



- General Notes
1. ALL DIMENSIONS IN MILLIMETRES.
 2. VERIFY ALL DIMENSIONS.
 3. DO NOT SCALE DRAWINGS.
 4. CHECK DRAWINGS AGAINST SPECIFICATIONS.
 5. USE THE LATEST REVISED DRAWINGS ONLY.
 6. REPORT ANY DISCREPANCIES, DISCOVERED ERRORS, OR OMISSIONS, TO THE ARCHITECT BEFORE PROCEEDING.
 7. DRAWINGS AND SPECIFICATIONS ARE THE PROPERTY OF THE ARCHITECT, AND MUST BE RETURNED UPON COMPLETION OF WORK.

12	Issued for Site Plan Revisions	Sep. 21/2020
No.	Issue	Date

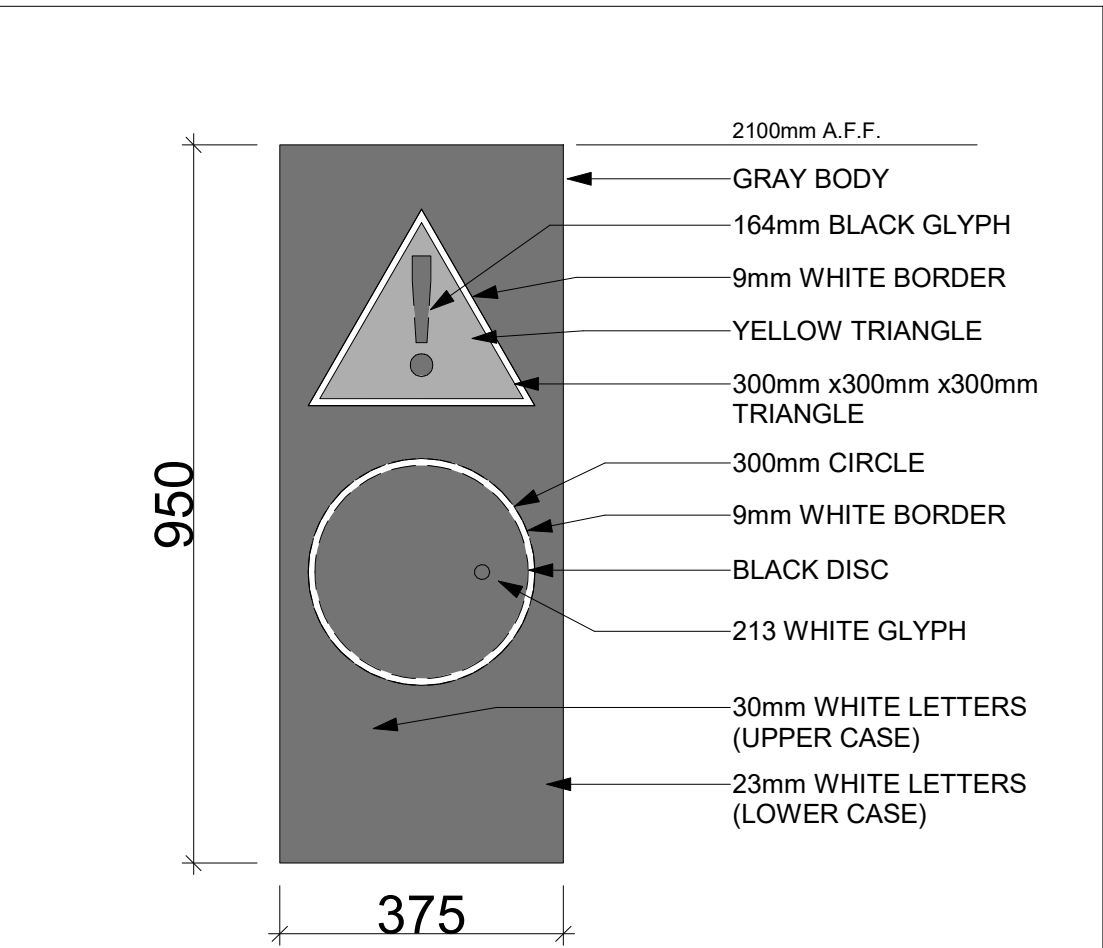

ALERT SIGN DESCRIPTION:
RECTANGULAR SIGN COLOURED GRAY TO MATCH 1965 CANADIAN GOVERNMENT SPECIFICATION BOARD STANDARD PAINT COLOUR No. 501-210 FROM THE DOCUMENT ENTITLED "STANDARD PAINT COLOURS 1-GP-12c" MEASURING 950mm HIGH BY 375mm WIDE, COMPRISING:

1. TWO COMPONENT SYMBOLS, BEING AN EXCLAMATION POINT 164mm HIGH IN AN EQUILATERAL TRIANGLE WITH EACH SIDE MEASURING 300mm, THE TRIANGLE COLOURED YELLOW TO MATCH 1965 CANADIAN GOVERNMENT SPECIFICATION BOARD STANDARD PAINT COLOUR No. 501-210 FROM THE DOCUMENT ENTITLED "STANDARD PAINT COLOURS 1-GP-12c" WITH A 9mm WHITE BORDER, AND A WHITE 213mm LONG IGNITION KEY VIEWED FROM THE SIDE IN A BLACK DISC WITHIN A 300mm CIRCLE AND A 9mm WHITE BORDER, AND
2. ONE MESSAGE COMPONENT BENEATH THE TWO COMPONENTS SYMBOLS READING "Be Alert", "Check back seat", "Lock your Car" IN WHITE HELVETICA STYLE BOLD CONDENSED UPPER CASE AND LOWER CASE LETTERS MEASURING 30mm HIGH FOR THE UPPER CASE AND 23mm HIGH FOR THE LOWER CASE.

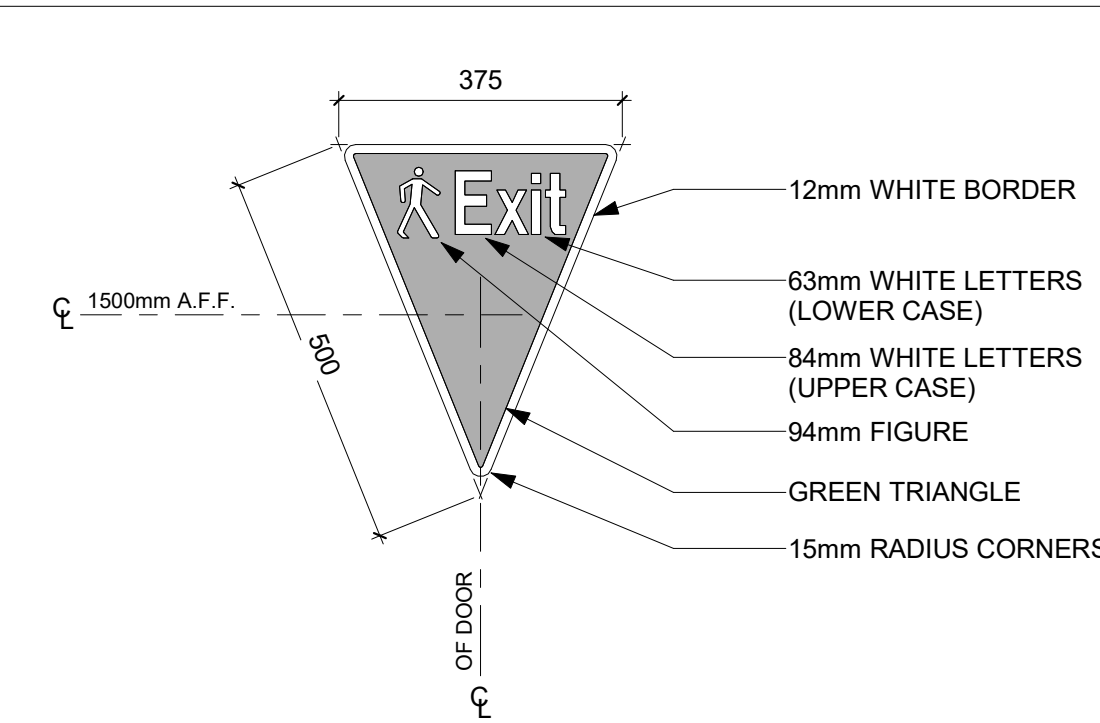


LA LARGE SAFE-EXIT ARROW SIGN

LARGE SAFE-EXIT DESCRIPTION:
ISOSCELES TRIANGLE SHAPED SIGN COLOURED GREEN TO MATCH 1965 CANADIAN GOVERNMENT SPECIFICATION BOARD STANDARD PAINT COLOUR 503-226 FROM THE DOCUMENT ENTITLED "STANDARD PAINT COLOURS 1-GP-12c", THE DESIGN OF WHICH IS PRESCRIBED BY THE CANADIAN GOVERNMENT STANDARDS BOARD STANDARD 109-GP-3M "EXIT LIGHTING FIXTURES", WITH 12mm WHITE BOARD AND "Exit" IN WHITE HELVETICA STYLE BOLD CONDENSED UPPER AND LOWER CASE AND TO THE LEFT LEFT OF THE "Exit" A UNISEX FIGURE 94mm TALL VIEWED FROM THE SIDE THAT APPEARS TO BE WALKING FROM LEFT TO RIGHT. TRIANGLE SHAPED SIGN MEASURES 375mm BY 500mm AND BEARING THE SYMBOL, WORDING PER DETAIL SHOWN.

LARGE SAFE-EXIT SIGN INSTALLATION:
LARGE SAFE-EXIT ARROWS SHALL BE DISPLAYED ON SAFE-EXIT DOORS 1500mm ABOVE THE FLOOR, MEASURING FROM THE CENTRE OF THE ARROW TO THE FLOOR WITH THE ARROW POINTING DOWN.

ALERT SIGN INSTALLATION:
ALL AS PRESCRIBED BY THE NATIONAL STANDARD OF CANADA "SIGNS AND SYMBOLS FOR THE OCCUPATIONAL ENVIRONMENT", BEING NATIONAL STANDARD CAN3-321-77, AND BEARING THE SYMBOL, WORDING AND NUMBERS PER DETAIL.

ALERT SIGNS SHALL BE PROMINENTLY DISPLAYED ON COLUMNS OR WALLS 2100mm ABOVE THE FLOOR, MEASURED FROM THE TOP OF THE SIGN TO THE FLOOR, ON THE BASIS OF ONE ALERT SIGN FOR EVERY 25 PARKING STALLS IN THE GARAGE AND IN ANY EVENT BEING NO CLOSER THAN 20m APART FROM EACH OTHER.

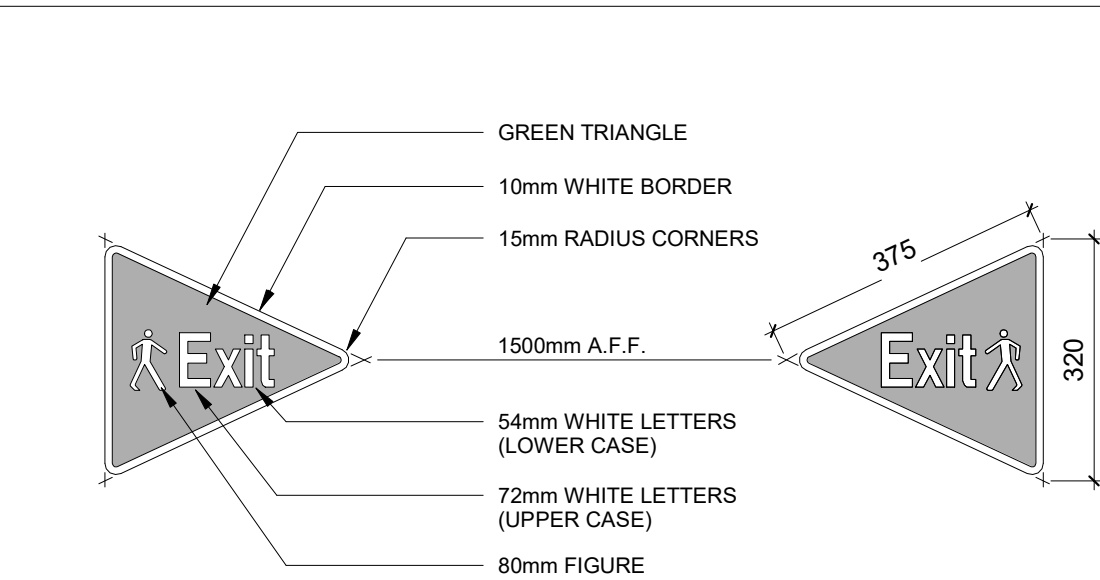

SA SMALL SAFE-EXIT ARROW SIGNS

SMALL SAFE-EXIT ARROW DESCRIPTION:
ISOSCELES TRIANGLE SHAPED SIGN COLOURED GREEN TO MATCH 1965 CANADIAN GOVERNMENT SPECIFICATION BOARD STANDARD PAINT COLOUR 503-226 FROM THE DOCUMENT ENTITLED "STANDARD PAINT COLOURS 1-GP-12c", THE DESIGN OF WHICH IS PRESCRIBED BY CANADIAN GOVERNMENT STANDARDS BOARD STANDARD 109-GP-3M "EXIT LIGHTING FIXTURES", WITH A 10mm WHITE BORDER AND THE WORD "Exit" IN WHITE HELVETICA STYLE BOLD CONDENSED UPPER AND LOWER CASE LETTERS MEASURING 72mm HIGH FOR THE UPPER CASE 54mm HIGH FOR THE LOWER CASE AND NEXT TO THE VERTICAL EDGE OF THE SIGN A UNISEX FIGURE 80mm TALL VIEWED FROM THE SIDE THAT APPEARS TO BE WALKING FROM LEFT TO RIGHT IN RIGHT POINTING ARROWS AND RIGHT TO LEFT IN LEFT POINTING ARROWS. TRIANGLE SHAPED SIGN MEASURES 320mm BY 375mm AND BEARING THE SYMBOL AND WORDING PER DETAIL SHOWN

SMALL SAFE-EXIT ARROW INSTALLATION:
SMALL SAFE-EXIT ARROWS SHALL BE PROMINENTLY DISPLAYED ON COLUMNS OR WALLS 1500mm ABOVE THE FLOOR, MEASURED FROM THE CENTRE OF THE ARROW TO THE FLOOR,

- (a) AT LEAST EVERY 10m ALONG THE SAFE EXIT ROUTE, AND
- (b) AT ALL SAFE-EXIT ROUTE DECISION POINTS ALONG THE SAFE-EXIT ROUTE, AND
- (c) WHEREVER A SAFE-EXIT ROUTE CROSSES A TRAFFIC AISLE.

1. THE WALLS, CEILINGS AND COLUMNS MUST BE PAINTED WHITE FROM 60 CENTIMETERS ABOVE FLOOR LEVEL; AND THE REMAINING PORTION OF THE WALL AND COLUMN FROM FLOOR LEVEL TO A HEIGHT OF 60 CENTIMETRES MUST BE PAINTED BLACK.
2. "LARGE SAFE-EXIT ARROWS", AS DEFINED, MUST BE PROVIDED ON ALL EXIT DOORS.
3. "SMALL SAFE-EXIT ARROWS", AS DEFINED, ARE REQUIRED ON WALLS AND COLUMNS ALONG THE PATH OF TRAVEL TO THE NEAREST EXIT AT THE SPECIFIED LOCATIONS.
4. EXIT DOORS AND FRAMES AND THE WALL ADJACENT TO THE SAFE-EXIT DOOR TO A DISTANCE OF ONE METRE ON BOTH SIDES OF THE FRAME AND TO A HEIGHT OF THREE METRES ABOVE THE FLOOR OR TO THE SOFFIT ABOVE THE BULKHEAD OVER THE DOOR MUST BE PAINTED GREEN.
5. "ALERT SIGNS", AS DEFINED, ARE REQUIRED ON THE WALLS AND COLUMNS ON THE BASIS OF ONE SIGN FOR EACH 25 PARKING SPACES.

4 GENERAL NOTES FOR PARKING GARAGE AREAS
1 : 10

3 EXIT AND SAFETY SIGNAGE DETAILS-Garage
1 : 10

2 EXIT AND SAFETY SIGNAGE DETAILS 2
1 : 10

1 EXIT AND SAFETY SIGNAGE DETAILS 1
1 : 10

Oleson Worland
architect

scott shields
architects

317 King Street West 2nd Floor, Toronto, ON,
M5V 1J5 | t. 416.924.2173 | f. 416.924.7398

Project

BARRIE
WATERFRONT
DEVELOPMENTS

Address

55 Dunlop St. W.

Drawing


PARKING STRUCTURE
WAYFINDING

Project number	24601
Date	Apr. 30, 2019
Drawn by	Author
Checked by	Checker

A0.05

Scale

- General Notes
1. ALL DIMENSIONS IN MILLIMETRES.
 2. VERIFY ALL DIMENSIONS.
 3. DO NOT SCALE DRAWINGS.
 4. CHECK DRAWINGS AGAINST SPECIFICATIONS.
 5. USE THE LATEST REVISED DRAWINGS ONLY.
 6. REPORT ANY DISCREPANCIES, DISCOVERED ERRORS OR OMISSIONS, TO THE ARCHITECT BEFORE PROCEEDING.
 7. DRAWINGS AND SPECIFICATIONS ARE THE PROPERTY OF THE ARCHITECT, AND MUST BE RETURNED UPON COMPLETION OF WORK.

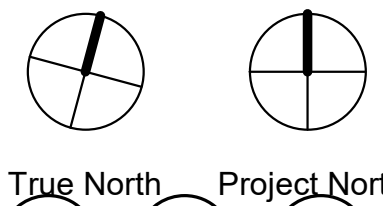

NOTE 1:
THE CITY OF BARRIE COLLECTS WASTE VIA A FOUR-STREAM SYSTEM CONSISTING OF CONTAINERS, PAPER, ORGANICS & GARBAGE.

*REQUIREMENTS FOR GARBAGE, RECYCLING AND ORGANICS COLLECTION SERVICES FOR NEW DEVELOPMENT AND REDEVELOPMENT WASTE STORAGE ROOM SYSTEM PROPOSED : SINGLE CHUTE WITH TRI-SORTER
BINS DESIGNATION:
G=GARBAGE,
R=RECYCLING,
O=ORGANIC
ALL BINS TO BE 3 CUBIC YARD CONTAINERS

NOTE 2:
A TRAINED ON-SITE STAFF MEMBER MUST BE AVAILABLE TO MANEUVER BINS FOR COLLECTION.

12	Issued for Site Plan Revisions	Sep. 21/2020
11	Issued for Site Plan Approval	Jun. 26/2020

No.	Issue	Date
-----	-------	------

Oleson Worland
architect

scott shields
architects

317 King Street West 2nd Floor, Toronto, ON,
M5V 1J5 | t.416.924.2173 | f.416.924.7398

Project

BARRIE
WATERFRONT
DEVELOPMENTS

Address

55 Dunlop St. W.

Drawing

GROUND FLOOR PLAN

Project number 24601


Date Apr. 30, 2019

Drawn by Author

Checked by Checker

A1.0


Scale

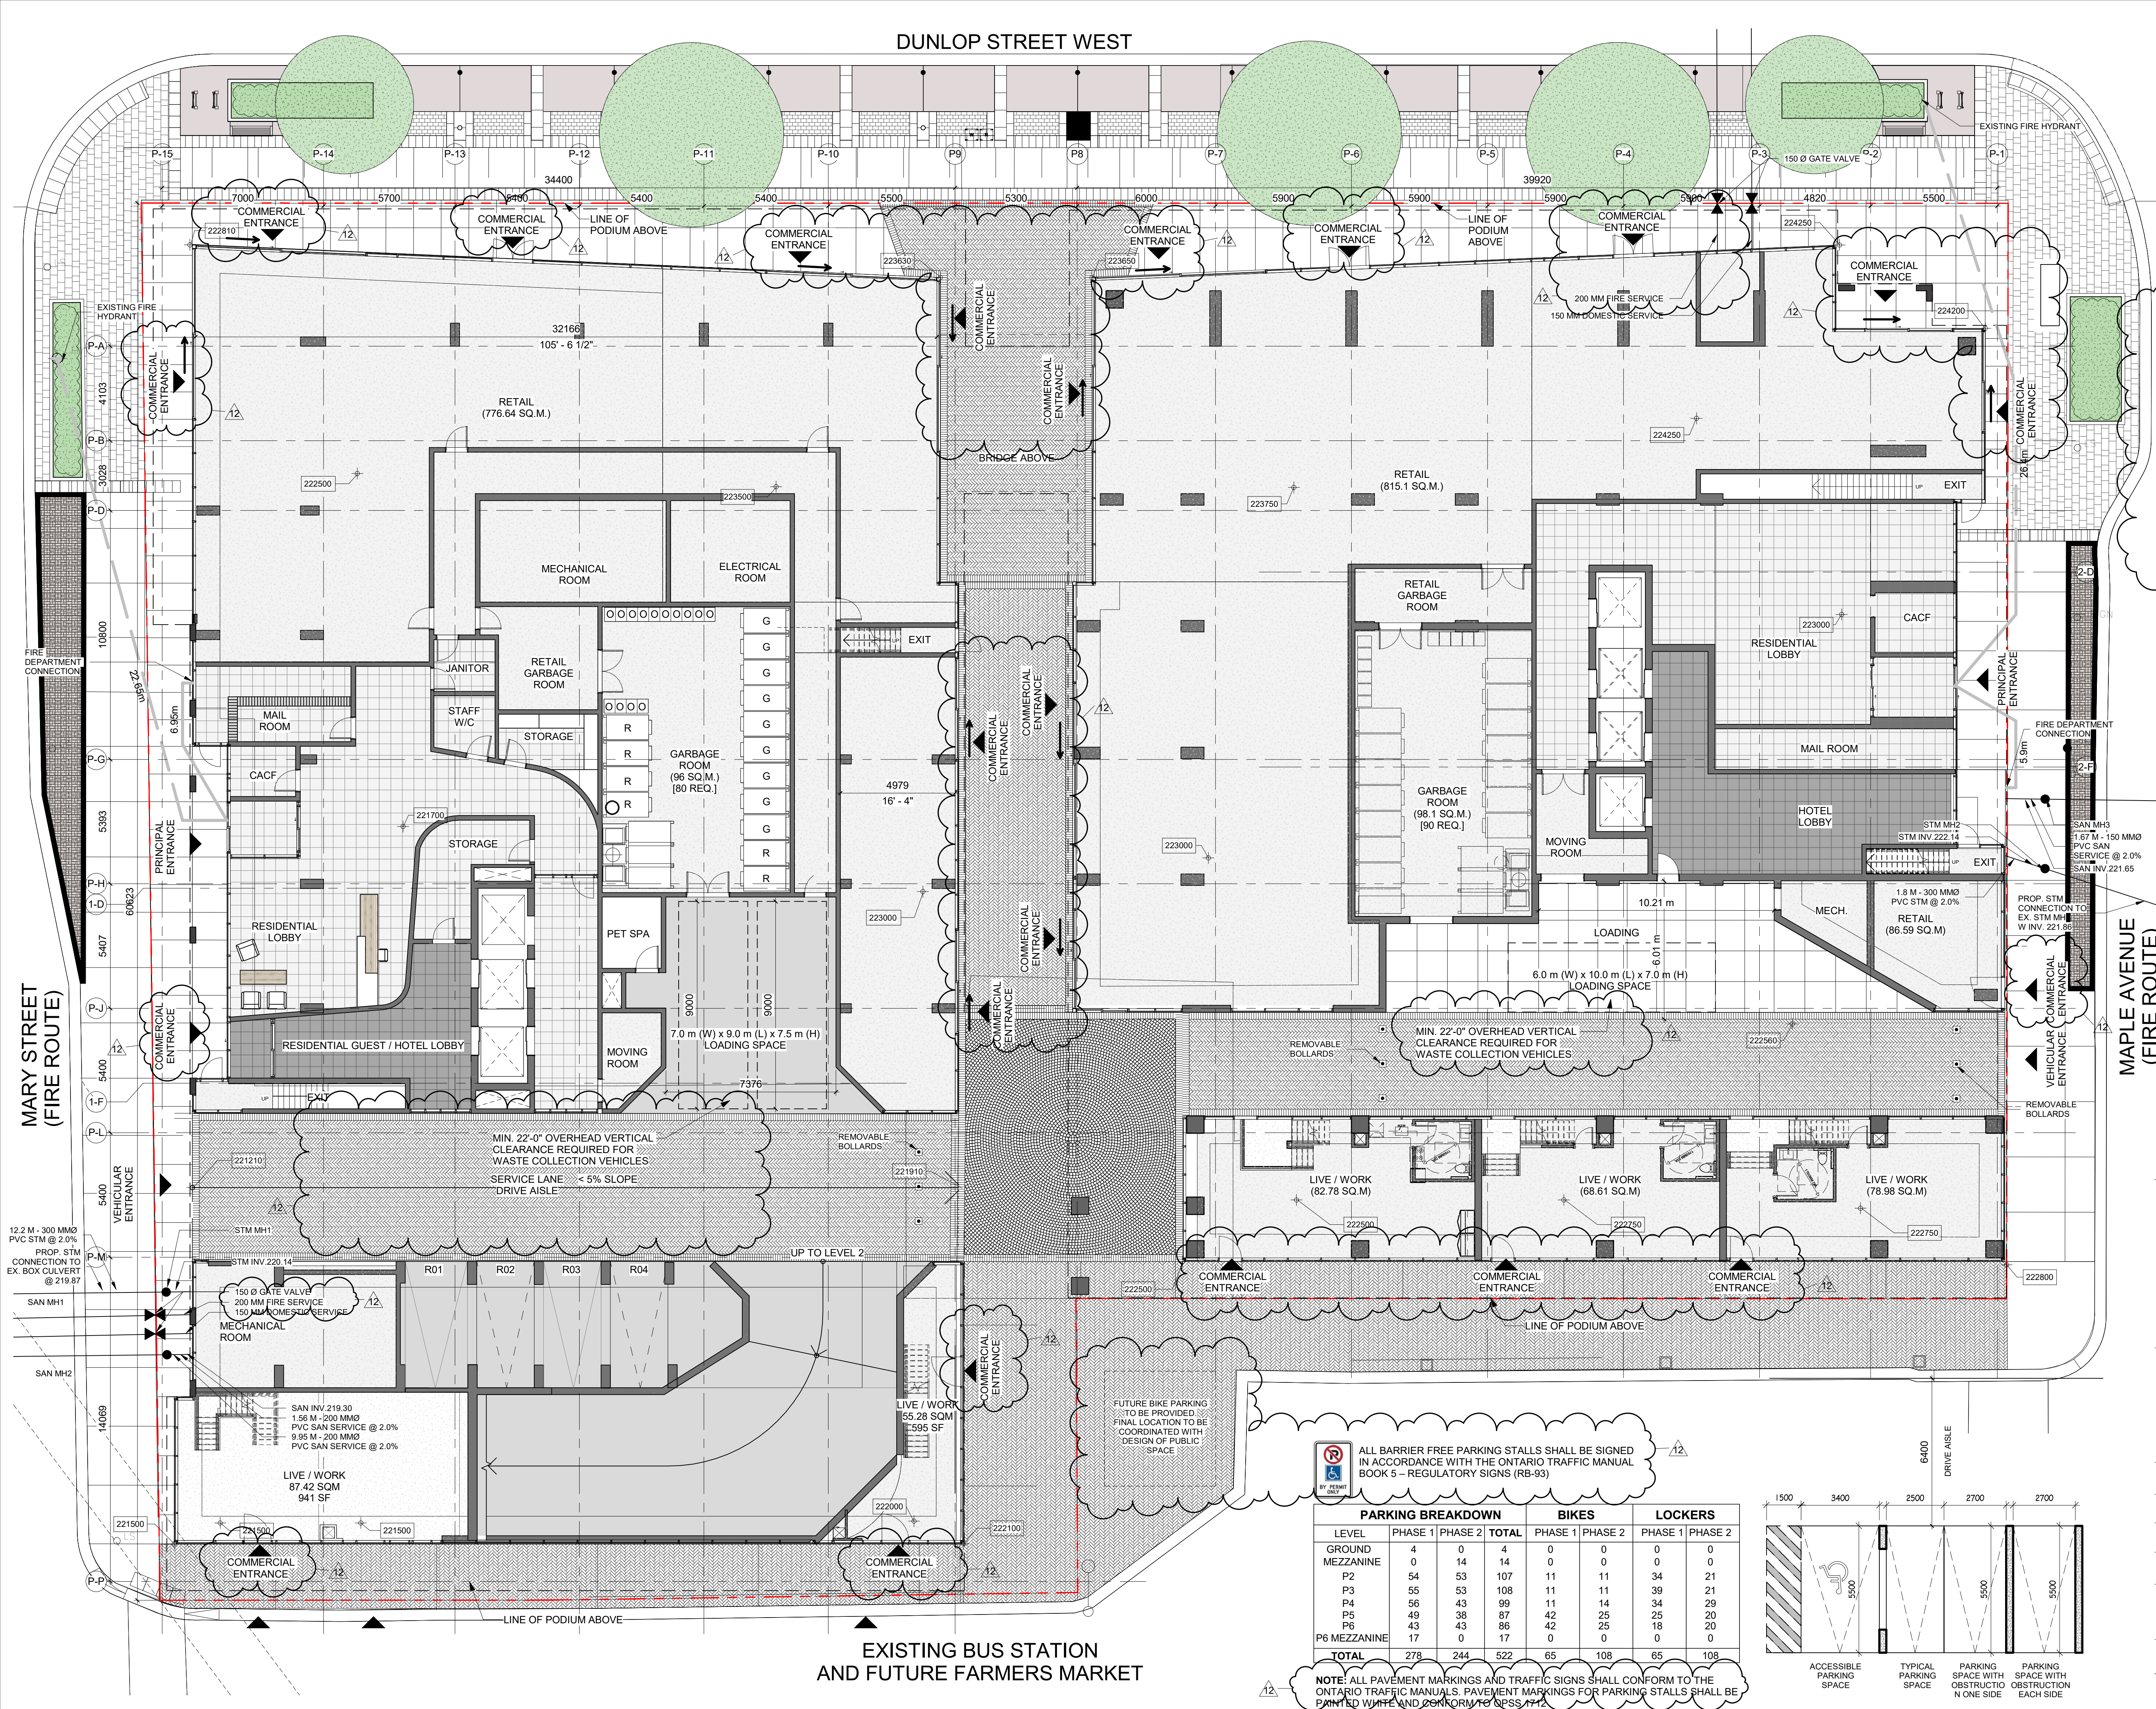


ALL BARRIER FREE PARKING STALLS SHALL BE SIGNED IN ACCORDANCE WITH THE ONTARIO TRAFFIC MANUAL BOOK 5 - REGULATORY SIGNS (RB-93)


LEVEL	PARKING BREAKDOWN			BIKES		LOCKERS	
	PHASE 1	PHASE 2	TOTAL	PHASE 1	PHASE 2	PHASE 1	PHASE 2
GROUND	4	0	4	0	0	0	0
MEZZANINE	0	14	14	0	0	0	0
P2	54	53	107	11	11	34	21
P3	55	53	108	11	11	39	21
P4	56	43	99	11	14	34	29
P5	49	38	87	42	25	25	20
P6	43	43	86	42	25	18	20
P6 MEZZANINE	17	0	17	0	0	0	0
TOTAL	278	244	522	65	108	65	108

NOTE: ALL PAVEMENT MARKINGS AND TRAFFIC SIGNS SHALL CONFORM TO THE ONTARIO TRAFFIC MANUALS. PAVEMENT MARKINGS FOR PARKING STALLS SHALL BE PAINTED WHITE AND CONFORM TO OPS 17.2

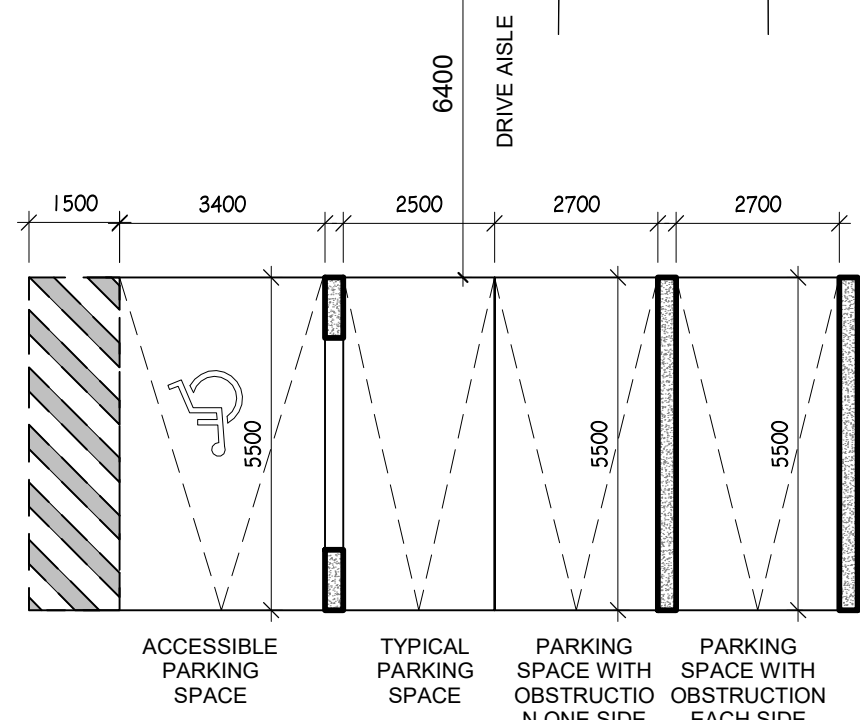

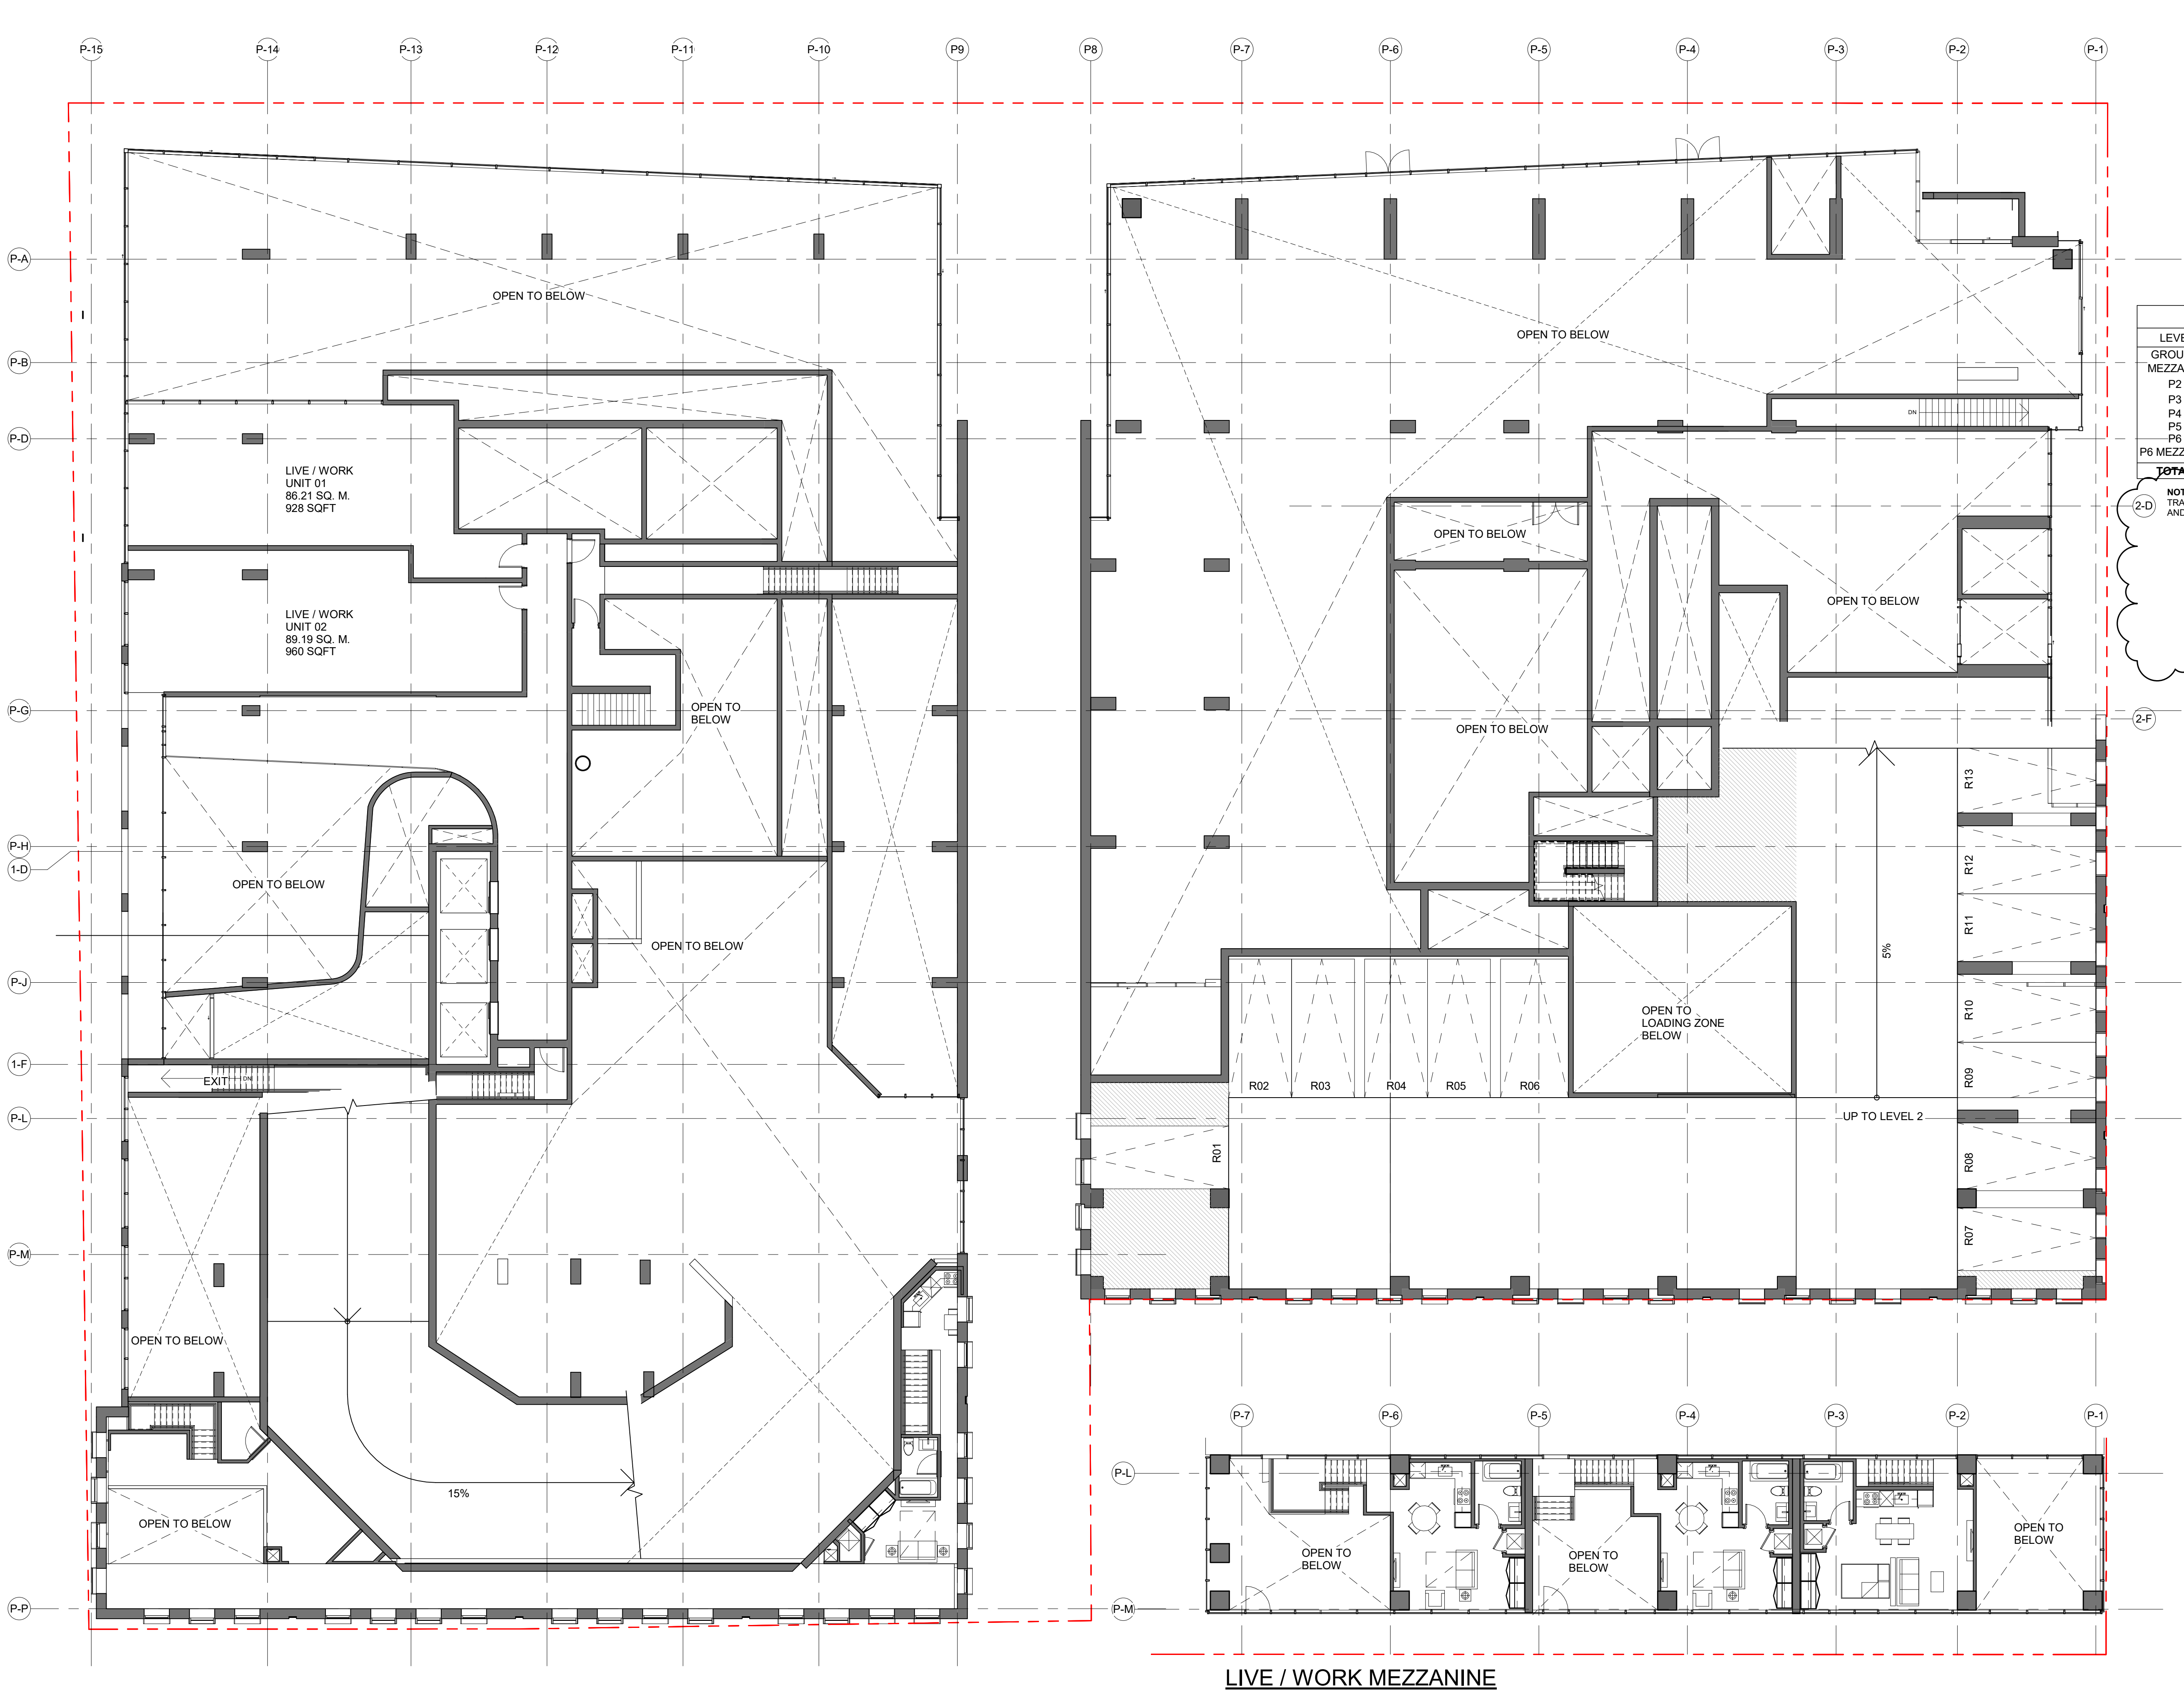

- General Notes
1. ALL DIMENSIONS IN MILLIMETRES.
 2. VERIFY ALL DIMENSIONS.
 3. DO NOT SCALE DRAWINGS.
 4. CHECK DRAWINGS AGAINST SPECIFICATIONS.
 5. USE THE LATEST REVISED DRAWINGS ONLY.
 6. REPORT ANY DISCREPANCIES, DISCOVERED ERRORS, OR OMISSIONS, TO THE ARCHITECT BEFORE PROCEEDING.
 7. DRAWINGS AND SPECIFICATIONS ARE THE PROPERTY OF THE ARCHITECT, AND MUST BE RETURNED UPON COMPLETION OF WORK.

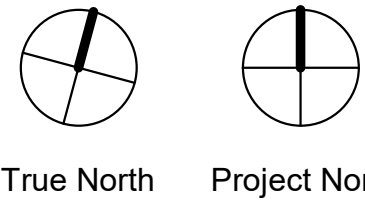

PARKING BREAKDOWN				BIKES		LOCKERS	
LEVEL	PHASE 1	PHASE 2	TOTAL	PHASE 1	PHASE 2	PHASE 1	PHASE 2
GROUND	4	0	4	0	0	0	0
MEZZANINE	0	14	14	0	0	0	0
P2	54	53	107	11	11	34	21
P3	55	53	108	11	11	39	21
P4	56	43	99	11	14	34	29
P5	49	38	87	42	25	25	20
P6	43	43	86	42	25	18	20
P6 MEZZANINE	17	0	17	0	0	0	0
TOTAL	278	244	522	65	108	65	108

NOTE: ALL PAVEMENT MARKINGS AND TRAFFIC SIGNS SHALL CONFORM TO THE ONTARIO TRAFFIC MANUALS. PAVEMENT MARKINGS FOR PARKING STALLS SHALL BE PAINTED WHITE AND CONFORM TO CPSS 1712

PARKING WAYFINDING NOTE: PROVIDE PARKING WAYFINDING SIGNS TYP. AT ALL PARKING LEVELS. REFER TO SHEET A0.05 FOR TYPICAL WAYFINDING DETAILS.

- R RESIDENTIAL PARKING
C COMMERCIAL PARKING

12	Issued for Site Plan Revisions	Sep. 21/2020
11	Issued for Site Plan Approval	Jun. 26/2020

No.	Issue	Date
-----	-------	------

Oleson Worland
architect

scott shields
architects

317 King Street West 2nd Floor, Toronto, ON,
M5V 1J5 | t. 416.924.2173 | f. 416.924.7398

Project

BARRIE
WATERFRONT
DEVELOPMENTS

Address

55 Dunlop St. W.

Drawing

PARKING MEZZANINE
PLAN

Project number 24601


Date Apr. 30, 2019

Drawn by Author

Checked by Checker

A1.1

Scale

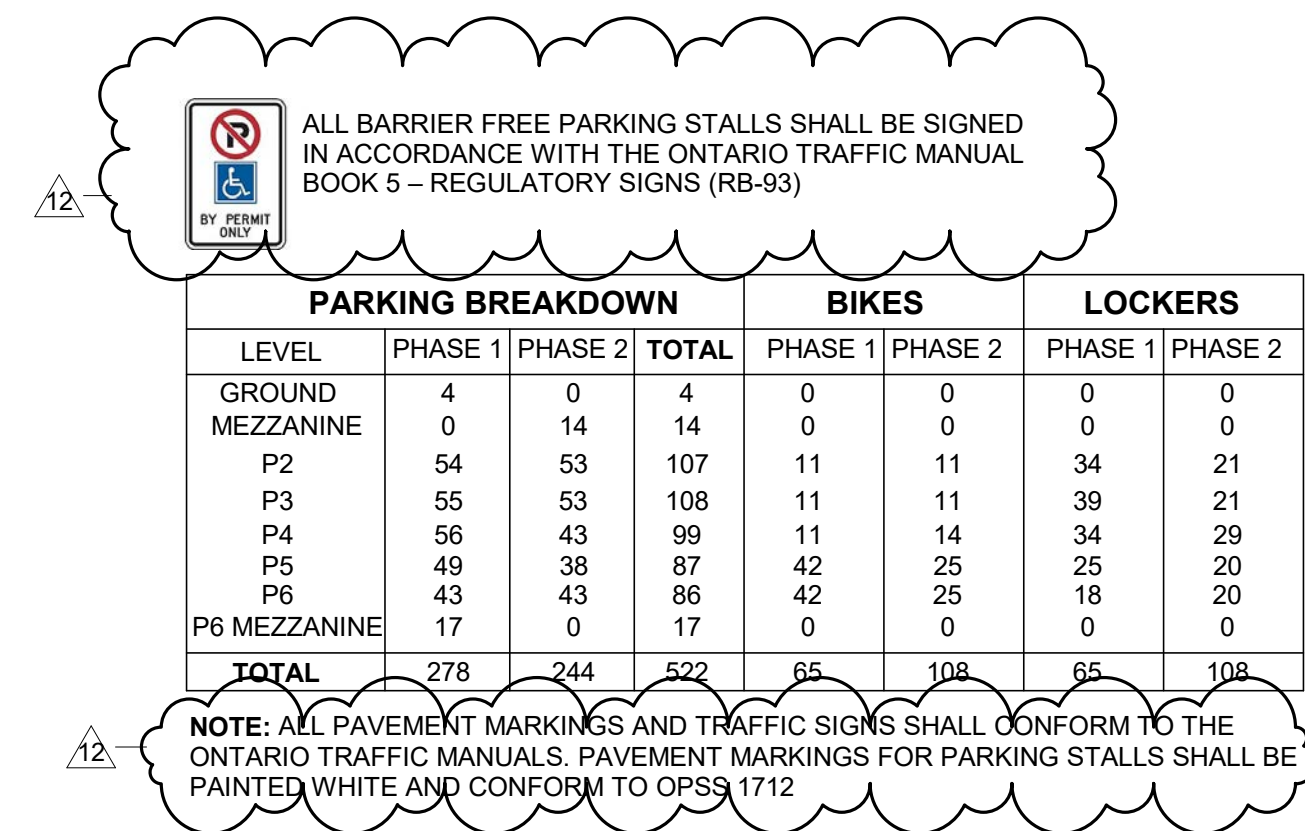

-

True North Project North

PARKING WAYFINDING NOTE: PROVIDE PARKING WAYFINDING SIGNS TYP. AT ALL PARKING LEVELS. REFER TO SHEET A0.05 FOR TYPICAL WAYFINDING DETAILS.

R RESIDENTIAL PARKING
C COMMERCIAL PARKING

12	Issued for Site Plan Revisions	Sep. 21/2020
11	Issued for Site Plan Approval	Jun. 26/2020

No.	Issue	Date
-----	-------	------

Oleson Worland
a r c h i t e c t

scott shields
architects

317 King Street West 2nd Floor, Toronto, ON.
M5V 1J5 | t. 416.924.2173 | f. 416.924.7398

Project

BARRIE
WATERFRONT
DEVELOPMENTS

Address

55 Dunlop St. W.

Drawing

PARKING LEVEL 2
PLAN

Project number 24601


Date Apr. 30, 2019

Drawn by	Author
----------	--------


Checked by	Checker
------------	---------

A1.2

Scale

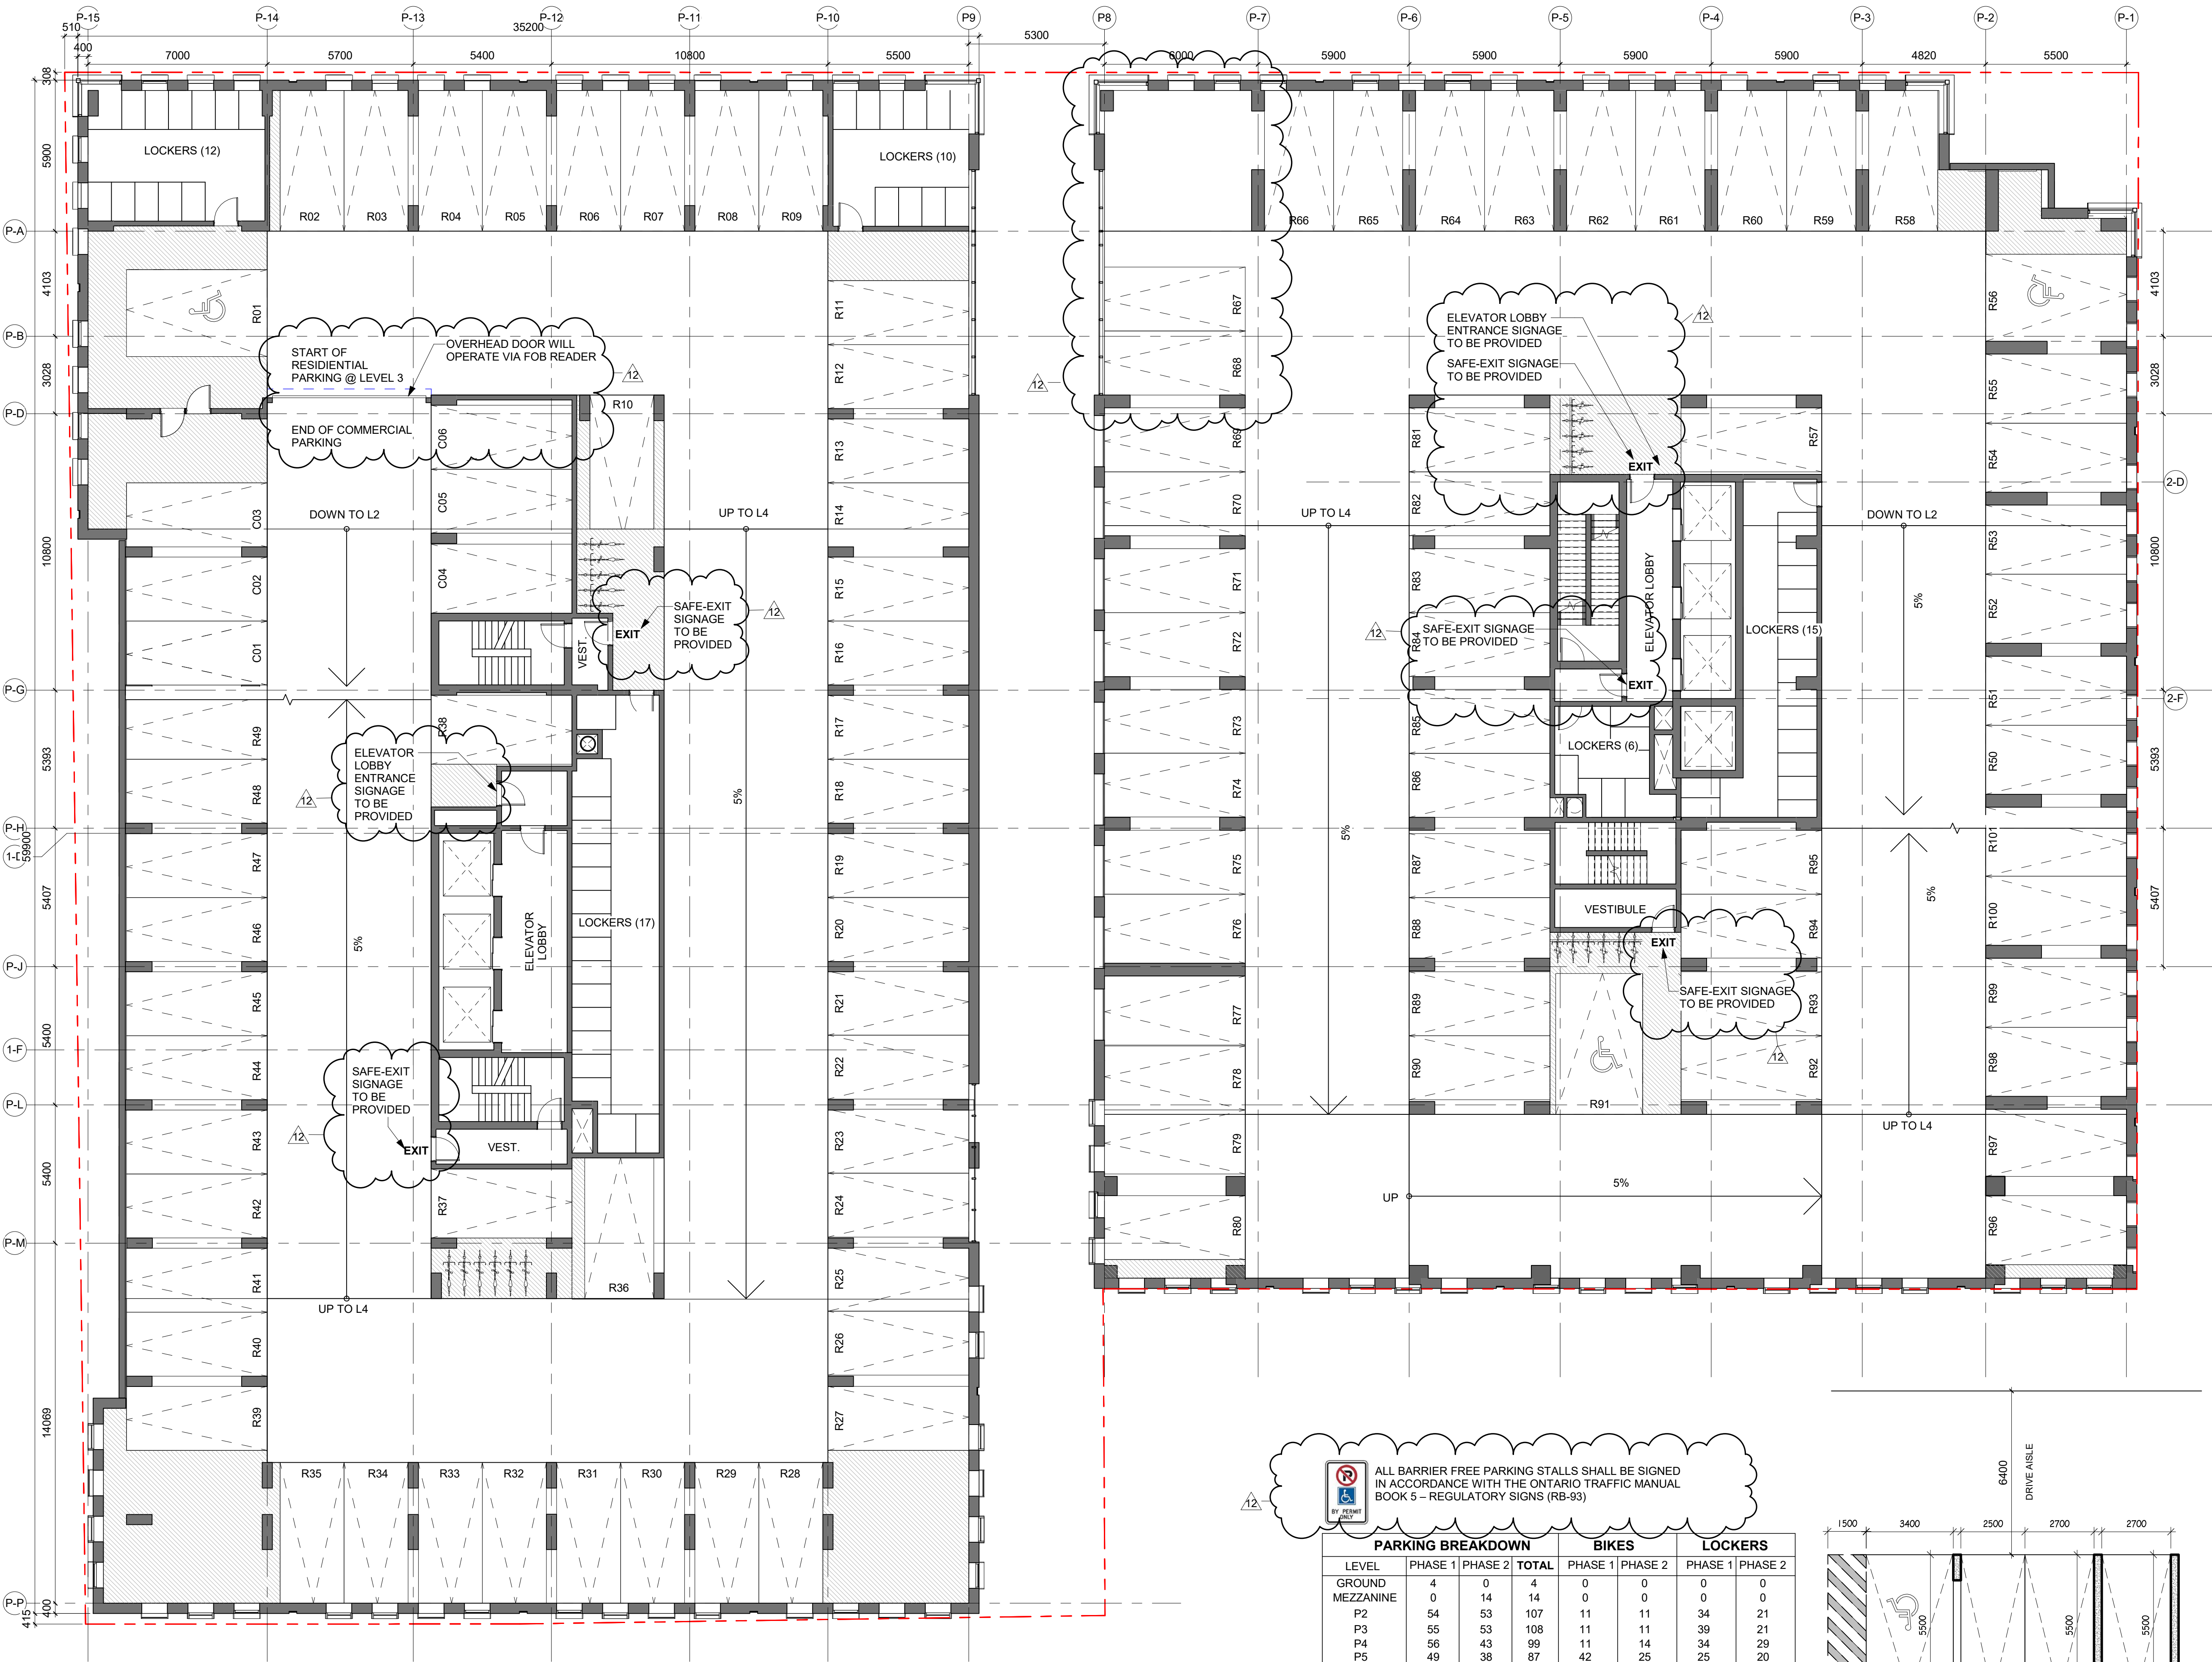

- General Notes
1. ALL DIMENSIONS IN MILLIMETRES.
 2. VERIFY ALL DIMENSIONS.
 3. DO NOT SCALE DRAWINGS.
 4. CHECK DRAWINGS AGAINST SPECIFICATIONS.
 5. USE THE LATEST REVISED DRAWINGS ONLY.
 6. REPORT ANY DISCREPANCIES, DISCOVERED ERRORS, OR OMISSIONS, TO THE ARCHITECT BEFORE PROCEEDING.
 7. DRAWINGS AND SPECIFICATIONS ARE THE PROPERTY OF THE ARCHITECT, AND MUST BE RETURNED UPON COMPLETION OF WORK.

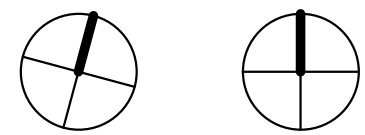

PARKING WAYFINDING NOTE: PROVIDE PARKING WAYFINDING SIGNS TYP. AT ALL PARKING LEVELS. REFER TO SHEET A0.05 FOR TYPICAL WAYFINDING DETAILS.

R RESIDENTIAL PARKING
C COMMERCIAL PARKING

12	Issued for Site Plan Revisions	Sep. 21/2020
11	Issued for Site Plan Approval	Jun. 26/2020
No.	Issue	Date

Oleson Worland
architect

scott shields
architects

317 King Street West 2nd Floor, Toronto, ON.
M5V 1J5 | t. 416.924.2173 | f. 416.924.7398

Project

**BARRIE
WATERFRONT
DEVELOPMENTS**

Address

55 Dunlop St. W.

Drawing

**PARKING LEVEL 3
PLAN**

Project number	24601
Date	Apr. 30, 2019
Drawn by	Author
Checked by	Checker


A1.3

Scale


ALL BARRIER FREE PARKING STALLS SHALL BE SIGNED IN ACCORDANCE WITH THE ONTARIO TRAFFIC MANUAL BOOK 5 – REGULATORY SIGNS (RB-93)

PARKING BREAKDOWN				BIKES		LOCKERS	
LEVEL	PHASE 1	PHASE 2	TOTAL	PHASE 1	PHASE 2	PHASE 1	PHASE 2
GROUND	4	0	4	0	0	0	0
MEZZANINE	0	14	14	0	0	0	0
P2	54	53	107	11	11	34	21
P3	55	53	108	11	11	39	21
P4	56	43	99	11	14	34	29
P5	49	38	87	42	25	25	20
P6	43	43	86	42	25	18	20
P6 MEZZANINE	17	0	17	0	0	0	0
TOTAL	278	244	522	65	108	65	108


NOTE: ALL PAVEMENT MARKINGS AND TRAFFIC SIGNS SHALL CONFORM TO THE ONTARIO TRAFFIC MANUALS. PAVEMENT MARKINGS FOR PARKING STALLS SHALL BE PAINTED WHITE AND CONFORM TO OPSS 1712

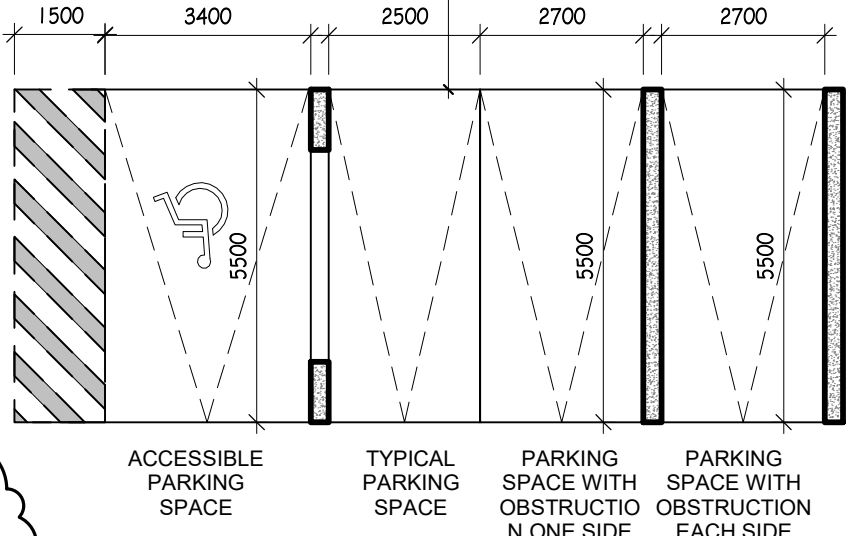

PHASE 01 PHASE 02

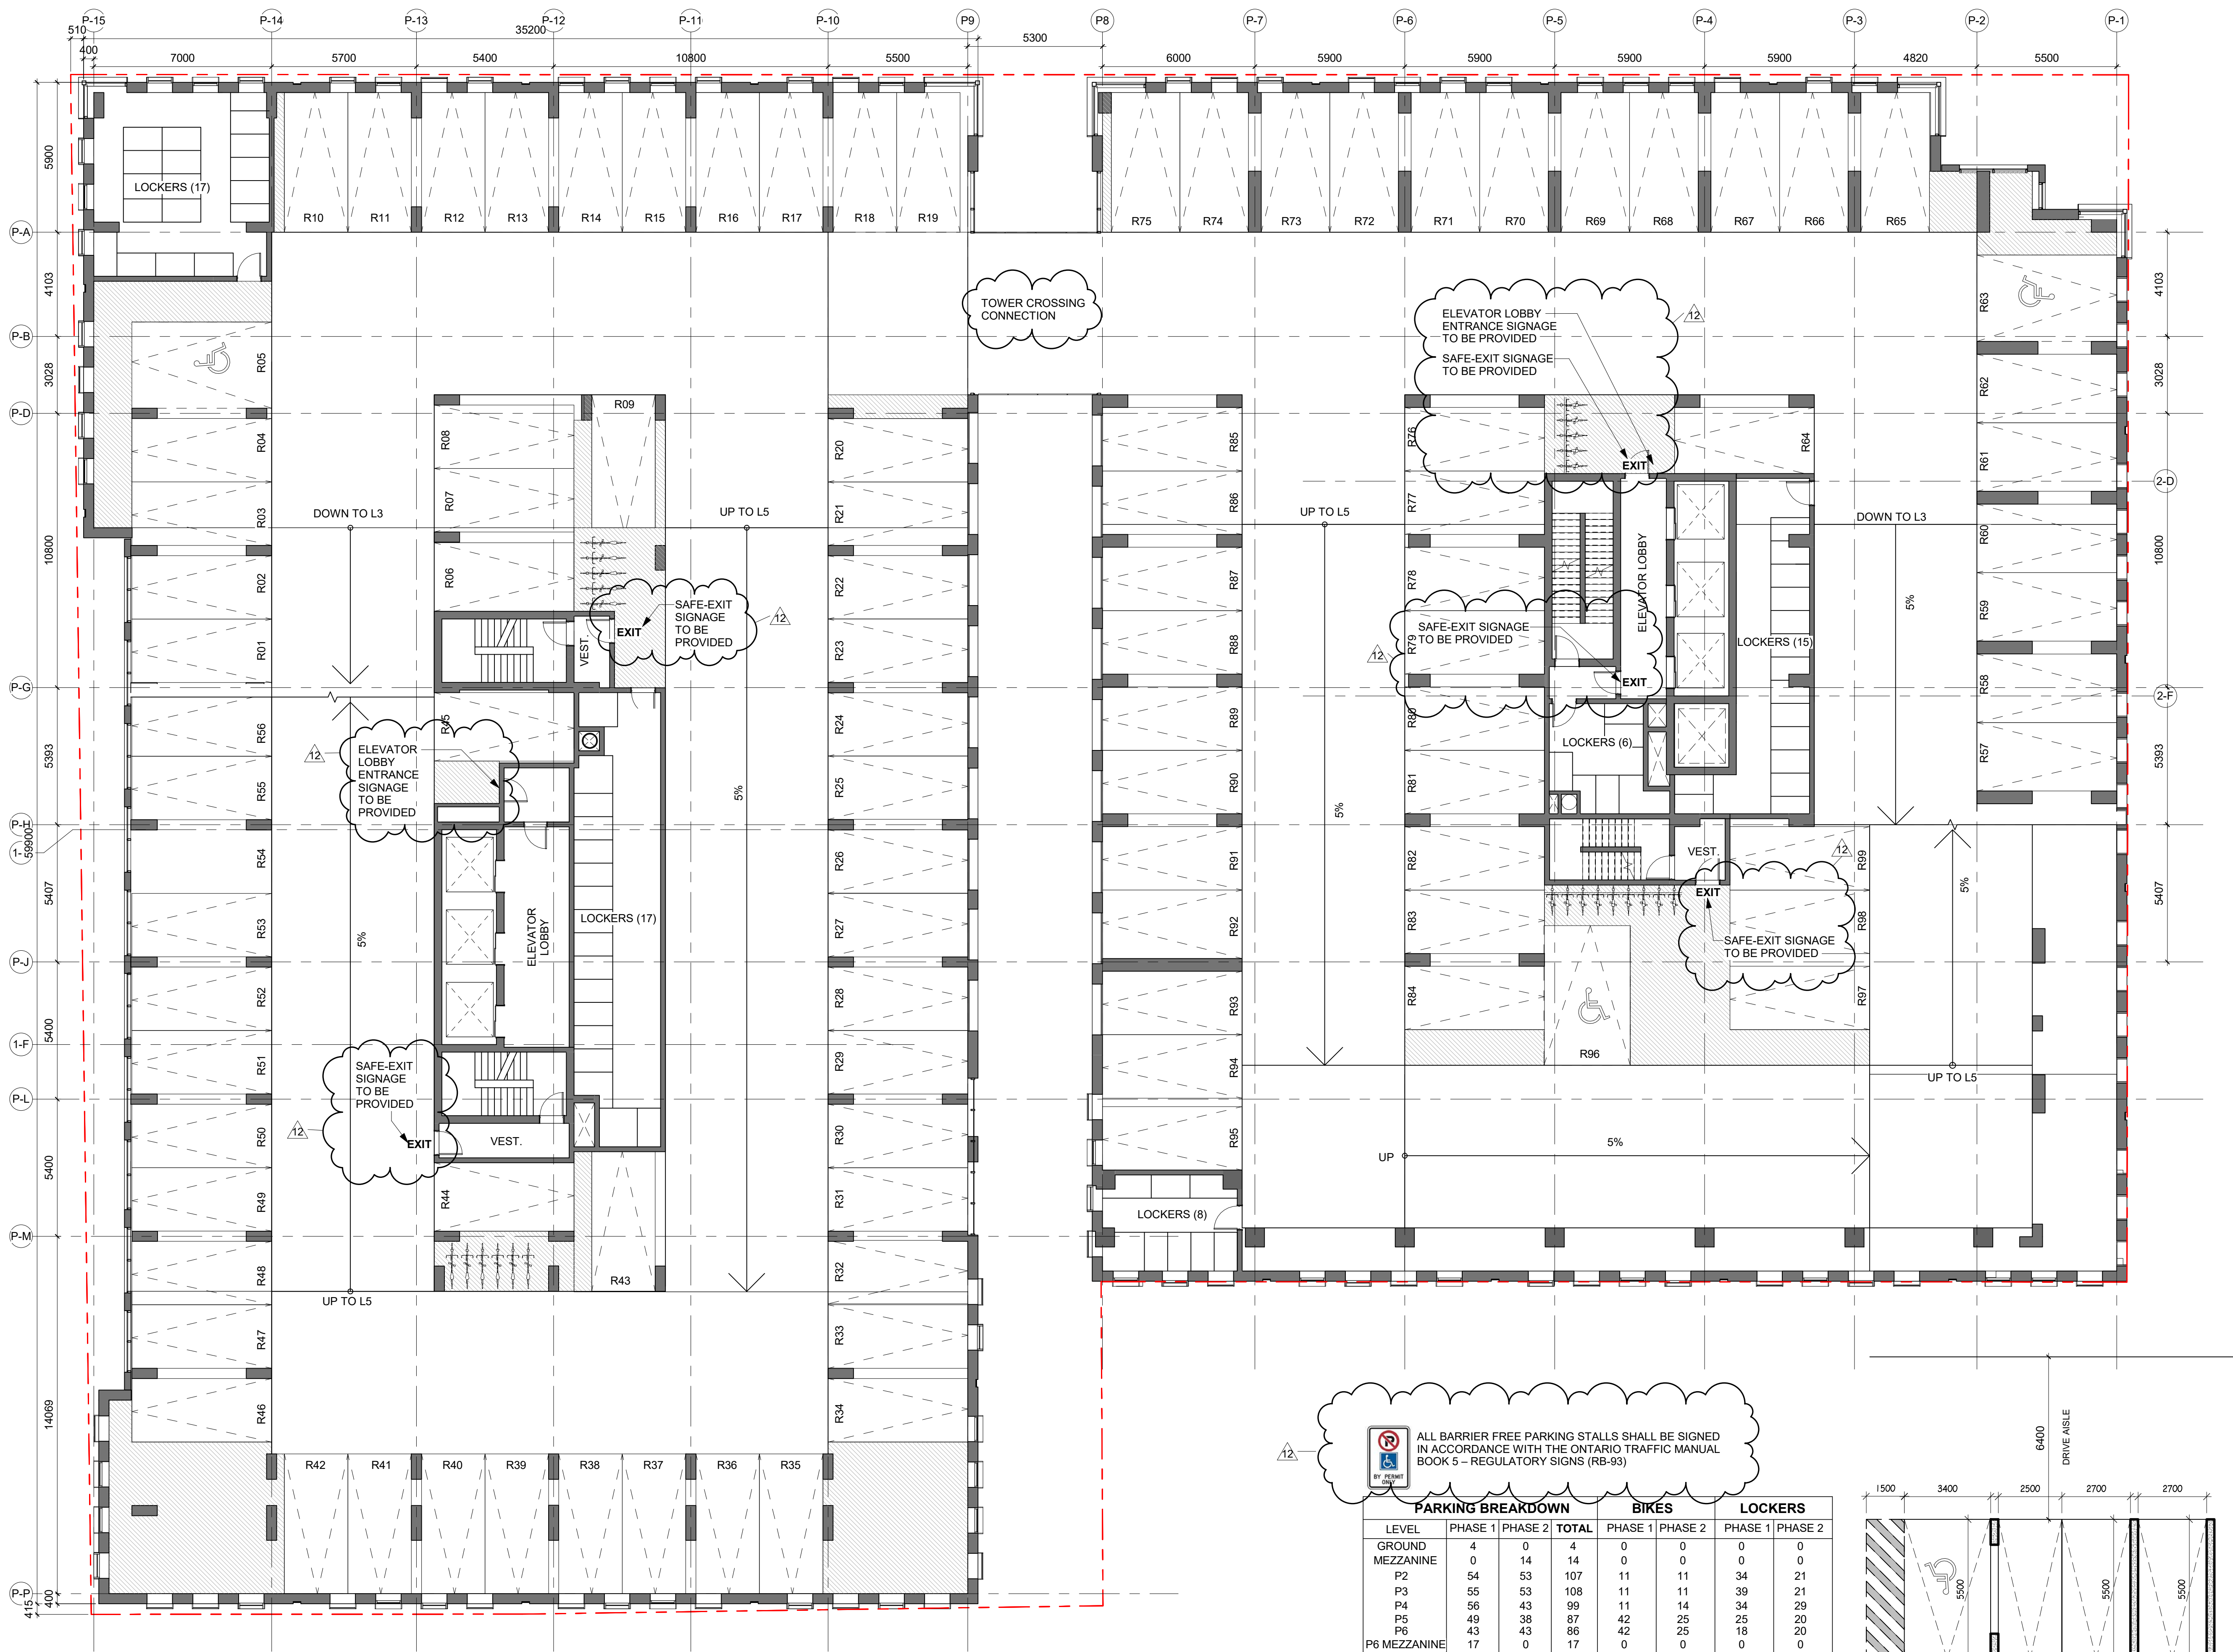

- General Notes
1. ALL DIMENSIONS IN MILLIMETRES.
 2. VERIFY ALL DIMENSIONS.
 3. DO NOT SCALE DRAWINGS.
 4. CHECK DRAWINGS AGAINST SPECIFICATIONS.
 5. USE THE LATEST REVISED DRAWINGS ONLY.
 6. REPORT ANY DISCREPANCIES, DISCOVERED ERRORS, OR OMISSIONS, TO THE ARCHITECT BEFORE PROCEEDING.
 7. DRAWINGS AND SPECIFICATIONS ARE THE PROPERTY OF THE ARCHITECT, AND MUST BE RETURNED UPON COMPLETION OF WORK.

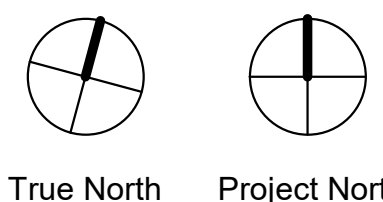

PARKING WAYFINDING NOTE: PROVIDE PARKING WAYFINDING SIGNS TYP. AT ALL PARKING LEVELS. REFER TO SHEET A0.05 FOR TYPICAL WAYFINDING DETAILS.

R RESIDENTIAL PARKING
C COMMERCIAL PARKING

12	Issued for Site Plan Revisions	Sep. 21/2020
11	Issued for Site Plan Approval	Jun. 26/2020
No.	Issue	Date

Oleson Worland
architect

scott shields
architects

317 King Street West 2nd Floor, Toronto, ON.
M5V 1J5 | t. 416.924.2173 | f. 416.924.7398

Project
**BARRIE
WATERFRONT
DEVELOPMENTS**

Address
55 Dunlop St. W.

Drawing
**PARKING LEVEL 4
PLAN**

Project number	24601
Date	Apr. 30, 2019
Drawn by	Author
Checked by	Checker

A1.4


Scale




ALL BARRIER FREE PARKING STALLS SHALL BE SIGNED IN ACCORDANCE WITH THE ONTARIO TRAFFIC MANUAL BOOK 5 - REGULATORY SIGNS (RB-93)

LEVEL	PARKING BREAKDOWN			BIKES		LOCKERS	
	PHASE 1	PHASE 2	TOTAL	PHASE 1	PHASE 2	PHASE 1	PHASE 2
GROUND	4	0	4	0	0	0	0
MEZZANINE	0	14	14	0	0	0	0
P2	54	53	107	11	11	34	21
P3	55	53	108	11	11	39	21
P4	56	43	99	11	14	34	29
P5	49	38	87	42	25	25	20
P6	43	43	86	42	25	18	20
P6 MEZZANINE	17	0	17	0	0	0	0
TOTAL	278	244	522	65	108	65	108


NOTE: ALL PAVEMENT MARKINGS AND TRAFFIC SIGNS SHALL CONFORM TO THE ONTARIO TRAFFIC MANUALS. PAVEMENT MARKINGS FOR PARKING STALLS SHALL BE PAINTED WHITE AND CONFORM TO OPSS 1712

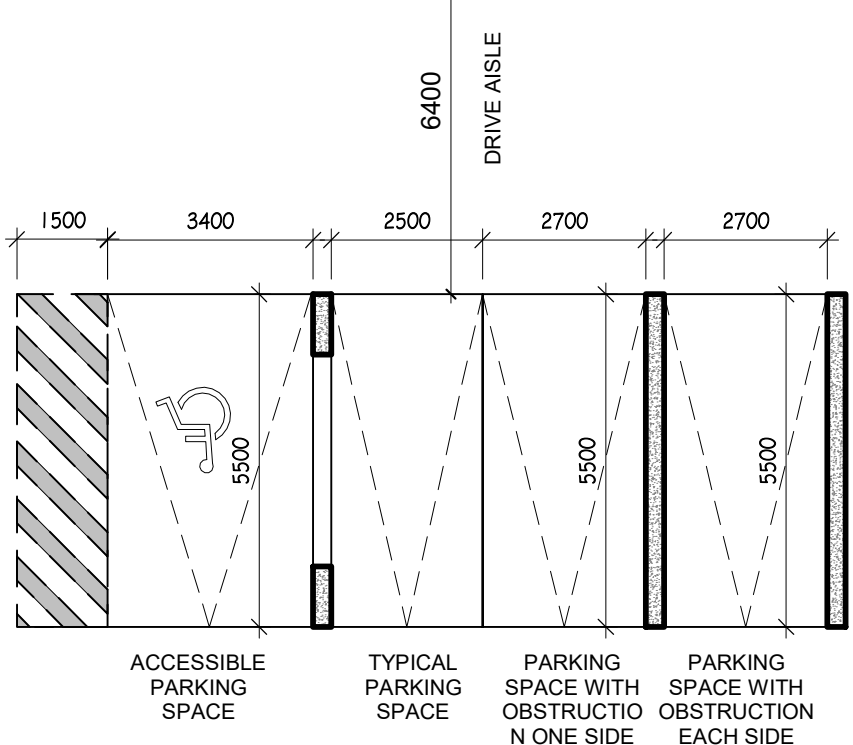

PHASE 01 PHASE 02

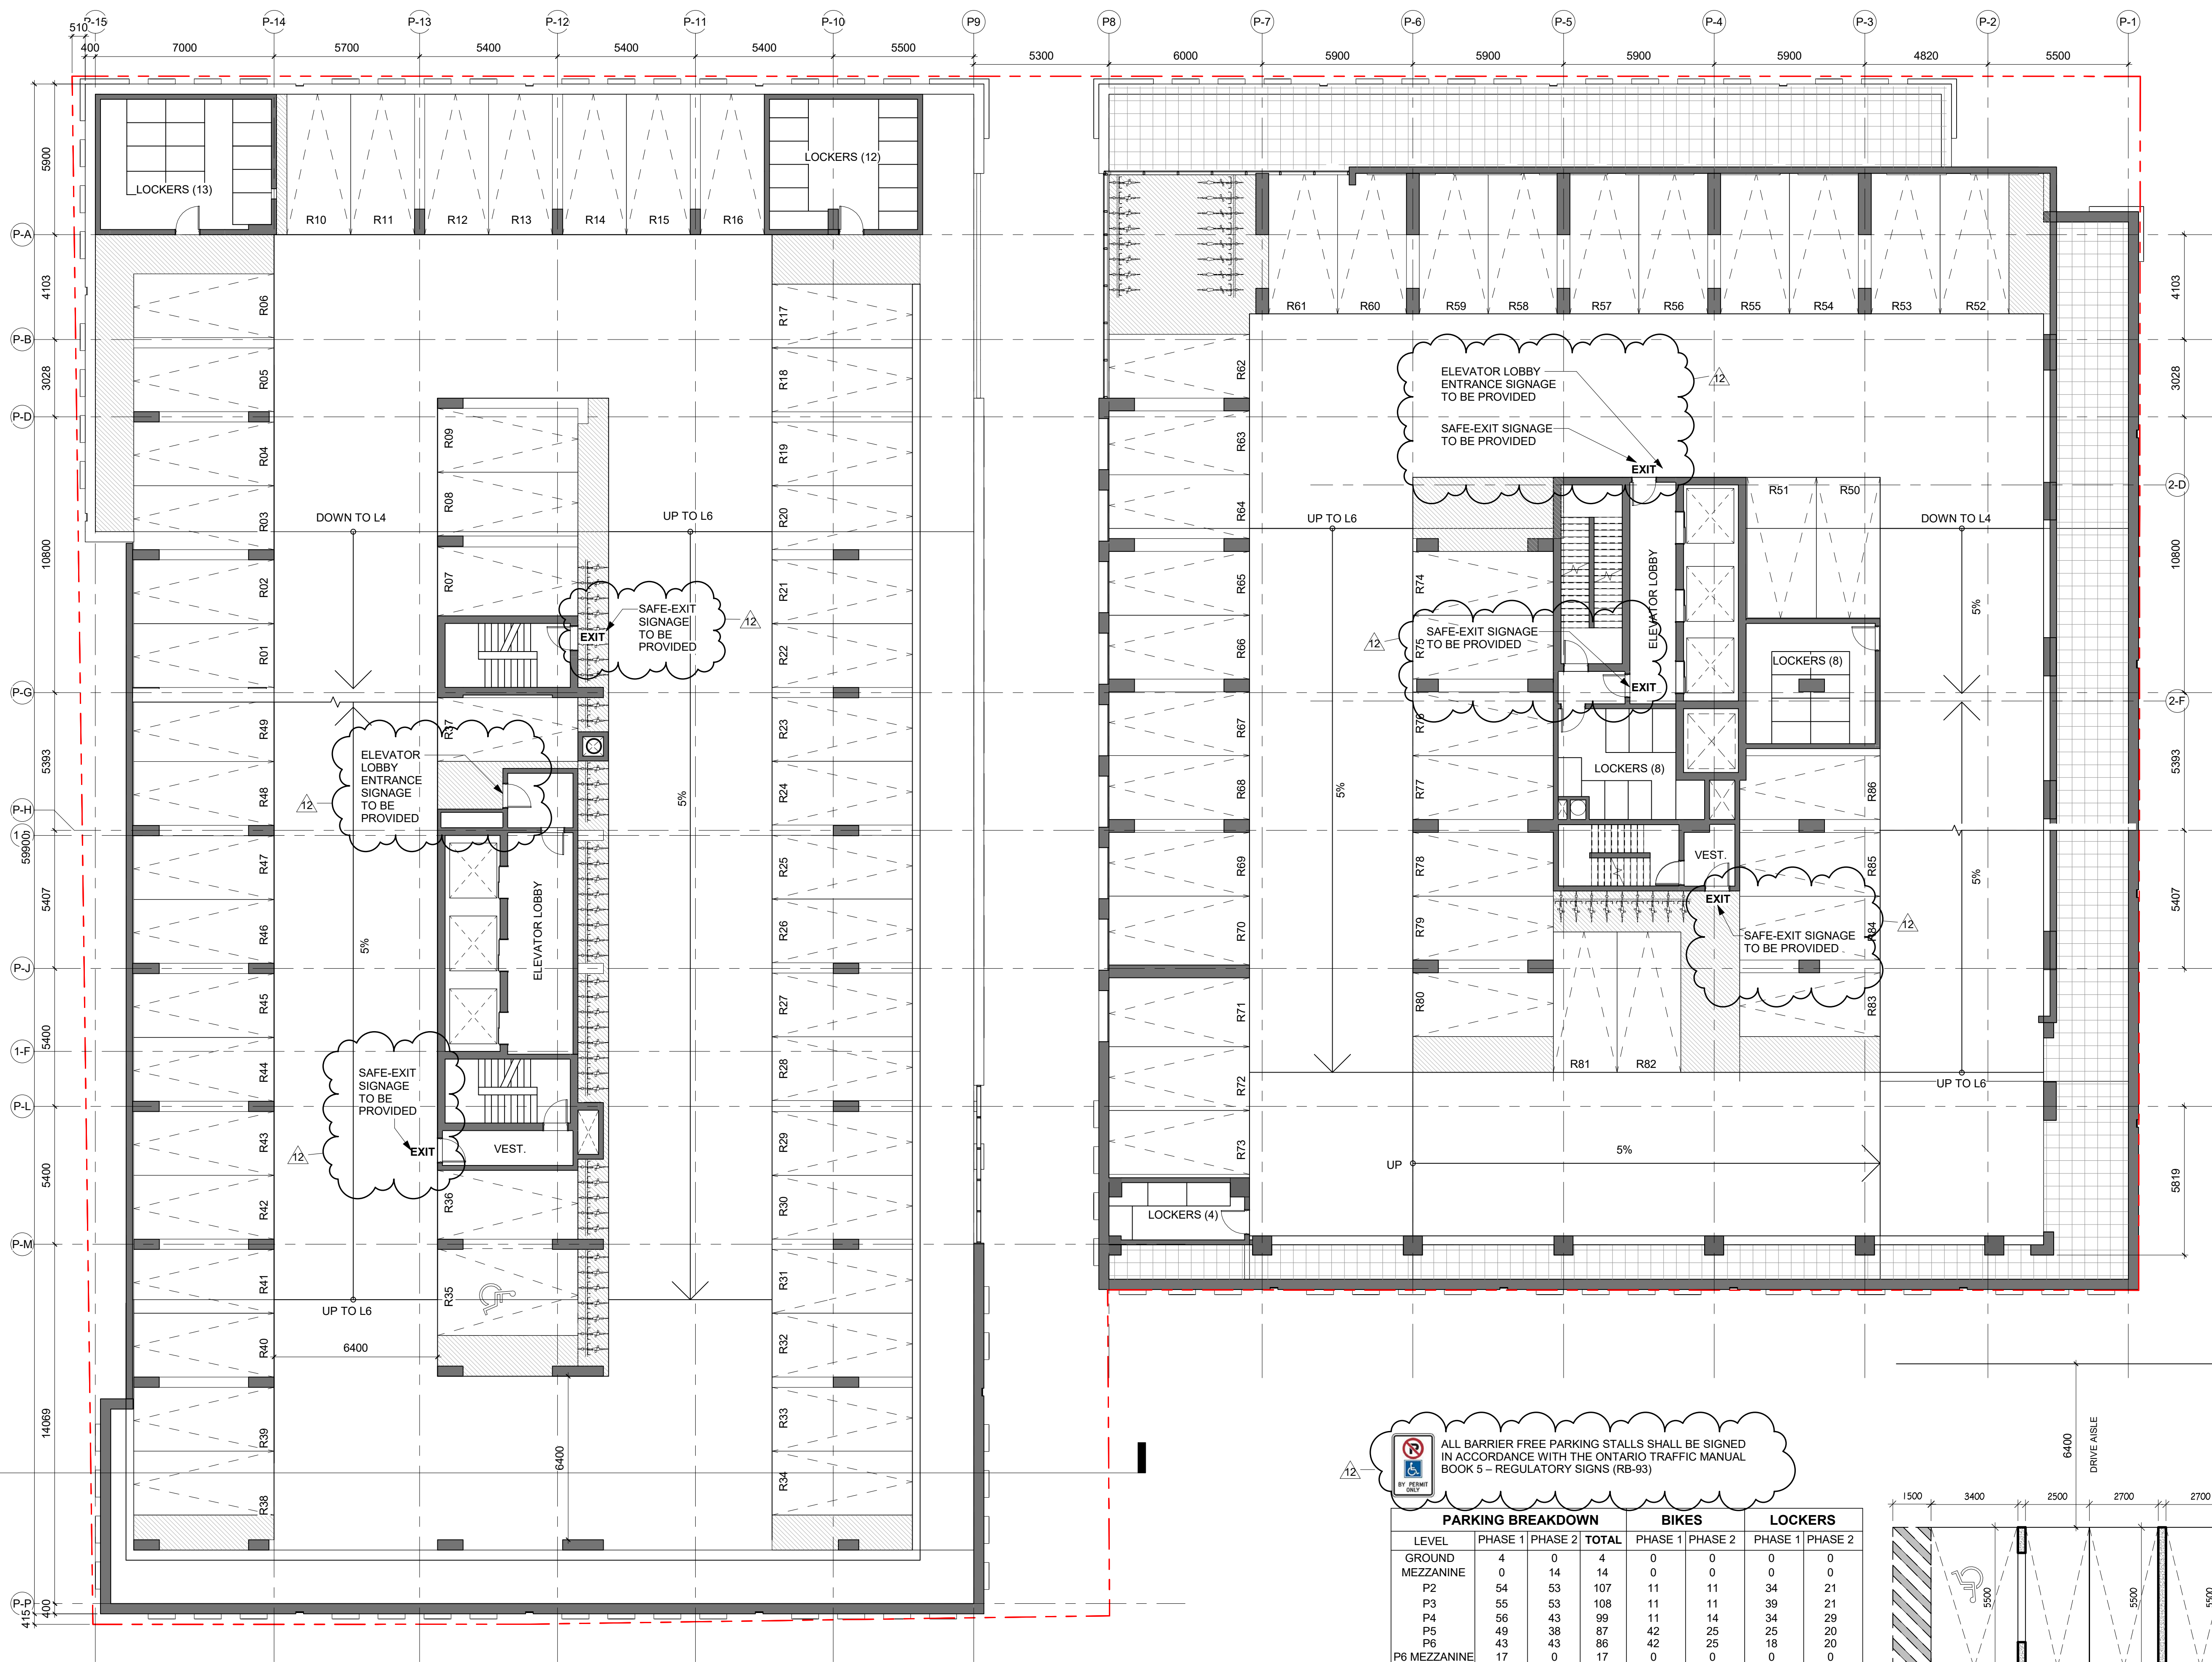

- General Notes
1. ALL DIMENSIONS IN MILLIMETRES.
 2. VERIFY ALL DIMENSIONS.
 3. DO NOT SCALE DRAWINGS.
 4. CHECK DRAWINGS AGAINST SPECIFICATIONS.
 5. USE THE LATEST REVISED DRAWINGS ONLY.
 6. REPORT ANY DISCREPANCIES, DISCOVERED ERRORS, OR OMISSIONS, TO THE ARCHITECT BEFORE PROCEEDING.
 7. DRAWINGS AND SPECIFICATIONS ARE THE PROPERTY OF THE ARCHITECT, AND MUST BE RETURNED UPON COMPLETION OF WORK.

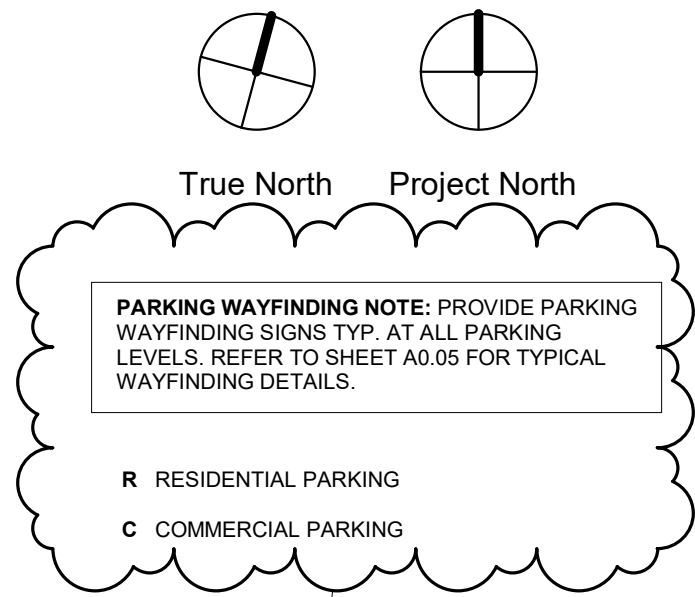

12	Issued for Site Plan Revisions	Sep. 21/2020
11	Issued for Site Plan Approval	Jun. 26/2020

No. Issue Date

Oleson Worland
architect

scott shields
architects

317 King Street West 2nd Floor, Toronto, ON.
M5V 1J5 | t. 416.924.2173 | f. 416.924.7398

Project

BARRIE
WATERFRONT
DEVELOPMENTS

Address

55 Dunlop St. W.

Drawing

PARKING LEVEL 5
PLAN

Project number 24601

Date Apr. 30, 2019

Drawn by Author

Checked by Checker


A1.5


Scale

ALL BARRIER FREE PARKING STALLS SHALL BE SIGNED IN ACCORDANCE WITH THE ONTARIO TRAFFIC MANUAL BOOK 5 - REGULATORY SIGNS (RB-93)

PARKING BREAKDOWN				BIKES		LOCKERS	
LEVEL	PHASE 1	PHASE 2	TOTAL	PHASE 1	PHASE 2	PHASE 1	PHASE 2
GROUND	4	0	4	0	0	0	0
MEZZANINE	0	14	14	0	0	0	0
P2	54	53	107	11	11	34	21
P3	55	53	108	11	11	39	21
P4	56	43	99	11	14	34	29
P5	49	38	87	42	25	25	20
P6	43	43	86	42	25	18	20
P6 MEZZANINE	17	0	17	0	0	0	0
TOTAL	278	244	522	65	108	65	108

NOTE: ALL PAVEMENT MARKINGS AND TRAFFIC SIGNS SHALL CONFORM TO THE ONTARIO TRAFFIC MANUALS. PAVEMENT MARKINGS FOR PARKING STALLS SHALL BE PAINTED WHITE AND CONFORM TO OPSS 1712

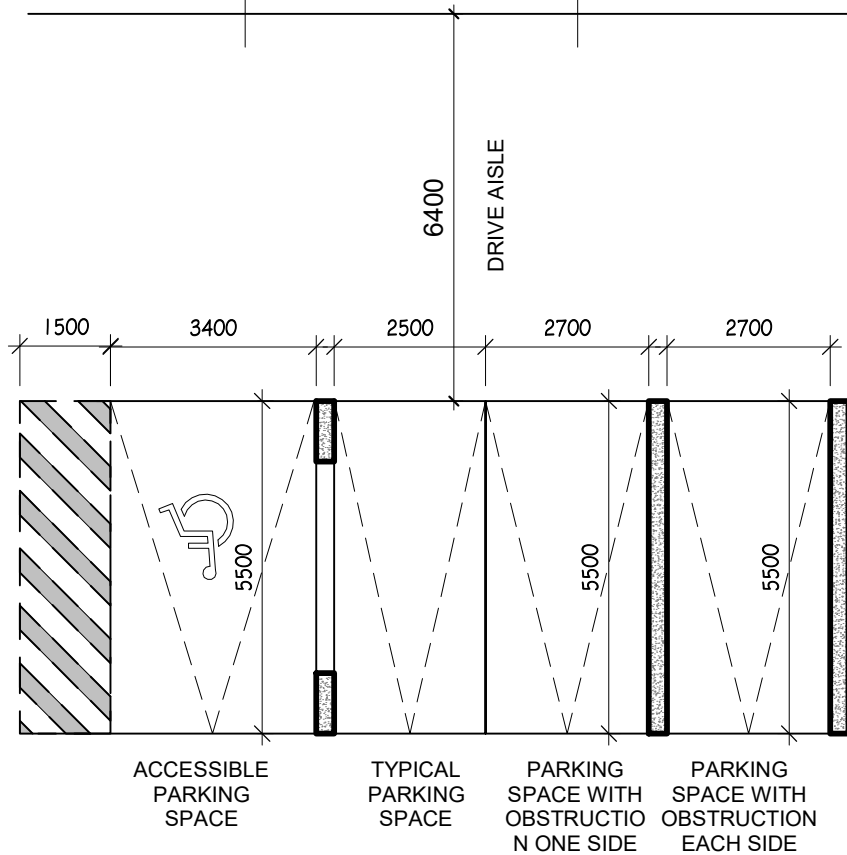

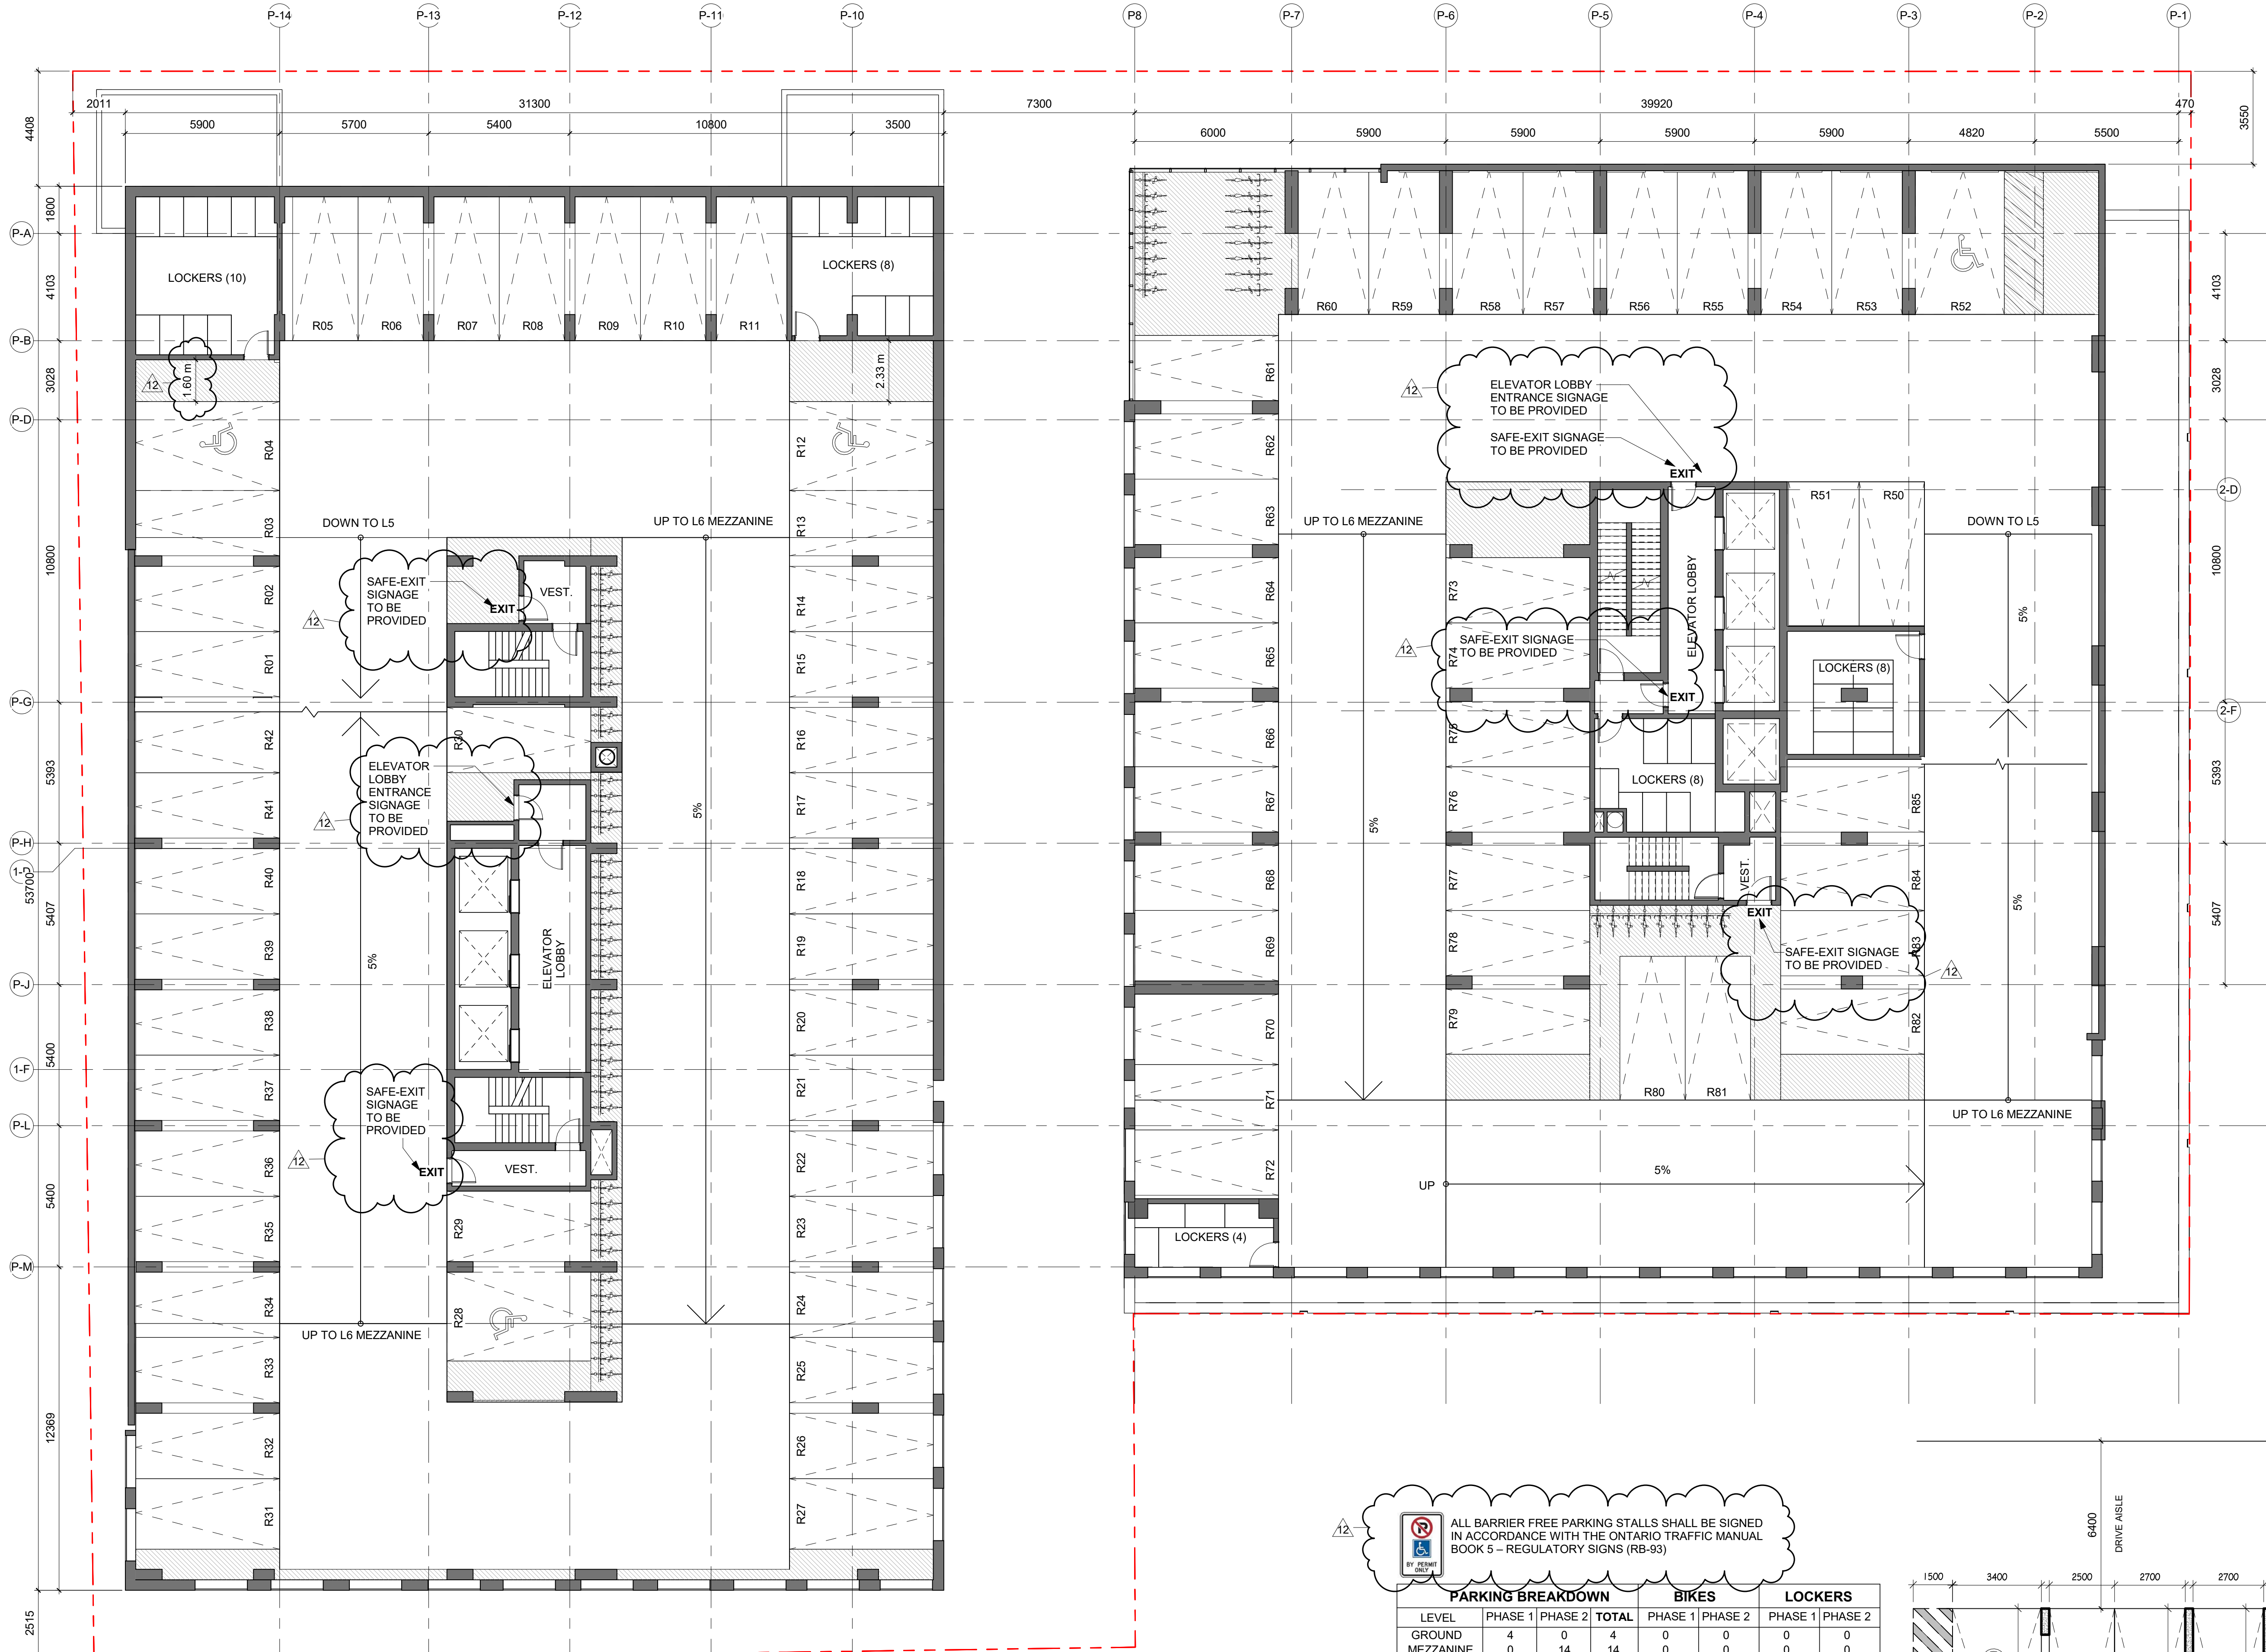

- General Notes
1. ALL DIMENSIONS IN MILLIMETRES.
 2. VERIFY ALL DIMENSIONS.
 3. DO NOT SCALE DRAWINGS.
 4. CHECK DRAWINGS AGAINST SPECIFICATIONS.
 5. USE THE LATEST REVISED DRAWINGS ONLY.
 6. REPORT ANY DISCREPANCIES, DISCOVERED ERRORS, OR OMISSIONS, TO THE ARCHITECT BEFORE PROCEEDING.
 7. DRAWINGS AND SPECIFICATIONS ARE THE PROPERTY OF THE ARCHITECT, AND MUST BE RETURNED UPON COMPLETION OF WORK.

True North Project North

PARKING WAYFINDING NOTE: PROVIDE PARKING WAYFINDING SIGNS TYP. AT ALL PARKING LEVELS. REFER TO SHEET A0.05 FOR TYPICAL WAYFINDING DETAILS.

R RESIDENTIAL PARKING
C COMMERCIAL PARKING

12	Issued for Site Plan Revisions	Sep. 21/2020
11	Issued for Site Plan Approval	Jun. 26/2020

No. Issue Date

Oleson Worland
architect

scott shields
architects

317 King Street West 2nd Floor, Toronto, ON.
MSV 1J5 | t. 416.924.2173 | f. 416.924.7398

Project

**BARRIE
WATERFRONT
DEVELOPMENTS**

Address

55 Dunlop St. W.

Drawing

**PARKING LEVEL 6
PLAN**

Project number 24601

Date Apr. 30, 2019

Drawn by Author

Checked by Checker


A1.6


Scale

 ALL BARRIER FREE PARKING STALLS SHALL BE SIGNED IN ACCORDANCE WITH THE ONTARIO TRAFFIC MANUAL BOOK 5 - REGULATORY SIGNS (RB-93)


PARKING BREAKDOWN				BIKES		LOCKERS	
LEVEL	PHASE 1	PHASE 2	TOTAL	PHASE 1	PHASE 2	PHASE 1	PHASE 2
GROUND	4	0	4	0	0	0	0
MEZZANINE	0	14	14	0	0	0	0
P2	54	53	107	11	11	34	21
P3	55	53	108	11	11	39	21
P4	56	43	99	11	14	34	29
P5	49	38	87	42	25	25	20
P6	43	43	86	42	25	18	20
P6 MEZZANINE	17	0	17	0	0	0	0
TOTAL	278	244	522	65	108	65	108

NOTE: ALL PAVEMENT MARKINGS AND TRAFFIC SIGNS SHALL CONFORM TO THE ONTARIO TRAFFIC MANUALS. PAVEMENT MARKINGS FOR PARKING STALLS SHALL BE PAINTED WHITE AND CONFORM TO OPSS 1712

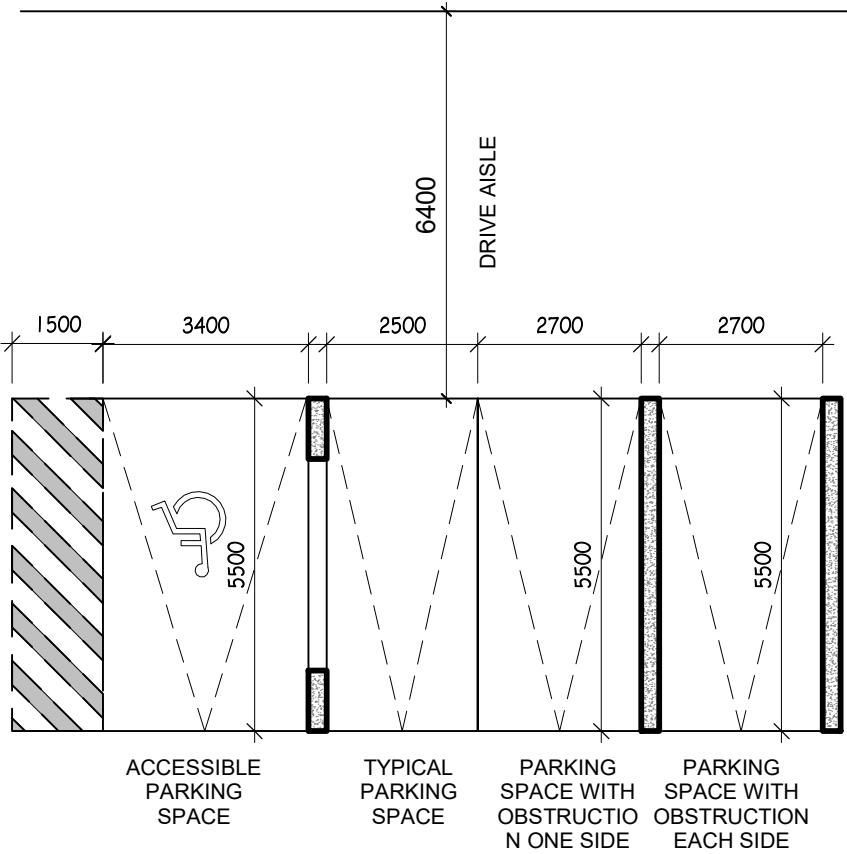

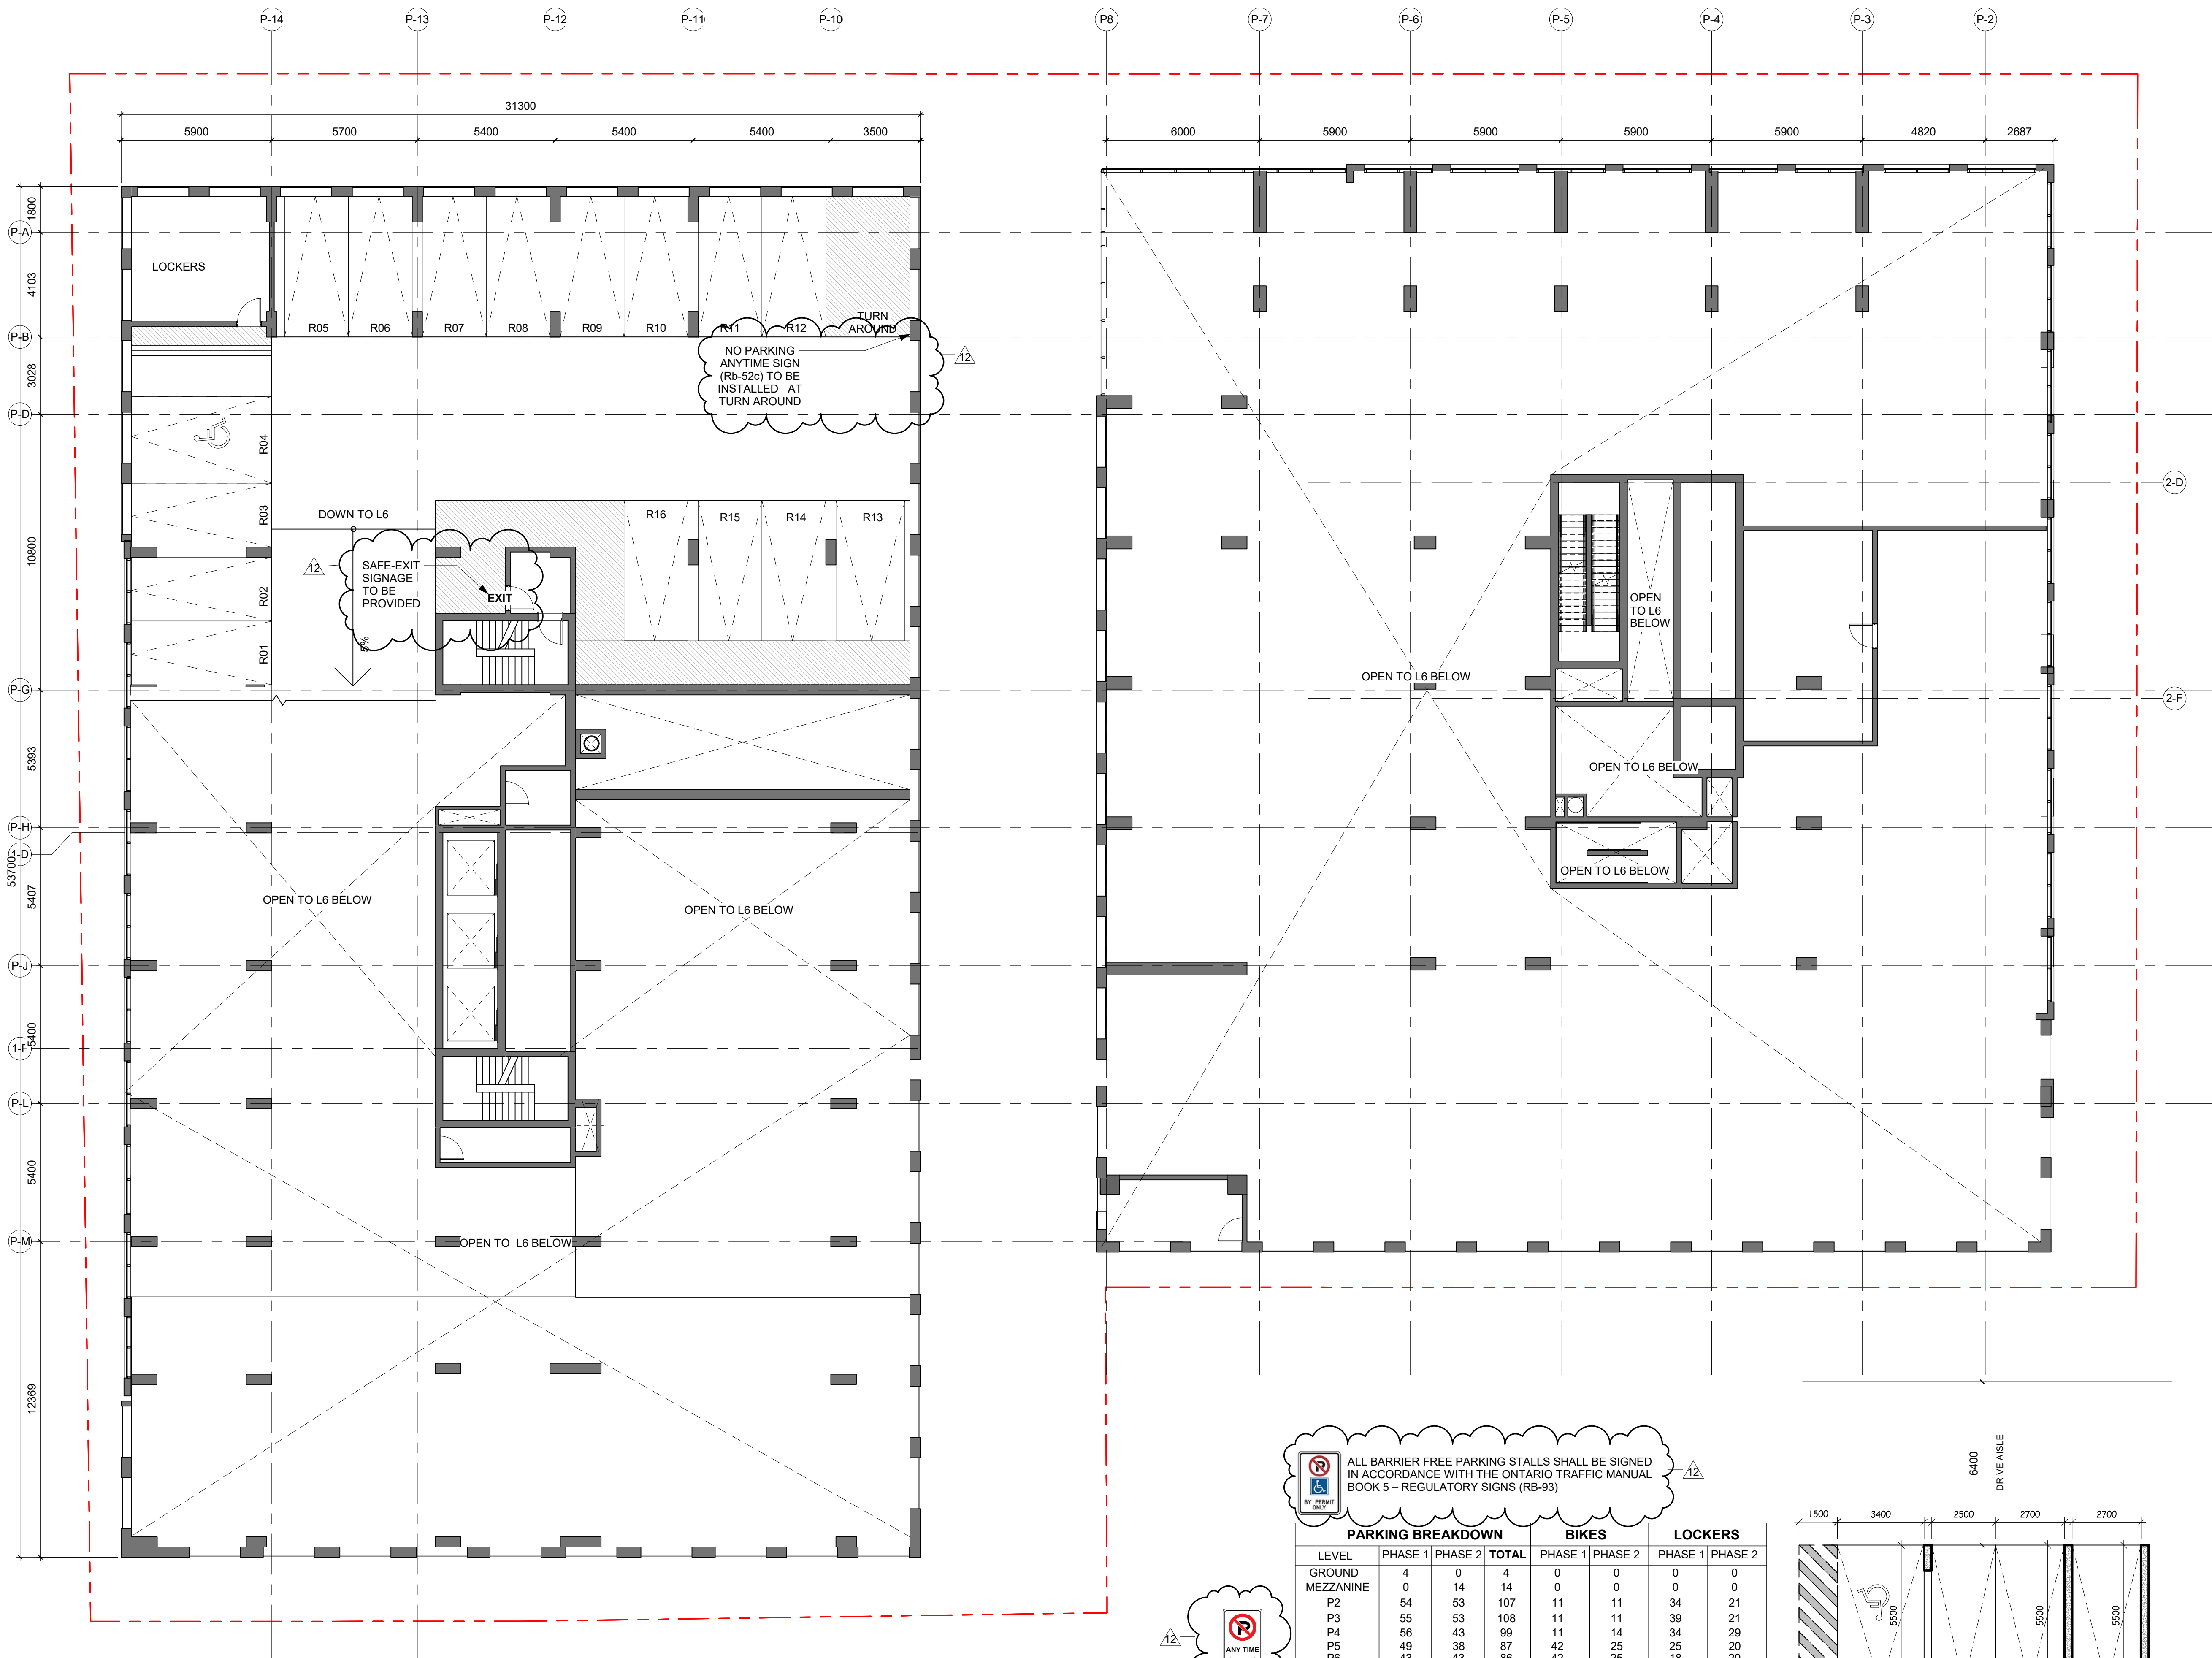

- General Notes
1. ALL DIMENSIONS IN MILLIMETRES.
 2. VERIFY ALL DIMENSIONS.
 3. DO NOT SCALE DRAWINGS.
 4. CHECK DRAWINGS AGAINST SPECIFICATIONS.
 5. USE THE LATEST REVISED DRAWINGS ONLY.
 6. REPORT ANY DISCREPANCIES, DISCOVERED ERRORS, OR OMISSIONS, TO THE ARCHITECT BEFORE PROCEEDING.
 7. DRAWINGS AND SPECIFICATIONS ARE THE PROPERTY OF THE ARCHITECT, AND MUST BE RETURNED UPON COMPLETION OF WORK.

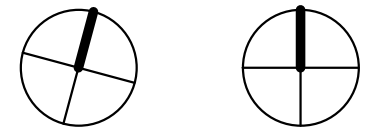

PARKING WAYFINDING NOTE: PROVIDE PARKING WAYFINDING SIGNS TYP. AT ALL PARKING LEVELS. REFER TO SHEET A0.05 FOR TYPICAL WAYFINDING DETAILS.

R RESIDENTIAL PARKING
C COMMERCIAL PARKING

12	Issued for Site Plan Revisions	Sep. 21/2020
11	Issued for Site Plan Approval	Jun. 26/2020
No.	Issue	Date

Oleson Worland
architect

scott shields
architects

317 King Street West 2nd Floor, Toronto, ON,
M5V 1J5 | t. 416.924.2173 | f. 416.924.7398

Project

**BARRIE
WATERFRONT
DEVELOPMENTS**

Address

55 Dunlop St. W.

Drawing

**PARKING LEVEL 6
MEZZANINE**

Project number 24601

Date Apr. 30, 2019

Drawn by Author

Checked by Checker


A1.7

Scale


ALL BARRIER FREE PARKING STALLS SHALL BE SIGNED IN ACCORDANCE WITH THE ONTARIO TRAFFIC MANUAL BOOK 5 - REGULATORY SIGNS (RB-93)

PARKING BREAKDOWN				BIKES		LOCKERS	
LEVEL	PHASE 1	PHASE 2	TOTAL	PHASE 1	PHASE 2	PHASE 1	PHASE 2
GROUND	4	0	4	0	0	0	0
MEZZANINE	0	14	14	0	0	0	0
P2	54	53	107	11	11	34	21
P3	55	53	108	11	11	39	21
P4	56	43	99	11	14	34	29
P5	49	38	87	42	25	25	20
P6	43	43	86	42	25	18	20
P6 MEZZANINE	17	0	17	0	0	0	0
TOTAL	278	244	522	65	108	65	108


NOTE: ALL PAVEMENT MARKINGS AND TRAFFIC SIGNS SHALL CONFORM TO THE ONTARIO TRAFFIC MANUALS. PAVEMENT MARKINGS FOR PARKING STALLS SHALL BE PAINTED WHITE AND CONFORM TO OPSS 1712

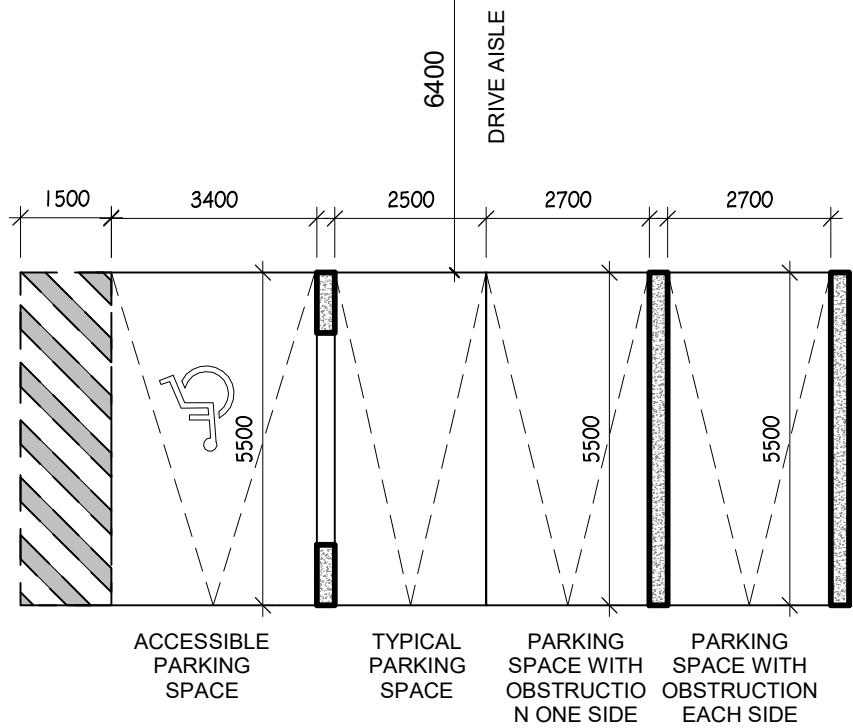

PHASE 01 * PHASE 02

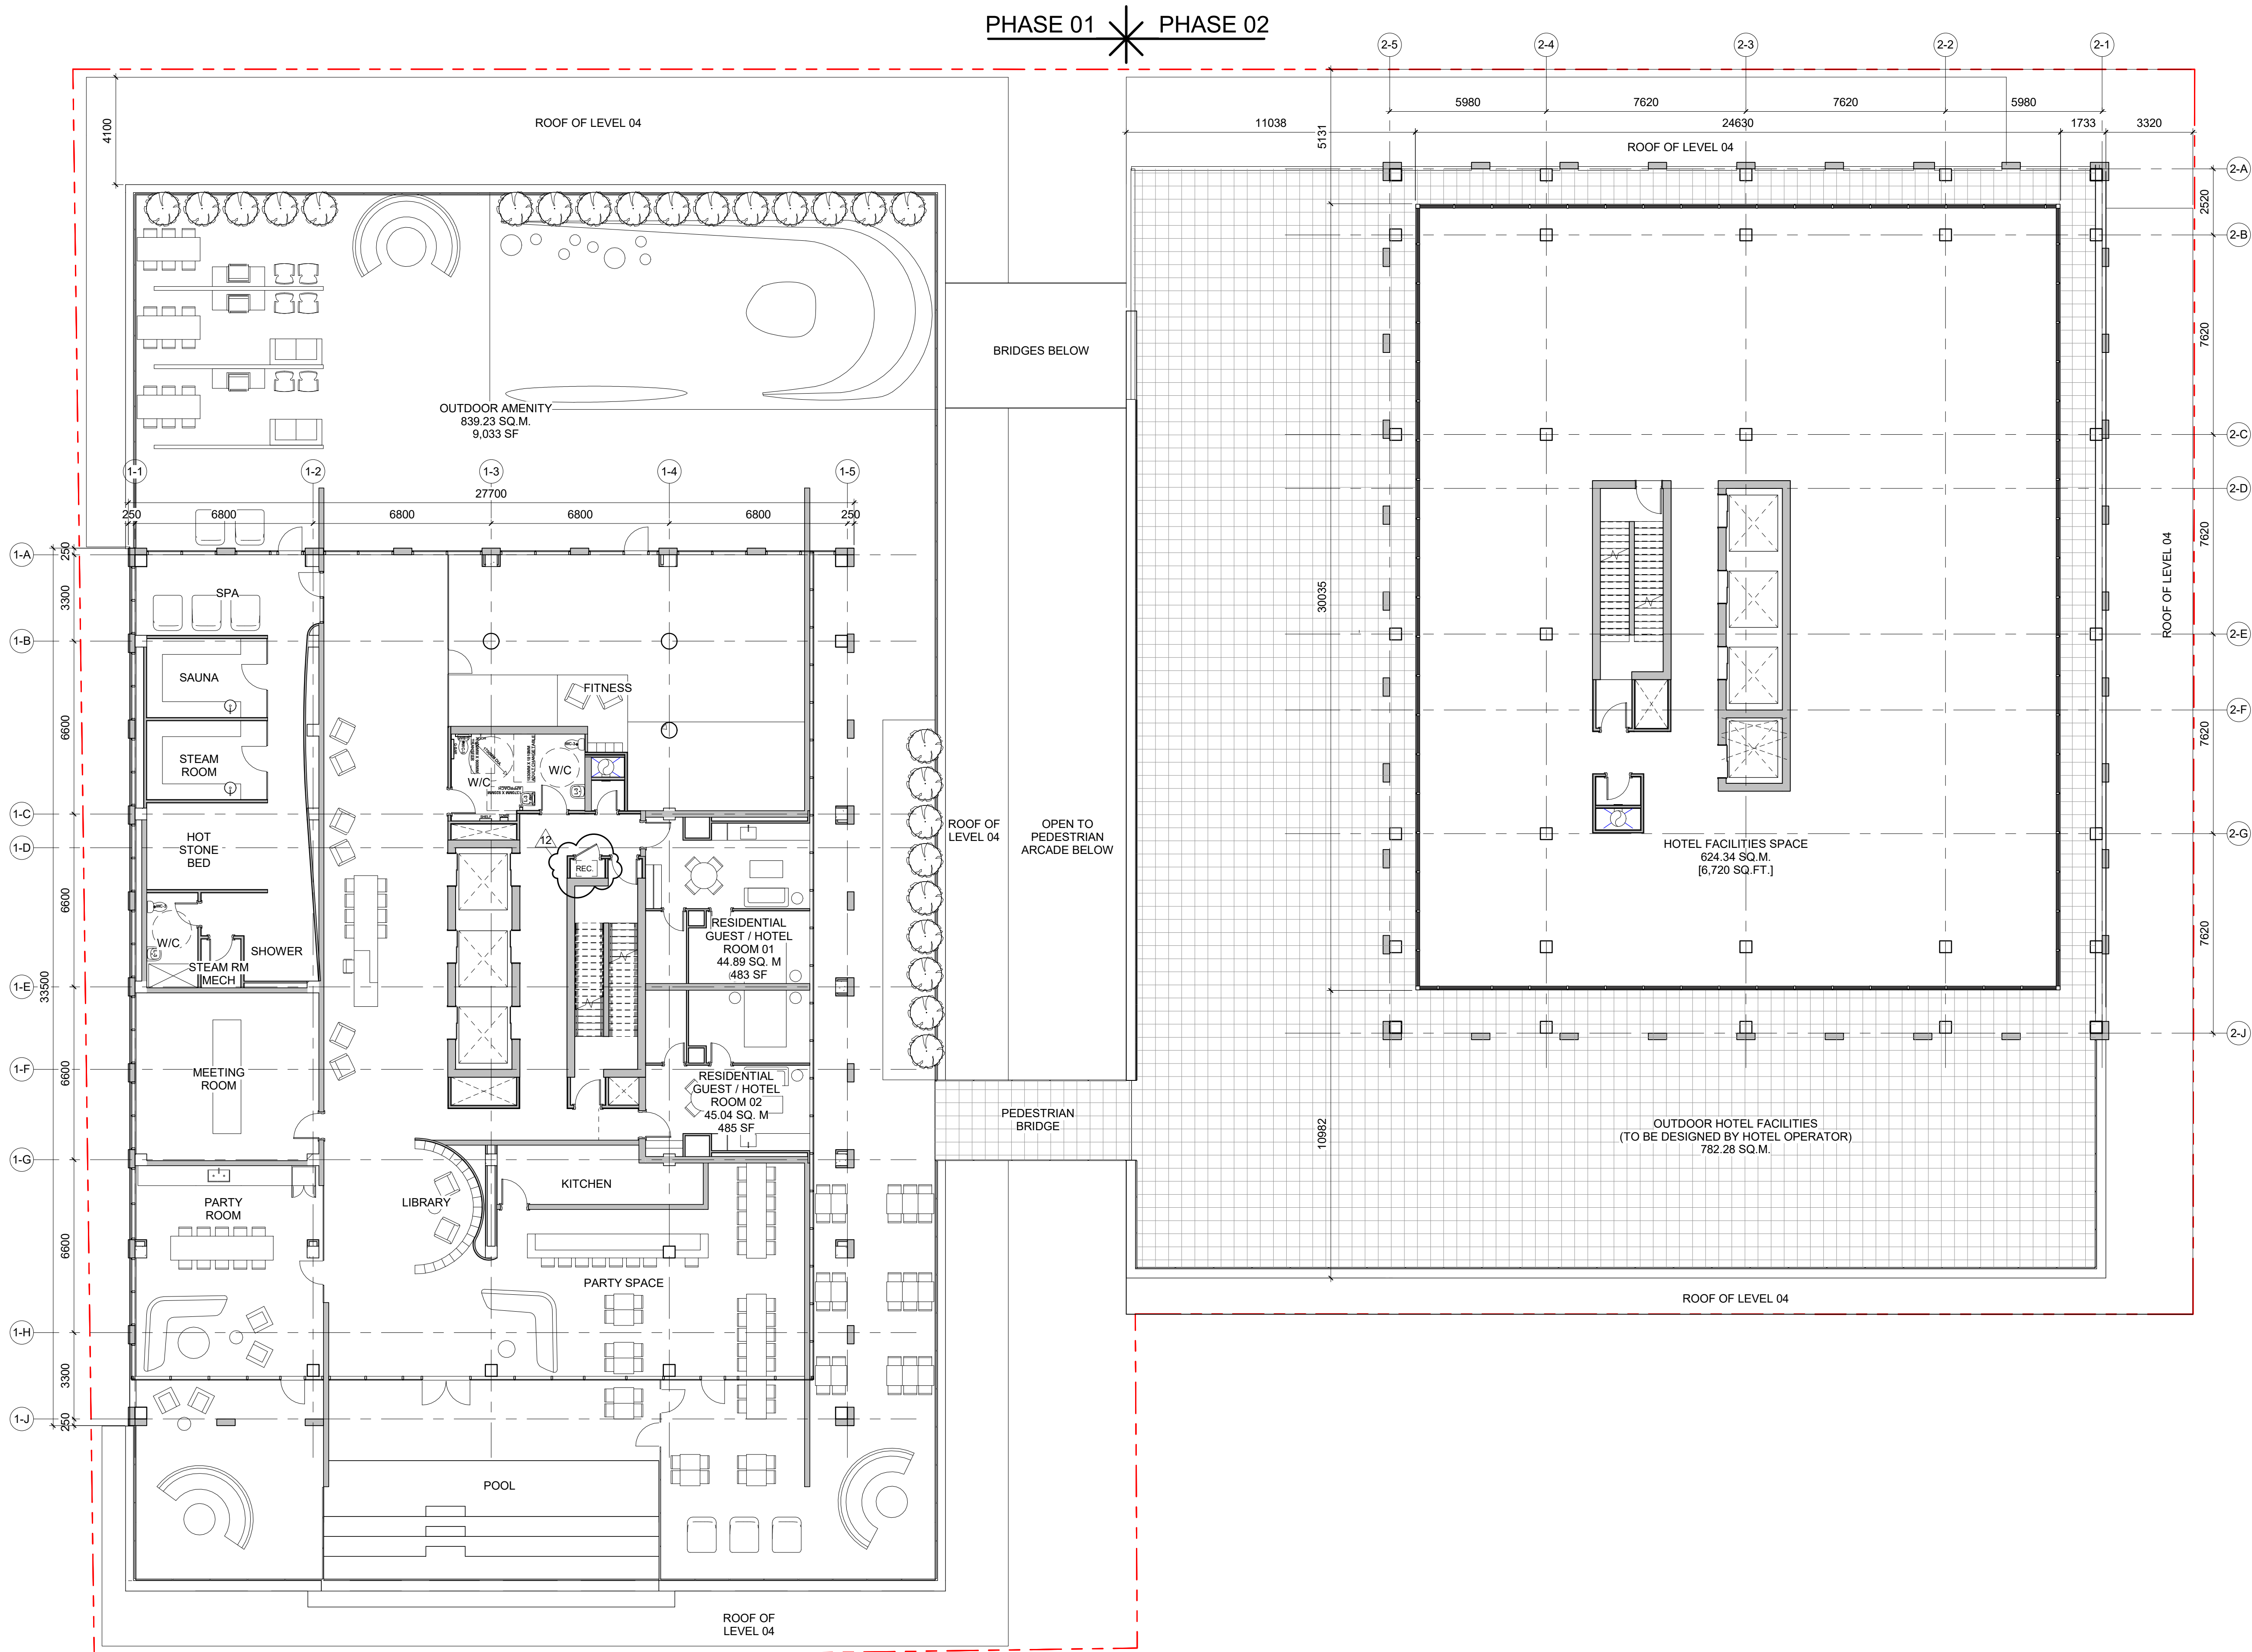

- General Notes
1. ALL DIMENSIONS IN MILLIMETRES.
 2. VERIFY ALL DIMENSIONS.
 3. DO NOT SCALE DRAWINGS.
 4. CHECK DRAWINGS AGAINST SPECIFICATIONS.
 5. USE THE LATEST REVISED DRAWINGS ONLY.
 6. REPORT ANY DISCREPANCIES, DISCOVERED ERRORS, OR OMISSIONS, TO THE ARCHITECT BEFORE PROCEEDING.
 7. DRAWINGS AND SPECIFICATIONS ARE THE PROPERTY OF THE ARCHITECT, AND MUST BE RETURNED UPON COMPLETION OF WORK.

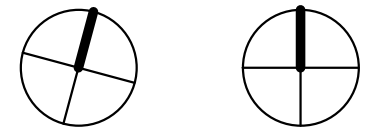

True North Project North

12	Issued for Site Plan Revisions	Sep. 21/2020
11	Issued for Site Plan Approval	Jun. 26/2020
No.	Issue	Date

Oleson Worland
architect

scott shields
architects

317 King Street West 2nd Floor, Toronto, ON,
M5V 1J5 | t. 416.924.2173 | f. 416.924.7398

Project

**BARRIE
WATERFRONT
DEVELOPMENTS**

Address

55 Dunlop St. W.

Drawing

LEVEL 7 PLAN

Project number 24601

Date Apr. 30, 2019



Drawn by Author

Checked by Checker


A1.8

Scale

PHASE 01 PHASE 02

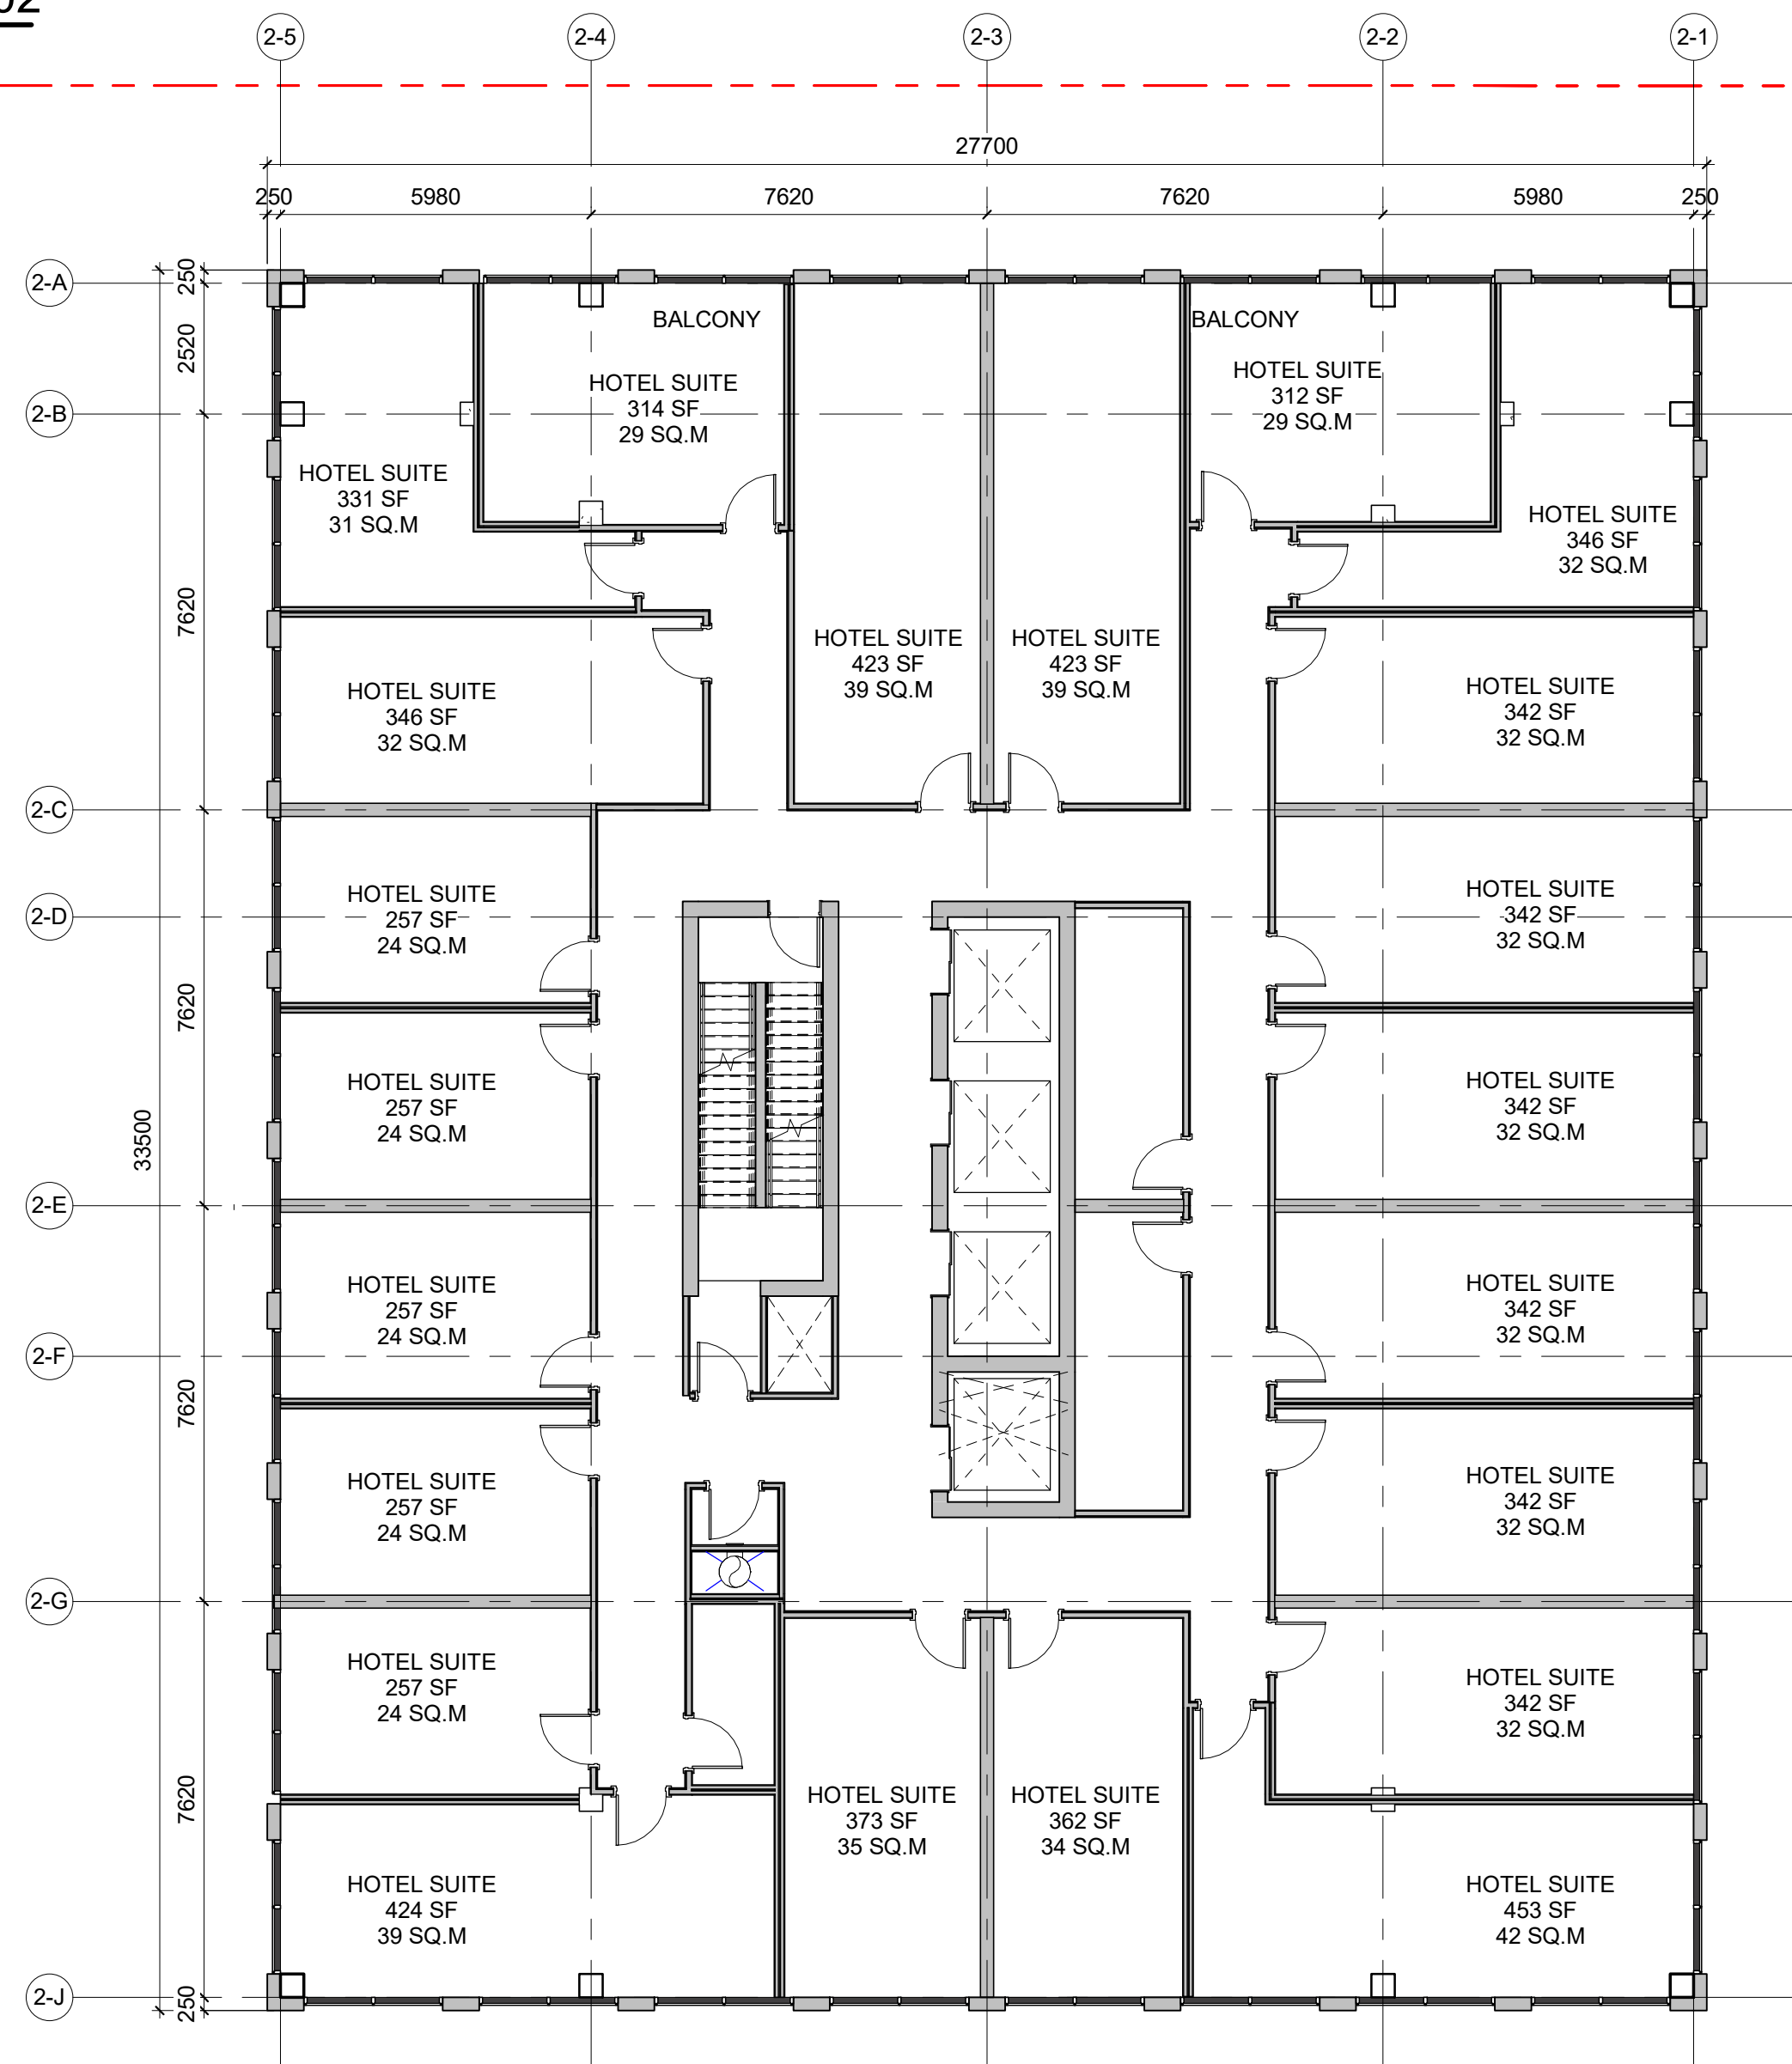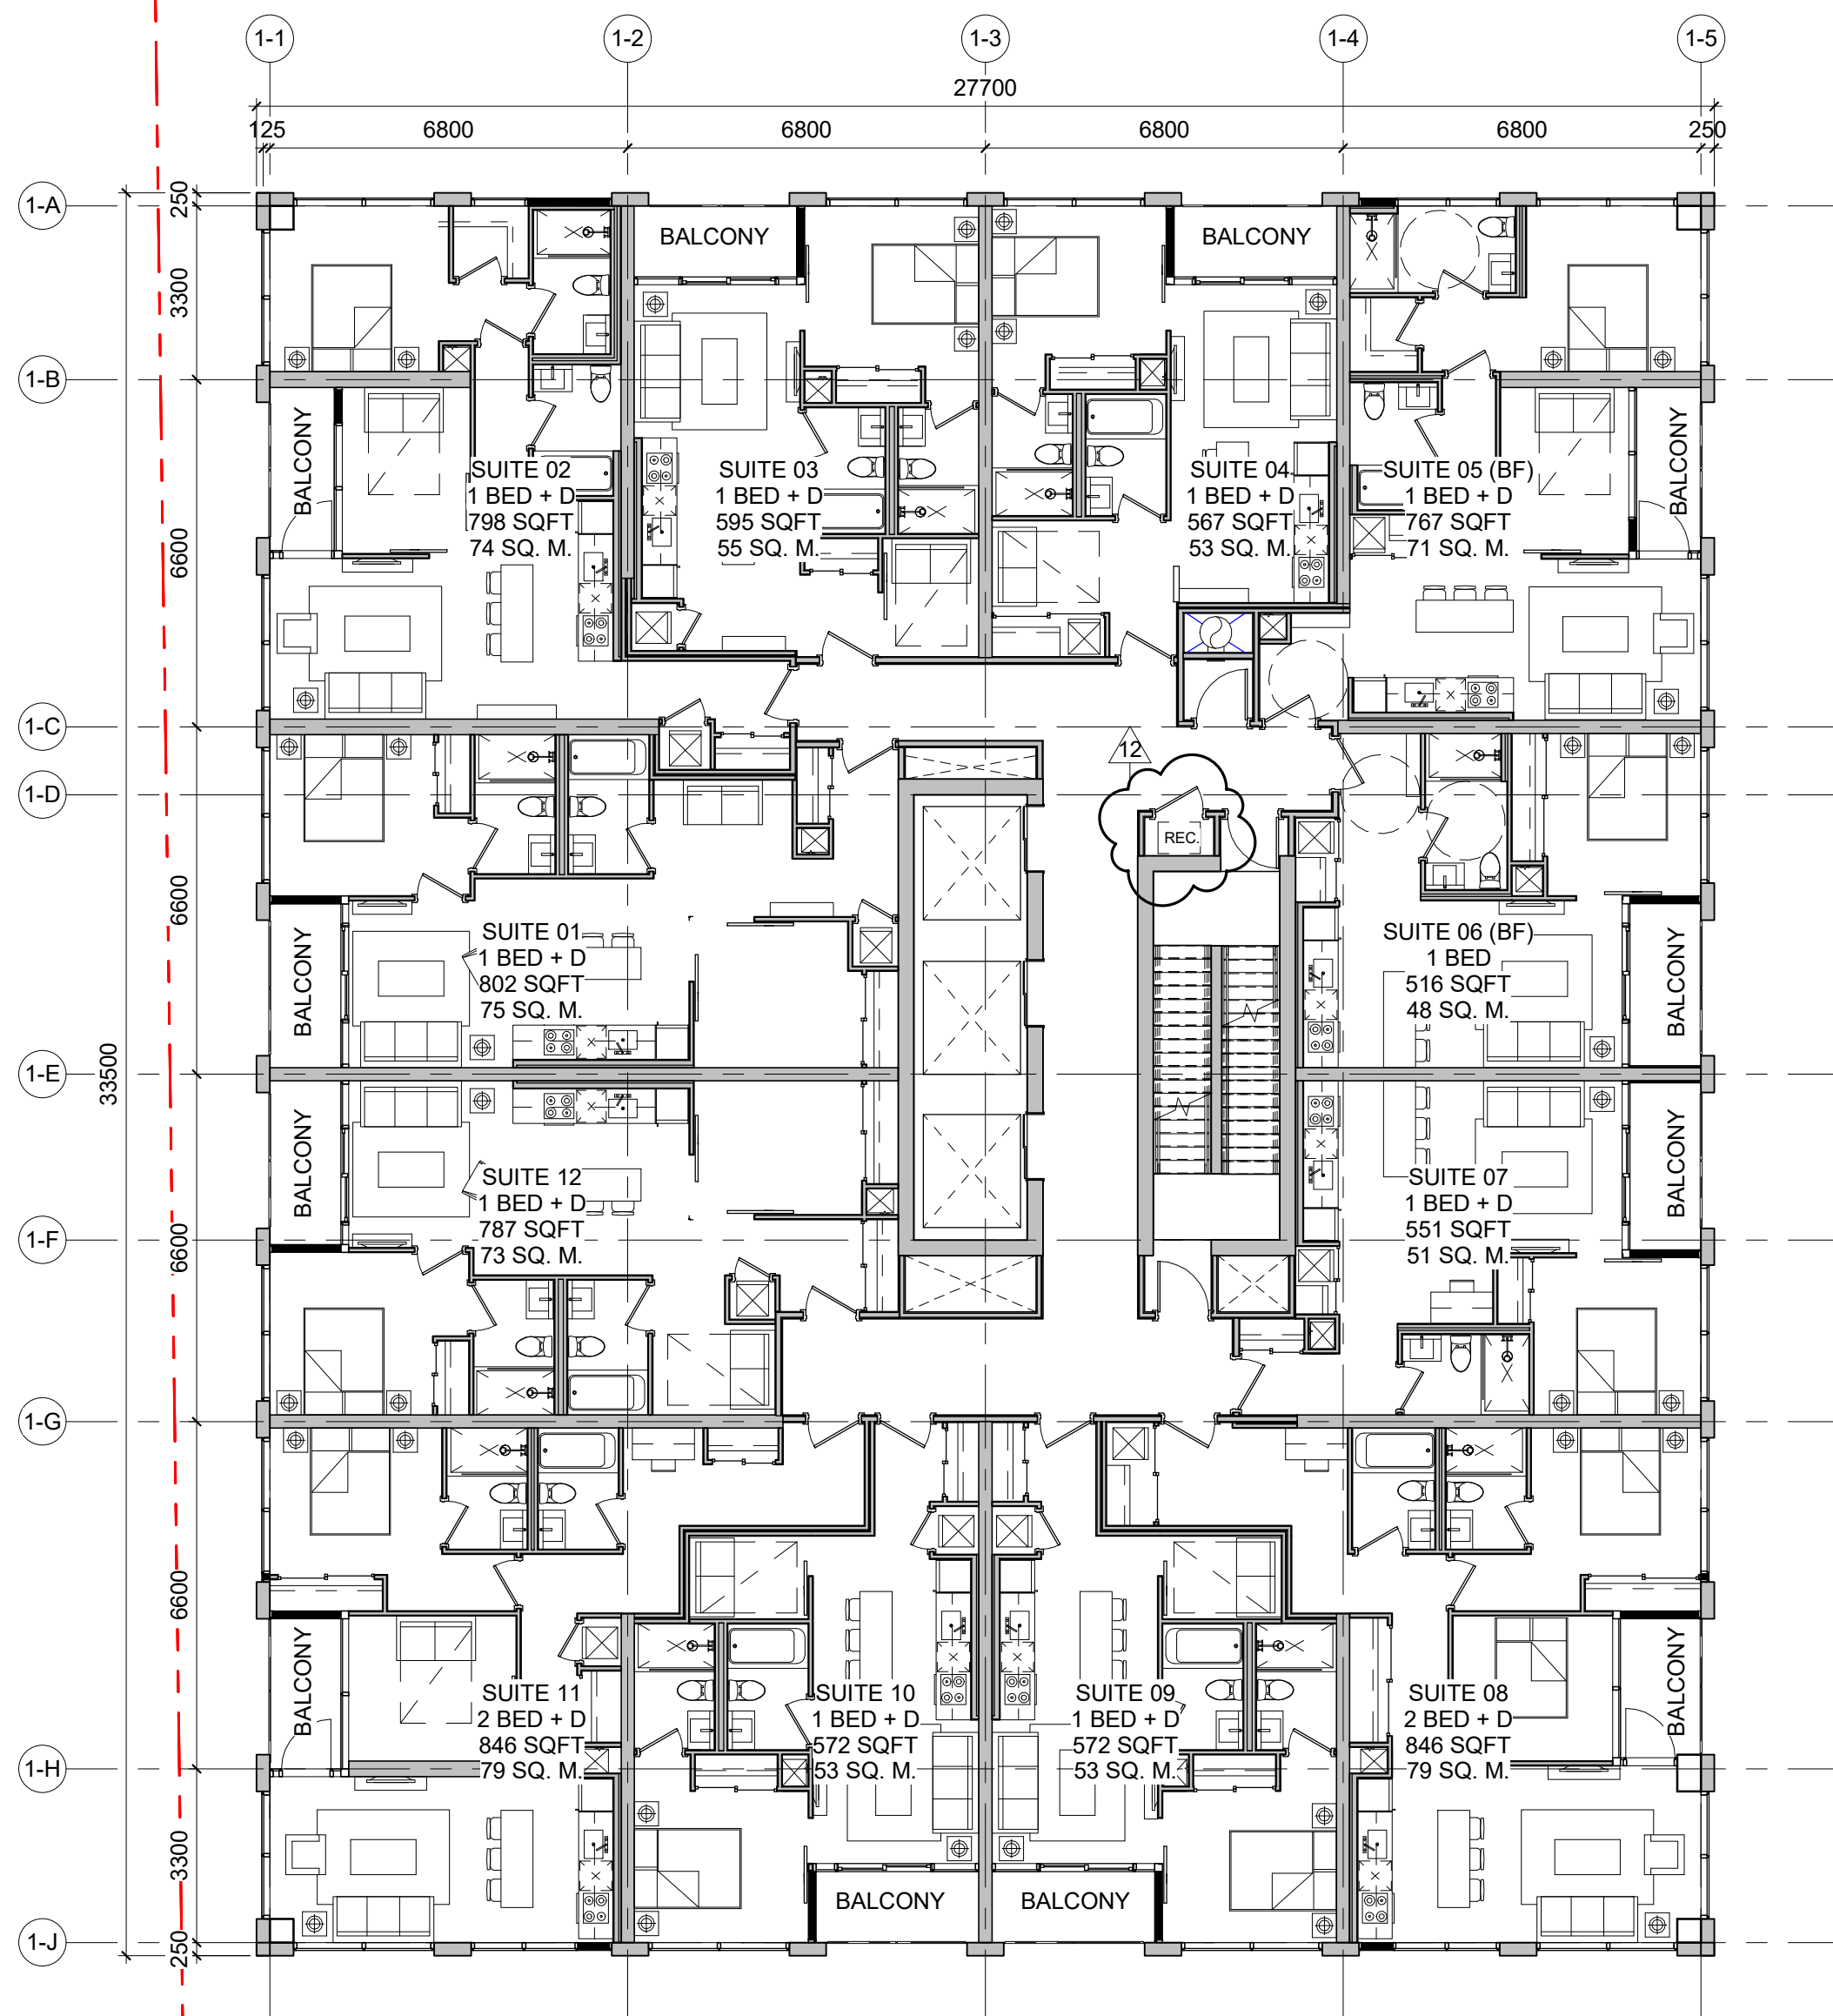

- General Notes
1. ALL DIMENSIONS IN MILLIMETRES.
 2. VERIFY ALL DIMENSIONS.
 3. DO NOT SCALE DRAWINGS.
 4. CHECK DRAWINGS AGAINST SPECIFICATIONS.
 5. USE THE LATEST REVISED DRAWINGS ONLY.
 6. REPORT ANY DISCREPANCIES, DISCOVERED ERRORS, OR OMISSIONS, TO THE ARCHITECT BEFORE PROCEEDING.
 7. DRAWINGS AND SPECIFICATIONS ARE THE PROPERTY OF THE ARCHITECT, AND MUST BE RETURNED UPON COMPLETION OF WORK.

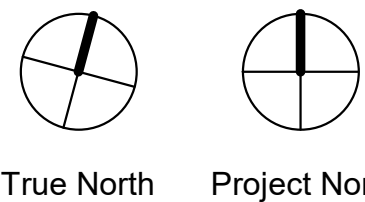

12	Issued for Site Plan Revisions	Sep. 21/2020
11	Issued for Site Plan Approval	Jun. 26/2020
No.	Issue	Date

Oleson Worland
architect

scott shields
architects

317 King Street West 2nd Floor, Toronto, ON,
M5V 1J5 | t. 416.924.2173 | f. 416.924.7398

Project

BARRIE
WATERFRONT
DEVELOPMENTS

Address

55 Dunlop St. W.

Drawing

LEVEL 8-10 PLAN

Project number 24601

Date Apr. 30, 2019



Drawn by Author

Checked by Checker

A1.9

Scale

- General Notes
1. ALL DIMENSIONS IN MILLIMETRES.
 2. VERIFY ALL DIMENSIONS.
 3. DO NOT SCALE DRAWINGS.
 4. CHECK DRAWINGS AGAINST SPECIFICATIONS.
 5. USE THE LATEST REVISED DRAWINGS ONLY.
 6. REPORT ANY DISCREPANCIES, DISCOVERED ERRORS, OR OMISSIONS, TO THE ARCHITECT BEFORE PROCEEDING.
 7. DRAWINGS AND SPECIFICATIONS ARE THE PROPERTY OF THE ARCHITECT, AND MUST BE RETURNED UPON COMPLETION OF WORK.

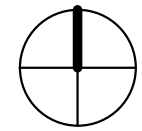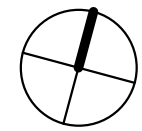

True North Project North

12	Issued for Site Plan Revisions	Sep. 21/2020
11	Issued for Site Plan Approval	Jun. 26/2020
No.	Issue	Date

Oleson Worland
architect

scott shields
architects

317 King Street West 2nd Floor, Toronto, ON,
M5V 1J5 | t. 416.924.2173 | f. 416.924.7398

Project

BARRIE
WATERFRONT
DEVELOPMENTS

Address

55 Dunlop St. W.

Drawing

LEVEL 11 PLAN

Project number 24601


Date Apr. 30, 2019



Drawn by Author

Checked by Checker



A1.11

Scale

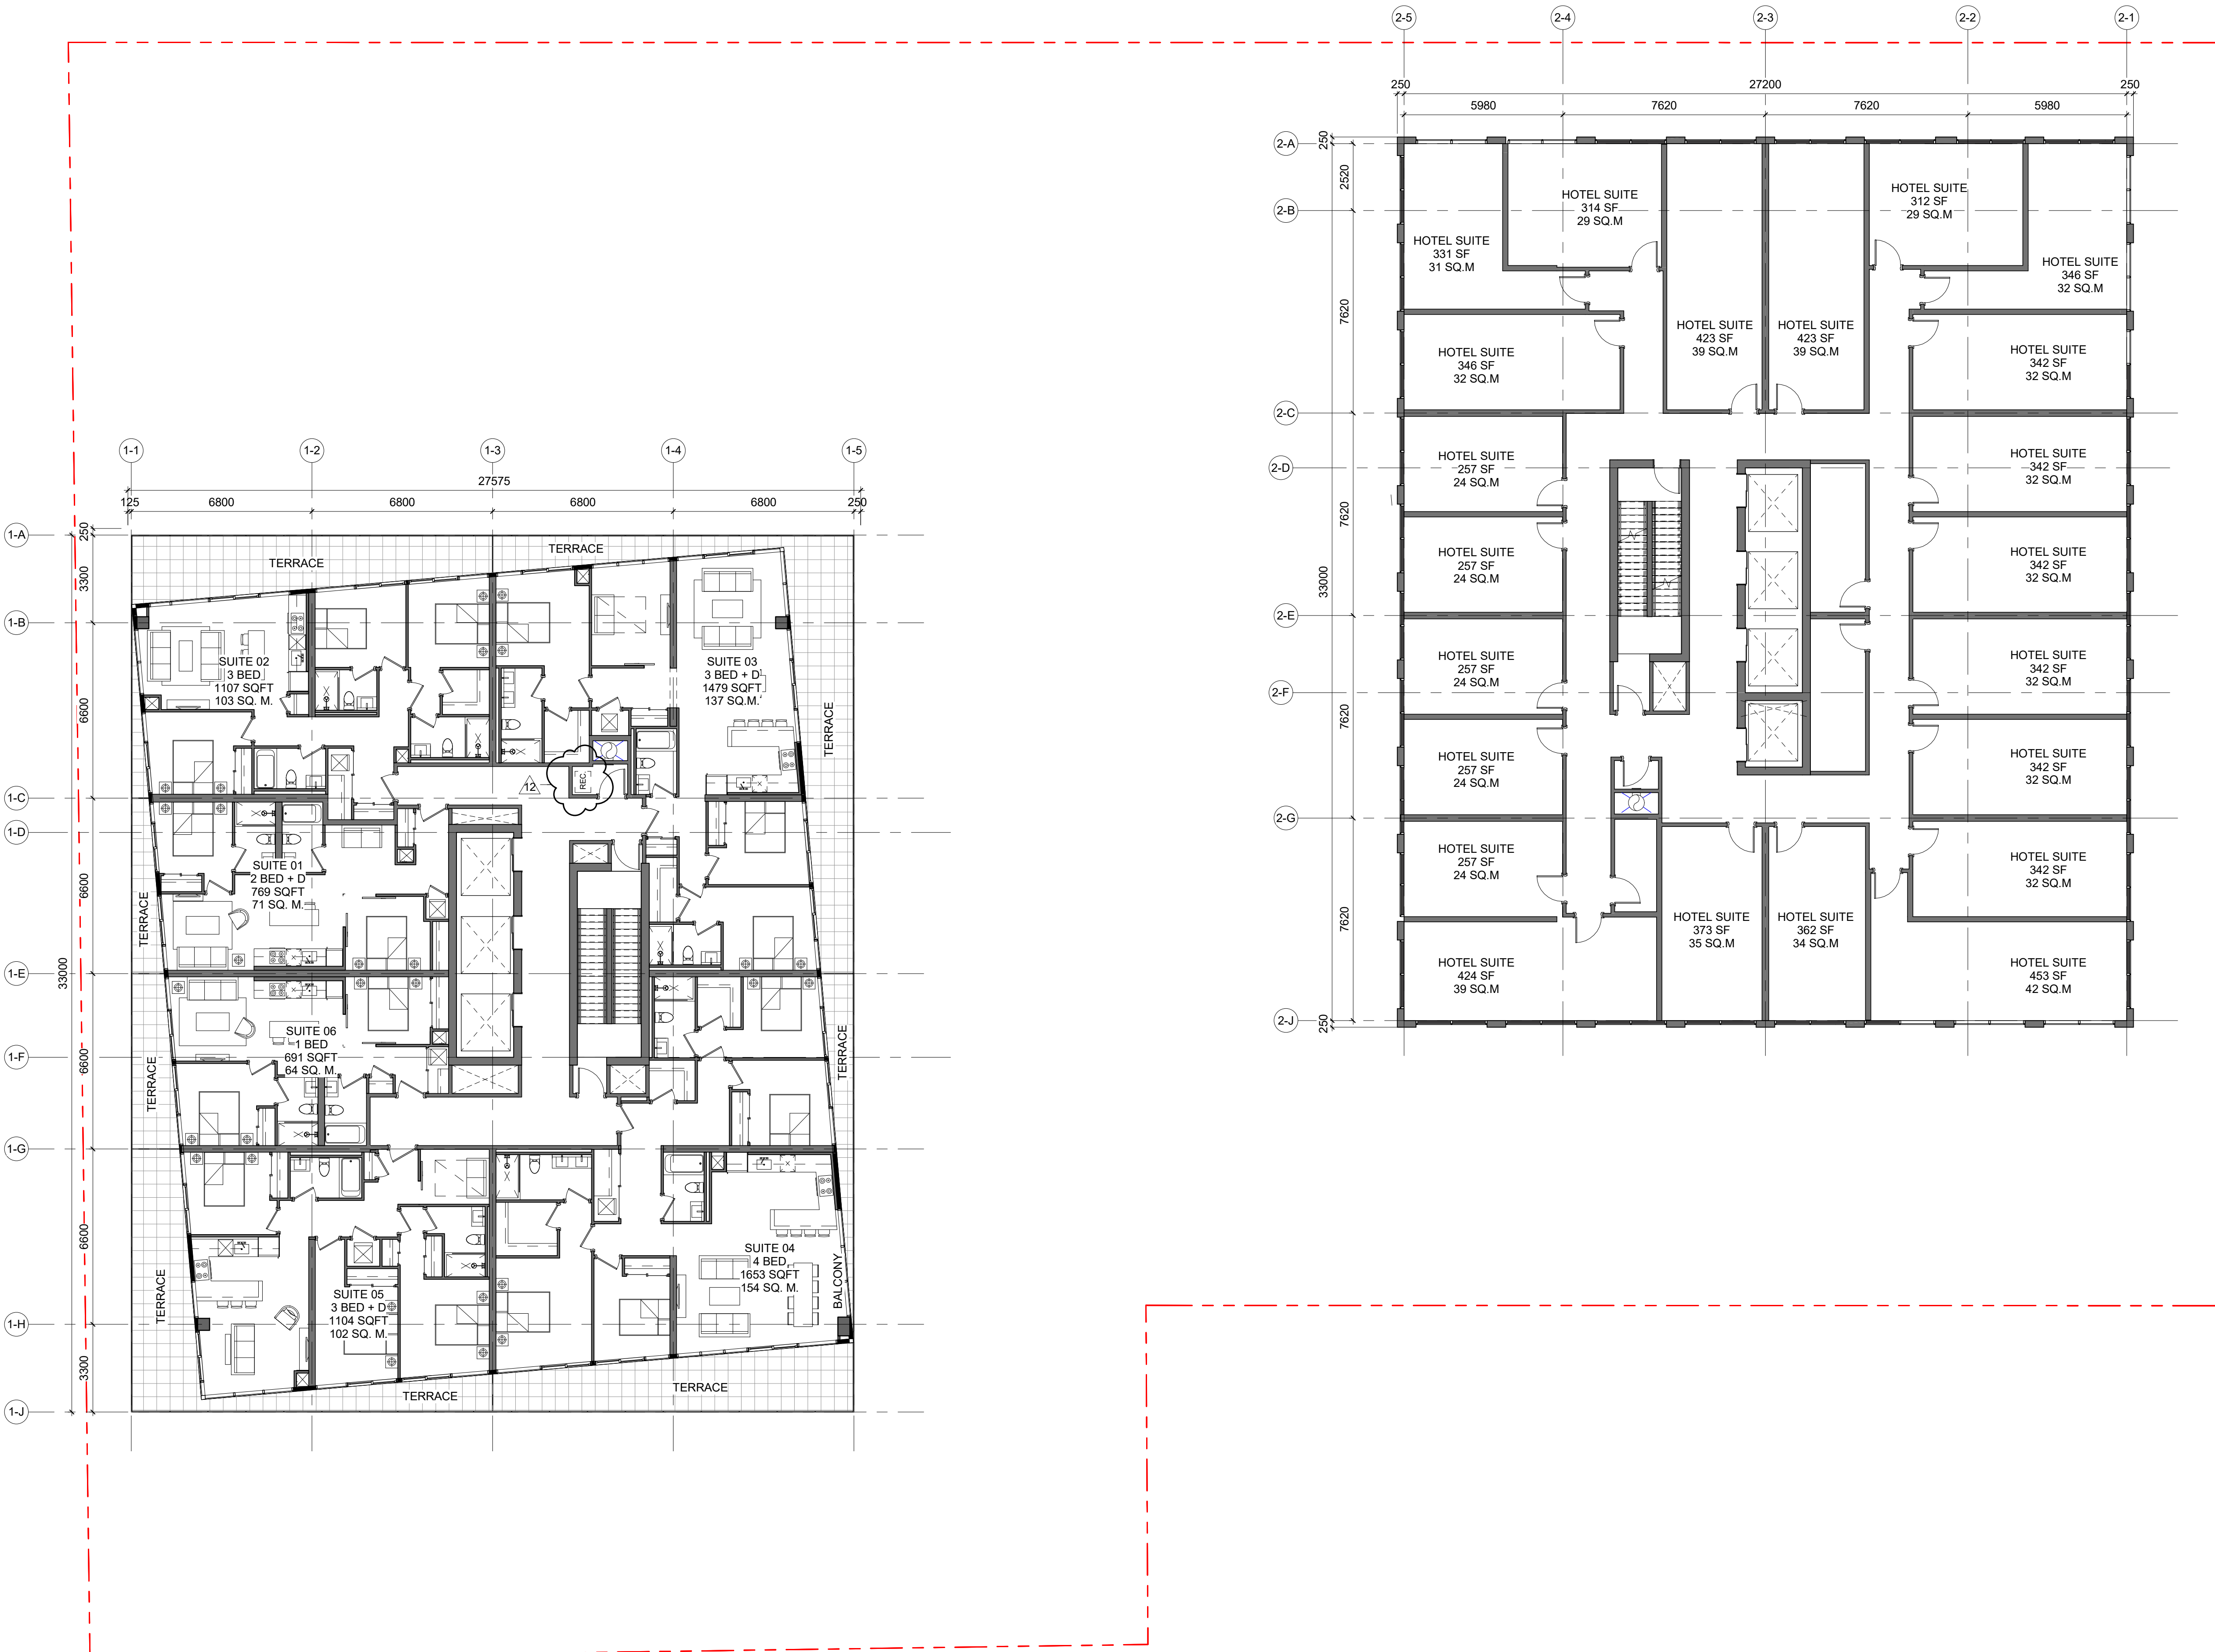

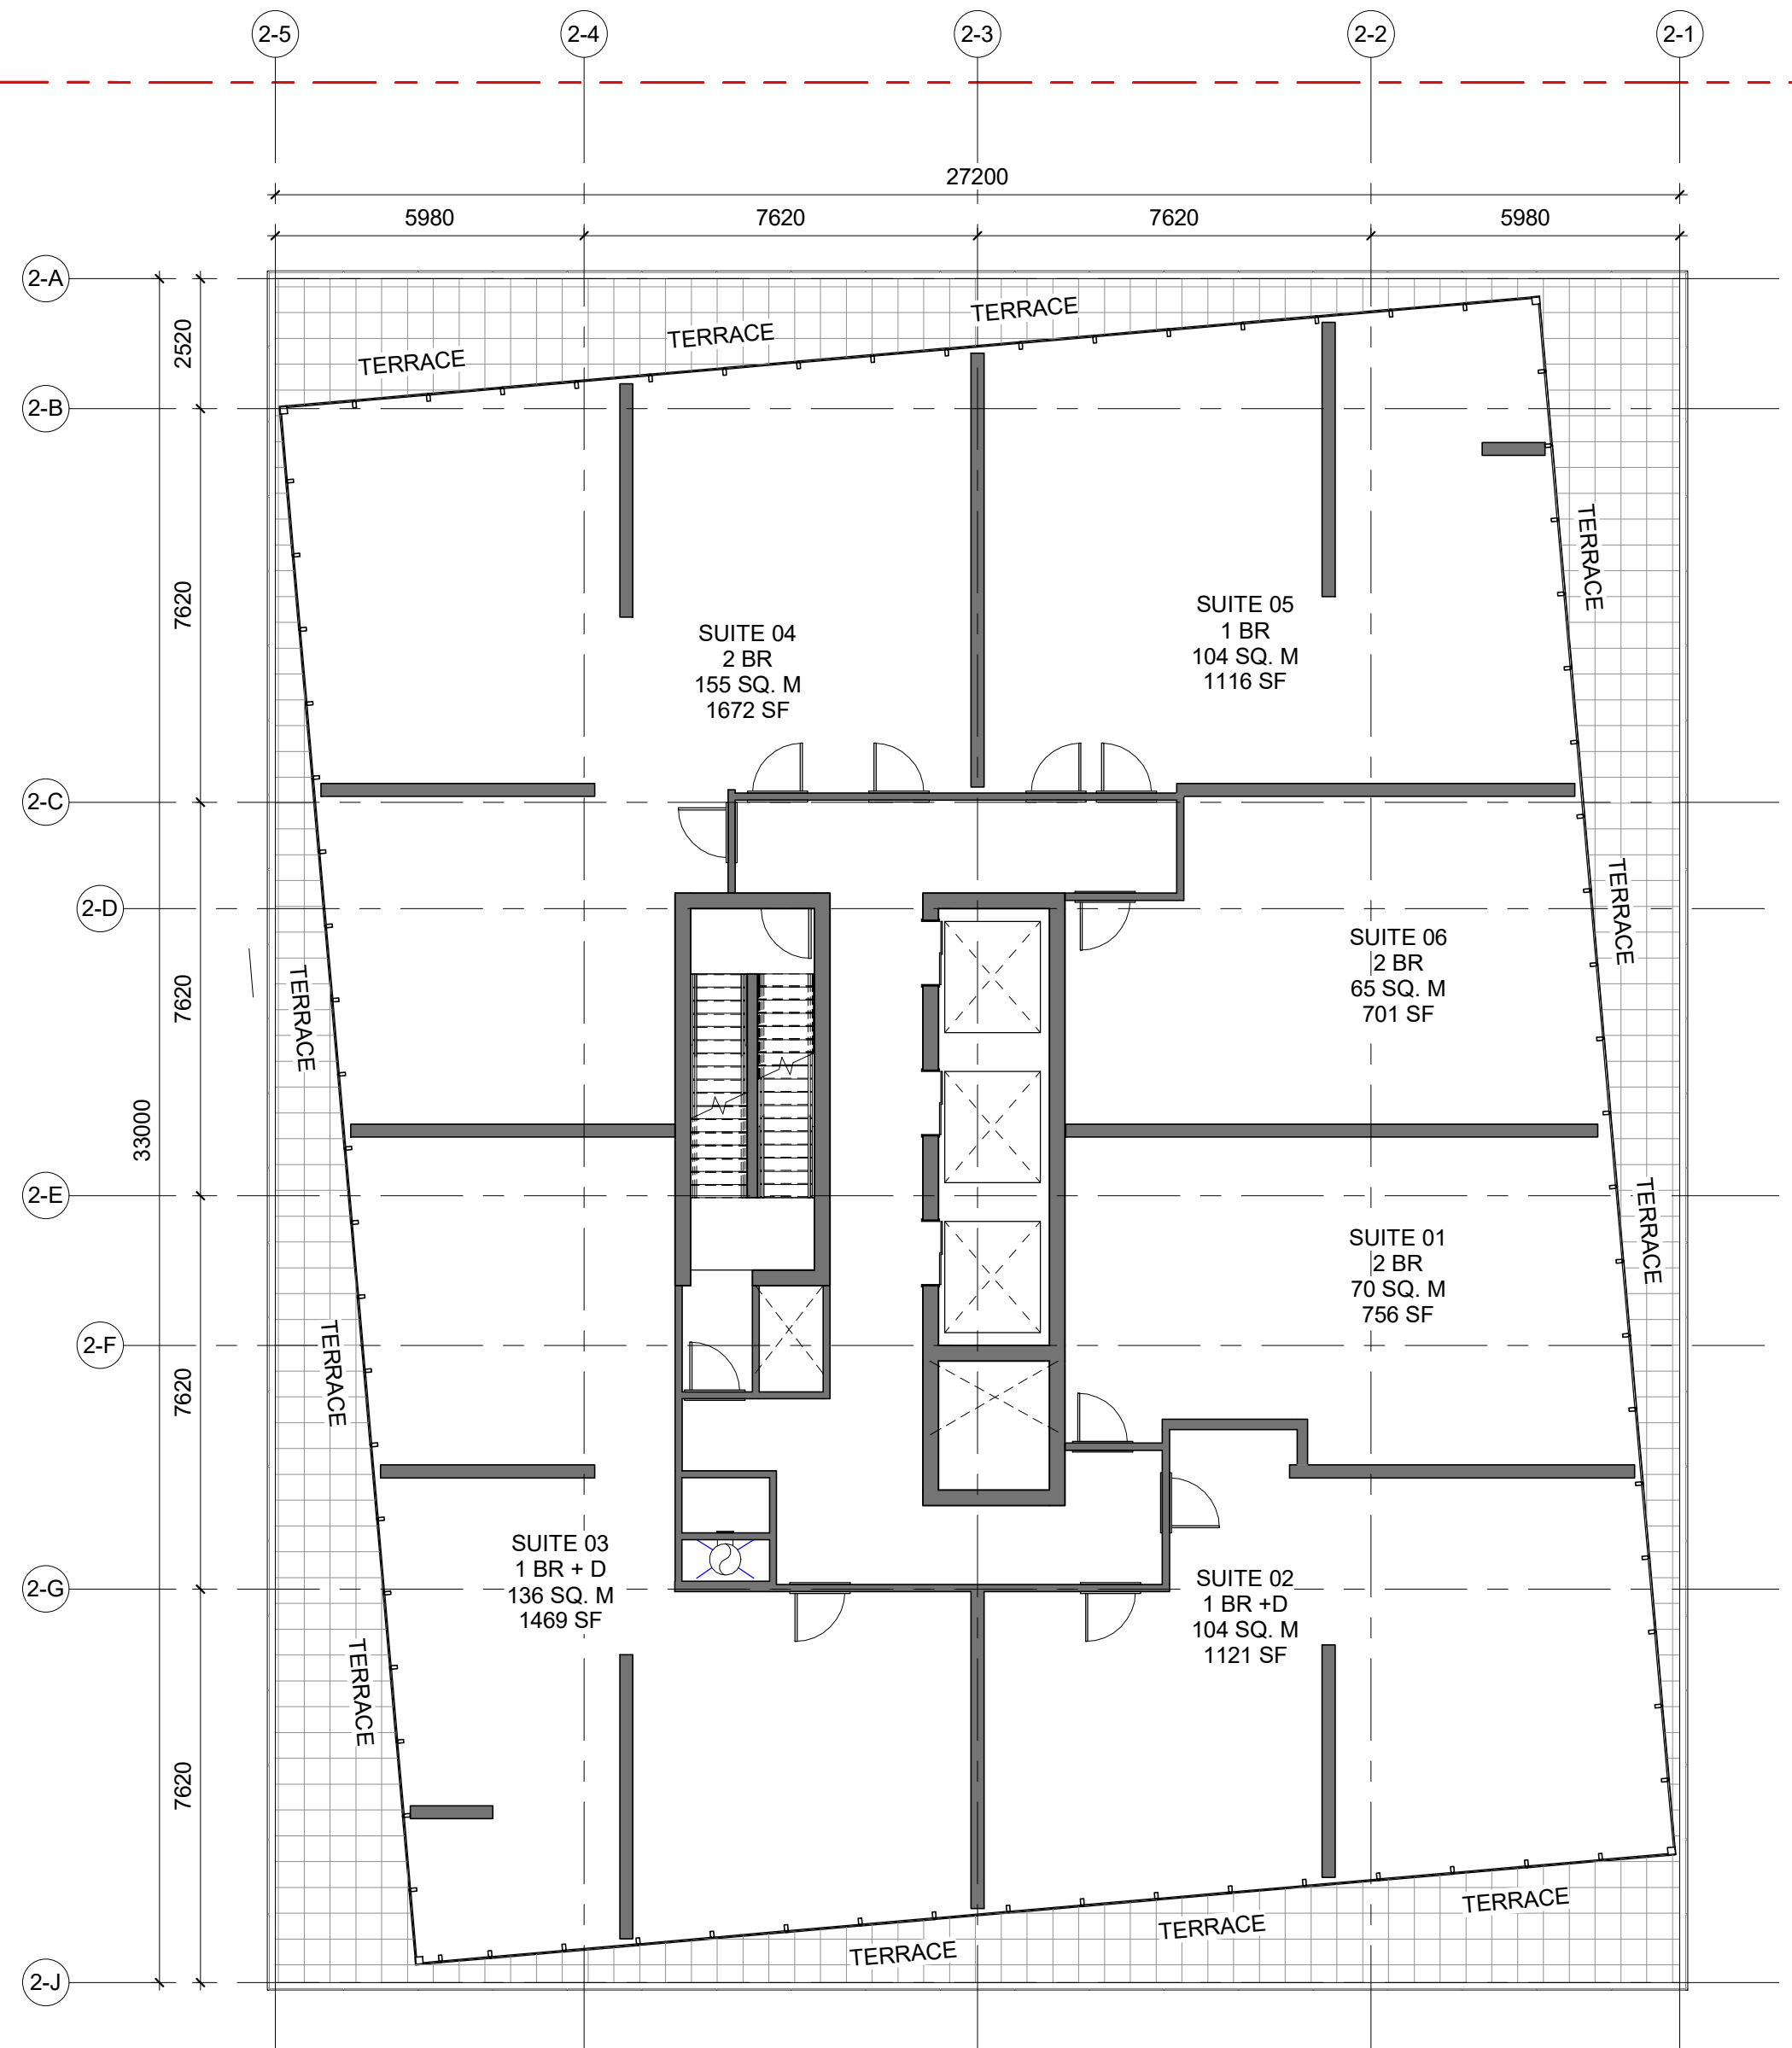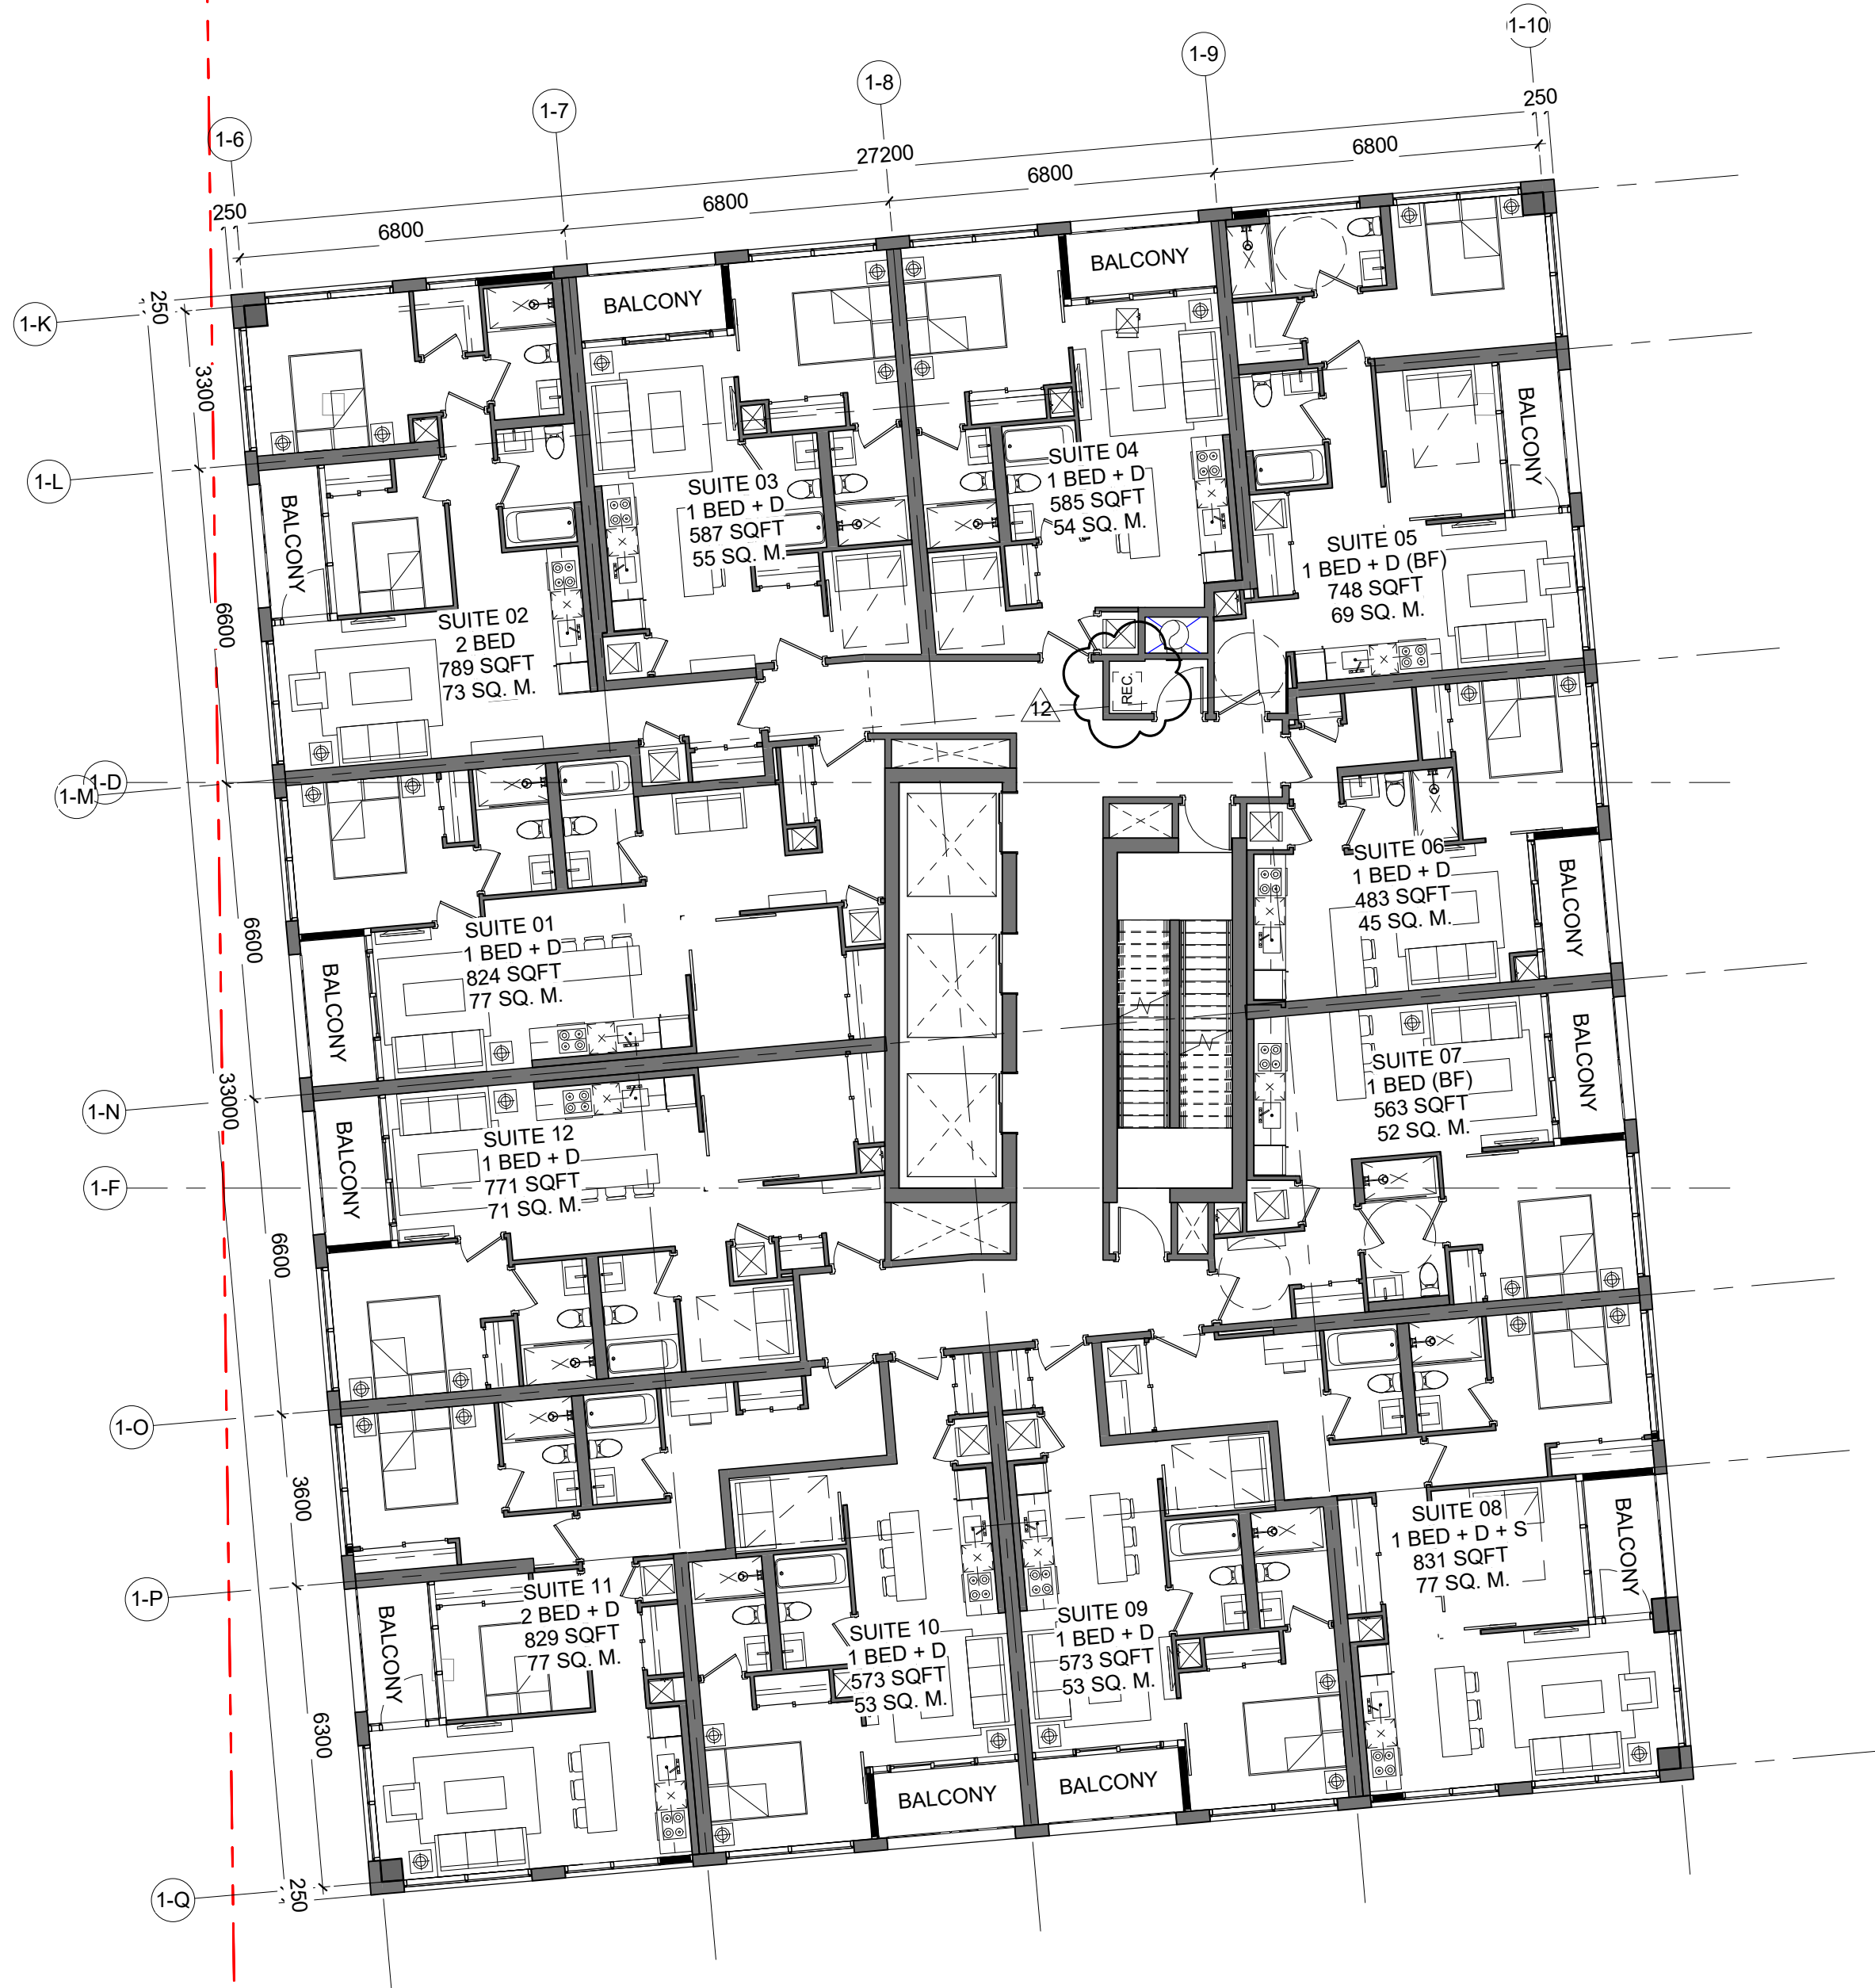

- General Notes
1. ALL DIMENSIONS IN MILLIMETRES.
 2. VERIFY ALL DIMENSIONS.
 3. DO NOT SCALE DRAWINGS.
 4. CHECK DRAWINGS AGAINST SPECIFICATIONS.
 5. USE THE LATEST REVISED DRAWINGS ONLY.
 6. REPORT ANY DISCREPANCIES, DISCOVERED ERRORS, OR OMISSIONS, TO THE ARCHITECT BEFORE PROCEEDING.
 7. DRAWINGS AND SPECIFICATIONS ARE THE PROPERTY OF THE ARCHITECT, AND MUST BE RETURNED UPON COMPLETION OF WORK.

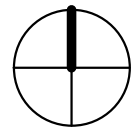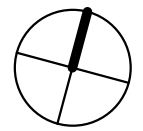

True North Project North

12	Issued for Site Plan Revisions	Sep. 21/2020
11	Issued for Site Plan Approval	Jun. 26/2020

No.	Issue	Date
-----	-------	------

Oleson Worland
architect

scott shields
architects

317 King Street West 2nd Floor, Toronto, ON,
M5V 1J5 | t. 416.924.2173 | f. 416.924.7398

Project

**BARRIE
WATERFRONT
DEVELOPMENTS**

Address

55 Dunlop St. W.

Drawing

LEVEL 12 PLAN

Project number 24601

Date Apr. 30, 2019



Drawn by Author

Checked by Checker



A1.12

Scale

PHASE 01 PHASE 02

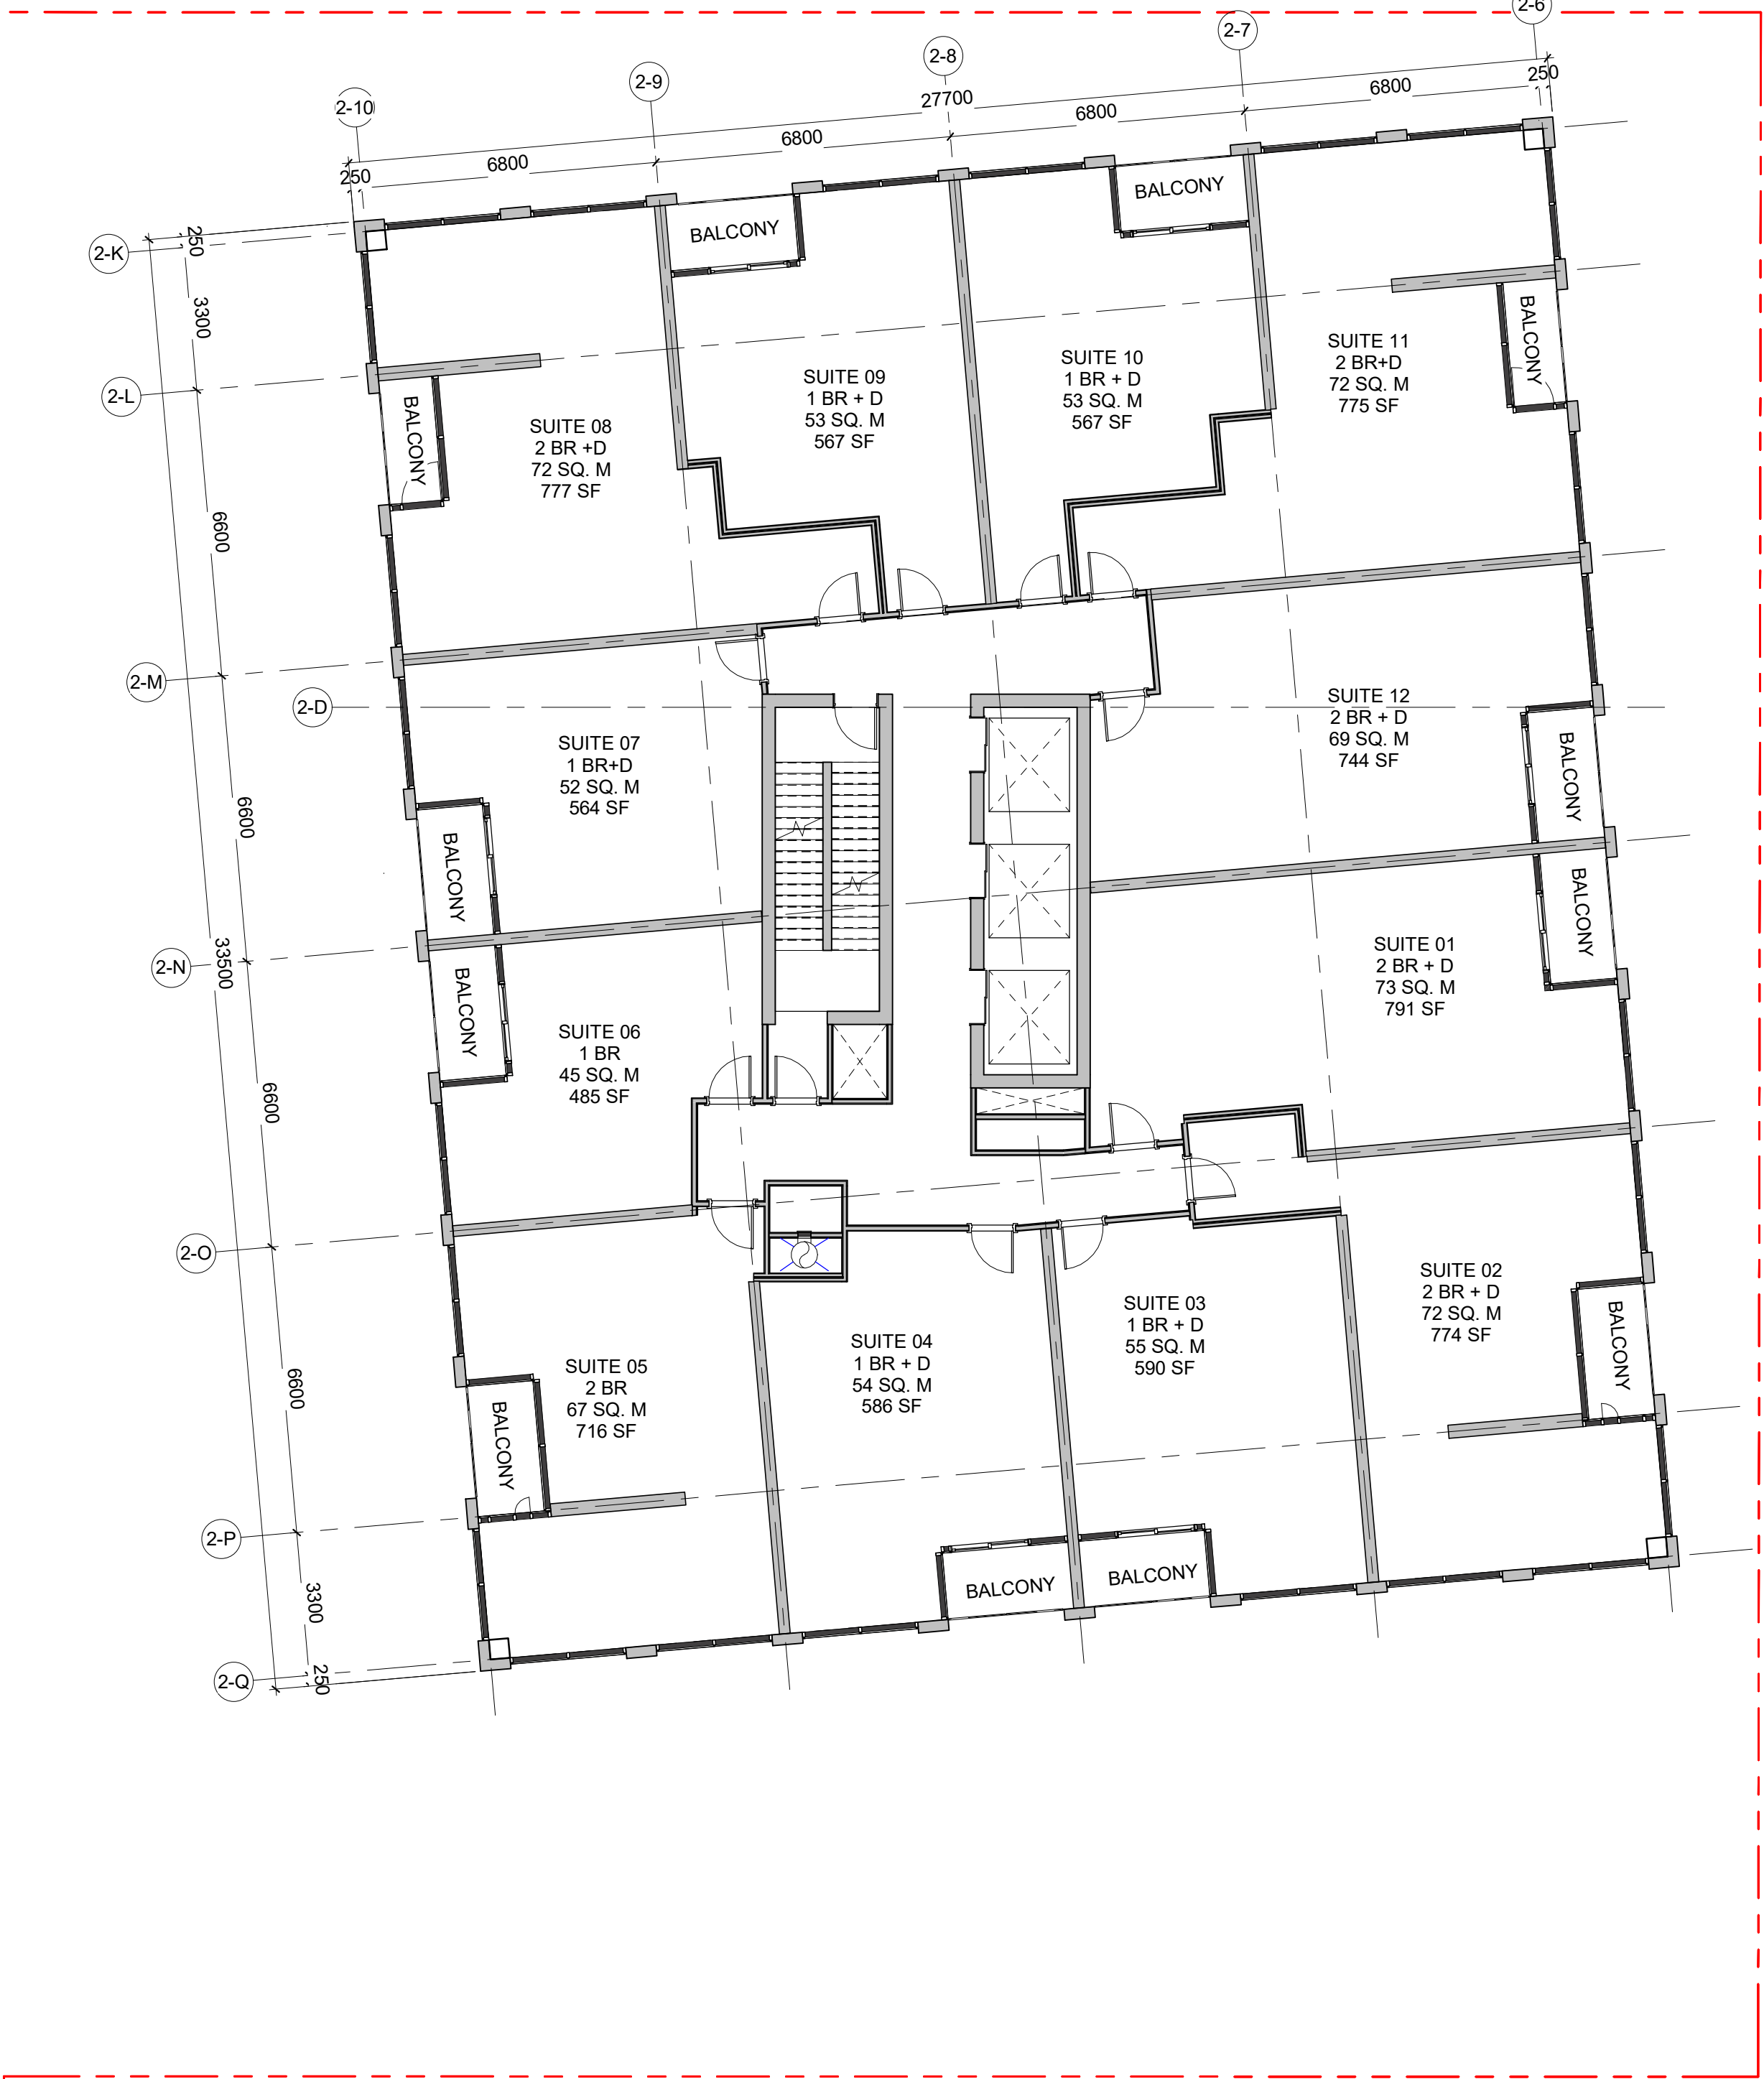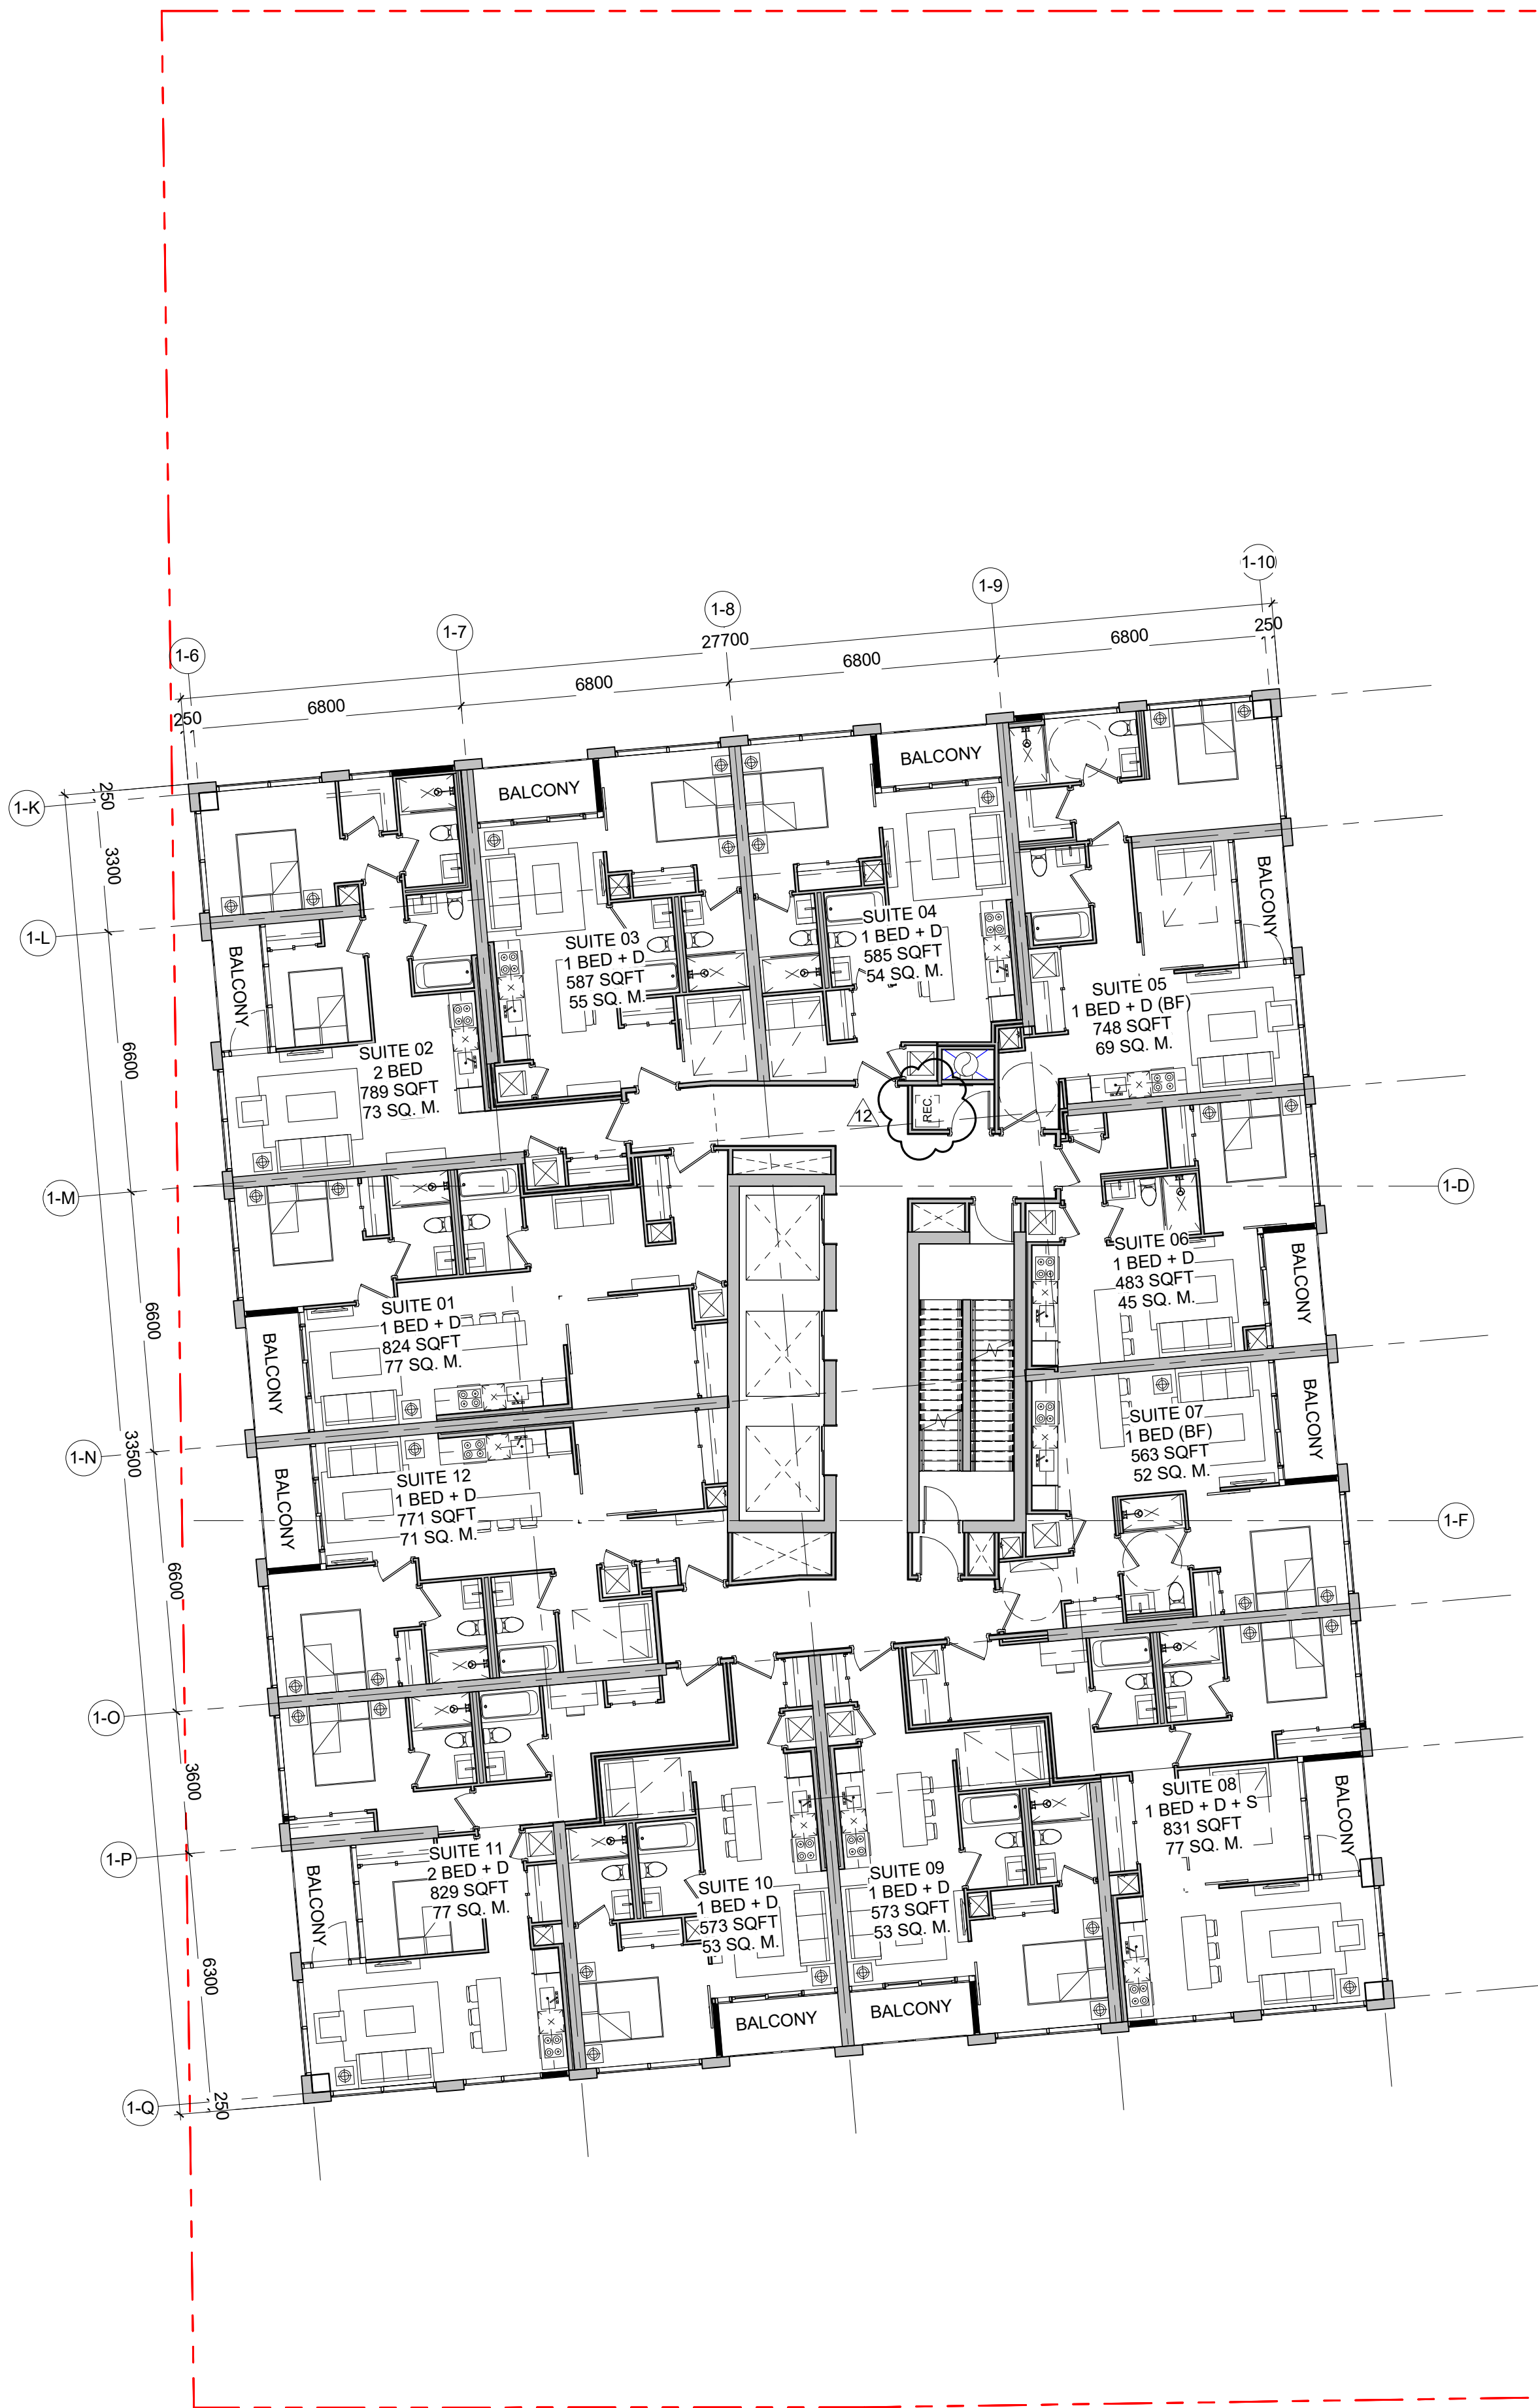

- General Notes
1. ALL DIMENSIONS IN MILLIMETRES.
 2. VERIFY ALL DIMENSIONS.
 3. DO NOT SCALE DRAWINGS.
 4. CHECK DRAWINGS AGAINST SPECIFICATIONS.
 5. USE THE LATEST REVISED DRAWINGS ONLY.
 6. REPORT ANY DISCREPANCIES, DISCOVERED ERRORS, OR OMISSIONS, TO THE ARCHITECT BEFORE PROCEEDING.
 7. DRAWINGS AND SPECIFICATIONS ARE THE PROPERTY OF THE ARCHITECT, AND MUST BE RETURNED UPON COMPLETION OF WORK.

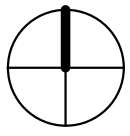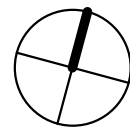

True North Project North

12	Issued for Site Plan Revisions	Sep. 21/2020
11	Issued for Site Plan Approval	Jun. 26/2020
No.	Issue	Date

Oleson Worland architect

scott shields architects

317 King Street West 2nd Floor, Toronto, ON, M5V 1J5 | t. 416.924.2173 | f. 416.924.7398

Project
BARRIE
WATERFRONT
DEVELOPMENTS


Address
55 Dunlop St. W.

Drawing
LEVEL 13-19 PLAN



Project number	24601
Date	Apr. 30, 2019
Drawn by	Author
Checked by	Checker

A1.13

Scale

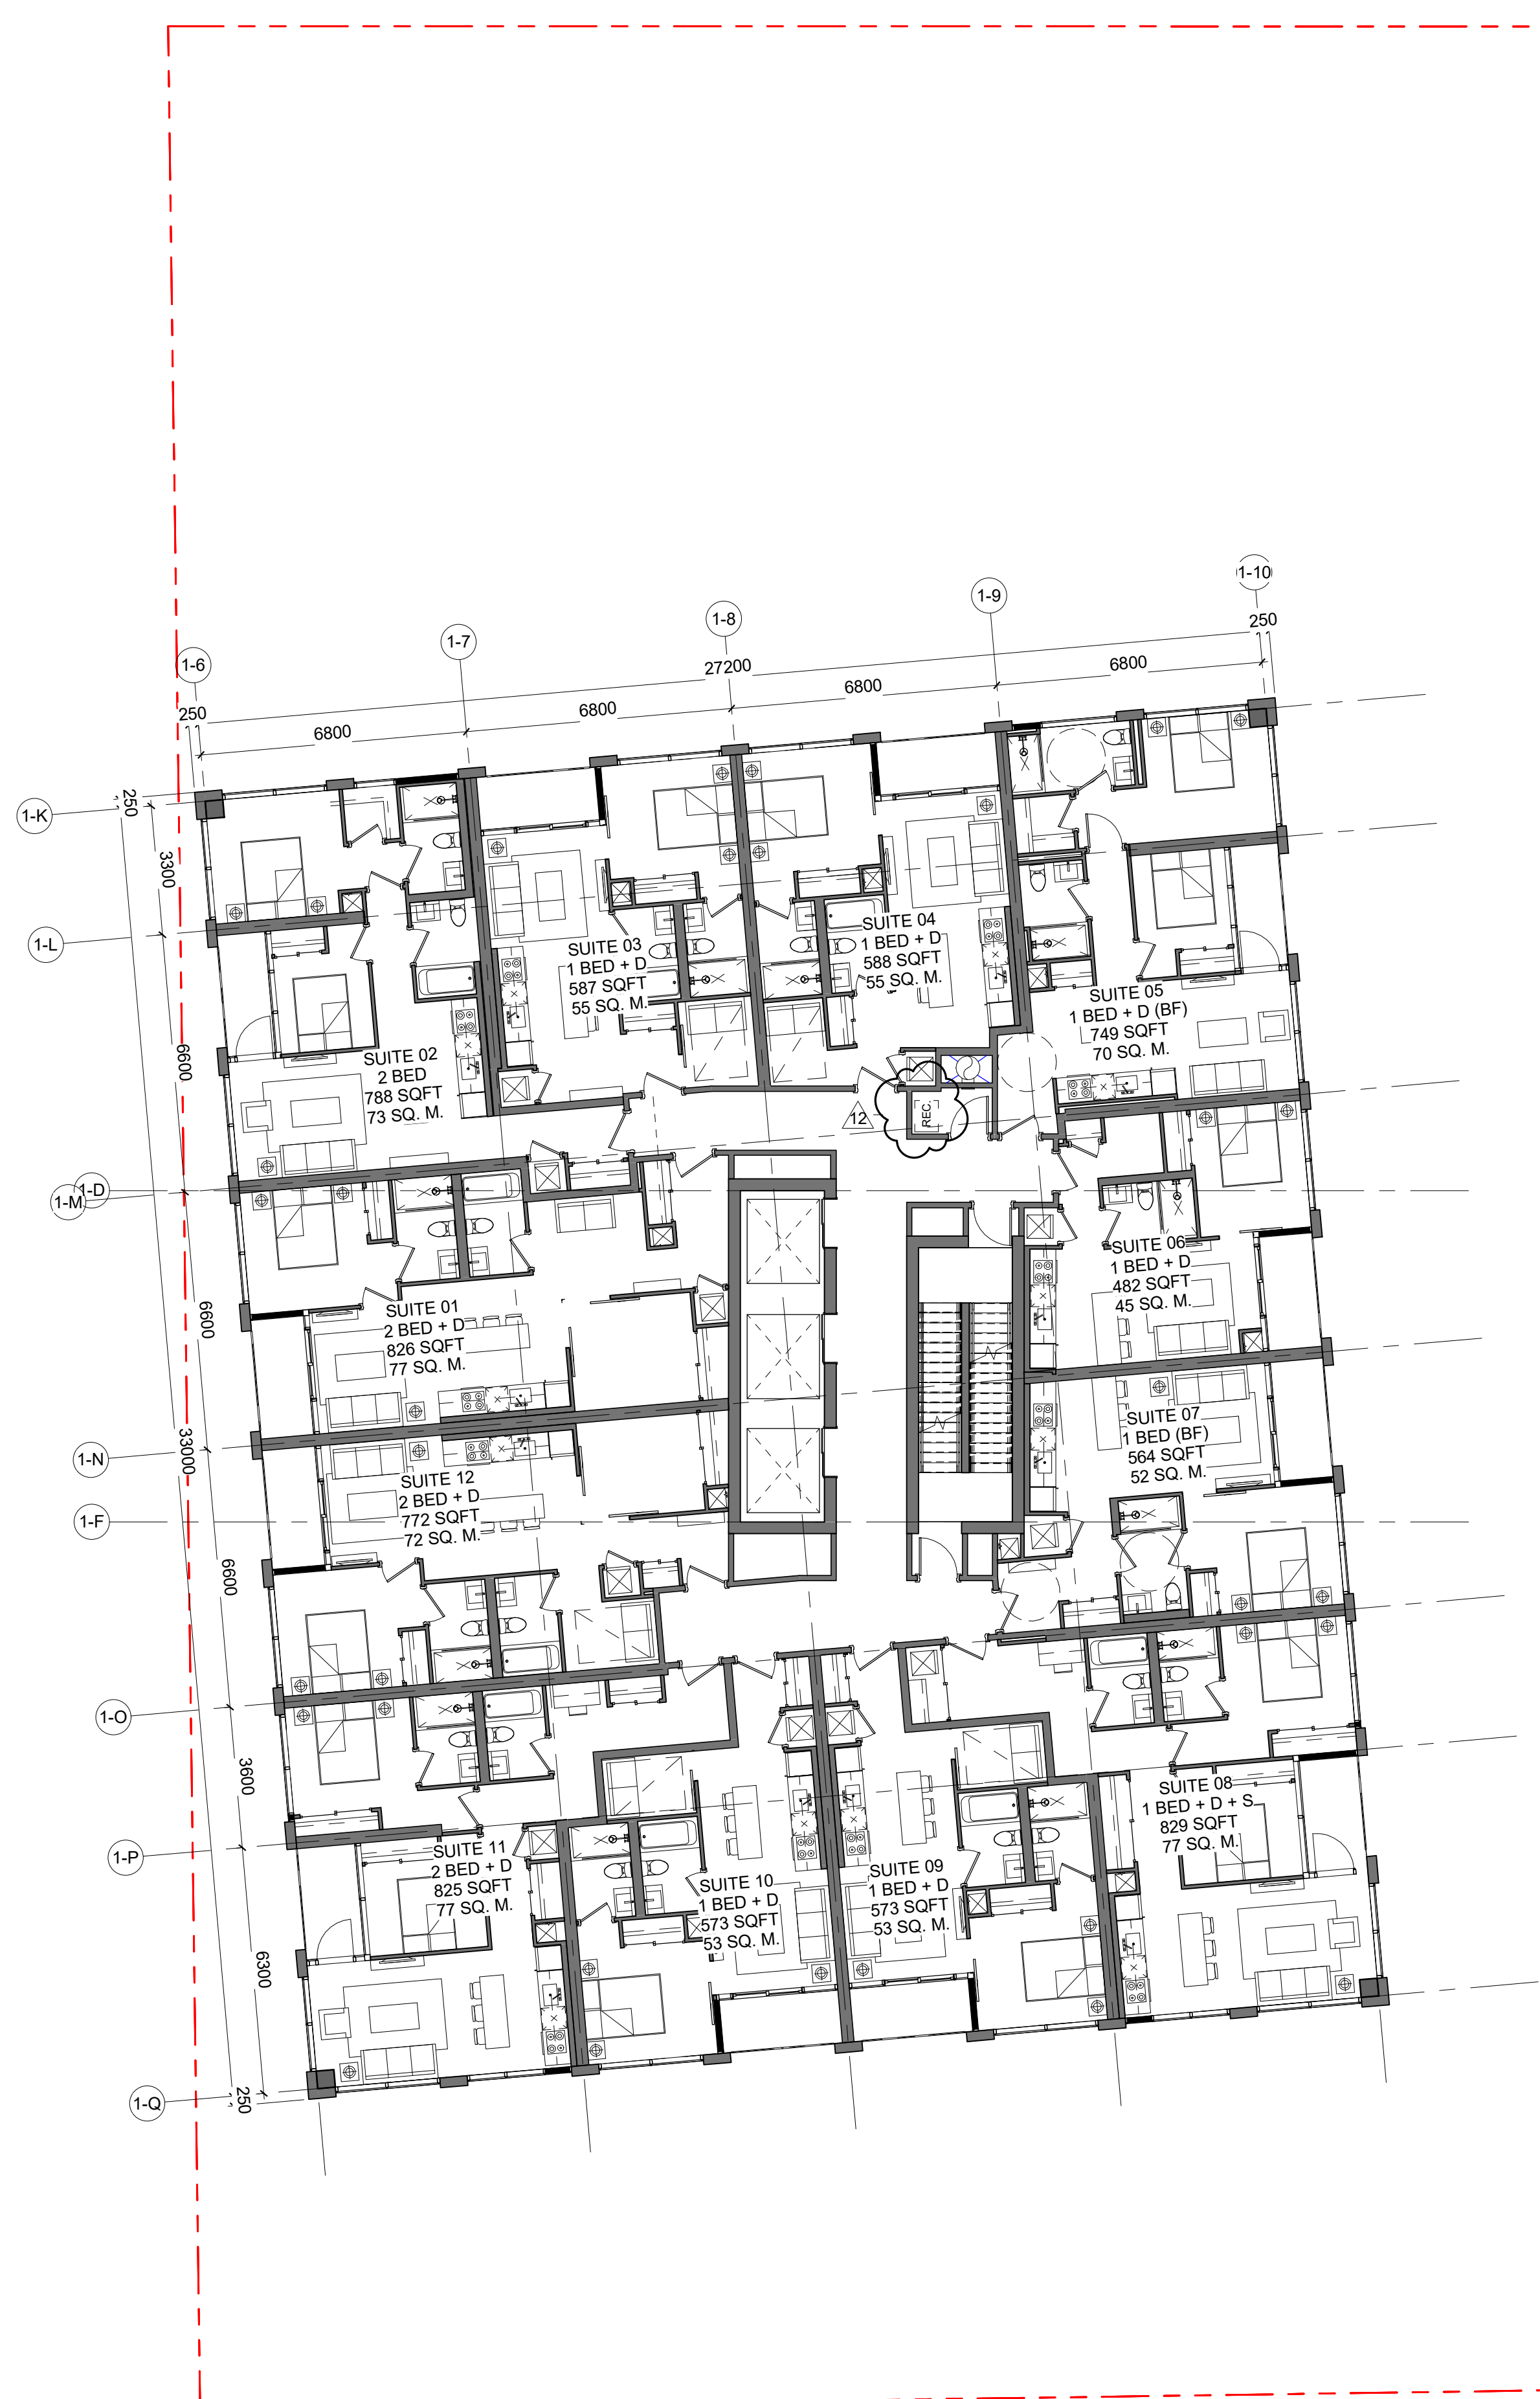

- General Notes
1. ALL DIMENSIONS IN MILLIMETRES.
 2. VERIFY ALL DIMENSIONS.
 3. DO NOT SCALE DRAWINGS.
 4. CHECK DRAWINGS AGAINST SPECIFICATIONS.
 5. USE THE LATEST REVISED DRAWINGS ONLY.
 6. REPORT ANY DISCREPANCIES, DISCOVERED ERRORS, OR OMISSIONS, TO THE ARCHITECT BEFORE PROCEEDING.
 7. DRAWINGS AND SPECIFICATIONS ARE THE PROPERTY OF THE ARCHITECT, AND MUST BE RETURNED UPON COMPLETION OF WORK.

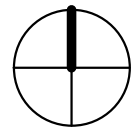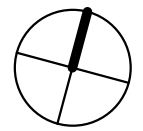

True North Project North

12	Issued for Site Plan Revisions	Sep. 21/2020
11	Issued for Site Plan Approval	Jun. 26/2020
No.	Issue	Date

Oleson Worland
architect

scott shields
architects

317 King Street West 2nd Floor, Toronto, ON,
M5V 1J5 | t. 416.924.2173 | f. 416.924.7398

Project

BARRIE
WATERFRONT
DEVELOPMENTS

Address

55 Dunlop St. W.

Drawing

LEVEL 20 PLAN

Project number 24601


Date Apr. 30, 2019

Drawn by Author



Checked by Checker

A1.14

Scale

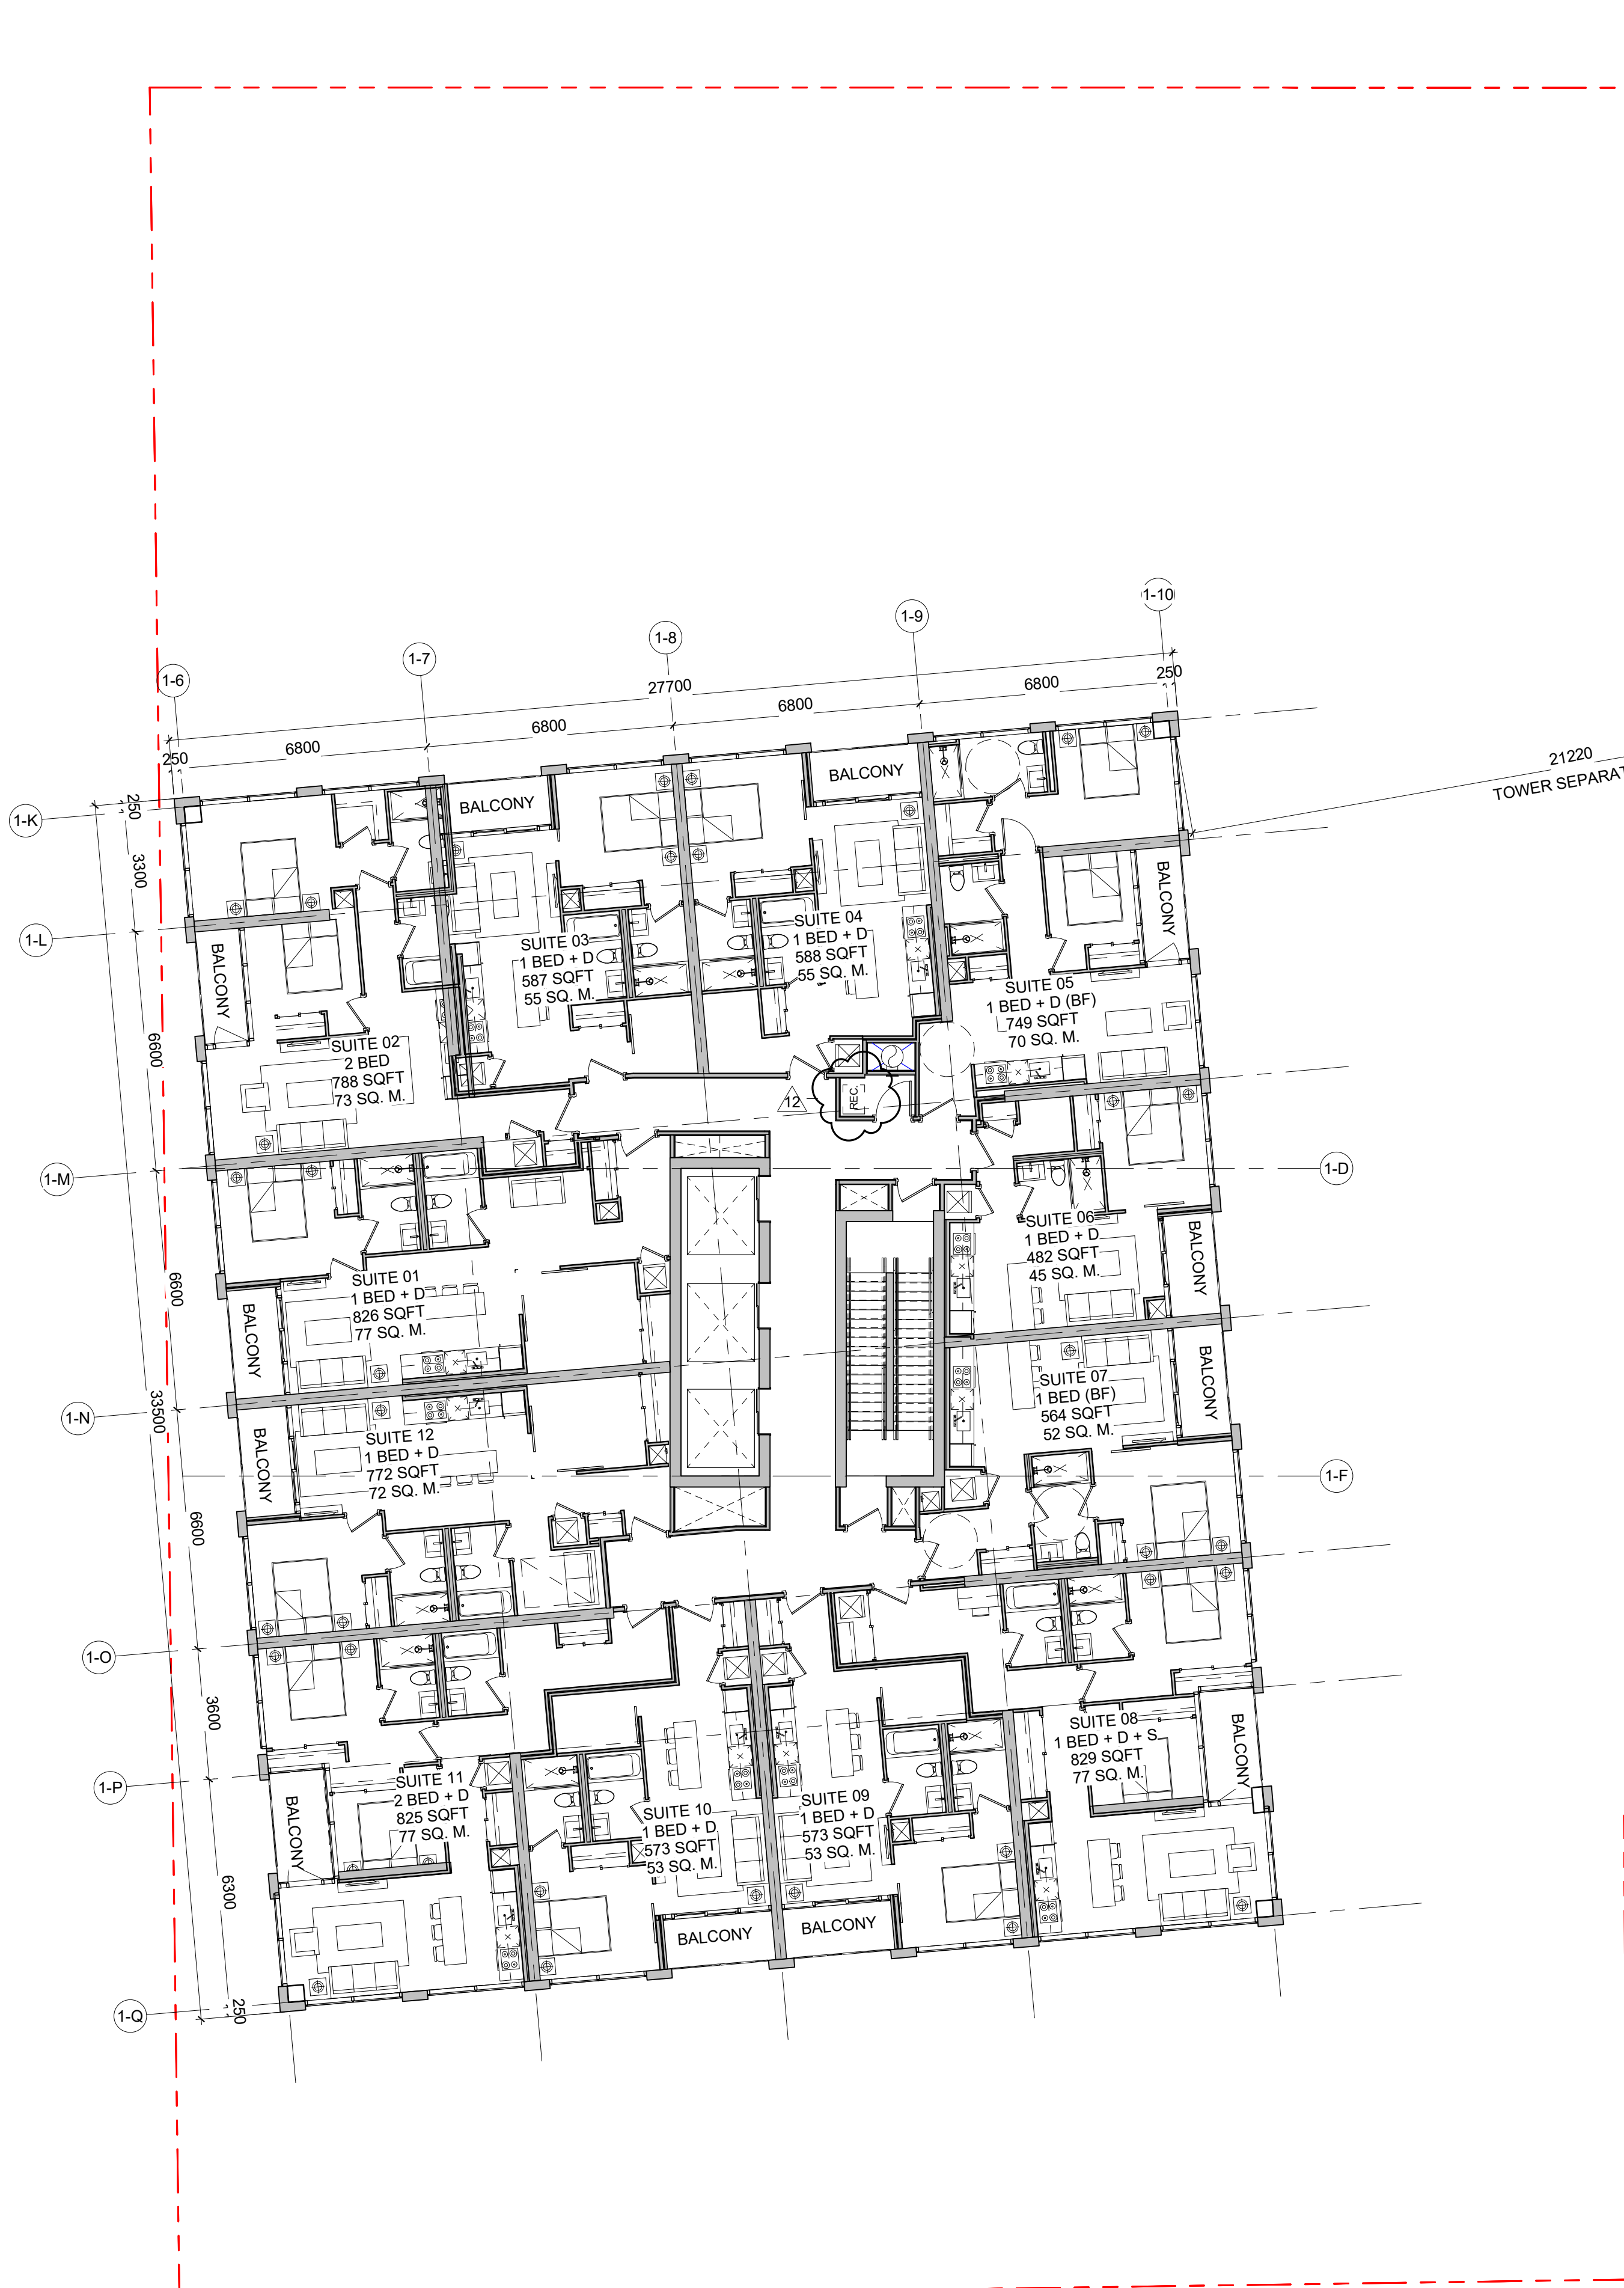

- General Notes
1. ALL DIMENSIONS IN MILLIMETRES.
 2. VERIFY ALL DIMENSIONS.
 3. DO NOT SCALE DRAWINGS.
 4. CHECK DRAWINGS AGAINST SPECIFICATIONS.
 5. USE THE LATEST REVISED DRAWINGS ONLY.
 6. REPORT ANY DISCREPANCIES, DISCOVERED ERRORS, OR OMISSIONS, TO THE ARCHITECT BEFORE PROCEEDING.
 7. DRAWINGS AND SPECIFICATIONS ARE THE PROPERTY OF THE ARCHITECT, AND MUST BE RETURNED UPON COMPLETION OF WORK.

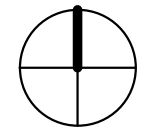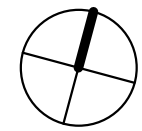

True North Project North

12	Issued for Site Plan Revisions	Sep. 21/2020
11	Issued for Site Plan Approval	Jun. 26/2020
No.	Issue	Date

Oleson Worland
architect

scott shields
architects

317 King Street West 2nd Floor, Toronto, ON,
M5V 1J5 | t. 416.924.2173 | f. 416.924.7398

Project

**BARRIE
WATERFRONT
DEVELOPMENTS**

Address

55 Dunlop St. W.

Drawing

LEVEL 21-22 PLAN

Project number 24601

Date Apr. 30, 2019

Drawn by Author



Checked by Checker

A1.15

Scale



- General Notes
1. ALL DIMENSIONS IN MILLIMETRES.
 2. VERIFY ALL DIMENSIONS.
 3. DO NOT SCALE DRAWINGS.
 4. CHECK DRAWINGS AGAINST SPECIFICATIONS.
 5. USE THE LATEST REVISED DRAWINGS ONLY.
 6. REPORT ANY DISCREPANCIES, DISCOVERED ERRORS, OR OMISSIONS, TO THE ARCHITECT BEFORE PROCEEDING.
 7. DRAWINGS AND SPECIFICATIONS ARE THE PROPERTY OF THE ARCHITECT, AND MUST BE RETURNED UPON COMPLETION OF WORK.

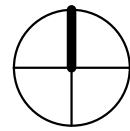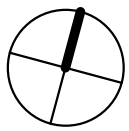

True North Project North

12	Issued for Site Plan Revisions	Sep. 21/2020
11	Issued for Site Plan Approval	Jun. 26/2020
No.	Issue	Date

Oleson Worland
architect

scott shields
architects

317 King Street West 2nd Floor, Toronto, ON,
M5V 1J5 | t. 416.924.2173 | f. 416.924.7398

Project

**BARRIE
WATERFRONT
DEVELOPMENTS**

Address

55 Dunlop St. W.

Drawing

LEVEL 23 PLAN

Project number 24601

Date Apr. 30, 2019

Drawn by Author

Checked by Checker

A1.16

Scale



Scale



- General Notes
1. ALL DIMENSIONS IN MILLIMETRES.
 2. VERIFY ALL DIMENSIONS.
 3. DO NOT SCALE DRAWINGS.
 4. CHECK DRAWINGS AGAINST SPECIFICATIONS.
 5. USE THE LATEST REVISED DRAWINGS ONLY.
 6. REPORT ANY DISCREPANCIES, DISCOVERED ERRORS, OR OMISSIONS, TO THE ARCHITECT BEFORE PROCEEDING.
 7. DRAWINGS AND SPECIFICATIONS ARE THE PROPERTY OF THE ARCHITECT, AND MUST BE RETURNED UPON COMPLETION OF WORK.

12	Issued for Site Plan Revisions	Sep. 21/2020
11	Issued for Site Plan Approval	Jun. 26/2020
No.	Issue	Date

Oleson Worland
architect

scott shields
architects

317 King Street West 2nd Floor, Toronto, ON,
M5V 1J5 | t. 416.924.2173 | f. 416.924.7398

Project

BARRIE
WATERFRONT
DEVELOPMENTS

Address

55 Dunlop St. W.

Drawing

LEVEL 32-33 PLAN

Project number 24601



Date Apr. 30, 2019

Drawn by Author



Checked by Checker

A1.18

Scale

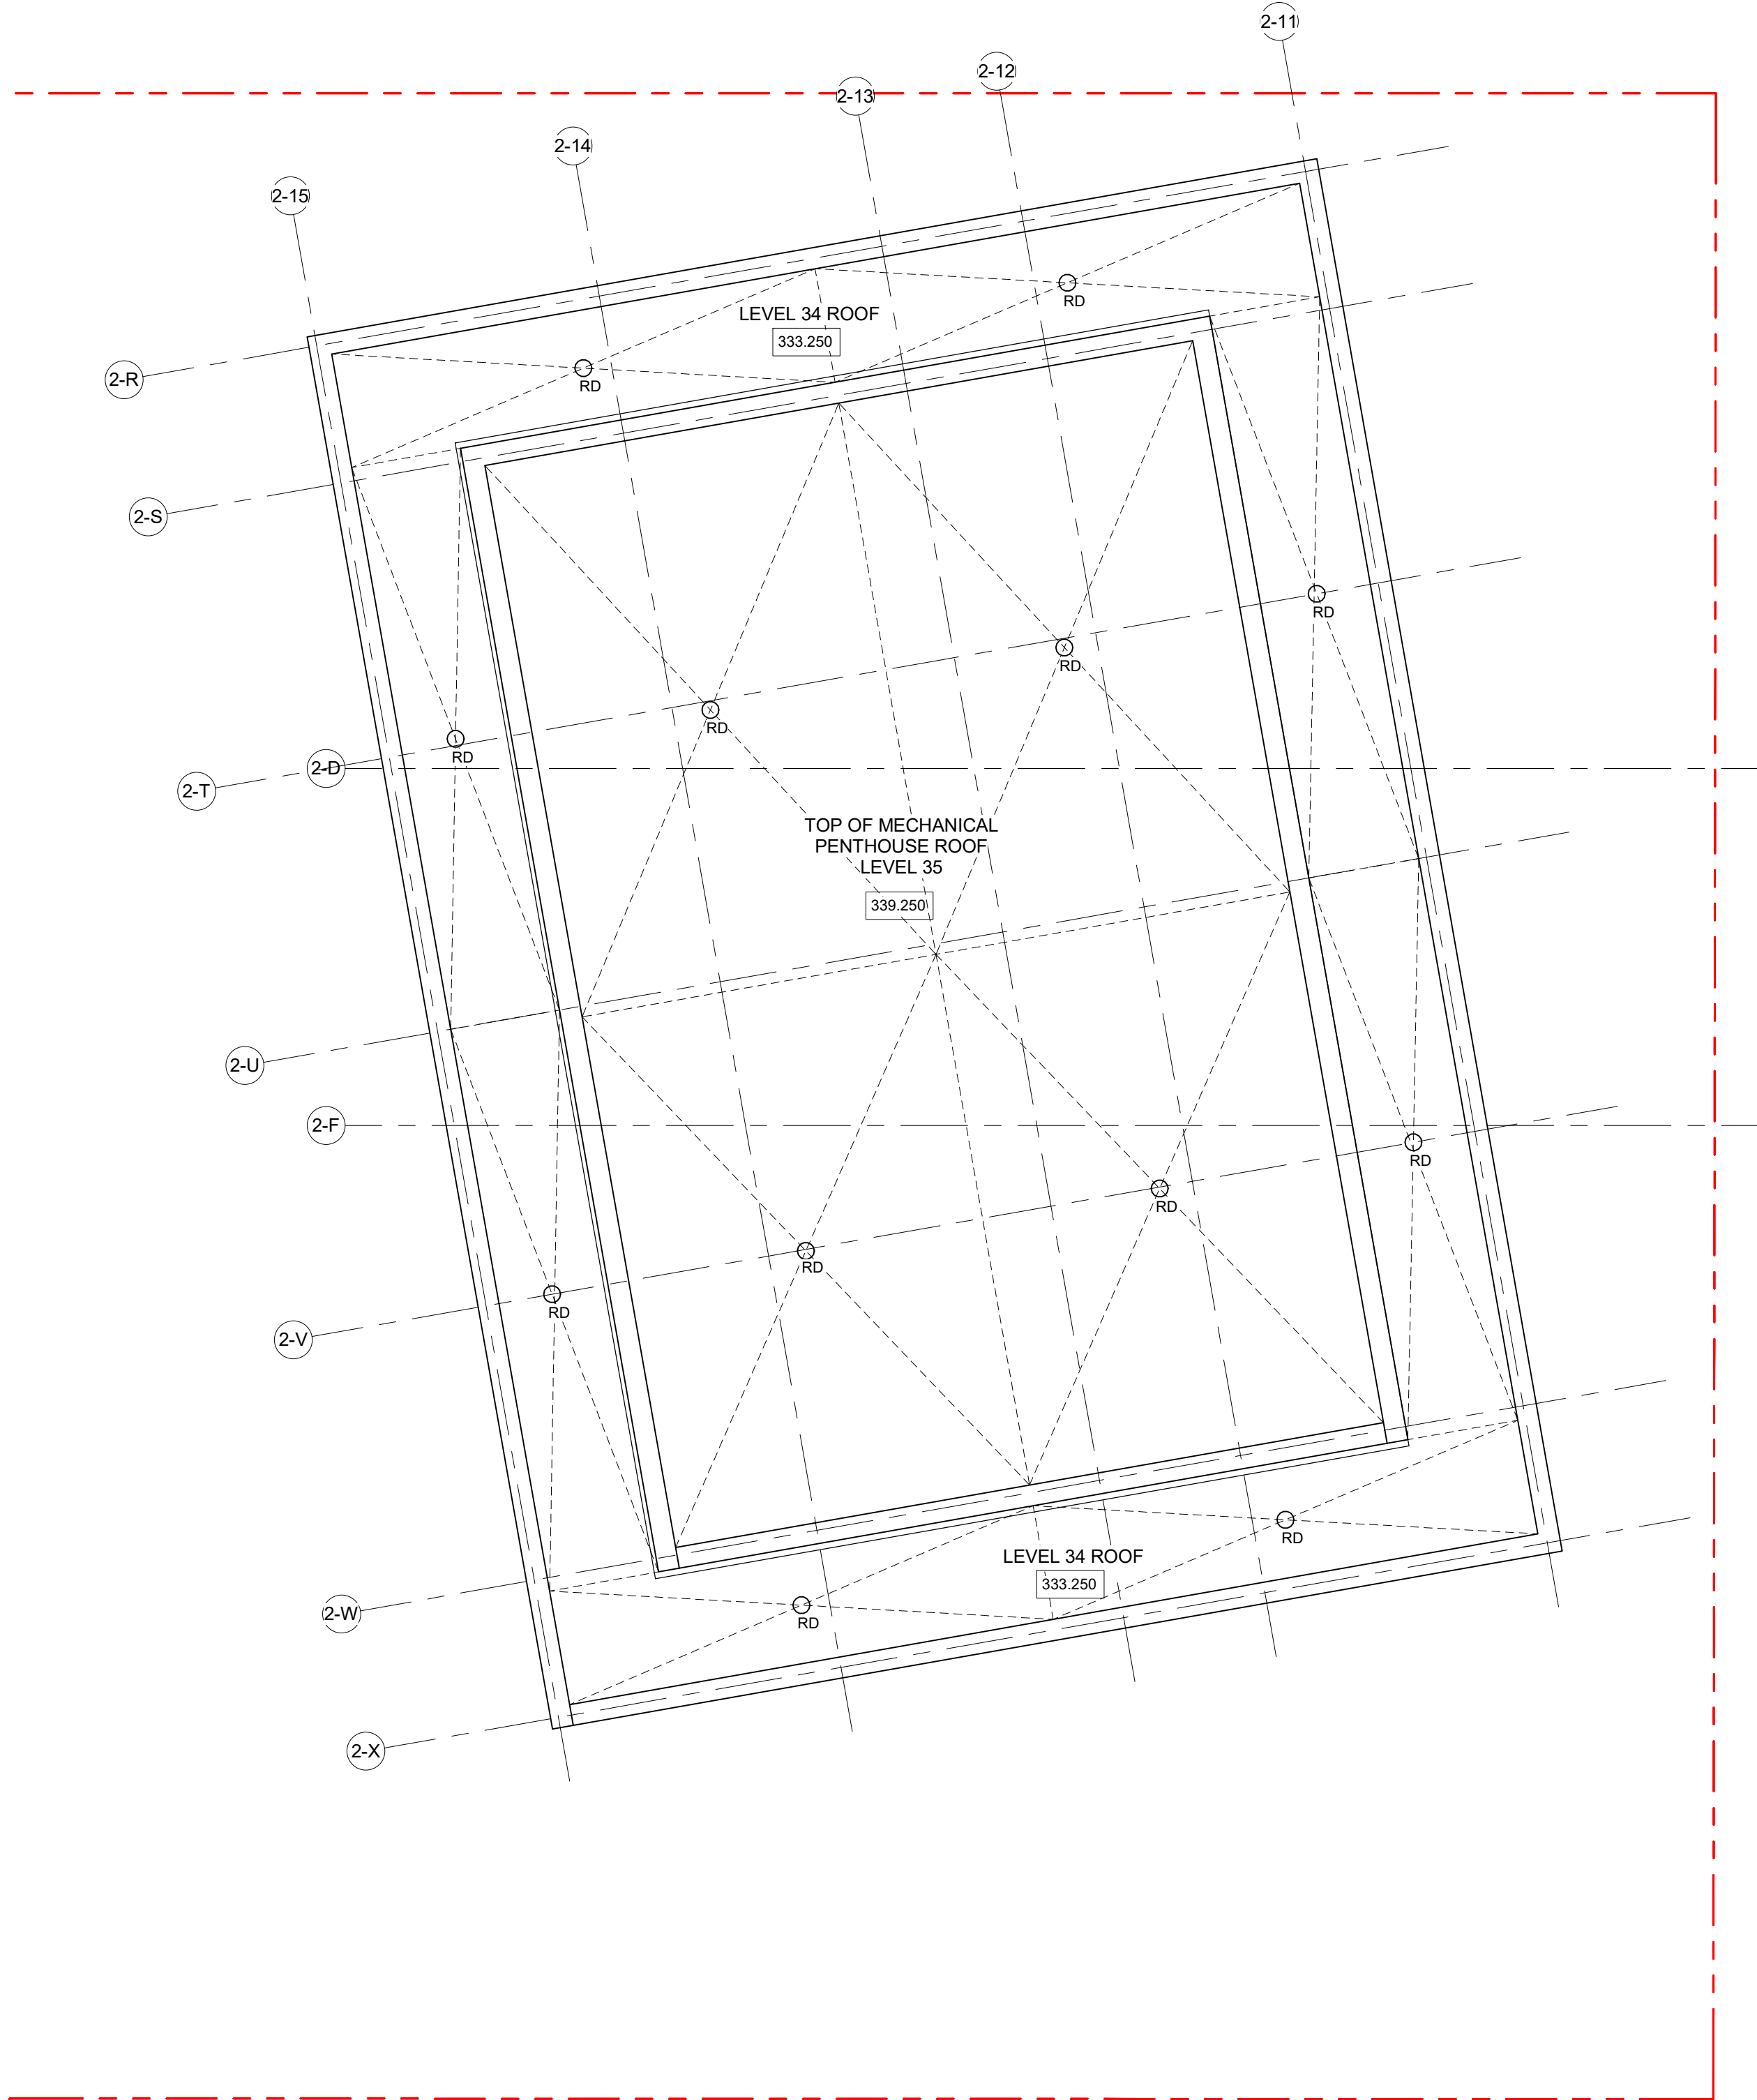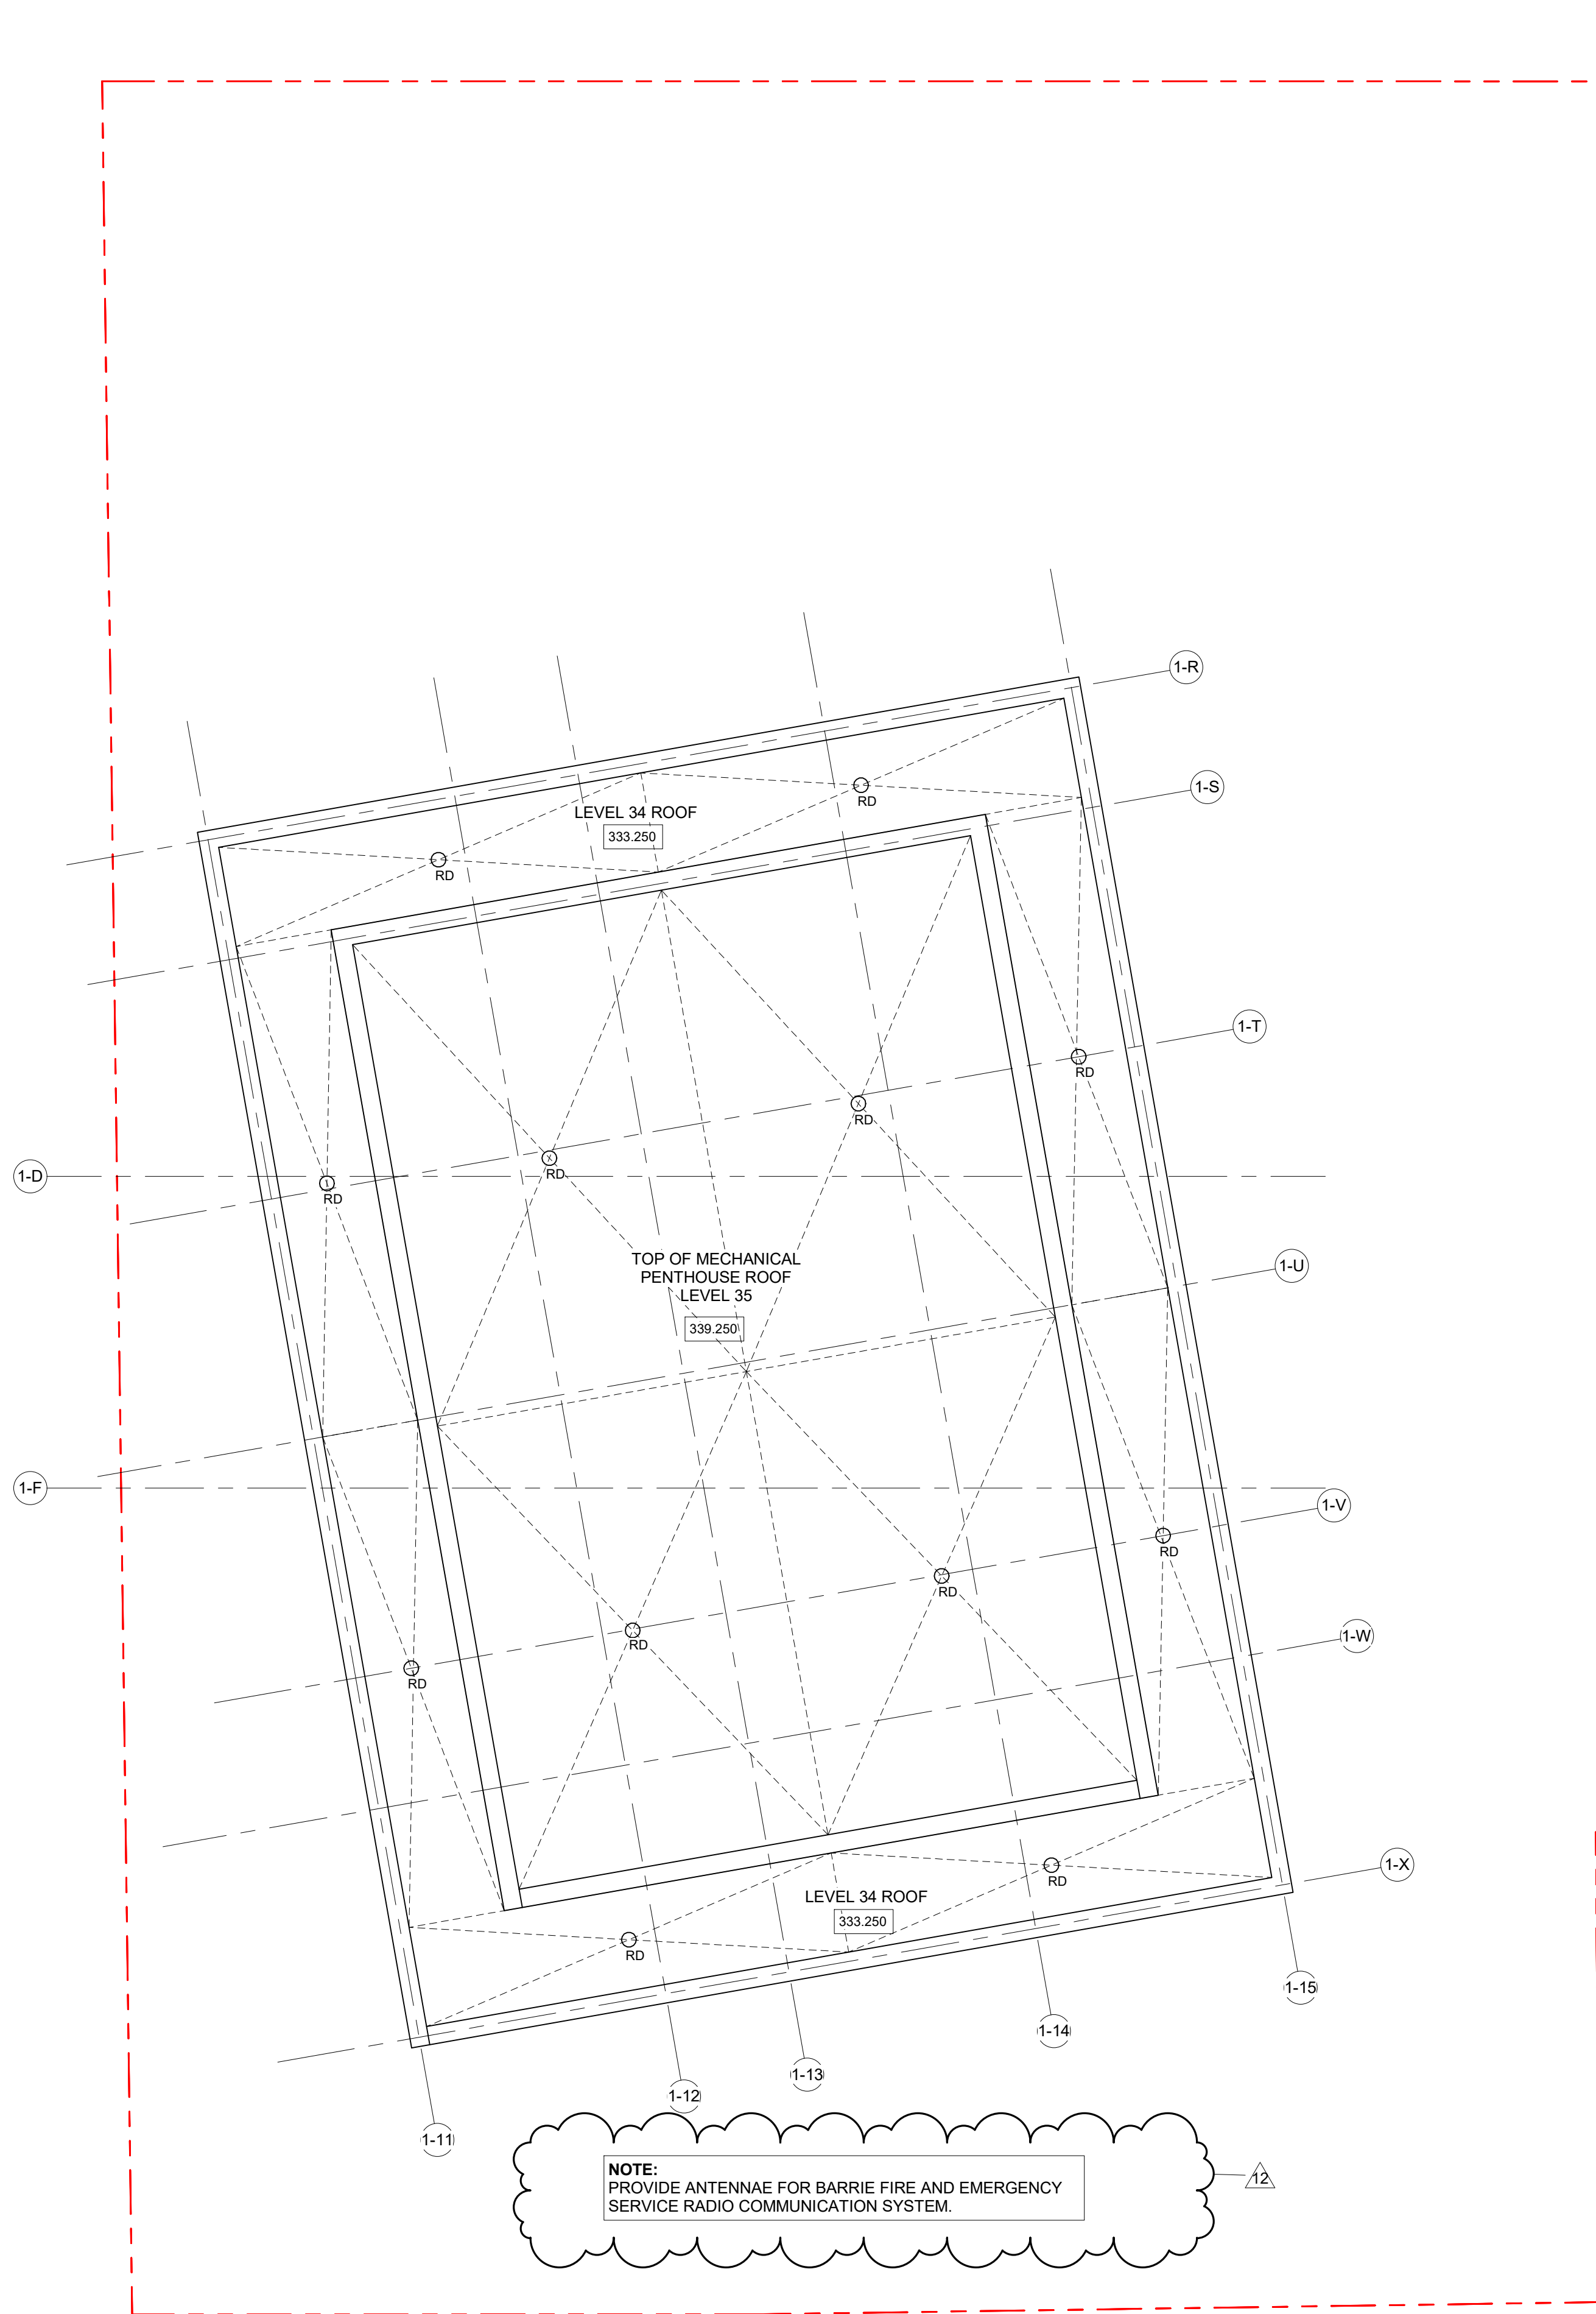

- General Notes
1. ALL DIMENSIONS IN MILLIMETRES.
 2. VERIFY ALL DIMENSIONS.
 3. DO NOT SCALE DRAWINGS.
 4. CHECK DRAWINGS AGAINST SPECIFICATIONS.
 5. USE THE LATEST REVISED DRAWINGS ONLY.
 6. REPORT ANY DISCREPANCIES, DISCOVERED ERRORS, OR OMISSIONS, TO THE ARCHITECT BEFORE PROCEEDING.
 7. DRAWINGS AND SPECIFICATIONS ARE THE PROPERTY OF THE ARCHITECT, AND MUST BE RETURNED UPON COMPLETION OF WORK.

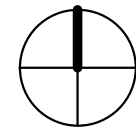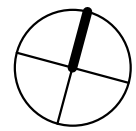

True North Project North

12	Issued for Site Plan Revisions	Sep. 21/2020
11	Issued for Site Plan Approval	Jun. 26/2020
No.	Issue	Date

Oleson Worland
architect

scott shields
architects

317 King Street West 2nd Floor, Toronto, ON,
M5V 1J5 | t. 416.924.2173 | f. 416.924.7398

Project

BARRIE
WATERFRONT
DEVELOPMENTS

Address

55 Dunlop St. W.

Drawing

ROOF PLAN

Project number 24601

Date Apr. 30, 2019

Drawn by Author

Checked by AS

A1.20

Scale

- General Notes
1. ALL DIMENSIONS IN MILLIMETRES.
 2. VERIFY ALL DIMENSIONS.
 3. DO NOT SCALE DRAWINGS.
 4. CHECK DRAWINGS AGAINST SPECIFICATIONS.
 5. USE THE LATEST REVISED DRAWINGS ONLY.
 6. REPORT ANY DISCREPANCIES, DISCOVERED ERRORS, OR OMISSIONS, TO THE ARCHITECT BEFORE PROCEEDING.
 7. DRAWINGS AND SPECIFICATIONS ARE THE PROPERTY OF THE ARCHITECT, AND MUST BE RETURNED UPON COMPLETION OF WORK.

12	Issued for Site Plan Revisions	Sep. 21/2020
11	Issued for Site Plan Approval	Jun. 26/2020
No.	Issue	Date

Oleson Worland
architect

scott shields
architects
317 King Street West 2nd Floor, Toronto, ON.
M5V 1J5 | t. 416.924.2173 | f. 416.924.7398

Project

BARRIE
WATERFRONT
DEVELOPMENTS

Address

55 Dunlop St. W.

Drawing

PHASE 1 - NORTH
ELEVATION

Project number 24601

Date Apr. 30, 2019

Drawn by Author

Checked by Checker

A3.0a

Scale





- General Notes
1. ALL DIMENSIONS IN MILLIMETRES.
 2. VERIFY ALL DIMENSIONS.
 3. DO NOT SCALE DRAWINGS.
 4. CHECK DRAWINGS AGAINST SPECIFICATIONS.
 5. USE THE LATEST REVISED DRAWINGS ONLY.
 6. REPORT ANY DISCREPANCIES, DISCOVERED ERRORS, OR OMISSIONS, TO THE ARCHITECT BEFORE PROCEEDING.
 7. DRAWINGS AND SPECIFICATIONS ARE THE PROPERTY OF THE ARCHITECT, AND MUST BE RETURNED UPON COMPLETION OF WORK.

12	Issued for Site Plan Revisions	Sep. 21/2020
11	Issued for Site Plan Approval	Jun. 26/2020
No.	Issue	Date

Oleson Worland
architect

scott shields
architects

317 King Street West 2nd Floor, Toronto, ON,
M5V 1J5 | t. 416.924.2173 | f. 416.924.7398

Project

**BARRIE
WATERFRONT
DEVELOPMENTS**

Address

55 Dunlop St. W.

Drawing

**PHASE 1 - NORTH
ELEVATION**

Project number 24601

Date Apr. 30, 2019

Drawn by Author

Checked by Checker

A3.0b

Scale



- General Notes
1. ALL DIMENSIONS IN MILLIMETRES.
 2. VERIFY ALL DIMENSIONS.
 3. DO NOT SCALE DRAWINGS.
 4. CHECK DRAWINGS AGAINST SPECIFICATIONS.
 5. USE THE LATEST REVISED DRAWINGS ONLY.
 6. REPORT ANY DISCREPANCIES, DISCOVERED ERRORS, OR OMISSIONS, TO THE ARCHITECT BEFORE PROCEEDING.
 7. DRAWINGS AND SPECIFICATIONS ARE THE PROPERTY OF THE ARCHITECT, AND MUST BE RETURNED UPON COMPLETION OF WORK.

12	Issued for Site Plan Revisions	Sep. 21/2020
11	Issued for Site Plan Approval	Jun. 26/2020

No.	Issue	Date
-----	-------	------

Oleson Worland
architect

scott shields
architects

317 King Street West 2nd Floor, Toronto, ON,
M5V 1J5 | t. 416.924.2173 | f. 416.924.7398

Project

BARRIE
WATERFRONT
DEVELOPMENTS

Address

55 Dunlop St. W.

Drawing

PHASE 2 - NORTH
ELEVATION

Project number 24601


Date Apr. 30, 2019

Drawn by Author

Checked by Checker

A3.0c

Scale

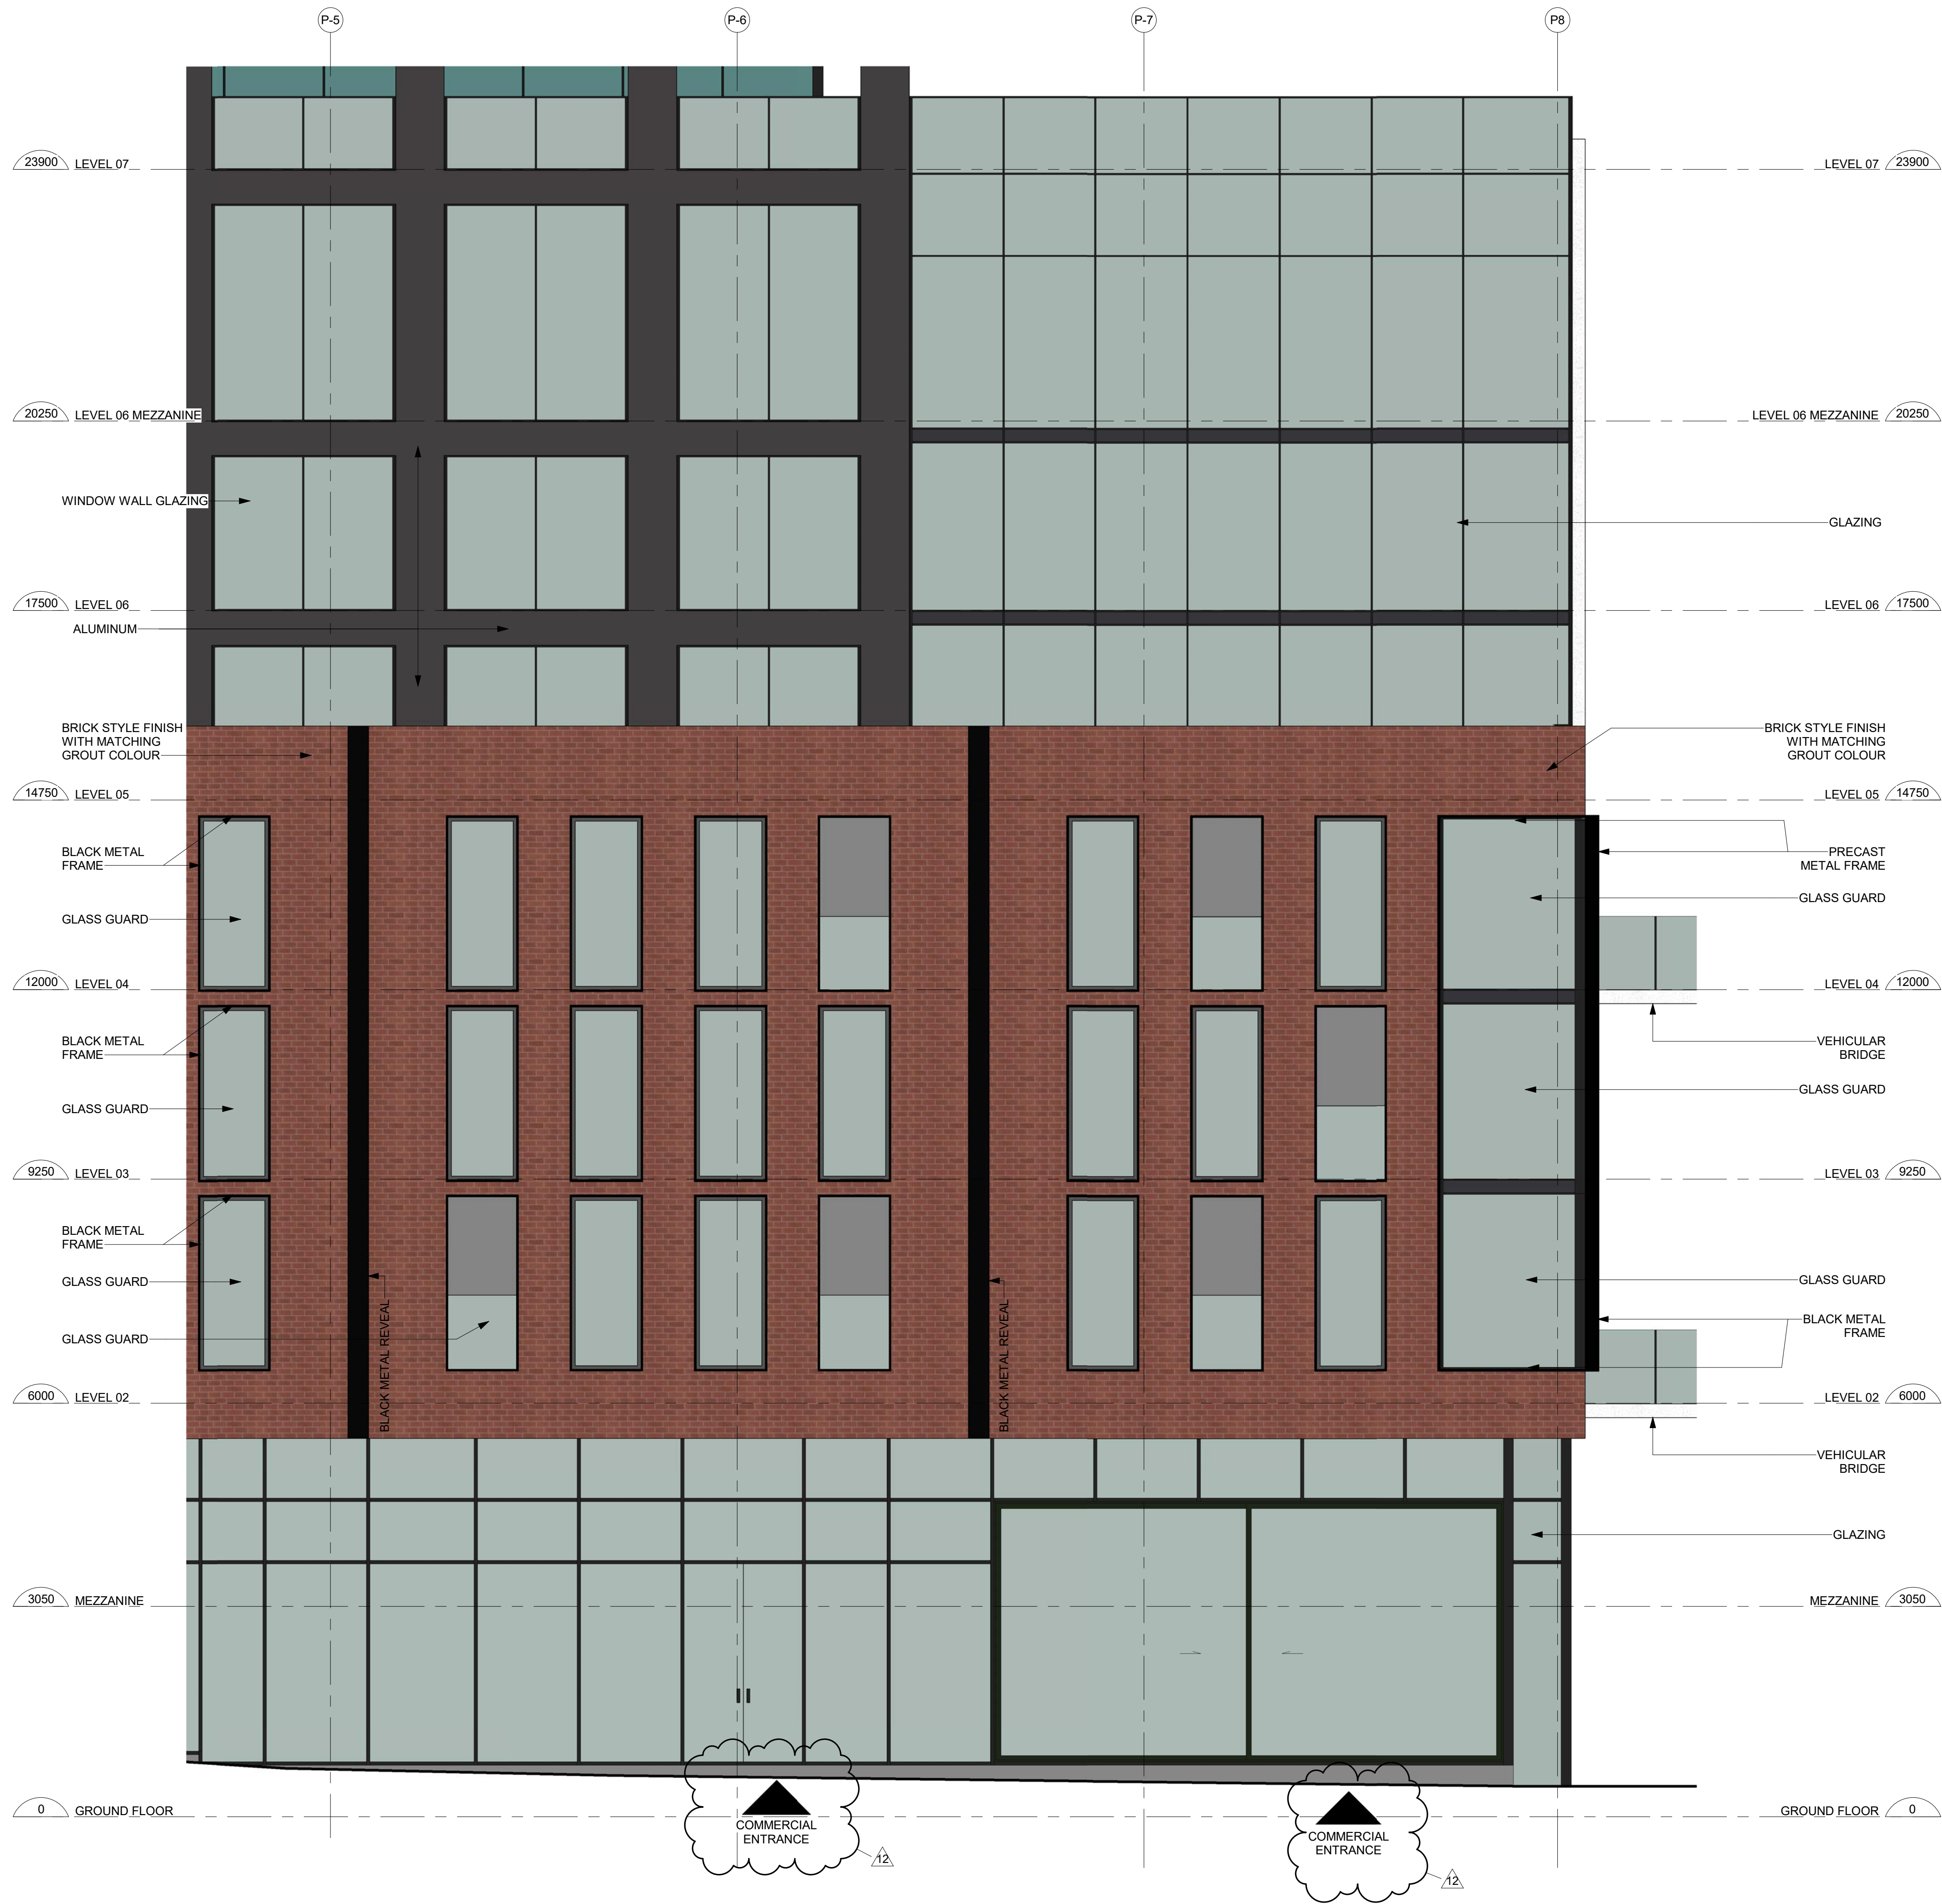

- General Notes
1. ALL DIMENSIONS IN MILLIMETRES.
 2. VERIFY ALL DIMENSIONS.
 3. DO NOT SCALE DRAWINGS.
 4. CHECK DRAWINGS AGAINST SPECIFICATIONS.
 5. USE THE LATEST REVISED DRAWINGS ONLY.
 6. REPORT ANY DISCREPANCIES, DISCOVERED ERRORS, OR OMISSIONS, TO THE ARCHITECT BEFORE PROCEEDING.
 7. DRAWINGS AND SPECIFICATIONS ARE THE PROPERTY OF THE ARCHITECT, AND MUST BE RETURNED UPON COMPLETION OF WORK.

12	Issued for Site Plan Revisions	Sep. 21/2020
11	Issued for Site Plan Approval	Jun. 26/2020
No.	Issue	Date

Oleson Worland
architect

scott shields
architects
317 King Street West 2nd Floor, Toronto, ON,
M5V 1J5 | t. 416.924.2173 | f. 416.924.7398

Project

**BARRIE
WATERFRONT
DEVELOPMENTS**

Address

55 Dunlop St. W.

Drawing

**PHASE 2 - NORTH
ELEVATION**

Project number 24601


Date Apr. 30, 2019

Drawn by Author

Checked by Checker

A3.0d

Scale

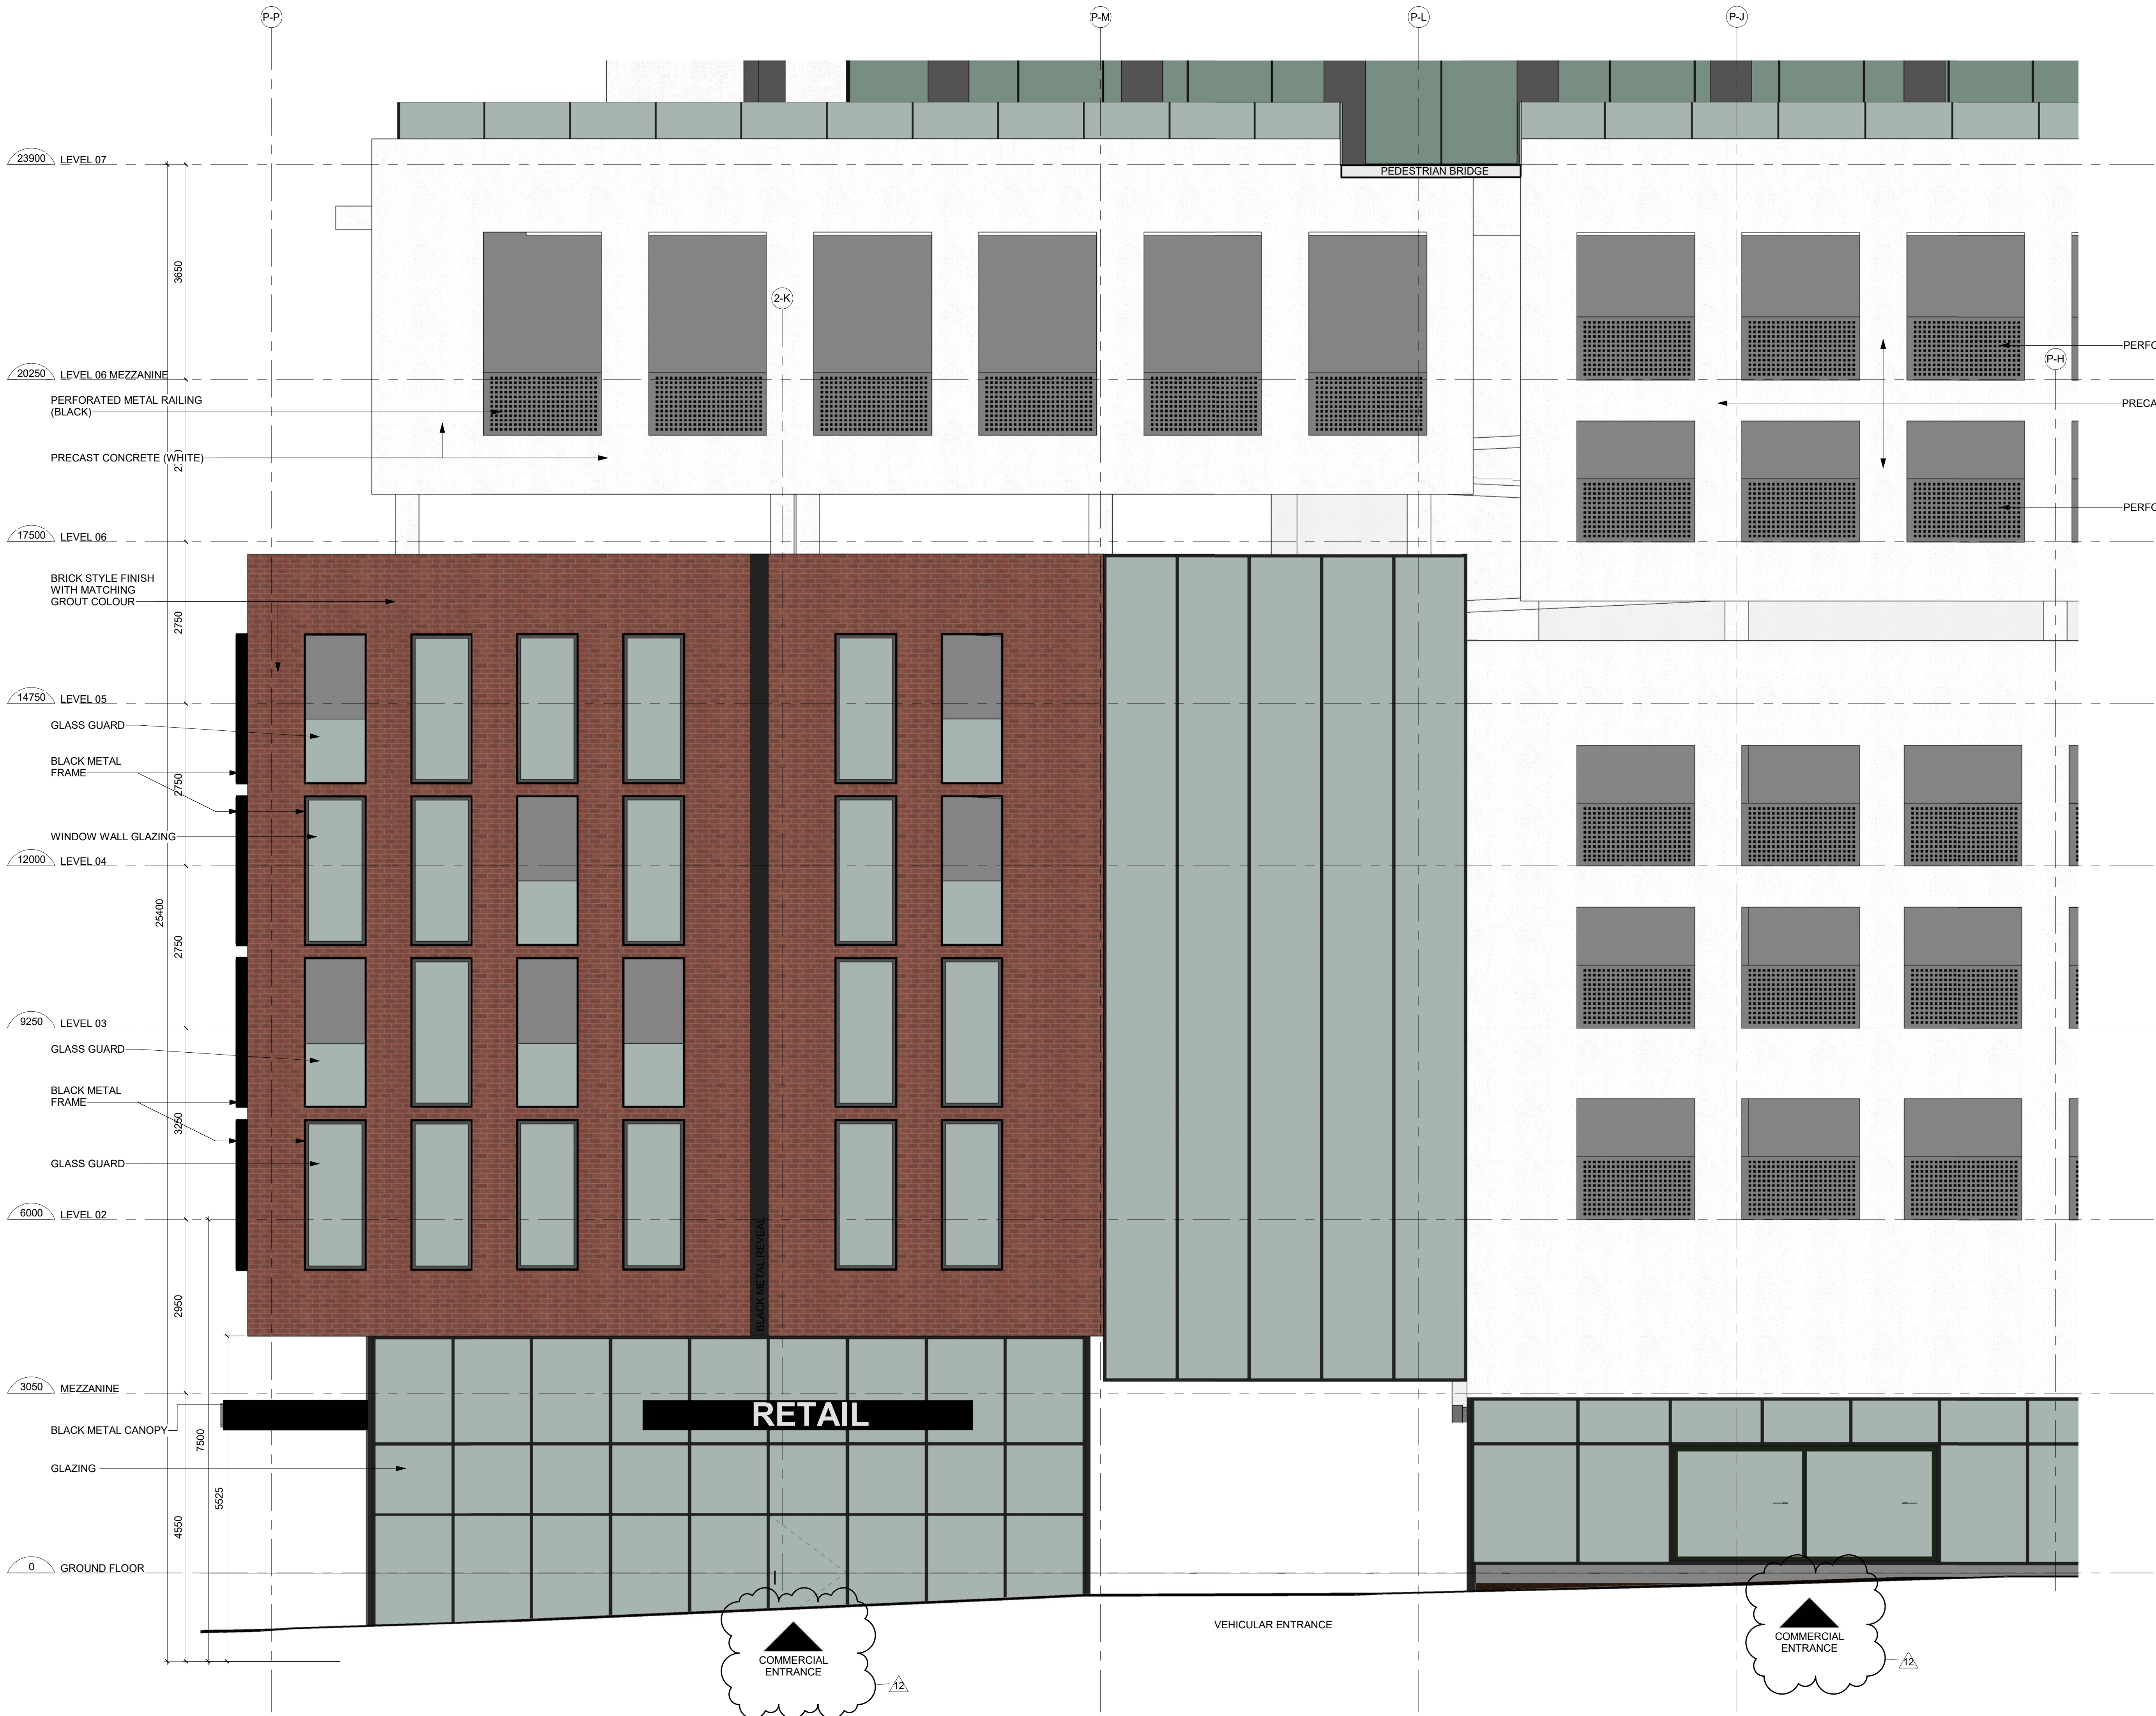

- General Notes
1. ALL DIMENSIONS IN MILLIMETRES.
 2. VERIFY ALL DIMENSIONS.
 3. DO NOT SCALE DRAWINGS.
 4. CHECK DRAWINGS AGAINST SPECIFICATIONS.
 5. USE THE LATEST REVISED DRAWINGS ONLY.
 6. REPORT ANY DISCREPANCIES, DISCOVERED ERRORS, OR OMISSIONS, TO THE ARCHITECT BEFORE PROCEEDING.
 7. DRAWINGS AND SPECIFICATIONS ARE THE PROPERTY OF THE ARCHITECT, AND MUST BE RETURNED UPON COMPLETION OF WORK.

12	Issued for Site Plan Revisions	Sep. 21/2020
11	Issued for Site Plan Approval	Jun. 26/2020
No.	Issue	Date

Oleson Worland
architect

scott shields
architects
317 King Street West 2nd Floor, Toronto, ON,
M5V 1J5 | t. 416.924.2173 | f. 416.924.7398

Project
**BARRIE
WATERFRONT
DEVELOPMENTS**

Address
55 Dunlop St. W.

Drawing
**PHASE 1 - EAST
ELEVATION**

Project number	24601
Date	Apr. 30, 2019
Drawn by	Author
Checked by	Checker

A3.1a

Scale



- General Notes
1. ALL DIMENSIONS IN MILLIMETRES.
 2. VERIFY ALL DIMENSIONS.
 3. DO NOT SCALE DRAWINGS.
 4. CHECK DRAWINGS AGAINST SPECIFICATIONS.
 5. USE THE LATEST REVISED DRAWINGS ONLY.
 6. REPORT ANY DISCREPANCIES, DISCOVERED ERRORS, OR OMISSIONS, TO THE ARCHITECT BEFORE PROCEEDING.
 7. DRAWINGS AND SPECIFICATIONS ARE THE PROPERTY OF THE ARCHITECT, AND MUST BE RETURNED UPON COMPLETION OF WORK.

12	Issued for Site Plan Revisions	Sep. 21/2020
11	Issued for Site Plan Approval	Jun. 26/2020
No.	Issue	Date

Oleson Worland
architect

scott shields
architects
317 King Street West 2nd Floor, Toronto, ON,
M5V 1J5 | t. 416.924.2173 | f. 416.924.7398

Project

BARRIE
WATERFRONT
DEVELOPMENTS

Address

55 Dunlop St. W.

Drawing

PHASE 1 - EAST
ELEVATION

Project number 24601

Date Apr. 30, 2019

Drawn by Author

Checked by Checker

A3.1b

Scale



- General Notes
1. ALL DIMENSIONS IN MILLIMETRES.
 2. VERIFY ALL DIMENSIONS.
 3. DO NOT SCALE DRAWINGS.
 4. CHECK DRAWINGS AGAINST SPECIFICATIONS.
 5. USE THE LATEST REVISED DRAWINGS ONLY.
 6. REPORT ANY DISCREPANCIES, DISCOVERED ERRORS, OR OMISSIONS, TO THE ARCHITECT BEFORE PROCEEDING.
 7. DRAWINGS AND SPECIFICATIONS ARE THE PROPERTY OF THE ARCHITECT, AND MUST BE RETURNED UPON COMPLETION OF WORK.

12	Issued for Site Plan Revisions	Sep. 21/2020
11	Issued for Site Plan Approval	Jun. 26/2020
No.	Issue	Date

Oleson Worland
architect

scott shields
architects

317 King Street West 2nd Floor, Toronto, ON,
M5V 1J5 | t. 416.924.2173 | f. 416.924.7398

Project

**BARRIE
WATERFRONT
DEVELOPMENTS**

Address

55 Dunlop St. W.

Drawing

**PHASE 2 - EAST
ELEVATION**

Project number 24601


Date Apr. 30, 2019

Drawn by Author

Checked by Checker

A3.1c

Scale

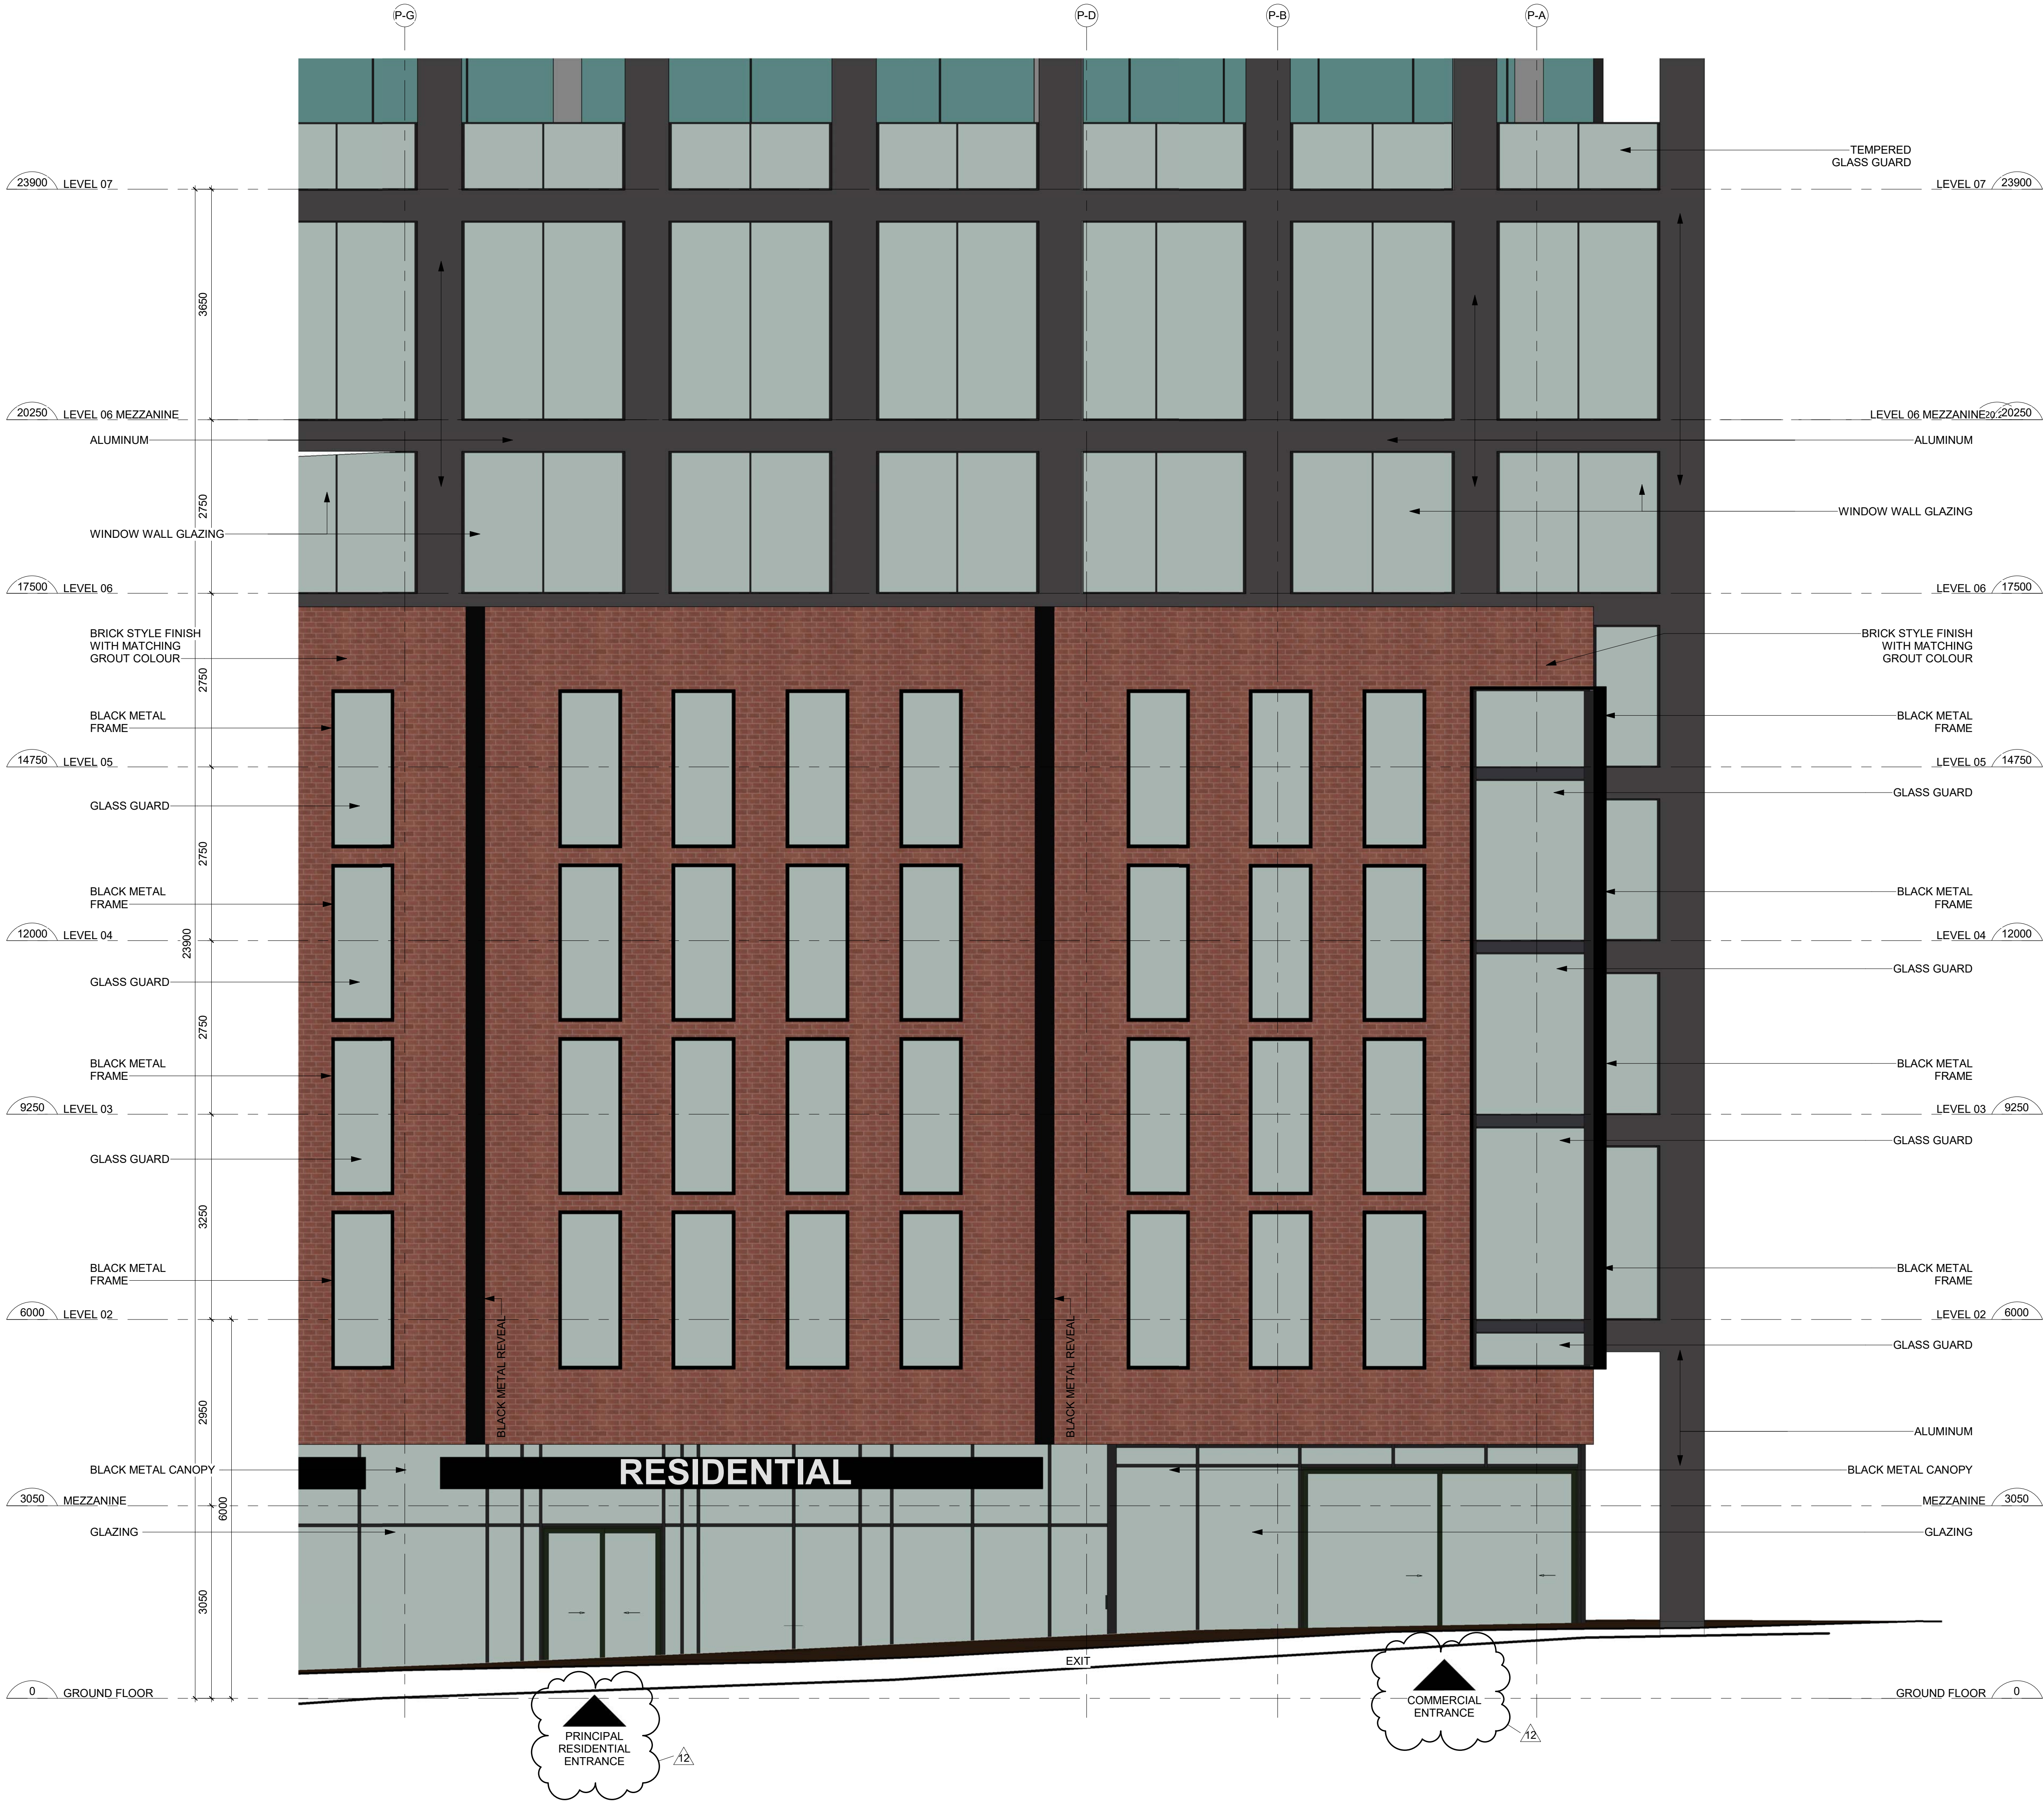

- General Notes
1. ALL DIMENSIONS IN MILLIMETRES.
 2. VERIFY ALL DIMENSIONS.
 3. DO NOT SCALE DRAWINGS.
 4. CHECK DRAWINGS AGAINST SPECIFICATIONS.
 5. USE THE LATEST REVISED DRAWINGS ONLY.
 6. REPORT ANY DISCREPANCIES, DISCOVERED ERRORS, OR OMISSIONS, TO THE ARCHITECT BEFORE PROCEEDING.
 7. DRAWINGS AND SPECIFICATIONS ARE THE PROPERTY OF THE ARCHITECT, AND MUST BE RETURNED UPON COMPLETION OF WORK.

12	Issued for Site Plan Revisions	Sep. 21/2020
11	Issued for Site Plan Approval	Jun. 26/2020
No.	Issue	Date

Oleson Worland
architect

scott shields
architects

317 King Street West 2nd Floor, Toronto, ON,
M5V 1J5 | t. 416.924.2173 | f. 416.924.7398

Project

BARRIE
WATERFRONT
DEVELOPMENTS

Address

55 Dunlop St. W.

Drawing

PHASE 2 - EAST
ELEVATION

Project number 24601


Date Apr. 30, 2019

Drawn by Author

Checked by Checker

A3.1d

Scale

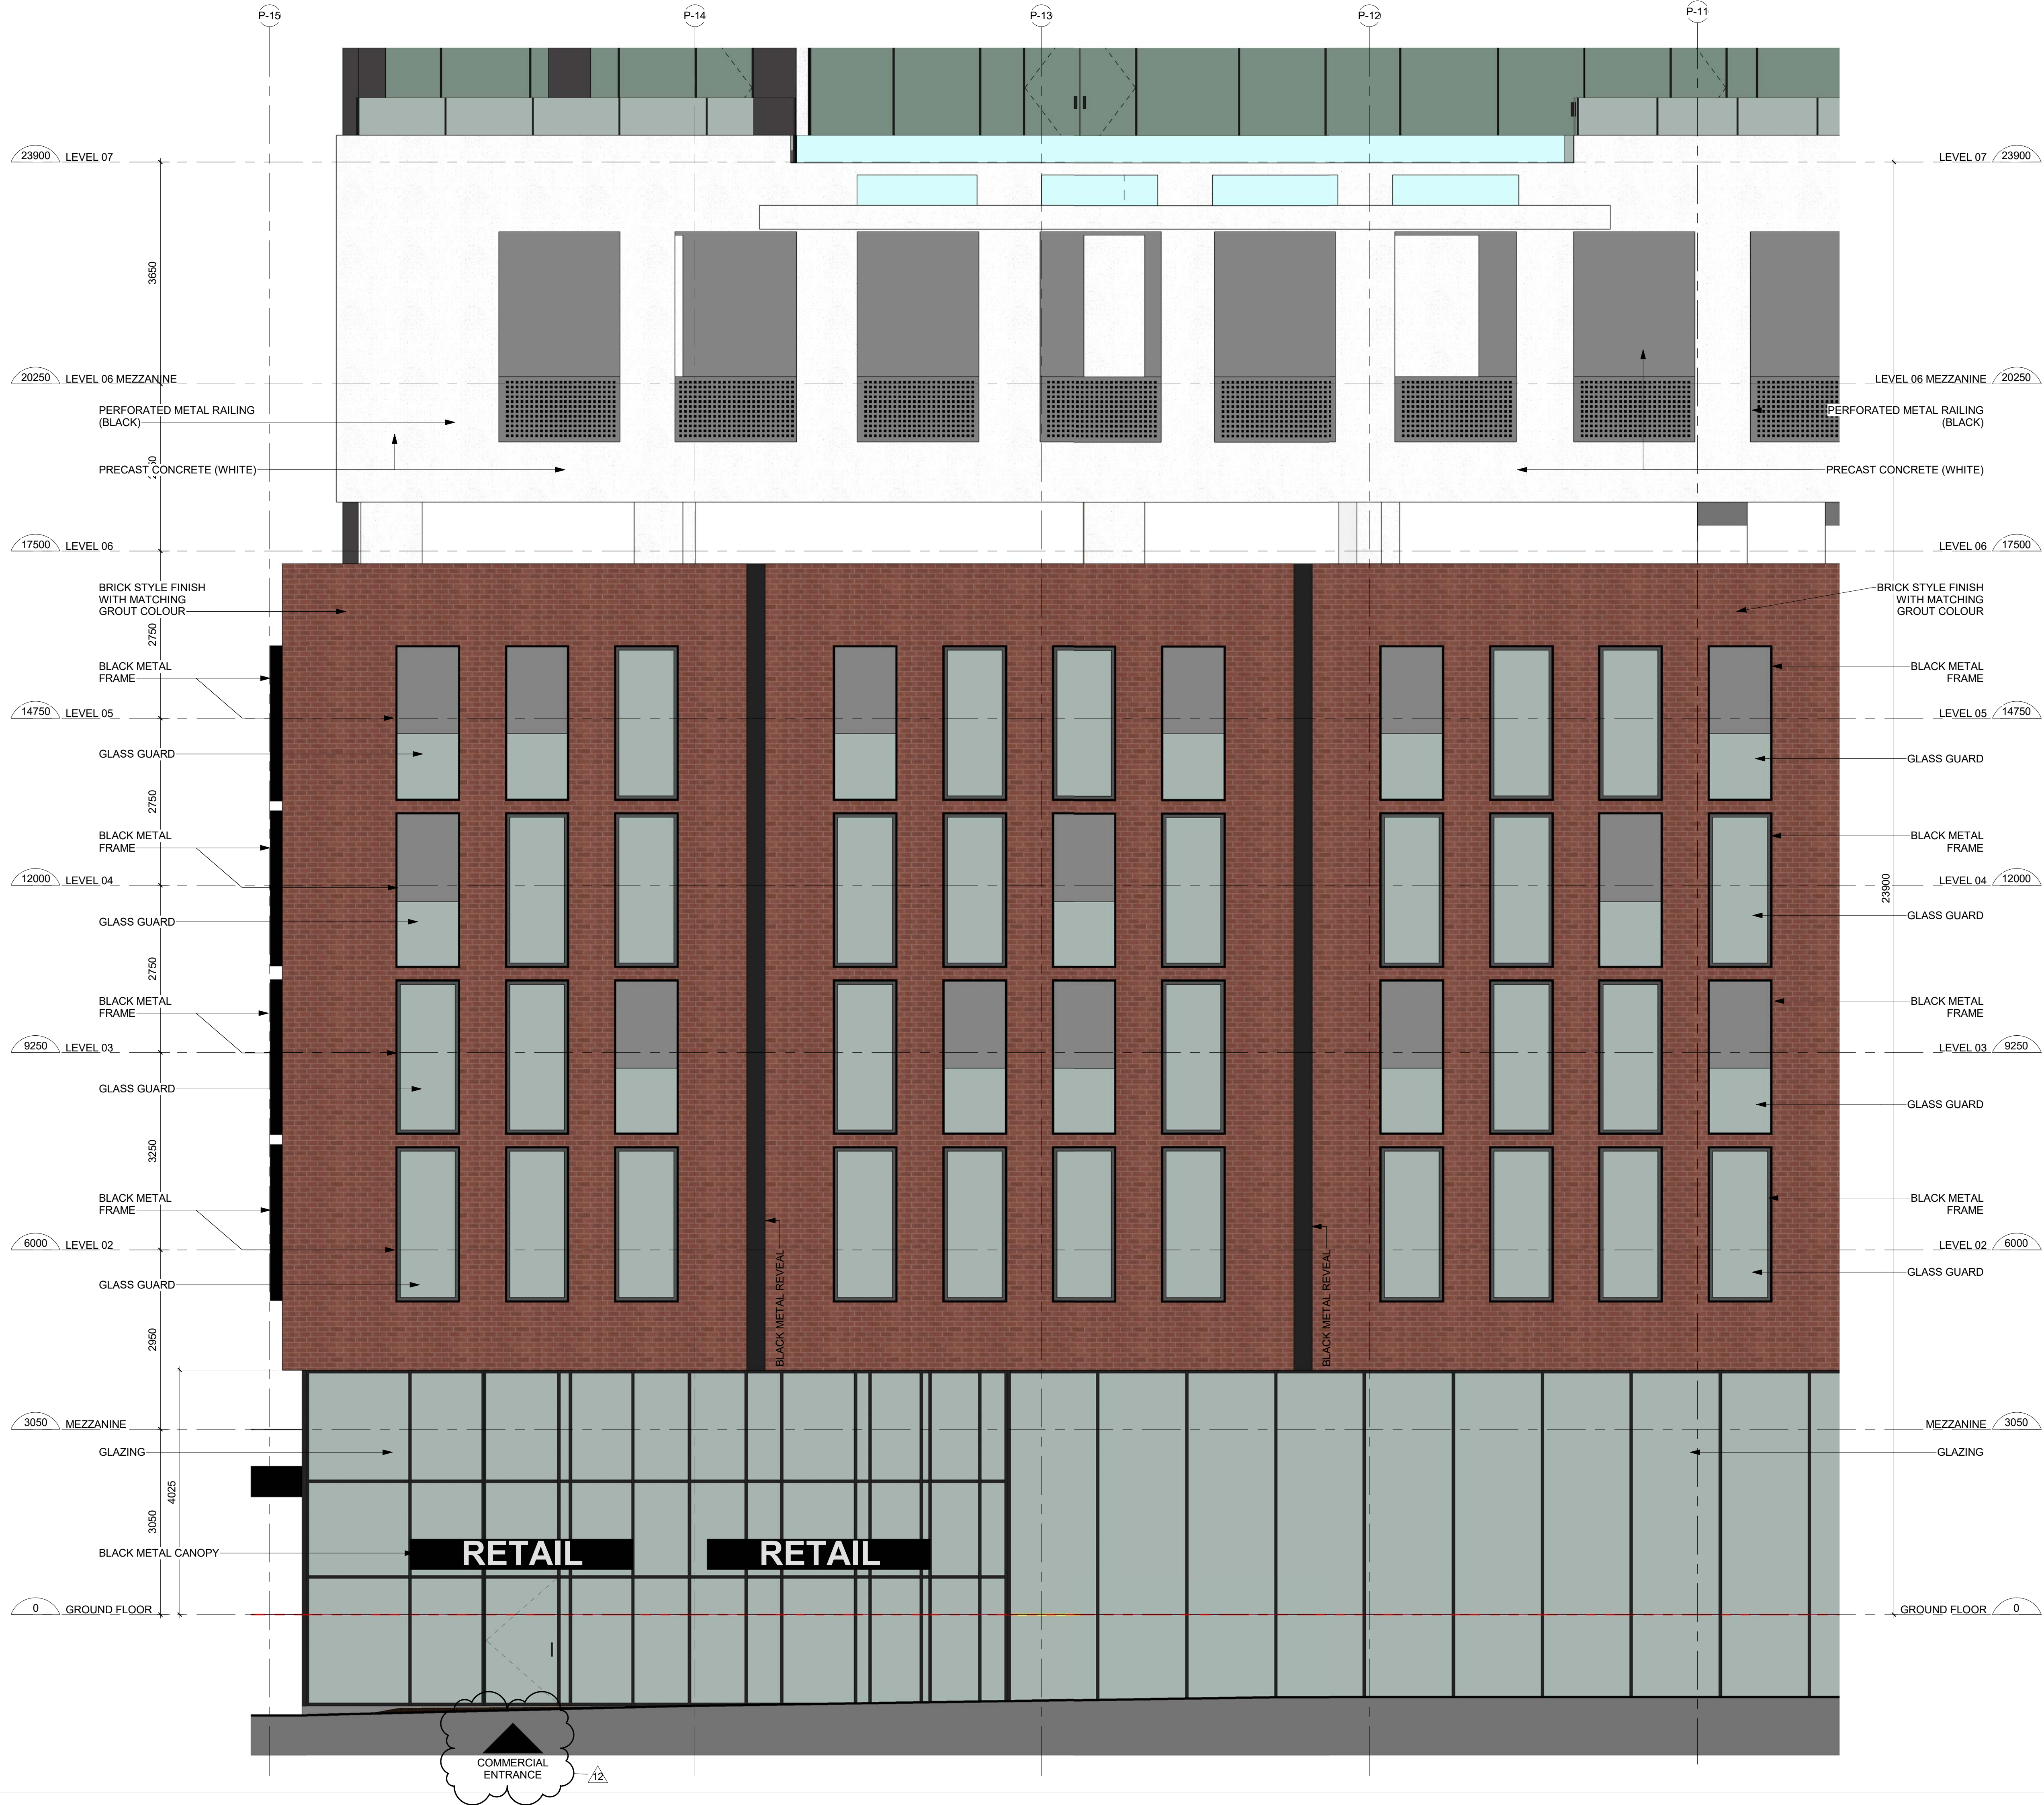

- General Notes
1. ALL DIMENSIONS IN MILLIMETRES.
 2. VERIFY ALL DIMENSIONS.
 3. DO NOT SCALE DRAWINGS.
 4. CHECK DRAWINGS AGAINST SPECIFICATIONS.
 5. USE THE LATEST REVISED DRAWINGS ONLY.
 6. REPORT ANY DISCREPANCIES, DISCOVERED ERRORS, OR OMISSIONS, TO THE ARCHITECT BEFORE PROCEEDING.
 7. DRAWINGS AND SPECIFICATIONS ARE THE PROPERTY OF THE ARCHITECT, AND MUST BE RETURNED UPON COMPLETION OF WORK.

12	Issued for Site Plan Revisions	Sep. 21/2020
11	Issued for Site Plan Approval	Jun. 26/2020

No.	Issue	Date
-----	-------	------

Oleson Worland
architect

scott shields
architects
317 King Street West 2nd Floor, Toronto, ON.
M5V 1J5 | t. 416.924.2173 | f. 416.924.7398

Project
**BARRIE
WATERFRONT
DEVELOPMENTS**

Address
55 Dunlop St. W.

Drawing
**PHASE 1 - SOUTH
ELEVATION**

Project number 24601


Date Apr. 30, 2019

Drawn by Author

Checked by Checker

A3.2a

Scale

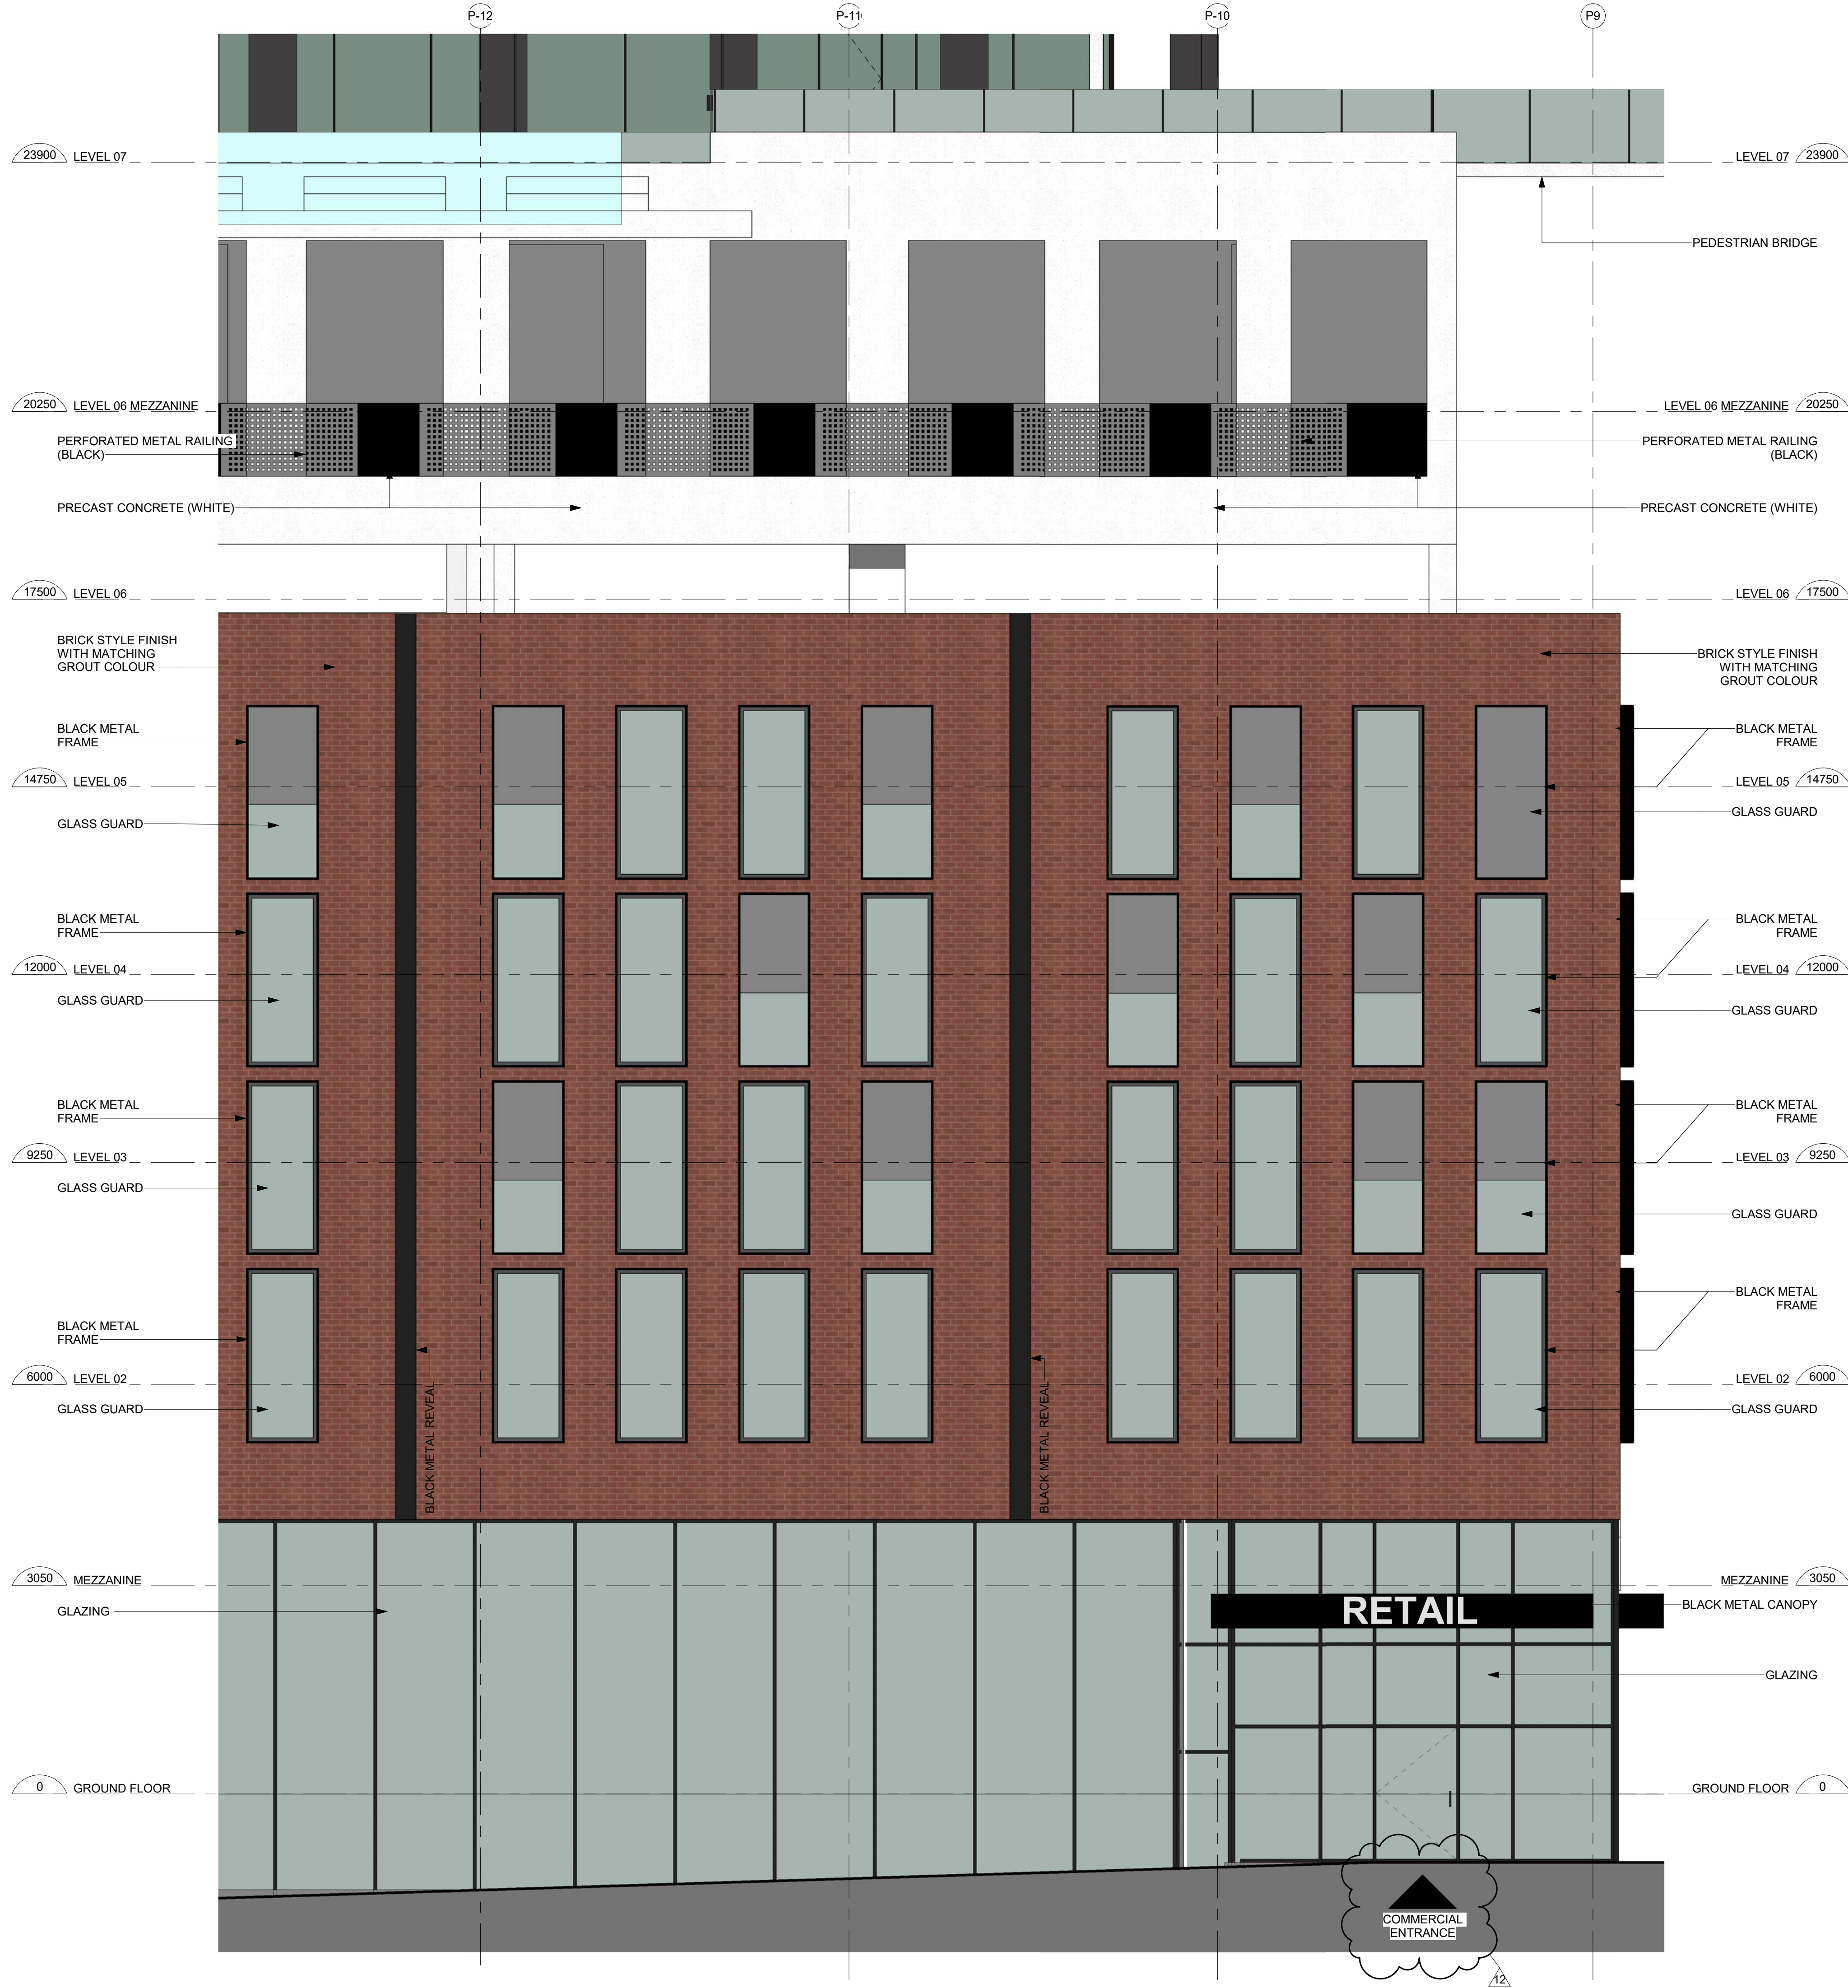

- General Notes
1. ALL DIMENSIONS IN MILLIMETRES.
 2. VERIFY ALL DIMENSIONS.
 3. DO NOT SCALE DRAWINGS.
 4. CHECK DRAWINGS AGAINST SPECIFICATIONS.
 5. USE THE LATEST REVISED DRAWINGS ONLY.
 6. REPORT ANY DISCREPANCIES, DISCOVERED ERRORS, OR OMISSIONS, TO THE ARCHITECT BEFORE PROCEEDING.
 7. DRAWINGS AND SPECIFICATIONS ARE THE PROPERTY OF THE ARCHITECT, AND MUST BE RETURNED UPON COMPLETION OF WORK.

12	Issued for Site Plan Revisions	Sep. 21/2020
11	Issued for Site Plan Approval	Jun. 26/2020
No.	Issue	Date

Oleson Worland
architect

scott shields
architects
317 King Street West 2nd Floor, Toronto, ON,
M5V 1J5 | t. 416.924.2173 | f. 416.924.7398

Project

BARRIE
WATERFRONT
DEVELOPMENTS

Address

55 Dunlop St. W.

Drawing

PHASE 1 - SOUTH
ELEVATION

Project number 24601

Date Apr. 30, 2019

Drawn by Author

Checked by Checker

A3.2b

Scale

- General Notes
1. ALL DIMENSIONS IN MILLIMETRES.
 2. VERIFY ALL DIMENSIONS.
 3. DO NOT SCALE DRAWINGS.
 4. CHECK DRAWINGS AGAINST SPECIFICATIONS.
 5. USE THE LATEST REVISED DRAWINGS ONLY.
 6. REPORT ANY DISCREPANCIES, DISCOVERED ERRORS, OR OMISSIONS, TO THE ARCHITECT BEFORE PROCEEDING.
 7. DRAWINGS AND SPECIFICATIONS ARE THE PROPERTY OF THE ARCHITECT, AND MUST BE RETURNED UPON COMPLETION OF WORK.

12	Issued for Site Plan Revisions	Sep. 21/2020
11	Issued for Site Plan Approval	Jun. 26/2020

No.	Issue	Date
-----	-------	------

Oleson Worland
architect

scott shields
architects

317 King Street West 2nd Floor, Toronto, ON,
M5V 1J5 | t. 416.924.2173 | f. 416.924.7398

Project

**BARRIE
WATERFRONT
DEVELOPMENTS**

Address

55 Dunlop St. W.

Drawing

**PHASE 2 - SOUTH
ELEVATION**

Project number 24601


Date Apr. 30, 2019


Drawn by Author

Checked by Checker

A3.2c

Scale

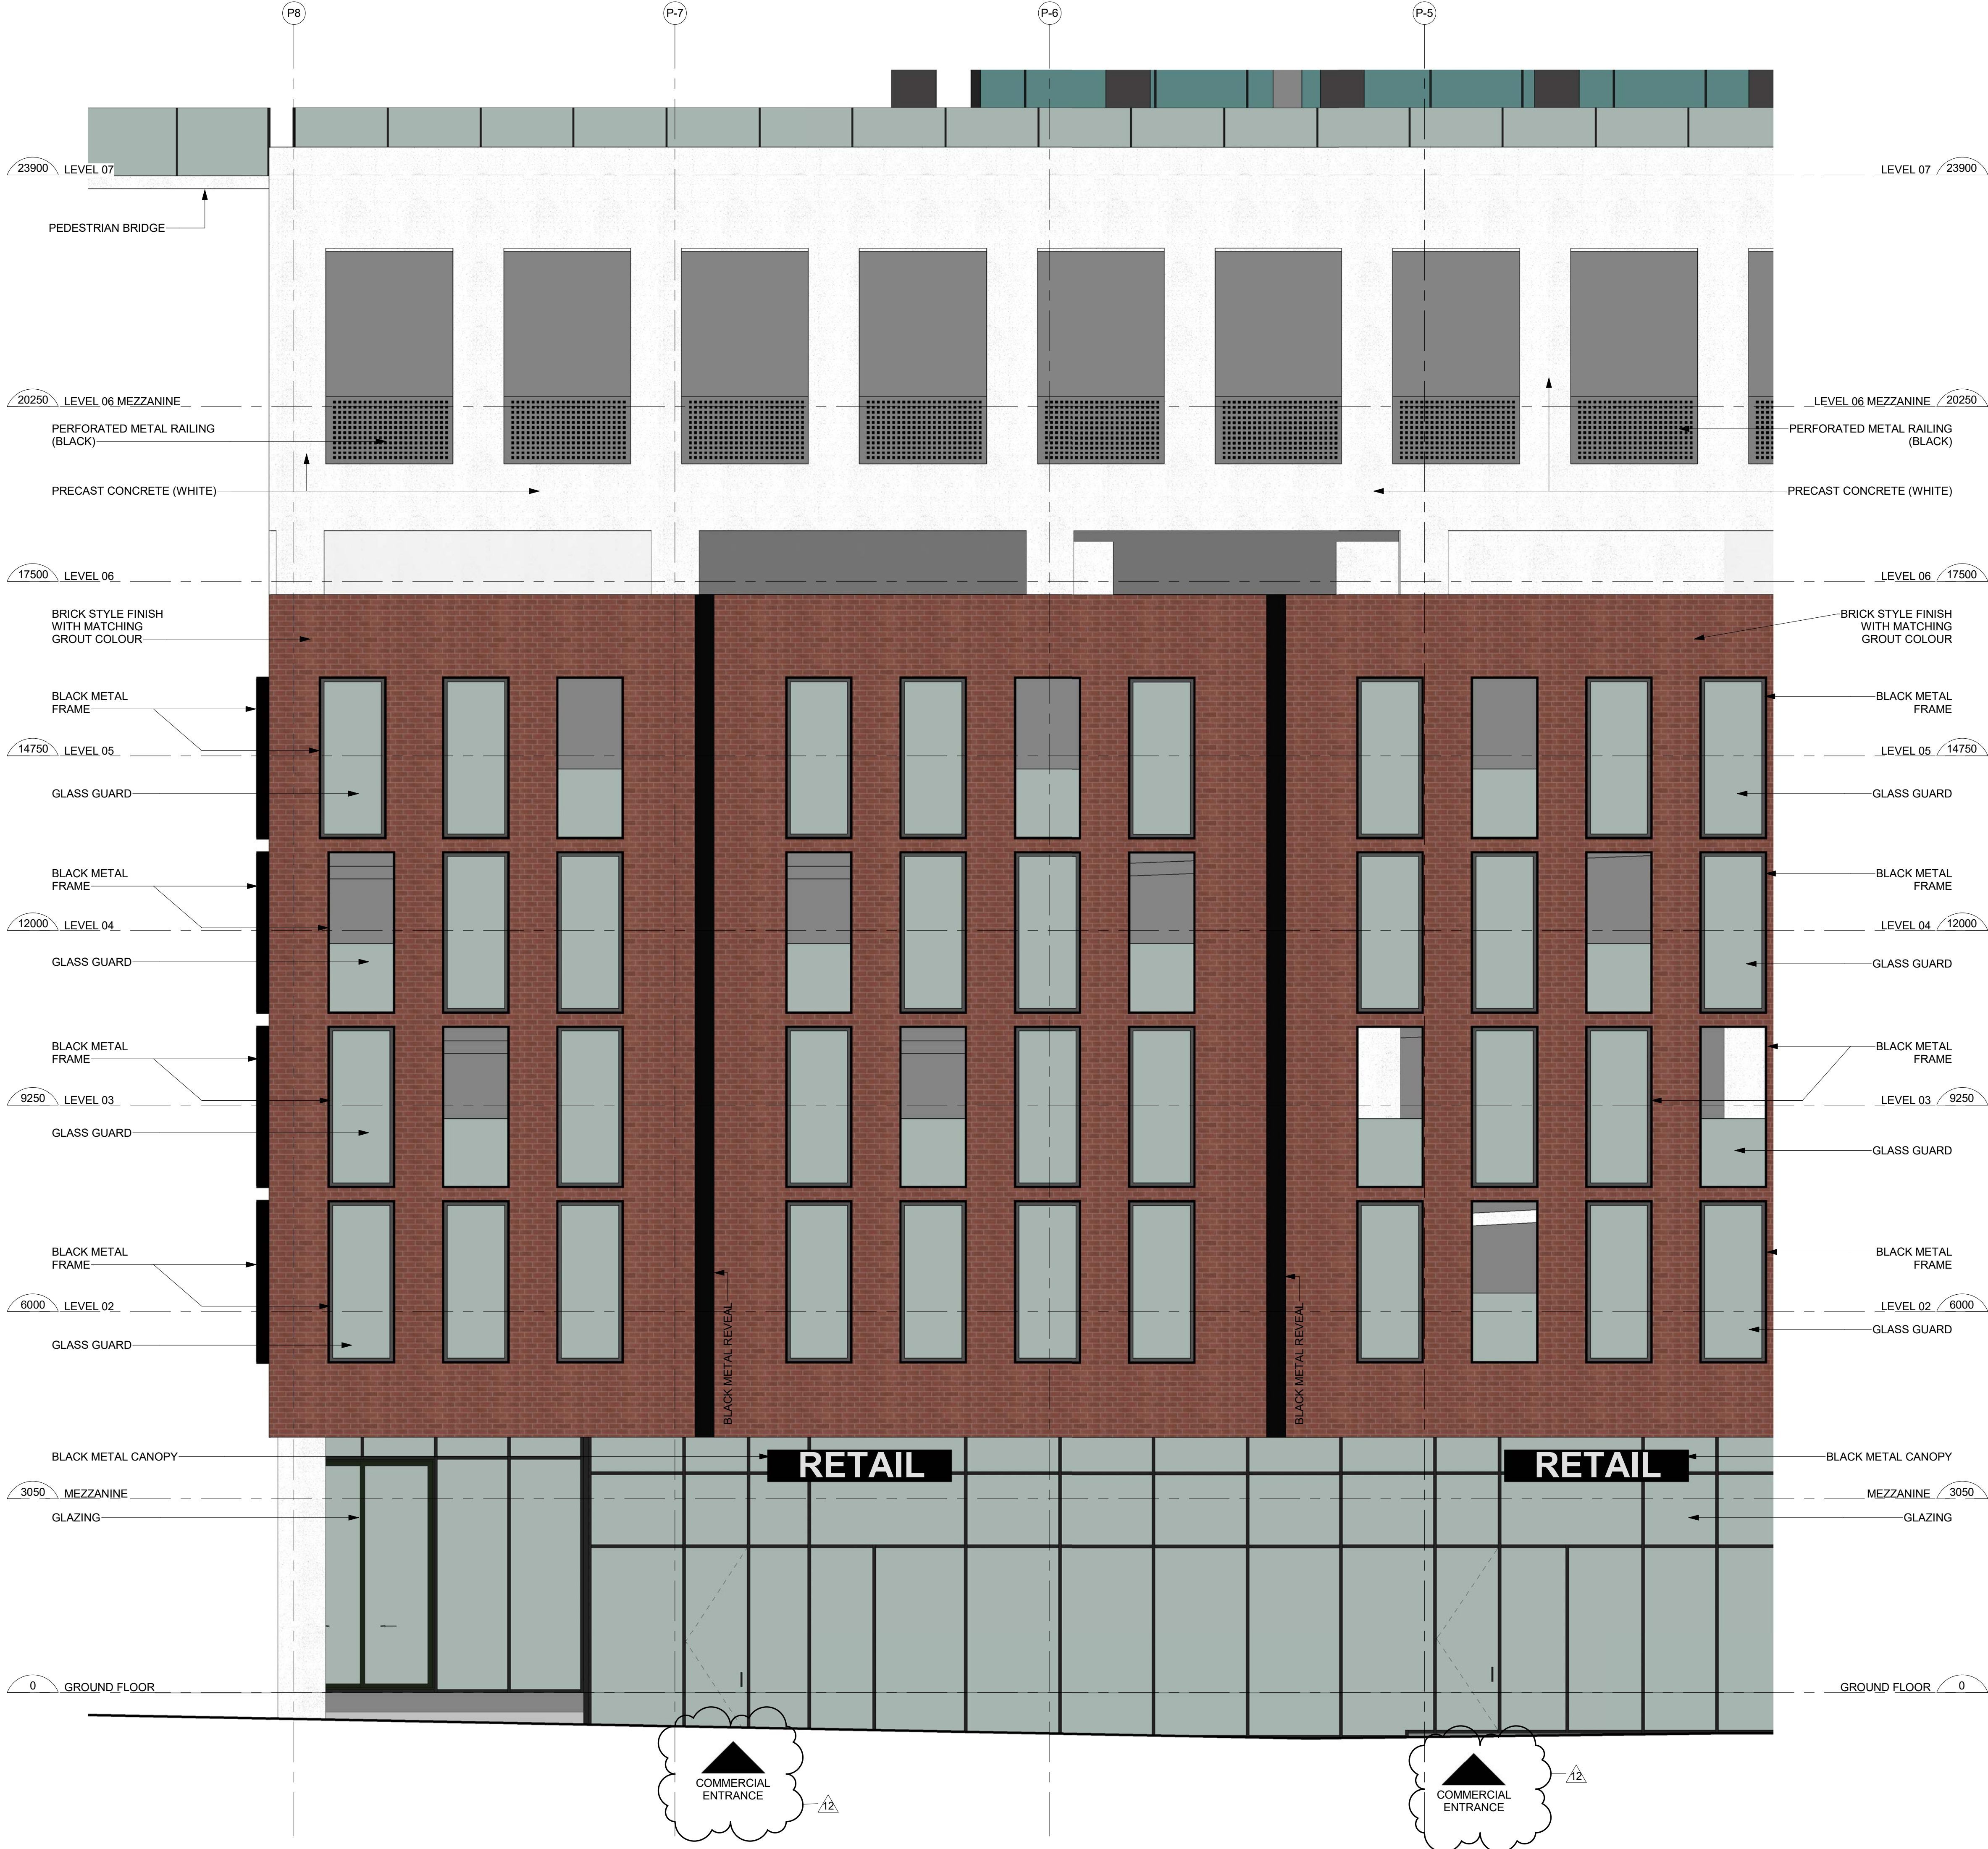

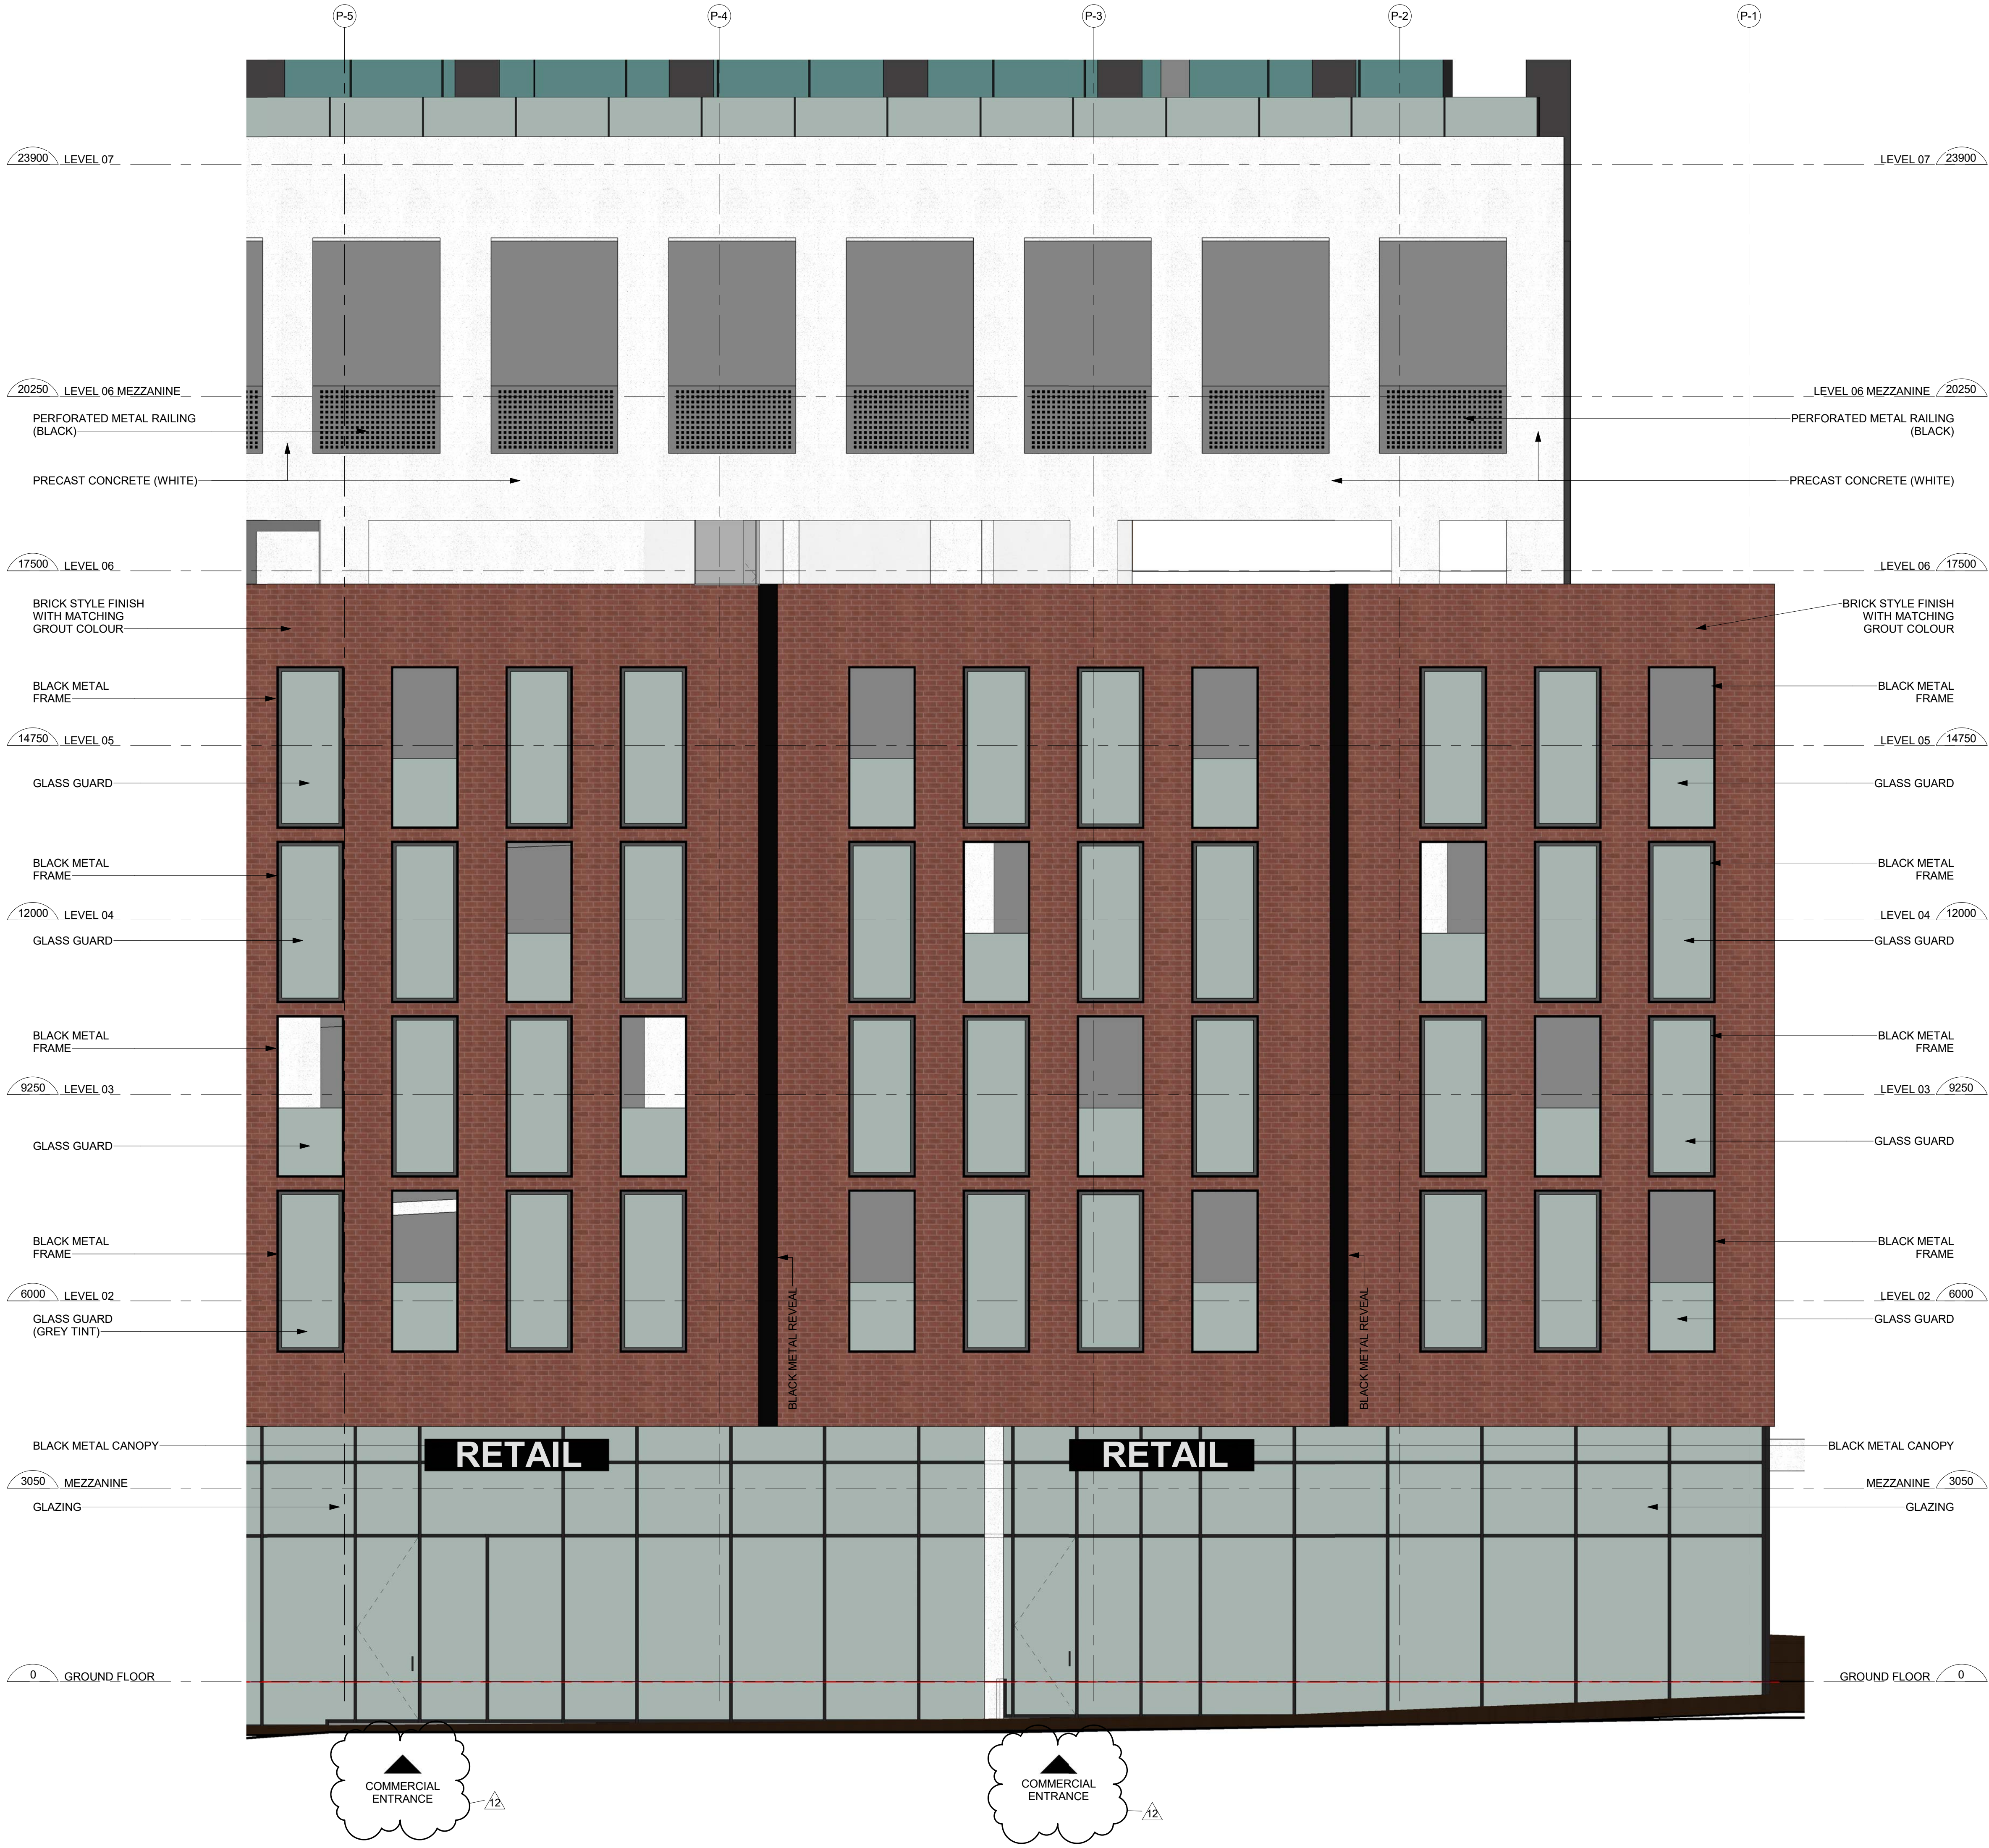

- General Notes
1. ALL DIMENSIONS IN MILLIMETRES.
 2. VERIFY ALL DIMENSIONS.
 3. DO NOT SCALE DRAWINGS.
 4. CHECK DRAWINGS AGAINST SPECIFICATIONS.
 5. USE THE LATEST REVISED DRAWINGS ONLY.
 6. REPORT ANY DISCREPANCIES, DISCOVERED ERRORS, OR OMISSIONS, TO THE ARCHITECT BEFORE PROCEEDING.
 7. DRAWINGS AND SPECIFICATIONS ARE THE PROPERTY OF THE ARCHITECT, AND MUST BE RETURNED UPON COMPLETION OF WORK.

12	Issued for Site Plan Revisions	Sep. 21/2020
11	Issued for Site Plan Approval	Jun. 26/2020

No.	Issue	Date
-----	-------	------

Oleson Worland
architect

scott shields
architects
317 King Street West 2nd Floor, Toronto, ON,
M5V 1J5 | t. 416.924.2173 | f. 416.924.7398

Project
**BARRIE
WATERFRONT
DEVELOPMENTS**

Address
55 Dunlop St. W.

Drawing
**PHASE 2 - SOUTH
ELEVATION**

Project number	24601
Date	Apr. 30, 2019
Drawn by	Author
Checked by	Checker

A3.2d

Scale



- General Notes
1. ALL DIMENSIONS IN MILLIMETRES.
 2. VERIFY ALL DIMENSIONS.
 3. DO NOT SCALE DRAWINGS.
 4. CHECK DRAWINGS AGAINST SPECIFICATIONS.
 5. USE THE LATEST REVISED DRAWINGS ONLY.
 6. REPORT ANY DISCREPANCIES, DISCOVERED ERRORS, OR OMISSIONS, TO THE ARCHITECT BEFORE PROCEEDING.
 7. DRAWINGS AND SPECIFICATIONS ARE THE PROPERTY OF THE ARCHITECT, AND MUST BE RETURNED UPON COMPLETION OF WORK.

12	Issued for Site Plan Revisions	Sep. 21/2020
11	Issued for Site Plan Approval	Jun. 26/2020
No.	Issue	Date

Oleson Worland
architect

scott shields
architects
317 King Street West 2nd Floor, Toronto, ON,
M5V 1J5 | t.416.924.2173 | f.416.924.7398

Project
**BARRIE
WATERFRONT
DEVELOPMENTS**

Address
55 Dunlop St. W.

Drawing
**PHASE 1 - WEST
ELEVATION**

Project number	24601
Date	Apr. 30, 2019
Drawn by	Author
Checked by	Checker

A3.3a

Scale



General Notes

- ALL DIMENSIONS IN MILLIMETRES.
- VERIFY ALL DIMENSIONS.
- DO NOT SCALE DRAWINGS.
- CHECK DRAWINGS AGAINST SPECIFICATIONS.
- USE THE LATEST REVISED DRAWINGS ONLY.
- REPORT ANY DISCREPANCIES, DISCOVERED ERRORS, OR OMISSIONS, TO THE ARCHITECT BEFORE PROCEEDING.
- DRAWINGS AND SPECIFICATIONS ARE THE PROPERTY OF THE ARCHITECT, AND MUST BE RETURNED UPON COMPLETION OF WORK.

12	Issued for Site Plan Revisions	Sep. 21/2020
11	Issued for Site Plan Approval	Jun. 26/2020
No.	Issue	Date

Oleson Worland
architect

scott shields
architects

317 King Street West 2nd Floor, Toronto, ON, M5V 1J5 | t. 416.924.2173 | f. 416.924.7398

Project
BARRIE WATERFRONT DEVELOPMENTS


Address
55 Dunlop St. W.

Drawing
PHASE 1 - WEST ELEVATION

Project number	24601
Date	Apr. 30, 2019
Drawn by	Author
Checked by	Checker

A3.3b

Scale

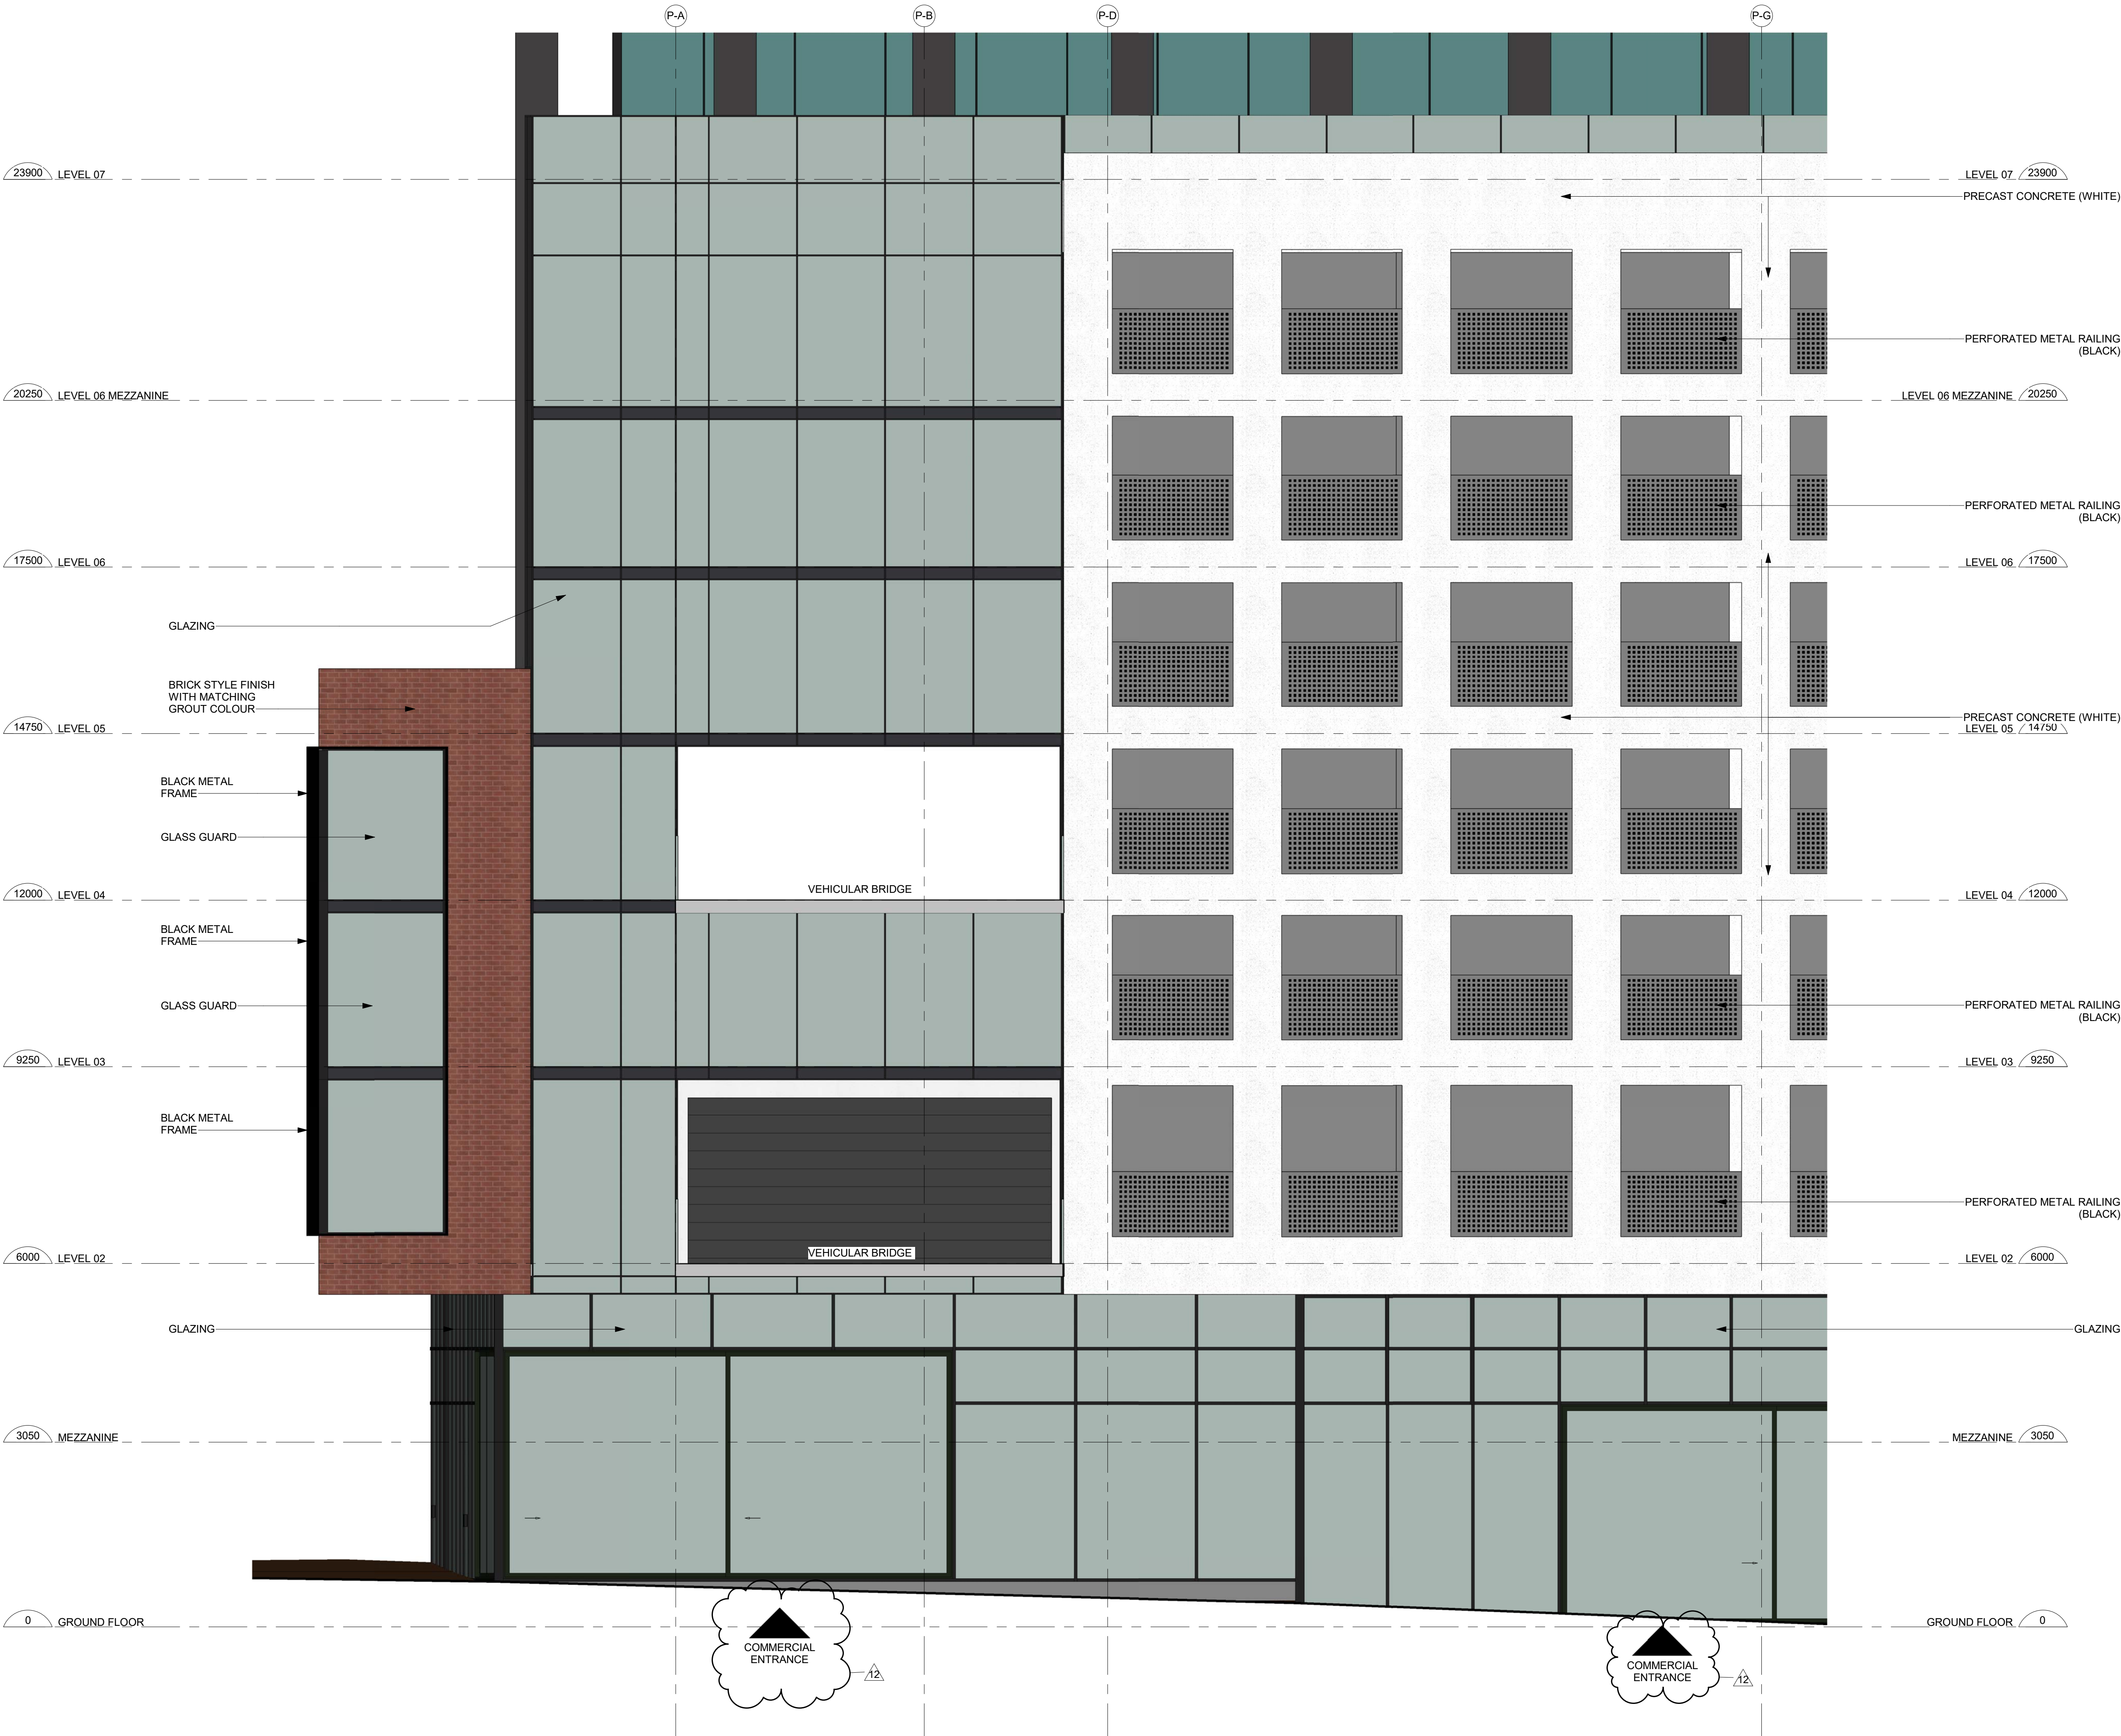

- General Notes
1. ALL DIMENSIONS IN MILLIMETRES.
 2. VERIFY ALL DIMENSIONS.
 3. DO NOT SCALE DRAWINGS.
 4. CHECK DRAWINGS AGAINST SPECIFICATIONS.
 5. USE THE LATEST REVISED DRAWINGS ONLY.
 6. REPORT ANY DISCREPANCIES, DISCOVERED ERRORS, OR OMISSIONS, TO THE ARCHITECT BEFORE PROCEEDING.
 7. DRAWINGS AND SPECIFICATIONS ARE THE PROPERTY OF THE ARCHITECT, AND MUST BE RETURNED UPON COMPLETION OF WORK.

12	Issued for Site Plan Revisions	Sep. 21/2020
11	Issued for Site Plan Approval	Jun. 26/2020
No.	Issue	Date

Oleson Worland
architect

scott shields
architects

317 King Street West 2nd Floor, Toronto, ON,
M5V 1J5 | t. 416.924.2173 | f. 416.924.7398

Project
**BARRIE
WATERFRONT
DEVELOPMENTS**


Address
55 Dunlop St. W.

Drawing
**PHASE 2 - WEST
ELEVATION**

Project number	24601
Date	Apr. 30, 2019
Drawn by	Author
Checked by	Checker

A3.3c

Scale

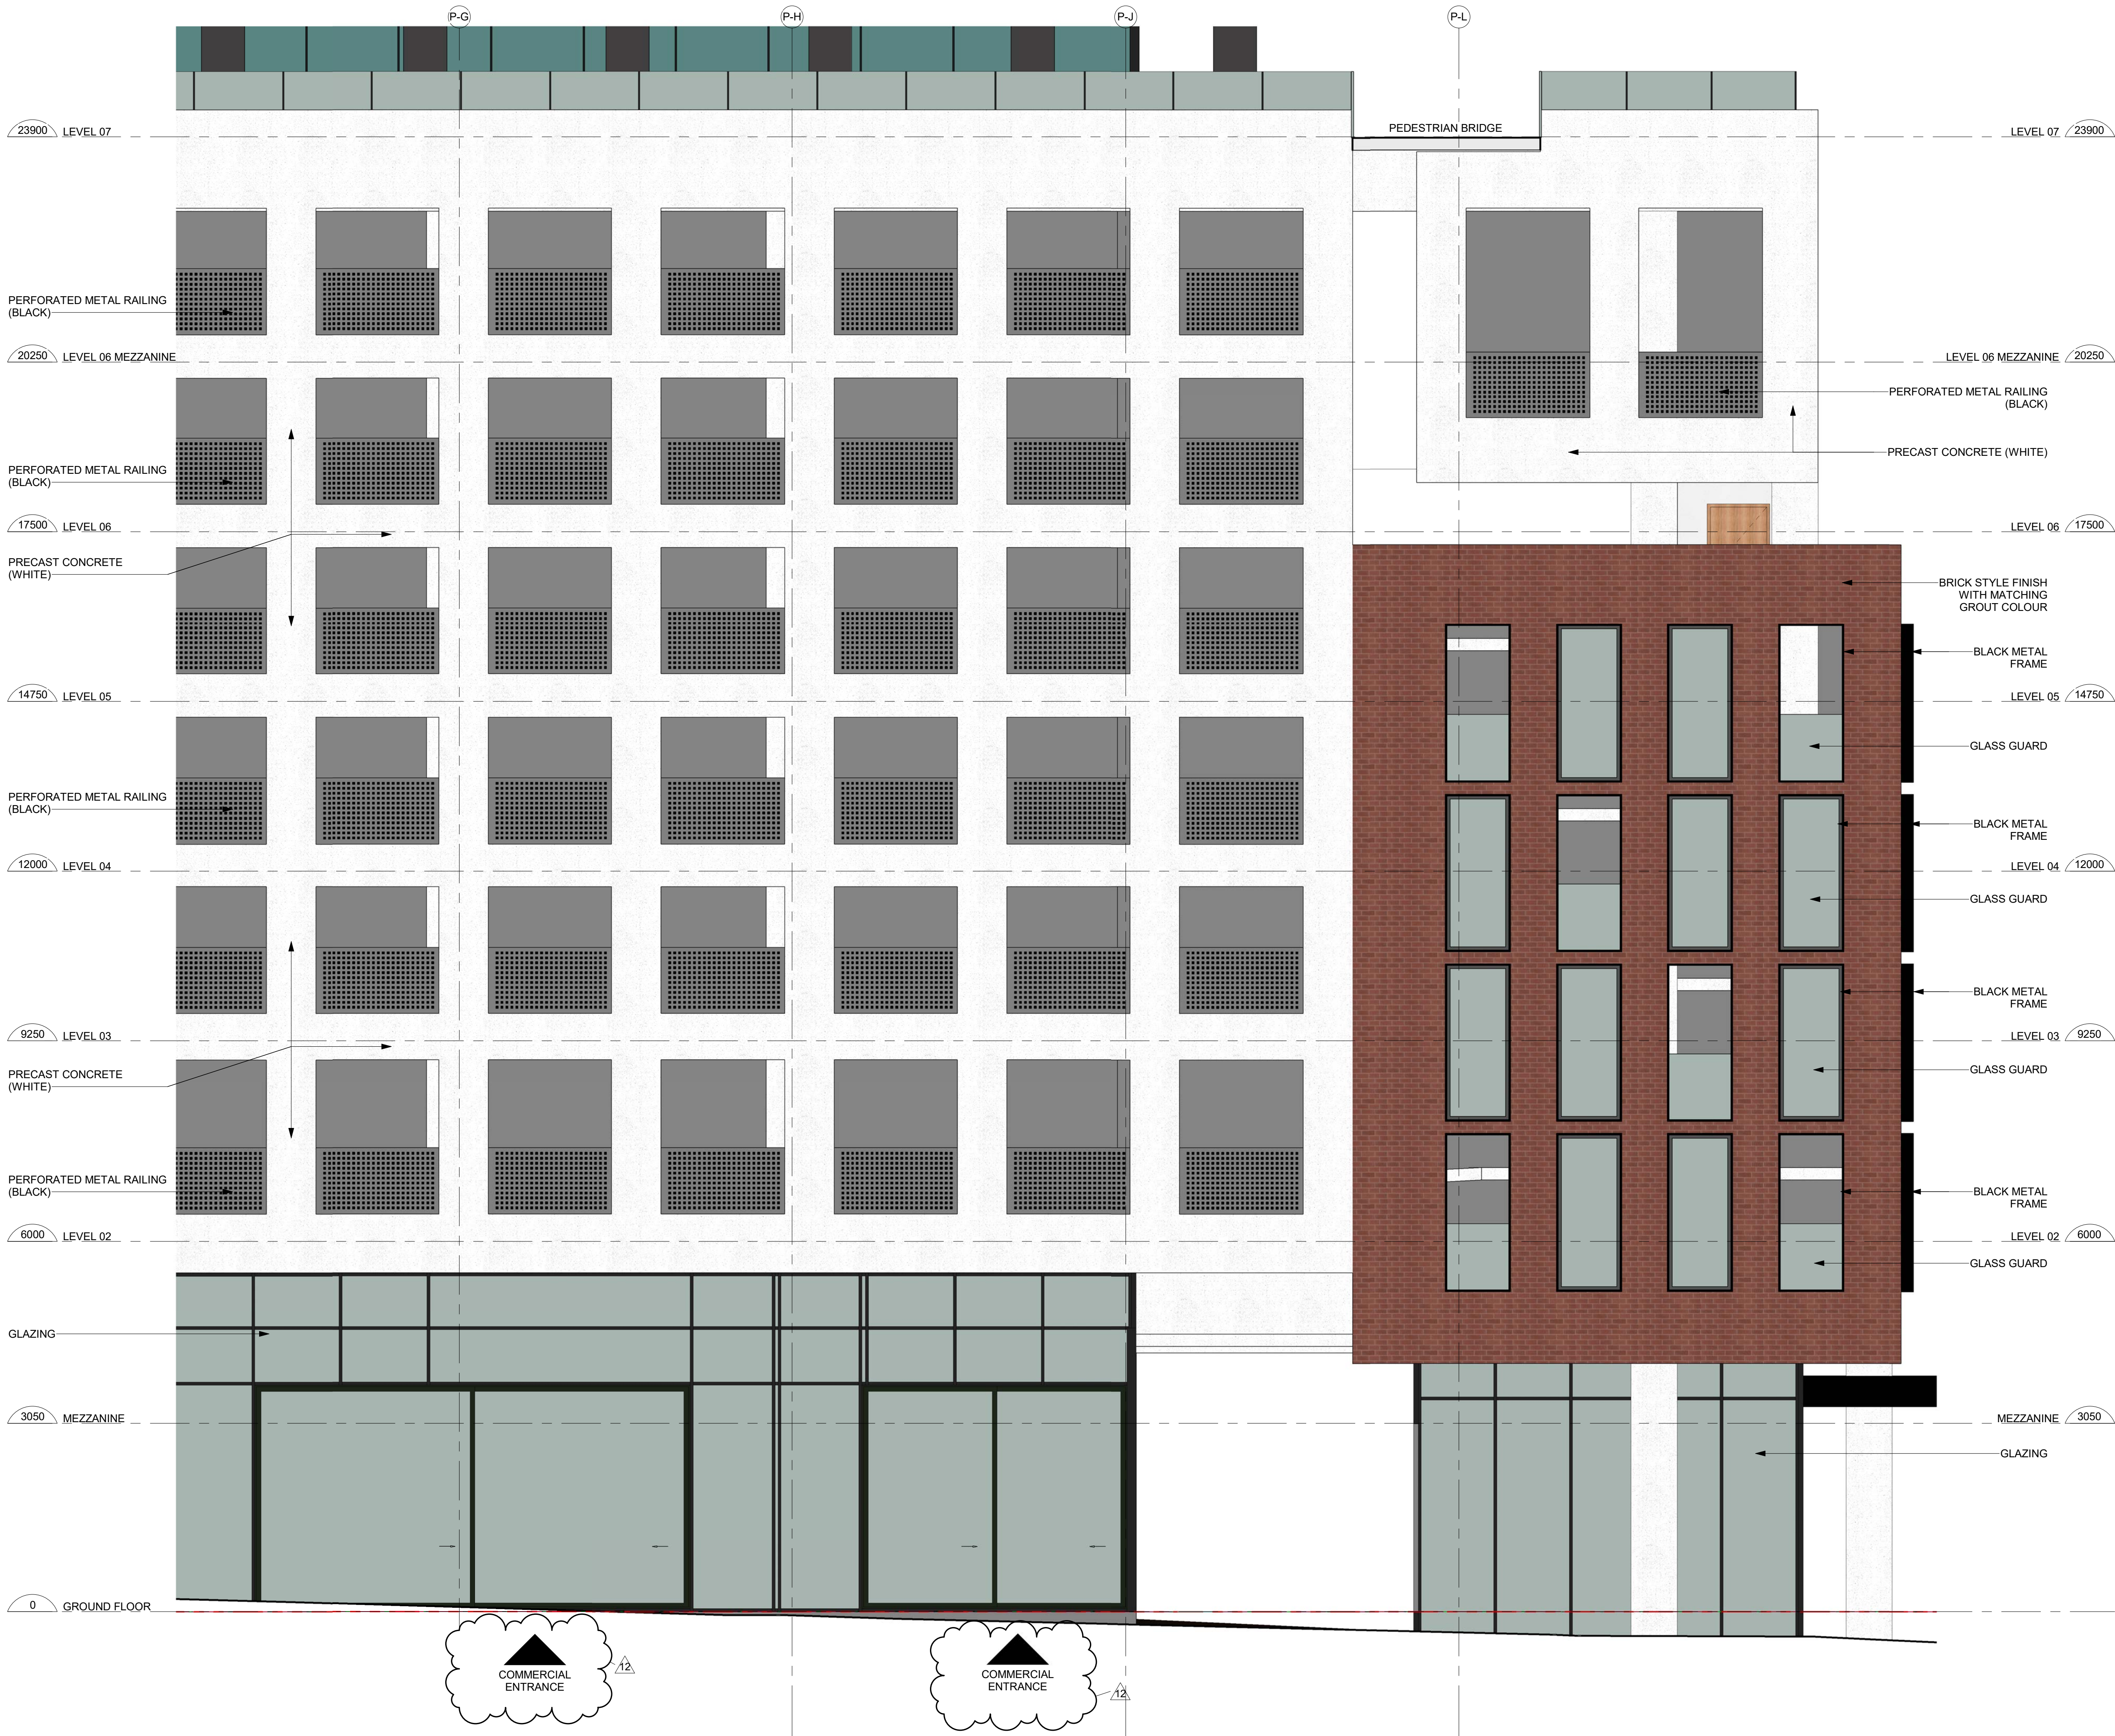

- General Notes
1. ALL DIMENSIONS IN MILLIMETRES.
 2. VERIFY ALL DIMENSIONS.
 3. DO NOT SCALE DRAWINGS.
 4. CHECK DRAWINGS AGAINST SPECIFICATIONS.
 5. USE THE LATEST REVISED DRAWINGS ONLY.
 6. REPORT ANY DISCREPANCIES, DISCOVERED ERRORS, OR OMISSIONS, TO THE ARCHITECT BEFORE PROCEEDING.
 7. DRAWINGS AND SPECIFICATIONS ARE THE PROPERTY OF THE ARCHITECT, AND MUST BE RETURNED UPON COMPLETION OF WORK.

12	Issued for Site Plan Revisions	Sep. 21/2020
11	Issued for Site Plan Approval	Jun. 26/2020

No.	Issue	Date
-----	-------	------

Oleson Worland
architect

scott shields
architects

317 King Street West 2nd Floor, Toronto, ON, M5V 1J5 | t. 416.924.2173 | f. 416.924.7398

Project

**BARRIE
WATERFRONT
DEVELOPMENTS**

Address

55 Dunlop St. W.

Drawing

**PHASE 2 - WEST
ELEVATION**

Project number 24601

Date Apr. 30, 2019

Drawn by Author

Checked by Checker

A3.3d

Scale