


380 LOCKHART ROAD SITE PLAN


CITY OF BARRIE

C1	EXISTING CONDITIONS
C2	SITE GRADING PLAN
C3	SITE SERVICING PLAN
C4	POST DEVELOPMENT DRAINAGE AREA PLAN
C5	EROSION & SEDIMENT CONTROL PLAN
C6	STANDARD DETAILS
C7	STANDARD DETAILS
C8	STANDARD DETAILS
C9	STANDARD DETAILS

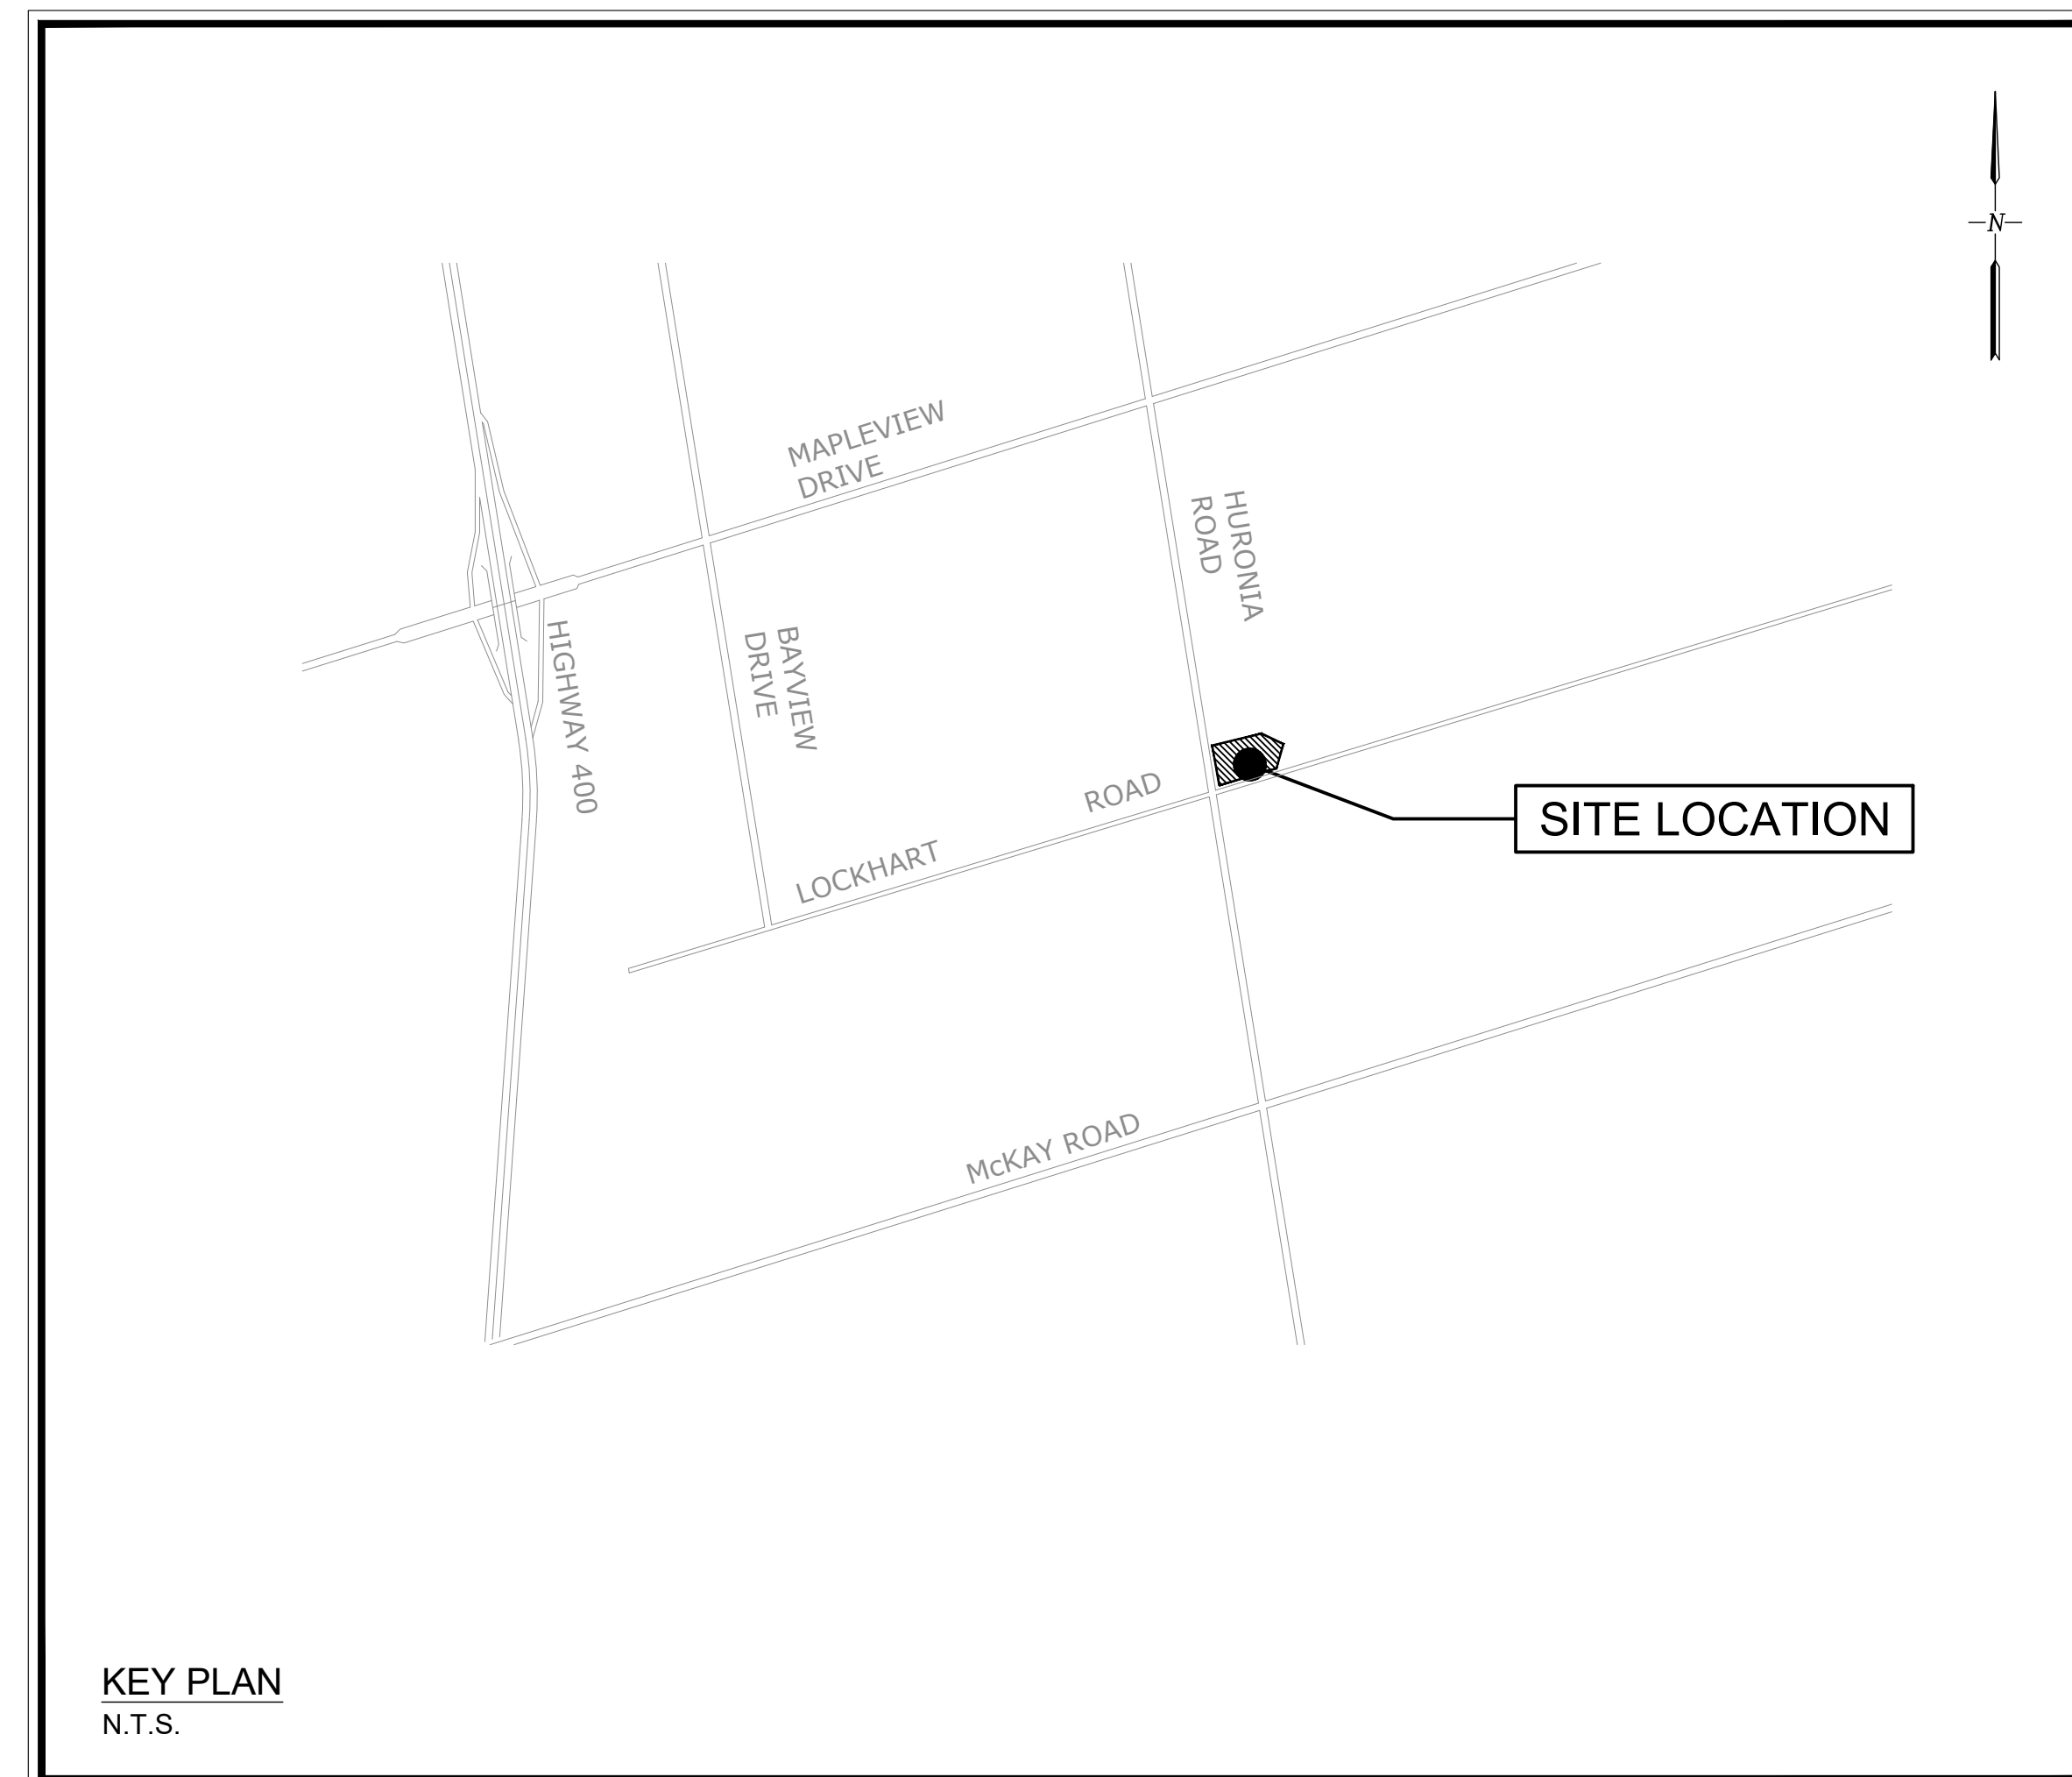

Project No. 2019-039


The logo for CAPE Engineering. It features the word "CAPE" in a large, bold, dark blue sans-serif font. Below it, the word "ENGINEERING" is written in a smaller, bold, grey sans-serif font.

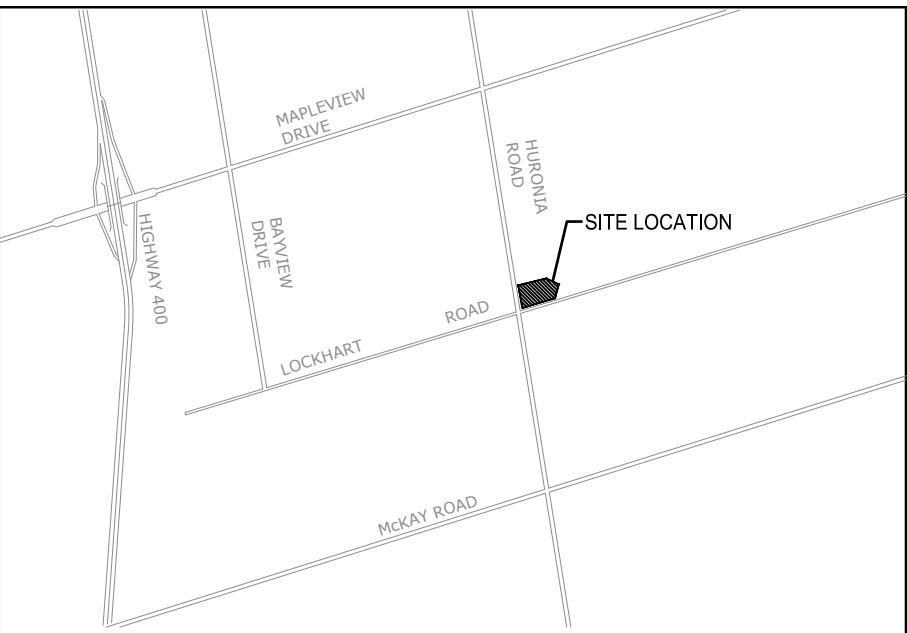

KEY PLAN


LEGEND

- SANITARY & STORM SEWER/MANHOLE
- WATERMAIN/WATER SERVICE
- 50mmØ DOMESTIC WATER SERVICE CURB STOP
- 250mmØ FIRE LINE GATE VALVE
- HYDRANT & VALVE

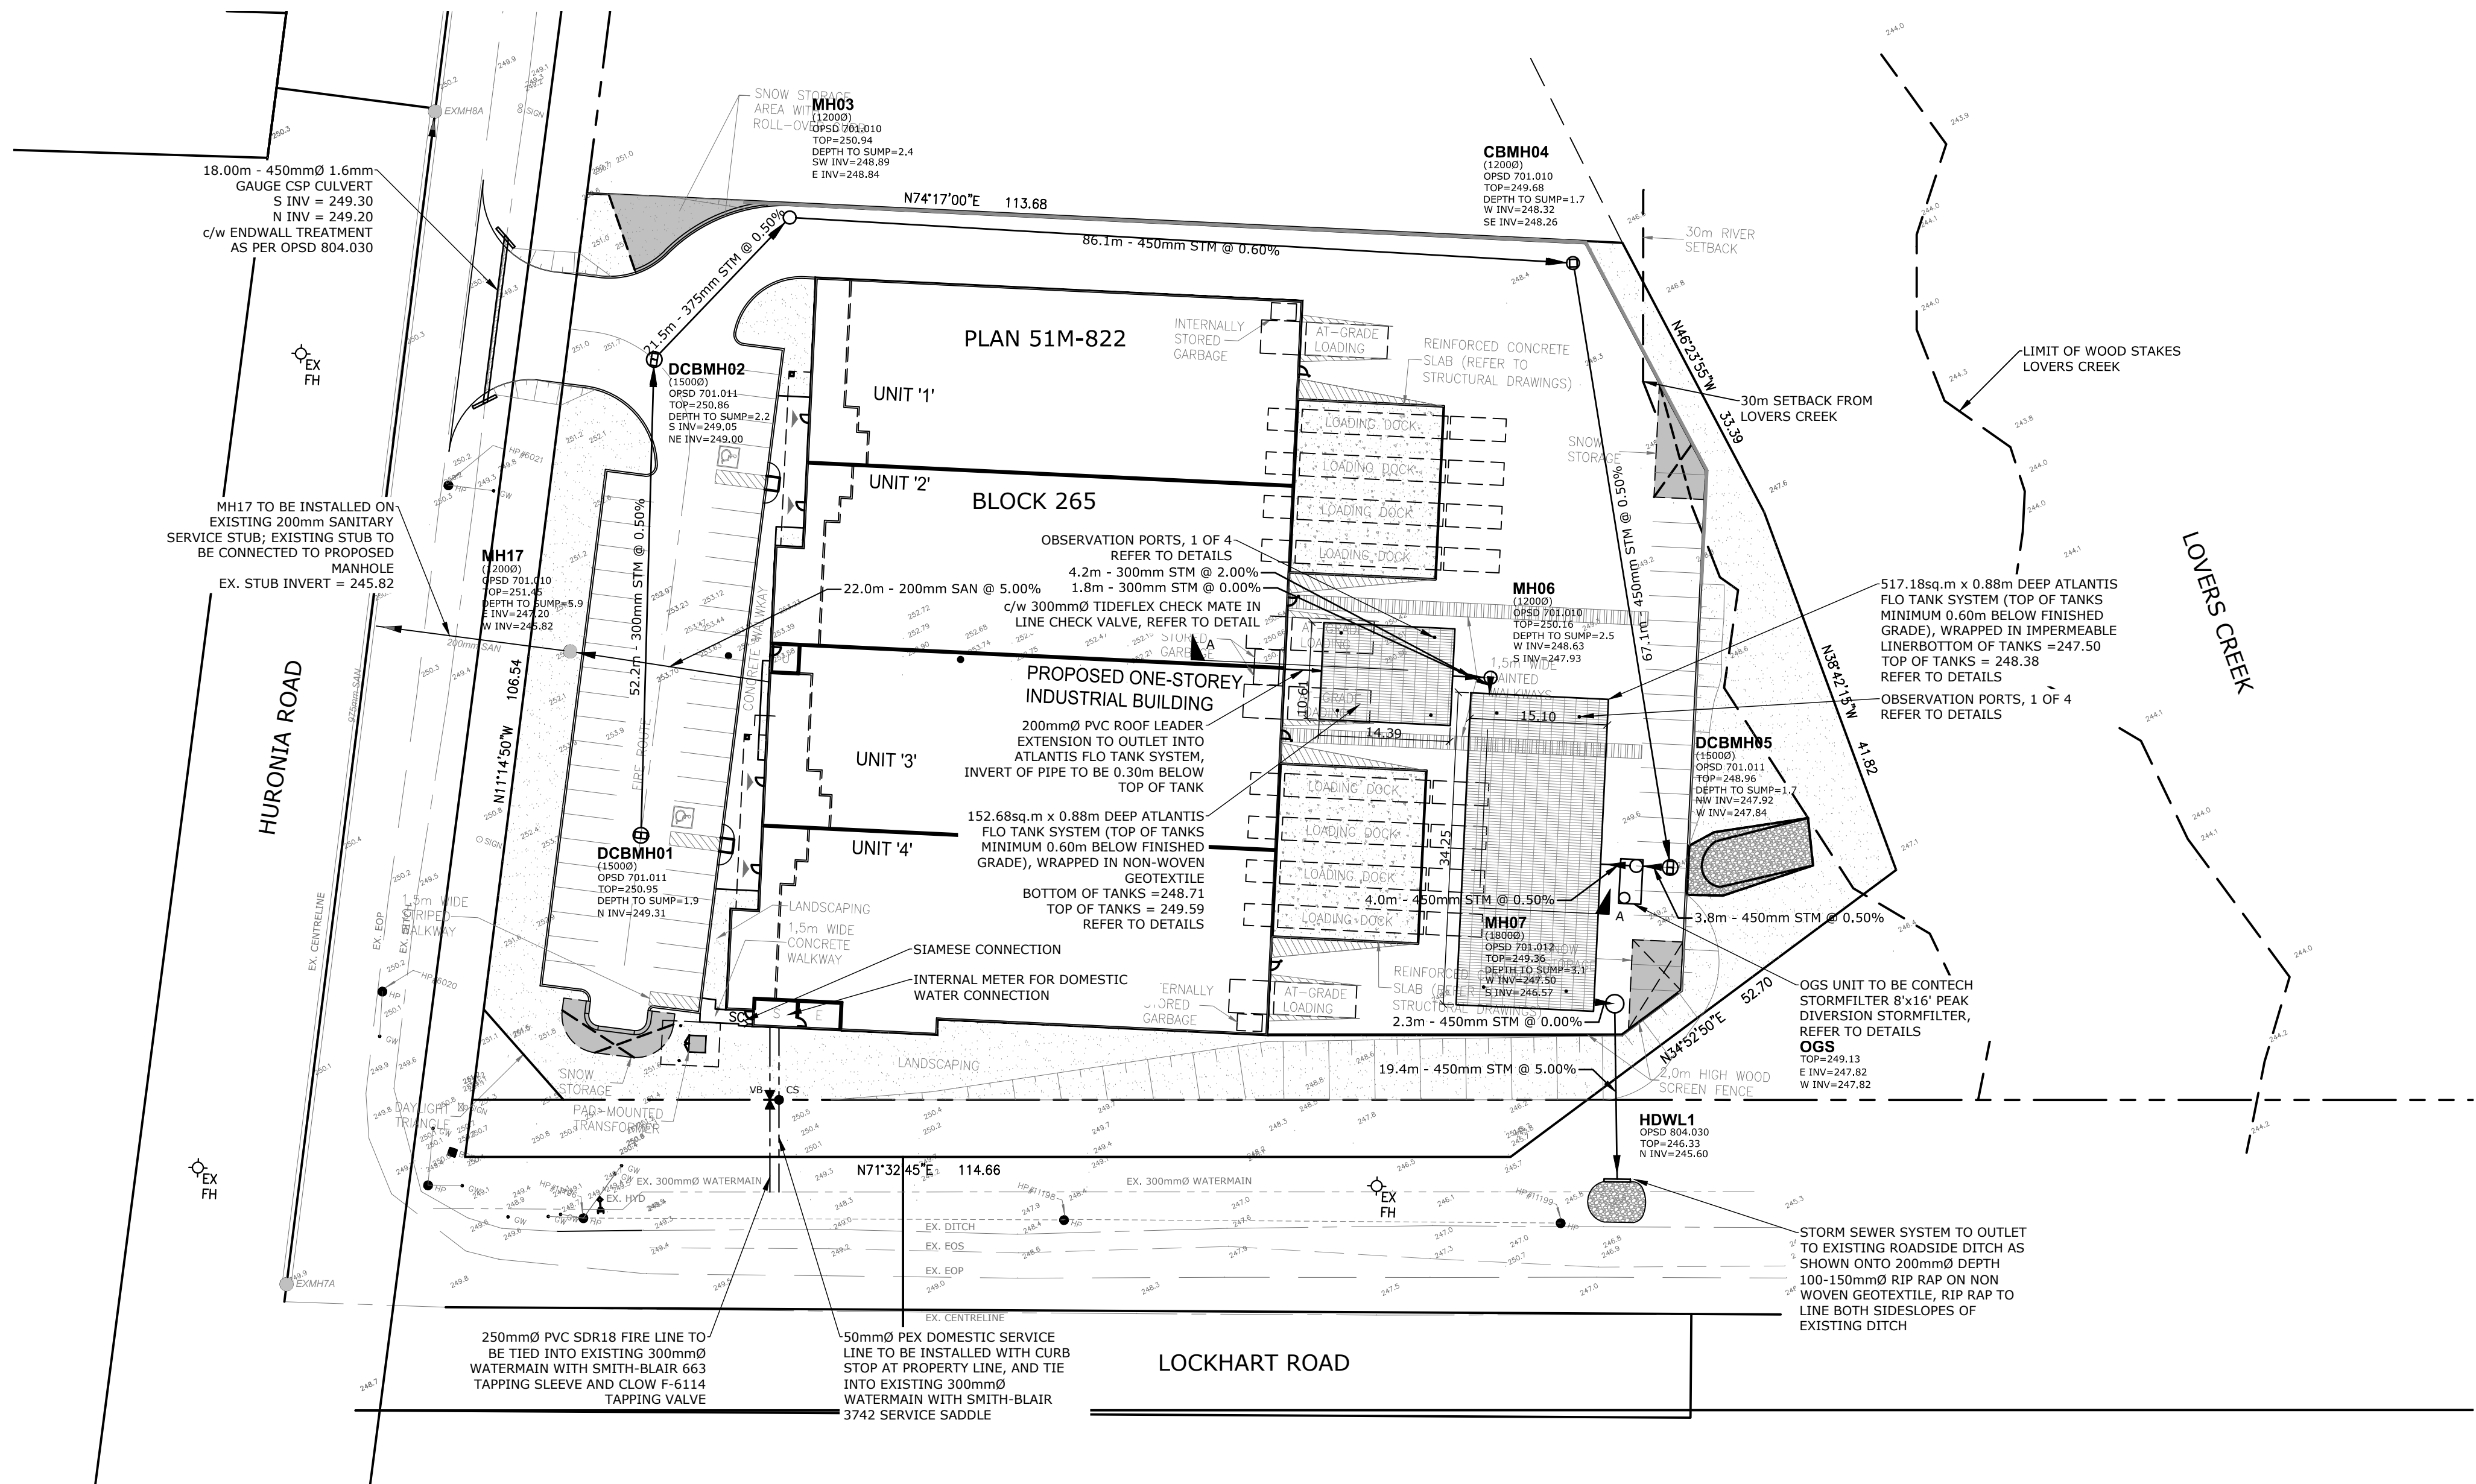


- Notes
- This drawing is the exclusive property of CAPES Engineering Ltd. The reproduction of any part without express written consent of this Corporation is strictly prohibited.
 - The contractor shall verify all dimensions, levels, and datums on site and report any discrepancies or omissions to CAPES Engineering Ltd. prior to construction.
 - This drawing is to be read and understood in conjunction with all other plans and documents applicable to this project.

No	Issue / Revision	Date	Auth
1	FUNCTIONAL SERVICING REPORT	20/01/22	CC

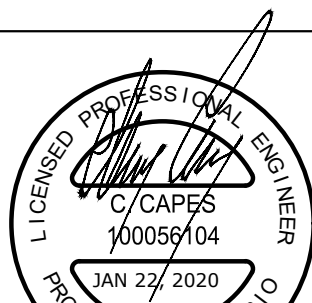

Client
KINGSLEA DEVELOPMENTS
16-107 WOODBINE DOWNS
TORONTO, ON
M9W 6Y1

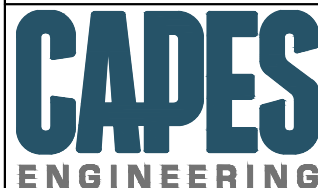


355310 BLUE MOUNTAINS - EUPHRASIA TOWNLINE
CLARKSBURG, ON N0M 1J0
TEL: 705-994-4818

380 LOCKHART ROAD SITE PLAN

SITE SERVICING PLAN

Designed K. GRIFFIN	Checked C. CAPES	Date 20/01/13	Drawing No.
Project No. 2019-039	Rev No. 1		
Scale 1:500			


C3

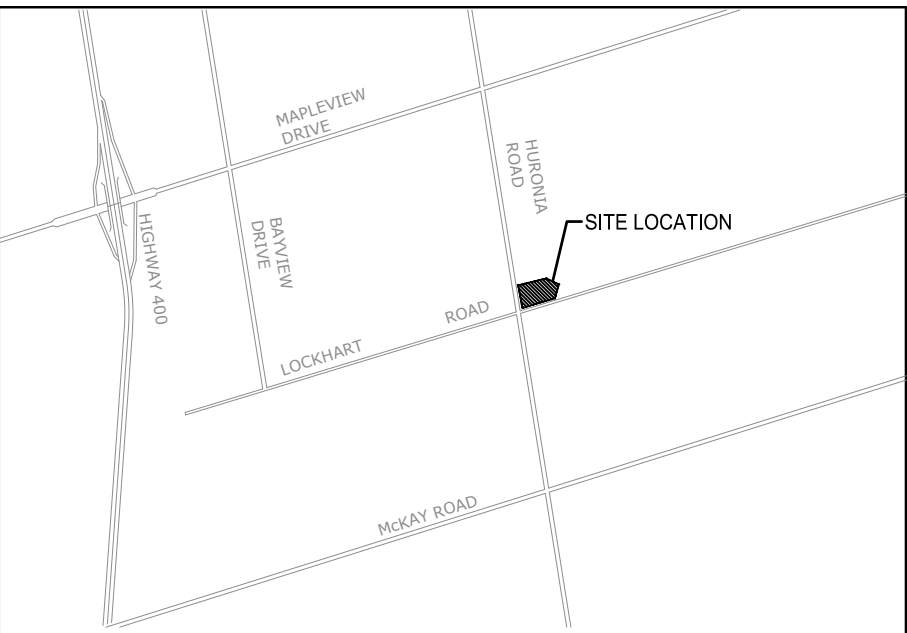

KEY PLAN

LEGEND

- SANITARY & STORM SEWER/MANHOLE
- WATERMAIN/WATER SERVICE
- 50mmØ DOMESTIC WATER SERVICE CURB STOP
- 250mmØ FIRE LINE GATE VALVE
- HYDRANT & VALVE
- DRAINAGE ID
- DRAINAGE AREA
- PERCENT IMPERVIOUS
- OVERLAND FLOW DIRECTION

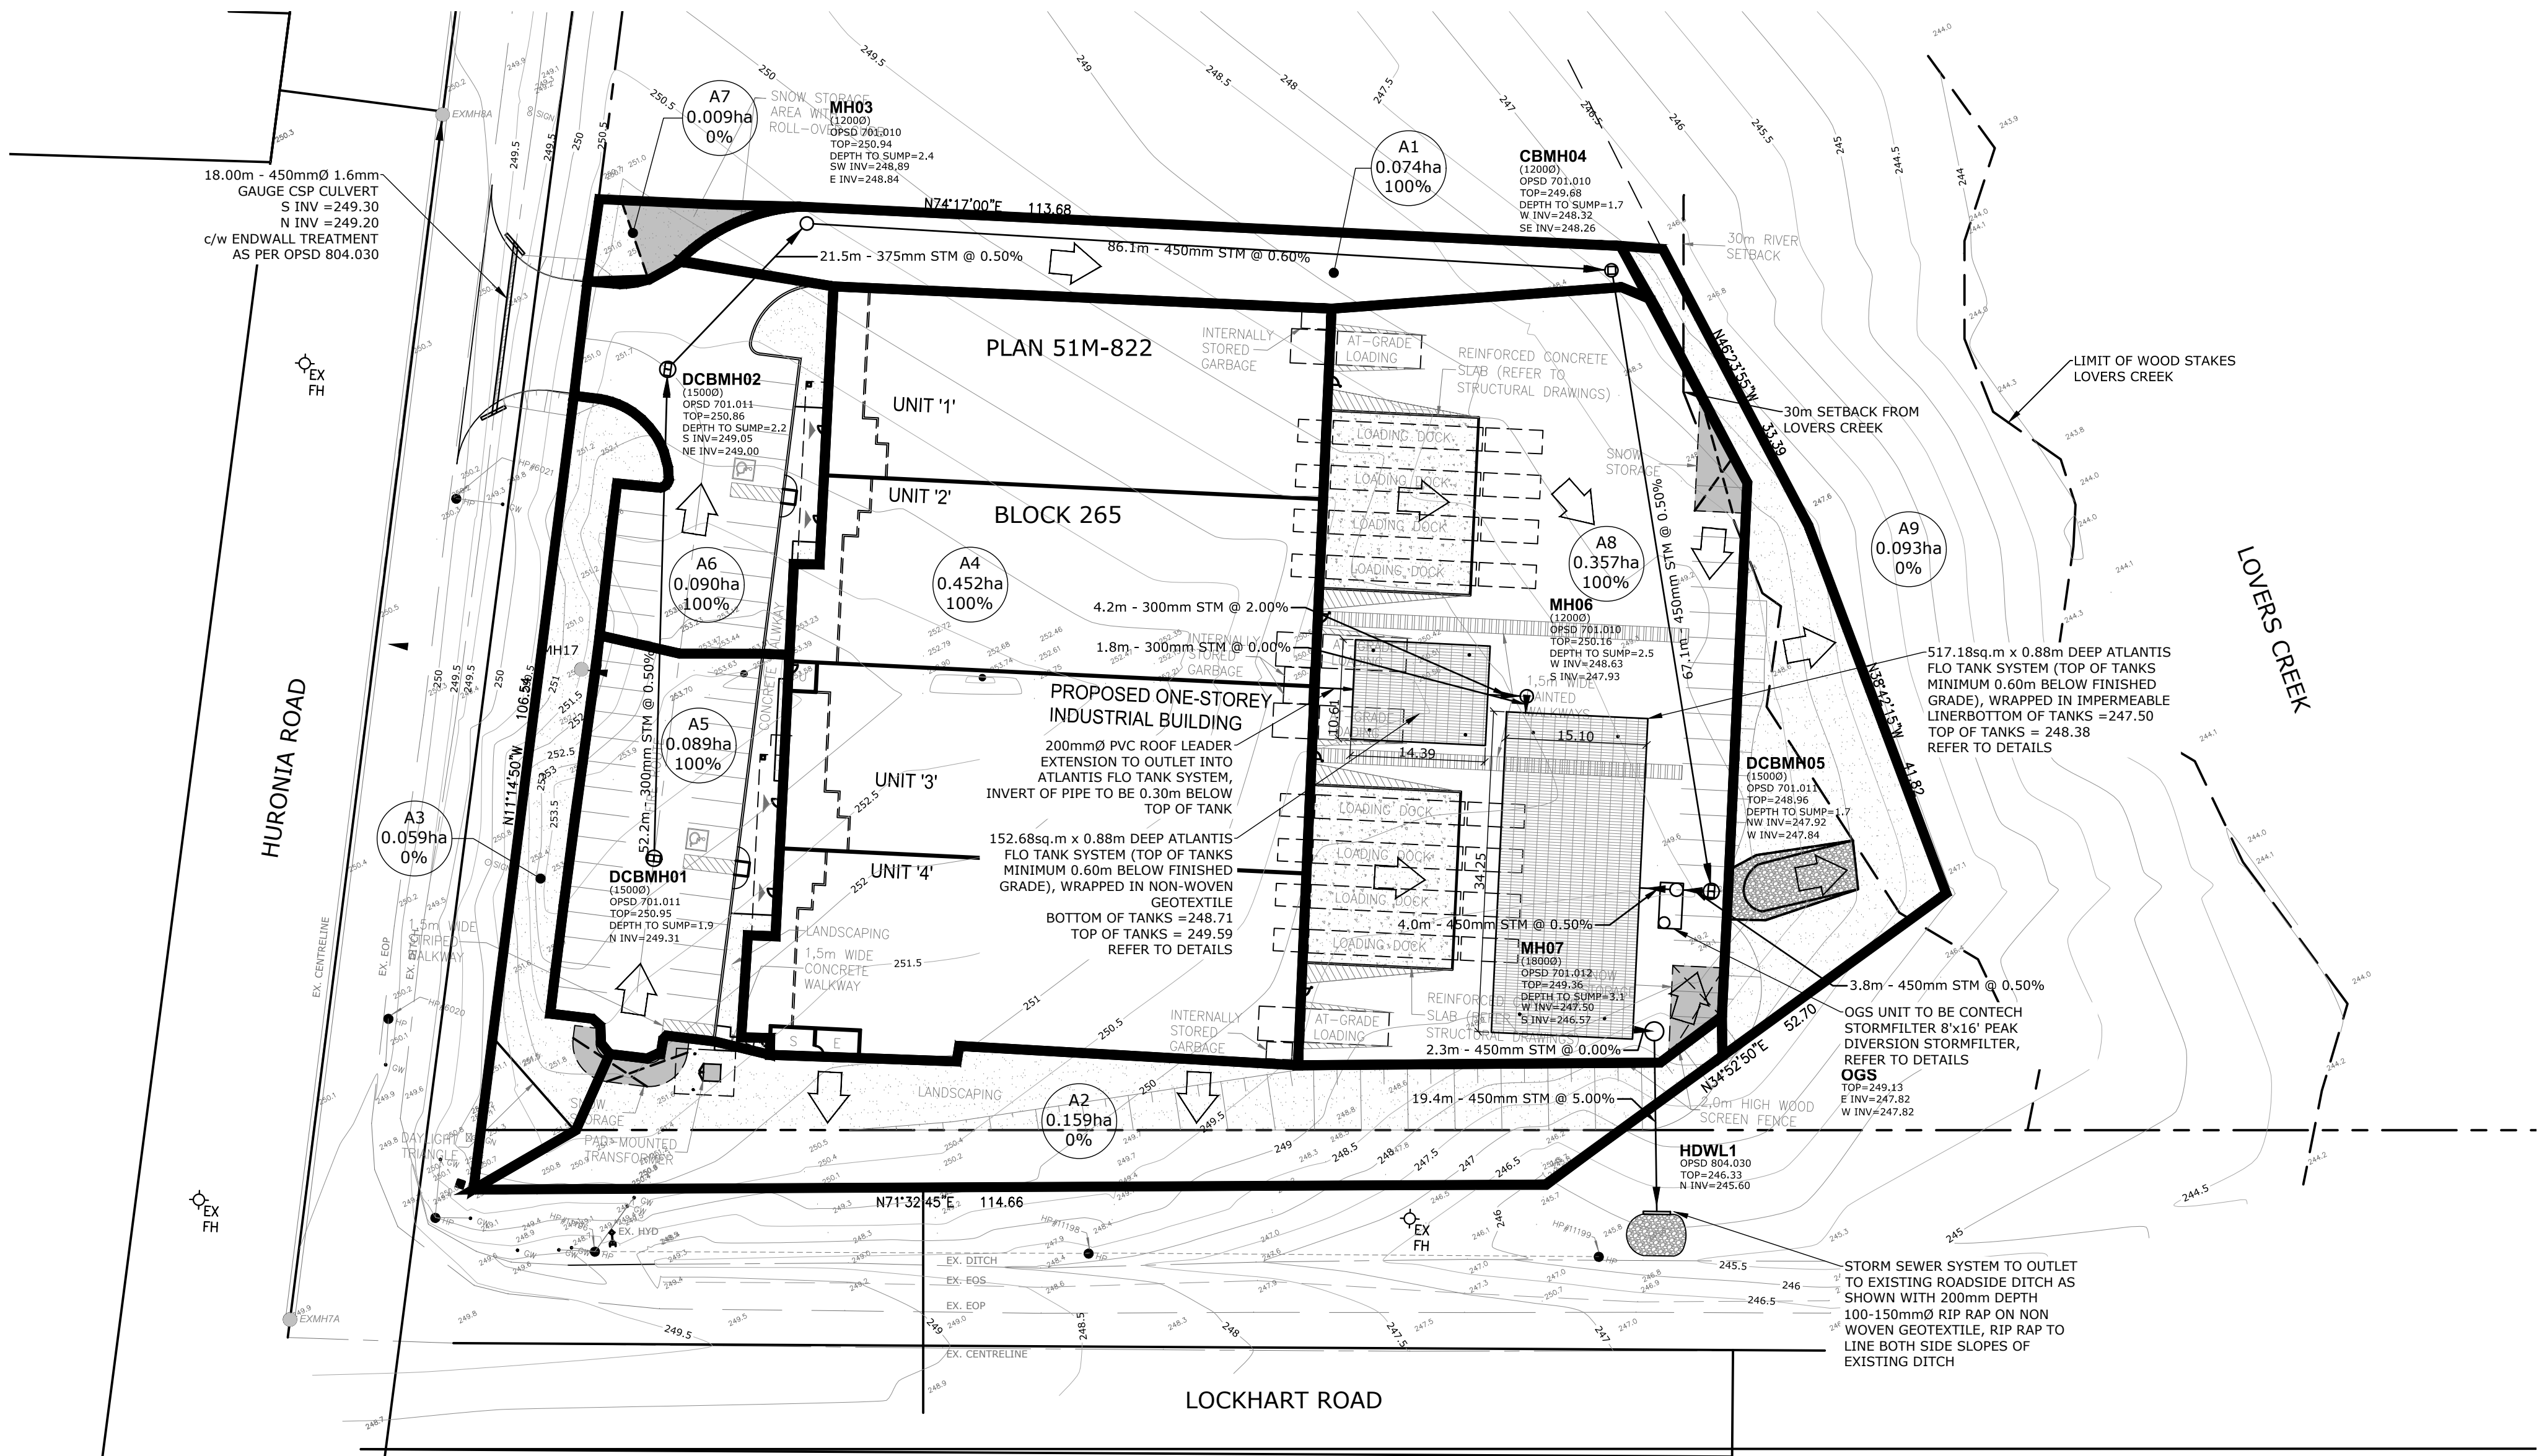


- Notes
- This drawing is the exclusive property of CAPES Engineering Ltd. The reproduction of any part without express written consent of this Corporation is strictly prohibited.
 - The contractor shall verify all dimensions, levels, and datums on site and report any discrepancies or omissions to CAPES Engineering Ltd. prior to construction.
 - This drawing is to be read and understood in conjunction with all other plans and documents applicable to this project.

No	Issue / Revision	Date	Auth
1	FUNCTIONAL SERVICING REPORT	20/01/22	CC



Client
KINGSLEA DEVELOPMENTS
16-107 WOODBINE DOWNS
TORONTO, ON
M9W 6Y1

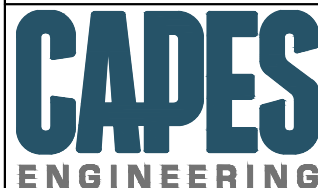


355310 BLUE MOUNTAINS - EUPHRASIA TOWNLIN
CLARKSBURG, ON N0W 1J0
TEL: 705-994-4818



380 LOCKHART ROAD SITE PLAN
POST DEVELOPMENT DRAINAGE AREA PLAN

Designed K. GRIFFIN	Checked C. CAPES	Date 20/01/13	Drawing No.
Project No. 2019-039	Rev No. 1		
Scale 1:500			

C4

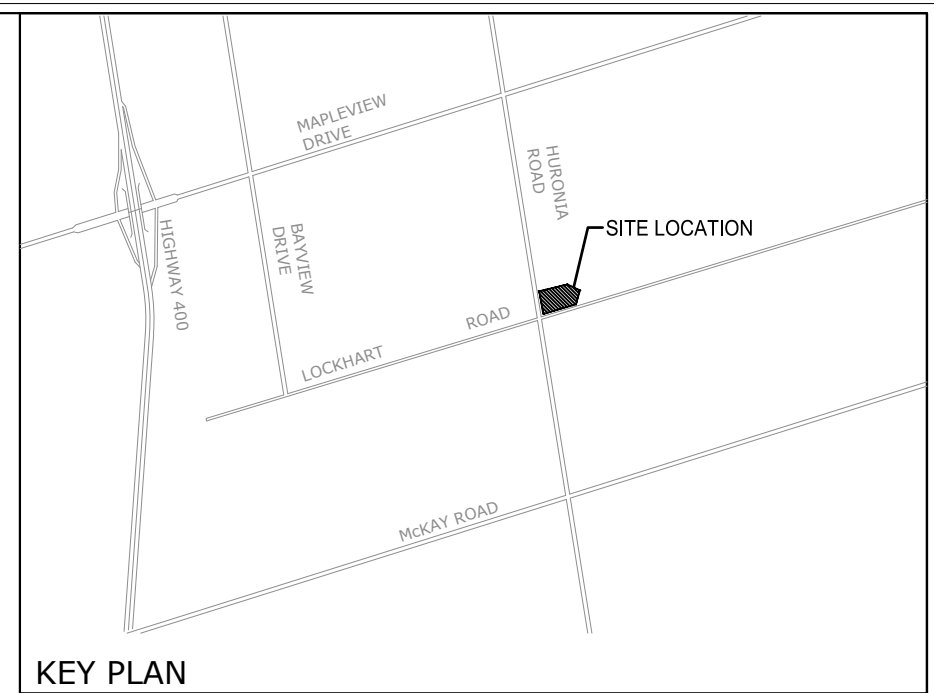

✱ 221.21 ✕ 221.21	PROPOSED ELEVATION
	EXISTING ELEVATION
	MAXIMUM 3:1 SLOPE UNLESS OTHERWISE NOTED
	SANITARY & STORM MANHOLE
CS	50mmØ DOMESTIC WATER SERVICE CURB STOP
VB	200mmØ FIRE LINE GATE VALVE
	HYDRANT & VALVE

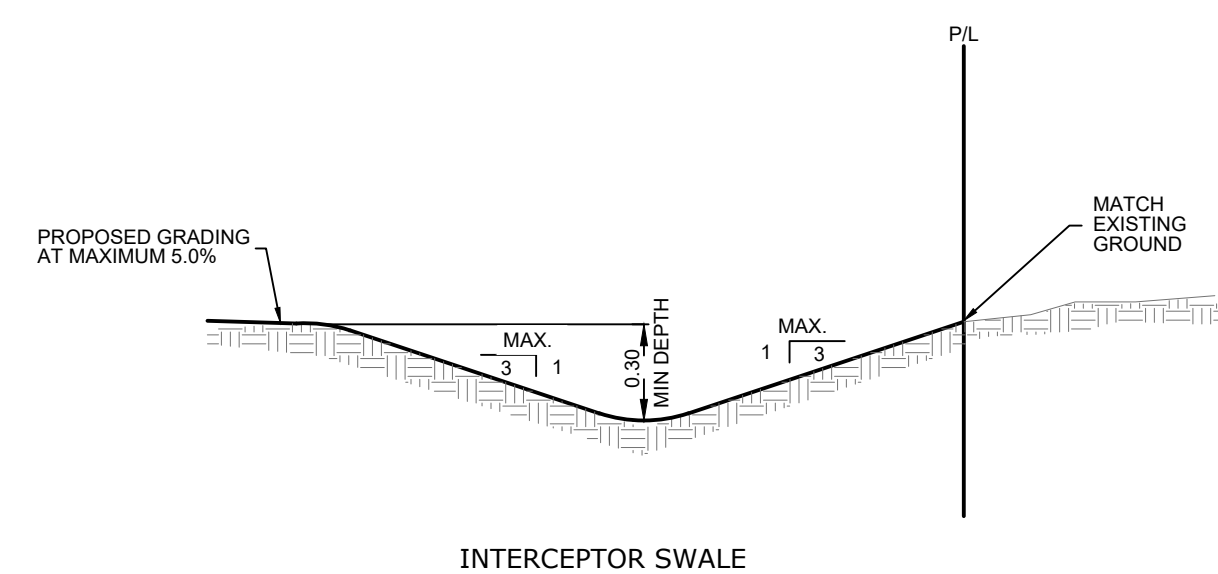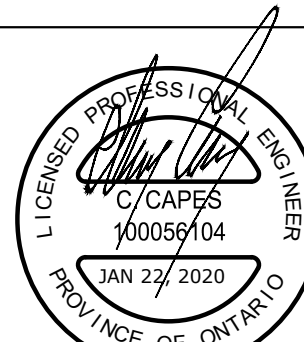[illegible]






Client
KINGSLEA DEVELOPMENTS
16-107 WOODBINE DOWNS
TORONTO, ON
M9W 6Y1




355310 BLUE MOUNTAINS - EUPHRASIA TOWNLIN
CLARKSBURG, ON NOH 130
TEL: 705-994-4818

Designed K. GRIFFIN	Checked C. CAPES	Date 20/01/13
Project No. 2019-039		Rev No. 1
Scale 1:500 		

C5

 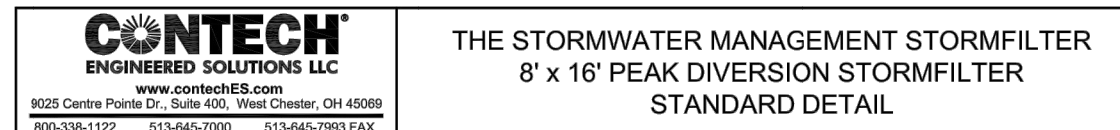
 
 
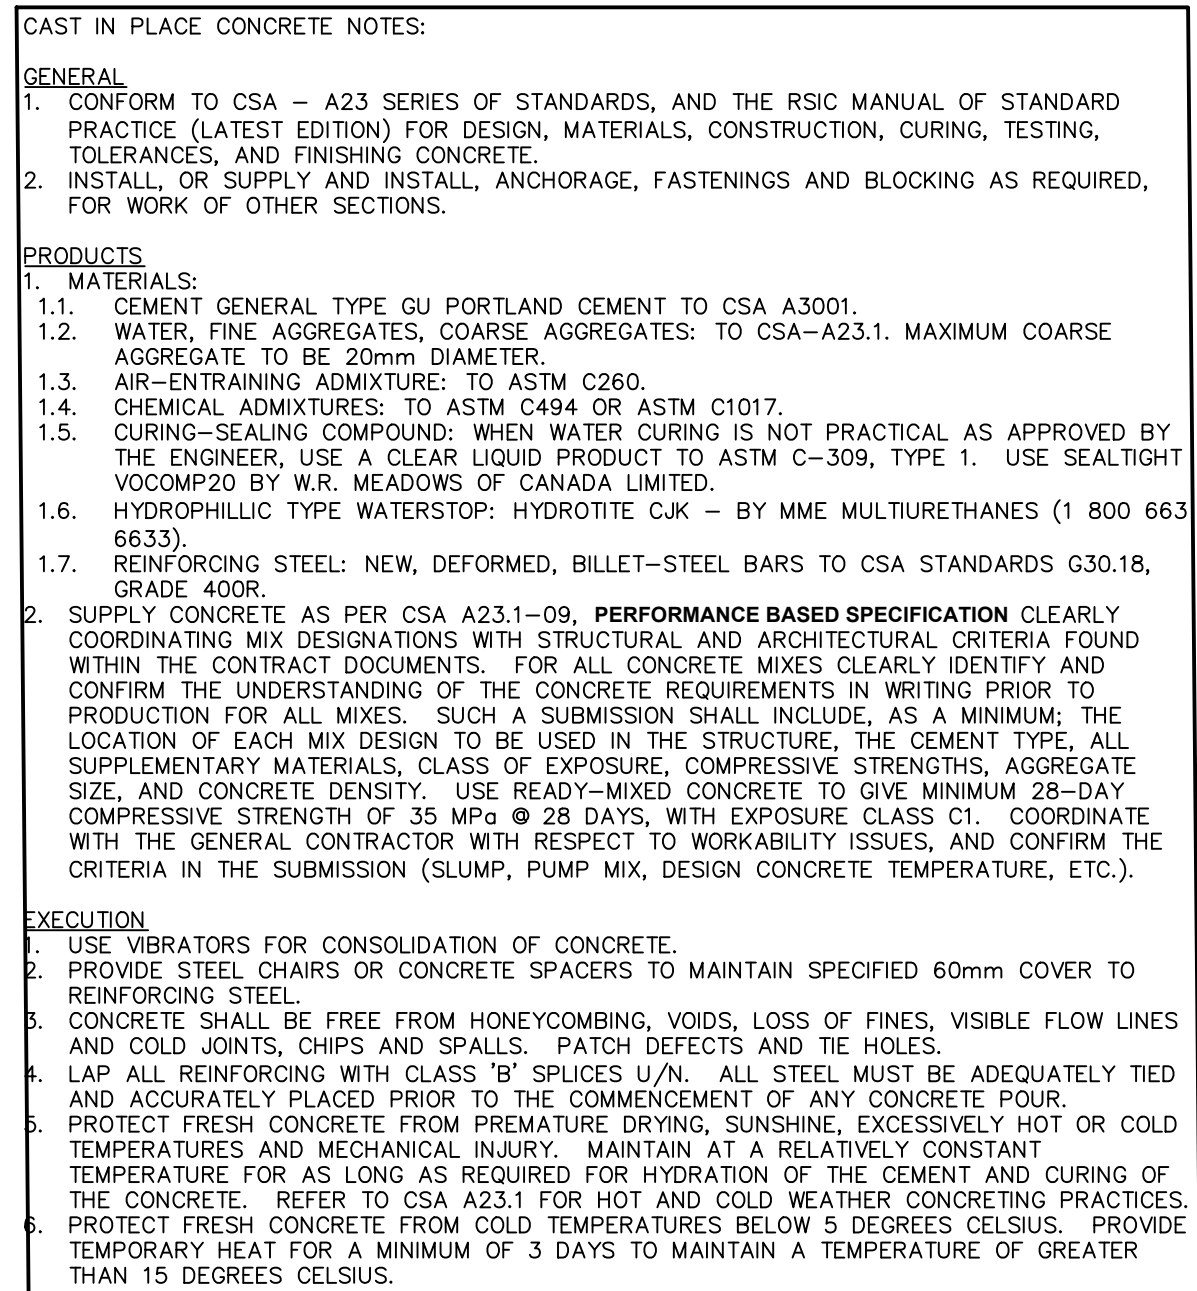


--

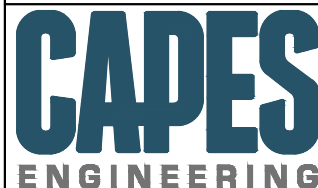

355310 BLUE MOUNTAINS - EUPHRASIA TOWNLIN
CLARKSBURG, ON N0H 1J0
TEL: 705-994-4818



C6








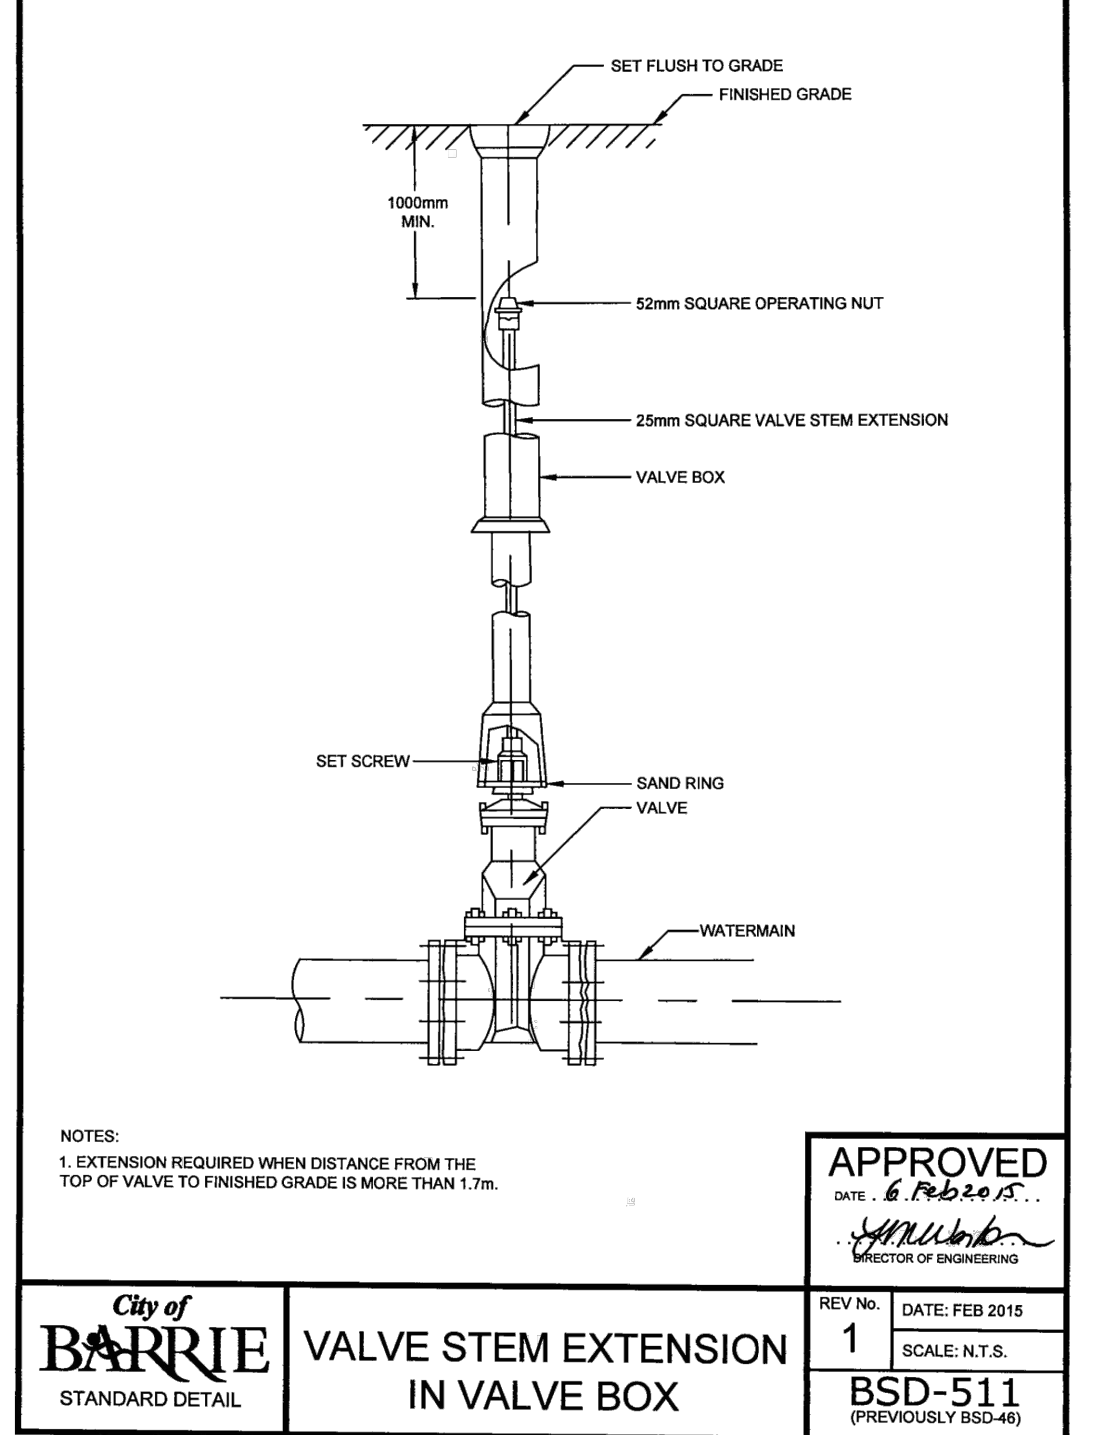
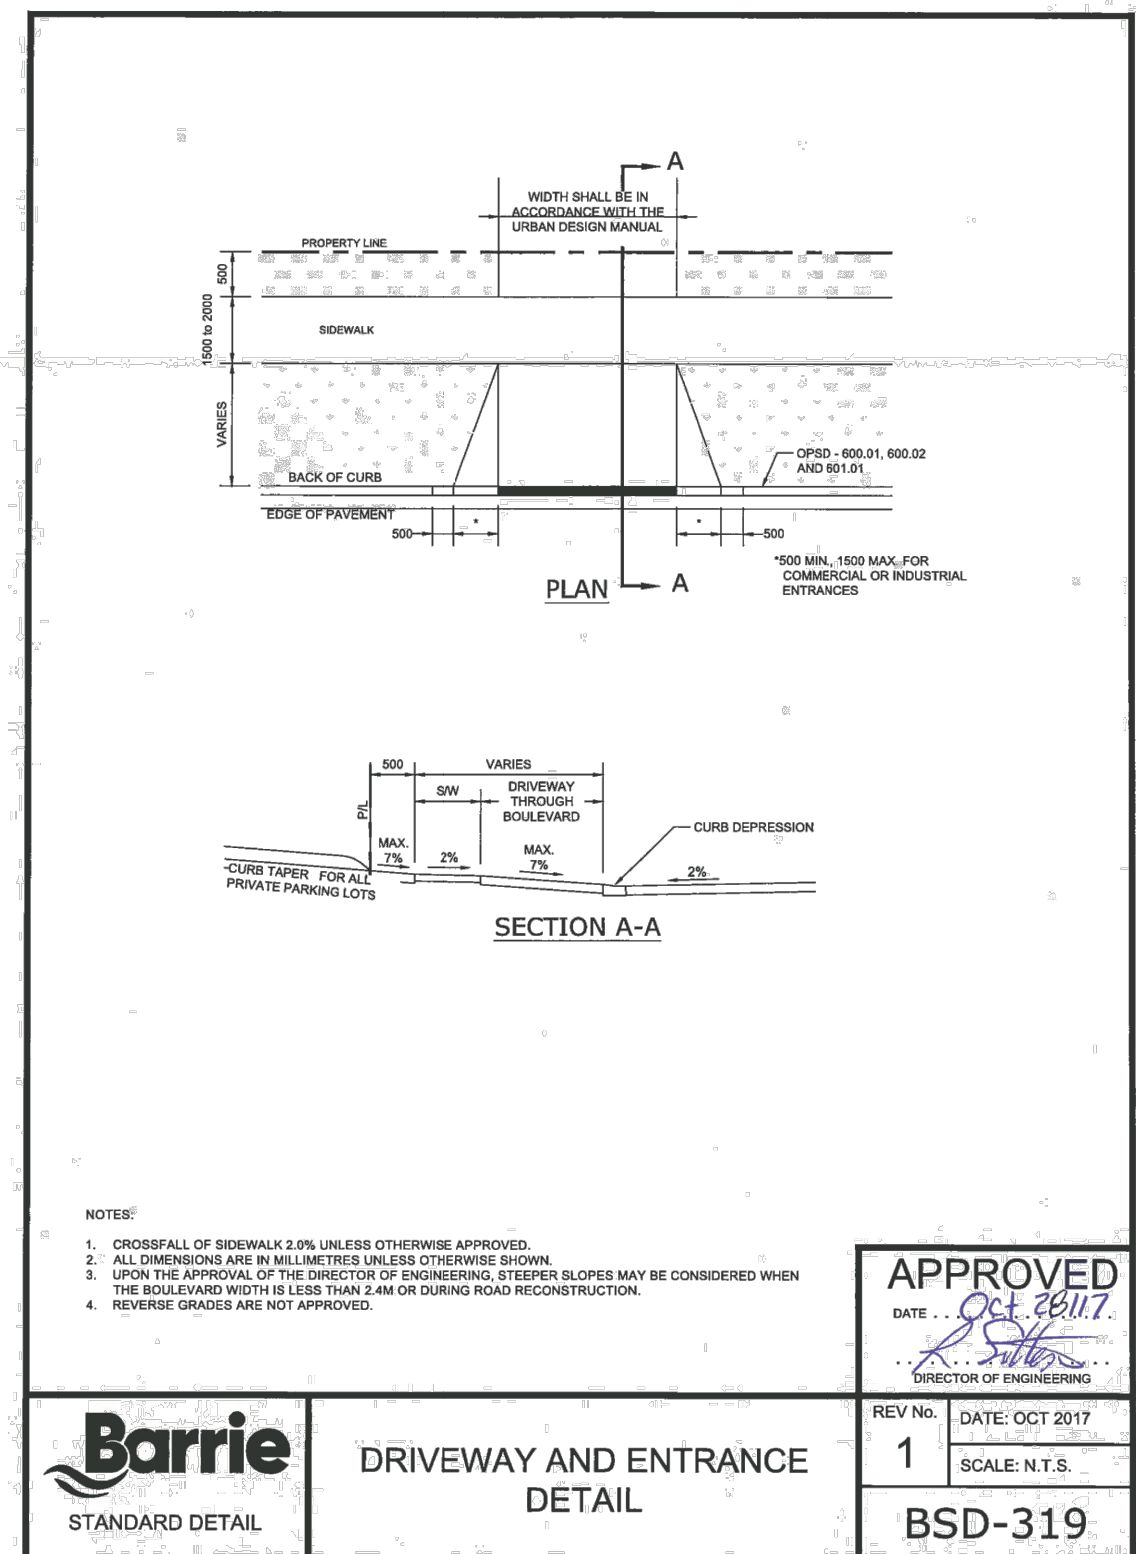
 
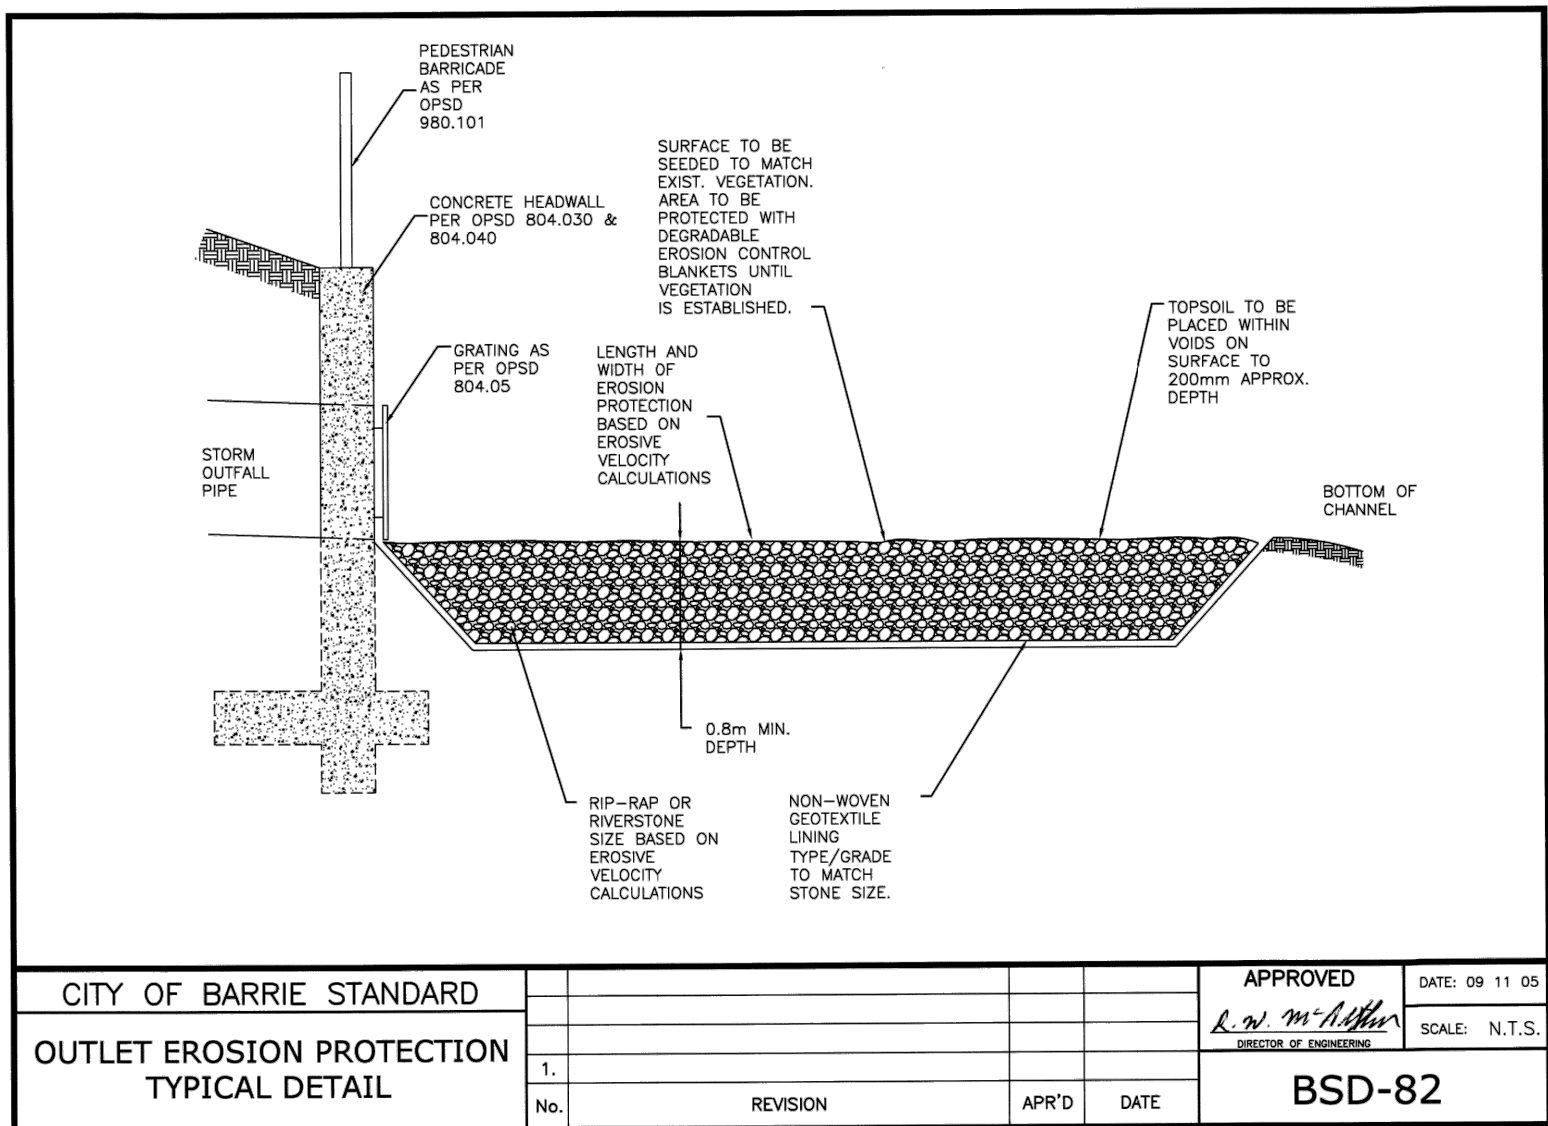



355310 BLUE MOUNTAINS - EUPHRASIA TOWNLINE
CLARKSBURG, ON N0H 1J0
TEL: 705-994-4818

Designed K. GRIFFIN	Checked C. CAPES
Project No. 2019-039	
Scale AS NOTED	

[illegible]

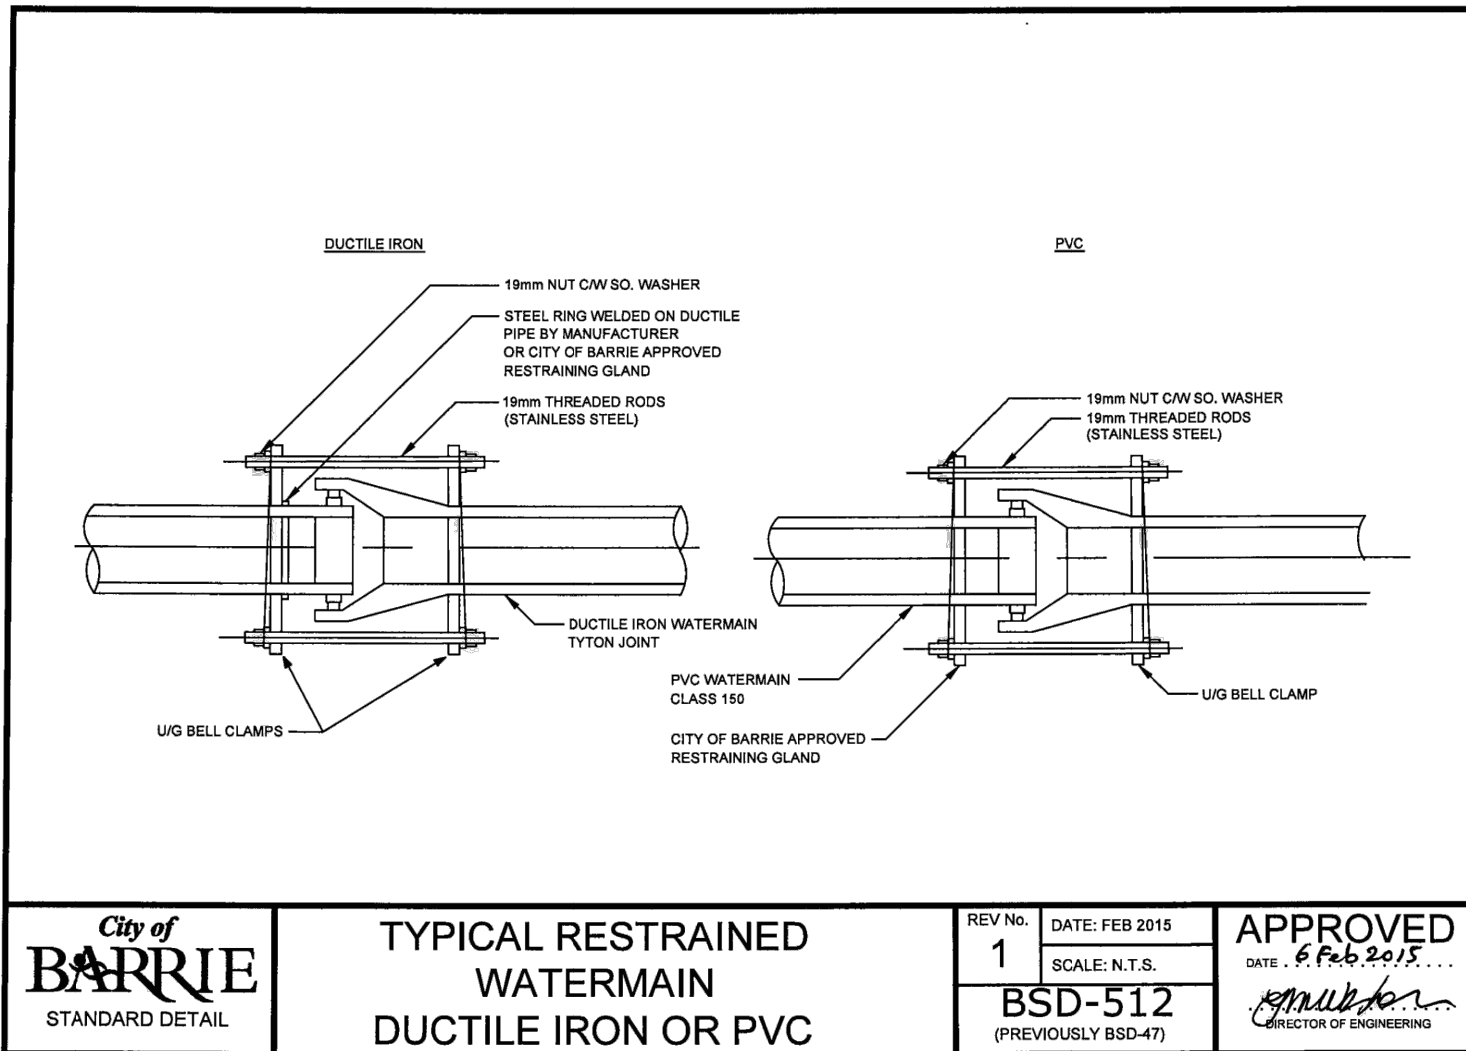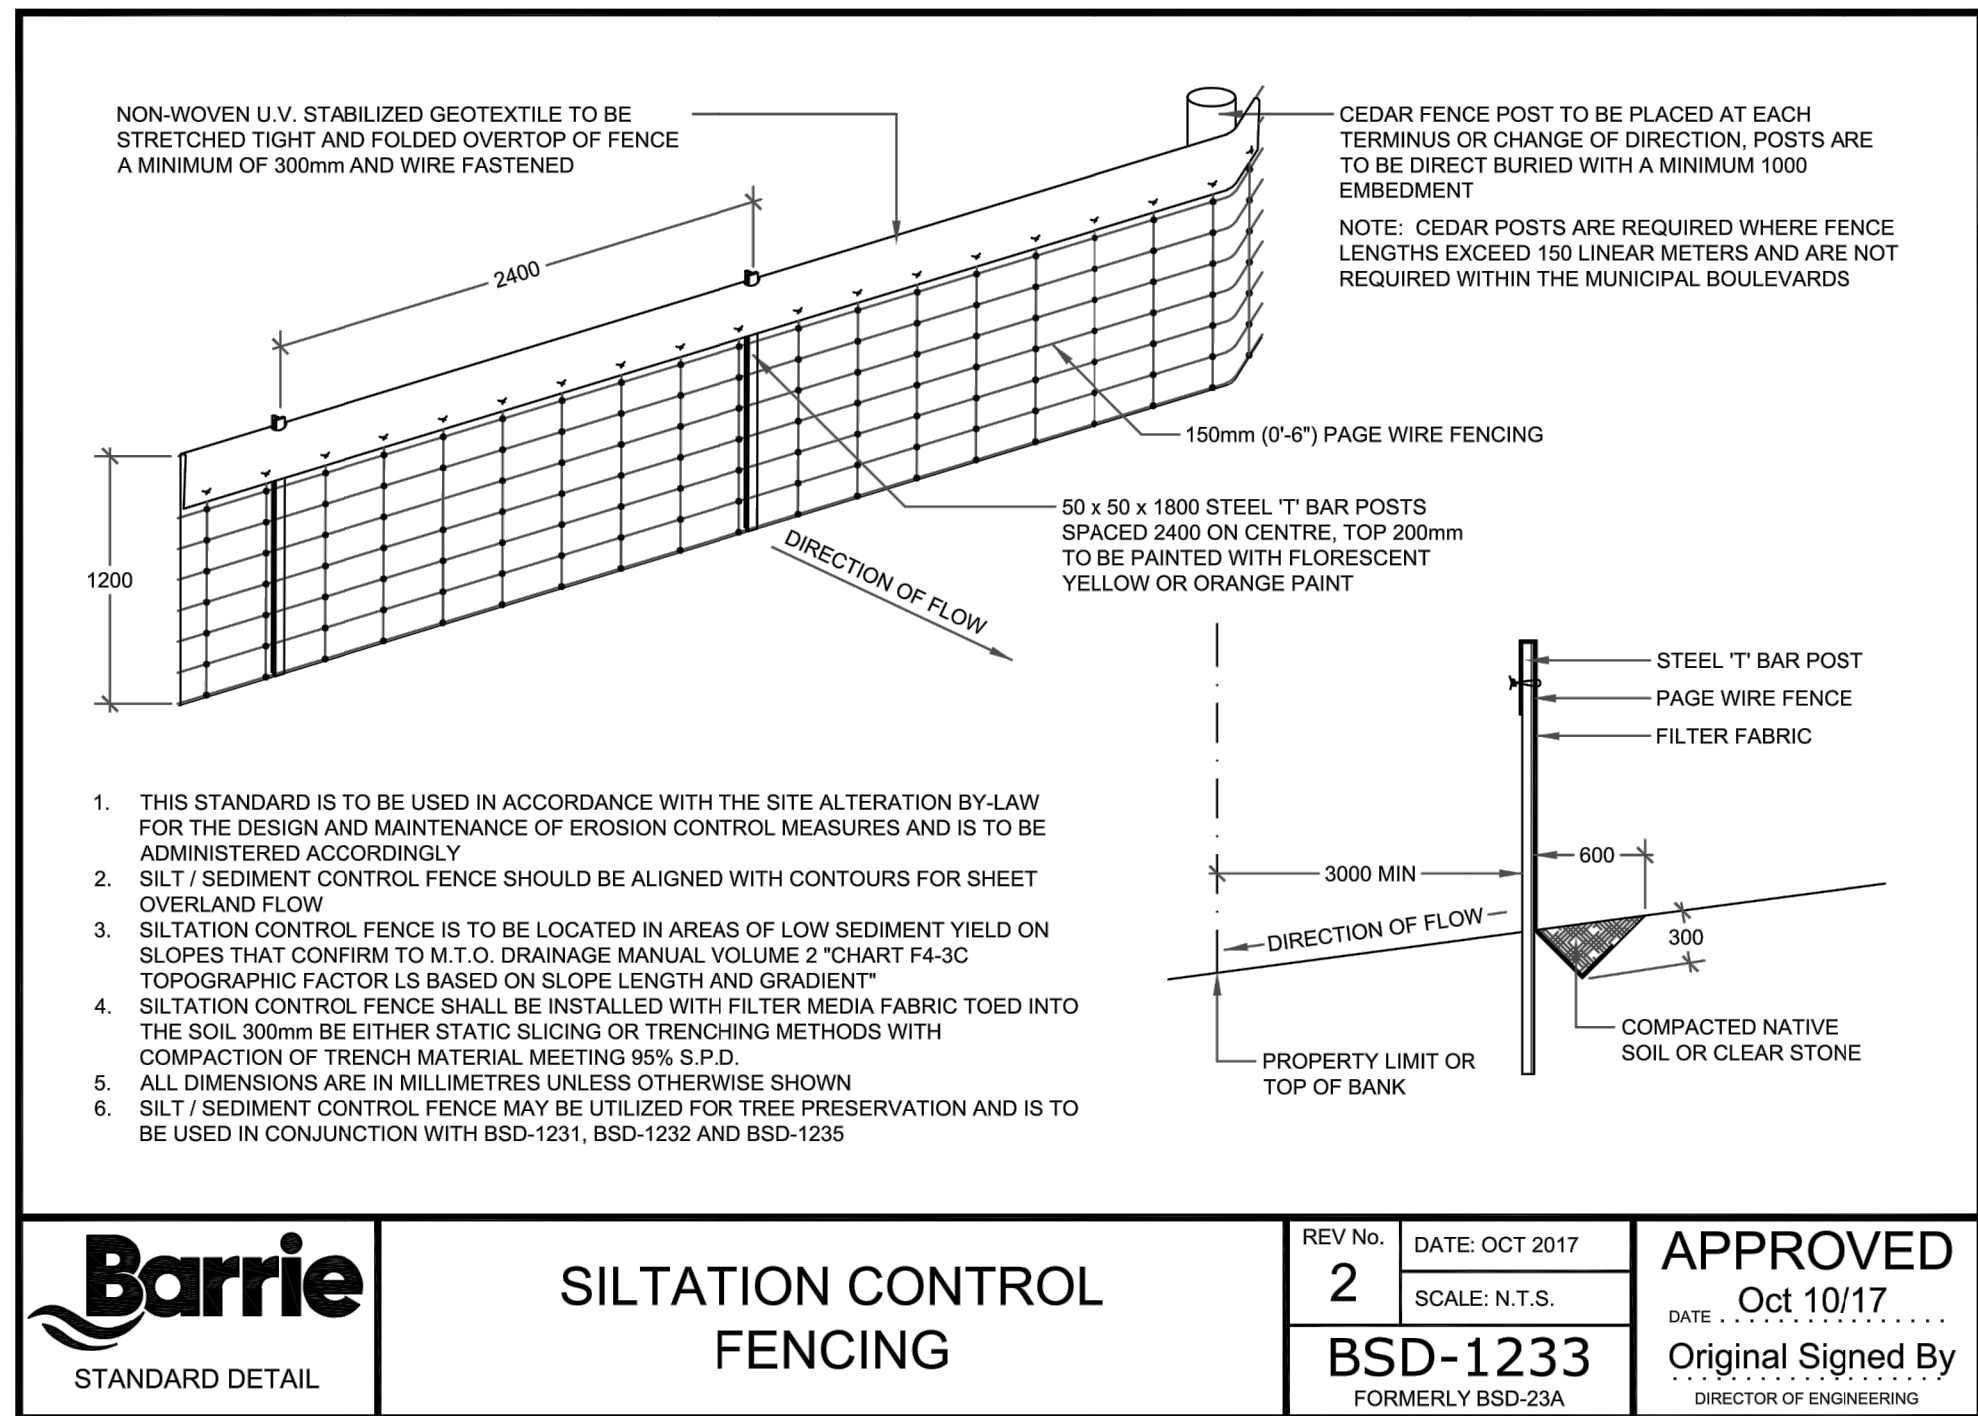

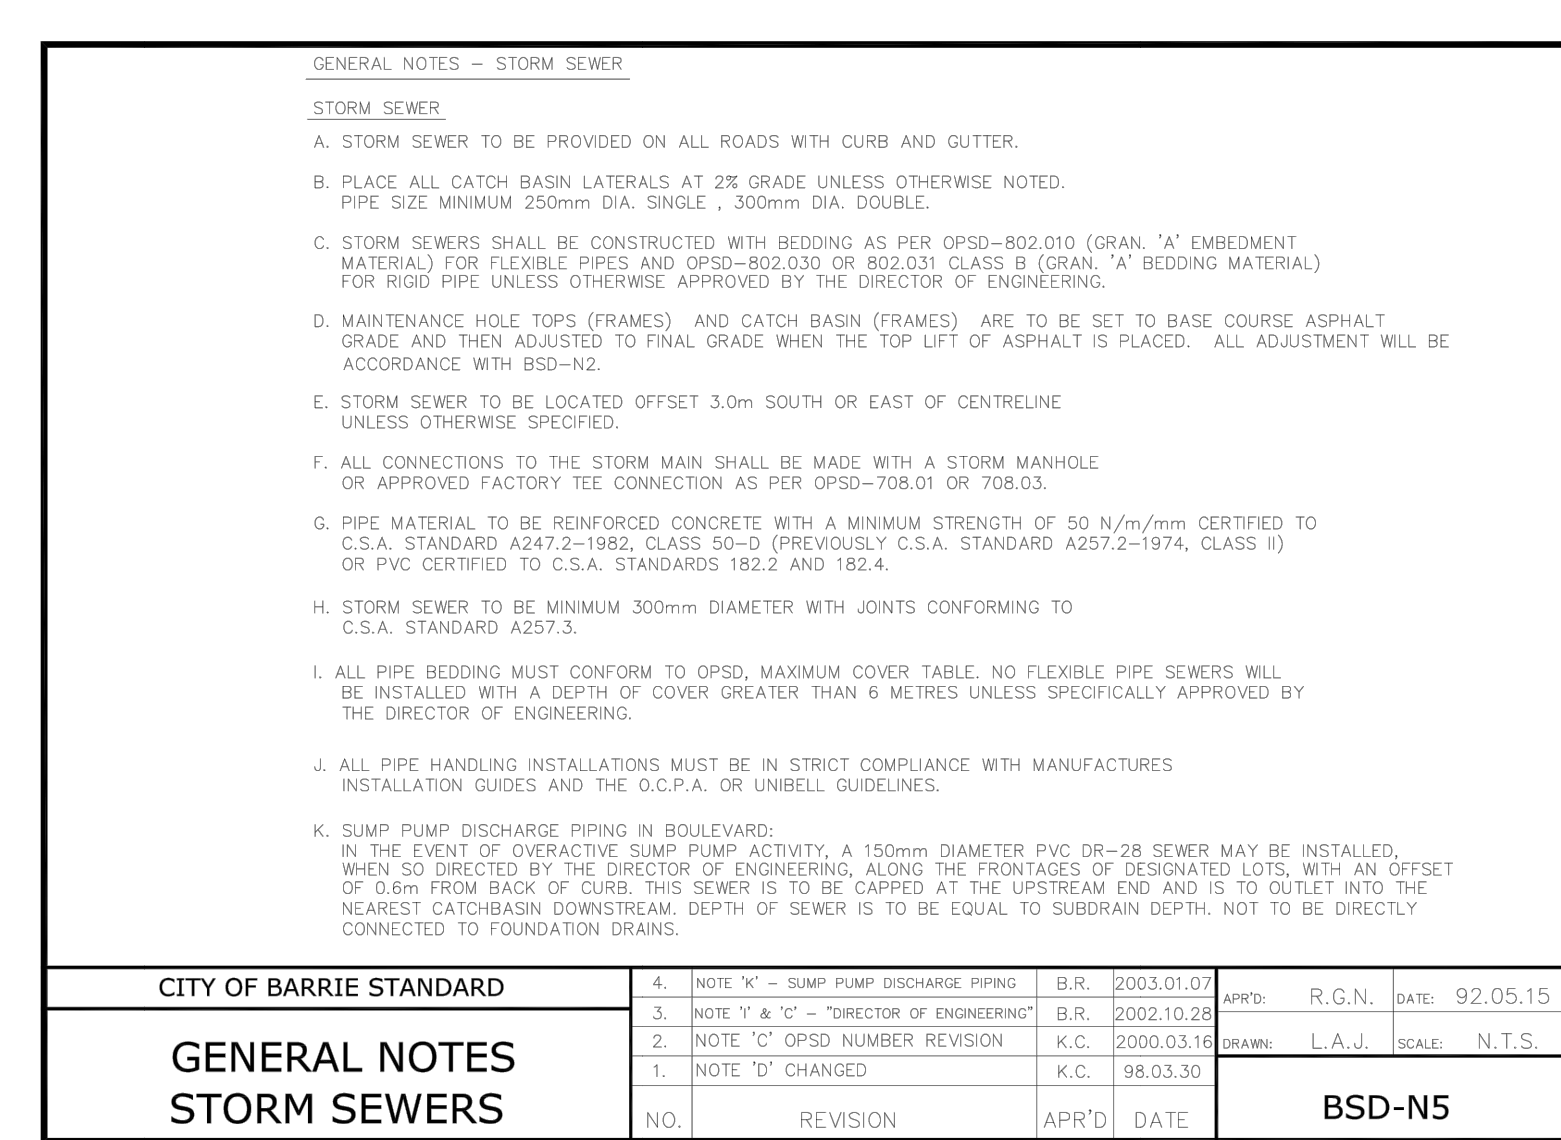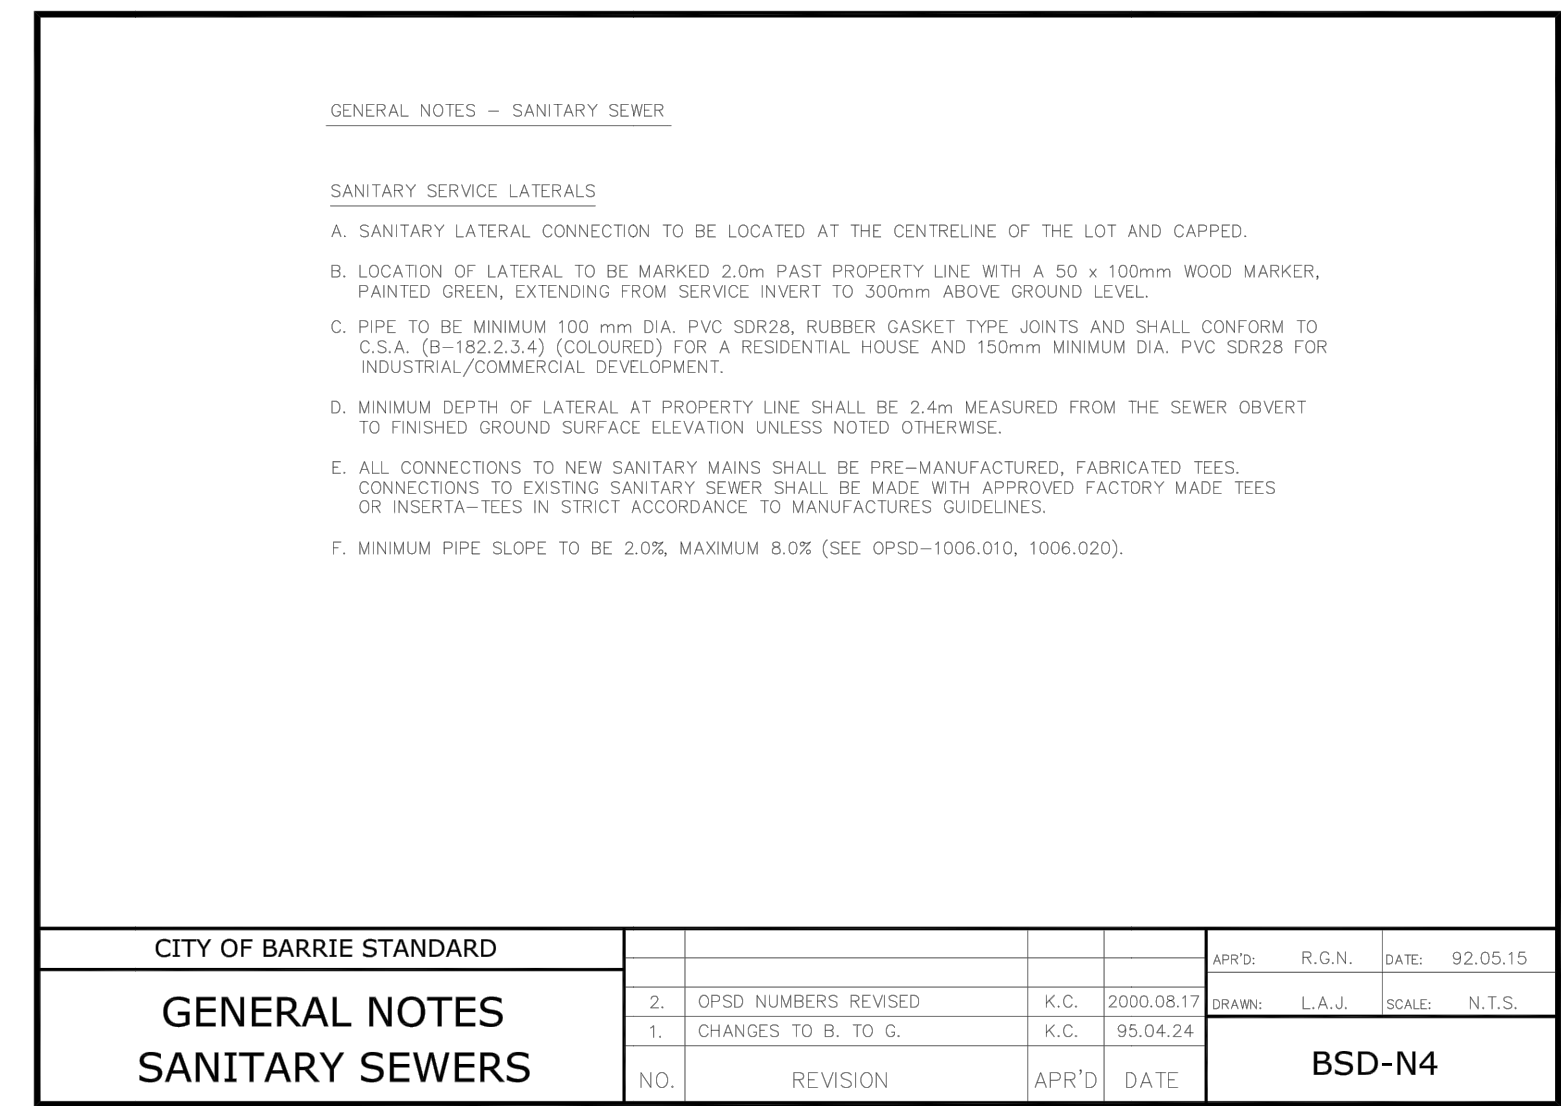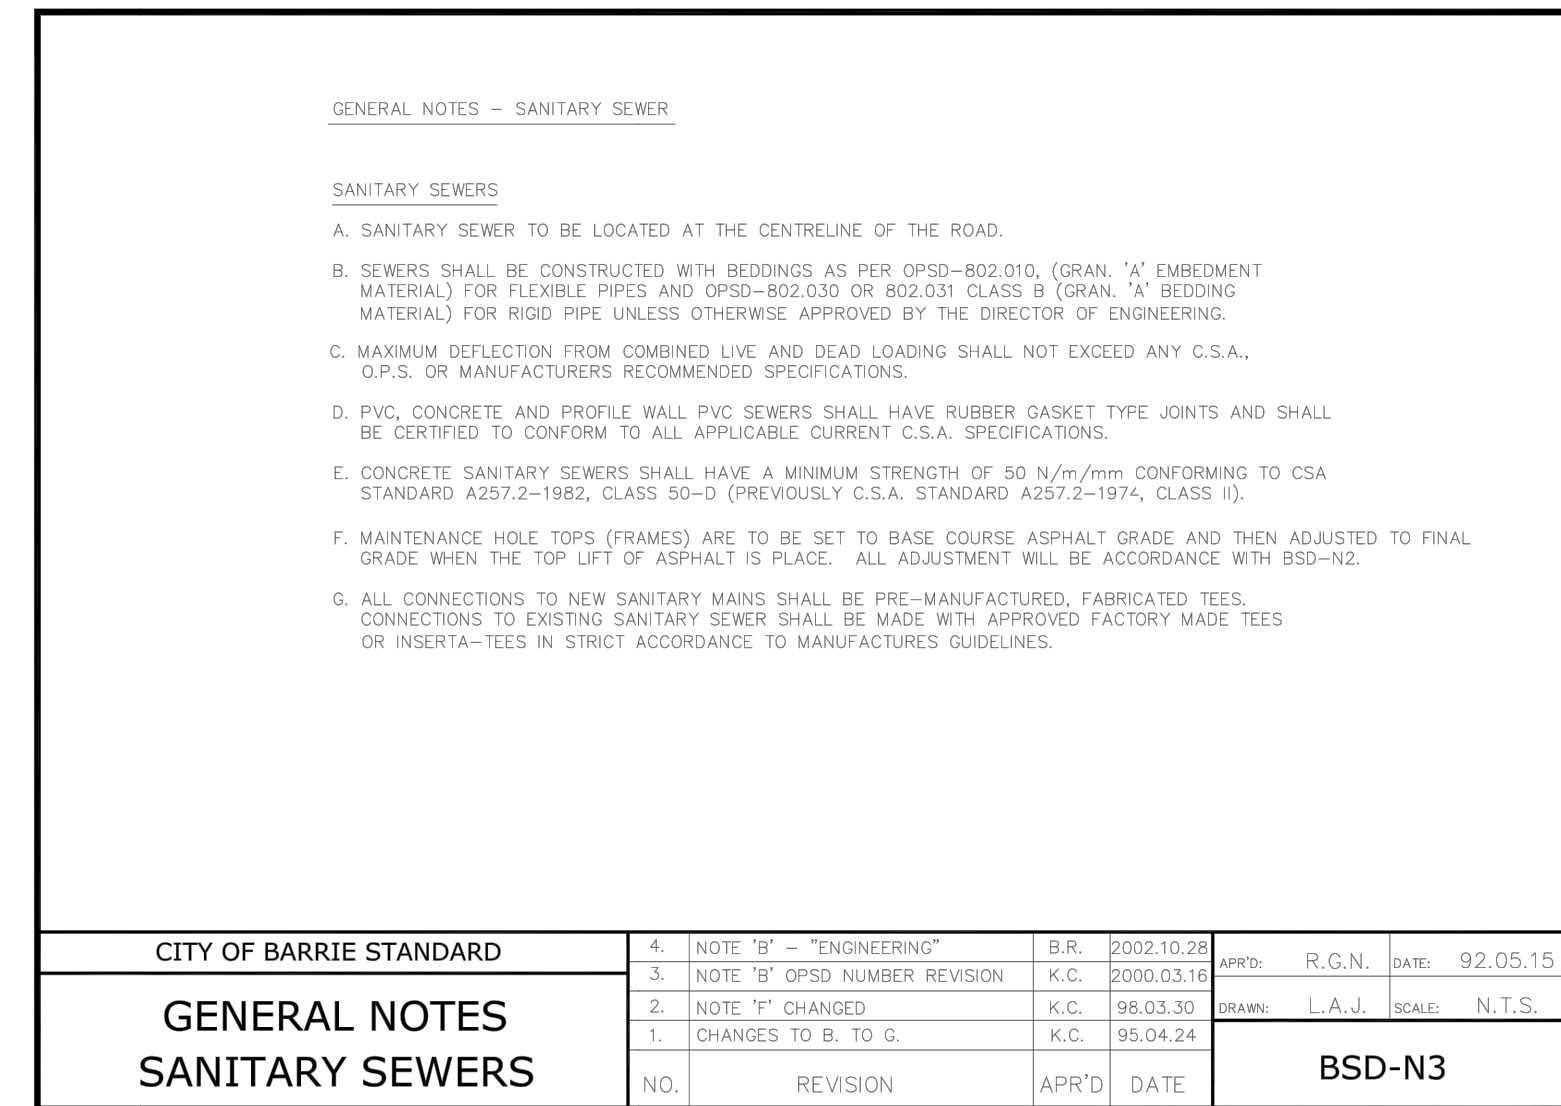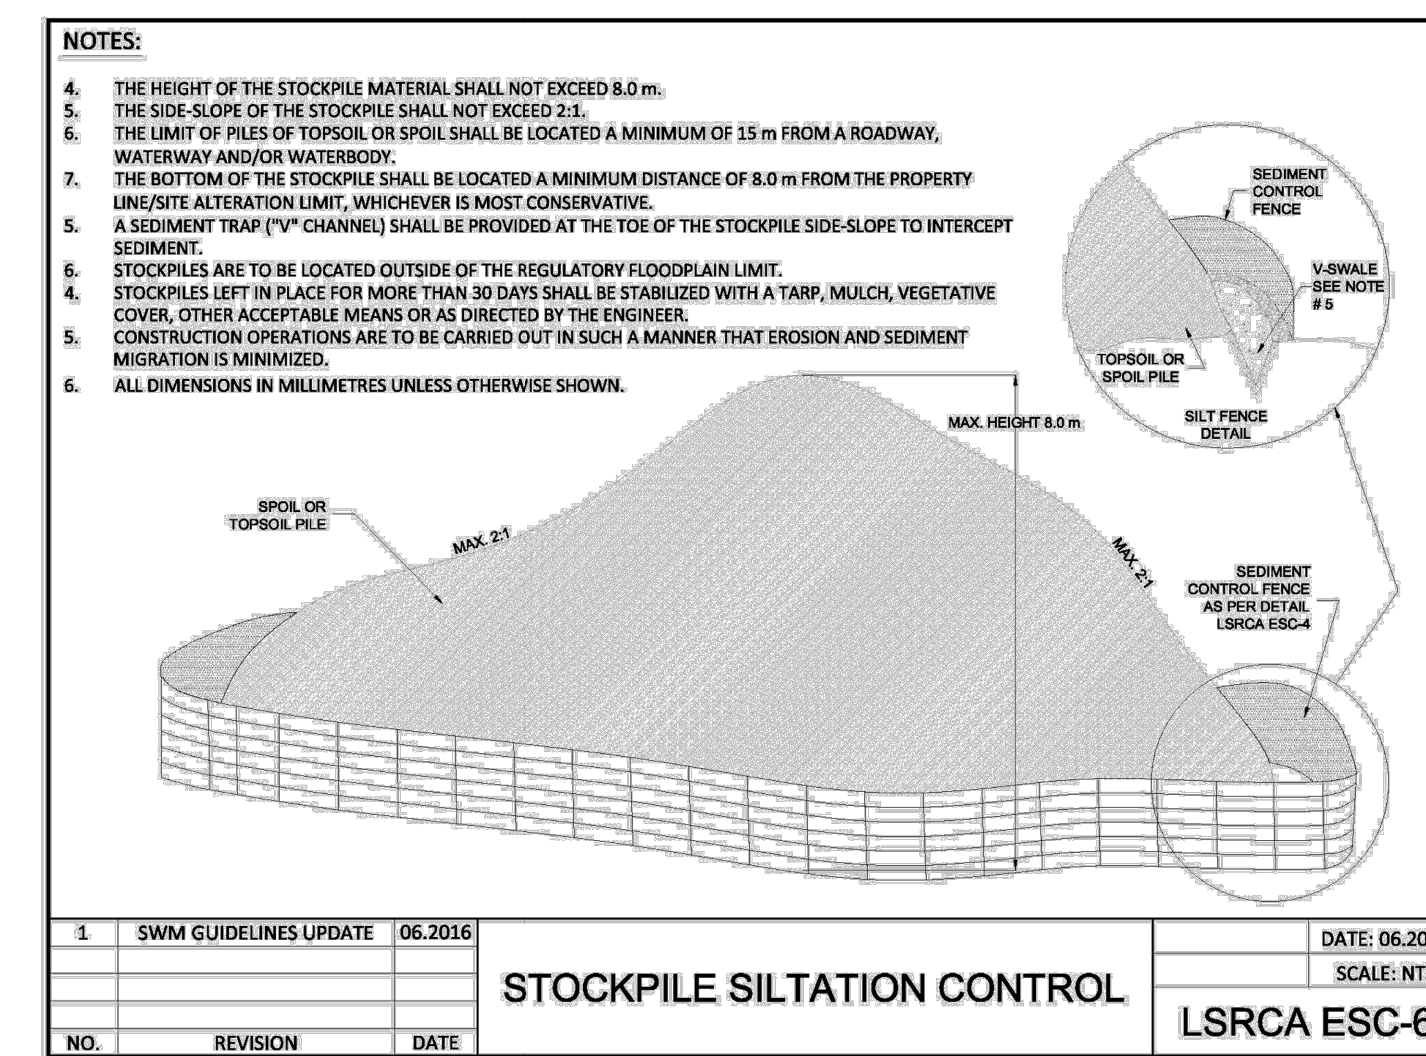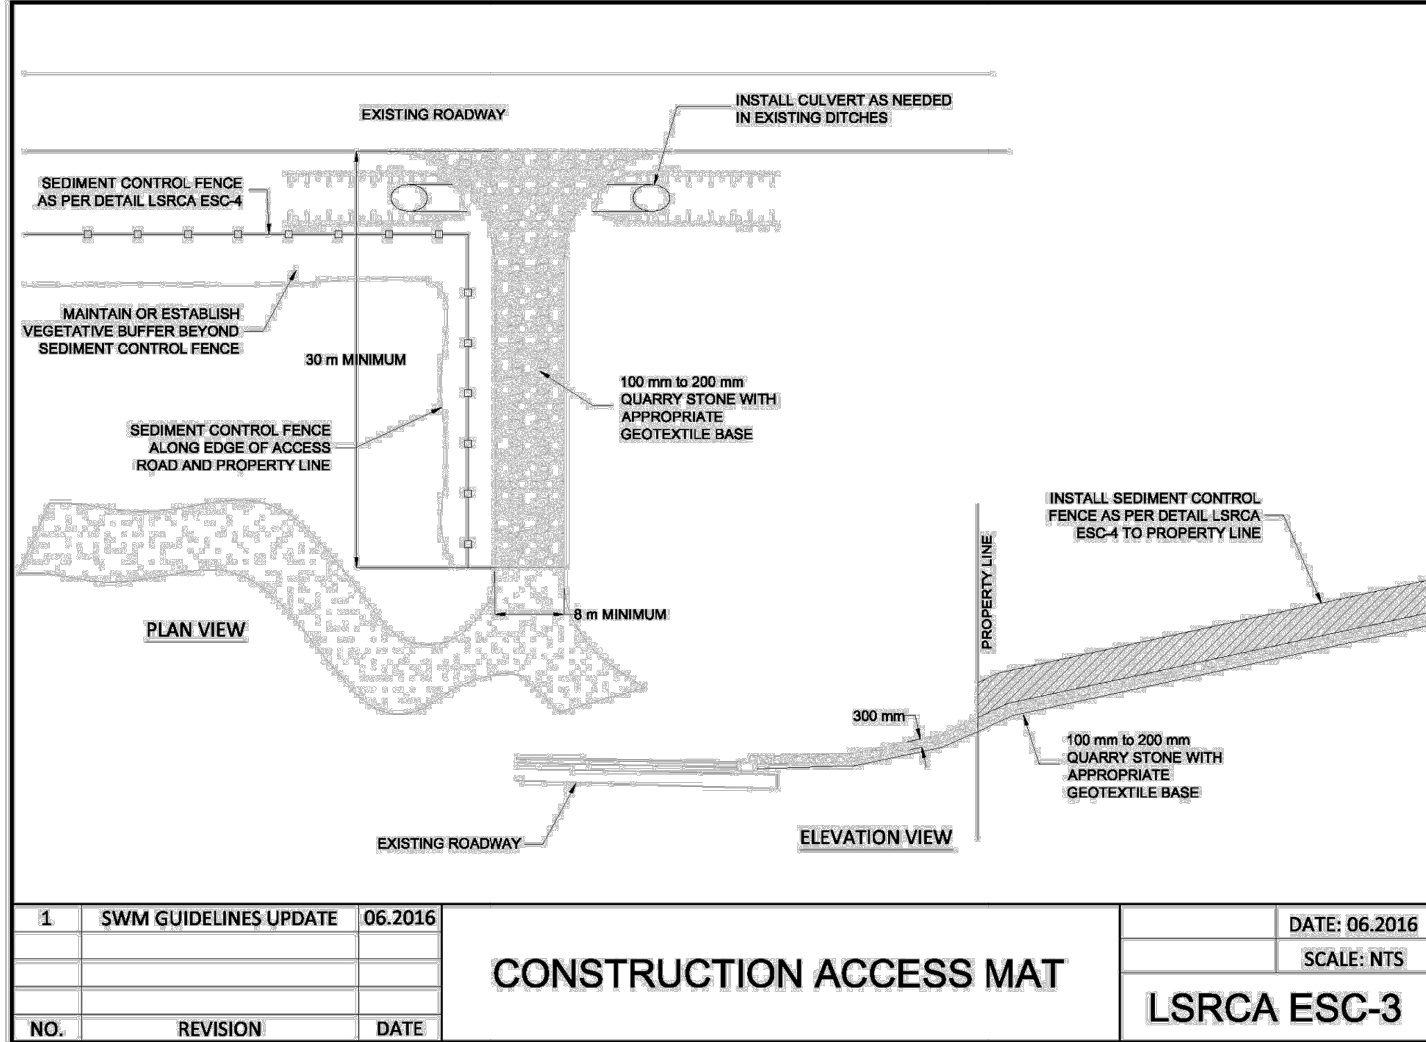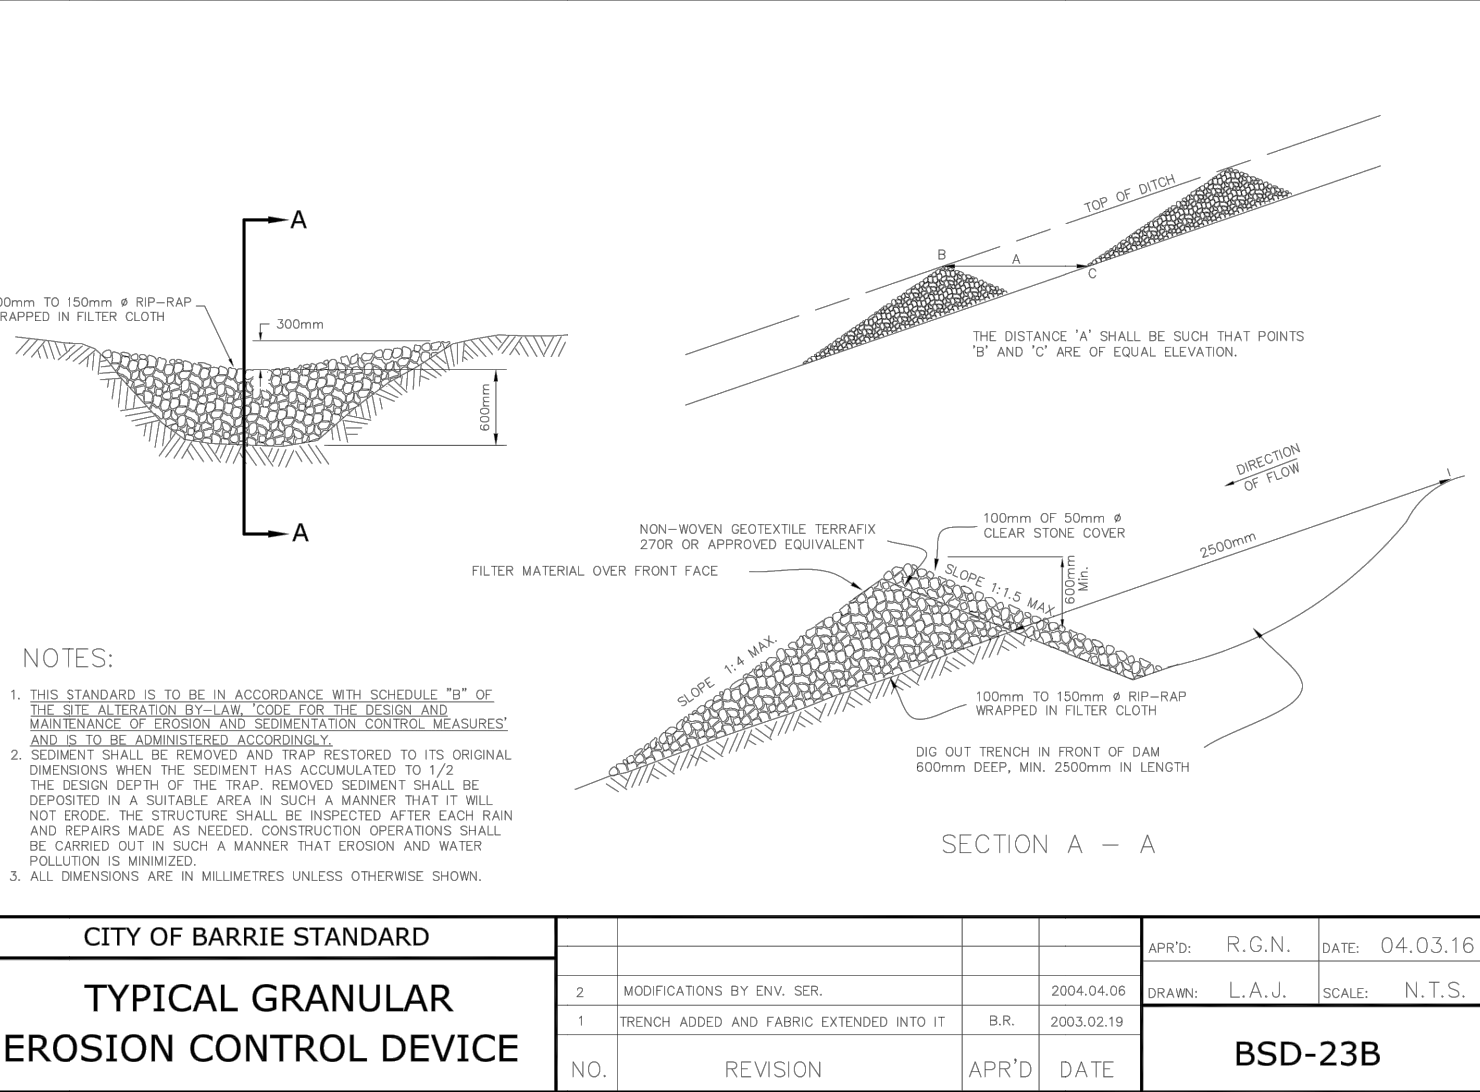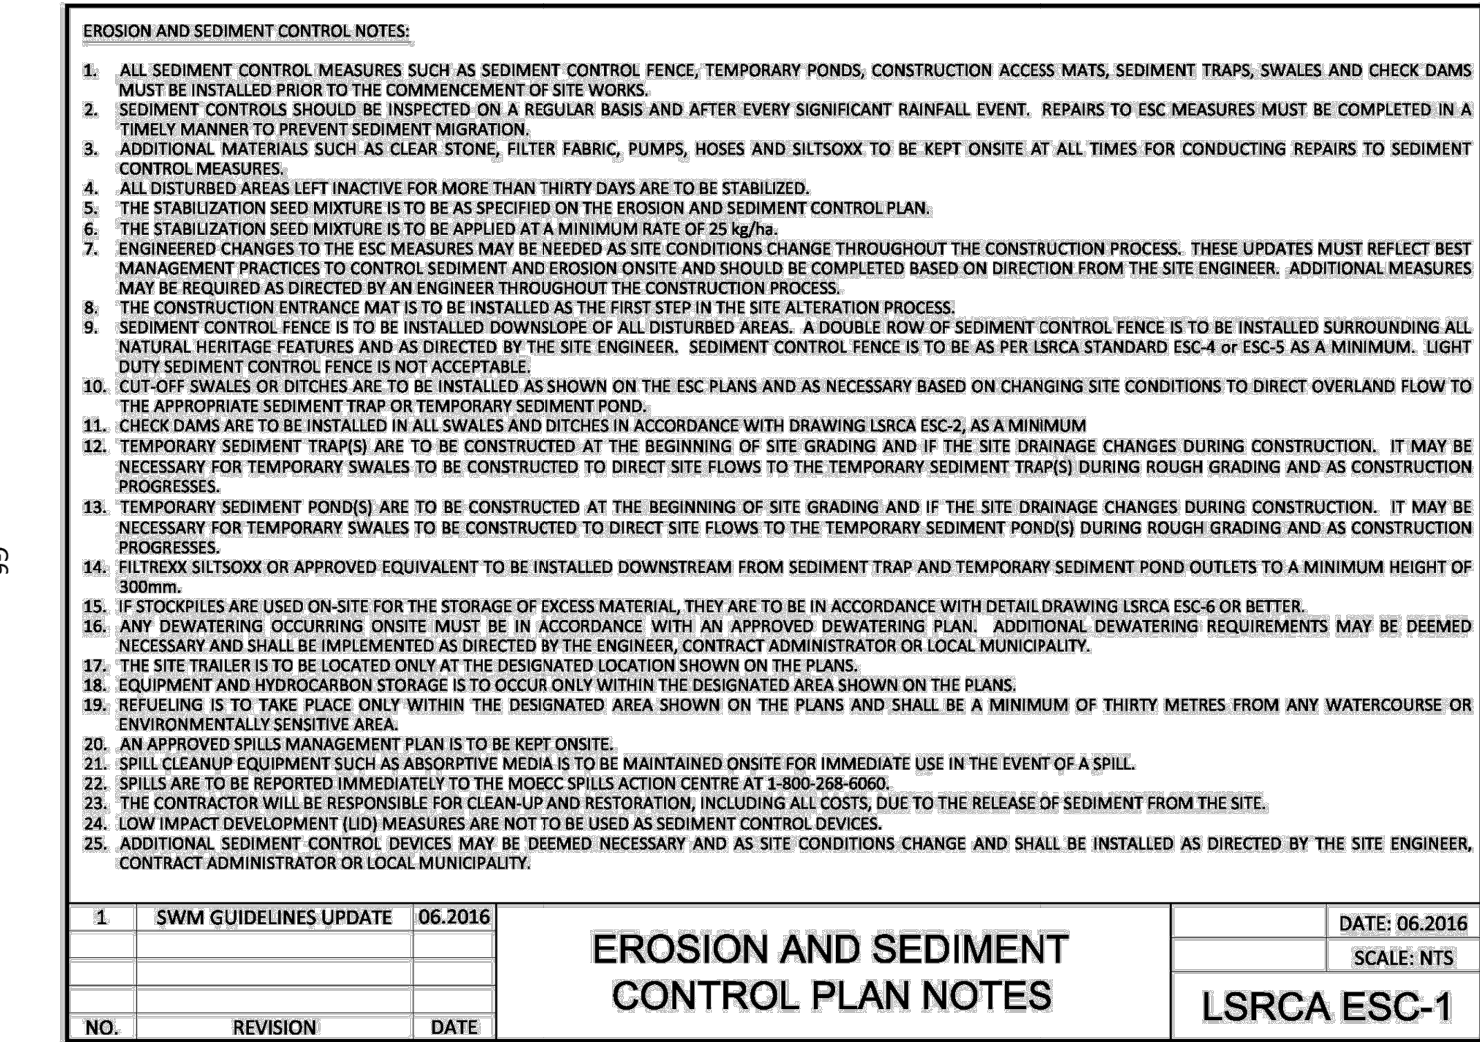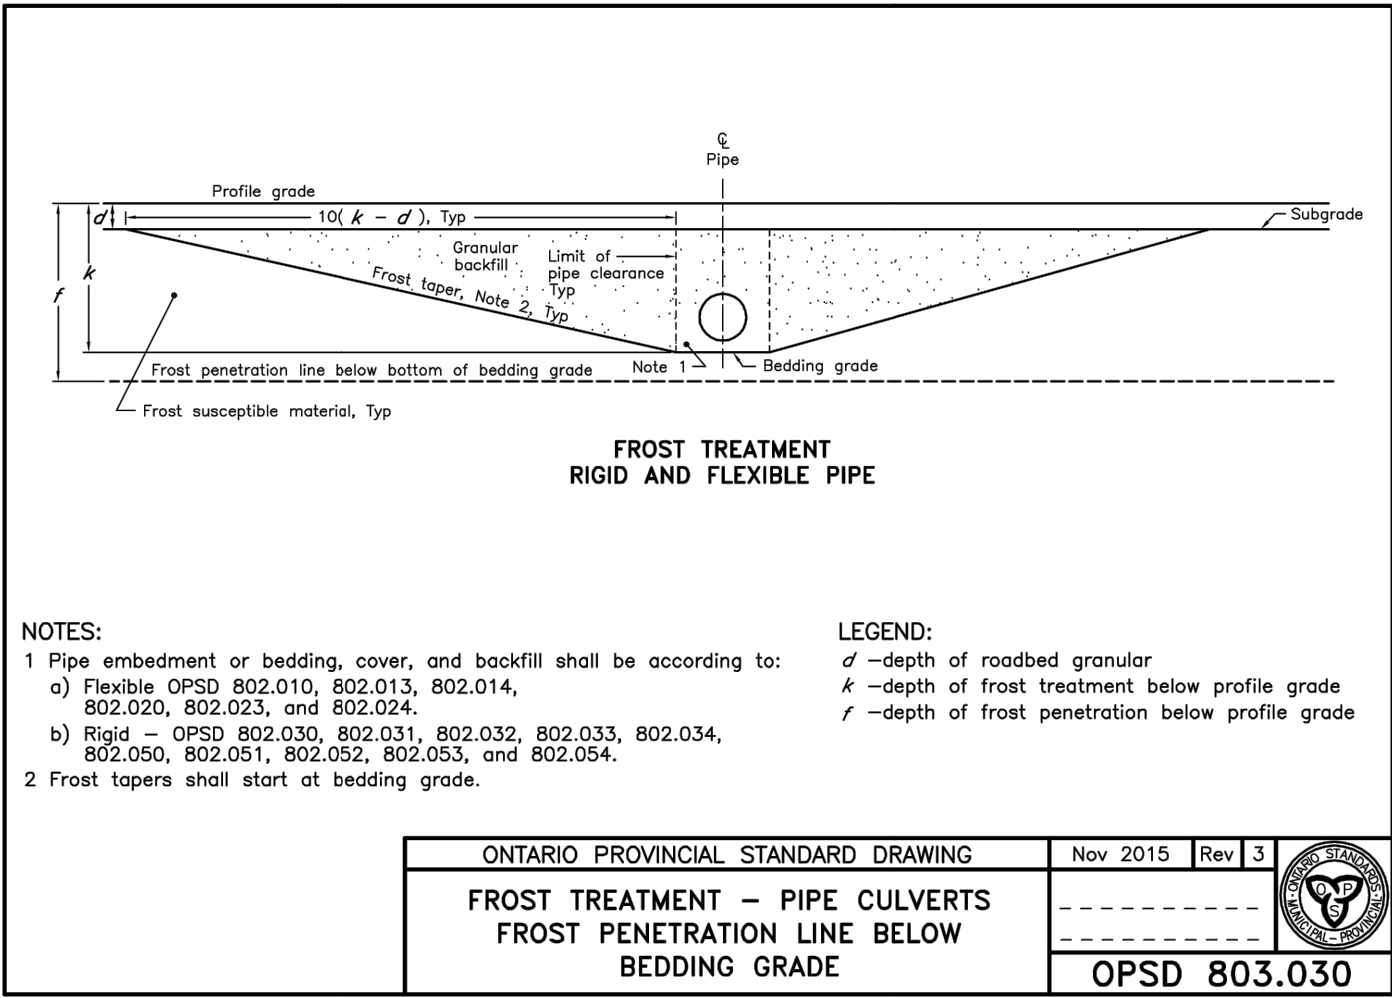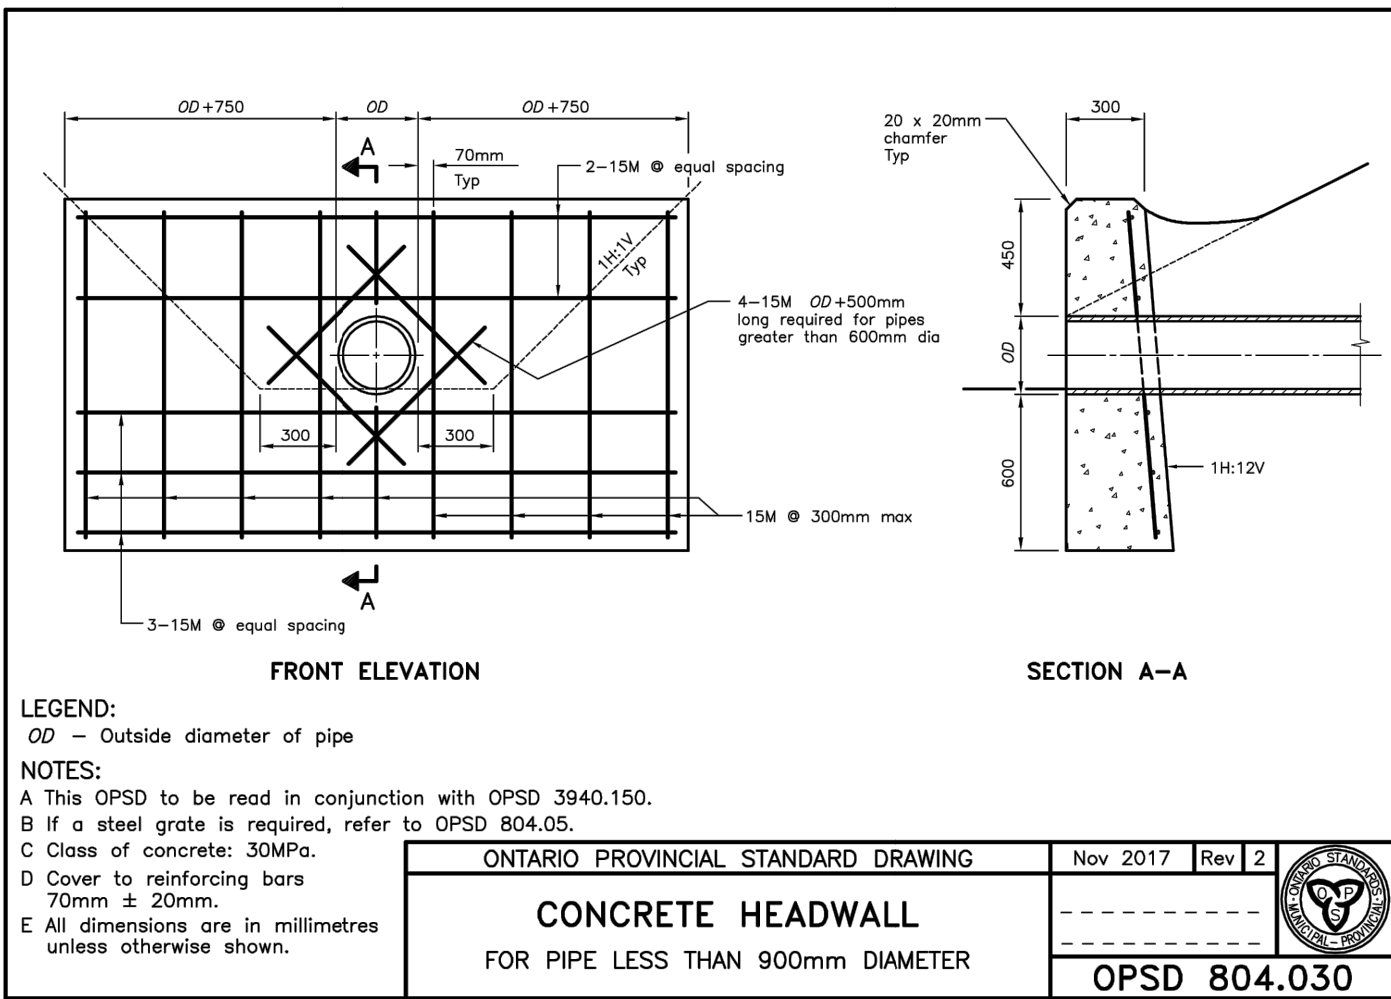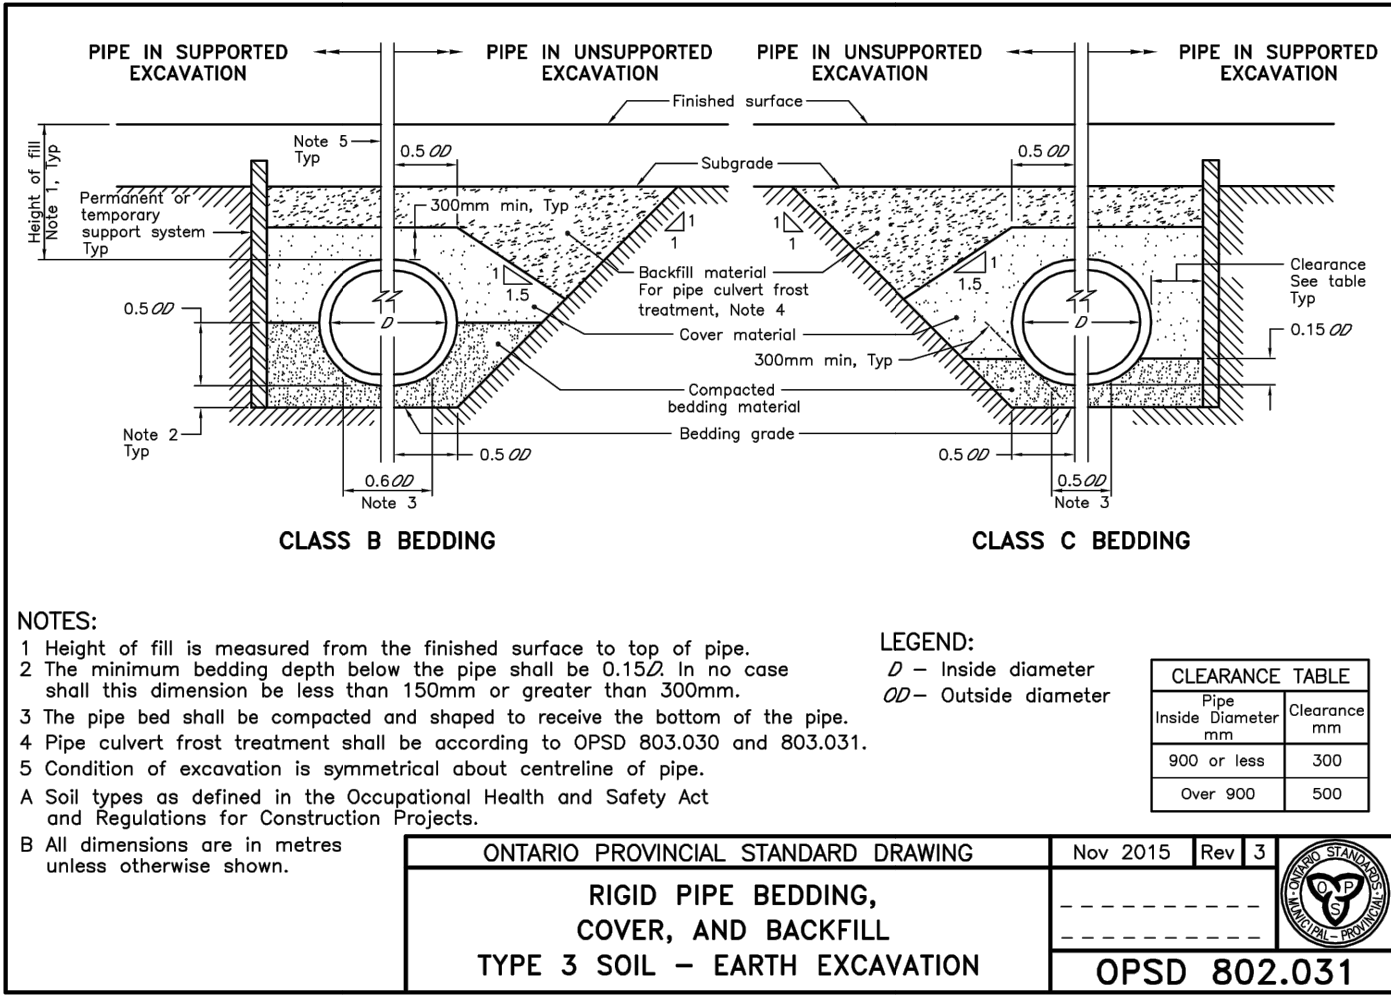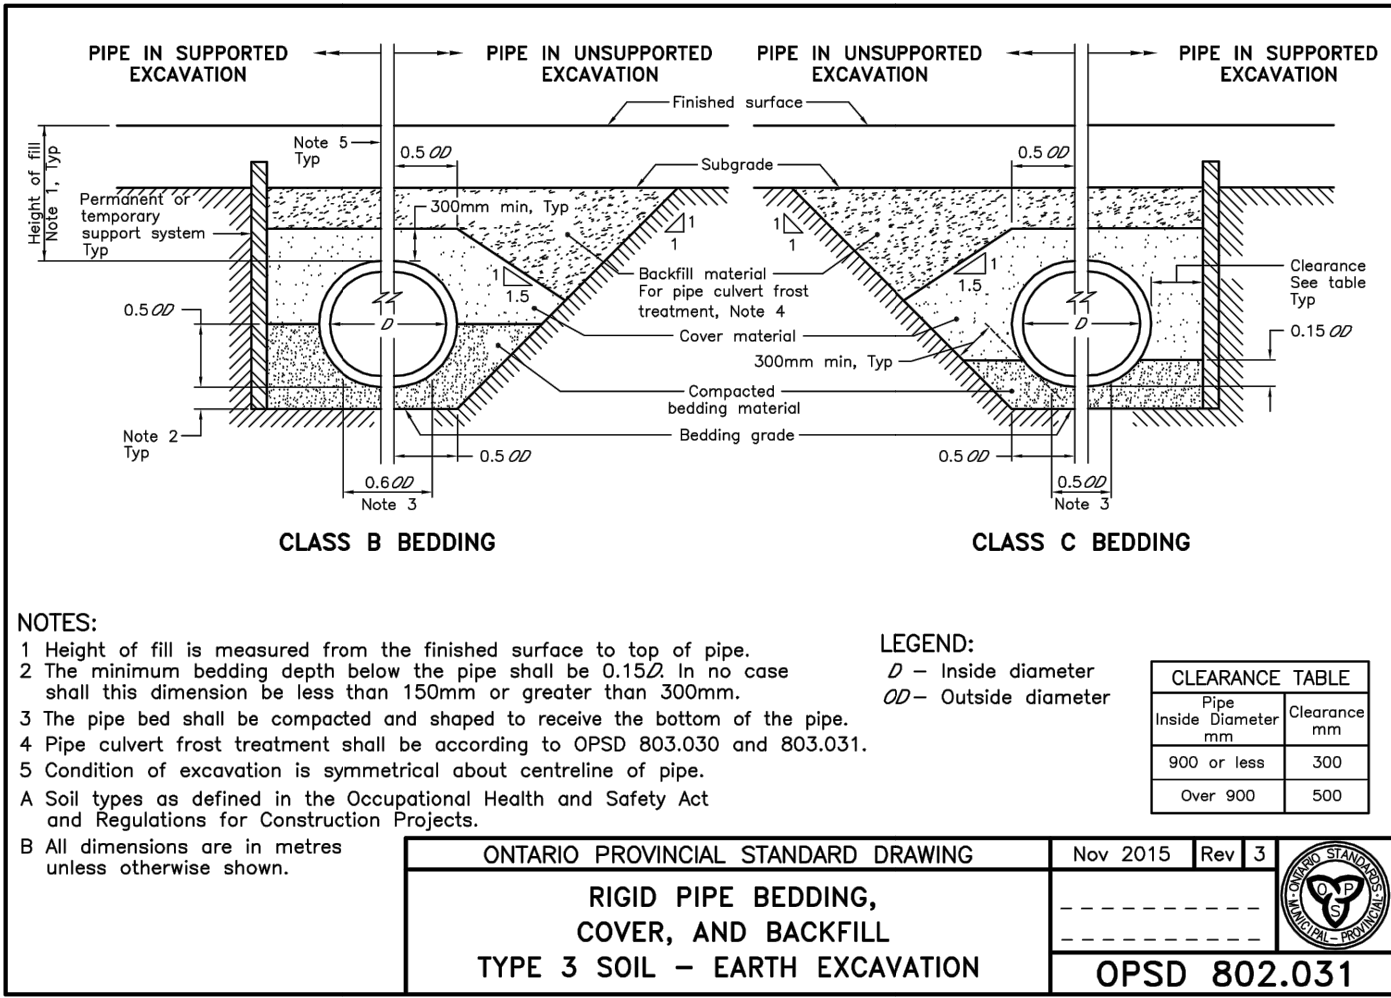

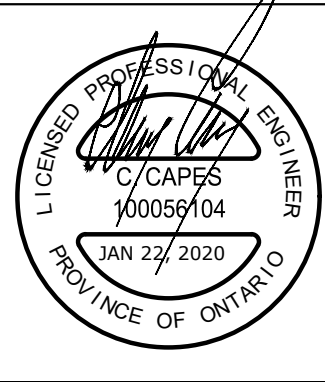Notes	No	Issue / Revision	Date	Auth		Client KINGSLEA DEVELOPMENTS 16-107 WOODBINE DOWNS TORONTO, ON M9W 6Y1	380 LOCKHART ROAD SITE PLAN STANDARD DETAILS	Designed K. GRIFFIN Project No. 2019-039 Scale AS NOTED	Checked C. CAPES	Date 20/01/23 Rev No. 1	Drawing No. C9
1. This drawing is the exclusive property of CAPES Engineering Ltd. The reproduction of any part without express written consent of this Corporation is strictly prohibited.	1	FUNCTIONAL SERVICING REPORT	20/01/22	CC							
2. The contractor shall verify all dimensions, levels, and datums on site and report any discrepancies or omissions to CAPES Engineering Ltd. prior to construction.											
3. This drawing is to be read and understood in conjunction with all other plans and documents applicable to this project.											