

K:\PROJECTS\003804 FERNBROOK HAMMER\DRAWINGS\ARCH\3804 FERNBROOK HAMMER ELG.DWG




3 NORTH ELEVATION
SCALE 1:125




1 SOUTH ELEVATION (HAMMER)
SCALE 1:125

4 WEST ELEVATION
SCALE 1:125


2 EAST ELEVATION
SCALE 1:125

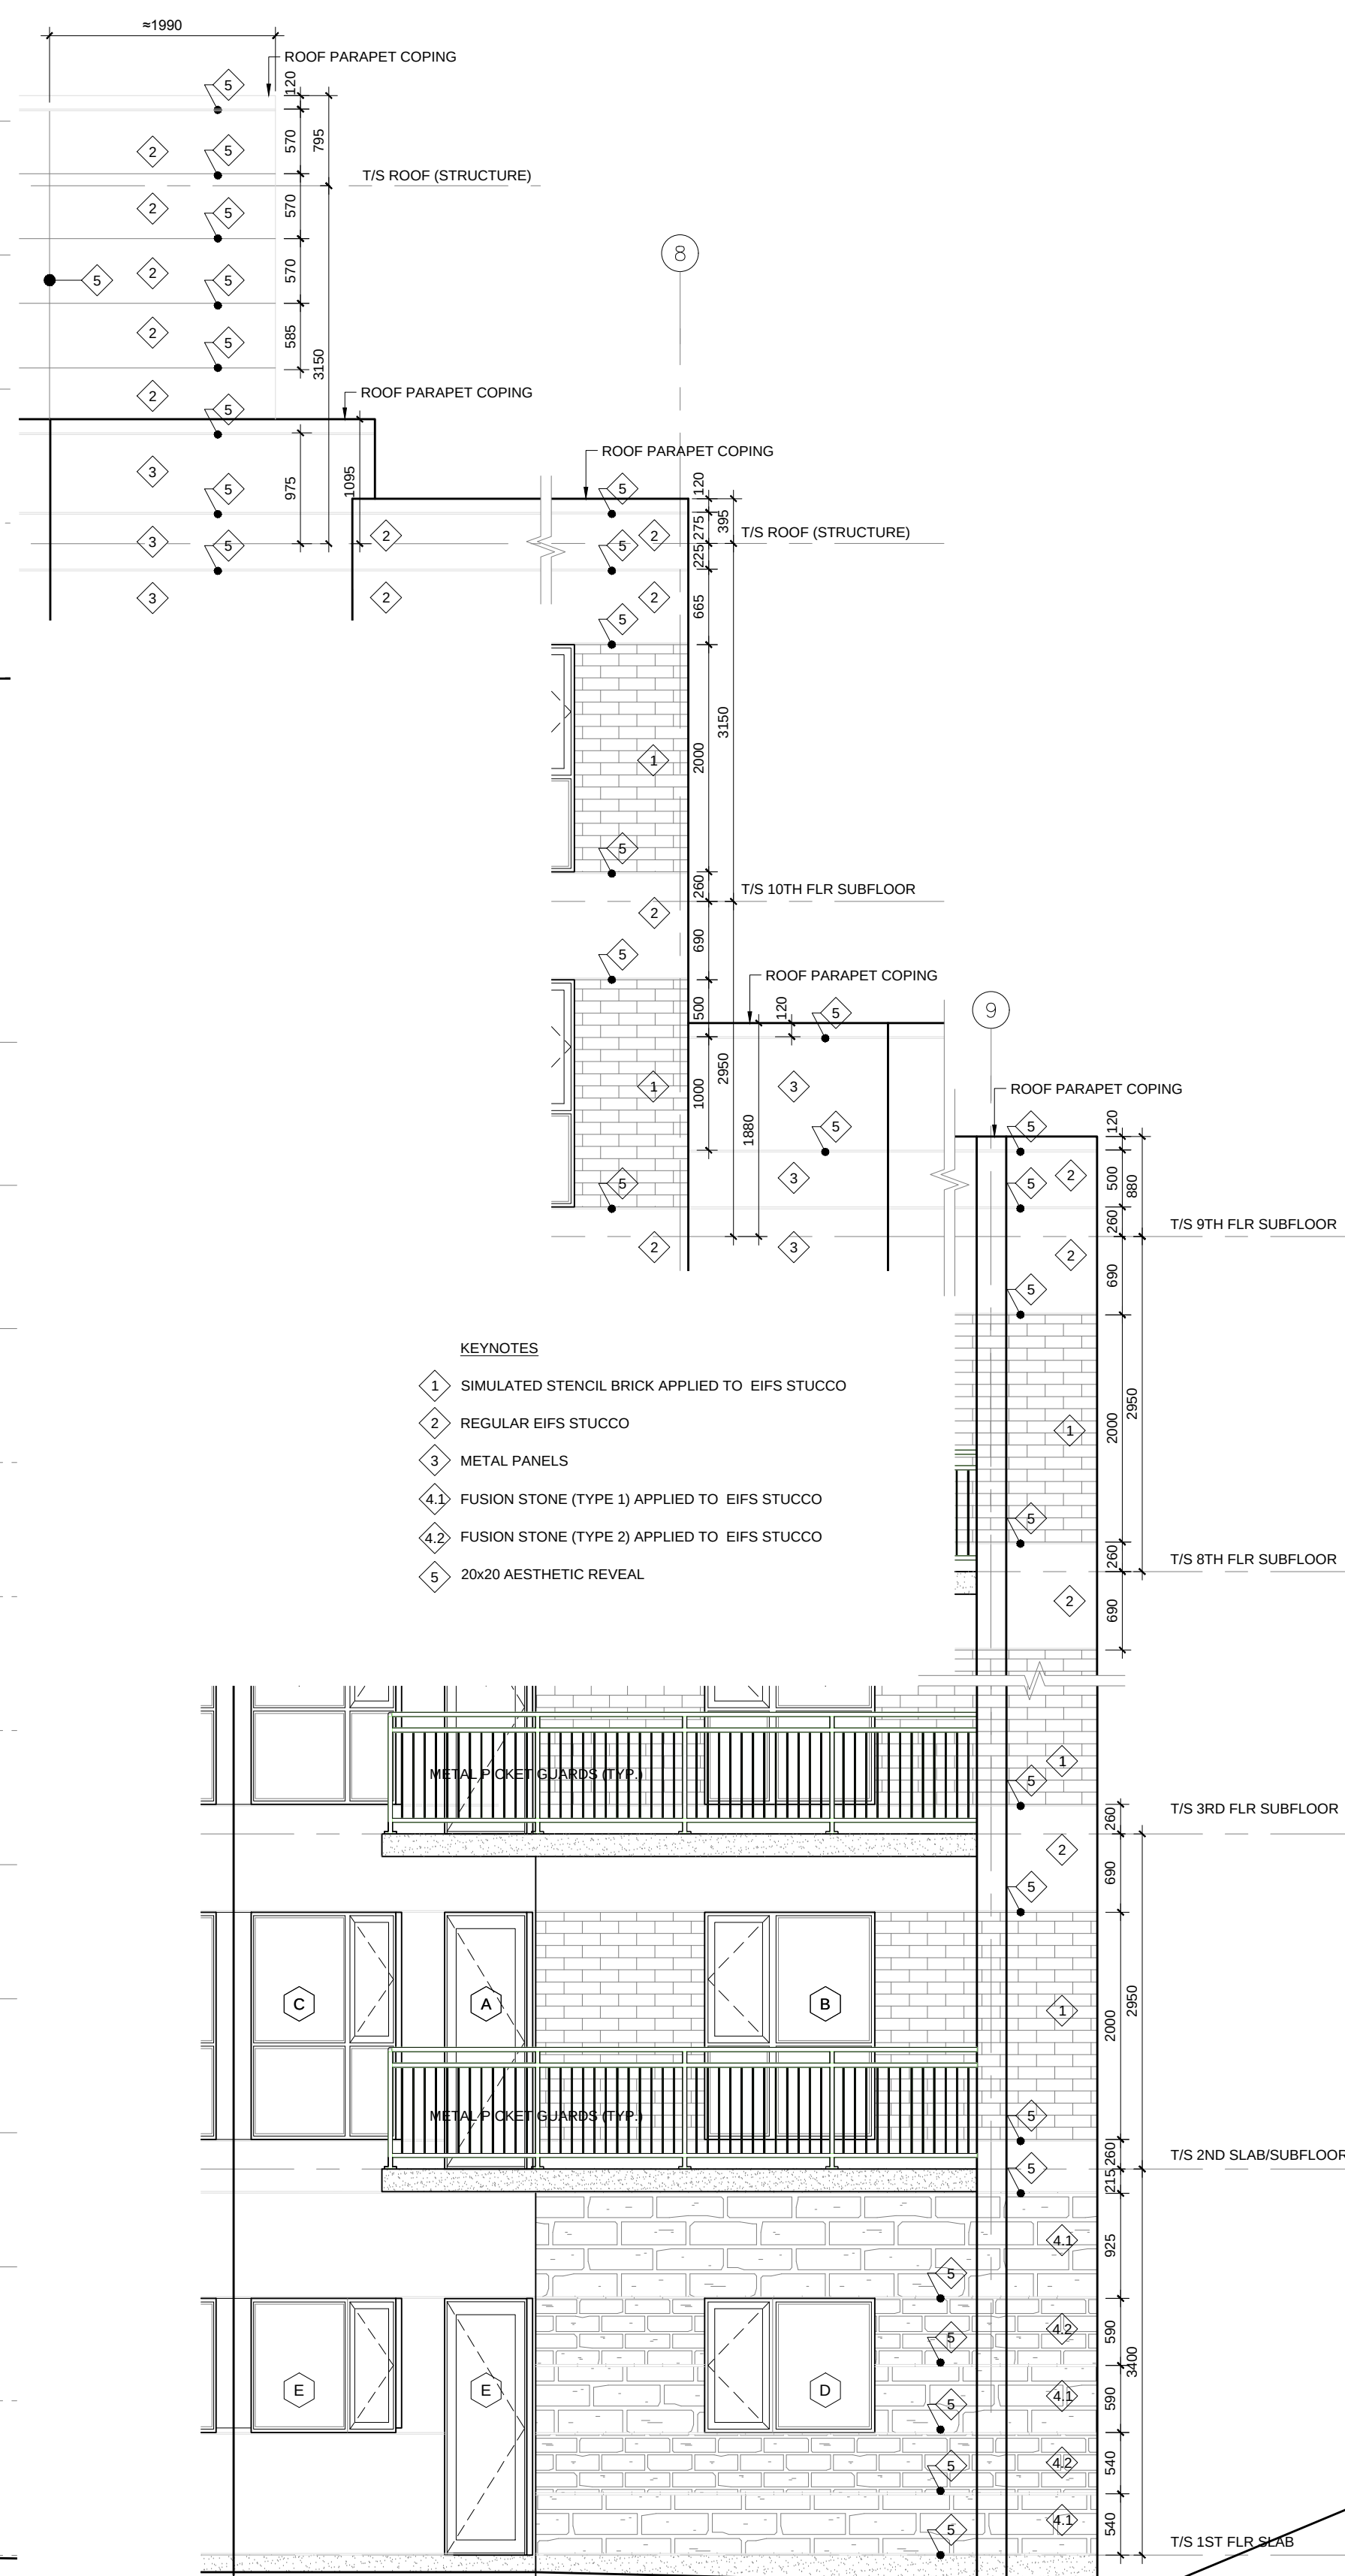

5 SOUTH ELEVATION DETAIL
SCALE 1:50

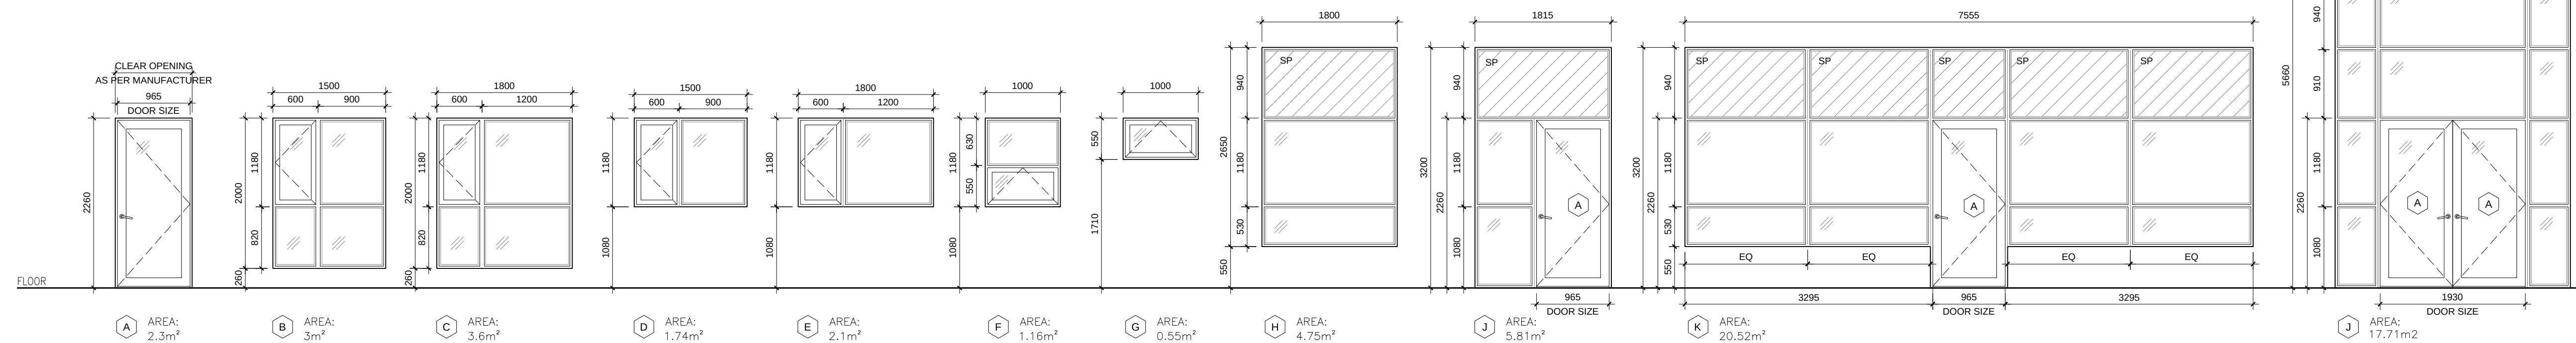

6 WINDOW SCHEDULE
SCALE 1:50

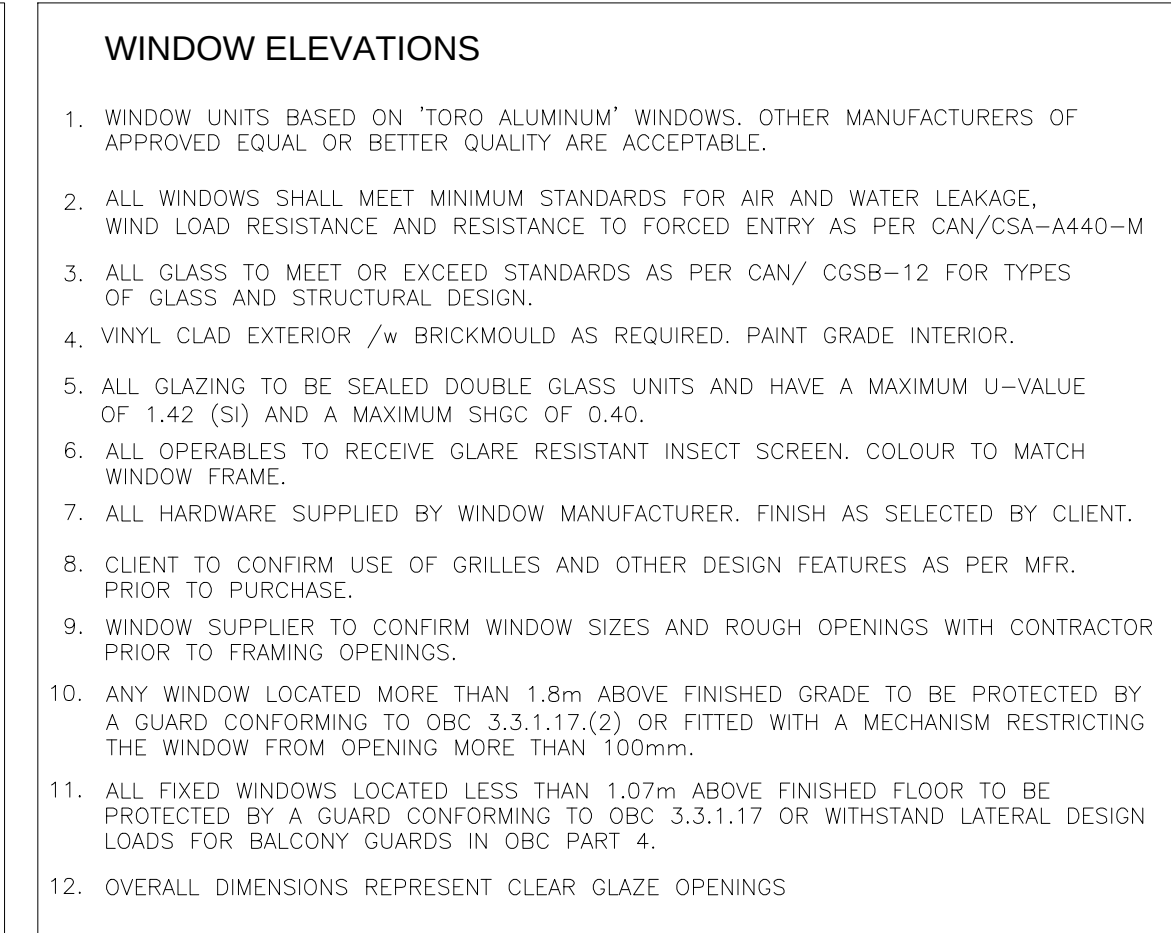

IAN S. MALCOLM ARCHITECTS

174 Bayfield Street
Barrie, ON L4M 3B5
T: 705.726.2342 F: 705.725.5355
E: ian@ismarchitects.ca

No.	REVISION	DATE
1.	CLIENT REVIEW	JAN 2015
2.	CLIENT REVIEW	FEB 2015
3.	PRE-SPEC	MAY 2015
4.	CLIENT REVIEW	JULY 2015
5.	CLIENT	SEP 2015
6.	SPEC	OCT 2016
7.	ISSUE FOR SPEC	OCT 2016
8.	SPEC SUBMISSION	DEC 2016
9.	FINAL SPEC	MAR 2017

STAMP
ONTARIO ASSOCIATION
OF
ARCHITECTS
IAN S. MALCOLM
LICENCE
20553

This document is the property of ISM Architects
and shall not be used, copied or altered without
permission.
Do not scale drawings.
The Contractor shall check and verify all dimensions
before proceeding with the work.

A Detail No.

B Sheet No. where detailed.

CLIENT
MOOREGATE ESTATE INC.
c/o FERNBROOK HOMES
2220 HWY 7 WEST, UNIT 5
CONCORD, ON
L4K 1W7
416.667.0447

PROJECT
RENTAL APARTMENTS
30 HAMMER ST. W.
BARRIE ON

PROJECT INFORMATION
PROJECT No: 003804
DRAWN BY: PS
CHECKED BY: ISM
DATE: 18.05.2017
SCALE: AS NOTED

DRAWING
ELEVATIONS

A300