


MR. BEHROOZ AZIZI

441 HURONIA ROAD SITE PLAN

CITY OF BARRIE

DRAWING INDEX

C1	EXISTING CONDITIONS PLAN
C2	GRADING PLAN
C3	SERVICING PLAN
C4	POST-DEVELOPMENT DRAINAGE PLAN
C5	EROSION & SEDIMENT CONTROL PLAN
C6	STANDARD DETAILS
C7	STANDARD DETAILS
C8	STANDARD DETAILS
C9	STANDARD DETAILS
C10	STANDARD DETAILS





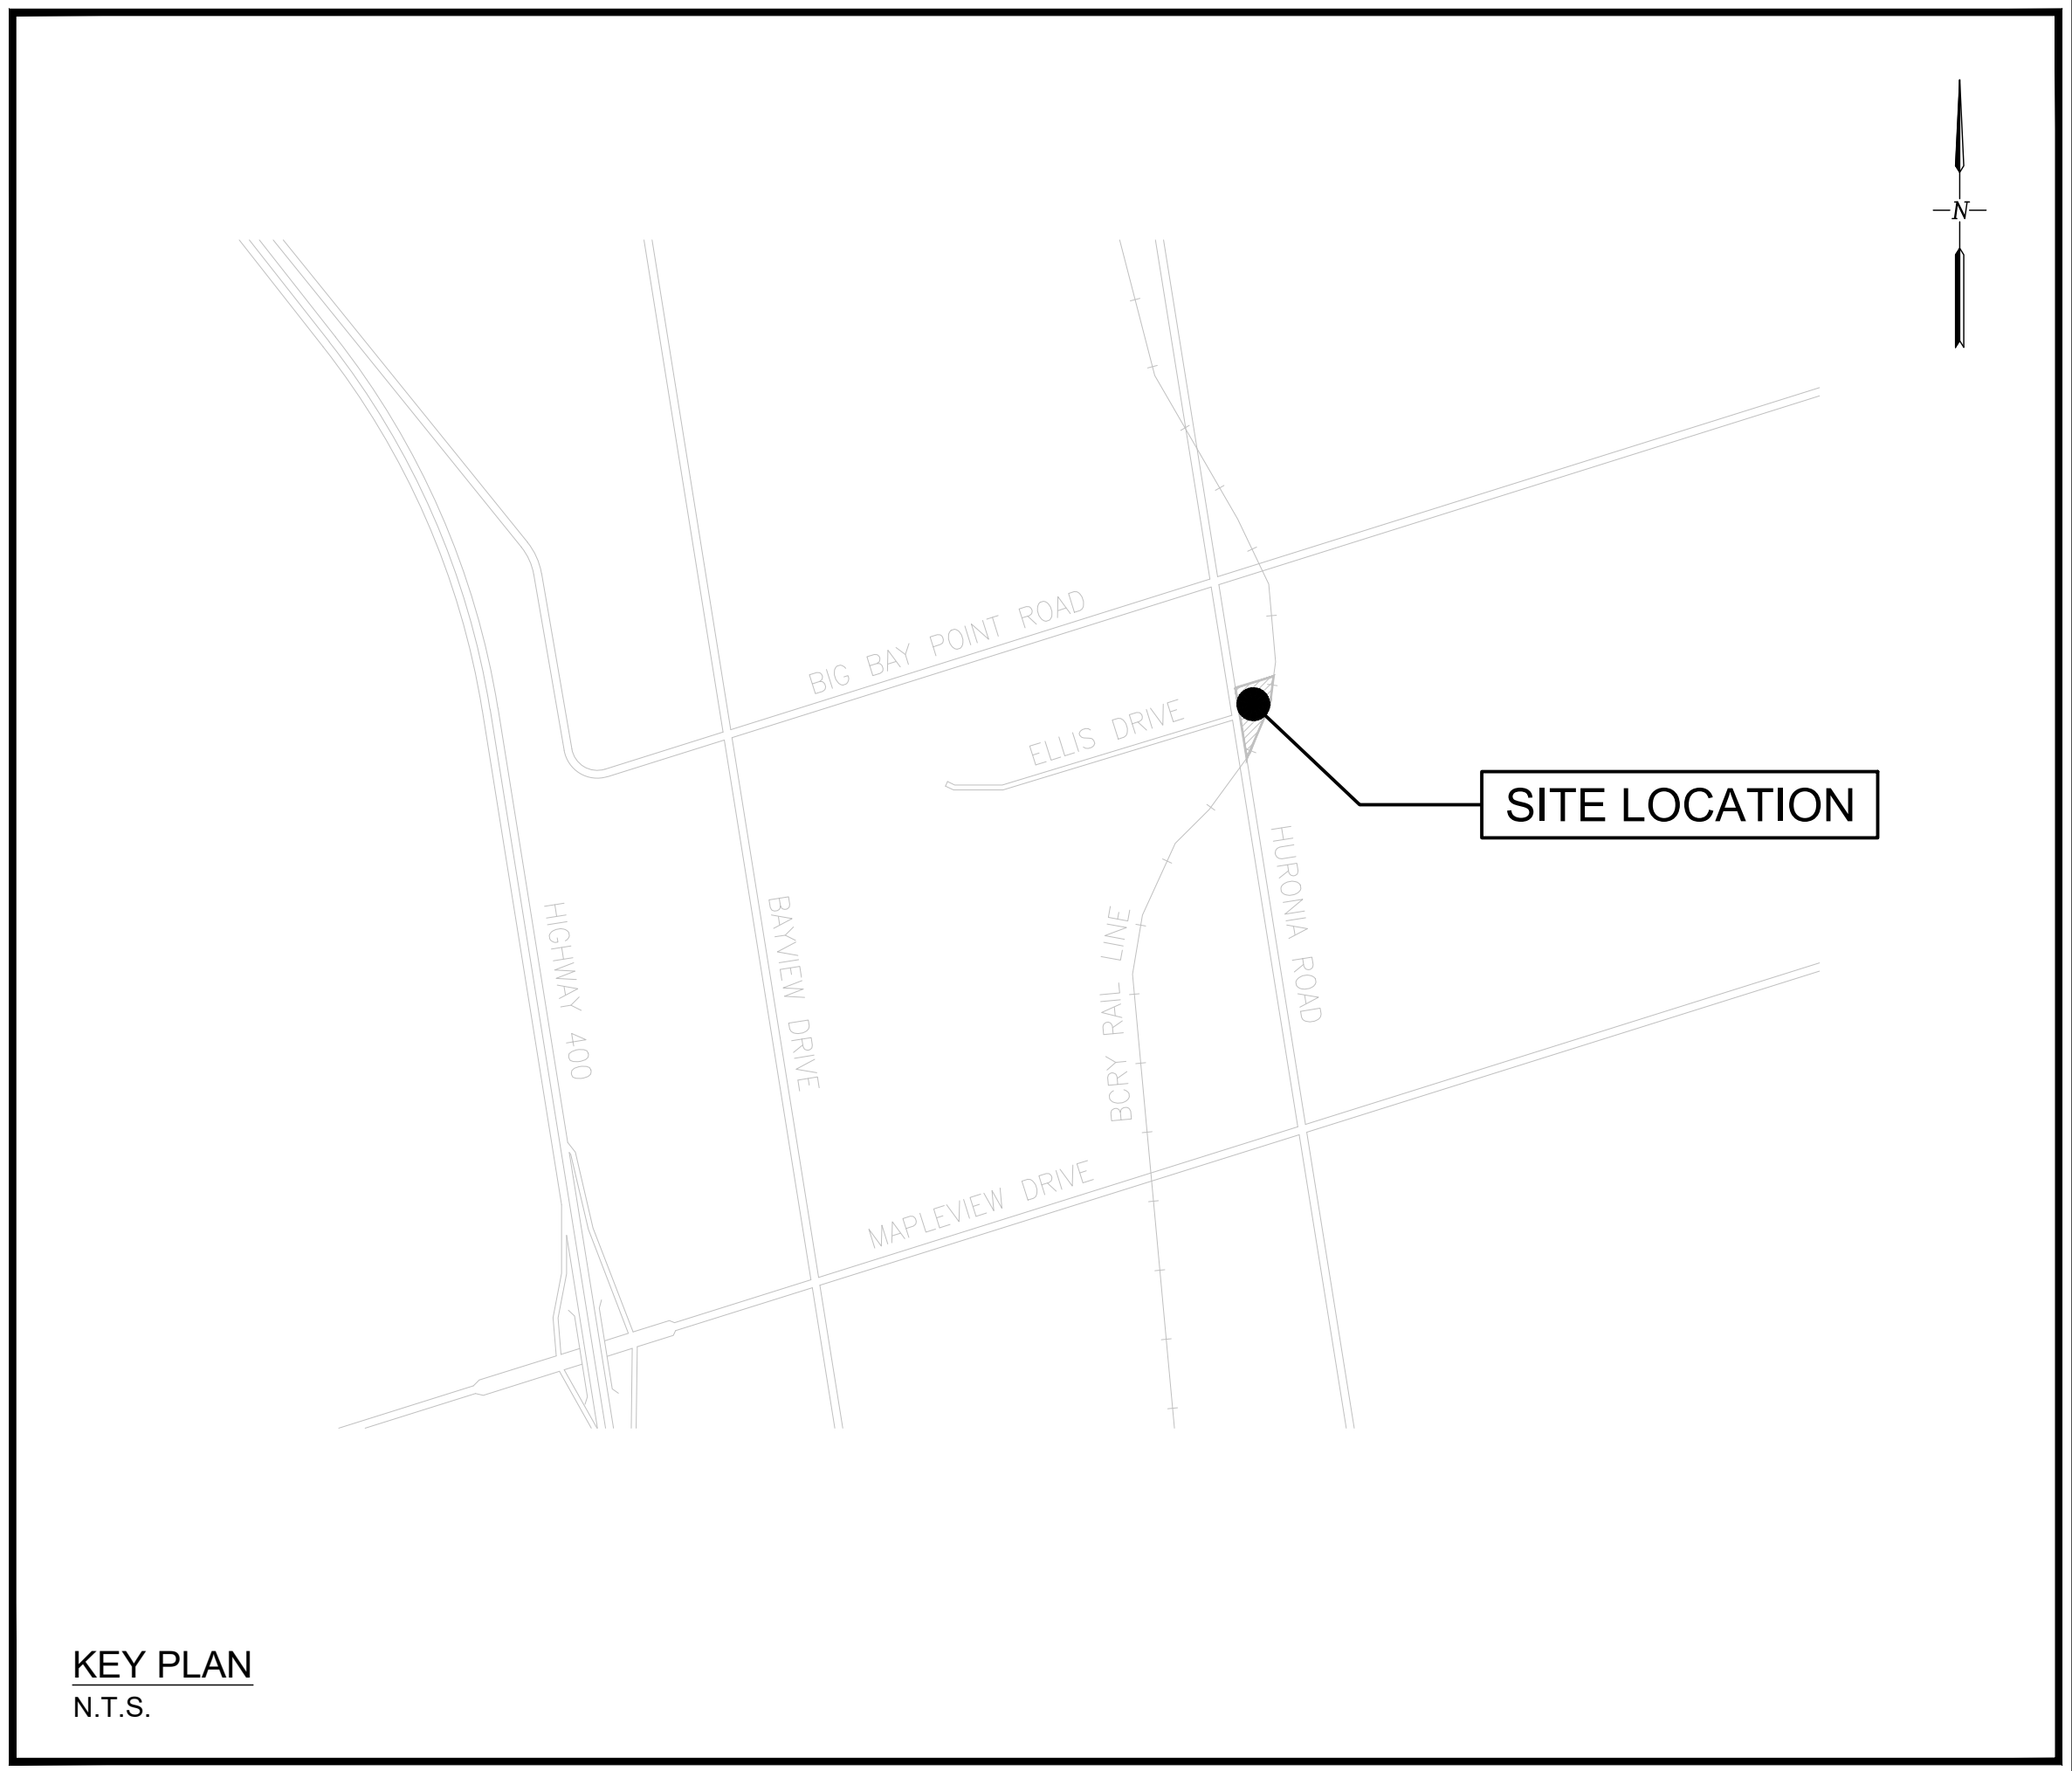


MR. BEHROOZ AZIZI

Project No. 2019-083

FUNCTIONAL SERVICING REPORT - 2020/04/24

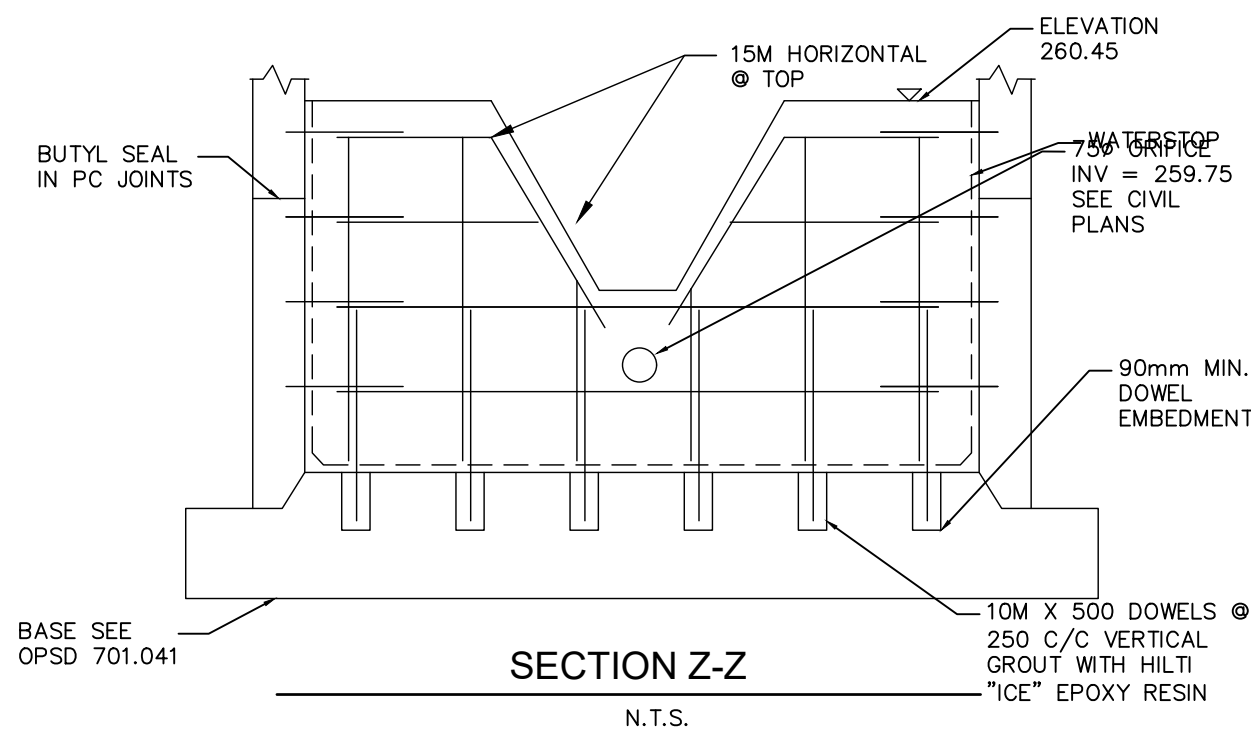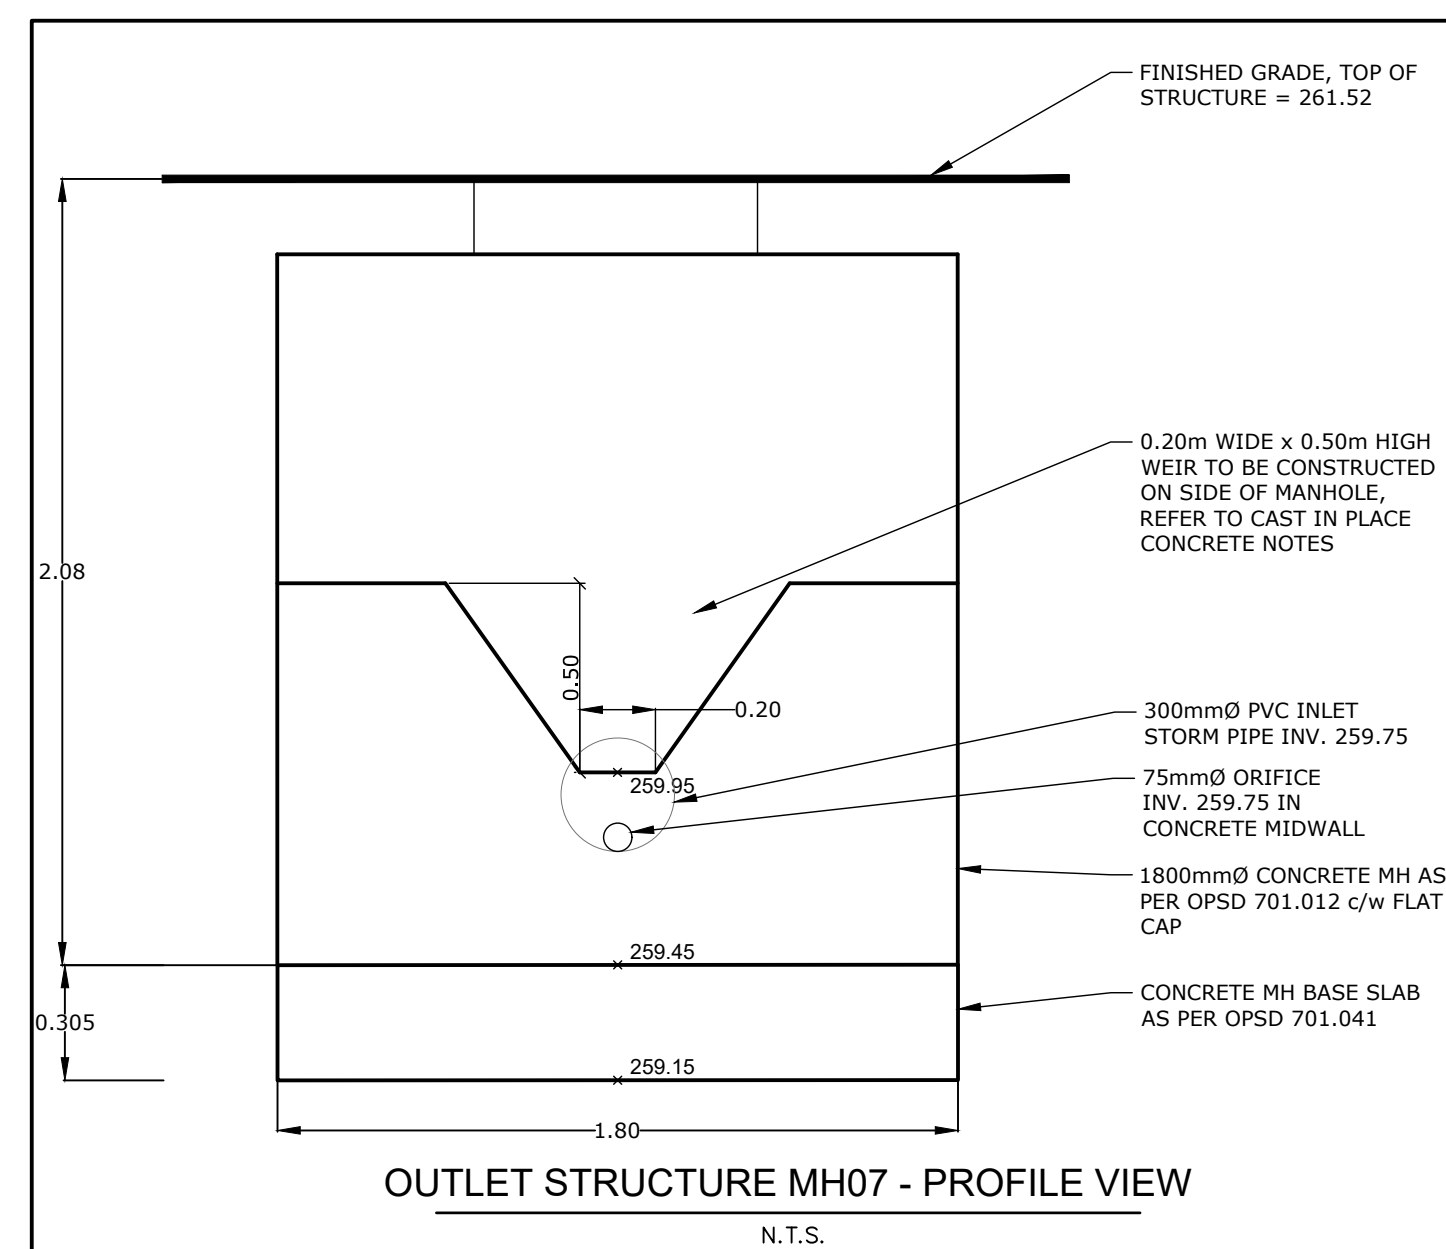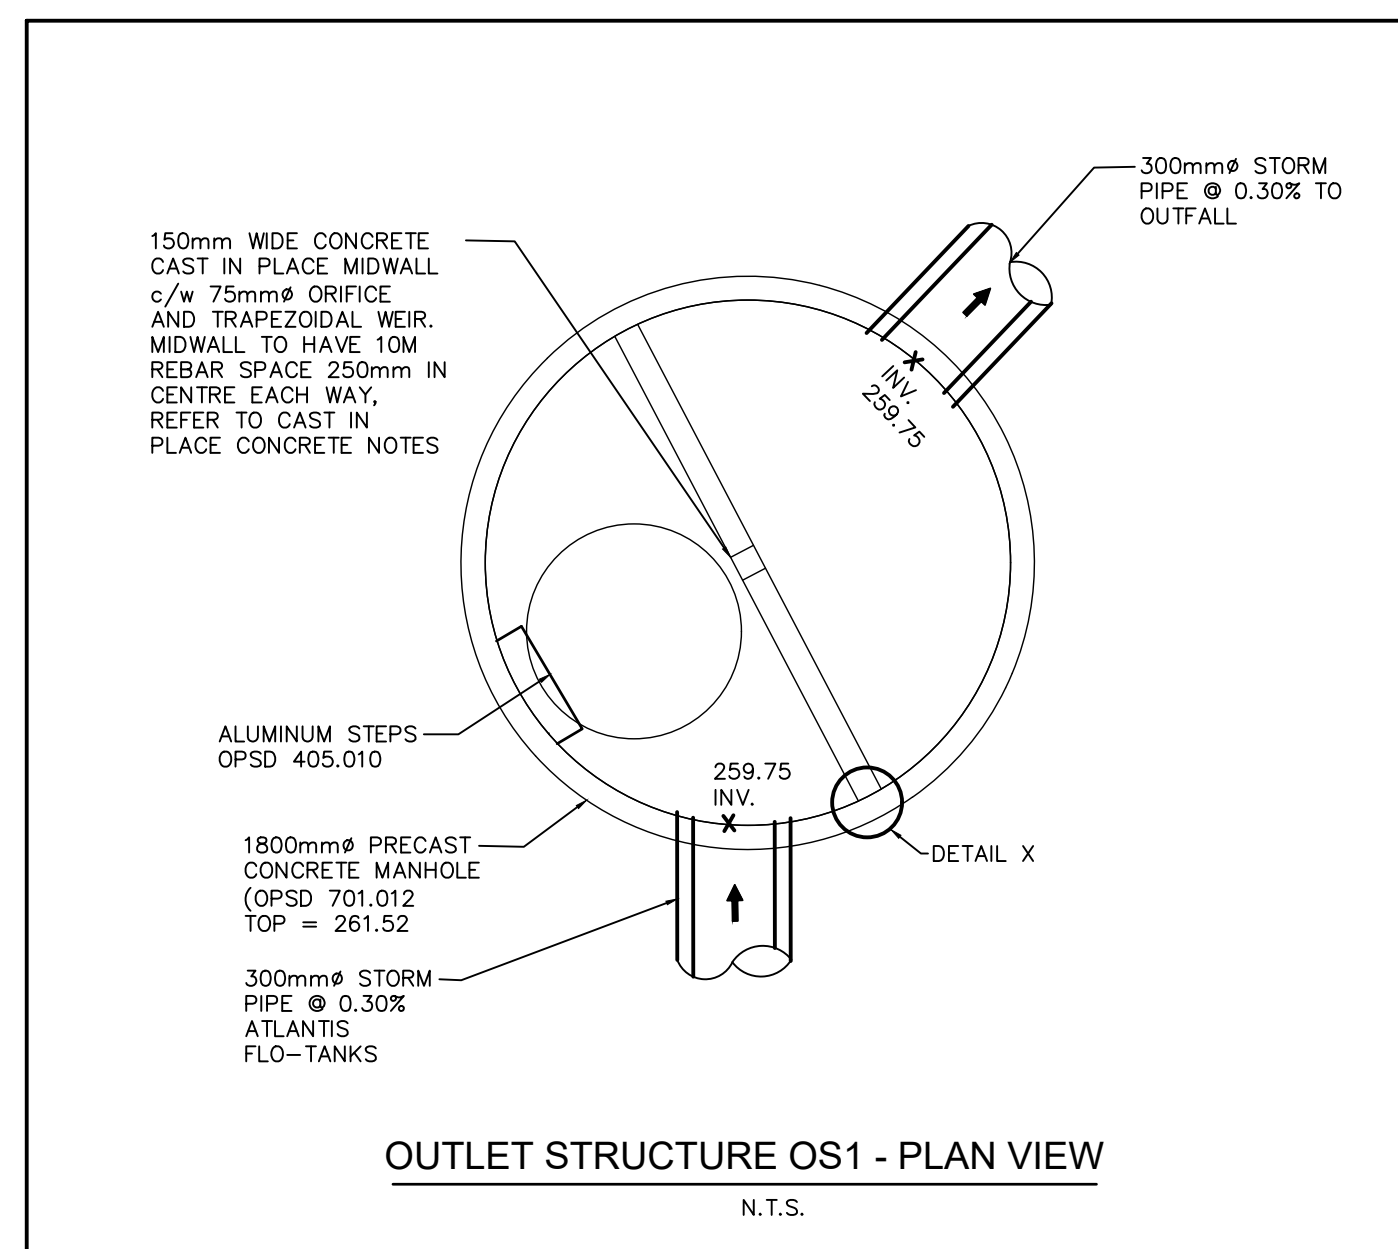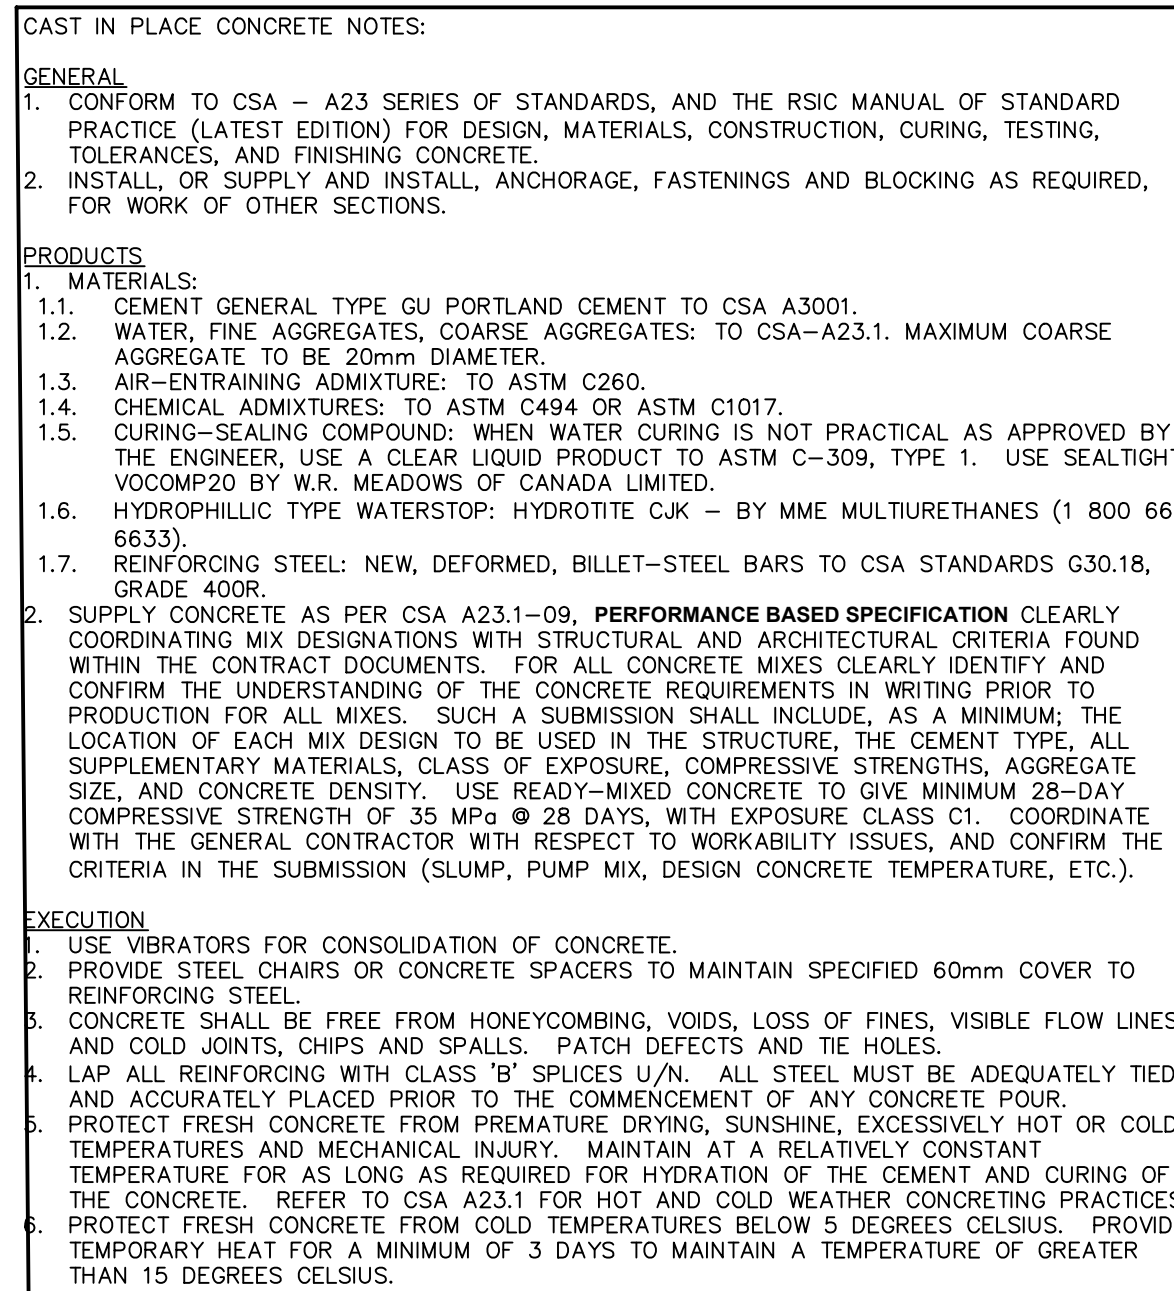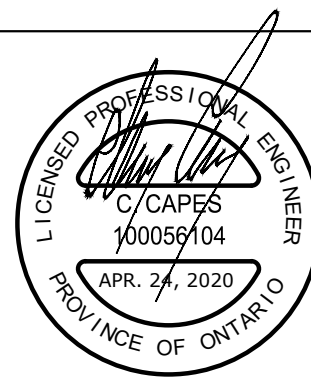

[illegible]




Client
MR. BEHROOZ AZIZI















355310 BLUE MOUNTAINS - EUPHRASIA TOWNLIN
CLARKSBURG, ON N0H 1J0

Designed K. GRIFFIN	Checked C. CAPES	Date 20/04/24
Project No. 2019-083	Rev No. 1	
Scale 1:20		

CE

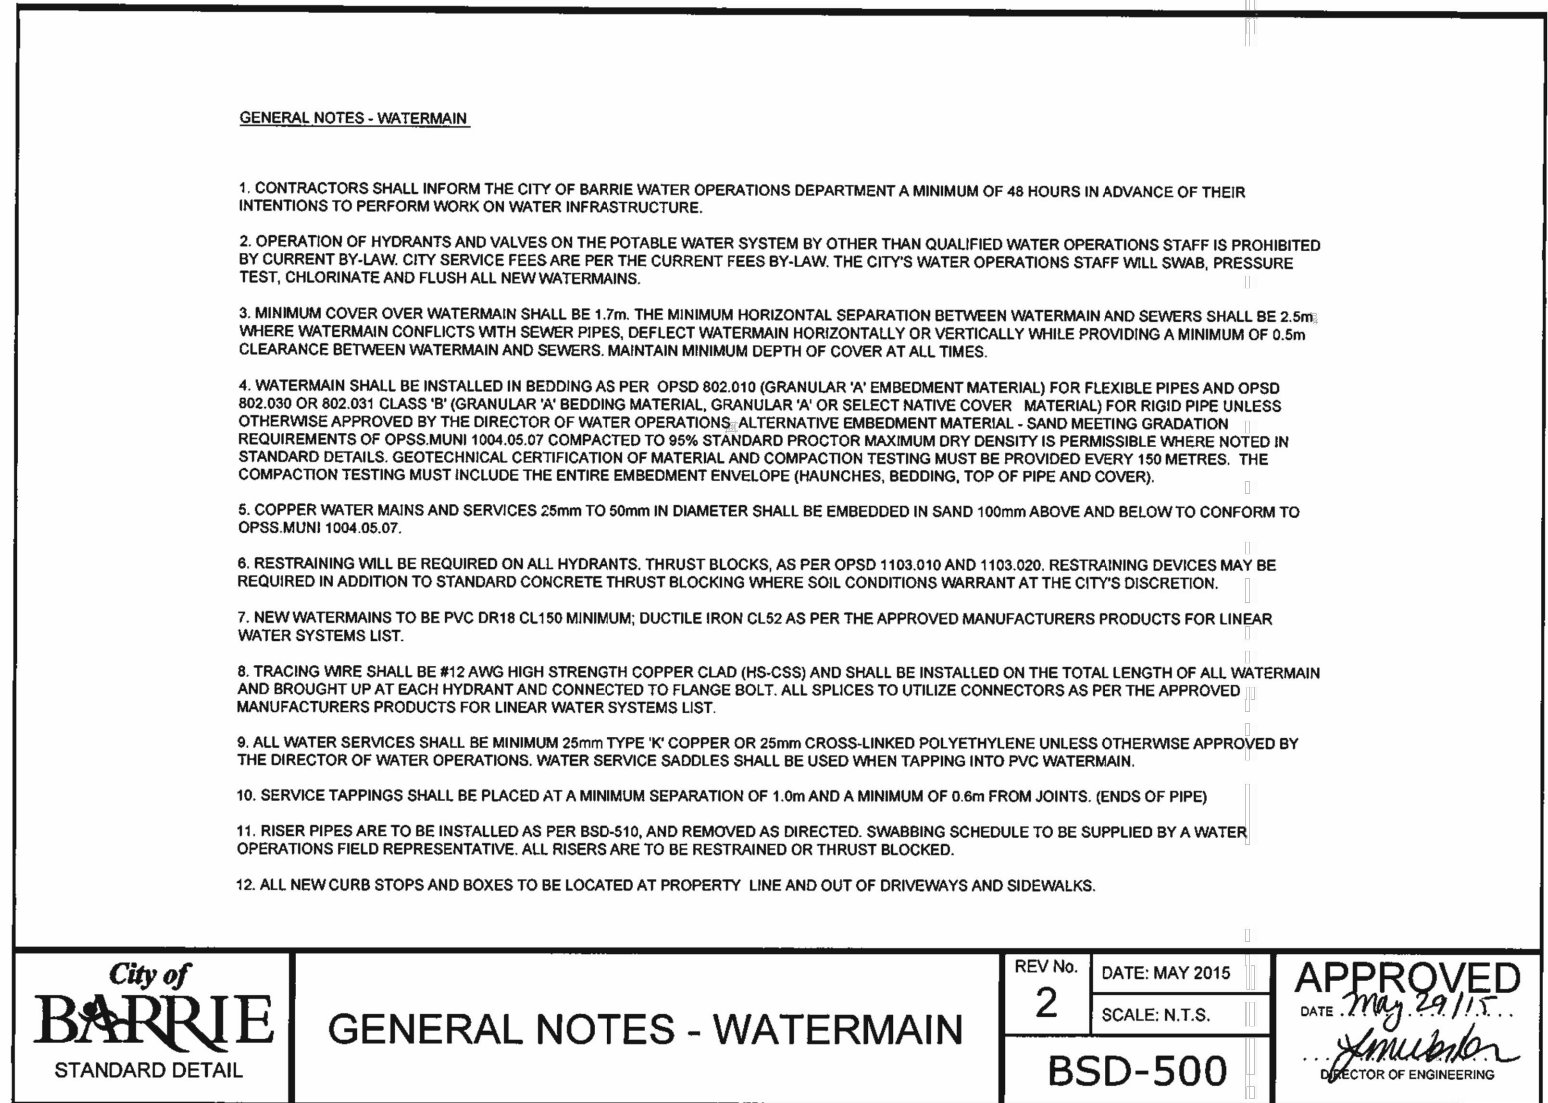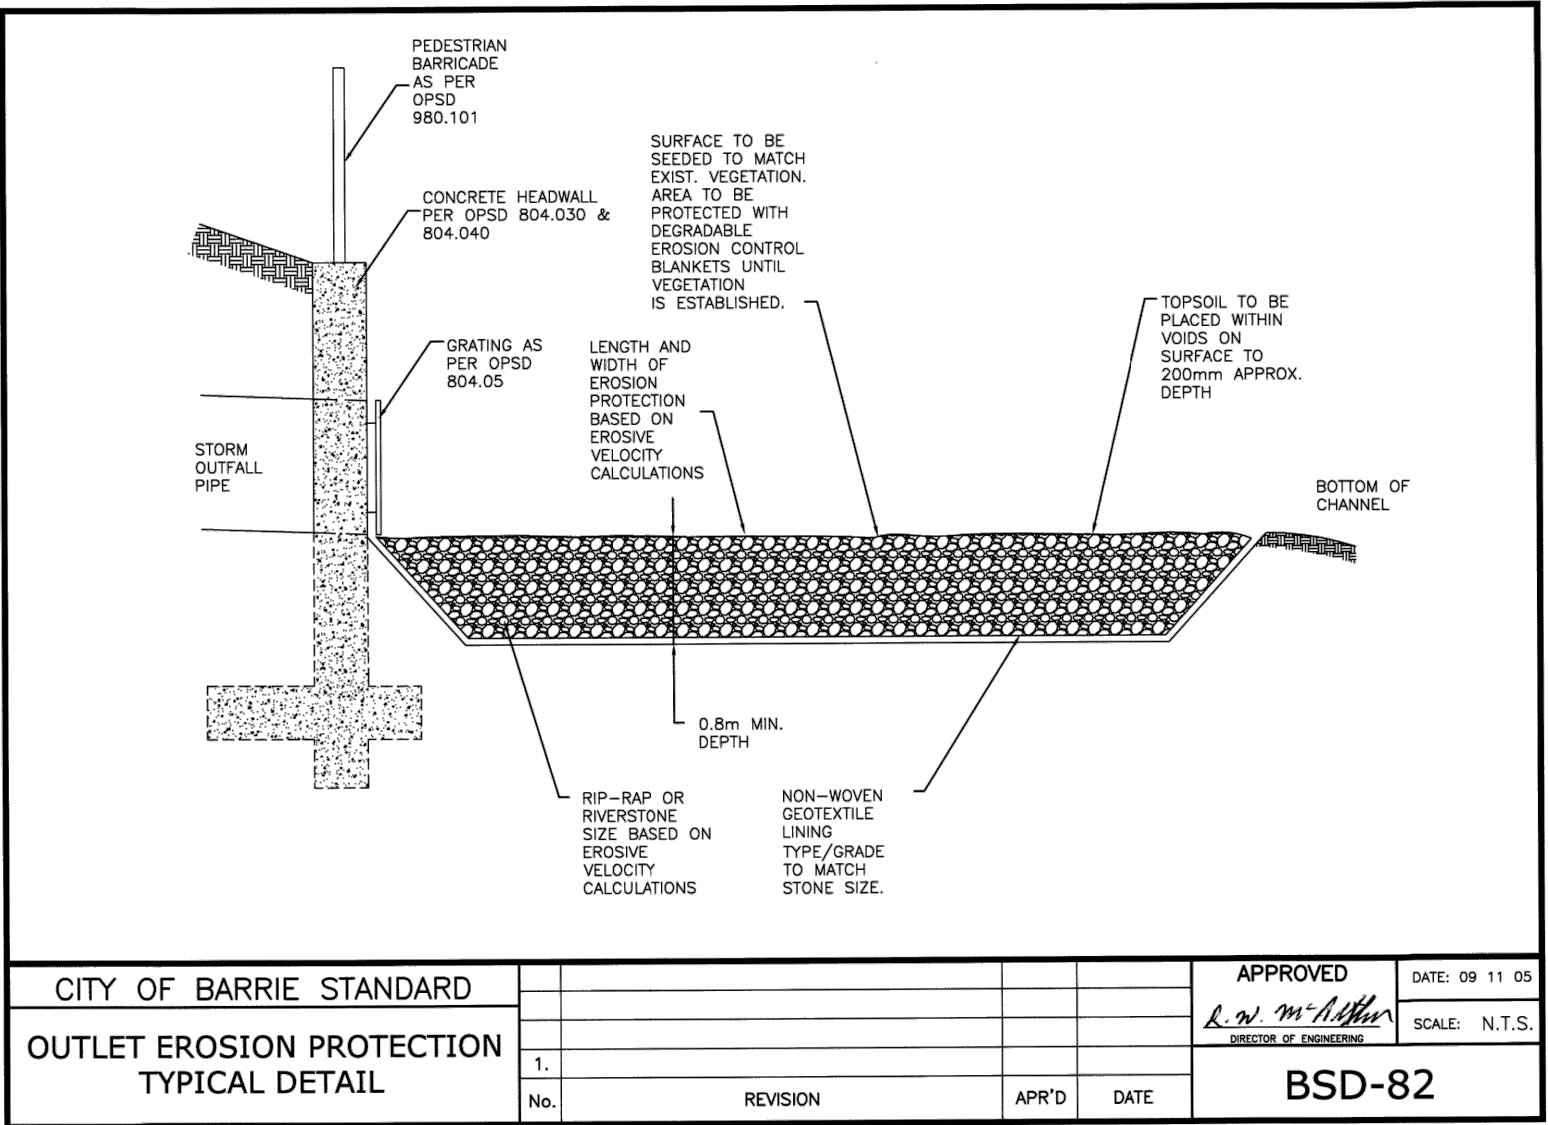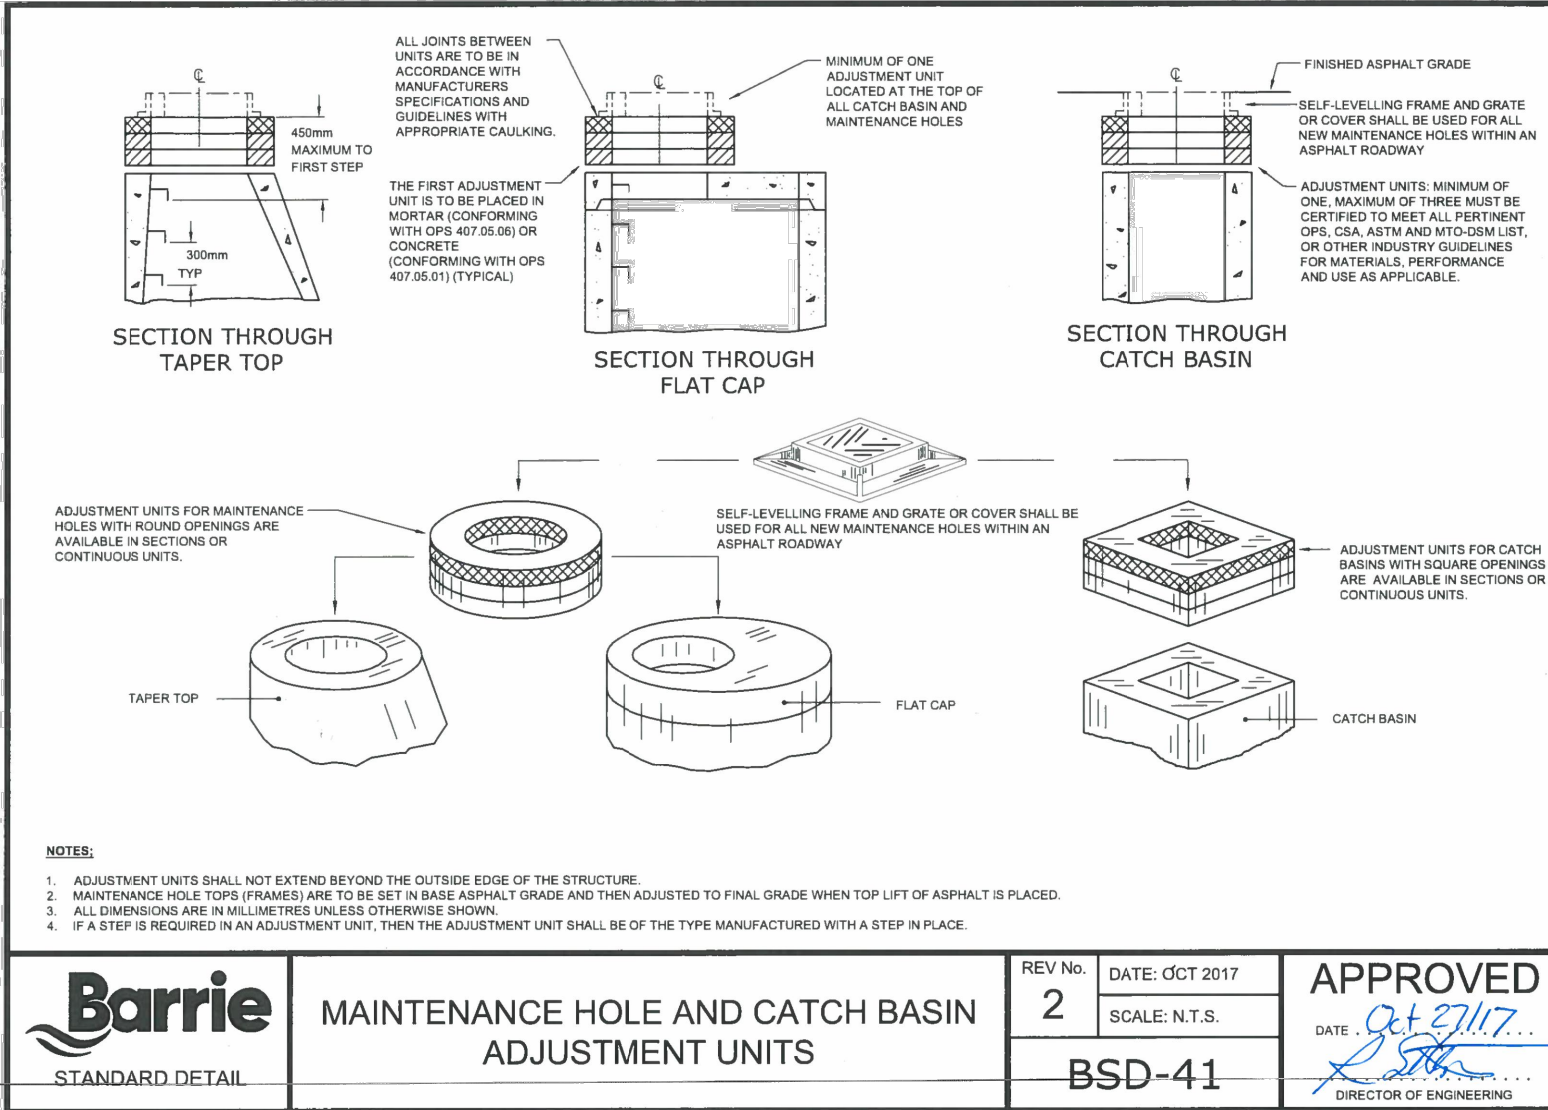


NOTE: REFER TO CITY OF BARRIE LIST OF APPROVED MANUFACTURER'S FOR ALL APPROVED MATERIALS NOT OTHERWISE SPECIFIED ON THE PLANS

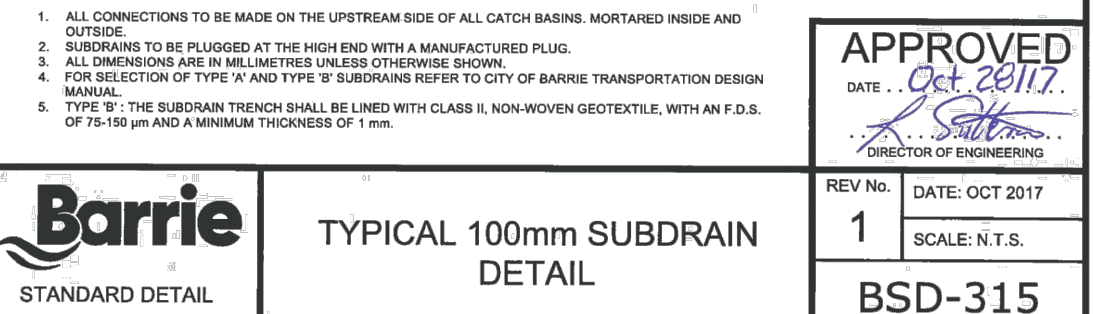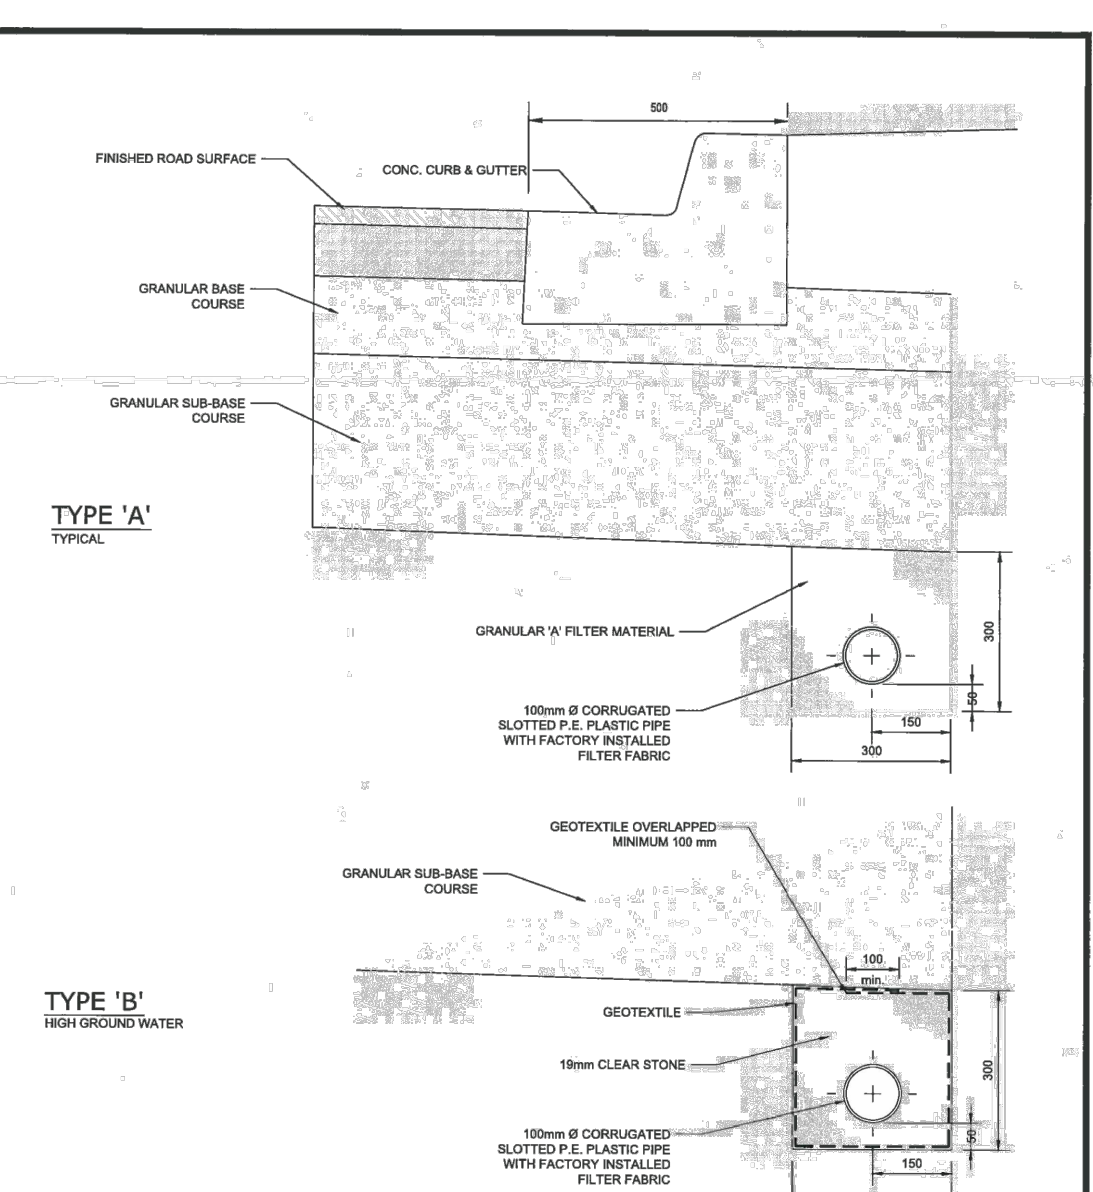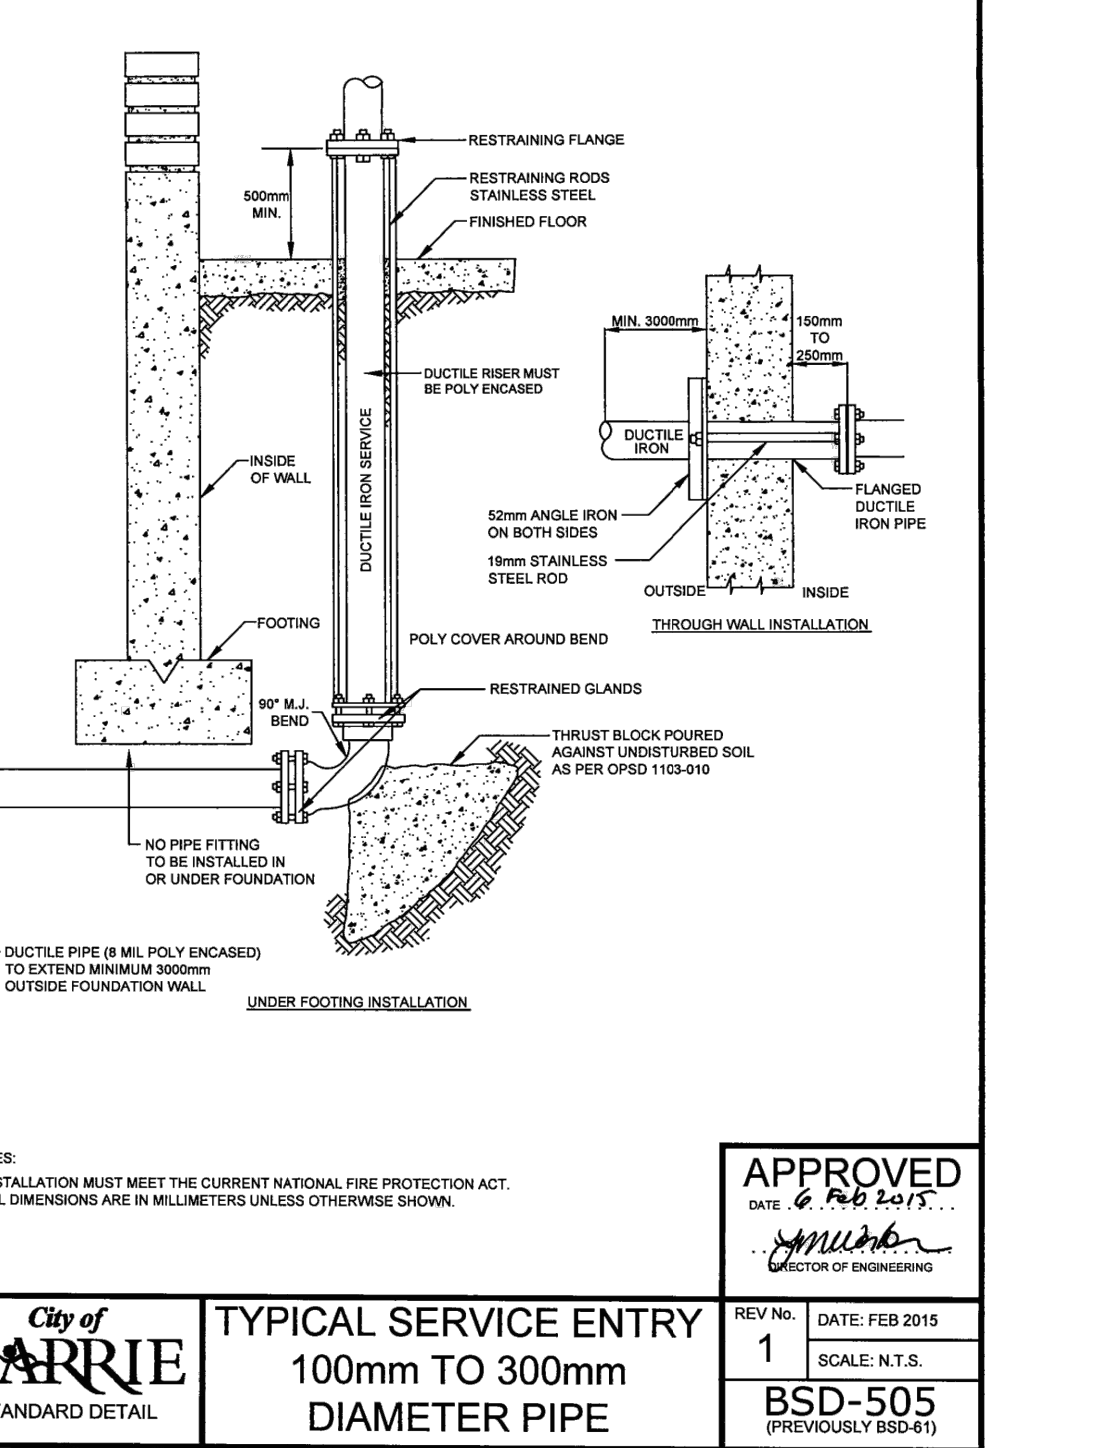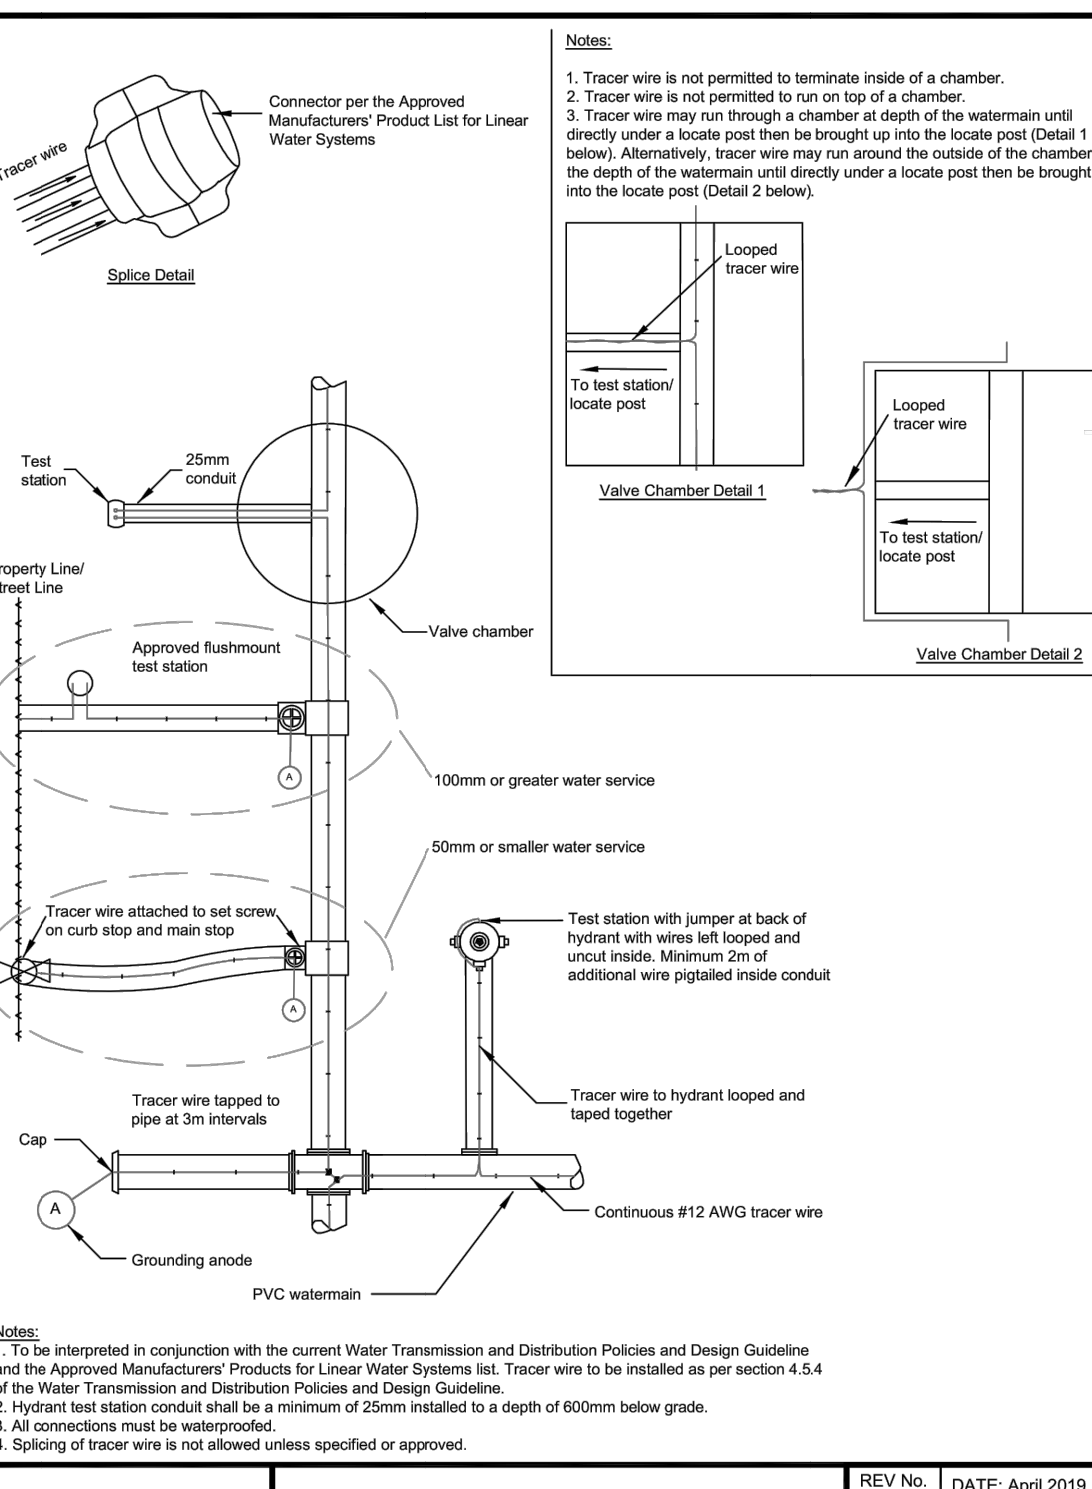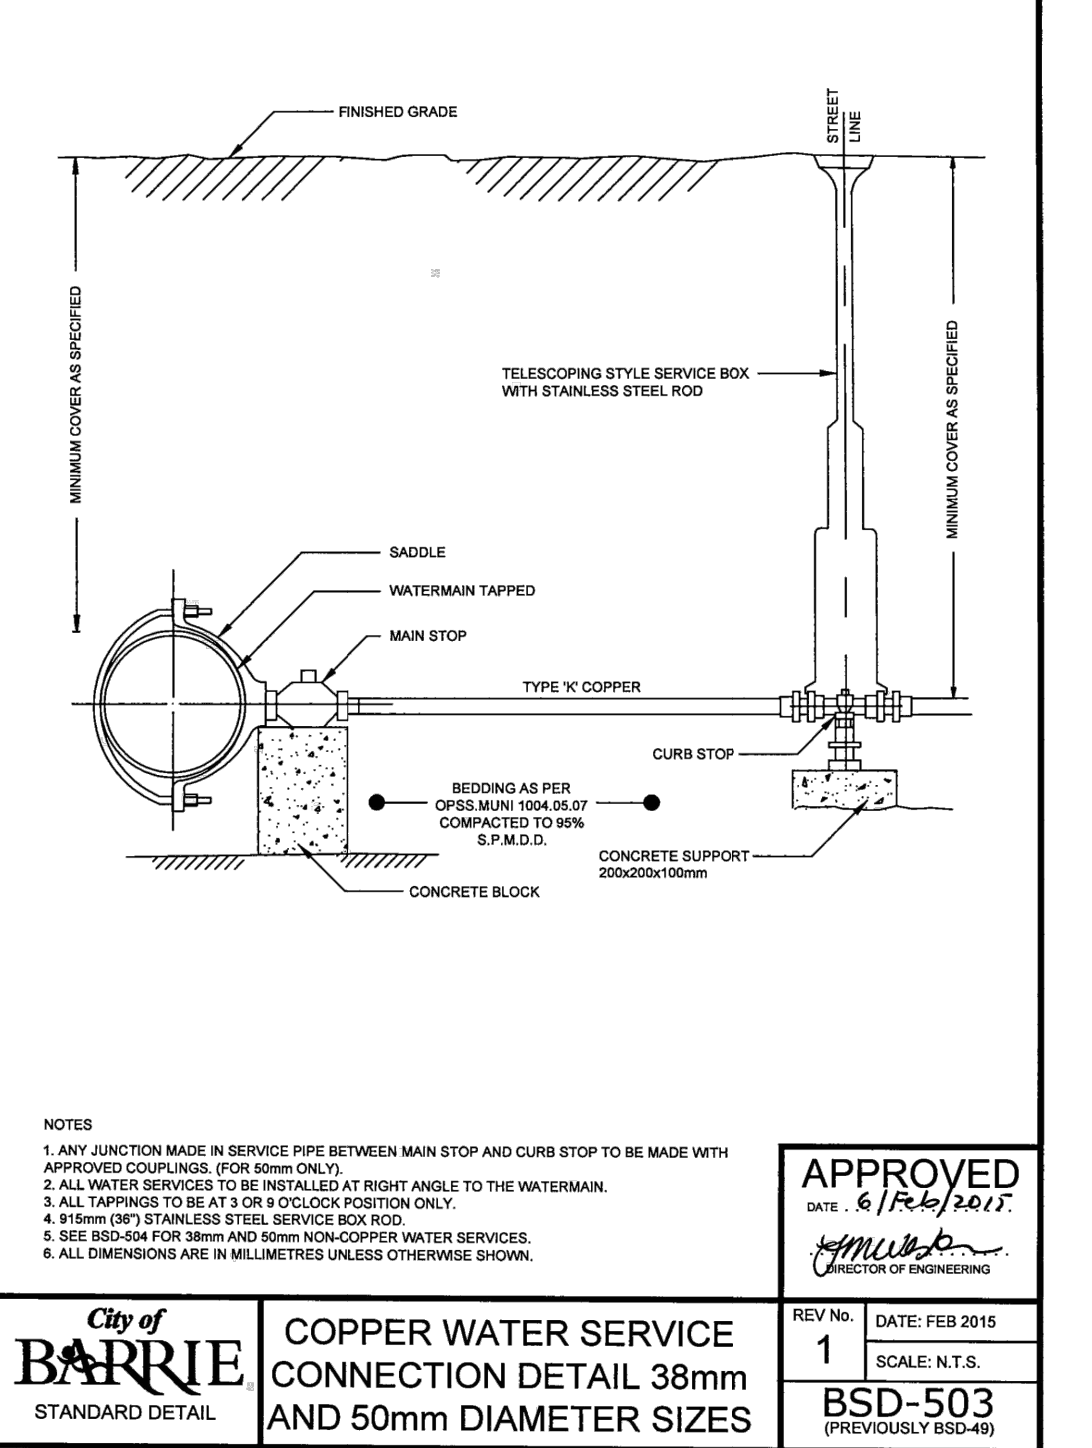 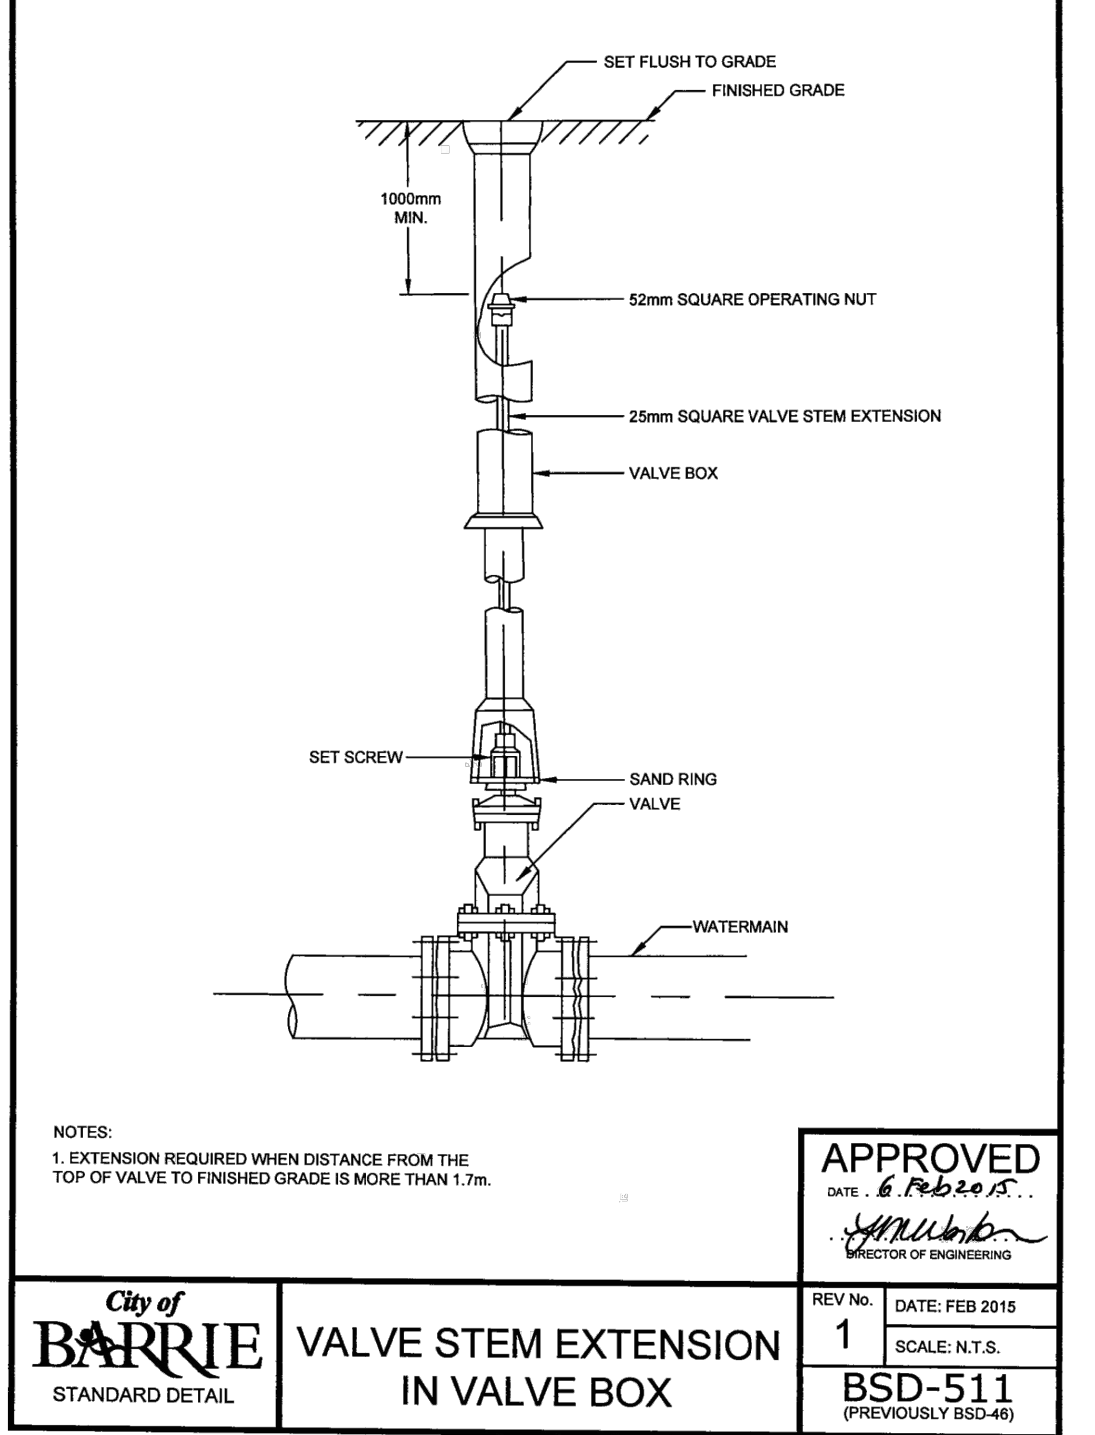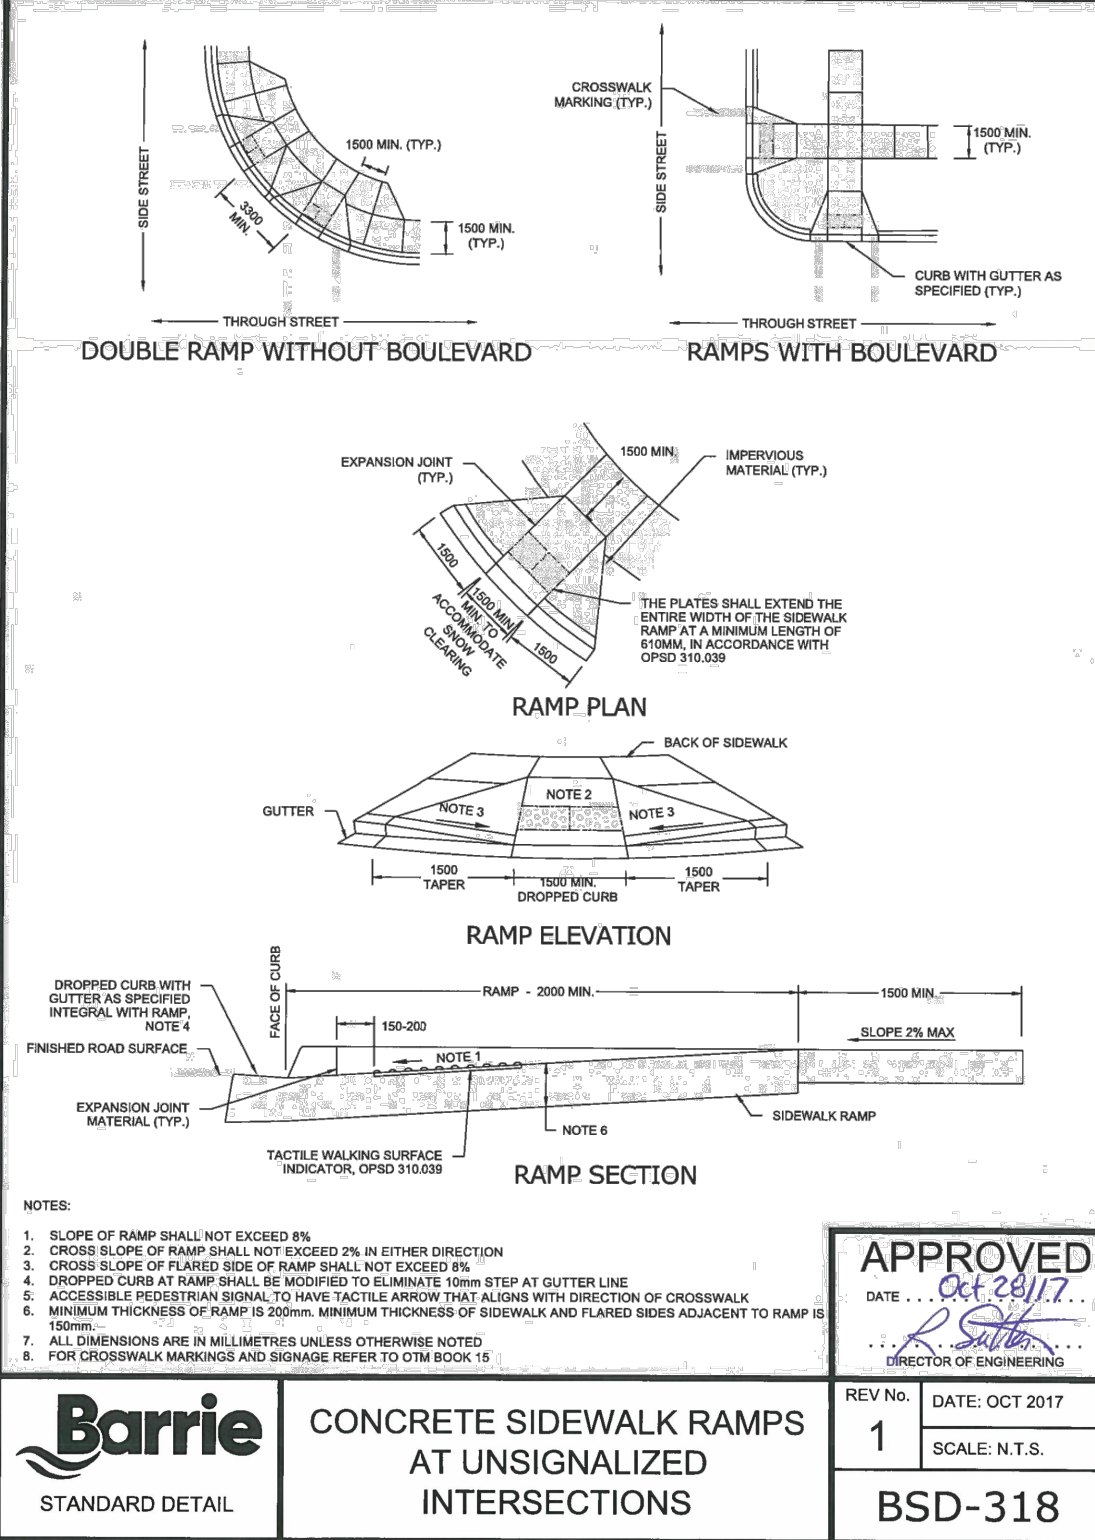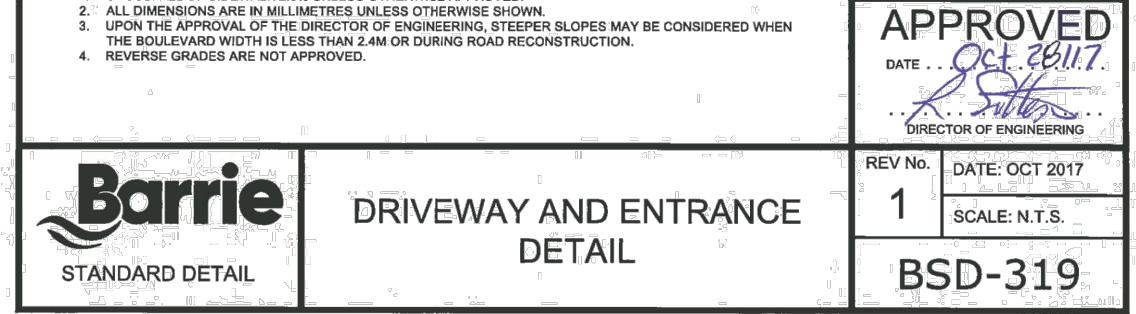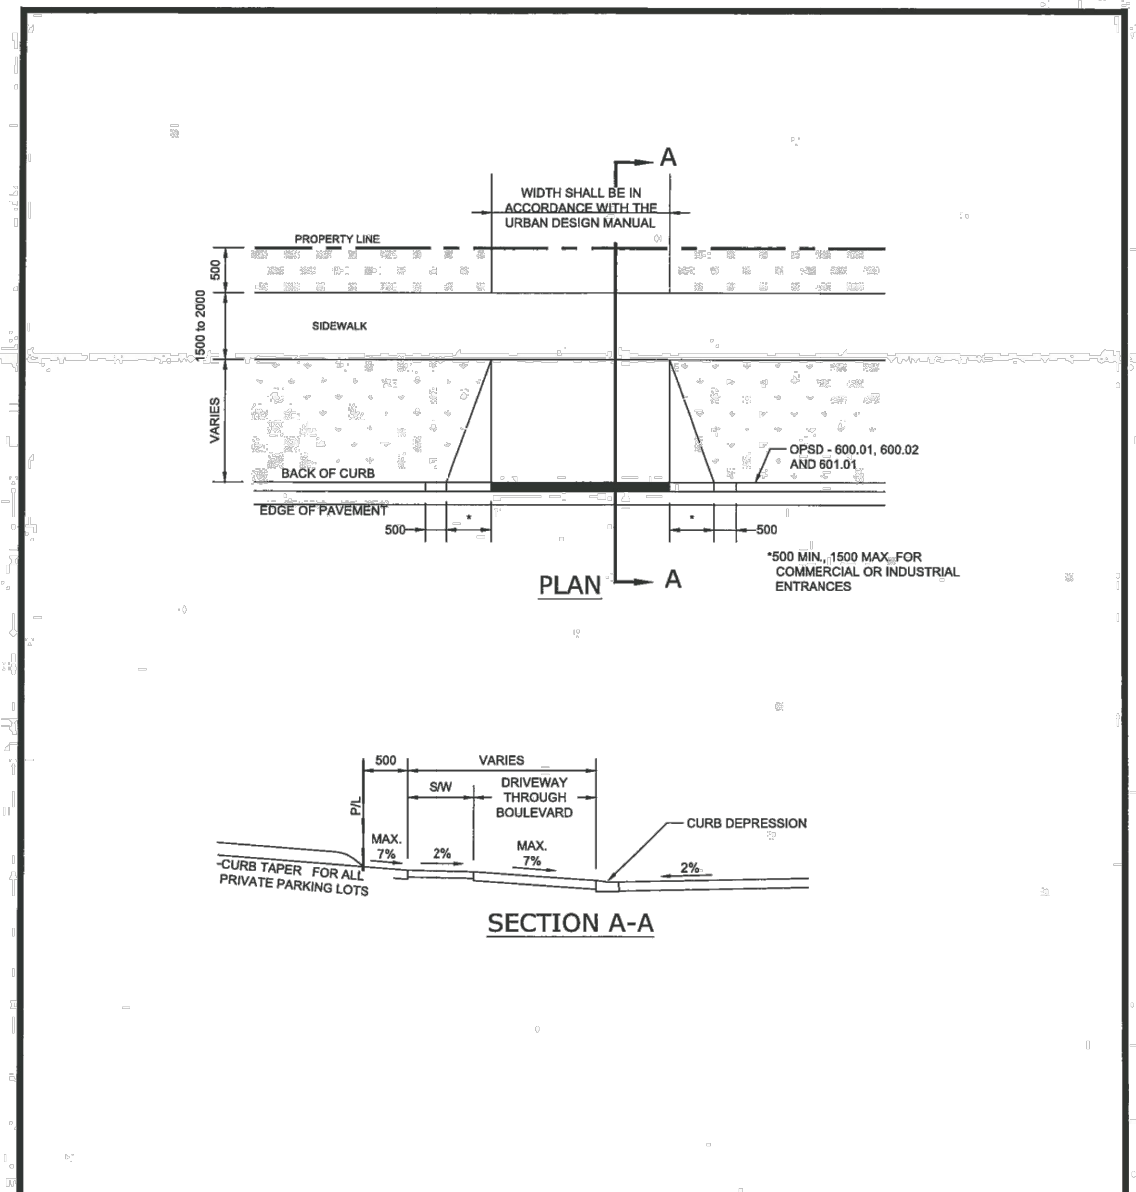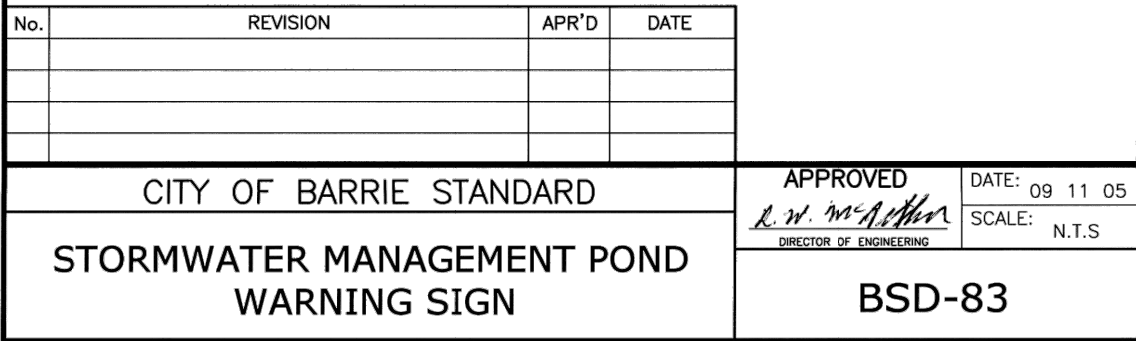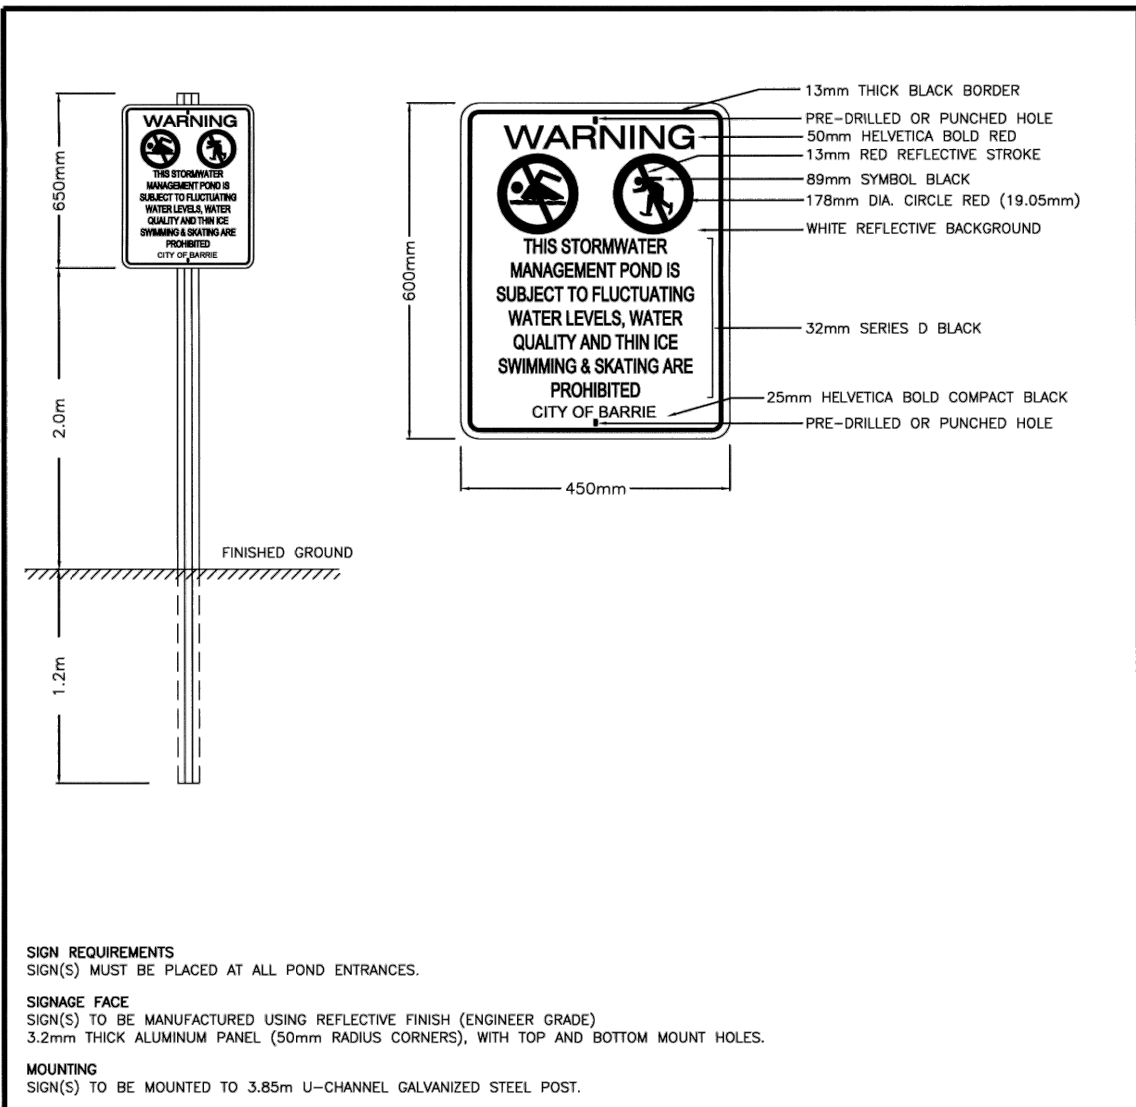

- Notes
1. This drawing is the exclusive property of CAPES Engineering Ltd. The reproduction of any part without express written consent of this Corporation is strictly prohibited.
 2. The contractor shall verify all dimensions, levels, and datums on site and report any discrepancies or omissions to CAPES Engineering Ltd. prior to construction.
 3. This drawing is to be read and understood in conjunction with all other plans and documents applicable to this project.

No	Issue / Revision	Date	Auth
1	FUNCTIONAL SERVICING REPORT	20/04/24	CC

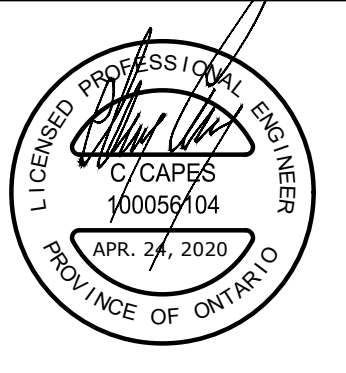









Client
MR. BEHROOZ AZIZI








CAPES
ENGINEERING

355310 BLUE MOUNTAINS - EUPHRASIA TOWNLINE
CLARKSBURG, ON N0N 1J0

441 HURONIA ROAD SITE PLAN
STANDARD DETAILS

Designed K. GRIFFIN	Checked C. CAPES	Date 20/04/24	Drawing No. C8
Project No. 2019-083	Rev No. 1		
Scale AS NOTED			

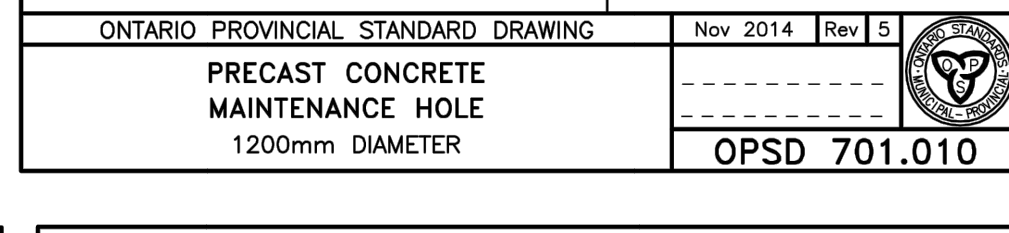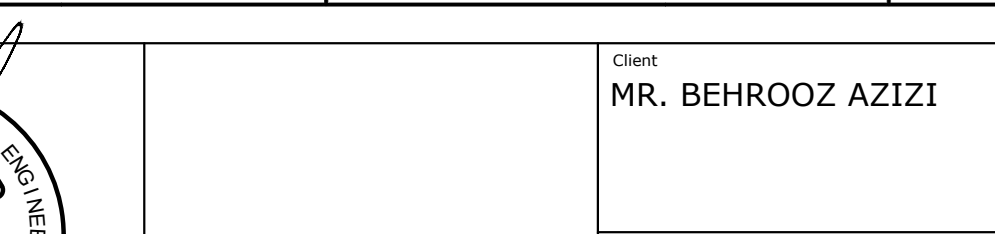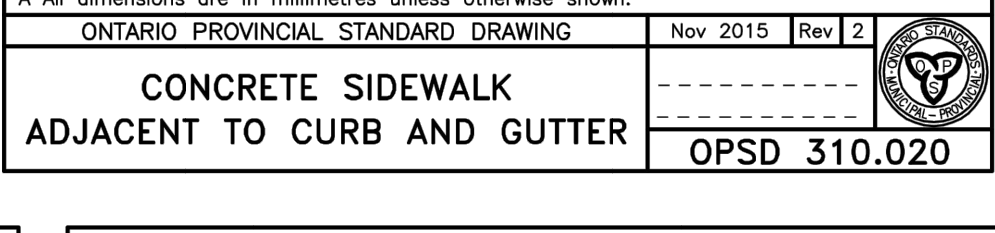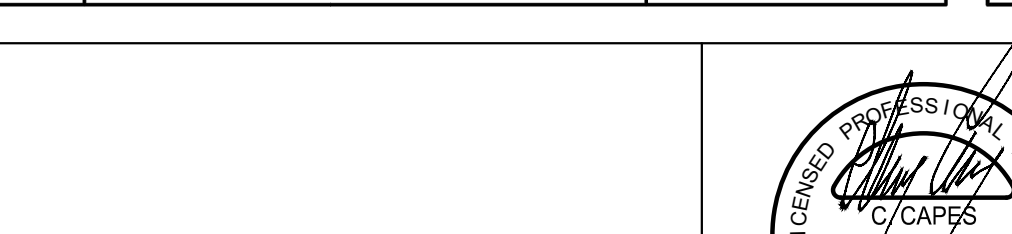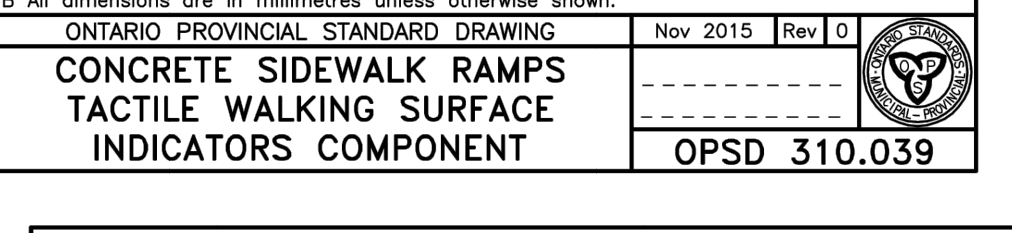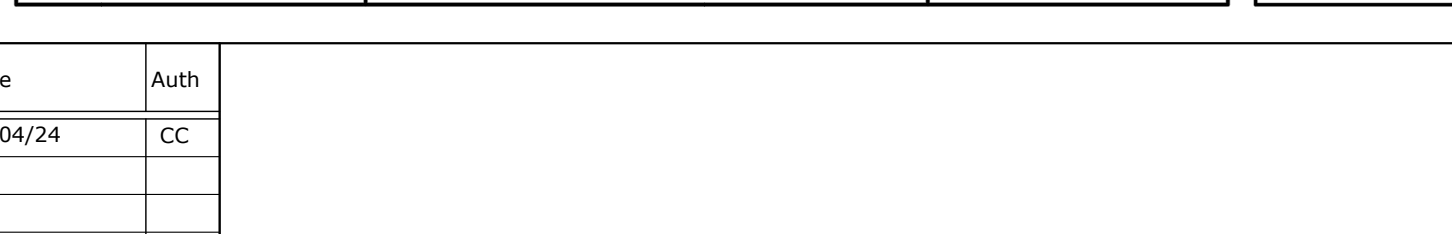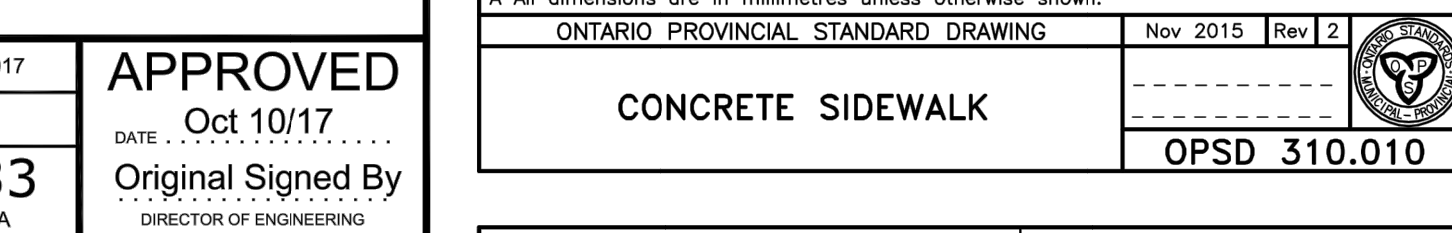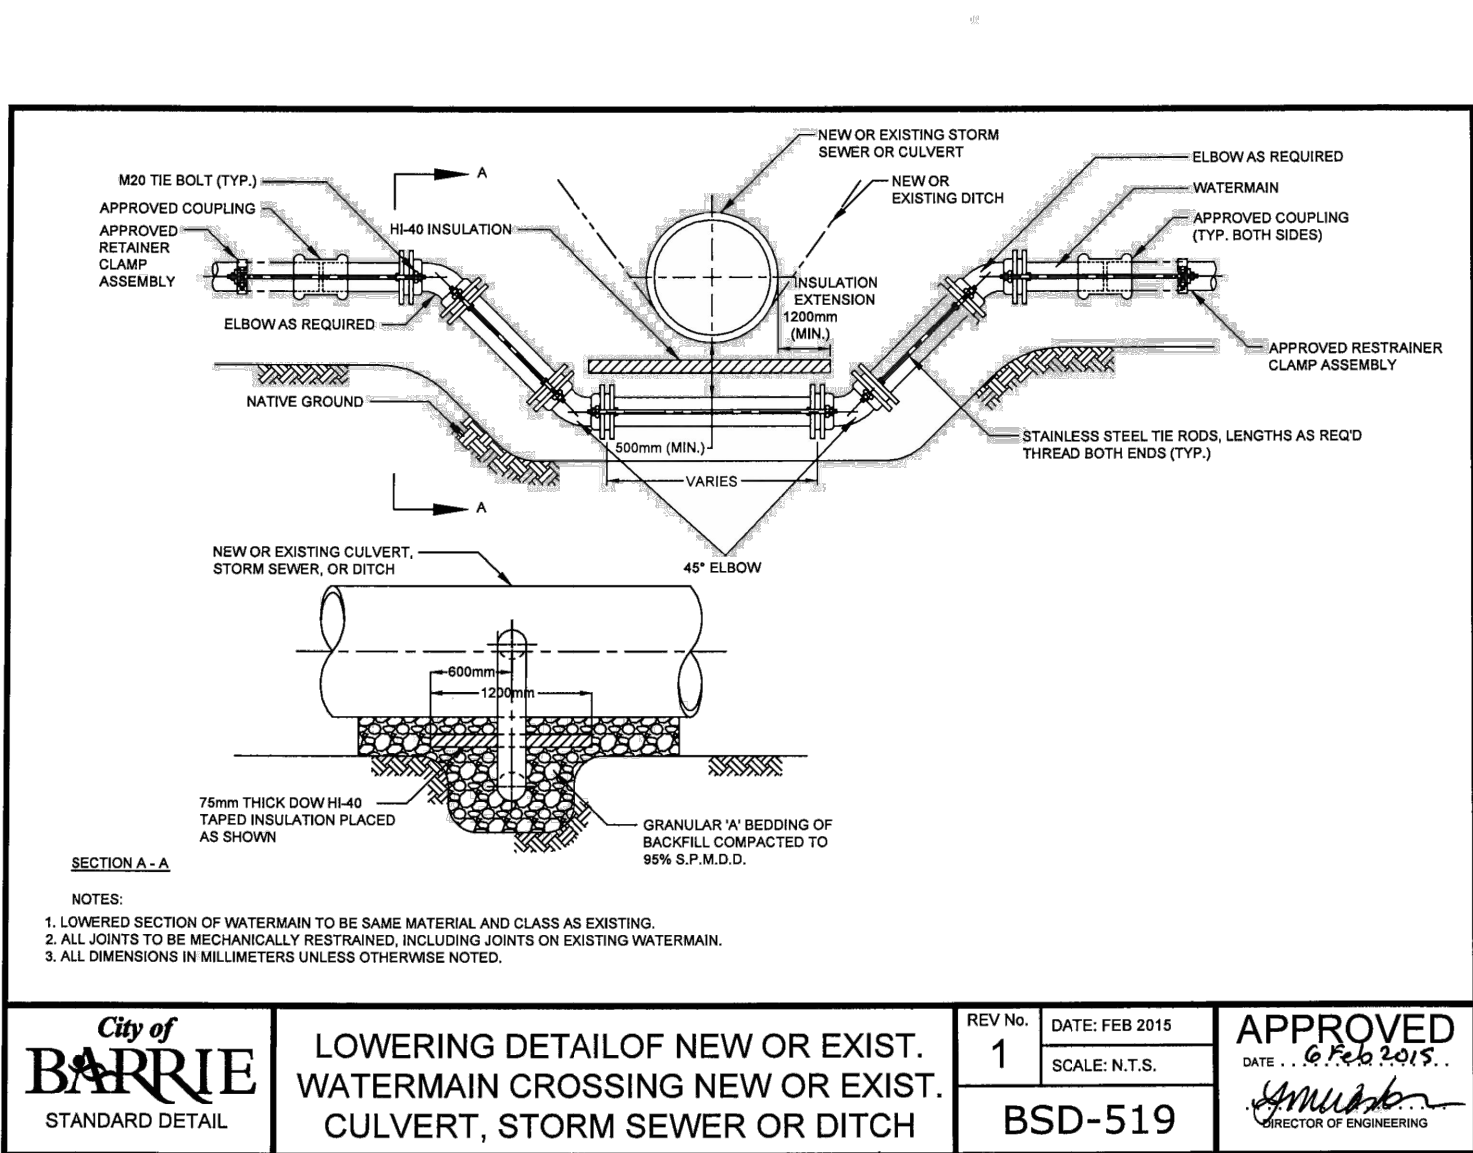

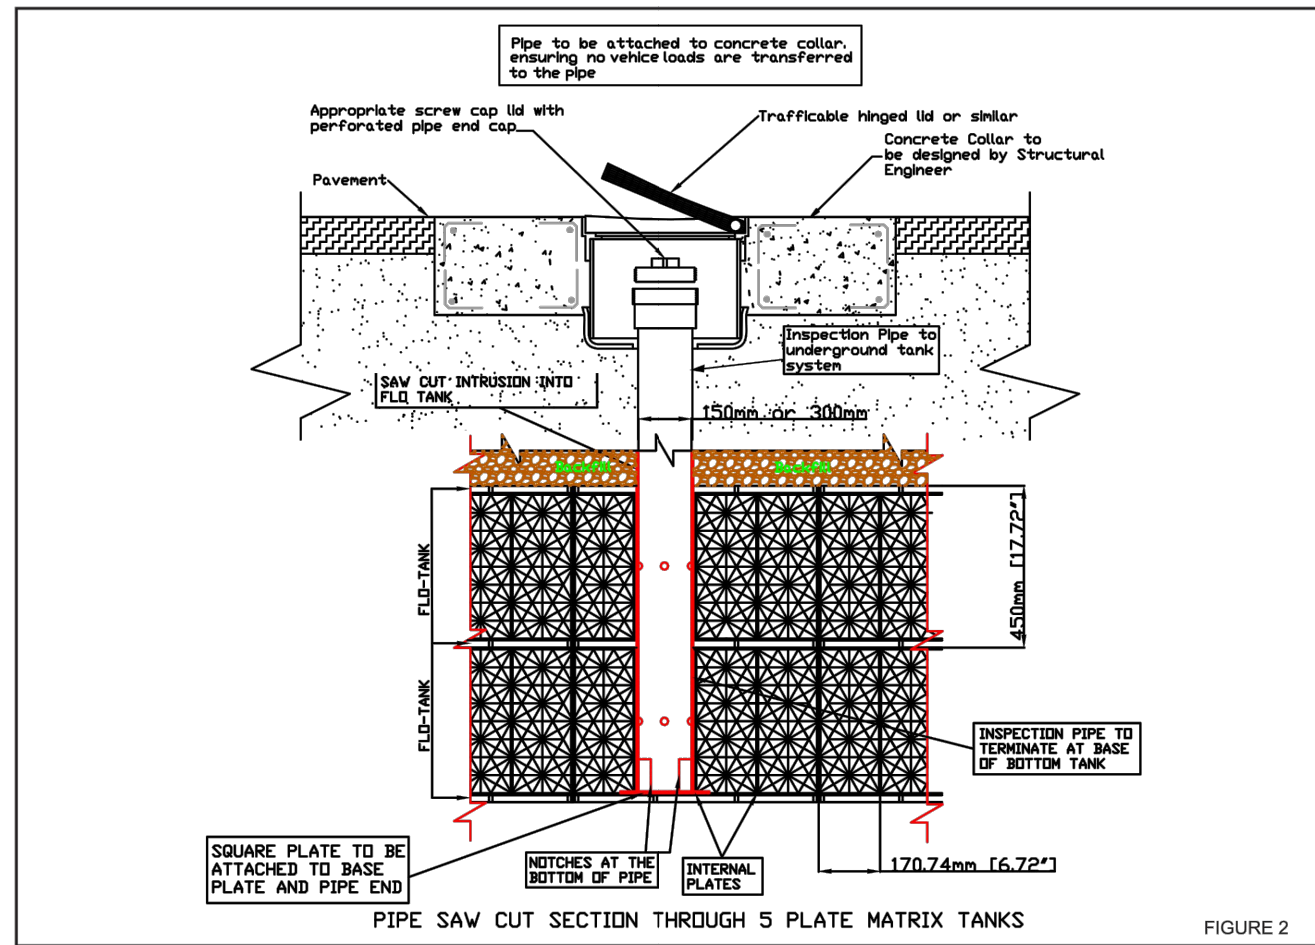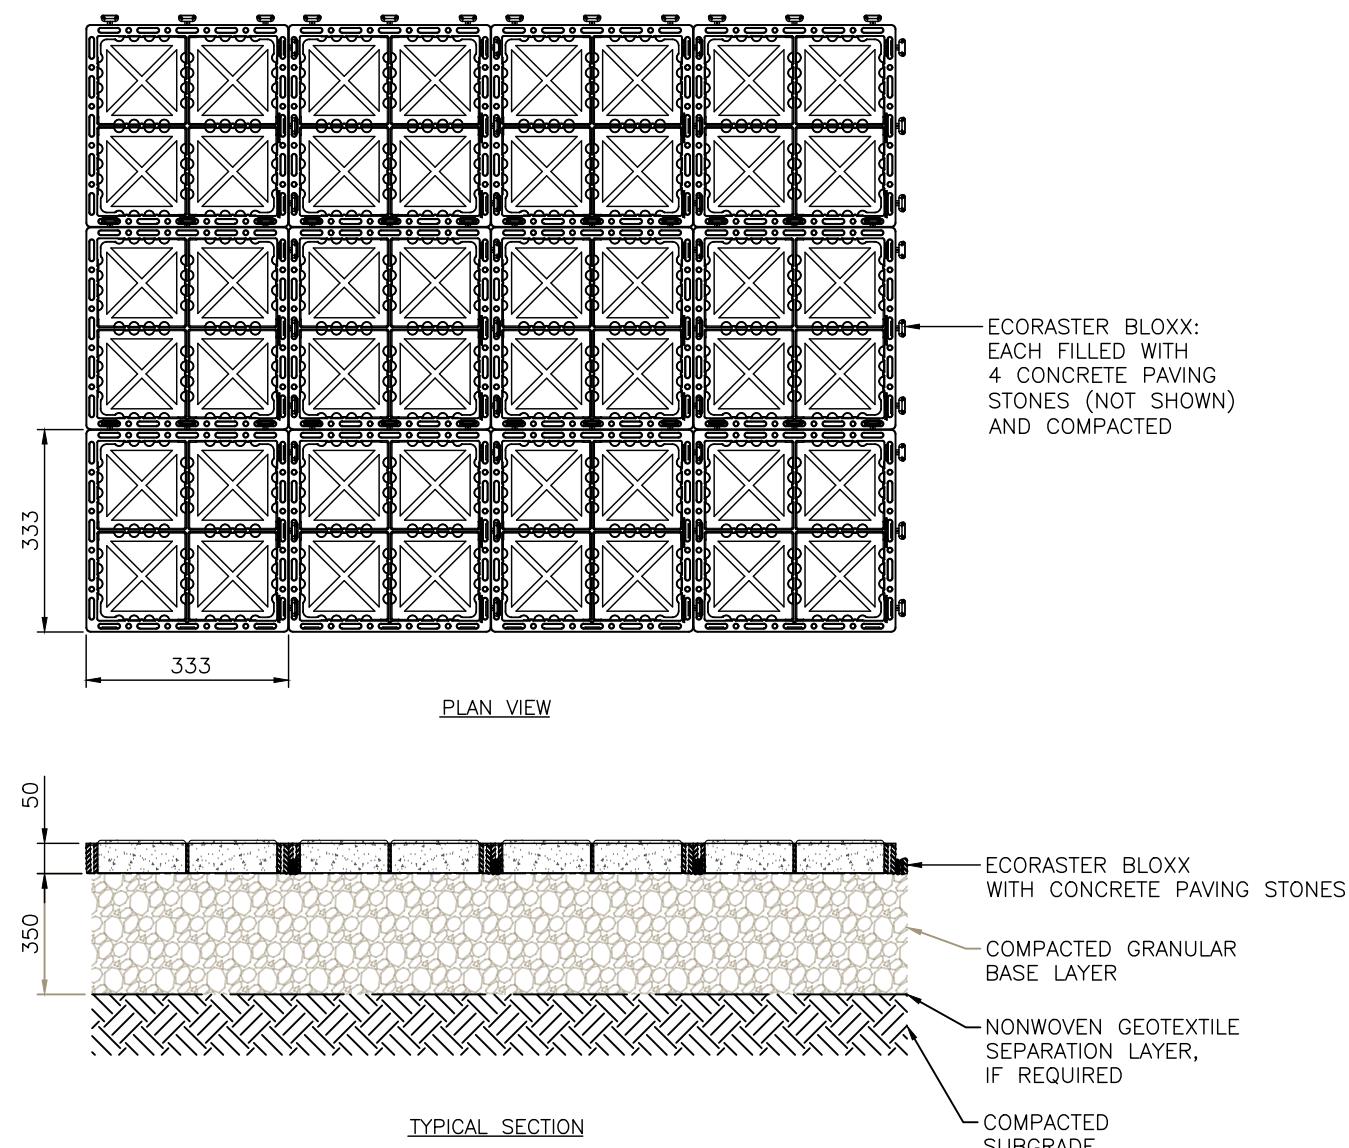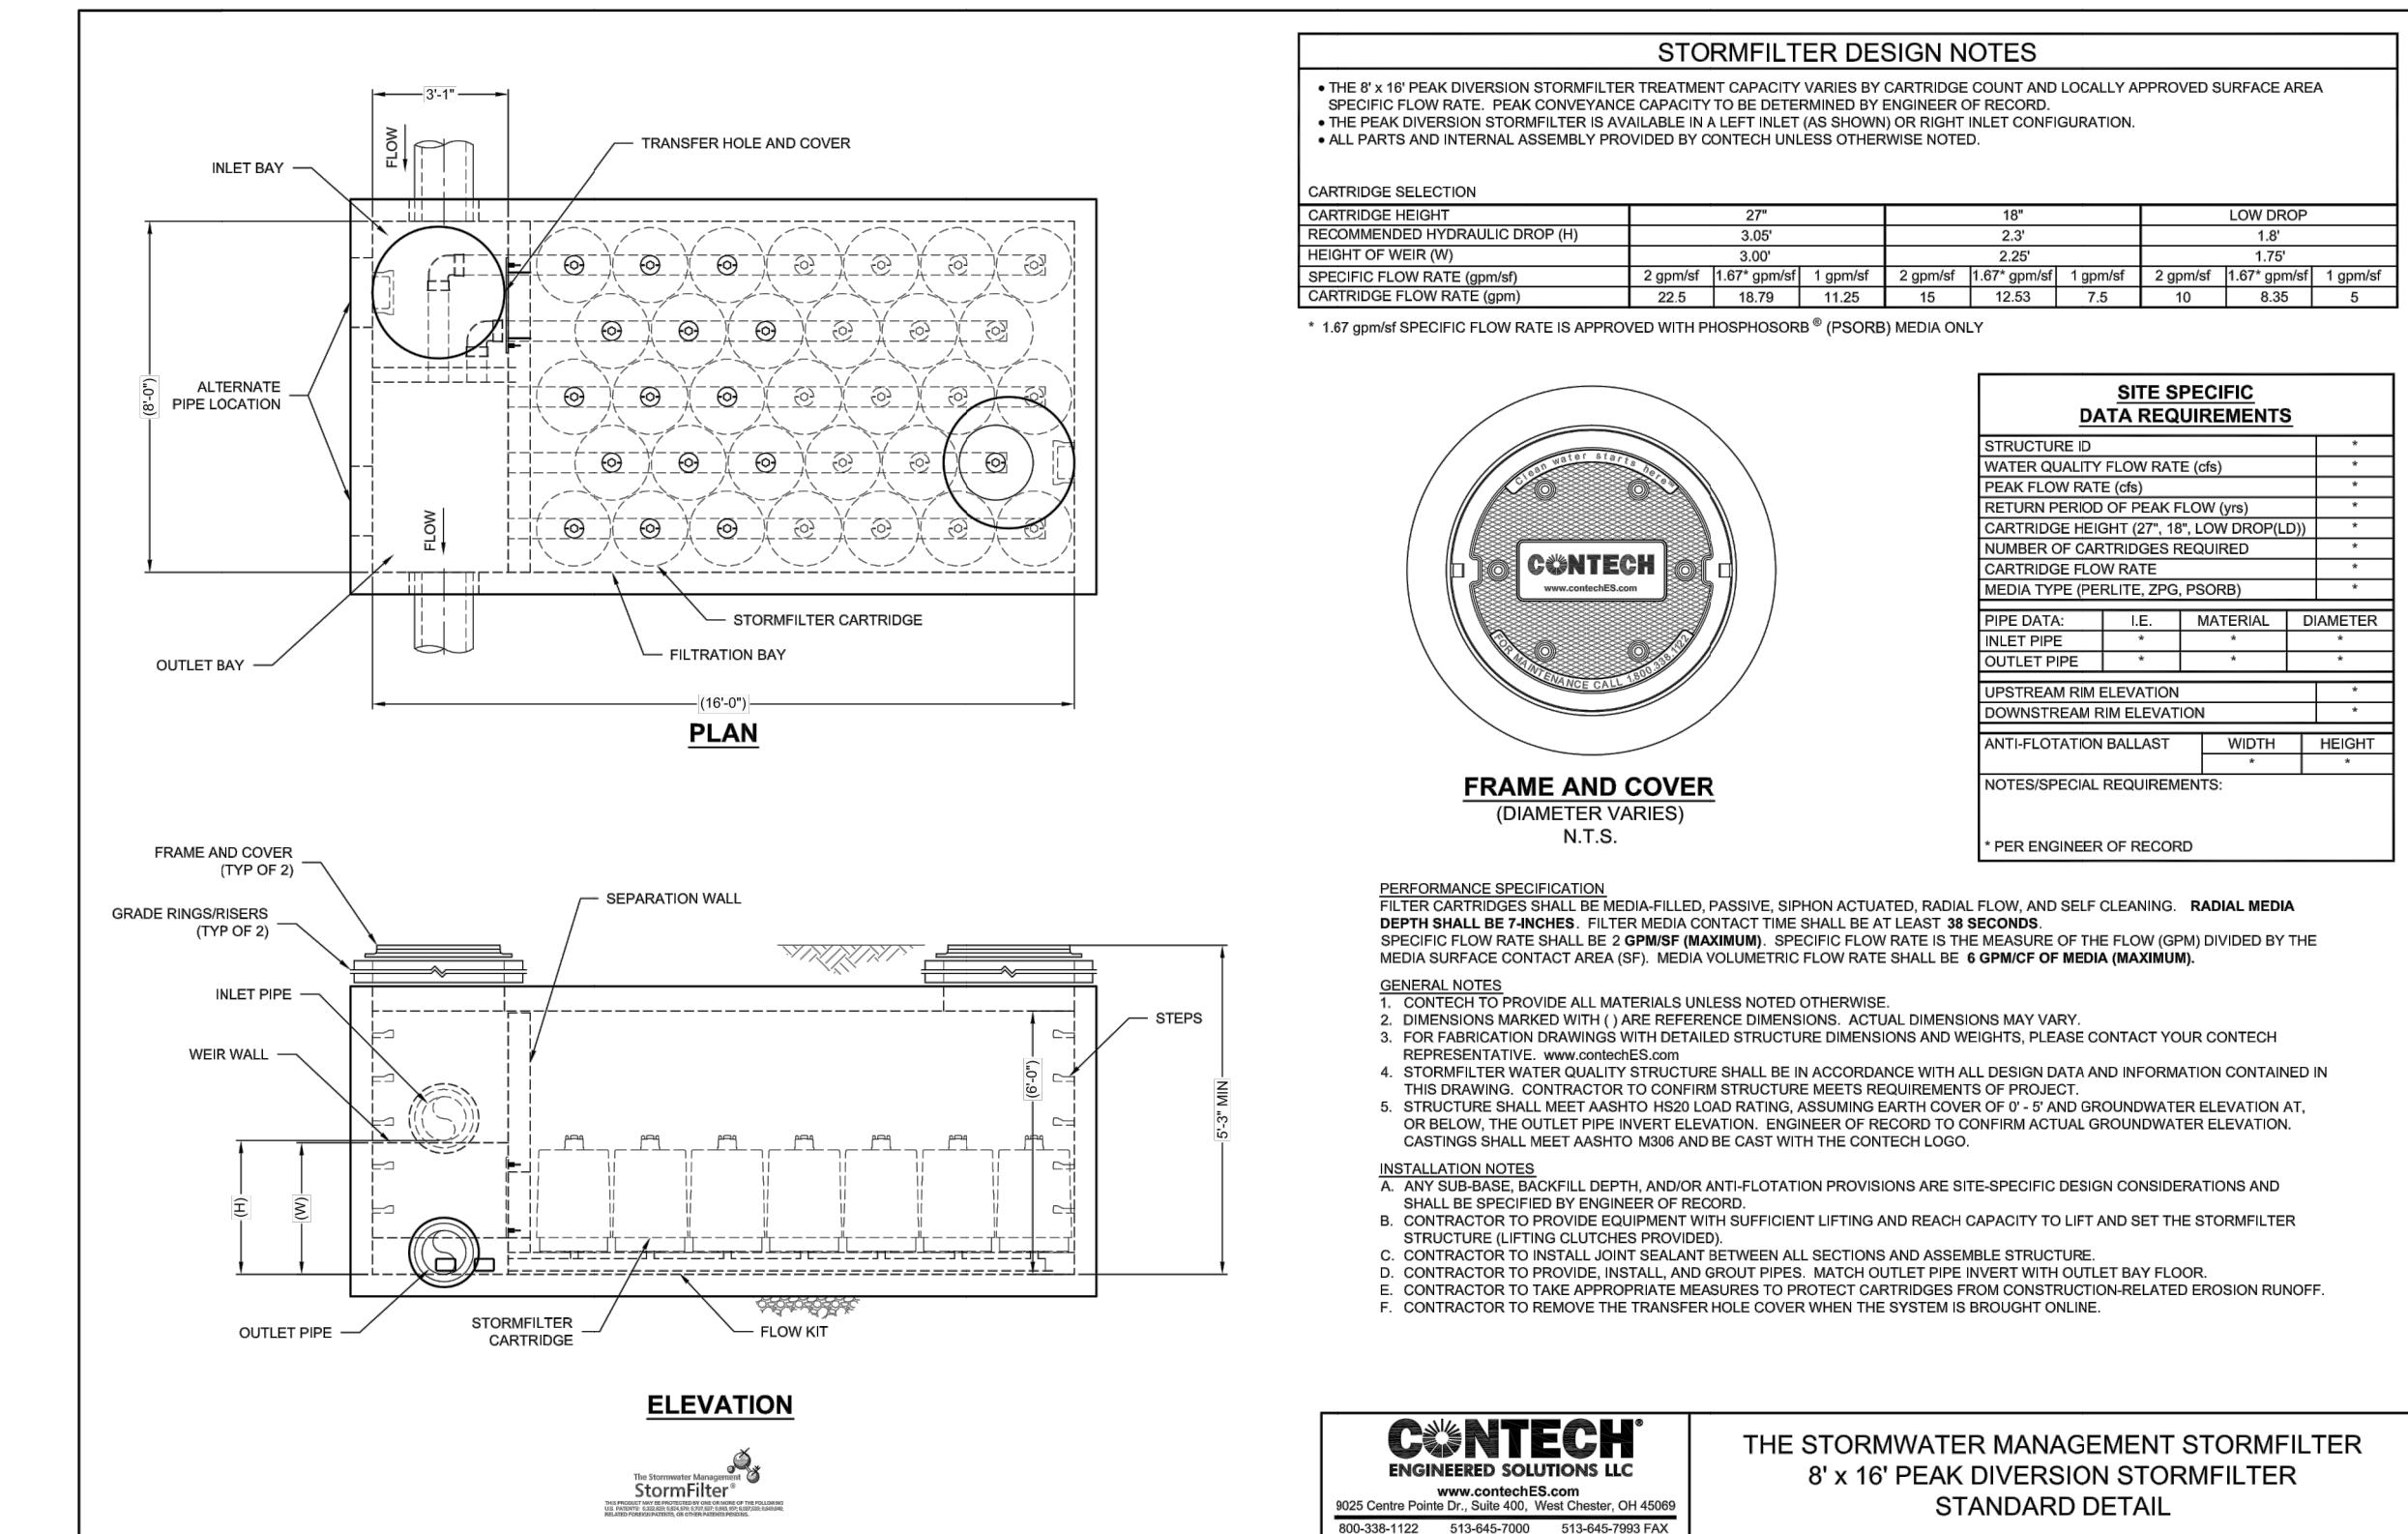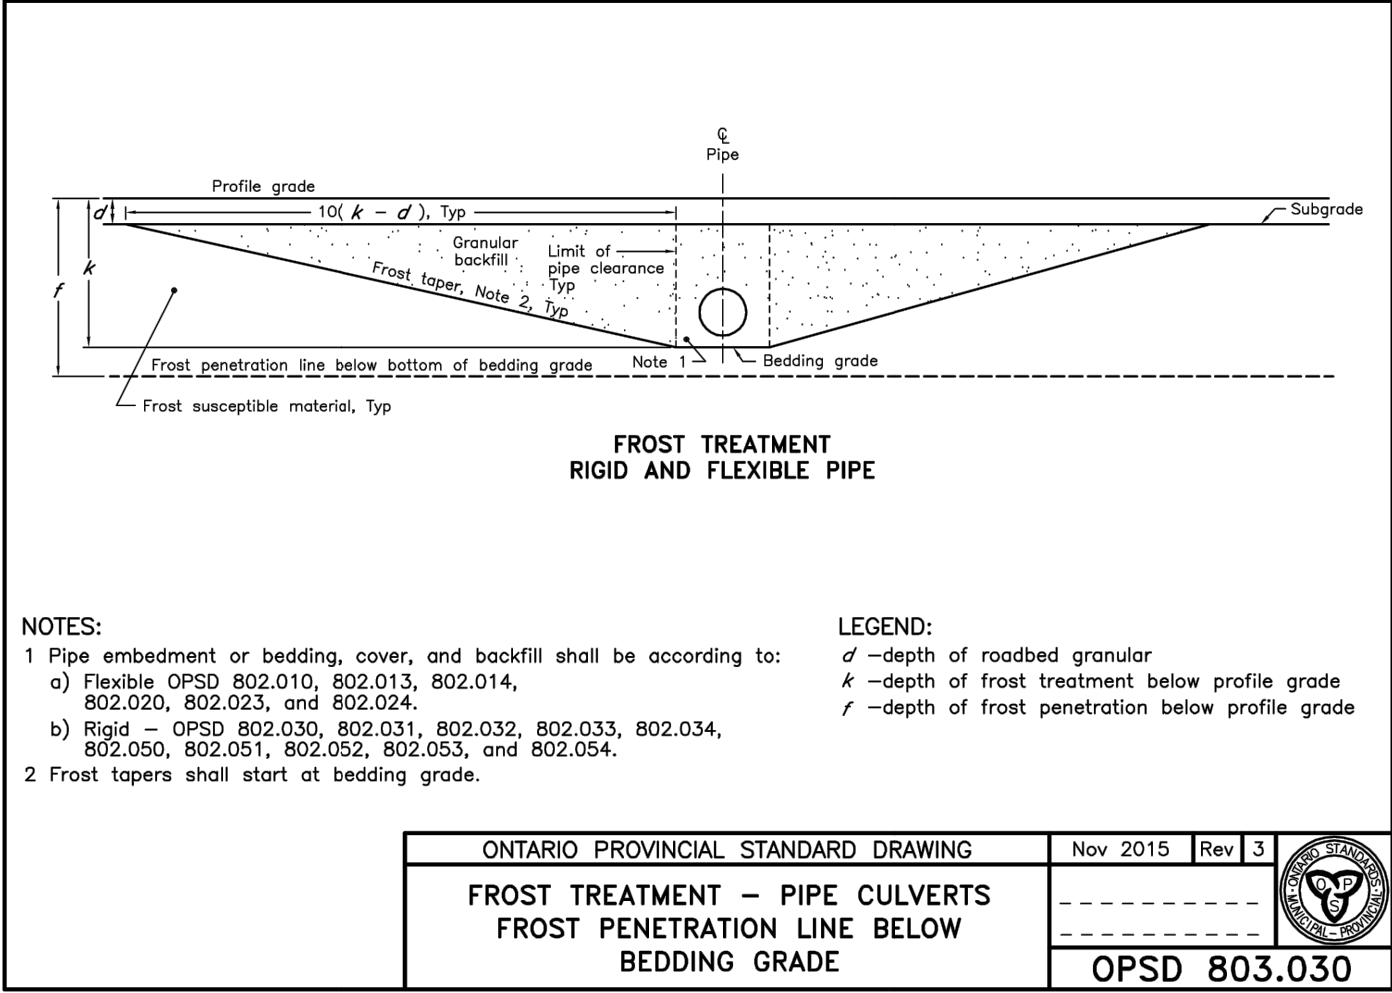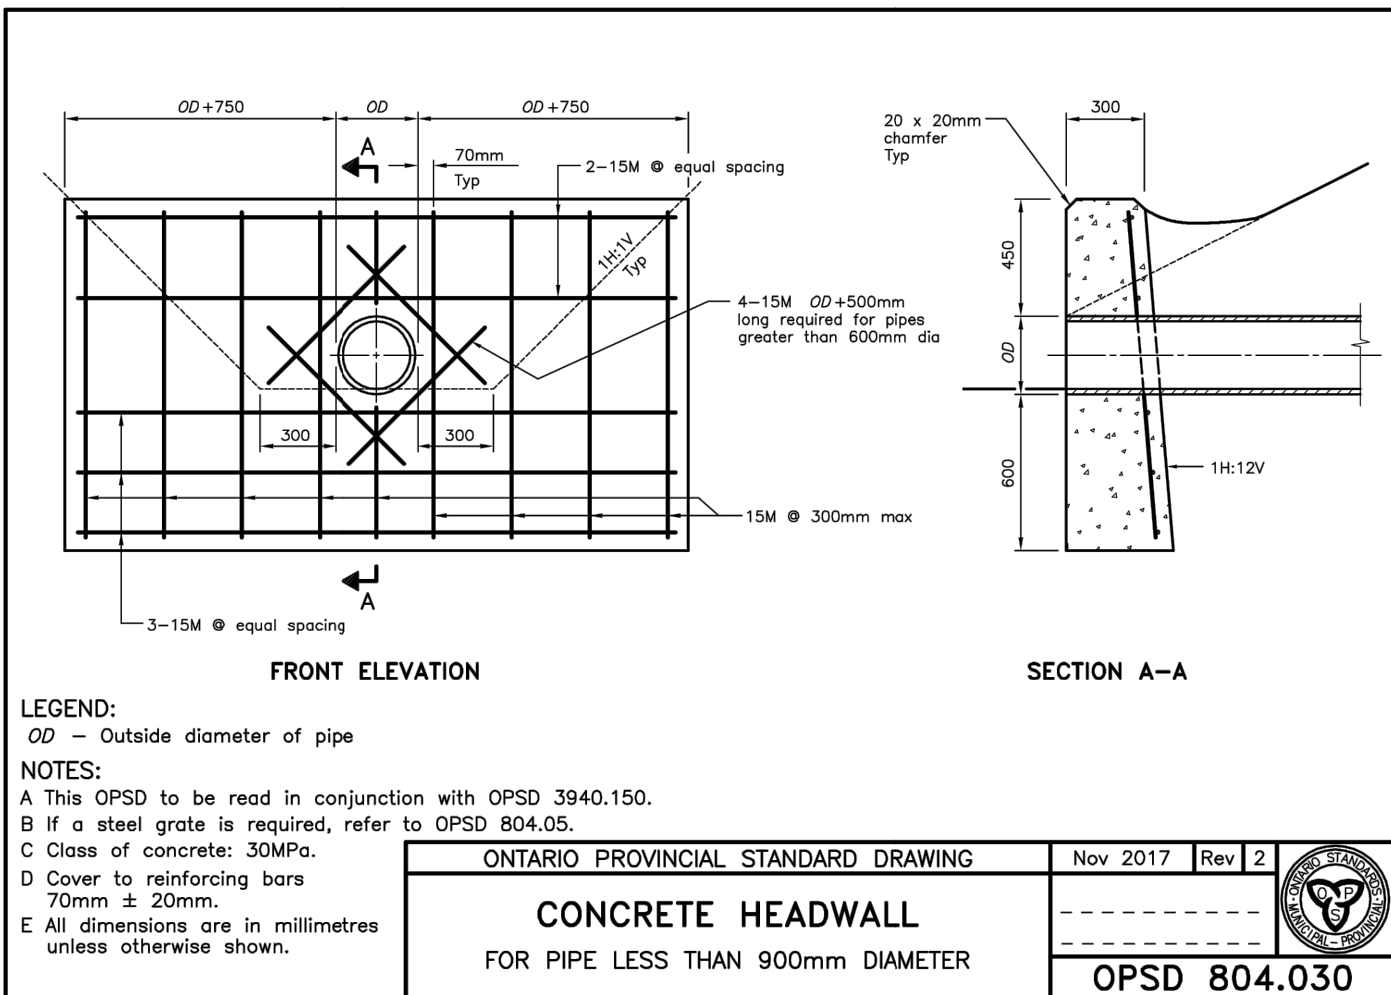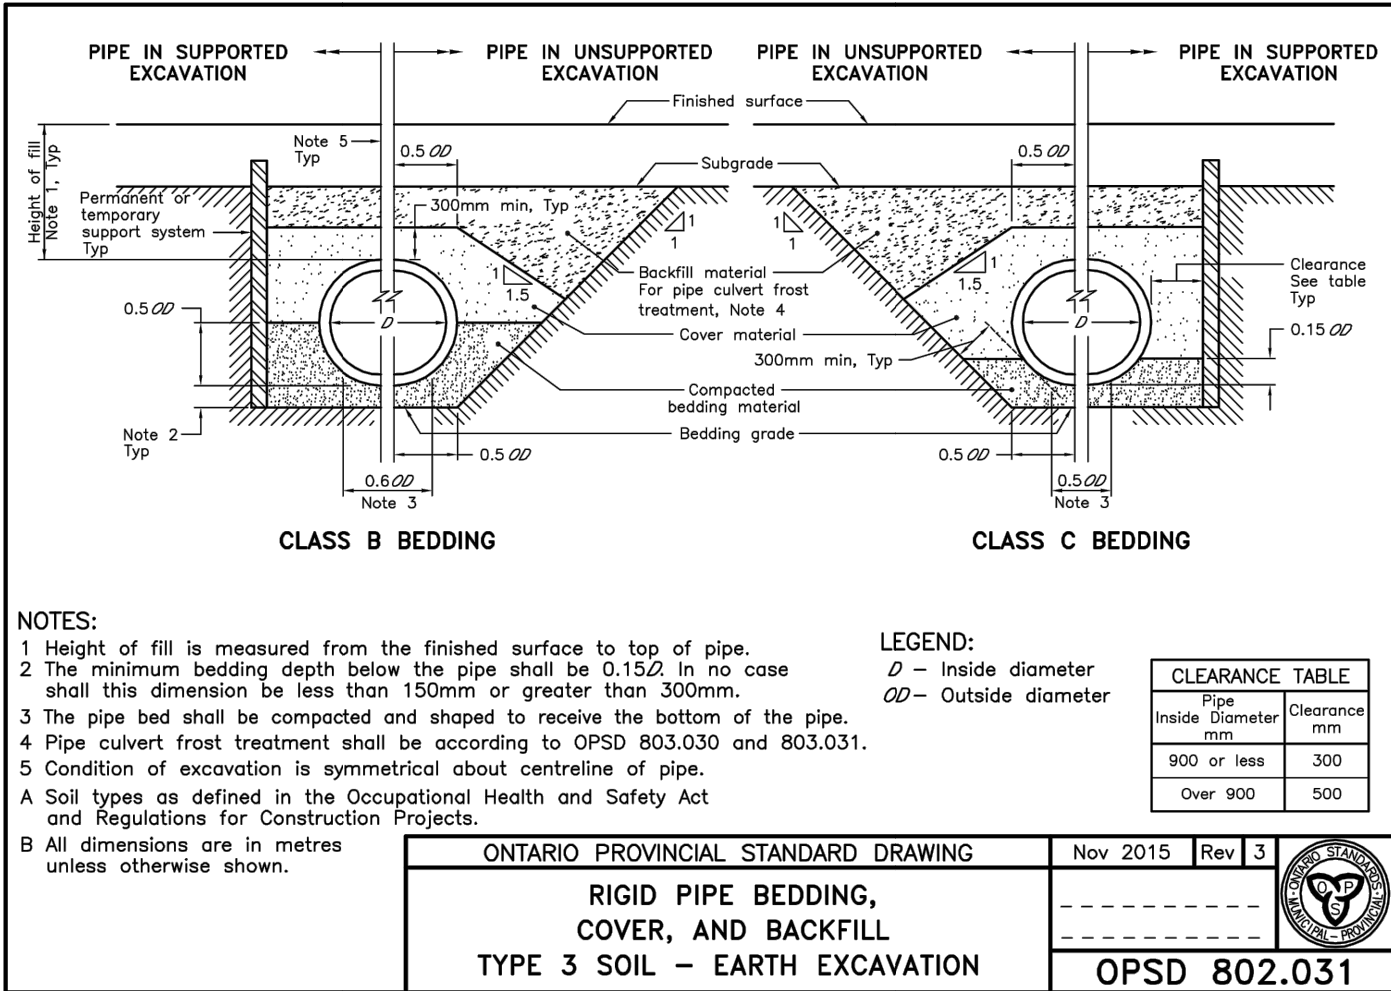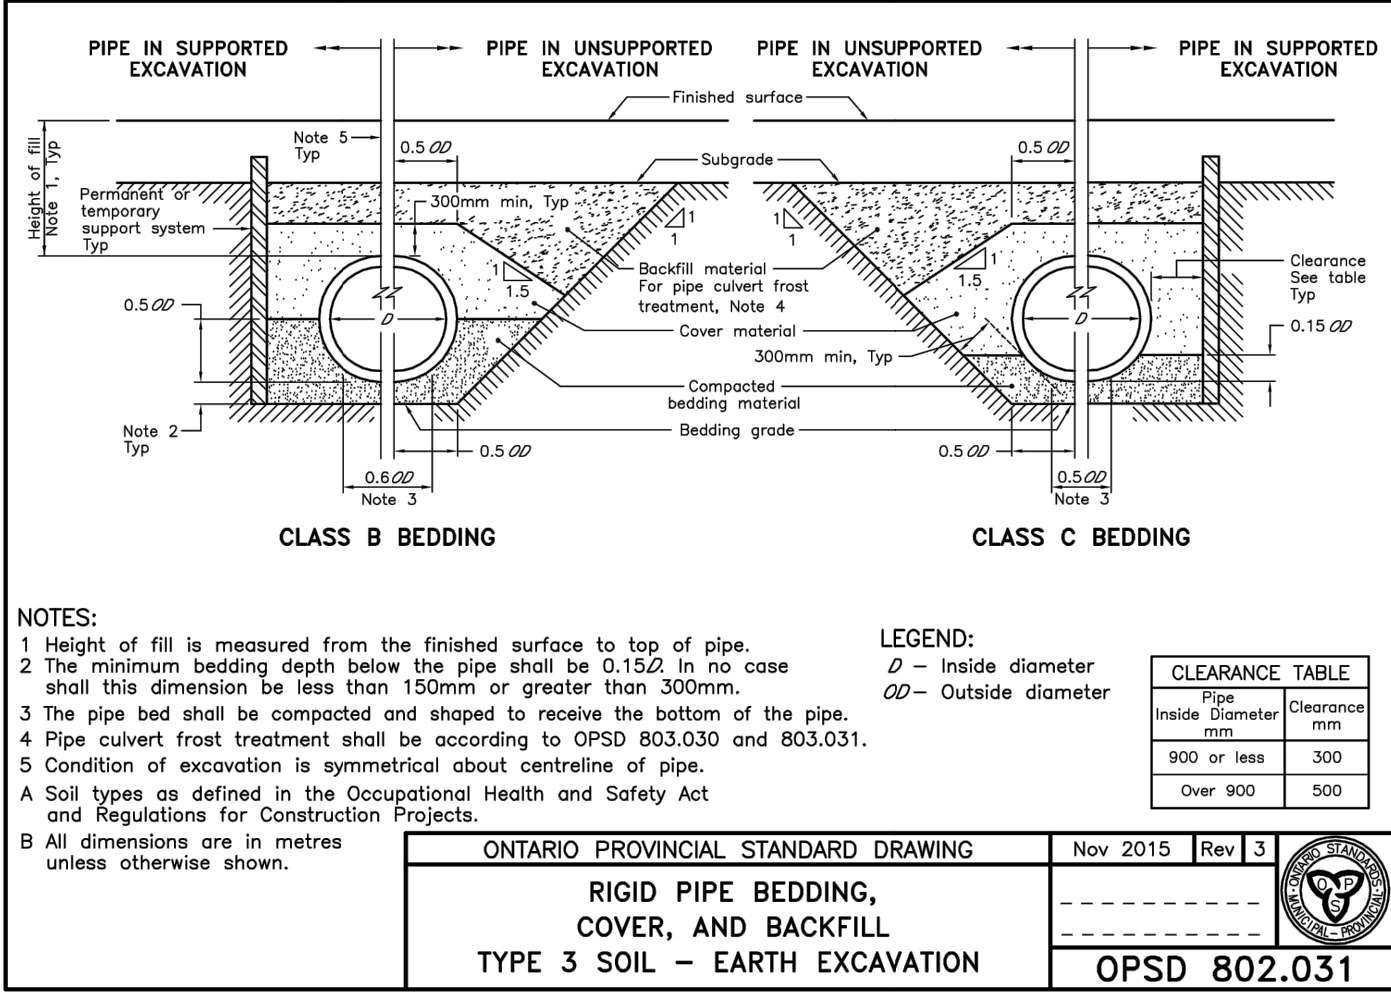


Notes

1. This drawing is the exclusive property of CAPES Engineering Ltd. The reproduction of any part without express written consent of this Corporation is strictly prohibited.

2. The contractor shall verify all dimensions, levels, and datums on site and report any discrepancies or omissions to CAPES Engineering Ltd. prior to construction.

3. This drawing is to be read and understood in conjunction with all other plans and documents applicable to this project.

No	Issue / Revision	Date	Auth
1	FUNCTIONAL SERVICING REPORT	20/04/24	CC

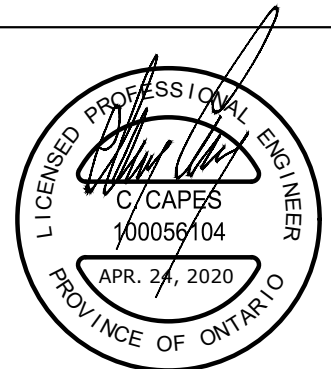

Client

MR. BEHROOZ AZIZI

CAVES ENGINEERING

355310 BLUE MOUNTAINS - EUPHRASIA TOWNLINE
CLARKSBURG, ON N0H 1J0

441 HURONIA ROAD SITE PLAN

STANDARD DETAILS

Designed	Checked	Date	Drawing No.
K. GRIFFIN	C. CAPES	20/04/24	
Project No.	Rev No.		
2019-083	1		
Scale			
AS NOTED			

C10