


ELEMENTS SITE PLAN

CITY OF BARRIE

DRAWING LEGEND

N-1	GENERAL NOTES
ESC-1	EROSION AND SEDIMENT CONTROL PLAN
ESC-2	EROSION AND SEDIMENT CONTROL DETAILS
SG-1	SITE GRADING PLAN WITH EXISTING CONDITIONS
SG-2	SITE GRADING PLAN WITH PROPOSED CONDITIONS
SG-3	RAILWAY BERM SECTIONS
SG-4	RAILWAY BERM SECTIONS
SS-1	SITE SERVICING PLAN
SS-2	SEWER DESIGN SHEETS AND PIPE CLEARANCE TABLE
SWM-1	STORMWATER MANAGEMENT PLAN PRE-DEVELOPMENT CONDITIONS
SWM-2	STORMWATER MANAGEMENT PLAN POST-DEVELOPMENT CONDITIONS LID MODEL CATCHMENT AREAS
LID-1	RAIN GARDENS, LID SECTIONS & DETAILS
STM-1	STORM DRAINAGE PLAN
SAN-1	SANITARY DRAINAGE PLAN
WM-1	WATERMAIN SWABBING PLAN
PM-1	PAVEMENT MARKING AND SIGNAGE PLAN
CUP-1	COMPOSITE UTILITY PLAN REFER TO RUNGE ENGINEERING UTILITY DESIGN
DET-1	STANDARD DETAILS
DET-2	STANDARD DETAILS
DET-3	STANDARD DETAILS
DET-4	STANDARD DETAILS
DET-5	STANDARD DETAILS

NOT FOR CONSTRUCTION

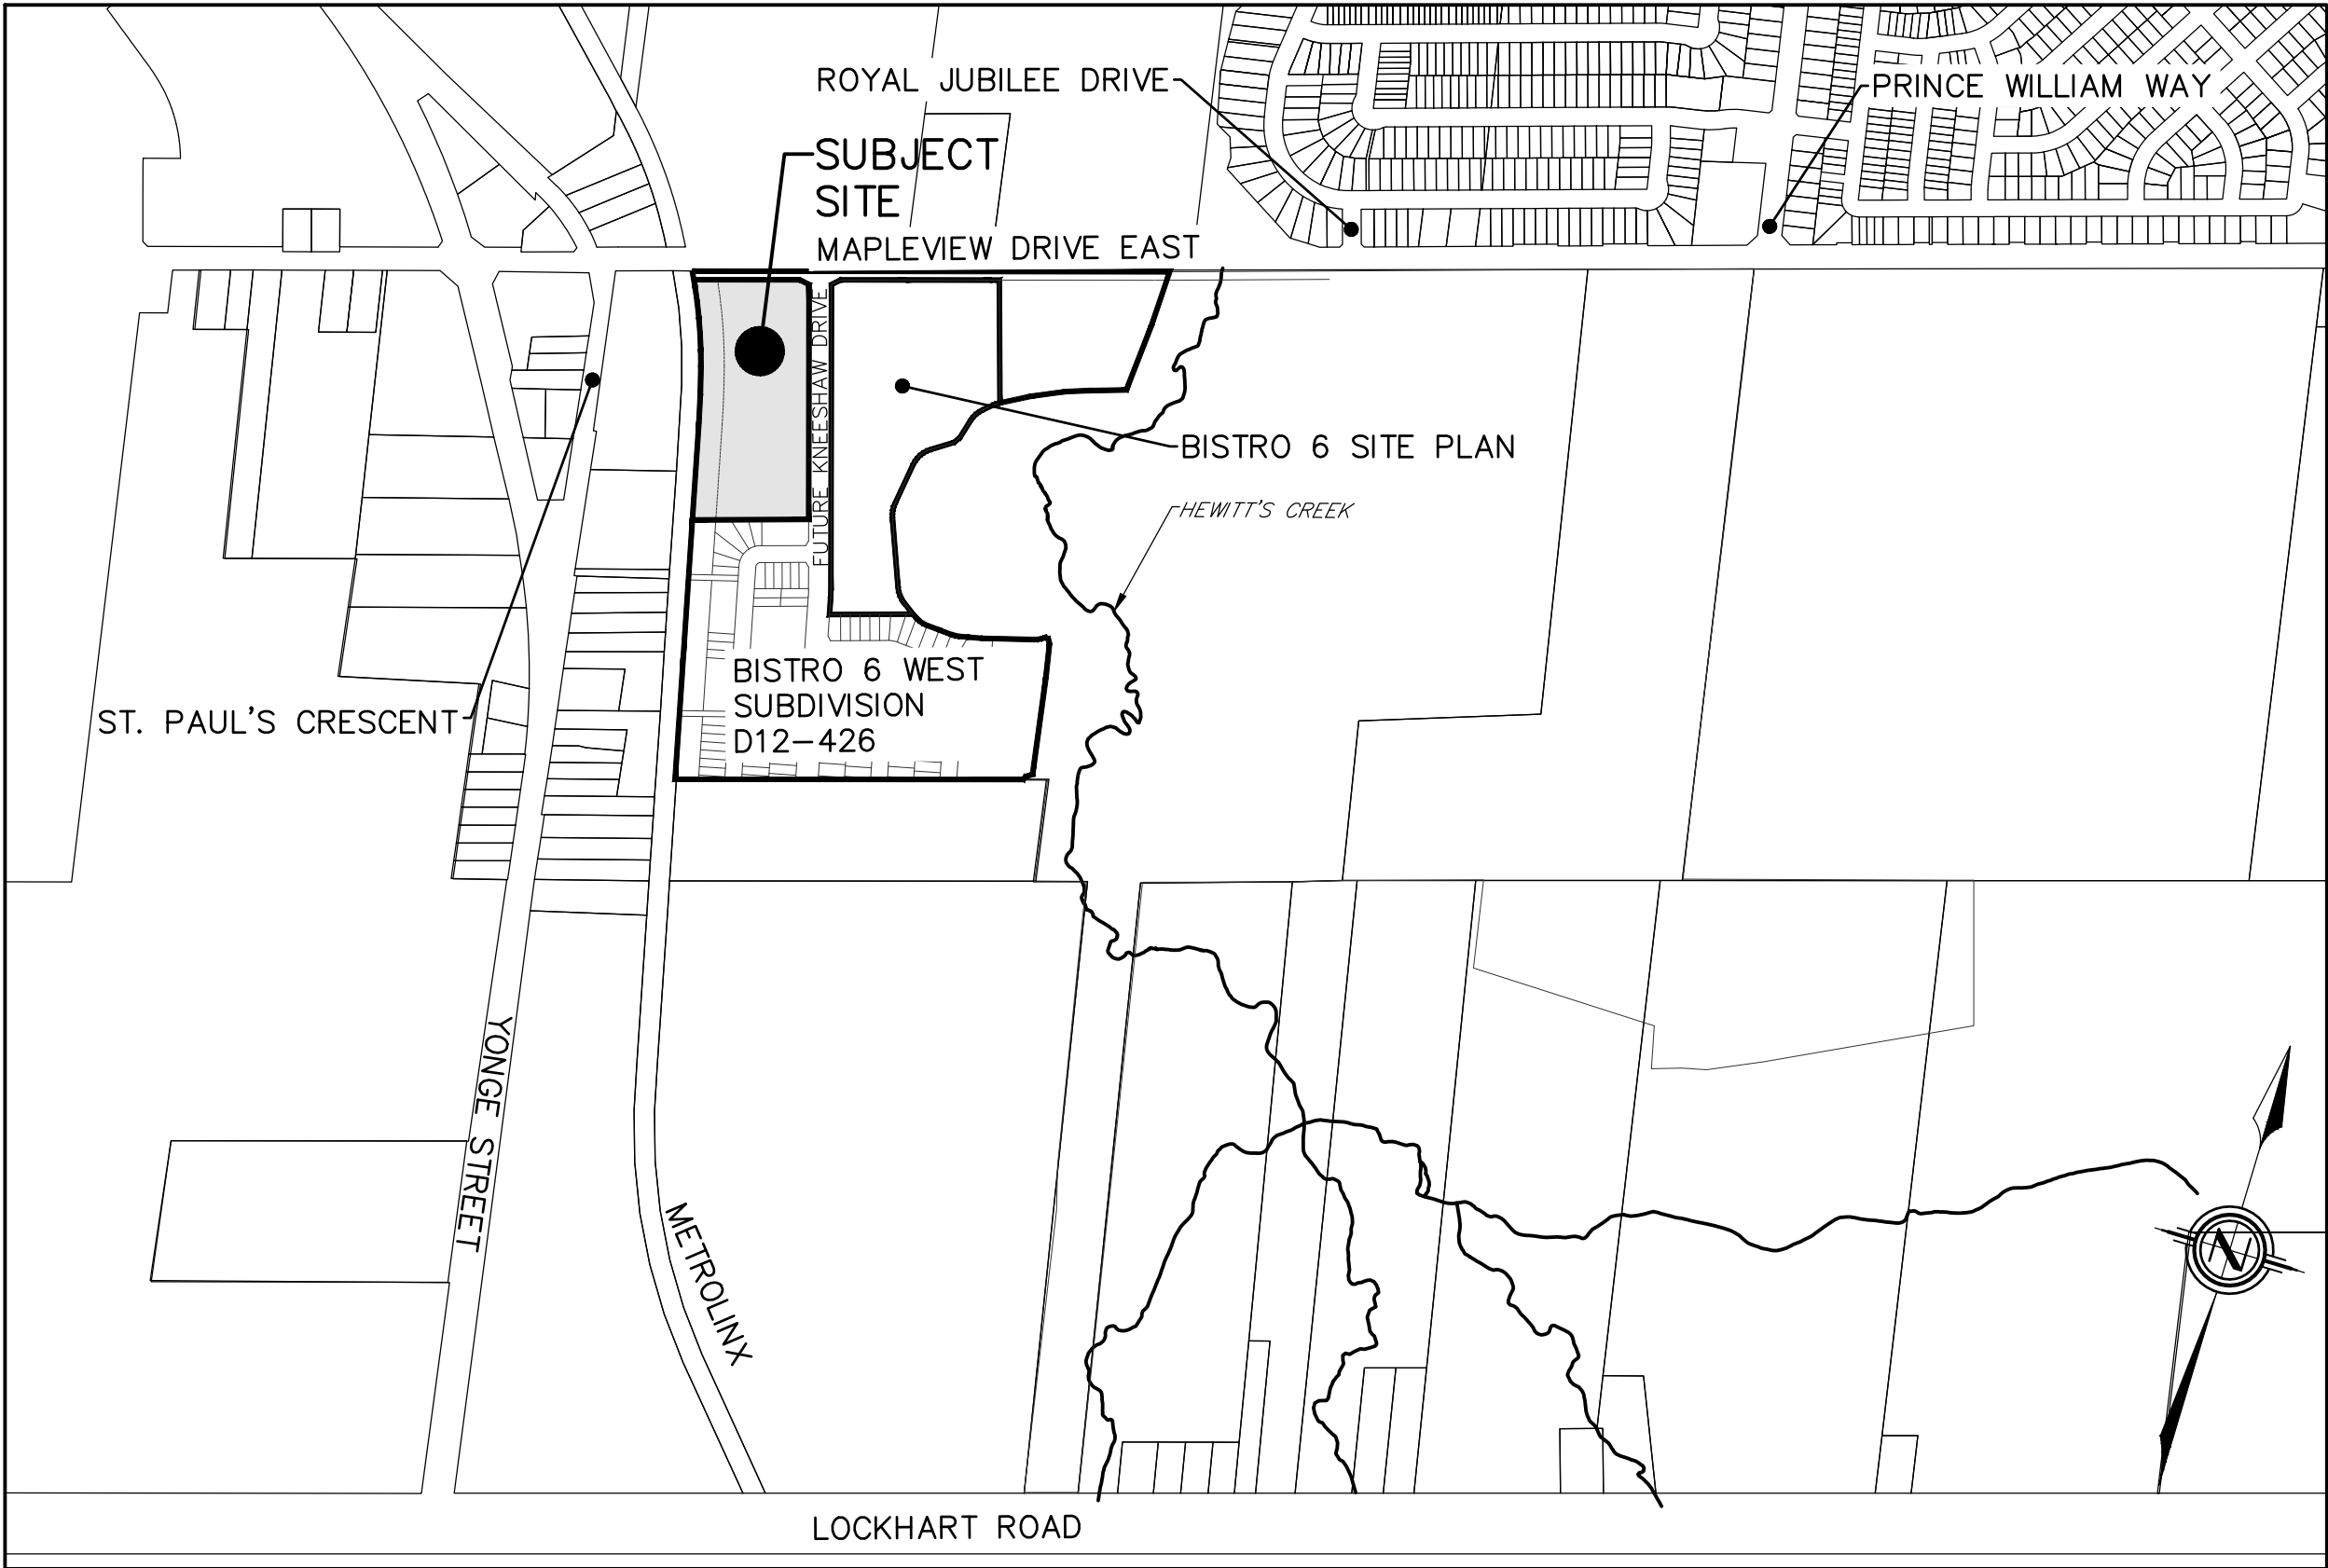

MUNICIPALITY:

CITY OF BARRIE
70 COLLIER STREET (BOX 400)
BARRIE, ON L4M 4T5
PH. 705.726.4242
FAX 705.739.4243

CLIENT:

PRATT HANSEN GROUP INC.
301 KING STREET
BARRIE, ON L4N 6B5

DEVELOPER'S ENGINEER:



229 Mapleview Dr. E, Unit 1
Barrie, ON L4N 0W5
P. 705.734.2538
F. 705.734.1056

1. GRADE AND CROSSFALL ADJUSTMENT OF MAINTENANCE HOLE AND CATCHBASIN FRAMES WILL BE MADE USING PRODUCTS SPECIFICALLY MANUFACTURED FOR THAT PURPOSE.
2. ADJUSTMENT UNITS MUST BE CERTIFIED TO MEET ALL PERTINENT OPS, CSA, ASTM AND MTO-DSM LISTS, OR OTHER INDUSTRY GUIDELINES FOR MATERIALS, PERFORMANCE AND USE AS APPLICABLE.
3. ADJUSTMENT UNITS AND JOINTS WILL BE SEALED AND OR PARGED IN COMPLIANCE WITH MANUFACTURERS SPECIFICATIONS AND GUIDELINES
4. MORTAR IS USED FOR LEVELING OF PRECAST UNITS ONLY. THE THICKNESS OF MORTAR WILL BE 10mm TO FILL ALL VOIDS CREATED BY IRREGULARITIES IN THE PRECAST UNITS TO ENSURE AN EVEN SURFACE ONLY.



GENERAL NOTES
ROADWORKS

REV No.
1
DATE: OCT 2017
SCALE: N.T.S.
APPROVED
DATE: Oct 2017
DIRECTOR OF ENGINEERING

BSD-N2

GENERAL NOTES – STORM SEWER

STORM SEWER

- A. STORM SEWER TO BE PROVIDED ON ALL ROADS WITH CURB AND GUTTER.
- B. PLACE ALL CATCH BASIN LATERALS AT 2% GRADE UNLESS OTHERWISE NOTED. PIPE SIZE MINIMUM 200mm DIA. SINGLE, 300mm DIA. DOUBLE.
- C. STORM SEWERS SHALL BE CONSTRUCTED WITH BEDDING AS PER OPSD-802.010 (GRAN. 'A' EMBEDMENT MATERIAL) FOR FLEXIBLE PIPES AND OPSD-802.030 OR 802.031 CLASS B (GRAN. 'A' BEDDING MATERIAL) FOR RIGID PIPE UNLESS OTHERWISE APPROVED BY THE DIRECTOR OF ENGINEERING.
- D. MAINTENANCE HOLE TOPS (FRAMES) AND CATCH BASIN (FRAMES) ARE TO BE SET TO BASE COURSE ASPHALT GRADE AND THEN ADJUSTED TO FINAL GRADE WHEN THE TOP LIFT OF ASPHALT IS PLACED. ALL ADJUSTMENT WILL BE ACCORDANCE WITH BSD-N2.
- E. STORM SEWER TO BE LOCATED OFFSET 3.0m SOUTH OR EAST OF CENTRELNE UNLESS OTHERWISE SPECIFIED.
- F. ALL CONNECTIONS TO THE STORM MAIN SHALL BE MADE WITH A STORM MANHOLE OR APPROVED FACTORY TEE CONNECTION AS PER OPSD-708.01 OR 708.03.
- G. PIPE MATERIAL TO BE REINFORCED CONCRETE WITH A MINIMUM STRENGTH OF 50 N/m²/mm CERTIFIED TO C.S.A. STANDARD A247.2-1982, CLASS 50-D (PREVIOUSLY C.S.A. STANDARD A257.2-1974, CLASS II) OR PVC CERTIFIED TO C.S.A. STANDARDS 182.2 AND 182.4.
- H. STORM SEWER TO BE MINIMUM 300mm DIAMETER WITH JOINTS CONFORMING TO C.S.A. STANDARD A257.3.
- I. ALL PIPE BEDDING MUST CONFORM TO OPSD, MAXIMUM COVER TABLE. NO FLEXIBLE PIPE SEWERS WILL BE INSTALLED WITH A DEPTH OF COVER GREATER THAN 6 METRES UNLESS SPECIFICALLY APPROVED BY THE DIRECTOR OF ENGINEERING.
- J. ALL PIPE HANDLING INSTALLATIONS MUST BE IN STRICT COMPLIANCE WITH MANUFACTURES INSTALLATION GUIDES AND THE O.C.P.A. OR UNSELL GUIDELINES.
- K. SUMP PUMP DISCHARGE PIPING IN BOULEVARD:
IN THE EVENT OF OVERACTIVE SUMP PUMP ACTIVITY, A 150mm DIAMETER PVC DR-28 SEWER MAY BE INSTALLED, WHEN SO DIRECTED BY THE DIRECTOR OF ENGINEERING, ALONG THE FRONTAGES OF DESIGNATED LOTS, WITH AN OFFSET OF 0.6m FROM BACK OF CURB. THIS SEWER IS TO BE CARPED AT THE UPSTREAM END AND IS TO OUTLET INTO THE NEAREST CATCHBASIN DOWNSTREAM. DEPTH OF SEWER IS TO BE EQUAL TO SUBDRAIN DEPTH, NOT TO BE DIRECTLY CONNECTED TO FOUNDATION DRAINS.

CITY OF BARRIE STANDARD

GENERAL NOTES
STORM SEWERS

4.	NOTE 'X' - SUMP PUMP DISCHARGE PIPING	B.R.	2003.01.07	APPR'D.	R.G.N.	DATE:	92.05.15
3.	NOTE 'Y' & 'Z' - "DIRECTOR OF ENGINEERING"	B.R.	2002.10.28	DRAWN:	L.A.J.	SCALE:	N.T.S.
2.	NOTE 'C' OPSD NUMBER REVISION	K.C.	2000.03.16				
1.	NOTE 'D' CHANGED	K.C.	98.03.30				
NO.	REVISION	APR'D	DATE				
							BSD-N5

GENERAL NOTES

1. DRAWINGS

- A. ALL DRAWINGS SHALL BE PRODUCED IN ACCORDANCE WITH CURRENT CITY OF BARRIE STANDARDS & SYMBOLS FOR PLAN & PROFILE DRAWINGS, GENERAL SERVICE PLANS AND LOT GRADING PLANS.

2. MEASUREMENTS

- A. ALL DIMENSIONS ARE IN METRES, EXCEPT PIPE DIAMETERS, WHICH ARE IN MILLIMETRES, UNLESS SPECIFIED OTHERWISE.

3. GENERAL

- A. ALL WORK SHALL BE IN ACCORDANCE WITH CURRENT CITY OF BARRIE STANDARD DRAWINGS (BSD) AND ONTARIO PROVINCIAL STANDARD DRAWINGS (OPSD).

- B. ORDER OF PRECEDENCE OF STANDARD DRAWINGS IS FIRSTLY CITY OF BARRIE STANDARD DRAWINGS (BSD) AND SECONDLY ONTARIO PROVINCIAL STANDARD DRAWINGS (OPSD).

- C. LOCATION OF EXISTING SERVICES ARE NOT GUARANTEED. THE CONTRACTOR IS REQUIRED TO NOTIFY THE VARIOUS UTILITY COMPANIES 48 HOURS PRIOR TO THE COMMENCEMENT OF ANY WORK.

- D. A ROAD OCCUPANCY PERMIT IS REQUIRED FROM THE ROADS AND PARKS OPERATIONS BRANCH PRIOR TO THE COMMENCEMENT OF WORK WITHIN ANY CITY RIGHT-OF-WAY.

- E. A SITE ALTERATION PERMIT IS REQUIRED FROM THE ENGINEERING DEPARTMENT PRIOR TO THE COMMENCEMENT OF ANY EARTH WORKS ON THE SITE.

- F. NATIVE MATERIAL, SUITABLE FOR BACKFILL, SHALL BE COMPACTED TO 95% STANDARD PROCTOR MAXIMUM DRY DENSITY.

- G. GRANULAR MATERIAL, USED FOR BACKFILL, SHALL BE PLACED IN LAYERS 150mm IN DEPTH MAXIMUM AND COMPACTED TO 100% STANDARD PROCTOR MAXIMUM DRY DENSITY.

- H. ALL DISTURBED AREAS ARE TO BE RESTORED TO THEIR ORIGINAL CONDITION OR BETTER, AS DETERMINED BY THE CITY ENGINEERING DEPARTMENT.

- I. ALL SILT CONTROL AND EROSION PROTECTION DEVICES ARE TO BE IN PLACE PRIOR TO THE COMMENCEMENT OF CONSTRUCTION AND SHALL REMAIN IN PLACE AND BE MAINTAINED BY THE CONTRACTOR UNTIL ASSEMBLY AS PER BSD-533 AND SHALL BE LOCATED IN AN APPROPRIATELY SIZED MECHANICAL ROOM SUBJECT TO APPROVAL BY THE CITY ENGINEERING DEPARTMENT.

CITY OF BARRIE STANDARD

GENERAL NOTES

3.	NOTE: 3.E. REVISED & 3.I. ADDED	J.S.	05.01.10	APPR'D.	R.G.N.	DATE:	92.05.15
2.	3.D. - "ENGINEERING DEPARTMENT"	B.R.	02.10.28	DRAWN:	L.A.J.	SCALE:	N.T.S.
1.	3.E. TOPSOIL PERMIT		01.12.06				
NO.	REVISION	APR'D	DATE				
							BSD-N6

GENERAL NOTES - WATERMAIN

1. CONTRACTORS SHALL INFORM THE CITY OF BARRIE WATER OPERATIONS DEPARTMENT A MINIMUM OF 48 HOURS IN ADVANCE OF THEIR INTENTIONS TO PERFORM WORK ON WATER INFRASTRUCTURE.
2. OPERATION OF HYDRANTS AND VALVES ON THE POTABLE WATER SYSTEM BY OTHER THAN QUALIFIED WATER OPERATIONS STAFF IS PROHIBITED BY CURRENT BY-LAW. CITY SERVICE FEES ARE PER THE CURRENT FEES BY-LAW. THE CITY'S WATER OPERATIONS STAFF WILL SWAB, PRESSURE TEST, CHLORINATE AND FLUSH ALL NEW WATERMANS.
3. MINIMUM COVER OVER WATERMAIN SHALL BE 1.7m. THE MINIMUM HORIZONTAL SEPARATION BETWEEN WATERMAIN AND SEWERS SHALL BE 2.5m WHERE WATERMAIN CONFLICTS WITH SEWER PIPES, DEFLECT WATERMAIN HORIZONTALLY OR VERTICALLY WHILE PROVIDING A MINIMUM OF 0.5m CLEARANCE BETWEEN WATERMAIN AND SEWERS. MAINTAIN MINIMUM DEPTH OF COVER AT ALL TIMES.
4. WATERMAIN SHALL BE INSTALLED IN BEDDING AS PER OPSD 802.010 (GRANULAR 'A' EMBEDMENT MATERIAL) FOR FLEXIBLE PIPES AND OPSD 802.030 OR 802.031 CLASS 'B' (GRANULAR 'A' BEDDING MATERIAL, GRANULAR 'X' OR SELECT NATIVE COVER MATERIAL FOR RIGID PIPE UNLESS OTHERWISE APPROVED BY DIRECTOR OF WATER OPERATIONS. ALTERNATIVE EMBEDMENT MATERIAL, SAND MEETING GRADING REQUIREMENTS OF OPSD-MAN 1004.05.27 COMPACTED TO 95% STANDARD PROCTOR MAXIMUM DRY DENSITY IS PERMISSIBLE WHERE NOTED IN STANDARD DETAILS. GEOTECHNICAL CERTIFICATION OF MATERIAL AND COMPACTION TESTING MUST BE PROVIDED EVERY 10 METRES. THE COMPACTION TESTING MUST INCLUDE THE ENTIRE EMBEDMENT ENVELOPE (HAUNCHES, BEDDING, TOP OF PIPE AND COVER).
5. COPPER WATER MAINS AND SERVICES 25mm TO 50mm IN DIAMETER SHALL BE EMBEDDED IN SAND 100mm ABOVE AND BELOW TO CONFORM TO OPSD-MAN 1004.05.07.
6. RESTRAINING WALLS BE REQUIRED ON ALL HYDRANTS, THRUST BLOCKS, AS PER OPSD 1103.010 AND 1103.020. RESTRAINING DEVICES MAY BE REQUIRED IN ADDITION TO STANDARD CONCRETE THRUST BLOCKING WHERE SOIL CONDITIONS WARRANT AT THE CITY'S DISCRETION.
7. NEW WATERMANS TO BE PVC DR18 CL150 MINIMUM, DUCTILE IRON CL45 AS PER THE APPROVED MANUFACTURERS PRODUCTS FOR LINEAR WATER SYSTEMS LIST.
8. TRACING WIRE SHALL BE #12 AWG HIGH STRENGTH COPPER CLAD (HSCS) AND SHALL BE INSTALLED ON THE TOTAL LENGTH OF ALL WATERMAIN AND BROUGHT UP AT EACH HYDRANT AND CONNECTED TO PLANE BOLT. ALL SPLICES TO UTILIZE CONNECTORS AS PER THE APPROVED MANUFACTURERS PRODUCTS FOR LINEAR WATER SYSTEMS LIST.
9. ALL WATER SERVICES SHALL BE MINIMUM 25mm TYPE 'X' COPPER OR 25mm CROSS-LINKED POLYETHYLENE UNLESS OTHERWISE APPROVED BY THE DIRECTOR OF WATER OPERATIONS. WATER SERVICE SADDLES SHALL BE USED WHEN TAPPING INTO PVC WATERMAIN.
10. SERVICE TAPPINGS SHALL BE PLACED AT A MINIMUM SEPARATION OF 1.0m AND A MINIMUM OF 0.6m FROM JOINTS. (ENDS OF PIPE)
11. RISER PIPES ARE TO BE INSTALLED AS PER BSD-410 AND REMOVED AS DIRECTED. SWABBING SCHEDULE TO BE SUBMITTED BY A WATER OPERATIONS FIELD REPRESENTATIVE. ALL RISERS ARE TO BE RESTRAINED OR THRUST BLOCKED.
12. ALL NEW CURB STOPS AND BOXES TO BE LOCATED AT PROPERTY LINE AND OUT OF DRIVEWAYS AND SIDEWALKS.



GENERAL NOTES - WATERMAIN

REV No.
2
DATE: MAY 2015
SCALE: N.T.S.
APPROVED
DATE: May 2015
DIRECTOR OF ENGINEERING

BSD-500

GENERAL NOTES – SANITARY SEWER

SANITARY SEWERS

- A. SANITARY SEWER TO BE LOCATED AT THE CENTRELNE OF THE ROAD.
- B. SEWERS SHALL BE CONSTRUCTED WITH BEDDINGS AS PER OPSD-802.010 (GRAN. 'A' EMBEDMENT MATERIAL) FOR FLEXIBLE PIPES AND OPSD-802.030 OR 802.031 CLASS B (GRAN. 'A' BEDDING MATERIAL) FOR RIGID PIPE UNLESS OTHERWISE APPROVED BY THE DIRECTOR OF ENGINEERING.
- C. MAXIMUM DEFLECTION FROM COMBINED LIVE AND DEAD LOADING SHALL NOT EXCEED ANY C.S.A., O.P.S. OR MANUFACTURERS RECOMMENDED SPECIFICATIONS.
- D. PVC, CONCRETE AND PROFILE WALL PVC SEWERS SHALL HAVE RUBBER GASKET TYPE JOINTS AND SHALL BE CERTIFIED TO CONFORM TO ALL APPLICABLE CURRENT C.S.A. SPECIFICATIONS.
- E. CONCRETE SANITARY SEWERS SHALL HAVE A MINIMUM STRENGTH OF 50 N/m²/mm CONFORMING TO CSA STANDARD A257.2-1982, CLASS 50-D (PREVIOUSLY C.S.A. STANDARD A257.2-1974, CLASS II).
- F. MAINTENANCE HOLE TOPS (FRAMES) ARE TO BE SET TO BASE COURSE ASPHALT GRADE AND THEN ADJUSTED TO FINAL GRADE WHEN THE TOP LIFT OF ASPHALT IS PLACED. ALL ADJUSTMENT WILL BE ACCORDANCE WITH BSD-N2.
- G. ALL CONNECTIONS TO NEW SANITARY MAINS SHALL BE PRE-MANUFACTURED, FABRICATED TEES. CONNECTIONS TO EXISTING SANITARY SEWER SHALL BE MADE WITH APPROVED FACTORY MADE TEES OR INSERT-A-TEES IN STRICT ACCORDANCE TO MANUFACTURES GUIDELINES.

CITY OF BARRIE STANDARD

GENERAL NOTES
SANITARY SEWERS

4.	NOTE 'B' - "ENGINEERING"	B.R.	2002.10.28	APPR'D.	R.G.N.	DATE:	92.05.15
3.	NOTE 'B' OPSD NUMBER REVISION	K.C.	2000.03.16	DRAWN:	L.A.J.	SCALE:	N.T.S.
2.	NOTE 'Y' CHANGED	K.C.	98.03.30				
1.	CHANGES TO B. TO G.	K.C.	95.04.24				
NO.	REVISION	APR'D	DATE				
							BSD-N3

GENERAL NOTES – SANITARY SEWER

SANITARY SERVICE LATERALS

- A. SANITARY LATERAL CONNECTION TO BE LOCATED AT THE CENTRELNE OF THE LOT AND CARPED.
- B. LOCATION OF LATERAL TO BE MARKED 2.0m PAST PROPERTY LINE WITH A 50 x 100mm WOOD MARKER, PAINTED GREEN, EXTENDING FROM SERVICE INVERT TO 300mm ABOVE GROUND LEVEL.
- C. PIPE TO BE MINIMUM 100 mm DIA. PVC SDR28, RUBBER GASKET TYPE JOINTS AND SHALL CONFORM TO C.S.A. (B-182.2.3.4) (COLOURED) FOR A RESIDENTIAL HOUSE AND 150mm MINIMUM DIA. PVC SDR28 FOR INDUSTRIAL/COMMERCIAL DEVELOPMENT.
- D. MINIMUM DEPTH OF LATERAL AT PROPERTY LINE SHALL BE 2.4m MEASURED FROM THE SEWER OVERT TO FINISHED GROUND SURFACE ELEVATION UNLESS NOTED OTHERWISE.
- E. ALL CONNECTIONS TO NEW SANITARY MAINS SHALL BE PRE-MANUFACTURED, FABRICATED TEES. CONNECTIONS TO EXISTING SANITARY SEWER SHALL BE MADE WITH APPROVED FACTORY MADE TEES OR INSERT-A-TEES IN STRICT ACCORDANCE TO MANUFACTURES GUIDELINES.
- F. MINIMUM PIPE SLOPE TO BE 2.0%, MAXIMUM 8.0% (SEE OPSD-1006.010, 1006.020).

CITY OF BARRIE STANDARD

GENERAL NOTES
SANITARY SEWERS

2.	OPSD NUMBERS REVISED	K.C.	2000.08.17	APPR'D.	R.G.N.	DATE:	92.05.15
1.	CHANGES TO B. TO G.	K.C.	95.04.24	DRAWN:	L.A.J.	SCALE:	N.T.S.
NO.	REVISION	APR'D	DATE				
							BSD-N4

NOT FOR CONSTRUCTION

BENCHMARK:

BENCHMARK NO: 01019805494 LOCATED ON CONCRETE BRIDGE CARRYING MAPLEVIEW DRIVE E OVER LOVELLY CREEK, 0.85M EAST OF HURONIA ROAD. TABLET IS SET HORIZONTALLY IN THE NORTH FACE, 5.45M NORTH OF CENTRELNE OF ROAD, 28CM WEST OF THE NORTHEAST END OF BRIDGE, 18cm TOP OF CORNER. N4910788.589 E807284.100 ELEV 241.661

BENCHMARK NO: 03120030029 MAPLEVIEW HEIGHTS ELEMENTARY SCHOOL - 180 ESTHER DR. THE VERTICAL MONUMENT IS SET FLUSH IN CONCRETE FLAGPOLE BASE 4.7m SOUTH FROM THE SOUTHWEST CORNER OF THE MAIN ENTRANCE TO SCHOOL, AND TABLET IS ON THE SOUTHWEST CORNER OF THE FLAGPOLE BASE. N4911610 E807799 ELEV 250.559

BENCHMARK NO: 03120030044 LOCATED ON THE SOUTH LIMIT OF MAPLEVIEW DRIVE WEST APPROXIMATELY 1km EAST OF HURONIA ROAD. N4910678.122 E807601.062 ELEV 248.996

BENCHMARK NO: 03120110013 LOCATED ON LOOCHART ROAD ON THE NORTH SIDE OF THE BOULEVARD, APPROXIMATELY 1.02km WEST OF THE YONGE STREET AND HURONIA ROAD INTERSECTION. N4900870.257 E806733.580 ELEV 252.807

2

2ND DETAILED DESIGN SUBMISSION

21-09-03

MF

1

1ST DETAILED DESIGN SUBMISSION

21-02-12


MF

NO.

REVISIONS

DATE

INITIAL

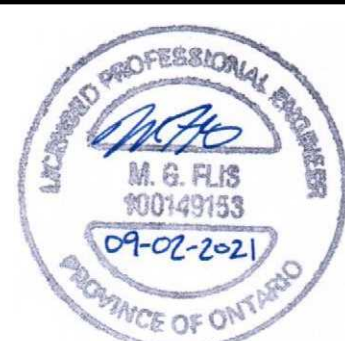

EROSION CONTROL NOTES

1. ALL TEMPORARY SILT CONTROL AND EROSION PROTECTION DEVICES (I.E. SILT FENCING, DRAINAGE SWALES, ROCK CHECK DAMS, SEDIMENT TRAPS, GRAVEL ACCESS PAD, ETC.) SHALL BE CONSTRUCTED PRIOR TO COMMENCEMENT OF SITE WORKS AND SHALL REMAIN IN PLACE AND BE MAINTAINED BY THE CONTRACTOR UNTIL CONSTRUCTION IS COMPLETE AND THE GRASS HAS ESTABLISHED GROWTH, SUBJECT TO APPROVAL BY THE CITY ENGINEERING DEPARTMENT.
2. ALL SEDIMENTATION CONTROL DEVICES SHALL BE INSPECTED REGULARLY (MINIMUM WEEKLY), AS WELL AS AFTER EVERY RAINFALL EVENT AND ANY DAMAGED SILT CONTROL AND EROSION PROTECTION DEVICES SHALL BE PROMPTLY REPAIRED OR REPLACED BY THE CONTRACTOR.
3. THE CONTRACTOR SHALL BE PREPARED FOR UNEXPECTED CONDITIONS AND ACCORDINGLY HAVE STOCKPILED MATERIALS ON SITE FOR NECESSARY REPAIRS AS A RESULT OF FAILED OR INADEQUATE CONTROL MEASURES.
4. AREAS WITHOUT STABLE GROUND COVER SHALL BE PROTECTED WITH SILTATION CONTROL FENCING, STRAW MULCH, ETC. AND MAINTAINED BY THE CONTRACTOR UNTIL VEGETATION HAS BECOME ESTABLISHED IN THE SUBSEQUENT GROWING SEASON.
5. ALL DISTURBED GROUND LEFT INACTIVE FOR MORE THAN 30 DAYS SHALL BE STABILIZED BY SEEDING. (IF SEEDING IS APPROPRIATE DURING CURRENT SEASON)
6. ALL SITE DRAINAGE IS TO BE DIRECTED TO THE TEMPORARY SEDIMENT TRAPS AND OTHER CHECK DAMS VIA SHEET DRAINAGE, BERMS OR SWALES (AS NECESSARY) TO FACILITATE THE COMPLETION OF GRADING WORKS. THE CONTRACTOR SHALL CONSTRUCT ANY ADDITIONAL SWALES OR BERMS THAT MAY BE NECESSARY TO DIRECT RUN-OFF TO THE SEDIMENT TRAPS.
7. ALL CONSTRUCTION VEHICLES SHALL ENTER AND EXIT THE SITE FROM PROPOSED CONSTRUCTION ACCESS VIA THE GRAVEL ACCESS PAD.
8. ANY DEWATERING WASTE SHALL BE DISCHARGED TO A VEGETATED AREA AT LEAST 30m FROM ANY WATERCOURSE AND FILTERED. FILTERING METHODS MUST BE APPROVED BY THE SITE INSPECTOR.
9. THE CONTRACTOR SHALL OBTAIN A CURRENT COPY AND BECOME FAMILIAR WITH OPS5805; CONSTRUCTION SPECIFICATION FOR TEMPORARY EROSION AND SEDIMENT CONTROL MEASURES, AS WELL AS APPLICABLE MUNICIPAL STANDARDS AND/OR APPROVAL AGENCY STANDARDS.
10. THE CONTRACTOR MAY CONSIDER ALTERNATIVE SEDIMENT AND EROSION CONTROL MEASURES, SUCH MEASURES MUST BE PRESENTED IN WRITING FOR APPROVAL BY THE CONTRACT ADMINISTRATOR AND MUST BE APPROVED IN WRITING BY THE APPLICABLE APPROVAL AGENCIES.

GRADING NOTES

1. ALL DISTURBED AREAS TO BE RESTORED TO EXISTING CONDITIONS OR BETTER WITH A MIN. 200mm DEPTH OF TOPSOIL AND SOD IMMEDIATELY FOLLOWING COMPLETION OF GRADING.
2. ALL SLOPES SHALL BE RESTORED WITH A MIN. 200mm DEPTH OF TOPSOIL AND SOD IMMEDIATELY FOLLOWING COMPLETION OF GRADING.
3. ALL SLOPES ALONG BERMS AND DITCHES TO BE MAXIMUM SLOPES OF 3:1.

WATER SERVICING NOTES, AS REQUIRED BY THE CITY OF BARRIE
GENERAL

1. ALL REQUIRED PERMITS SHALL BE IN PLACE PRIOR TO INSTALLATION OF WATERMAIN AND SERVICES.
2. A ROAD OCCUPANCY PERMIT IS REQUIRED, AND CAN BE OBTAINED AT THE OPERATION CENTRE.
3. MINIMUM COVER OVER WATER MAIN TO BE 1.7m. THE MINIMUM HORIZONTAL SEPARATION BETWEEN WATER MAIN AND SEWER TO BE 2.5m. WHERE WATER MAIN CONFLICTS WITH SEWER PIPE, DEFLECT WATER MAIN HORIZONTALLY OR VERTICALLY WHILE PROVIDING A MINIMUM OF 0.5m CLEARANCE BETWEEN WATER MAIN AND SEWERS, MAINTAIN MINIMUM DEPTH OF COVER AT ALL TIMES.
4. ALL BENDS AND TEE'S SHALL BE RESTRAINED IN ADDITION TO THRUST BLOCKS.
5. ALL DOMESTIC AND FIRE WATER SERVICES WILL REQUIRE BACKFLOW PREVENTION AS PER CITY OF BARRIE BYLAW 2010-102.
6. SERVICES INSTALLED UNDER FLOORS SHALL BE FULLY RESTRAINED.
7. HYDRANTS SHALL BE INSTALLED AS PER BSD-507. ON SITE HYDRANTS SHALL BE CONSIDERED PRIVATE (PAINTED RED), AND ARE TO BE MAINTAINED BY THE OWNER.
8. ALL FIRE SERVICES SHALL CONFORM TO THE MOST CURRENT BUILDING CODE AND NATIONAL FIRE PROTECTION ACT. THE REQUIREMENT SHALL BE THE RESPONSIBILITY OF THE DEVELOPER/OWNERS. INFORMATION MAY BE OBTAINED FROM THE INSURANCE UNDERWRITER, CITY OF BARRIE PLANNING AND DEVELOPMENT AND THE CITY OF BARRIE FIRE DEPARTMENT.
9. ALL NEW CURB STOPS AND BOXES TO BE LOCATED OUT OF DRIVEWAYS AND SIDEWALKS.
10. COPPER WATER SERVICE 150mm TO 50mm IN DIAMETER SHALL BE EMBEDDED IN SAND 100mm ABOVE AND BELOW.
11. ALL COPPER WATER SERVICE FITTINGS SHALL BE COMPRESSION STYLE. IF A CONDITION ARISES WHERE A COPPER SERVICE MUST BE JOINED UNDER THE FLOOR, THE COPPER SHALL BE JOINED BY SILVER SOLDER CONNECTION ONLY.
12. CONTRACTOR SHALL INFORM THE CITY OF BARRIE OPERATIONS DEPARTMENT A MINIMUM OF 48 HOURS IN ADVANCE OF THEIR INTENTIONS TO WORK.
13. THE CITY WILL FLUSH THE NEW SERVICE AND CONTRACTOR WILL PERFORM PRESSURE TEST WITNESSED BY THE WATER FIELD COORDINATOR.
14. WATER WILL NOT BE AVAILABLE UNTIL SERVICES HAVE BEEN SAMPLED AND PASSES FOR BACTERIOLOGICAL COMPLIANCE, A CHECK VALVE SHALL BE INSTALLED FOR TEMPORARY WATER.
15. REFER TO DRAWING WM-1, FOR WATERMAIN TESTING AND DISINFECTION NOTES.
16. A FLAT RATE CONNECTION FEE (\$2600.00) WILL BE REQUIRED FOR EACH OF THE 300mm WATER SERVICE CONNECTIONS.
17. AN ANNUAL CHARGE FOR EACH PRIVATE CONNECTION MADE TO THE MUNICIPAL WATER DISTRIBUTION SYSTEM WILL APPLY.
18. AN ANNUAL CHARGE FOR EACH PRIVATE FIRE HYDRANT SUPPLIED WITH WATER FROM THE MUNICIPAL WATER DISTRIBUTION SYSTEM WILL APPLY.
19. WATER SERVICES TO BE MECHANICALLY RESTRAINED. WATERMAIN TO BE MECHANICALLY RESTRAINED IN AREAS OF FILL.
20. FIRE FLOW REQUIREMENTS ARE OUTLINED IN THE INFOWATER MODELING BRIEF WATER SUPPLY SCHEME FOR BISTRO 6 WEST SITE (BLOCK 598) BY SCHAEFFERS CONSULTING ENGINEERS, DATED FEBRUARY 8, 2021. BUILDING DESIGN PARAMETERS RELATED TO FIRE FLOW REQUIREMENTS TO BE STRICTLY ADHERED TO.

100mm DOMESTIC AND 150mm FIRE SERVICES - BUILDINGS A, B, AND C

1. DOMESTIC AND FIRE SERVICE VALVES SHALL BE LOCATED IN THE BOULEVARD, UNLESS OTHERWISE NOTED.
2. DOMESTIC AND FIRE SERVICES SHALL BE MECHANICALLY RESTRAINED FROM THE TEE TO THE BUILDINGS.
3. DOMESTIC AND FIRE SERVICE RISERS ENTERING EACH BUILDING SHALL BE INSTALLED AS PER BSD-505.
4. DOMESTIC AND FIRE SERVICE TO BE HAND SWABBED OR A SWAB IS TO BE PLACED IN SERVICE AND REMOVED FROM RISERS.
5. THE 100mm DOMESTIC WATER SERVICE WILL REQUIRE A 100mm WATER METER (SUPPLIED AND INSTALLED BY THE OWNER) COMPLETE WITH A BYPASS ASSEMBLY AS PER BSD-533 AND SHALL BE LOCATED IN AN APPROPRIATELY SIZED MECHANICAL ROOM.
6. BACKFLOW PREVENTION SHALL BE PROVIDED ON ALL DOMESTIC AND FIRE SERVICES AS PER CITY OF BARRIE BYLAW 2017-121.

ENGINEERING NOTES

UNLESS OTHERWISE NOTED ON THE DRAWINGS, THE FOLLOWING REQUIREMENTS SHALL APPLY TO THE WORKS.

1. ALL MEASUREMENTS FOR THIS PROJECT ARE IN METERS, EXCEPT PIPE DIAMETERS WHICH IS IN MILLIMETRES, UNLESS OTHERWISE NOTED. ALL DIMENSIONS SHALL BE CHECKED AND VERIFIED IN THE FIELD BY THE CONTRACTOR PRIOR TO THE START OF ANY CONSTRUCTION. ANY DISCREPANCIES SHALL BE REPORTED IMMEDIATELY TO THE ENGINEER.
2. ALL MECHANICAL WORK SHALL BE PERFORMED IN ACCORDANCE WITH ALL APPLICABLE CODES, STANDARDS, RULES AND REGULATIONS, TO MEET THE REQUIREMENTS OF ALL AUTHORITIES HAVING JURISDICTION AND TO MEET THE DESIGN INTENT.
3. ALL WORK AND MATERIALS WITHIN THE PROPERTY BOUNDARIES SHALL CONFORM TO THE LATEST EDITION OF THE ONTARIO BUILDING CODE. WHERE THERE IS A CONFLICT BETWEEN THE FOLLOWING NOTES AND SPECIFICATIONS AND THE ONTARIO BUILDING CODE, THE DECISION OF THE CHIEF BUILDING OFFICIAL WILL GOVERN.
4. INFORMATION ON EXISTING SERVICES AND UTILITIES SHOWN ON THESE DRAWINGS ARE BASED ON THE BEST AVAILABLE INFORMATION. THE CONTRACTOR SHALL BE RESPONSIBLE FOR OBTAINING THE NECESSARY UTILITY LOCATES PRIOR TO COMMENCING CONSTRUCTION.
5. ALL CORRUGATED STEEL PIPE TO BE INSTALLED IN ACCORDANCE WITH MANUFACTURERS SPECIFICATIONS AND AS PER O.P.S.D. 801.010. ALL CSP TO BE 2.0mm THICKNESS GAUGE.
6. CONTRACTOR SHALL INFORM THE SITE (PROJECT) MANAGER A MINIMUM 24 HOURS IN ADVANCE OF HIS INTENTION TO COMMENCE WORK. CONTRACTOR SHALL AT ALL TIMES, PROVIDE SUITABLE BARRIAGES AND FLAGGING PROTECTION IN ACCORDANCE WITH THE MINISTRY OF LABOUR PRACTICES, AND OCCUPATIONAL HEALTH AND SAFETY ACT.
7. THESE NOTES ARE GENERAL IN NATURE; FOR SPECIFIC DETAILS REFER TO CITY OF BARRIE AND ONTARIO PROVINCIAL STANDARDS AND SPECIFICATIONS.
8. SEWER PIPE MATERIAL (IF APPLICABLE): -POLYVINYL CHLORIDE PIPE SHALL CONFORM TO CSA-B-182.1 AND CSA-B-182.2 WITH BELL AND SPIGOT RUBBER GASKETED JOINTS COMPLYING WITH CSA-B182.2 AND CSA-B182.3. SANITARY PIPE SHALL BE SDR-35 AND ALL SANITARY SERVICE LATERALS TO BE SDR-28.
9. SEWER BEDDING WILL CONFORM TO O.P.S.D. 802.030 FOR RIGID PIPE INSTALLATION AND O.P.S.D. 802.010 FOR FLEXIBLE PIPE INSTALLATION. NATIVE MATERIAL USED FOR BACKFILL SHALL BE APPROVED BY A GEOTECHNICAL ENGINEER.
10. ALL TRENCHES ARE TO BE BACKFILLED WITH NATIVE MATERIAL AND COMPACTED TO AT LEAST 95% STANDARD PROCTOR DENSITY OR AS PER THE GEOTECHNICAL ENGINEER'S RECOMMENDATIONS. IN ADDITION, ALL STRUCTURES WITHIN TRAVELLED PORTION OF THE ROAD & PARKING AREAS SHALL HAVE NATIVE 4:1 FROST TAPERS FROM FROST LINE TO SUBGRADE.
11. MAINTENANCE HOLES:
-STEPS SHALL BE ALUMINUM ALLOY O.P.S.D. 405.010 SOLID CIRCULAR ALUMINUM OR APPROVED EQUAL.
-FRAMES AND COVERS SHALL BE DOMINION WHEEL FOUNDRIES DESIGN STD. 579 OR APPROVED EQUAL AND SELF LEVELLING FRAME AND GRATE/COVER SHALL BE USED FOR ALL NEW MAINTENANCE HOLES WITHIN ASPHALT ROADWAYS AS PER BSD-41 (OCTOBER 2017) O.P.S.D. 401.010 TYPE 'A'.
-SANITARY MAINTENANCE HOLES ARE TO HAVE CORE AND SEAL GASKETS ON ALL PIPE CONNECTIONS. 1200 DIAMETER MAINTENANCE HOLES - O.P.S.D. 701.010
-STORM MAINTENANCE HOLES TO BE 1200mm DIAMETER PER O.P.S.D. 701.010 UNLESS OTHERWISE NOTED. 1800mm DIAMETER MAINTENANCE HOLES - O.P.S.D. 701.012.
-MAINTENANCE HOLE BENCHING SHALL EXTEND TO PIPE OVERT AND SHALL BE IN ACCORDANCE WITH DETAILS SHOWN AS PER OPSD 701.021.
- 12.) TEMPORARY ACCESS ROAD MAKE-UP: (REFER TO GEOTECHNICAL INVESTIGATION REPORT)
-70mm HLB BINDER ASPHALT
-150mm OPSS GRANULAR "A"
-400mm OPSS GRANULAR "B"
INTERNAL ROAD & PARKING MAKE-UP:
-40mm HLB BINDER ASPHALT
-70mm HLB BINDER ASPHALT
-150mm OPSS GRANULAR "A"
-450mm OPSS GRANULAR "B"
- 13.) BARRIER CURB TO COMPLY WITH OPSD 600.110.
- 14.) CATCHBASIN STRUCTURES LOCATED IN THE VICINITY OF THE SNOW STORAGE AREAS TO HAVE MIN. 900mm SUMP DEPTH PER OPSD 705.010 AND BE FITTED WITH CATCHBASIN SHIELDS OR APPROVED EQUIVALENT. DETAIL PROVIDED ON DWG. NO. DET-3.

PRATT HANSEN GROUP INC.
ELEMENTS SITE PLAN
CITY OF BARRIE

GENERAL NOTES



229 Mapleview Dr. E. Unit 1
Barrie, ON L4N 0W6
P. 705.734.2538
F. 705.734.1056

DESIGN	MF	SCALE: N/A	DATE	JANUARY 2021
DRAWN	KS	PROJECT	DWG. NO	
CHECKED	DR	PRA-19078	N-1	

EROSION CONTROL NOTES

1. THE ACCOMPANYING PLANS SET OUT THE MEASURES THAT WILL BE TAKEN BY THE DEVELOPER AND ITS CONTRACTORS TO CONTROL DOWNSTREAM SEDIMENT TO THE LOWEST LEVEL PRACTICALLY ACHIEVABLE. THE CONDITIONS AND TECHNIQUES SET OUT ARE TO BE FOLLOWED UNLESS APPROVED OTHERWISE BY THE CONTRACT ADMINISTRATOR, CONSERVATION AUTHORITY AND/OR MUNICIPALITY.
2. ALL TEMPORARY SILT CONTROL AND EROSION PROTECTION DEVICES (I.E. SILT FENCING, DRAINAGE SWALES, ROCK CHECK DAMS, SEDIMENT TRAPS, GRAVEL ACCESS PAD, ETC.) SHALL BE CONSTRUCTED PRIOR TO COMMENCEMENT OF SITE WORKS AND SHALL REMAIN IN PLACE AND BE MAINTAINED BY THE CONTRACTOR UNTIL CONSTRUCTION IS COMPLETE AND THE GRASS HAS ESTABLISHED GROWTH, SUBJECT TO APPROVAL BY THE CITY ENGINEERING DEPARTMENT.
3. ALL SEDIMENTATION CONTROL MEASURES ARE TO BE INSPECTED REGULARLY (MINIMUM WEEKLY), AS WELL AS AFTER EVERY RAINFALL EVENT AND ANY DAMAGED SILT CONTROL AND EROSION PROTECTION DEVICES SHALL BE PROMPTLY REPAIRED OR REPLACED BY THE CONTRACTOR.
4. THE CONTRACTOR MUST USE MATERIALS, CONSTRUCTION PRACTICES, AND MITIGATION TECHNIQUES IN ORDER TO PREVENT THE UNAUTHORIZED HARMFUL ALTERATION, DISRUPTION OR DESTRUCTION OF VEGETATION OR THE IMPAIRMENT OF WATER QUALITY.
5. THE CONTRACTOR SHALL BE PREPARED FOR UNEXPECTED CONDITIONS AND ACCORDINGLY HAVE STOCKPILED MATERIALS ON SITE FOR NECESSARY REPAIRS AS A RESULT OF FAILED OR INADEQUATE CONTROL MEASURES.
6. AREAS WITHOUT STABLE GROUND COVER SHALL BE PROTECTED WITH SILTATION CONTROL FENCING, STRAW MULCH, ETC, AND MAINTAINED BY THE CONTRACTOR UNTIL VEGETATION HAS BECOME ESTABLISHED IN THE SUBSEQUENT GROWING SEASON.
7. ALL EXPOSED SOIL MUST BE GRADED TO A STABLE SLOPE AND TREATED AS QUICKLY AS POSSIBLE TO PREVENT EROSION AND SEDIMENT FROM LEAVING THE SITE. ALL AREA STRIPPED OF VEGETATIVE COVER FOR LONGER THAN 30 DAYS SHALL BE TOPSOILED AND SEEDED AT THE DIRECTION OF THE ENGINEER.
8. ALL SITE DRAINAGE TO BE DIRECTED TO THE TEMPORARY SEDIMENT TRAPS AND OTHER CHECK DAMS VIA SHEET DRAINAGE, BERMS OR SWALES (AS NECESSARY) TO FACILITATE THE COMPLETION OF GRADING WORKS. THE CONTRACTOR SHALL CONSTRUCT ANY ADDITIONAL SWALES OR BERMS THAT MAY BE NECESSARY TO DIRECT RUN-OFF IN A CONTROLLED MANNER OF SUITABLE QUALITY.
9. ALL CONSTRUCTION VEHICLES SHALL ENTER AND EXIT THE SITE FROM PROPOSED CONSTRUCTION ACCESS VIA THE GRAVEL ACCESS PAD.
10. ANY DEWATERING WASTE SHALL BE DISCHARGED TO A VEGETATED AREA AT LEAST 30m FROM ANY WATERCOURSE AND FILTERED. FILTERING METHODS MUST BE APPROVED BY THE SITE INSPECTOR.
11. TECHNIQUES FOR EROSION AND SEDIMENT CONTROLS ARE TO ADHERE TO ACCEPTED ENGINEERING PRACTICE AND MUNICIPAL CONSERVATION AUTHORITY AND ONTARIO PROVINCIAL STANDARD SPECIFICATIONS AND DRAWINGS. THE CONTRACTOR SHALL OBTAIN A CURRENT COPY AND BECOME FAMILIAR WITH OPSS 805; CONSTRUCTION SPECIFICATION FOR TEMPORARY EROSION AND SEDIMENT CONTROL MEASURES, AS WELL AS APPLICABLE MUNICIPAL STANDARDS AND/OR APPROVAL AGENCY STANDARDS.
12. THE CONTRACTOR MAY CONSIDER ALTERNATIVE SEDIMENT AND EROSION CONTROL MEASURES, SUCH MEASURES MUST BE PRESENTED IN WRITING FOR APPROVAL BY THE CONTRACT ADMINISTRATOR AND MUST BE APPROVED IN WRITING BY THE APPLICABLE APPROVAL AGENCIES.

CONSTRUCTION SEQUENCE

THE FOLLOWING CONSTRUCTION SEQUENCE IS PROVIDED FOR CONTRACTOR GUIDANCE:

1. CONSTRUCT ALL TEMPORARY EROSION AND SEDIMENT CONTROL MEASURES INCLUDING SILT FENCE, TREE PRESERVATION FENCE, MUD MATS, CHECK DAMS, SWALES/BERMS, ETC.
2. CONSTRUCT TEMPORARY SEDIMENT TRAPS. STRIPPING AND REMOVAL OF TOPSOIL. TOPSOIL TO BE REMOVED FROM SITE.
3. PROCEED WITH EARTH EXCAVATION AND PRE-GRADING. PROCEED WITH SEEDING OF RESTORATION OF ALL DISTURBED AREAS AS DIRECTED BY ENGINEER. ALL AREAS STRIPPED OF VEGETATIVE COVER FOR LONGER THAN 15 DAYS SHALL BE HYDROSEED AT THE DIRECTION OF THE ENGINEER. HYDROSEED WITH FIBRETAC AT 100KG/HA. HYDROSEED MIXTURE OF 48% ANNUAL RYE GRASS, 48% FALL RYE, 4% RED CLOVER WILL NEED TO BE APPLIED TO ANY EXPOSED AREAS FOLLOWING TOPSOIL STRIPPING.
4. PROCEED WITH SITE WORKS I.E. SITE SERVICING AND SURFACE WORKS INSTALLATIONS.
5. REMOVE TEMPORARY SEDIMENT TRAPS. CONSTRUCT RETAINING WALLS AND LID MEASURES AT EAST PROPERTY LIMIT.
6. RESTORATION OF DISTURBED AREAS.
7. REMOVAL OF REMAINING SEDIMENT AND EROSION CONTROLS.

****NOTE**** SILTATION AND EROSION CONTROL MEASURES ARE TO BE MONITORED AND MAINTAINED THROUGHOUT CONSTRUCTION AND NECESSARY REPAIRS TO BE PROMPTLY COMPLETED AS REQUIRED.

CONTINGENCY PLAN

IF UNFORESEEN EVENTS CAUSE THE STRATEGIES SET OUT IN THIS PLAN TO BE INSUFFICIENT OR INAPPROPRIATE TO MEET THE OBJECTIVE, THE CONTRACTOR IS EXPECTED TO RESPOND IN A TIMELY MANNER WITH ALL REASONABLE MEASURES CONSISTENT WITH SAFETY, TO PREVENT, COUNTERACT OR REMEDY DOWNSTREAM SEDIMENTATION AND EROSION.

IF A SPILL OCCURS IT SHALL BE REPORTED TO THE MINISTRY OF ENVIRONMENT & CLIMATE CHANGE & THE MINISTRY OF NATURAL RESOURCES AND FORESTRY. THE ON CALL CITY OF BARRIE ENVIRONMENTAL OFFICER SHOULD ALSO BE NOTIFIED VIA CELL PHONE (705) 725-3374.

IF APPROVAL AGENCIES DETERMINE THAT LONG TERM DAMAGE TO THE NATURAL ENVIRONMENT HAS OCCURRED DUE TO FAILURE OF THIS PLAN TO CONTROL SEDIMENTS, A RESTORATION PLAN WILL BE DEVELOPED BY THE CONTRACTOR IN CONSULTATION WITH AND APPROVAL FROM THE APPROPRIATE AGENCIES FOR IMPLEMENTATION BY THE CONTRACTOR.

GENERAL NOTES

1. DRAWINGS

A. ALL DRAWINGS SHALL BE PRODUCED IN ACCORDANCE WITH CURRENT CITY OF BARRIE STANDARD DRAWINGS (OPSD) AND ONTARIO PROVINCIAL STANDARD DRAWINGS (OPSD).

2. MEASUREMENTS

A. ALL DIMENSIONS ARE IN METRES, EXCEPT PIPE DIAMETERS, WHICH ARE IN MILLIMETRES, UNLESS SPECIFIED OTHERWISE.

3. GENERAL

A. ALL WORK SHALL BE IN ACCORDANCE WITH CURRENT CITY OF BARRIE STANDARD DRAWINGS (BSD) AND ONTARIO PROVINCIAL STANDARD DRAWINGS (OPSD).

B. ORDER OF PRECEDENCE OF STANDARD DRAWINGS IS FIRSTLY CITY OF BARRIE STANDARD DRAWINGS (BSD) AND SECONDLY ONTARIO PROVINCIAL STANDARD DRAWINGS (OPSD).

C. LOCATION OF EXISTING SERVICES ARE NOT GUARANTEED. THE CONTRACTOR IS REQUIRED TO NOTIFY THE VARIOUS UTILITY COMPANIES 48 HOURS PRIOR TO THE COMMENCEMENT OF ANY WORK.

D. A ROAD OCCUPANCY PERMIT IS REQUIRED FROM THE ROADS AND PARKS OPERATIONS BRANCH PRIOR TO THE COMMENCEMENT OF WORK WITHIN ANY CITY RIGHT-OF-WAY.

E. A SITE ALTERATION PERMIT IS REQUIRED FROM THE ENGINEERING DEPARTMENT PRIOR TO THE COMMENCEMENT OF ANY EARTH WORKS ON THE SITE.

F. NATIVE MATERIAL, SUITABLE FOR BACKFILL, SHALL BE COMPACTED TO 95% STANDARD PROCTOR MAXIMUM DRY DENSITY.

G. GRANULAR MATERIAL, USED FOR BACKFILL, SHALL BE PLACED IN LAYERS 150mm IN DEPTH MAXIMUM AND COMPACTED TO 100% STANDARD PROCTOR MAXIMUM DRY DENSITY.

H. ALL DISTURBED AREAS ARE TO BE RENKSTATED TO THEIR ORIGINAL CONDITION OR BETTER, AS DETERMINED BY THE CITY ENGINEERING DEPARTMENT.

I. ALL SILT CONTROL AND EROSION PROTECTION DEVICES ARE TO BE IN PLACE PRIOR TO THE COMMENCEMENT OF CONSTRUCTION AND SHALL REMAIN IN PLACE AND BE MAINTAINED BY THE CONTRACTOR UNTIL CONSTRUCTION IS COMPLETE AND THE GRASS HAS ESTABLISHED GROWTH, SUBJECT TO APPROVAL BY THE CITY ENGINEERING DEPARTMENT.

CITY OF BARRIE STANDARD	1. S. NOTE 3.E. REVISED & 3.I. ADDED	J.S.	05.01.10	APPROVED	R.G.N.	DATE	92.05.15
GENERAL NOTES	2. S.D. - "ENGINEERING DEPARTMENT"	B.R.	02.10.28	DRAWN	L.A.J.	SCALE	N.T.S.
	3. S.E. TOPSOIL PERMIT		01.12.06				
NO.	REVISION	APPROVED	DATE				BSD-N6

SILTATION CONTROL FENCING

FOR THE DESIGN AND MAINTENANCE OF EROSION CONTROL MEASURES AND IS TO BE ADMINISTERED ACCORDINGLY.

1. SILTATION CONTROL FENCE SHOULD BE ALIGNED WITH CONTOURS FOR SHEET OVERLAND FLOW.

2. SILTATION CONTROL FENCE IS TO BE LOCATED IN AREAS OF LOW SEDIMENT YIELD ON SLOPES THAT CONFORM TO MTO DRAINAGE MANUAL VOLUME 2 CHART F4-3C TOPOGRAPHIC FACTOR IS BASED ON SLOPE LENGTH AND GRADIENT.

3. SILTATION CONTROL FENCE SHALL BE INSTALLED WITH FILTER MEDIA FABRIC TIED INTO THE SOIL. EITHER STATIC SLICING OR TRENDING METHODS WITH COMPACTION OF TRENCH MATERIAL MEETING 95% S.P.D.

4. ALL DIMENSIONS ARE IN MILLIMETRES UNLESS OTHERWISE SHOWN.

5. SILTATION CONTROL FENCE MAY BE UTILIZED FOR TREE PRESERVATION AND IS TO BE USED IN CONJUNCTION WITH BSD-1201, BSD-1202 AND BSD-1205.

REV NO. 2 DATE: OCT 2017 SCALE: N.T.S. FORMERLY BSD-23A

APPROVED Oct 10/17 Original Signed By DIRECTOR OF ENGINEERING

TYPICAL GRANULAR EROSION CONTROL DEVICE

1. THIS STANDARD IS TO BE IN ACCORDANCE WITH STANDARD 10 OF THE CITY OF BARRIE STANDARD DRAWINGS (OPSD).

2. PURPOSE OF CONSTRUCTION MAT IS TO MINIMIZE TRANSPORTATION OF SEDIMENT ONTO ROADWAY.

3. CONSTRUCTION MAT IS TO BE INSTALLED ON THE FIRST STEP IN THE SITE ALTERATION PROCESS.

4. CONSTRUCTION MATS ARE REQUIRED WHERE PAVED ROADS ARE WITHIN 300m OF THE SITE.

CITY OF BARRIE STANDARD

2. MODIFICATIONS BY ENV. SER. 2004.04.08

1. TRENCH ADDED AND FABRIC EXTENDED INTO IT. B.R. 2003.00.19

NO. REVISION APPROVED DATE

BSD-23B

DOUBLE ROW SEDIMENT CONTROL FENCE

1. SWIM GUIDELINES UPDATE 06.2016

2. DATE: 06.2016 SCALE: N.T.S.

NO. REVISION DATE

BSD-1233

CONSTRUCTION ENTRANCE MAT

1. THIS STANDARD IS TO BE IN ACCORDANCE WITH STANDARD 10 OF THE CITY OF BARRIE STANDARD DRAWINGS (OPSD).

2. PURPOSE OF CONSTRUCTION MAT IS TO MINIMIZE TRANSPORTATION OF SEDIMENT ONTO ROADWAY.

3. CONSTRUCTION MAT IS TO BE INSTALLED ON THE FIRST STEP IN THE SITE ALTERATION PROCESS.

4. CONSTRUCTION MATS ARE REQUIRED WHERE PAVED ROADS ARE WITHIN 300m OF THE SITE.

CITY OF BARRIE STANDARD

1. Standardized Dimension Text J.S. 05.10.28

2. DATE: 04.03.16

3. SCALE: N.T.S.

NO. REVISION APPROVED DATE

BSD-23D

SEDIMENT TRAP IN DITCH

1. THIS STANDARD IS TO BE IN ACCORDANCE WITH STANDARD 10 OF THE CITY OF BARRIE STANDARD DRAWINGS (OPSD).

2. PURPOSE OF CONSTRUCTION MAT IS TO MINIMIZE TRANSPORTATION OF SEDIMENT ONTO ROADWAY.

3. CONSTRUCTION MAT IS TO BE INSTALLED ON THE FIRST STEP IN THE SITE ALTERATION PROCESS.

4. CONSTRUCTION MATS ARE REQUIRED WHERE PAVED ROADS ARE WITHIN 300m OF THE SITE.

ONTARIO PROVINCIAL STANDARD DRAWING Nov 2015 [Rev 2]

SEDIMENT TRAP IN DITCH

OPSD 219.220

NOTE: PROPOSED SEDIMENT TRAPS HAVE BEEN SIZED FOR 125M3/HA OF CONTRIBUTING AREA IN ACCORDANCE WITH THE GREATER GOLDEN HORSESHOE AREA CONSERVATION AUTHORITIES EROSION AND SEDIMENT CONTROL GUIDELINES FOR URBAN CONSTRUCTION

NOT FOR CONSTRUCTION

BENCHMARK:
BENCHMARK NO: 01019805454 LOCATED ON CONCRETE BRIDGE CARRYING MAPLEVIEW DRIVE E OVER LOVELL'S CREEK, 0.85KM EAST OF HURONIA ROAD. TABLET IS SET HORIZONTALLY IN THE NORTH FACE, 5.45M NORTH OF CENTRELINE OF ROAD, 28CM WEST OF THE NORTHEAST END OF BRIDGE, 19CM TOP OF CORNER. N4910788.589 E807284.100 ELEV 241.661
BENCHMARK NO: 03120030029 MAPLEVIEW HEIGHTS ELEMENTARY SCHOOL - 180 ESTHER DR. THE VERTICAL MONUMENT IS SET FLUSH IN CONCRETE FLAGPOLE BASE, 4.7M SOUTH FROM THE SOUTHEAST CORNER OF THE MAIN ENTRANCE TO SCHOOL, AND TABLET IS ON THE SOUTHWEST CORNER OF THE FLAGPOLE BASE. N4911810 E807799 ELEV 230.559
BENCHMARK NO: 03100080054 LOCATED ON THE SOUTH LIMIT OF MAPLEVIEW DRIVE WEST APPROXIMATELY 1km EAST OF HURONIA ROAD, N4910878.122 E807801.062 ELEV 248.996
BENCHMARK NO: 03120110013 LOCATED ON LOOCHART ROAD ON THE NORTH SIDE OF THE BOULEVARD, APPROXIMATELY 1.02km WEST OF THE YONGE STREET AND HURONIA ROAD INTERSECTION. N49008670.251 E808733.580 ELEV 232.807

2	2ND DETAILED DESIGN SUBMISSION	21-09-03	MF
1	1ST DETAILED DESIGN SUBMISSION	21-02-12	MF
NO.	REVISIONS	DATE	INITIAL




PRATT HANSEN GROUP INC.
ELEMENTS SITE PLAN
CITY OF BARRIE
EROSION AND SEDIMENT
CONTROL DETAILS



229 Mapleview Dr. E. Unit 1
Barrie, ON L4N 0W6
P. 705.734.2538
F. 705.734.1056

DESIGN	MF	SCALE: N/A	DATE	FEB. 2021
DRAWN	KS	PROJECT	DWG. NO	
CHECKED	DR	PRA-19078	ESC-2	

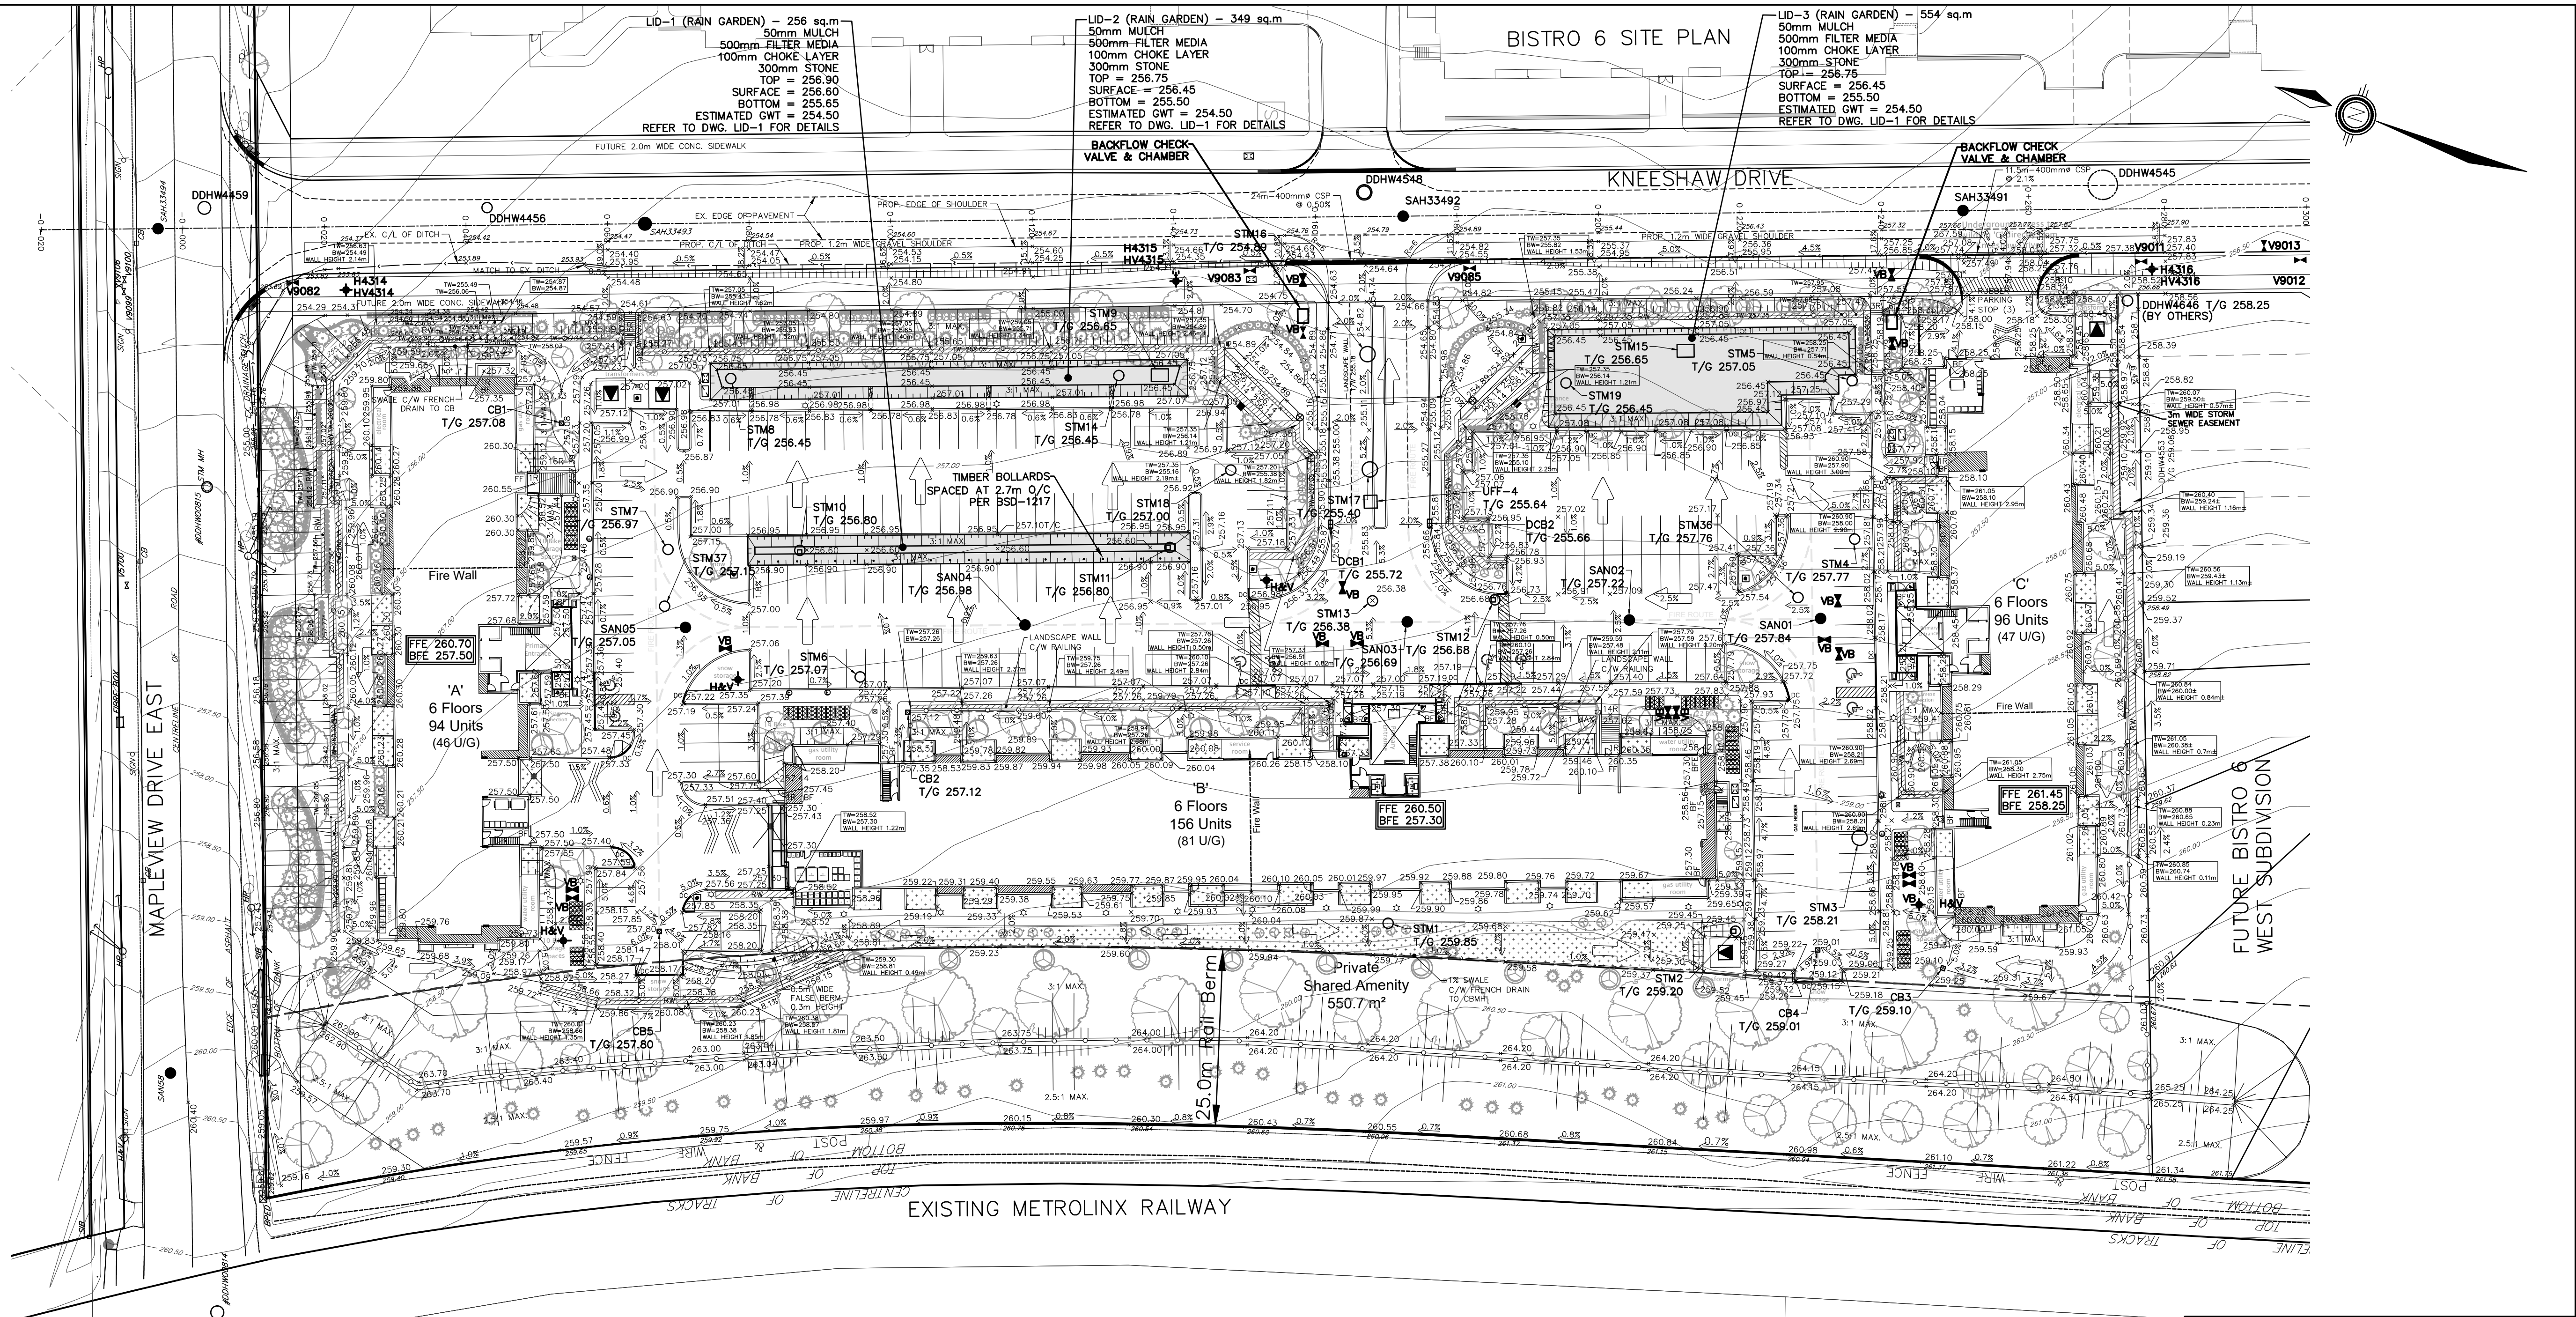

LEGEND	
	PROPOSED GROUND ELEVATION
	EXISTING GROUND ELEVATION
	PROPOSED GRADIENT AND DIRECTION
	PROPOSED 3:1 SLOPE (MAX.)
	PROPOSED STORM MAINTENANCE HOLE
	PROPOSED CATCHBASIN MAINTENANCE HOLE
	PROPOSED CATCHBASIN
	PROPOSED DOUBLE CATCHBASIN
	PROPOSED SANITARY MAINTENANCE HOLE
	PROPOSED HYDRANT
	PROPOSED VALVE BOX
	PROPOSED CURB STOP
	PROPOSED LIGHT STANDARD
	PROPOSED BELL PEDESTAL/HANDHOLES
	PROPOSED BELL DUCT
	PROPOSED BELL VAULT
	PROPOSED ROGERS VAULT
	PROPOSED HYDRO TRANSFORMER
	PROPOSED EV CHARGER STATION
	PROPOSED EMERGENCY OVERLAND FLOW ROUTE

NOT FOR CONSTRUCTION

BENCHMARK:

BENCHMARK NO. 01019805454 LOCATED ON CONCRETE BRIDGE CARRYING MAPLEVIEW DRIVE OVER LOWER'S CREEK, 0.85M EAST OF HURONIA ROAD. TABLET IS SET HORIZONTALLY IN THE NORTH FACE, 5.45M NORTH OF CENTRELINE OF ROAD, 28CM WEST OF THE NORTHEAST END OF BRIDGE, 19CM TOP OF CORNER. N4910786.889 E807284.100 ELEV 241.661

BENCHMARK NO. 03120030029 MAPLEVIEW HEIGHTS ELEMENTARY SCHOOL - 180 ESTHER DR. THE VERTICAL MONUMENT IS SET FLUSH IN CONCRETE PLACED BASE 4.7M SOUTH FROM THE SOUTHWEST CORNER OF THE MAIN ENTRANCE TO SCHOOL, AND TABLET IS ON THE SOUTHWEST CORNER OF THE PLACED BASE. N4911810 E807799 ELEV 250.509

BENCHMARK NO. 03120030004 LOCATED ON THE SOUTH LIMIT OF MAPLEVIEW DRIVE WEST APPROXIMATELY 1km EAST OF HURONIA ROAD, N4910878.122 E807801.062 ELEV 248.996

BENCHMARK NO. 03120110013 LOCATED ON LOCHART ROAD ON THE NORTH SIDE OF THE BOULEVARD, APPROXIMATELY 1.02km WEST OF THE YONGE STREET AND HURONIA ROAD INTERSECTION. N4909870.257 E808733.580 ELEV 252.807

2	2ND DETAILED DESIGN SUBMISSION	21-09-03	MF
1	1ST DETAILED DESIGN SUBMISSION	21-02-12	MF
NO.	REVISIONS	DATE	INITIAL

Licensed Professional Engineer
M. G. FLIS
100149193
09-02-2021
PROVINCE OF ONTARIO


PRATT HANSEN GROUP INC.
ELEMENTS SITE PLAN
CITY OF BARRIE
SITE GRADING PLAN
WITH EXISTING CONDITIONS
PRA-19078

JONES
CONSULTING GROUP LTD.
PLANNERS & ENGINEERS

229 Mapleview Dr. E. Unit 1
Barrie, ON L4N 0W5
P. 705.734.2538
F. 705.734.1056

DESIGN	MF	SCALE: 1:500	DATE	JANUARY 2021
DRAWN	KS	PROJECT	DWG. NO	
CHECKED	DR	PRA-19078	SG-1	

G:\Eng_3D\PR-19078\Design Dwg\PR-19078-DESIGNBASE.dwg Layout:SG-1 Plotted Sep 02, 2021 @ 5:01pm by kschulz The Jones Consulting Group Ltd.

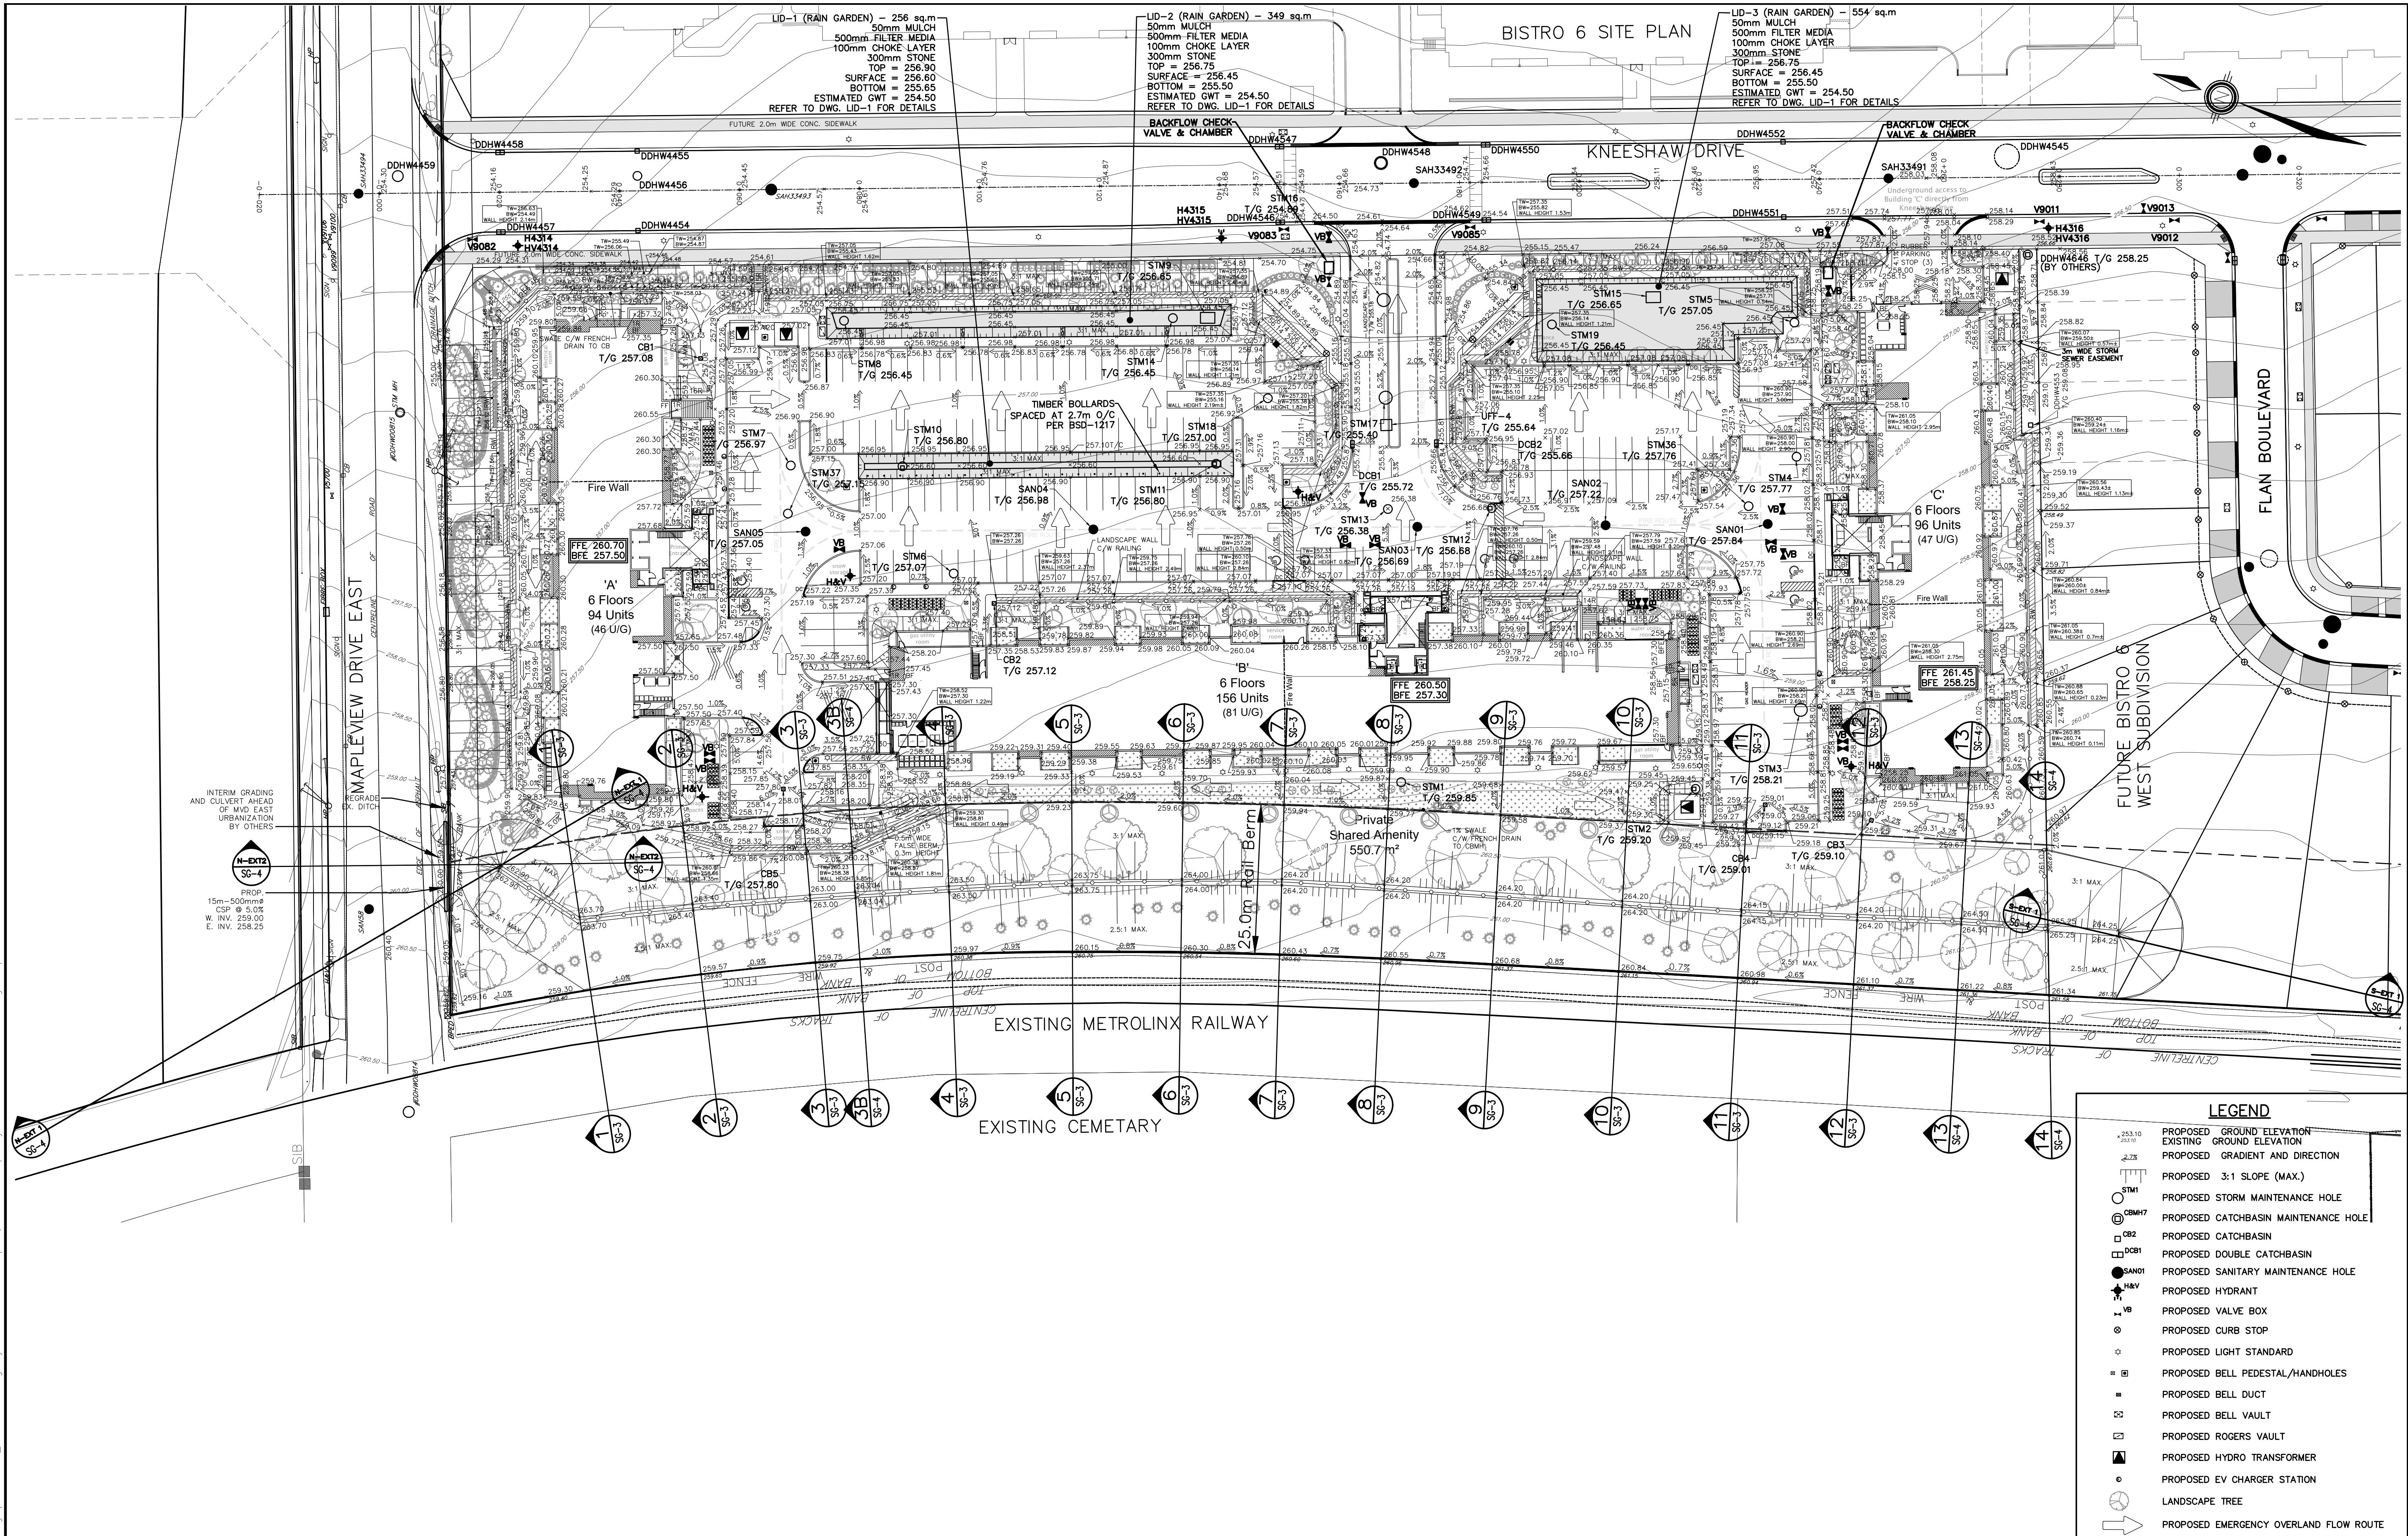

NOT FOR CONSTRUCTION

BENCHMARK:

BENCHMARK NO. 01019885454 LOCATED ON CONCRETE BRIDGE CARRYING MAPLEVIEW DRIVE
E OVER LOWERY'S CREEK, 0.85M EAST OF HURONIA ROAD. TABLET IS SET HORIZONTALLY
IN THE NORTH FACE, 5.45M NORTH OF CENTRELINE OF ROAD, 28CM WEST OF THE
NORTHEAST END OF BRIDGE, 19CM TOP OF CORING. N4910786.889 E807284.100
ELEV 241.661

BENCHMARK NO. 03120030029 MAPLEVIEW HEIGHTS ELEMENTARY SCHOOL - 180 ESTHER
DR. THE VERTICAL MONUMENT IS SET FLUSH IN CONCRETE FLAGPOLE BASE 4.7M SOUTH
FROM THE SOUTHWEST CORNER OF THE MAIN ENTRANCE TO SCHOOL, AND TABLET IS ON
THE SOUTHWEST SIDE OF THE FLAGPOLE BASE. N4911810 E807799 ELEV 250.509

BENCHMARK NO. 03120080094 LOCATED ON THE SOUTH LIMIT OF MAPLEVIEW DRIVE WEST
APPROXIMATELY 1km EAST OF HURONIA ROAD, N4910878.122 E807801.062 ELEV 248.996

BENCHMARK NO. 03120110013 LOCATED ON LOCHART ROAD ON THE NORTH SIDE OF THE
BOULEVARD, APPROXIMATELY 1.02km WEST OF THE YONGE STREET AND HURONIA ROAD
INTERSECTION. N4909870.257 E808733.580 ELEV 252.807

NO.	REVISIONS	DATE	INITIAL
2	2ND DETAILED DESIGN SUBMISSION	21-09-03	MF
1	1ST DETAILED DESIGN SUBMISSION	21-02-12	MF



PRATT HANSEN GROUP INC.
ELEMENTS SITE PLAN
CITY OF BARRIE
SITE GRADING PLAN
WITH PROPOSED CONDITIONS



229 Mapleview Dr. E. Unit 1
Barrie, ON L4N 0W6
P. 705.734.2538
F. 705.734.1056

DESIGN MF	SCALE: 1:500	DATE JANUARY 2021
DRAWN KS	PROJECT PRA-19078	DWG. NO DWG. N9
CHECKED DR		SG-2

G:\Eng_3D\PR-19078\Design Dwg\PR-19078-DESIGN\PR-19078-DESIGN.dwg Layout:SG-2 Plotted Sep 02, 2021 @ 5:02pm by kschulz The Jones Consulting Group Ltd.

G:\Eng_3D\PR-19078\Design Drawings\PR-19078-DESIGNBASE.dwg Layout:SG-3 Plotted Sep 02, 2021 @ 5:20pm by keshu@The Jones Consulting Group Ltd.

NOT FOR CONSTRUCTION

BENCHMARK:

BENCHMARK NO: 01019805454 LOCATED ON CONCRETE BRIDGE CARRYING MAPLEVIEW DRIVE E OVER LOWERY CREEK, 0.82KM EAST OF HURONIA ROAD. TABLET IS SET HORIZONTALLY IN THE NORTH FACE, 5.45M NORTH OF CENTRELINE OF ROAD, 28CM WEST OF THE NORTHEAST END OF BRIDGE, 19CM TOP OF CORNER. N4910786.889 E507294.100 ELEV 241.661

BENCHMARK NO: 03120030029 MAPLEVIEW HEIGHTS ELEMENTARY SCHOOL - 180' ESTHER DR. THE VERTICAL MONUMENT IS SET FLUSH IN CONCRETE FLAGPOLE BASE 4.76' SOUTH FROM THE SOUTHWEST CORNER OF THE MAIN ENTRANCE TO SCHOOL AND TABLET IS ON THE SOUTHWEST SIDE OF THE FLAGPOLE BASE. N4911610 E607799 ELEV 250.509

BENCHMARK NO: 03103008004 LOCATED ON THE SOUTH LIMIT OF MAPLEVIEW DRIVE WEST APPROXIMATELY 1km EAST OF HURONIA ROAD, N4910678.122 E607601.062 ELEV 248.096
BENCHMARK NO: 03120110013 LOCATED ON LOCKHART ROAD ON THE NORTH SIDE OF THE BOULEVARD, APPROXIMATELY 1.02km WEST OF THE YONGE STREET AND HURONIA ROAD INTERSECTION. N4910679.257 E606733.580 ELEV 252.807

3

2ND DETAILED DESIGN SUBMISSION

21-09-03

MF

2

ISSUED FOR METROLINK REVIEW

21-06-14

DR

1

1ST DETAILED DESIGN SUBMISSION

21-02-12

MF

NO.

REVISIONS

DATE

INITIAL



PRATT HANSEN GROUP INC.
ELEMENTS SITE PLAN
CITY OF BARRIE

RAILWAY BERM SECTIONS



229 Mapleview Dr. E. Unit 1
Barrie, ON L4N 0W6
P. 705.734.2538
F. 705.734.1056

DESIGN MF

SCALE: H:1:500 V:1:100

DATE JANUARY 2021

DRAWN KS

PROJECT


DWG. NO

CHECKED DR


PRA-19078

SG-3


BERM XS 1

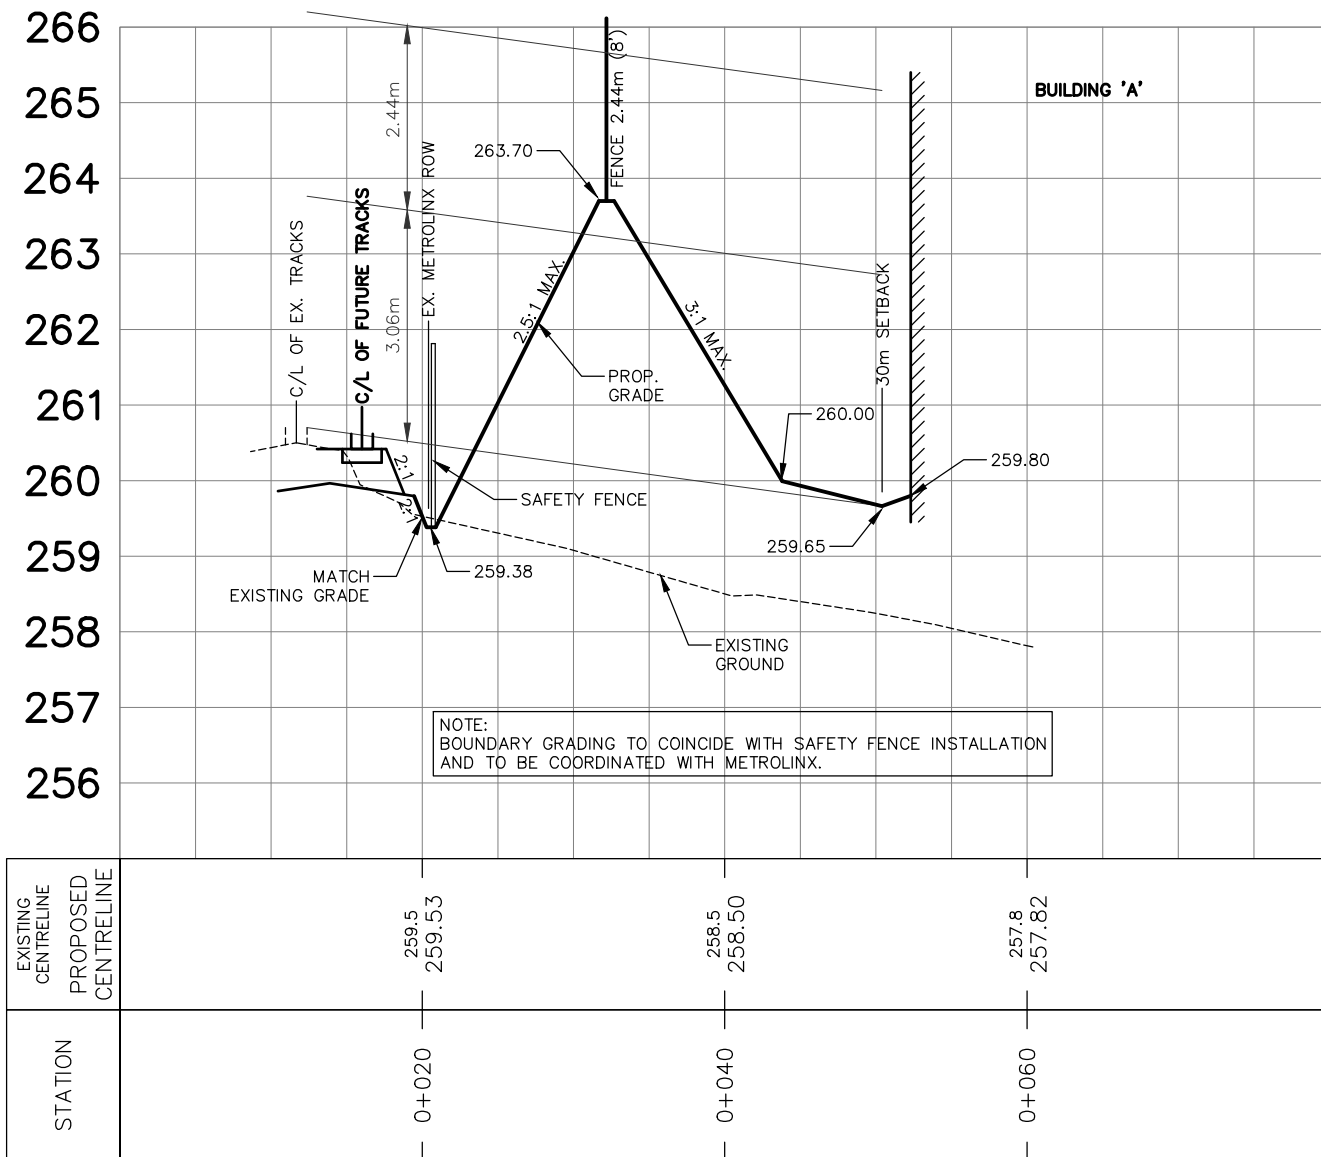


BERM XS 4

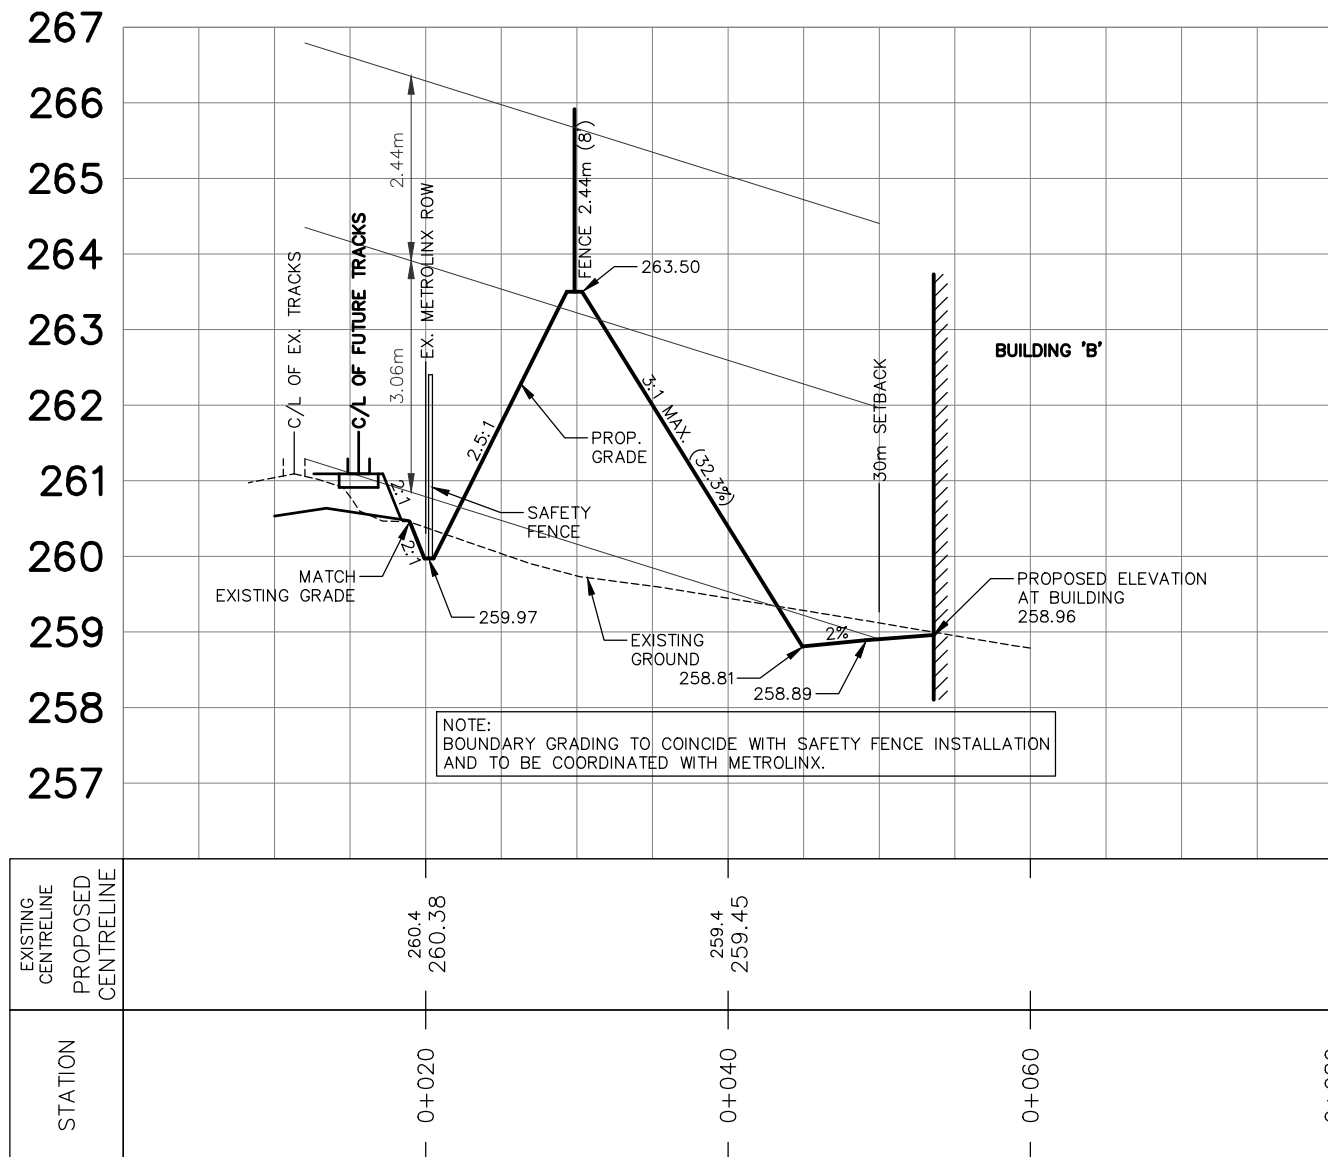


BERM XS 7

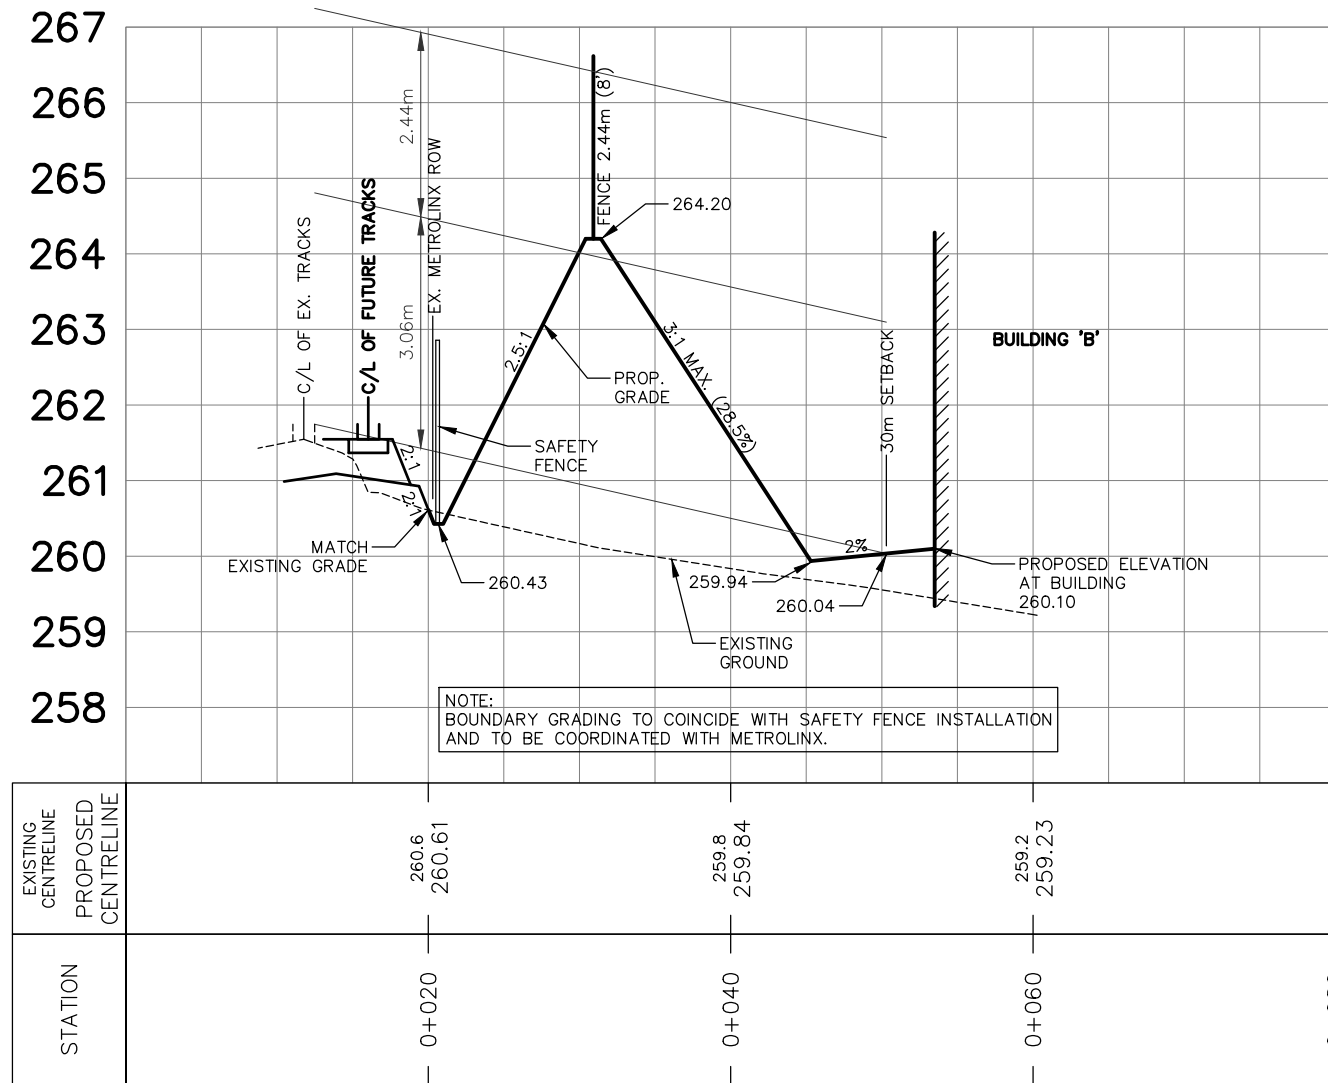


BERM XS 10

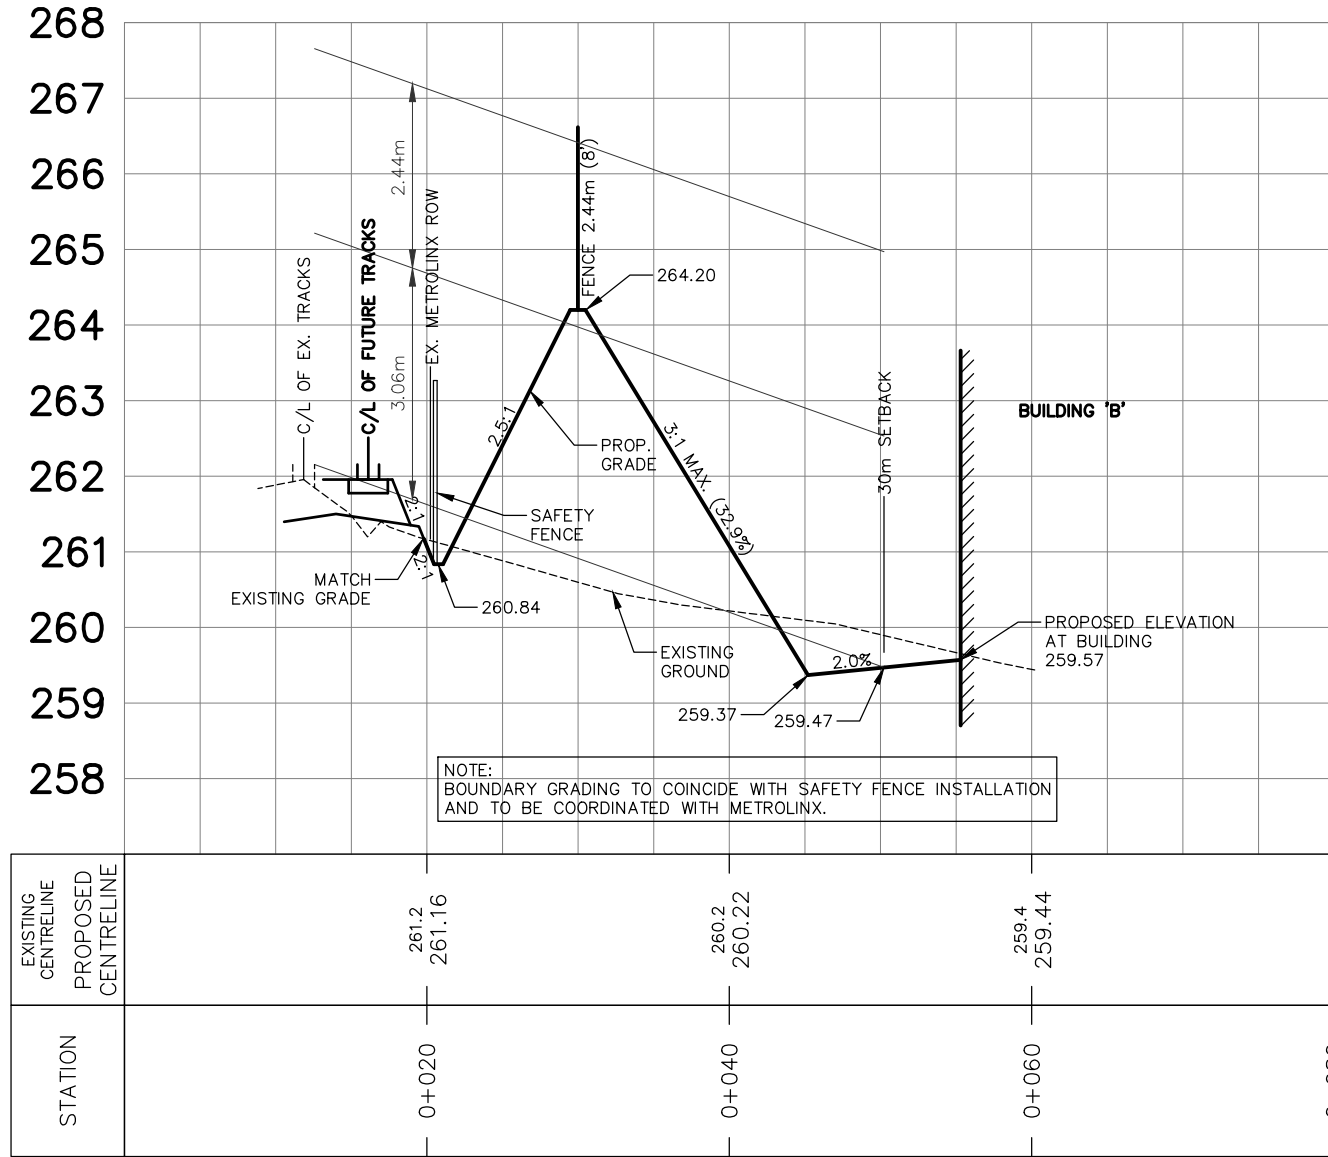


BERM XS 2

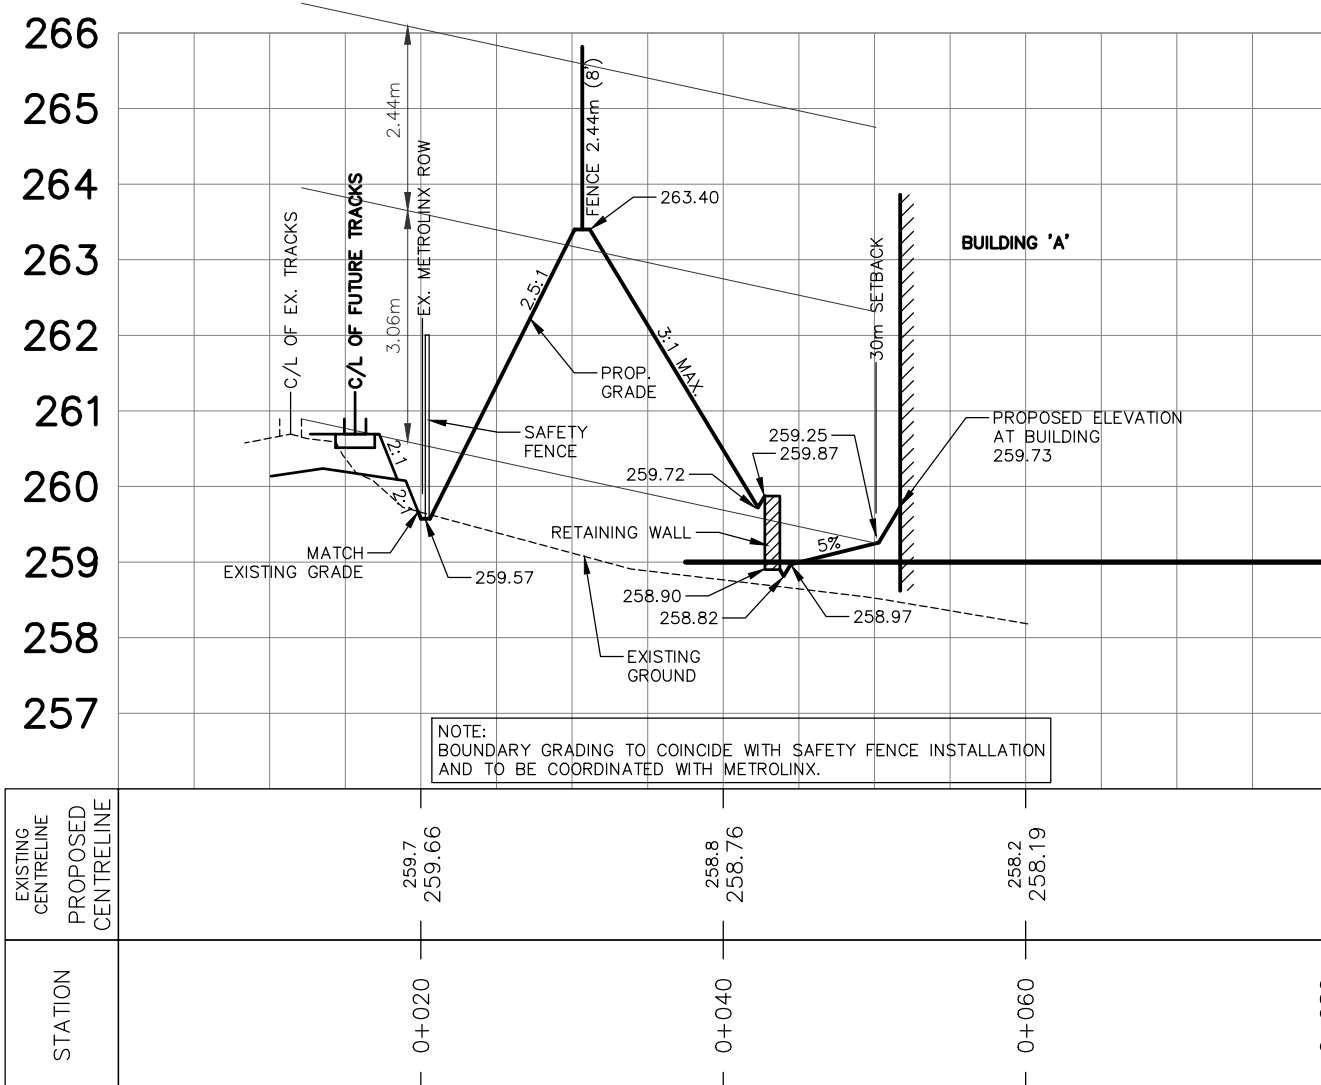


BERM XS 5

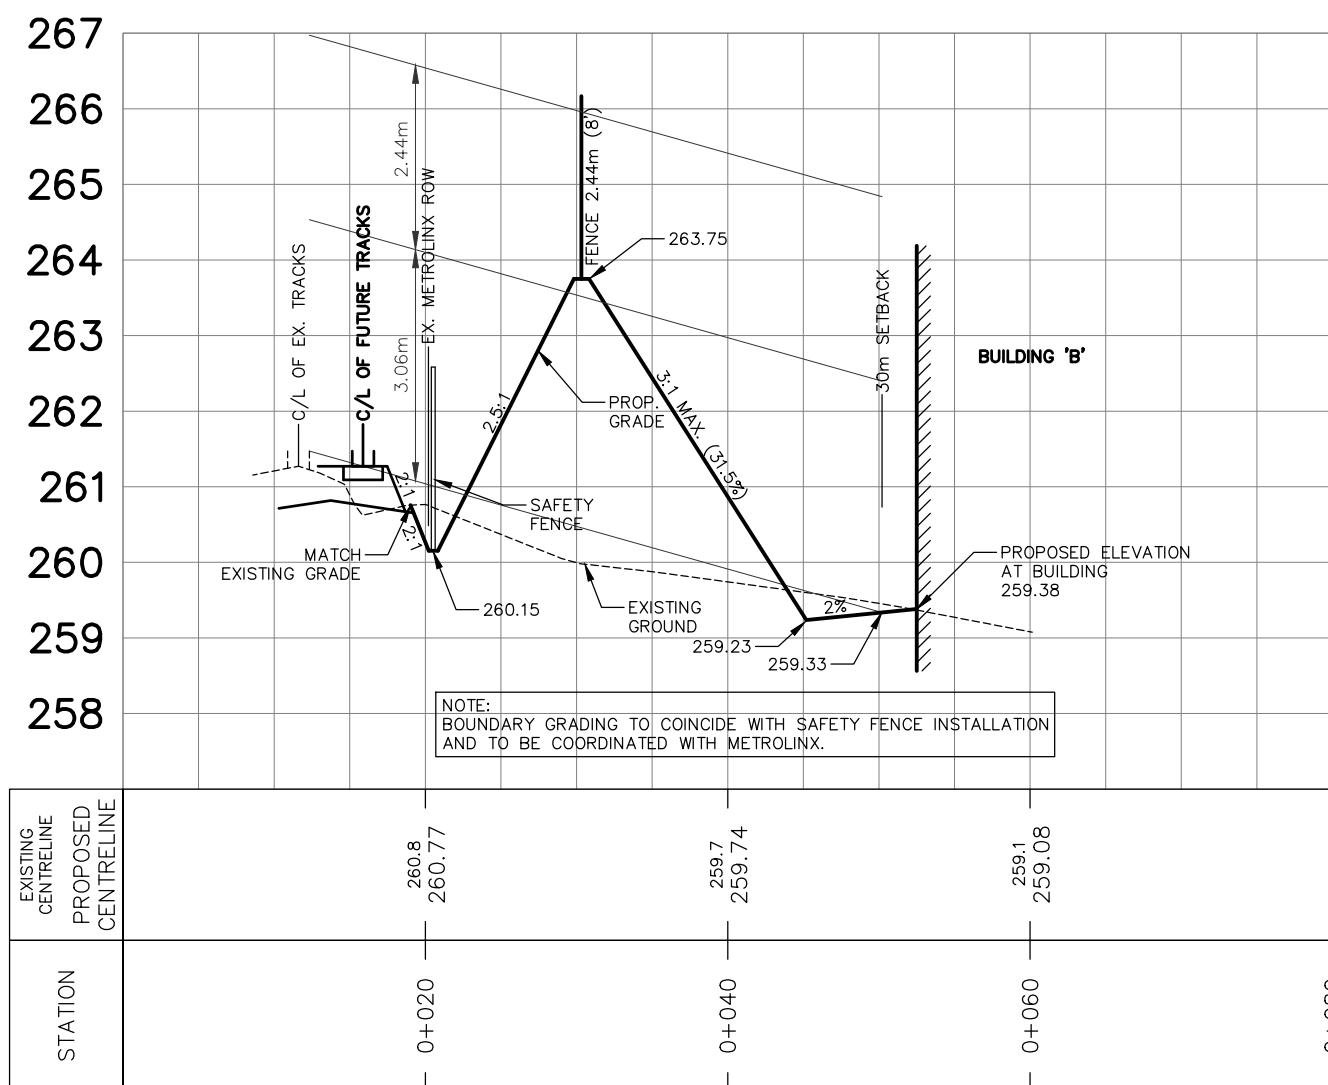


BERM XS 8

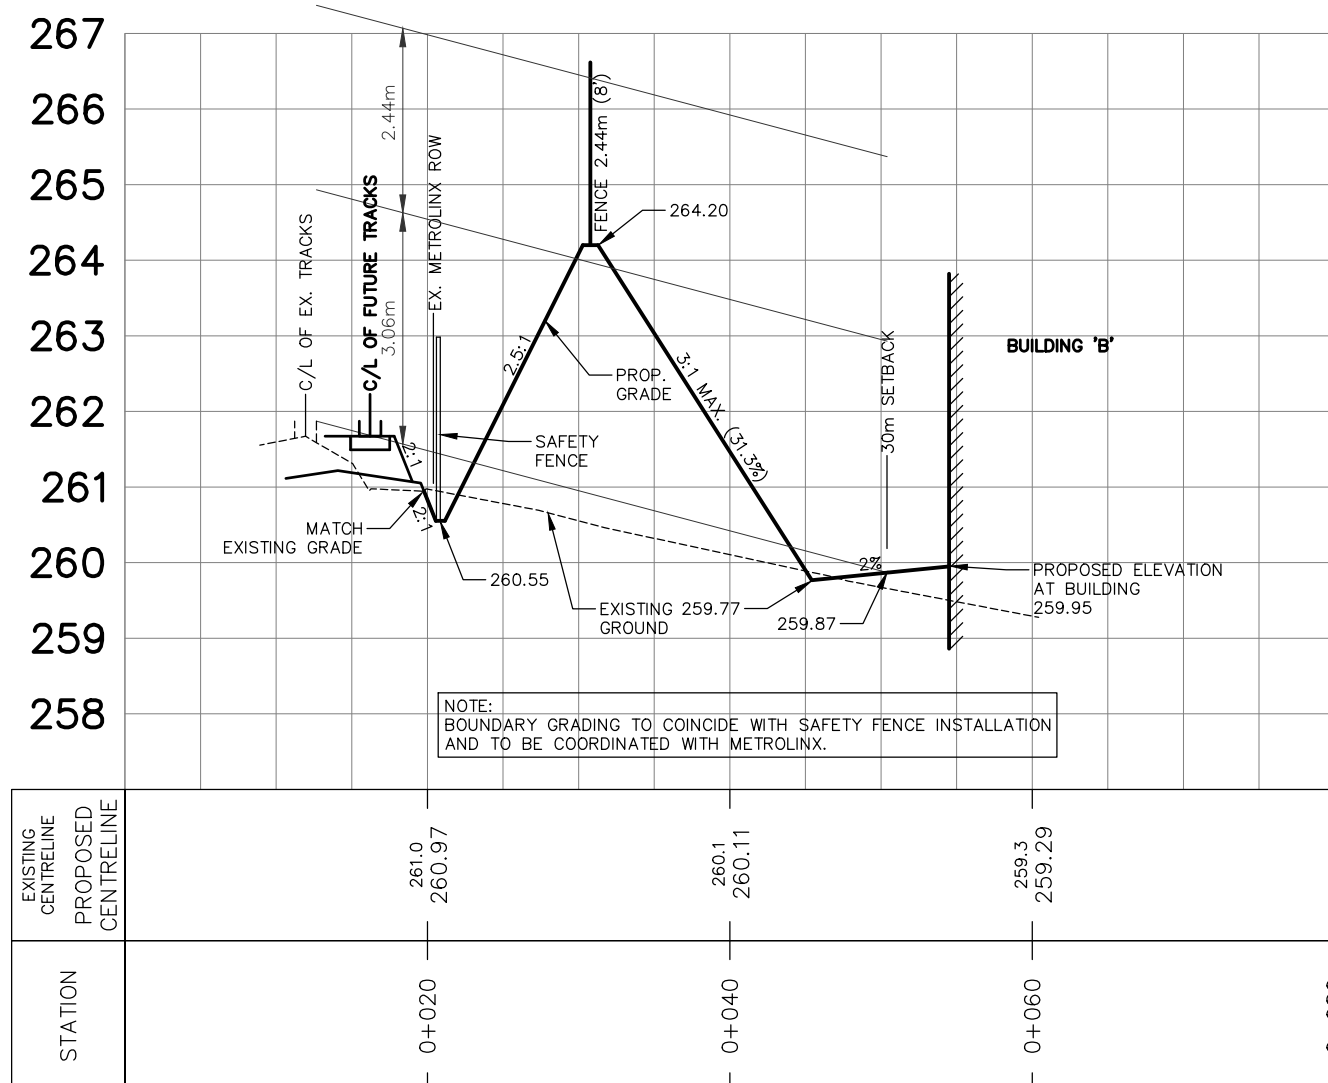


BERM XS 11

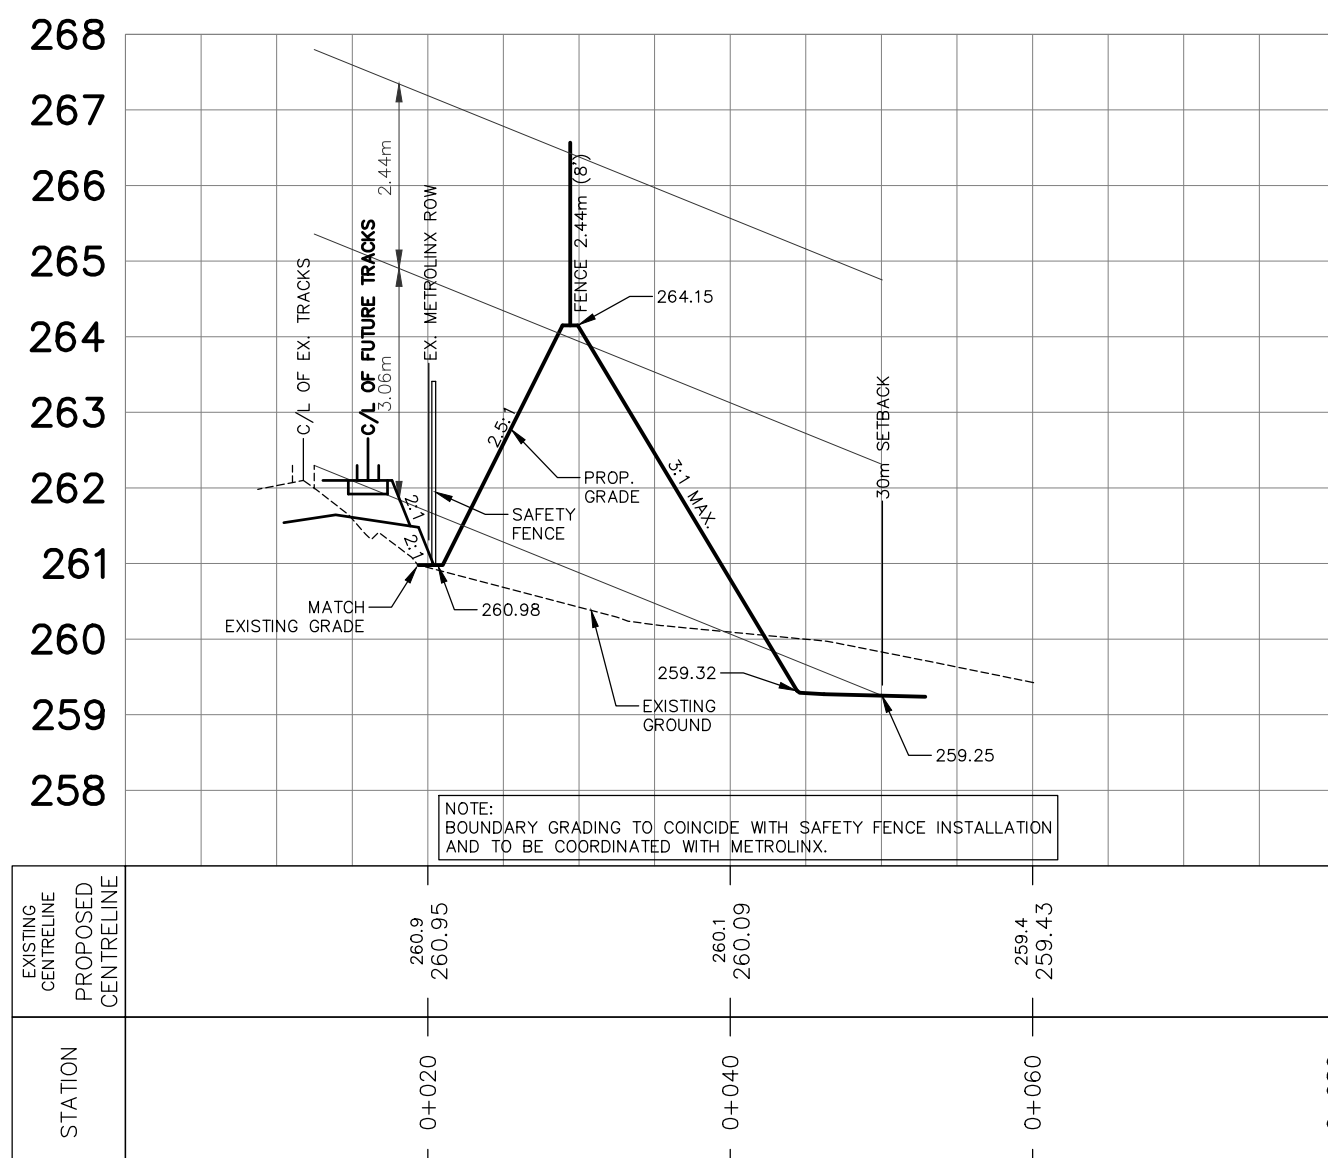


BERM XS 3

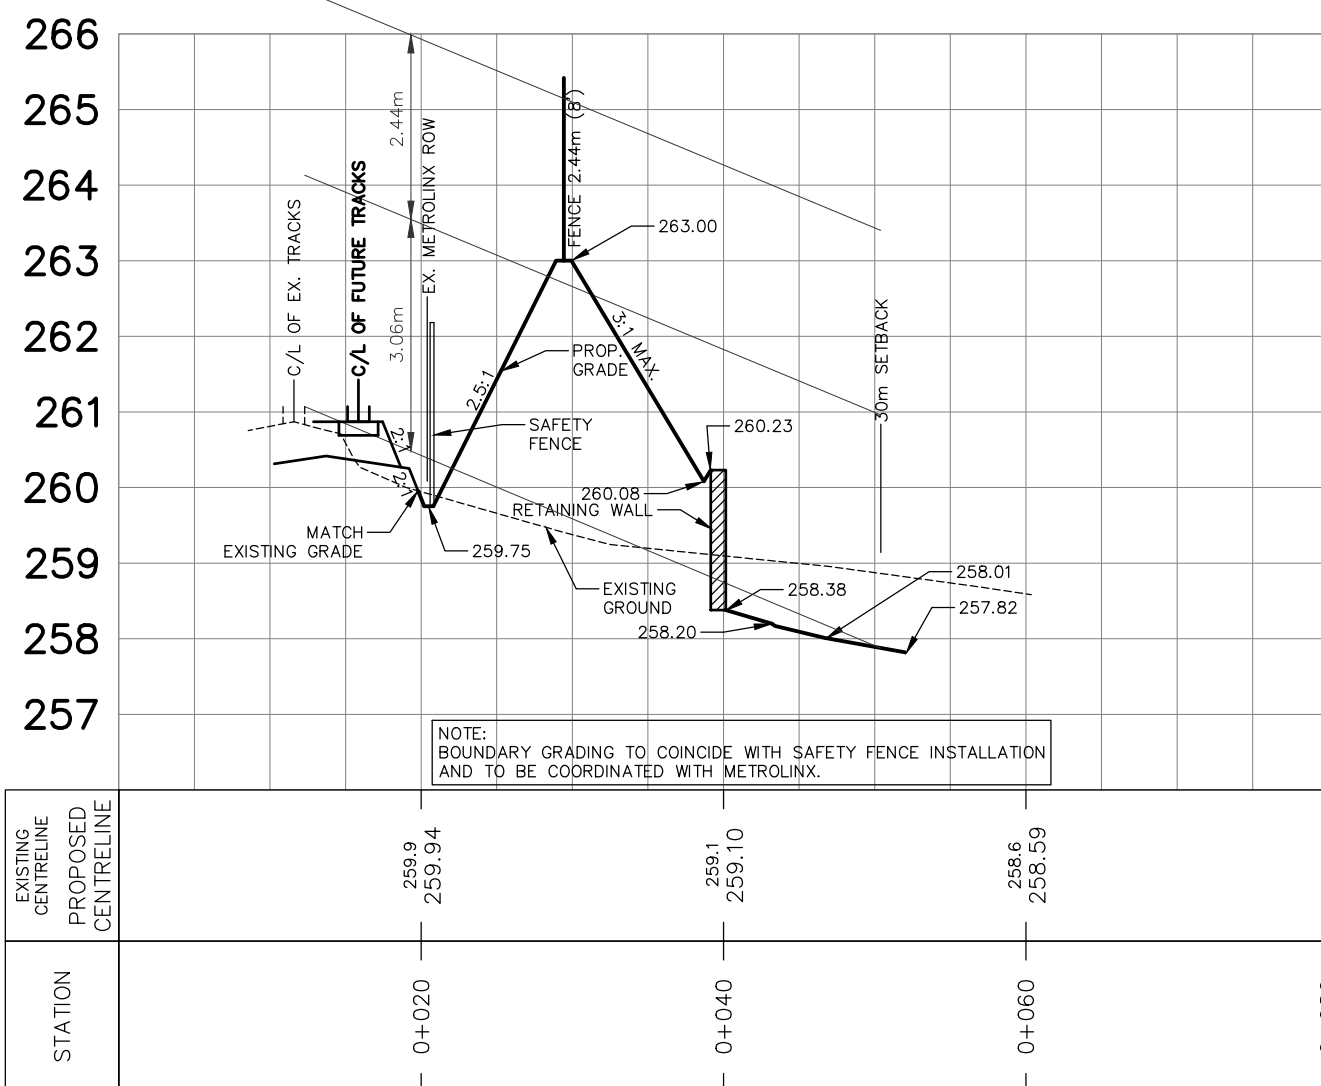


BERM XS 6

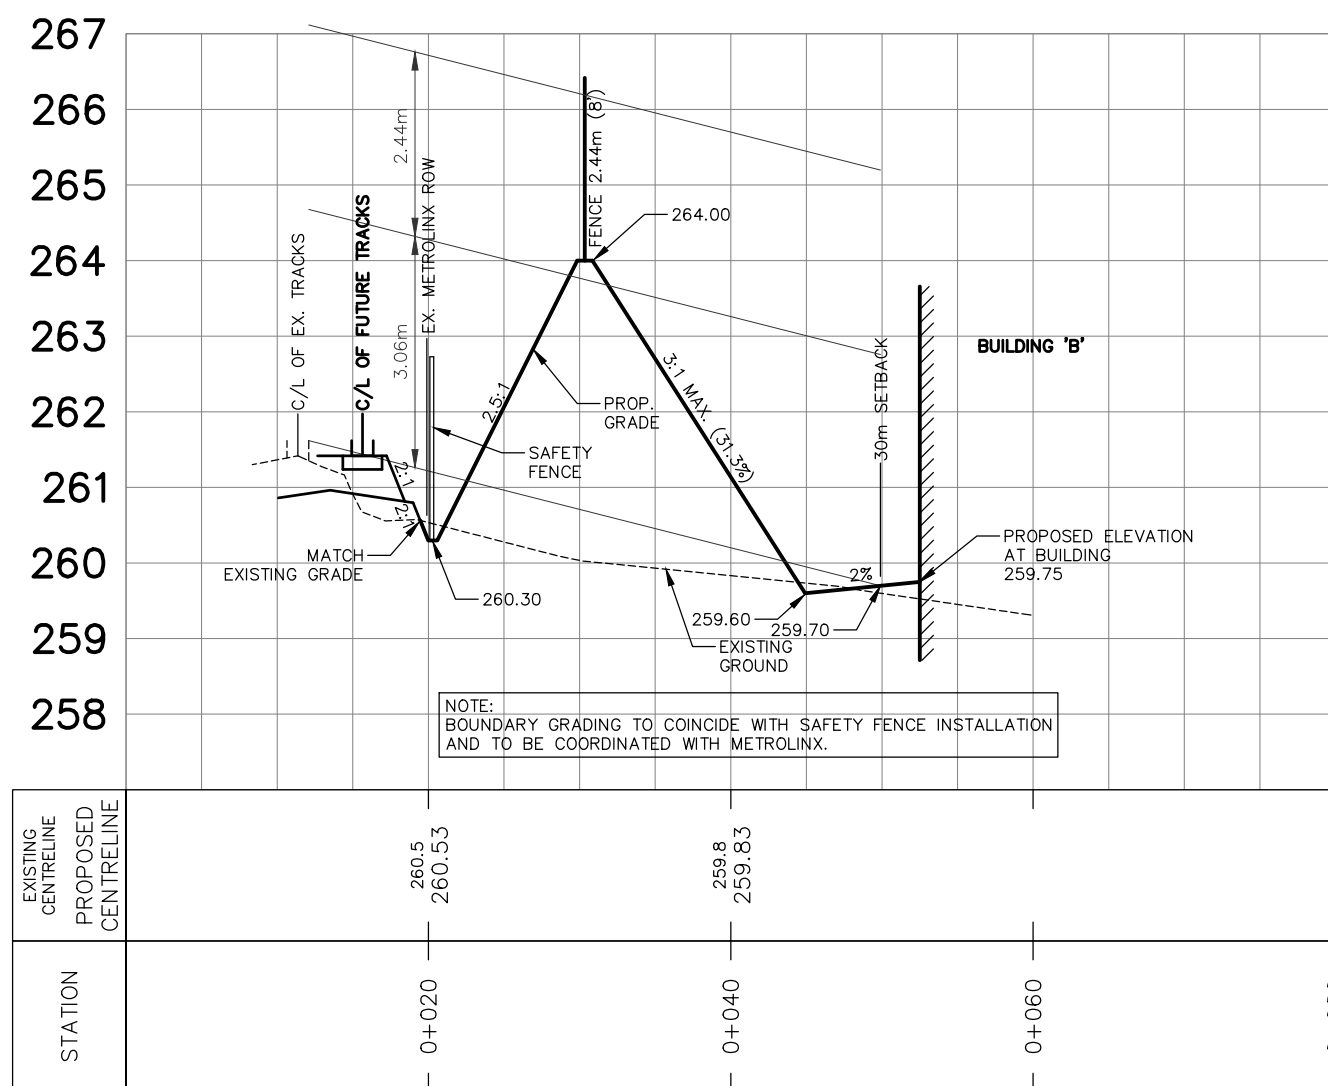


BERM XS 9

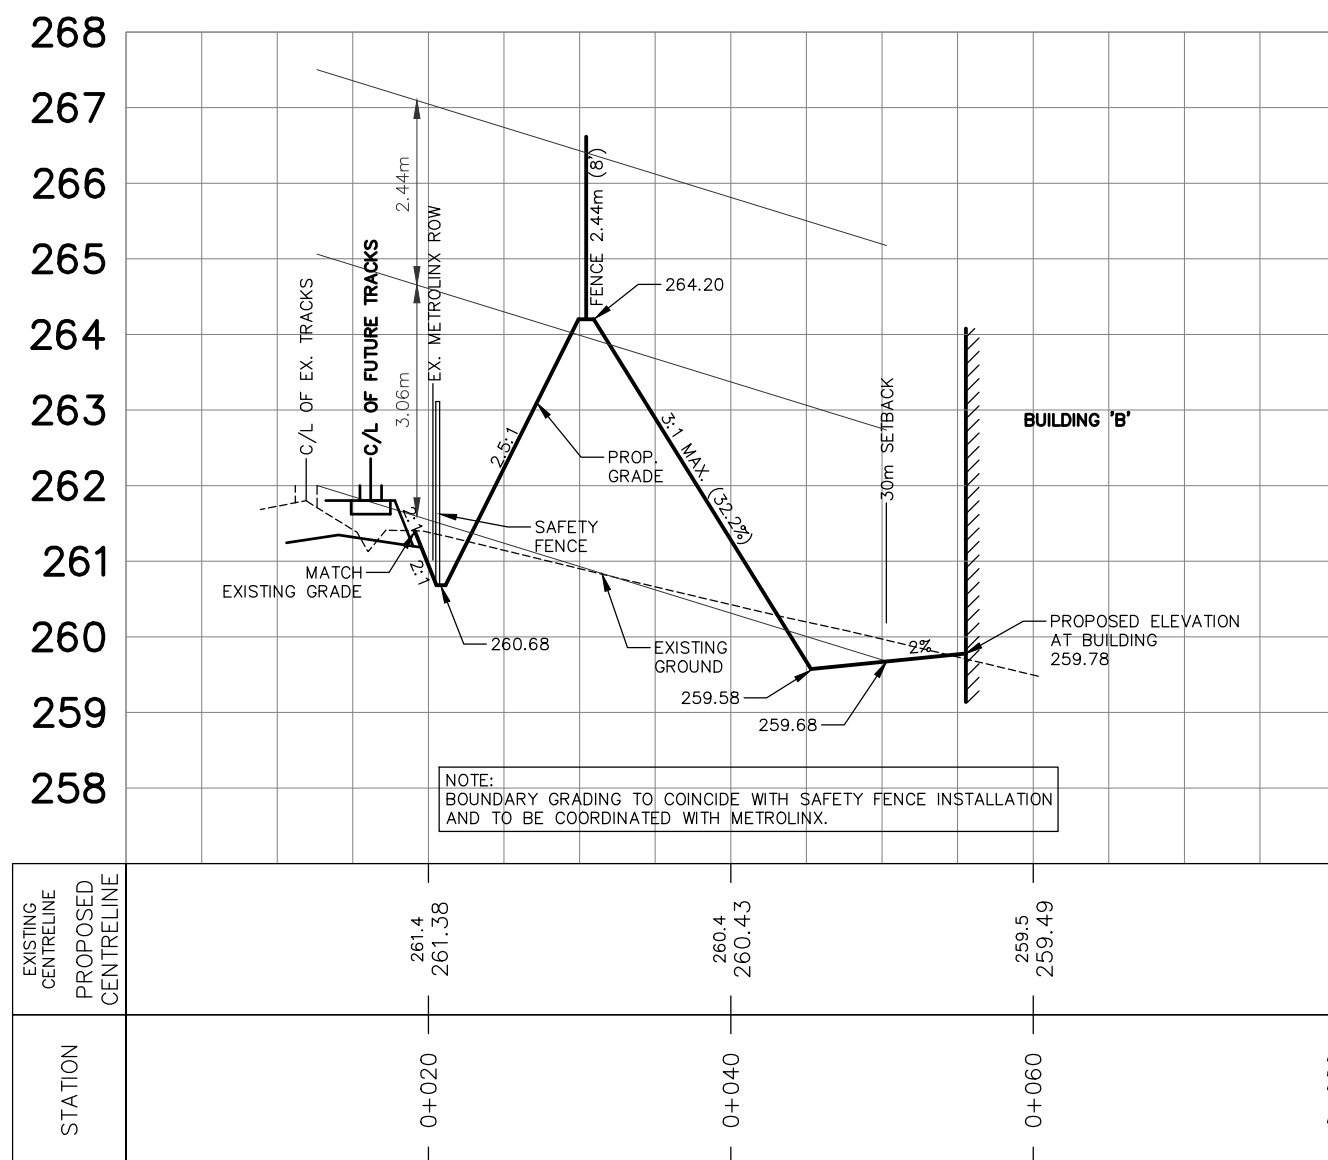


BERM XS 12

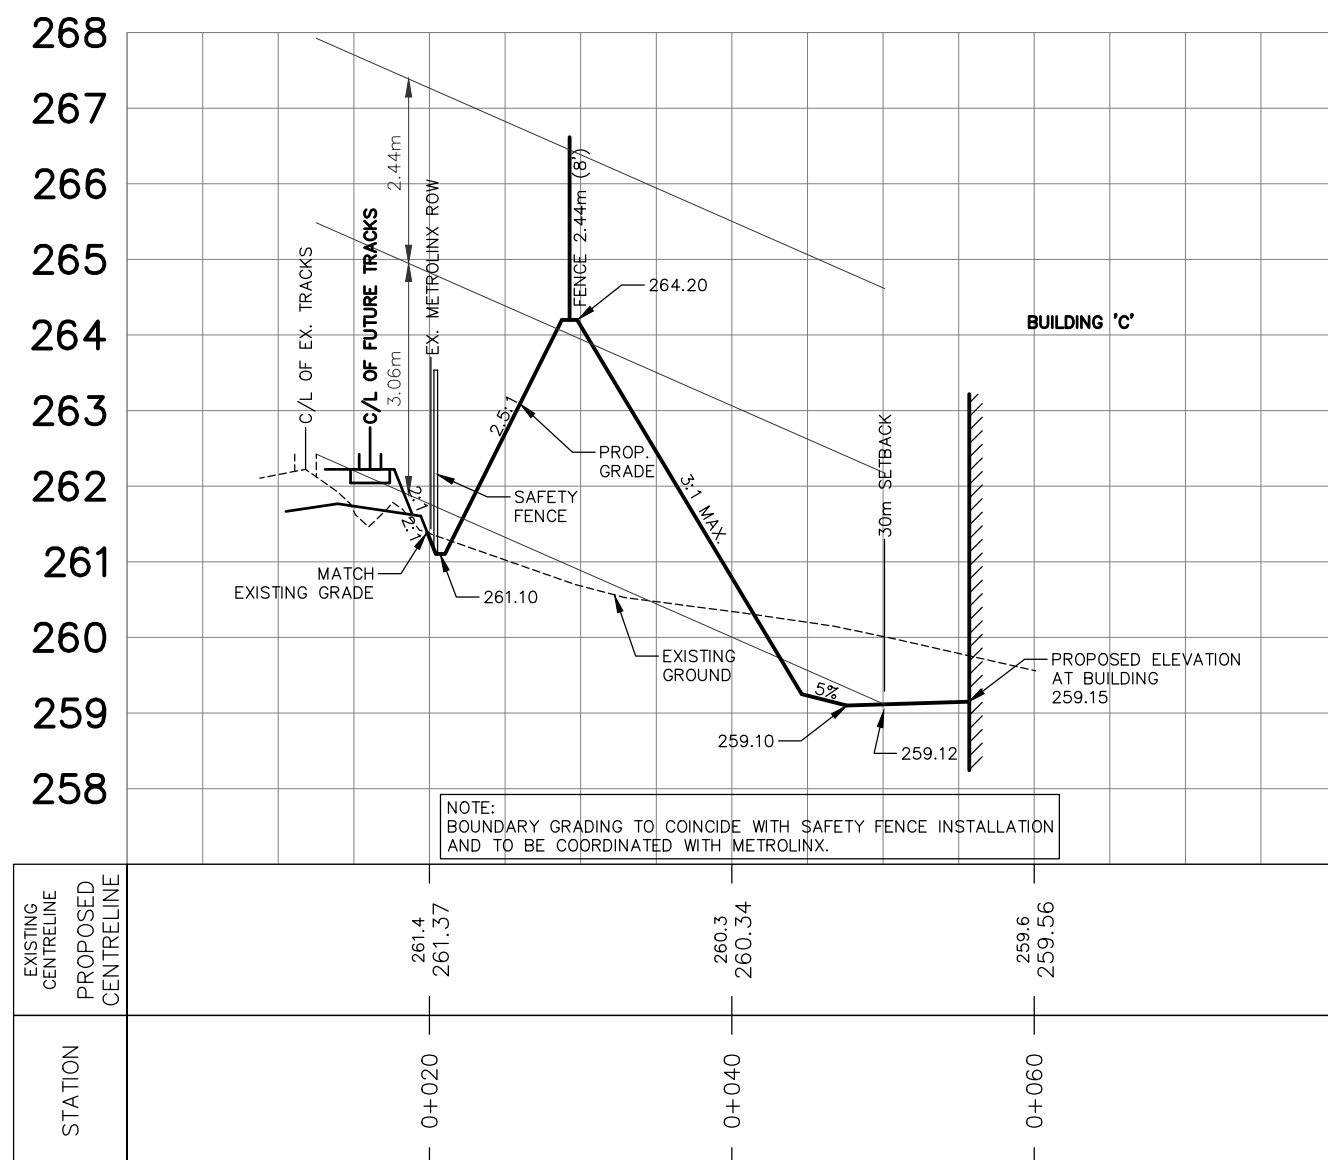


BERM XS 13

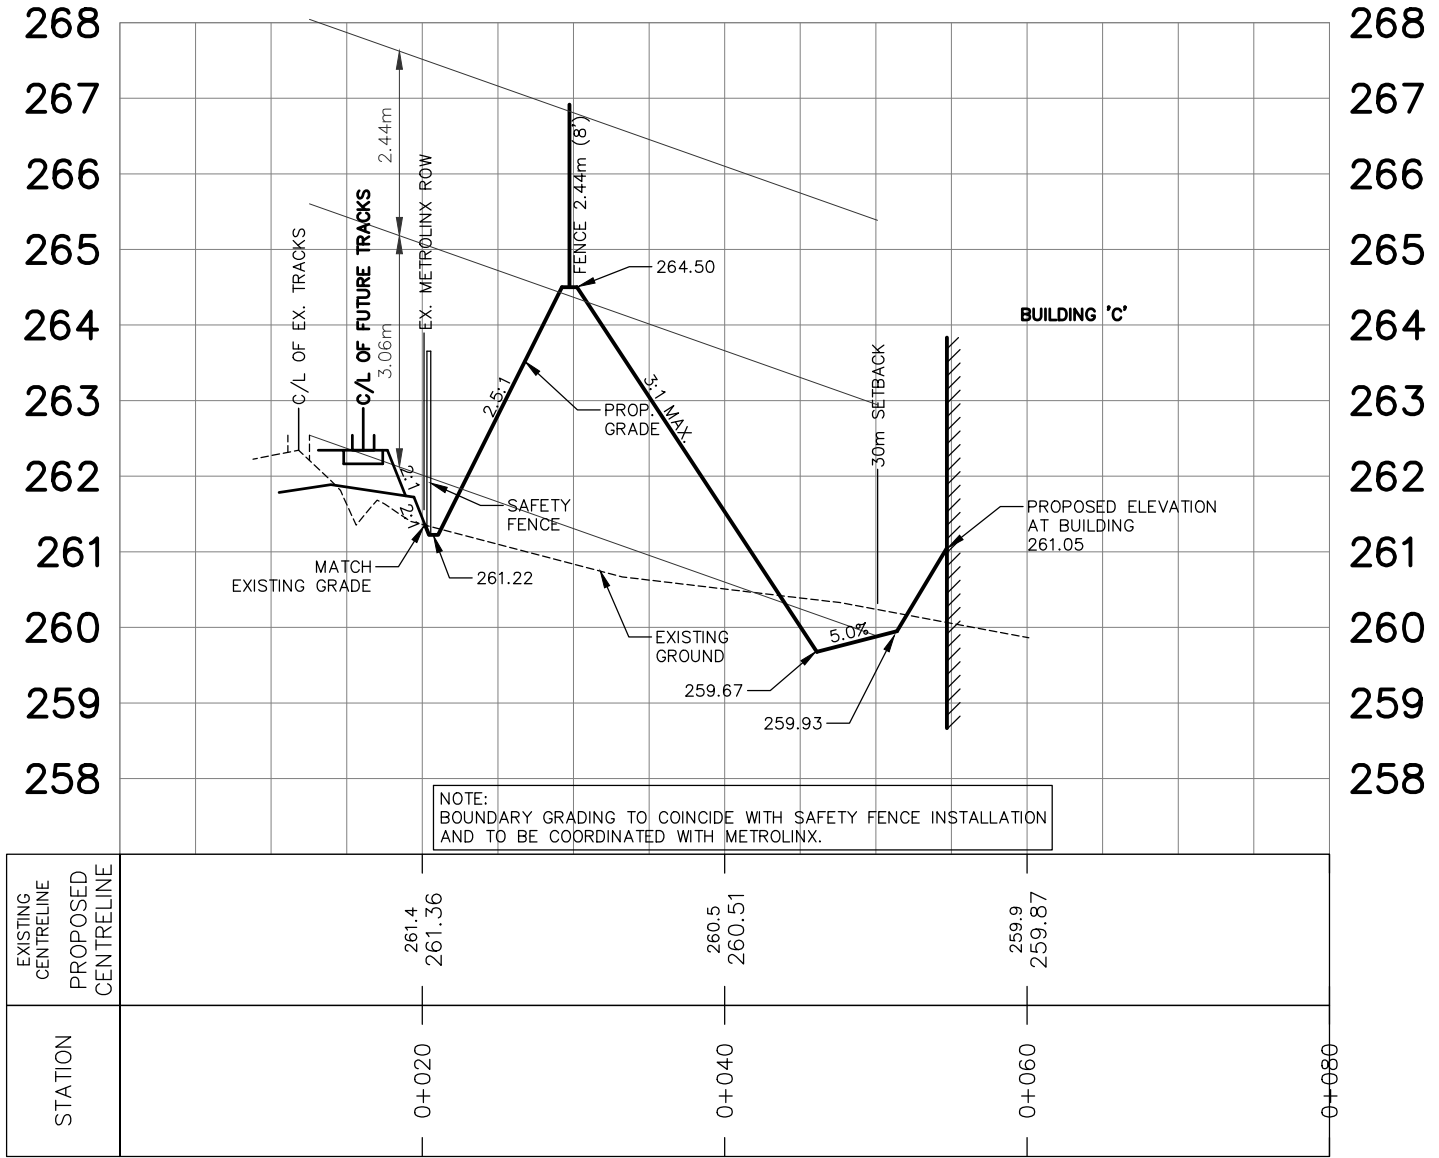


BERM XS 14

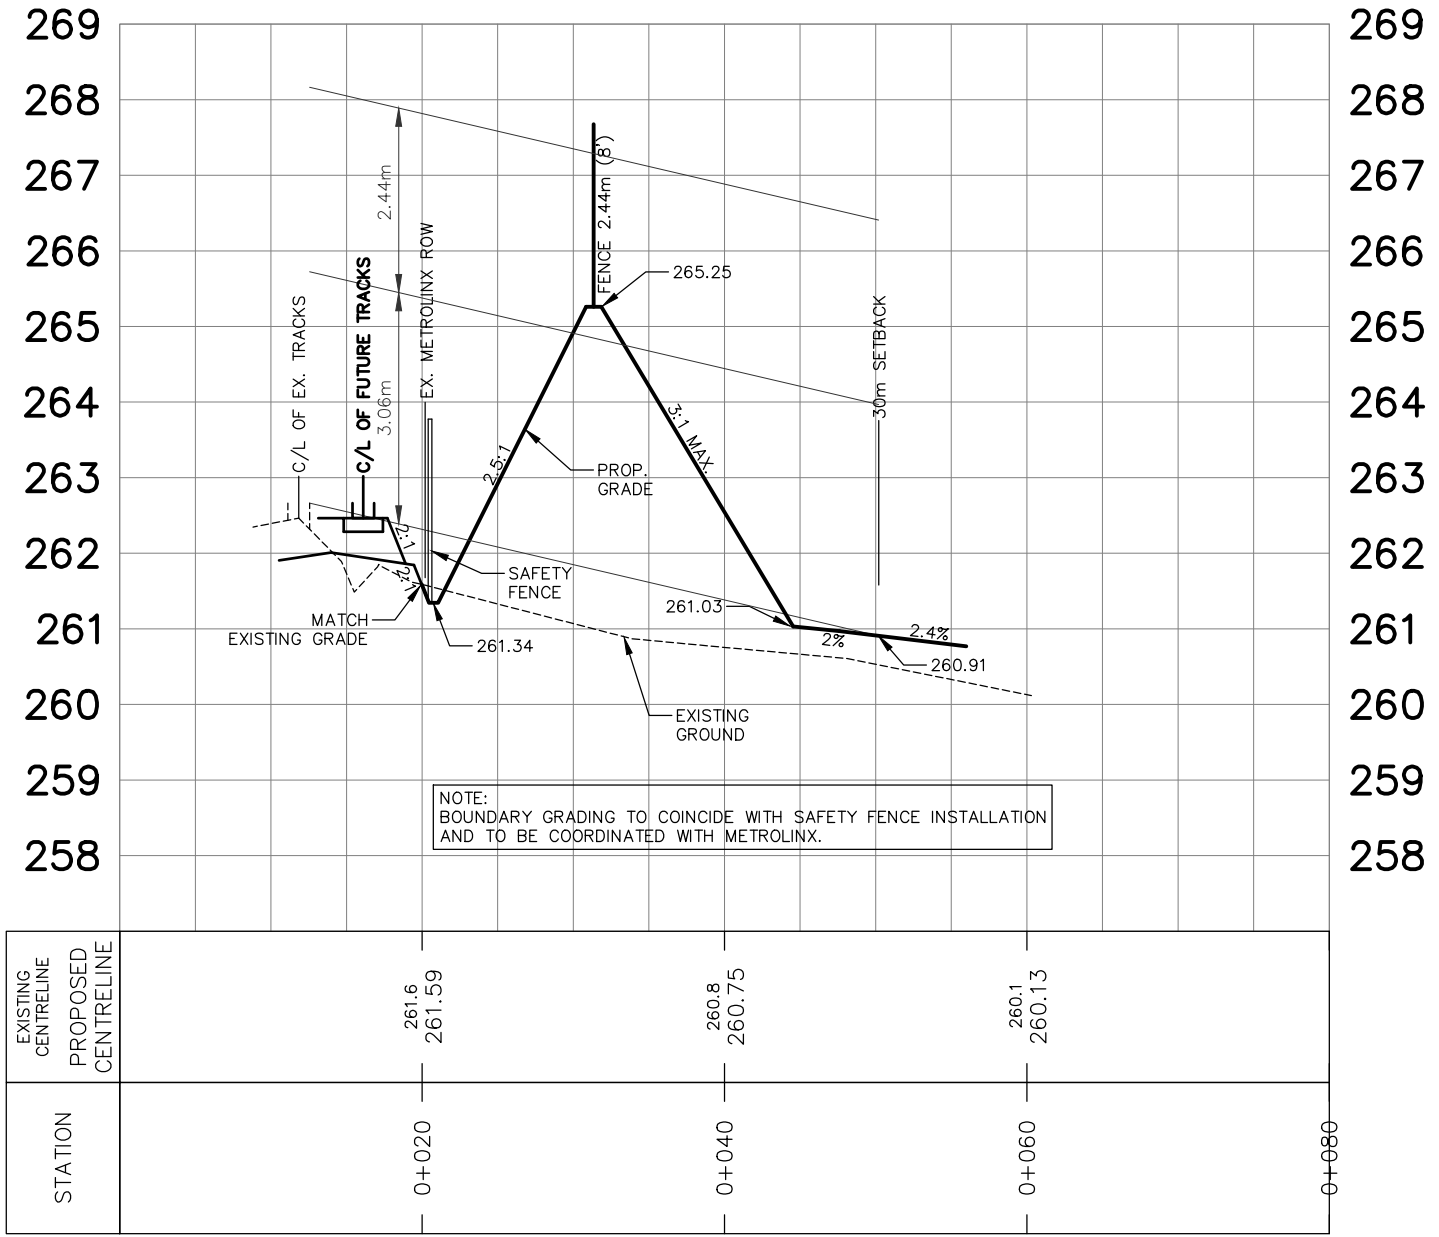


BERM XS 3B

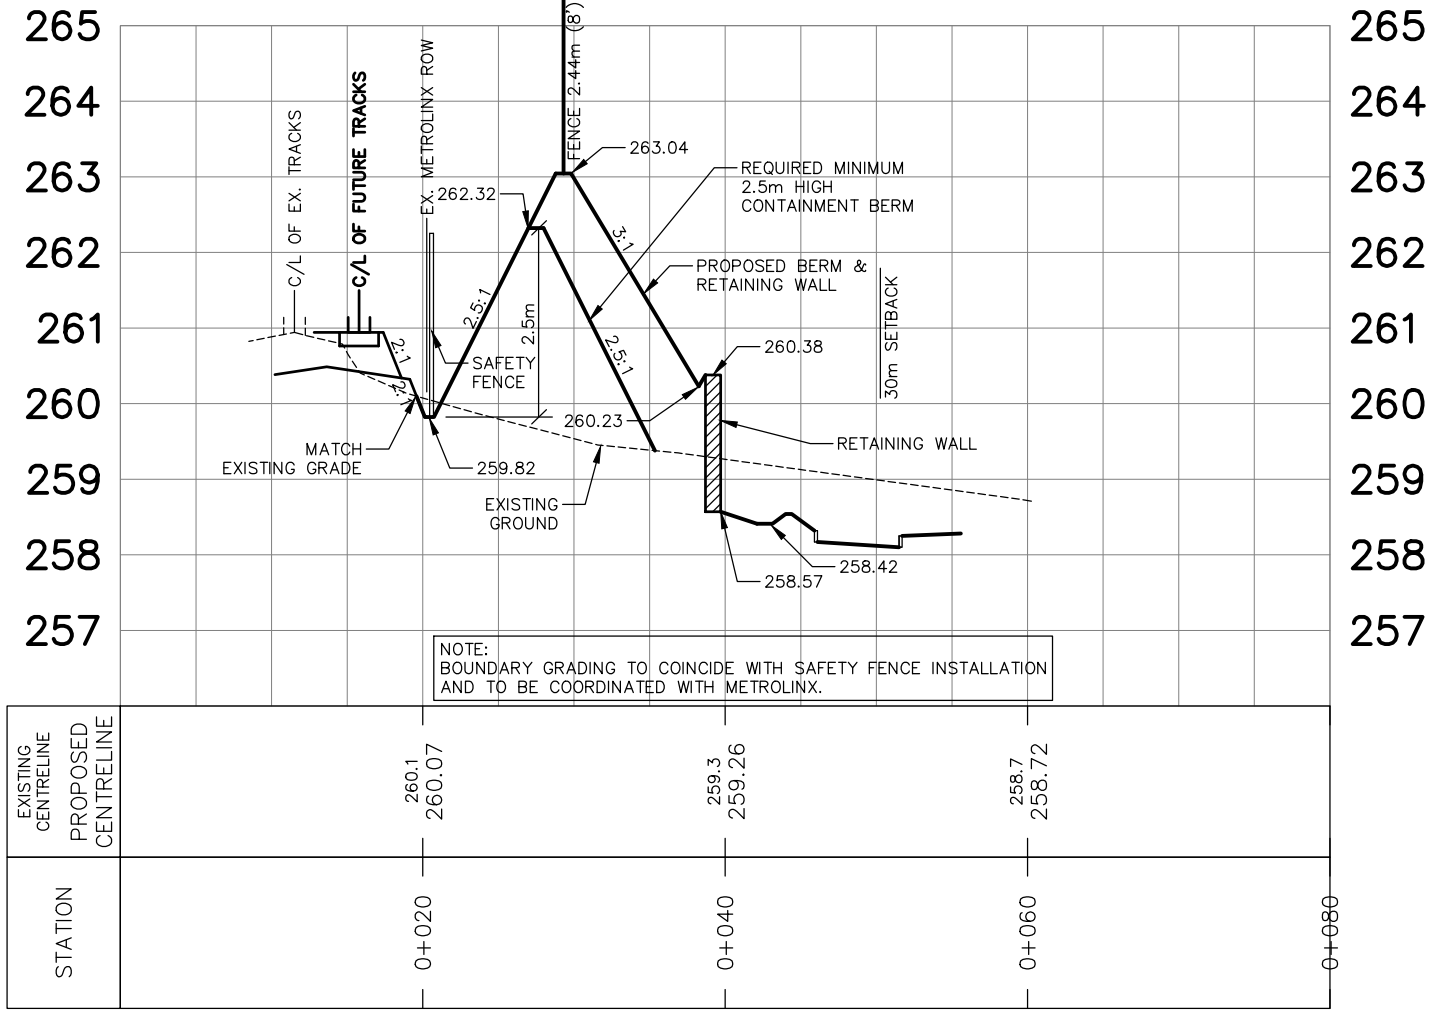


N-EXT 1

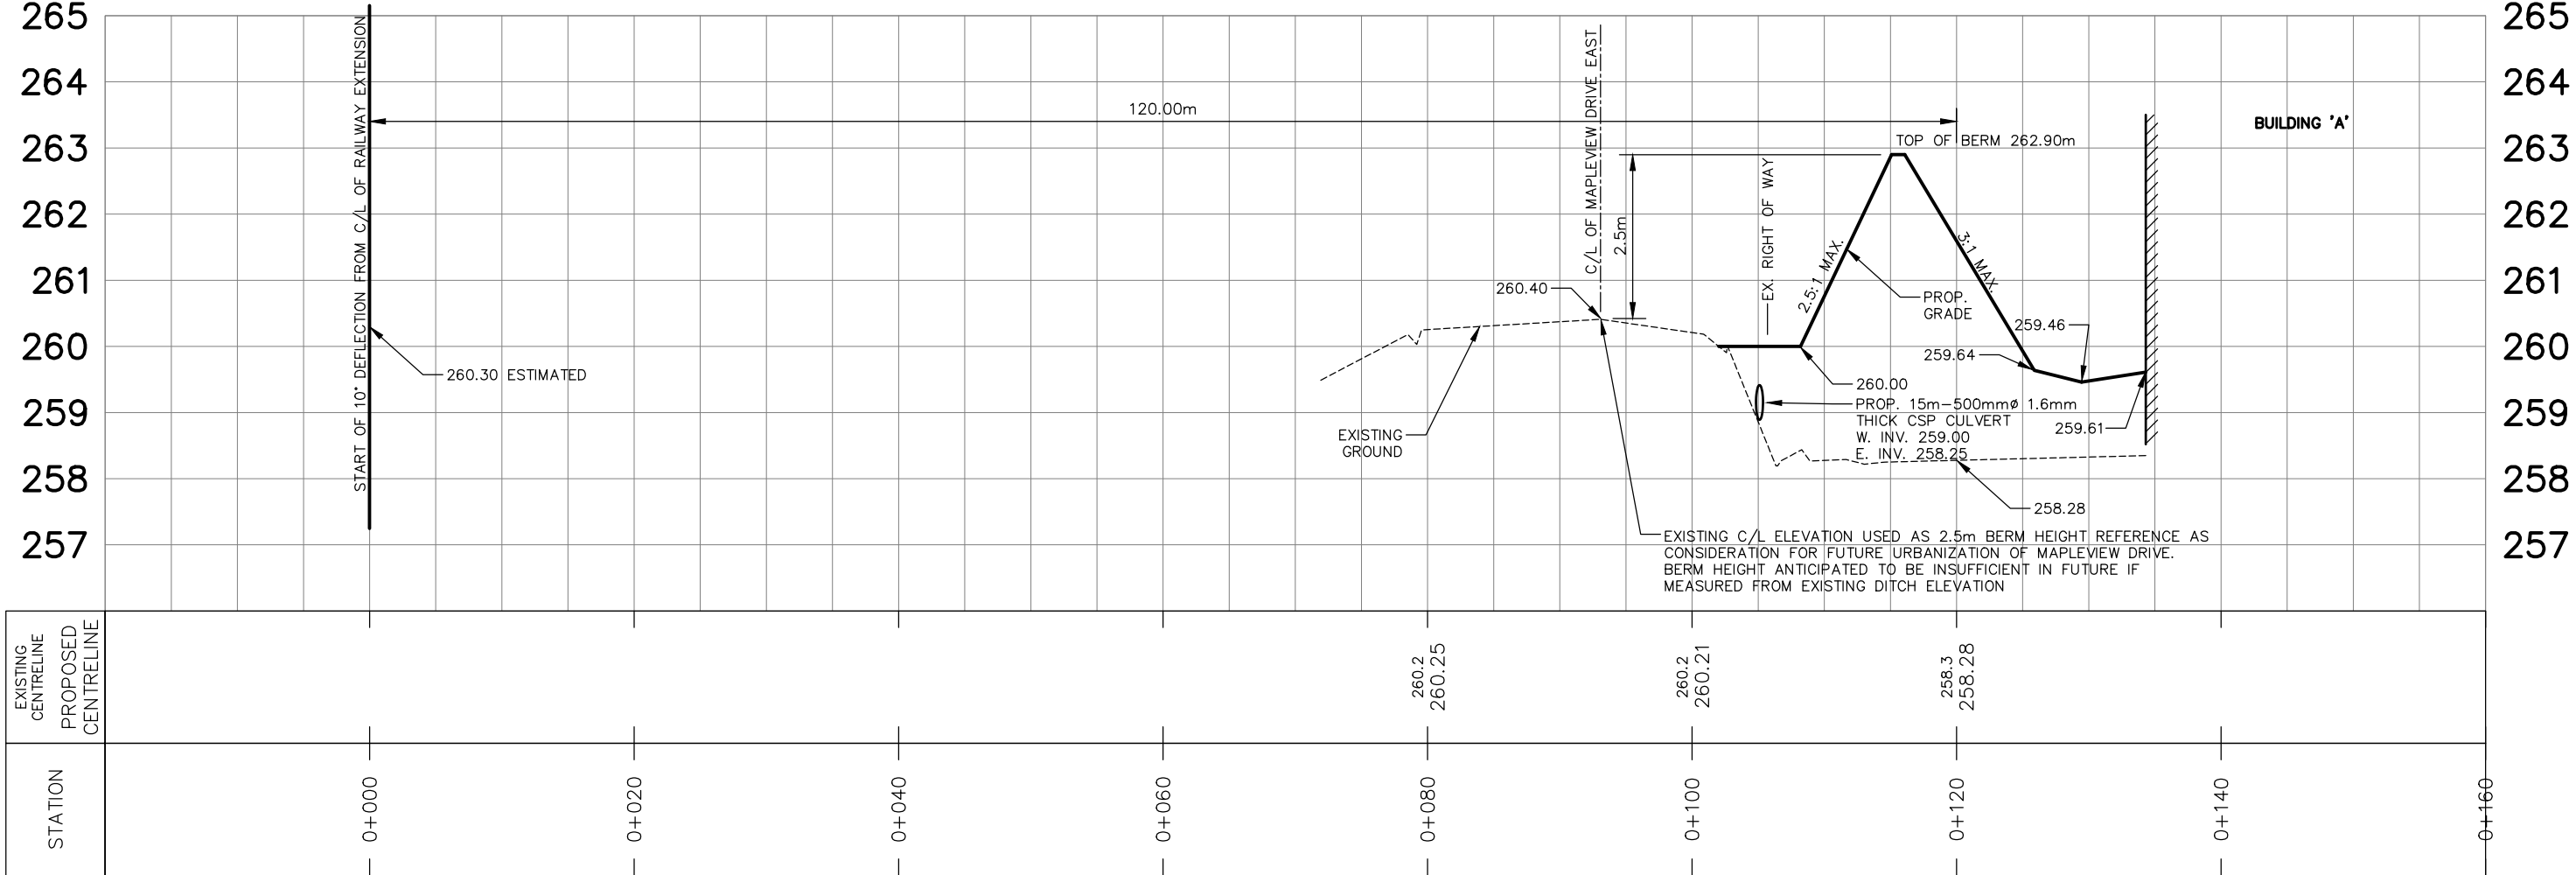

S-EXT 1

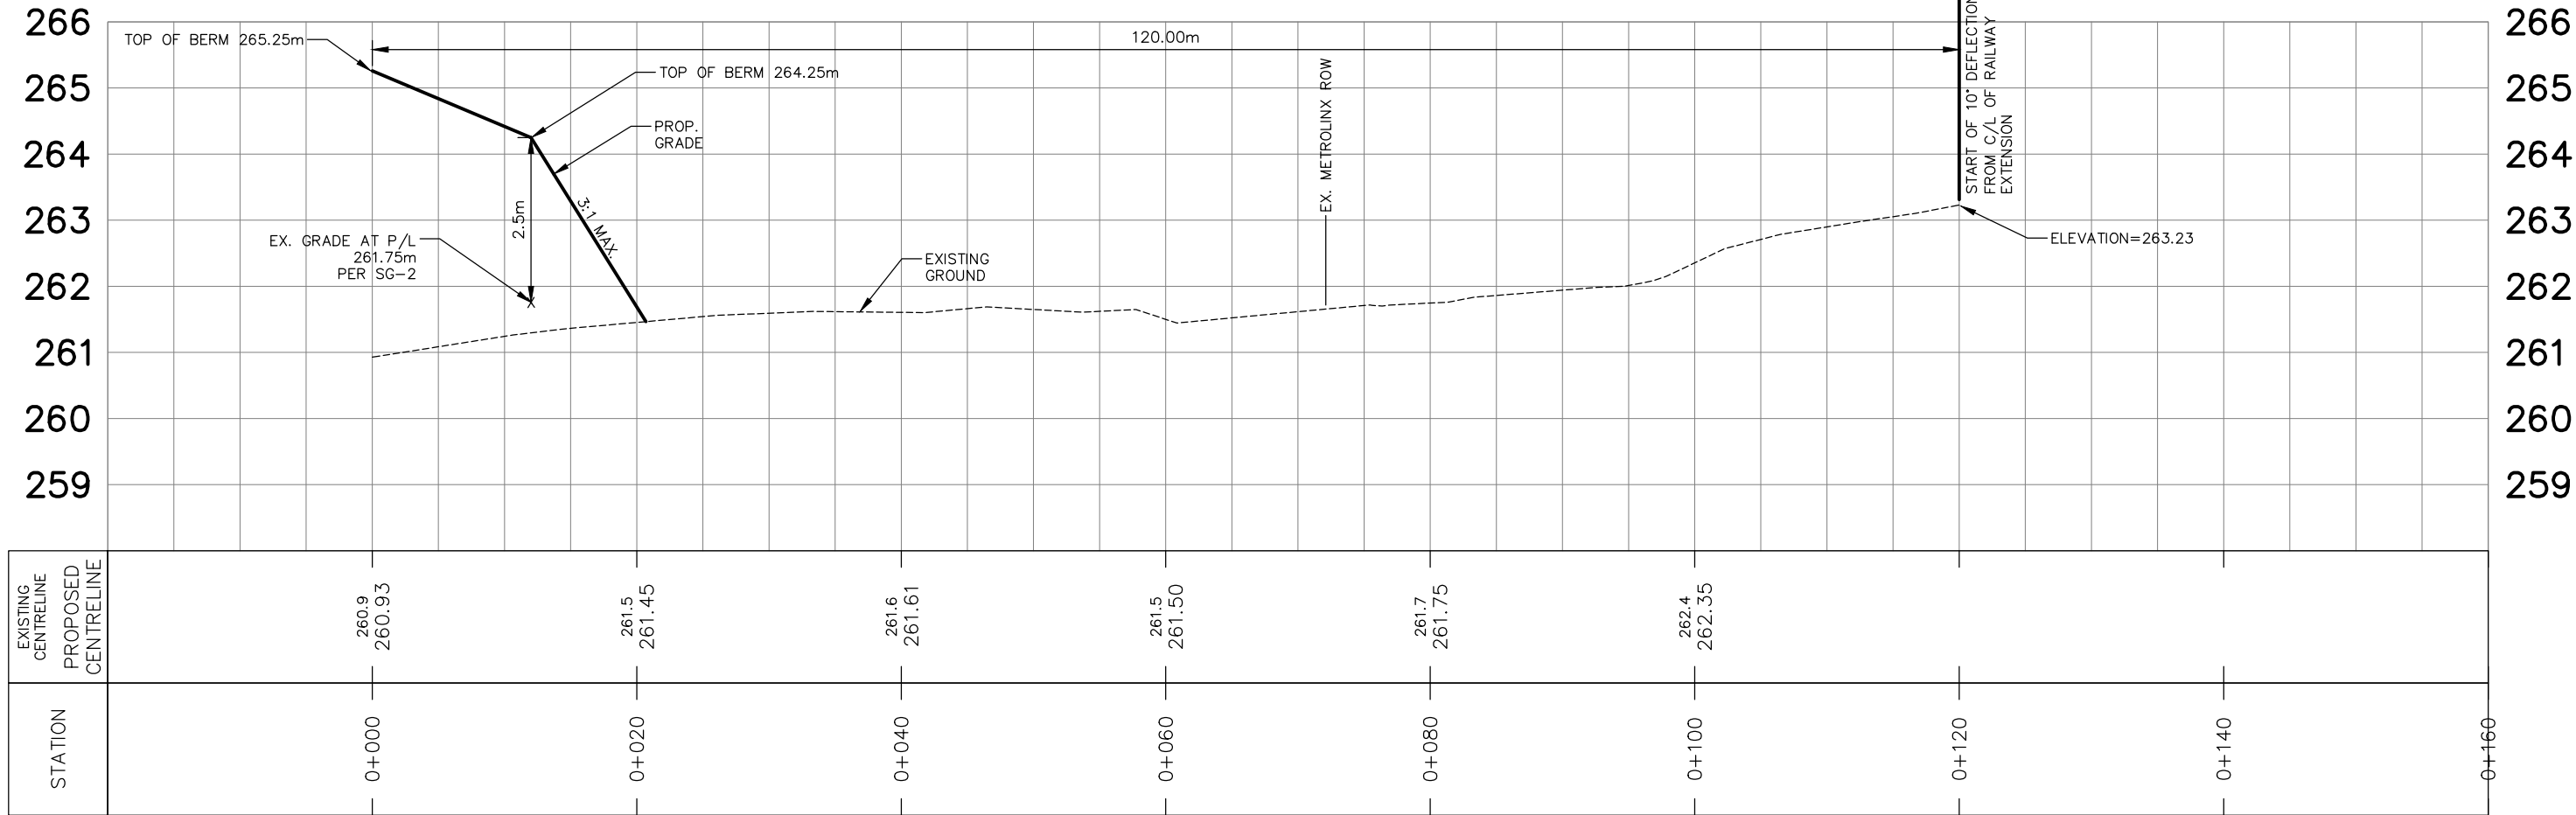

N-EXT2

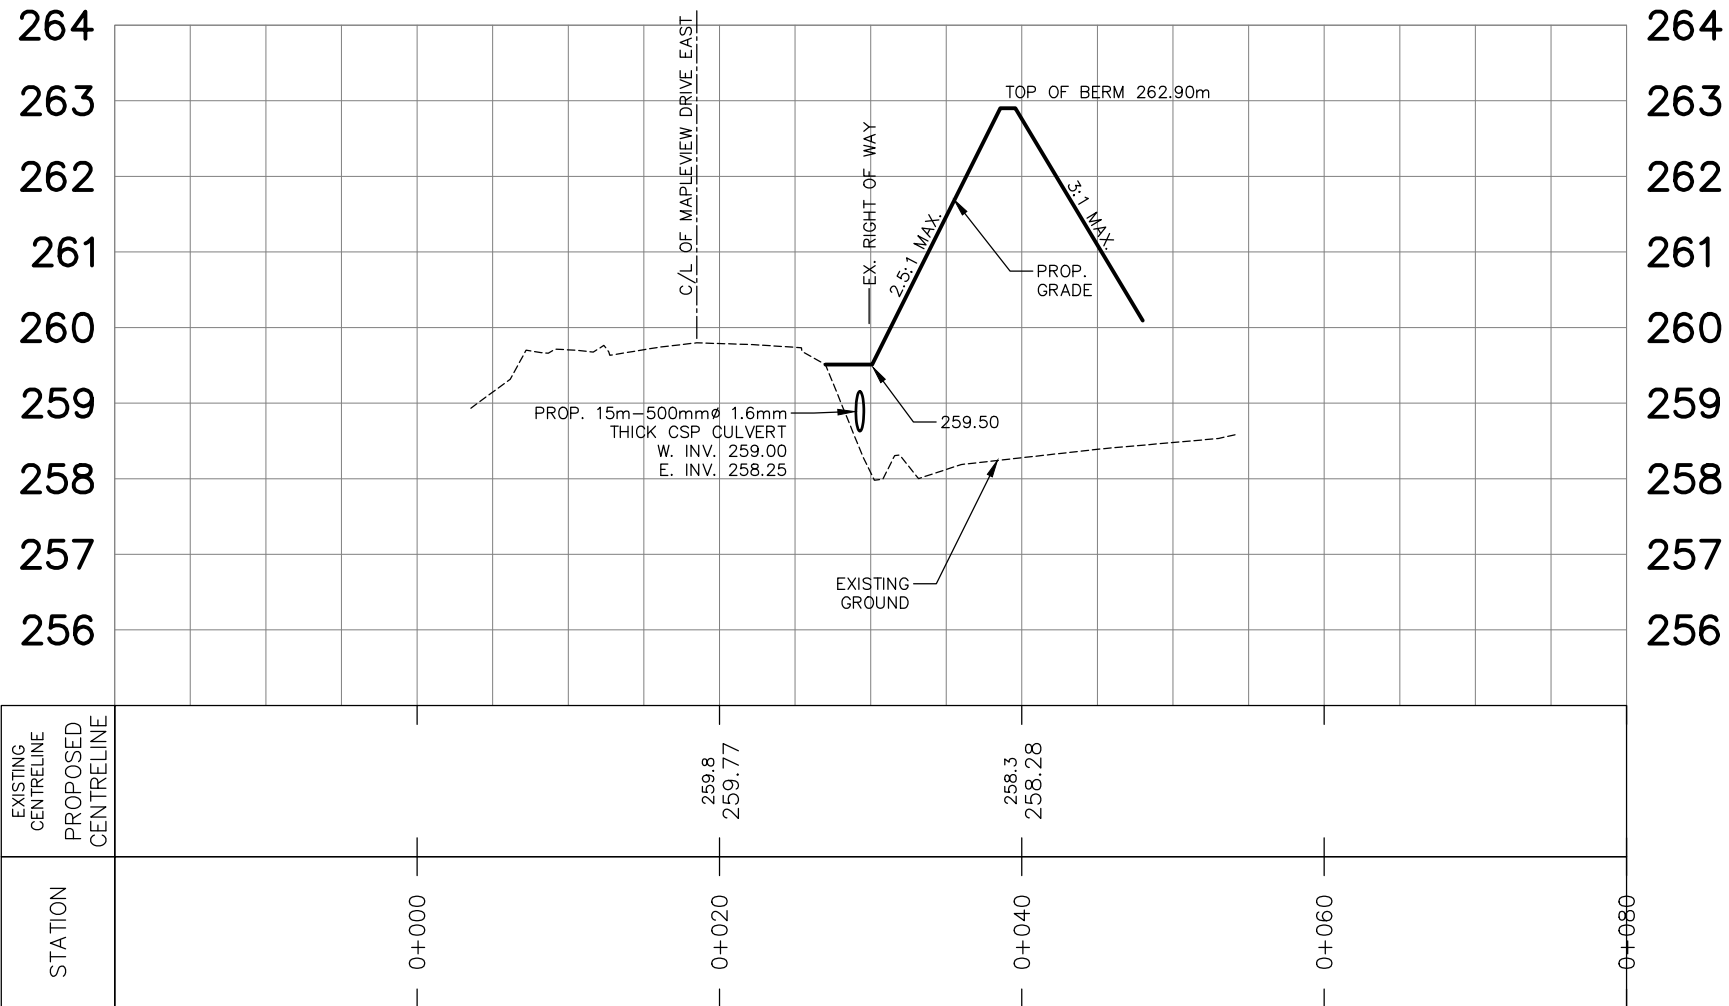

NOT FOR CONSTRUCTION

BENCHMARK:

BENCHMARK NO: 01019805454 LOCATED ON CONCRETE BRIDGE CARRYING MAPLEVIEW DRIVE E OVER LOWERY CREEK, 0.82KM EAST OF HURONIA ROAD. TABLE IS SET HORIZONTALLY IN THE NORTH FACE, 5.45M NORTH OF CENTRELINE OF ROAD, 28CM WEST OF THE NORTHEAST END OF BRIDGE, 19CM TOP OF CORING. N4910785.889 E807284.100 ELEV 241.861

BENCHMARK NO: 031200302029 MAPLEVIEW HEIGHTS ELEMENTARY SCHOOL - 180 ESTHER DR. THE METROLINK MONUMENT IS SET PLUSH IN CONCRETE FLAGPOLE BASE 4.7M SOUTH FROM THE SOUTHWEST CORNER OF THE MAIN ENTRANCE TO SCHOOL AND TABLE IS ON THE SOUTHWEST SIDE OF THE FLAGPOLE BASE. N4911810 E807799 ELEV 250.509

BENCHMARK NO: 0310080808084 LOCATED ON THE SOUTH LIMIT OF MAPLEVIEW DRIVE WEST APPROXIMATELY 1km EAST OF HURONIA ROAD, N4910878.122 E807801.082 ELEV 248.996

BENCHMARK NO: 03120110013 LOCATED ON LOCKHART ROAD ON THE NORTH SIDE OF THE BOULEVARD, APPROXIMATELY 1.02KM WEST OF THE YONGE STREET AND HURONIA ROAD INTERSECTION. N4900870.257 E809733.580 ELEV 252.807

NO.	REVISIONS	DATE	INITIAL
3	2ND DETAILED DESIGN SUBMISSION	21-09-03	MF
2	ISSUED FOR METROLINK REVIEW	21-06-14	DR
1	1ST DETAILED DESIGN SUBMISSION	21-02-12	MF




PRATT HANSEN GROUP INC.
ELEMENTS SITE PLAN
CITY OF BARRIE

RAILWAY BERM SECTIONS



229 Mapleview Dr. E. Unit 1
Barrie, ON L4N 0W6
P. 705.734.2538
F. 705.734.1056

DESIGN	MF	SCALE: H:1:500 V:1:100	DATE	JANUARY 2021
DRAWN	KS	PROJECT	DWG. NO	
CHECKED	DR	PRA-19078	SG-4	

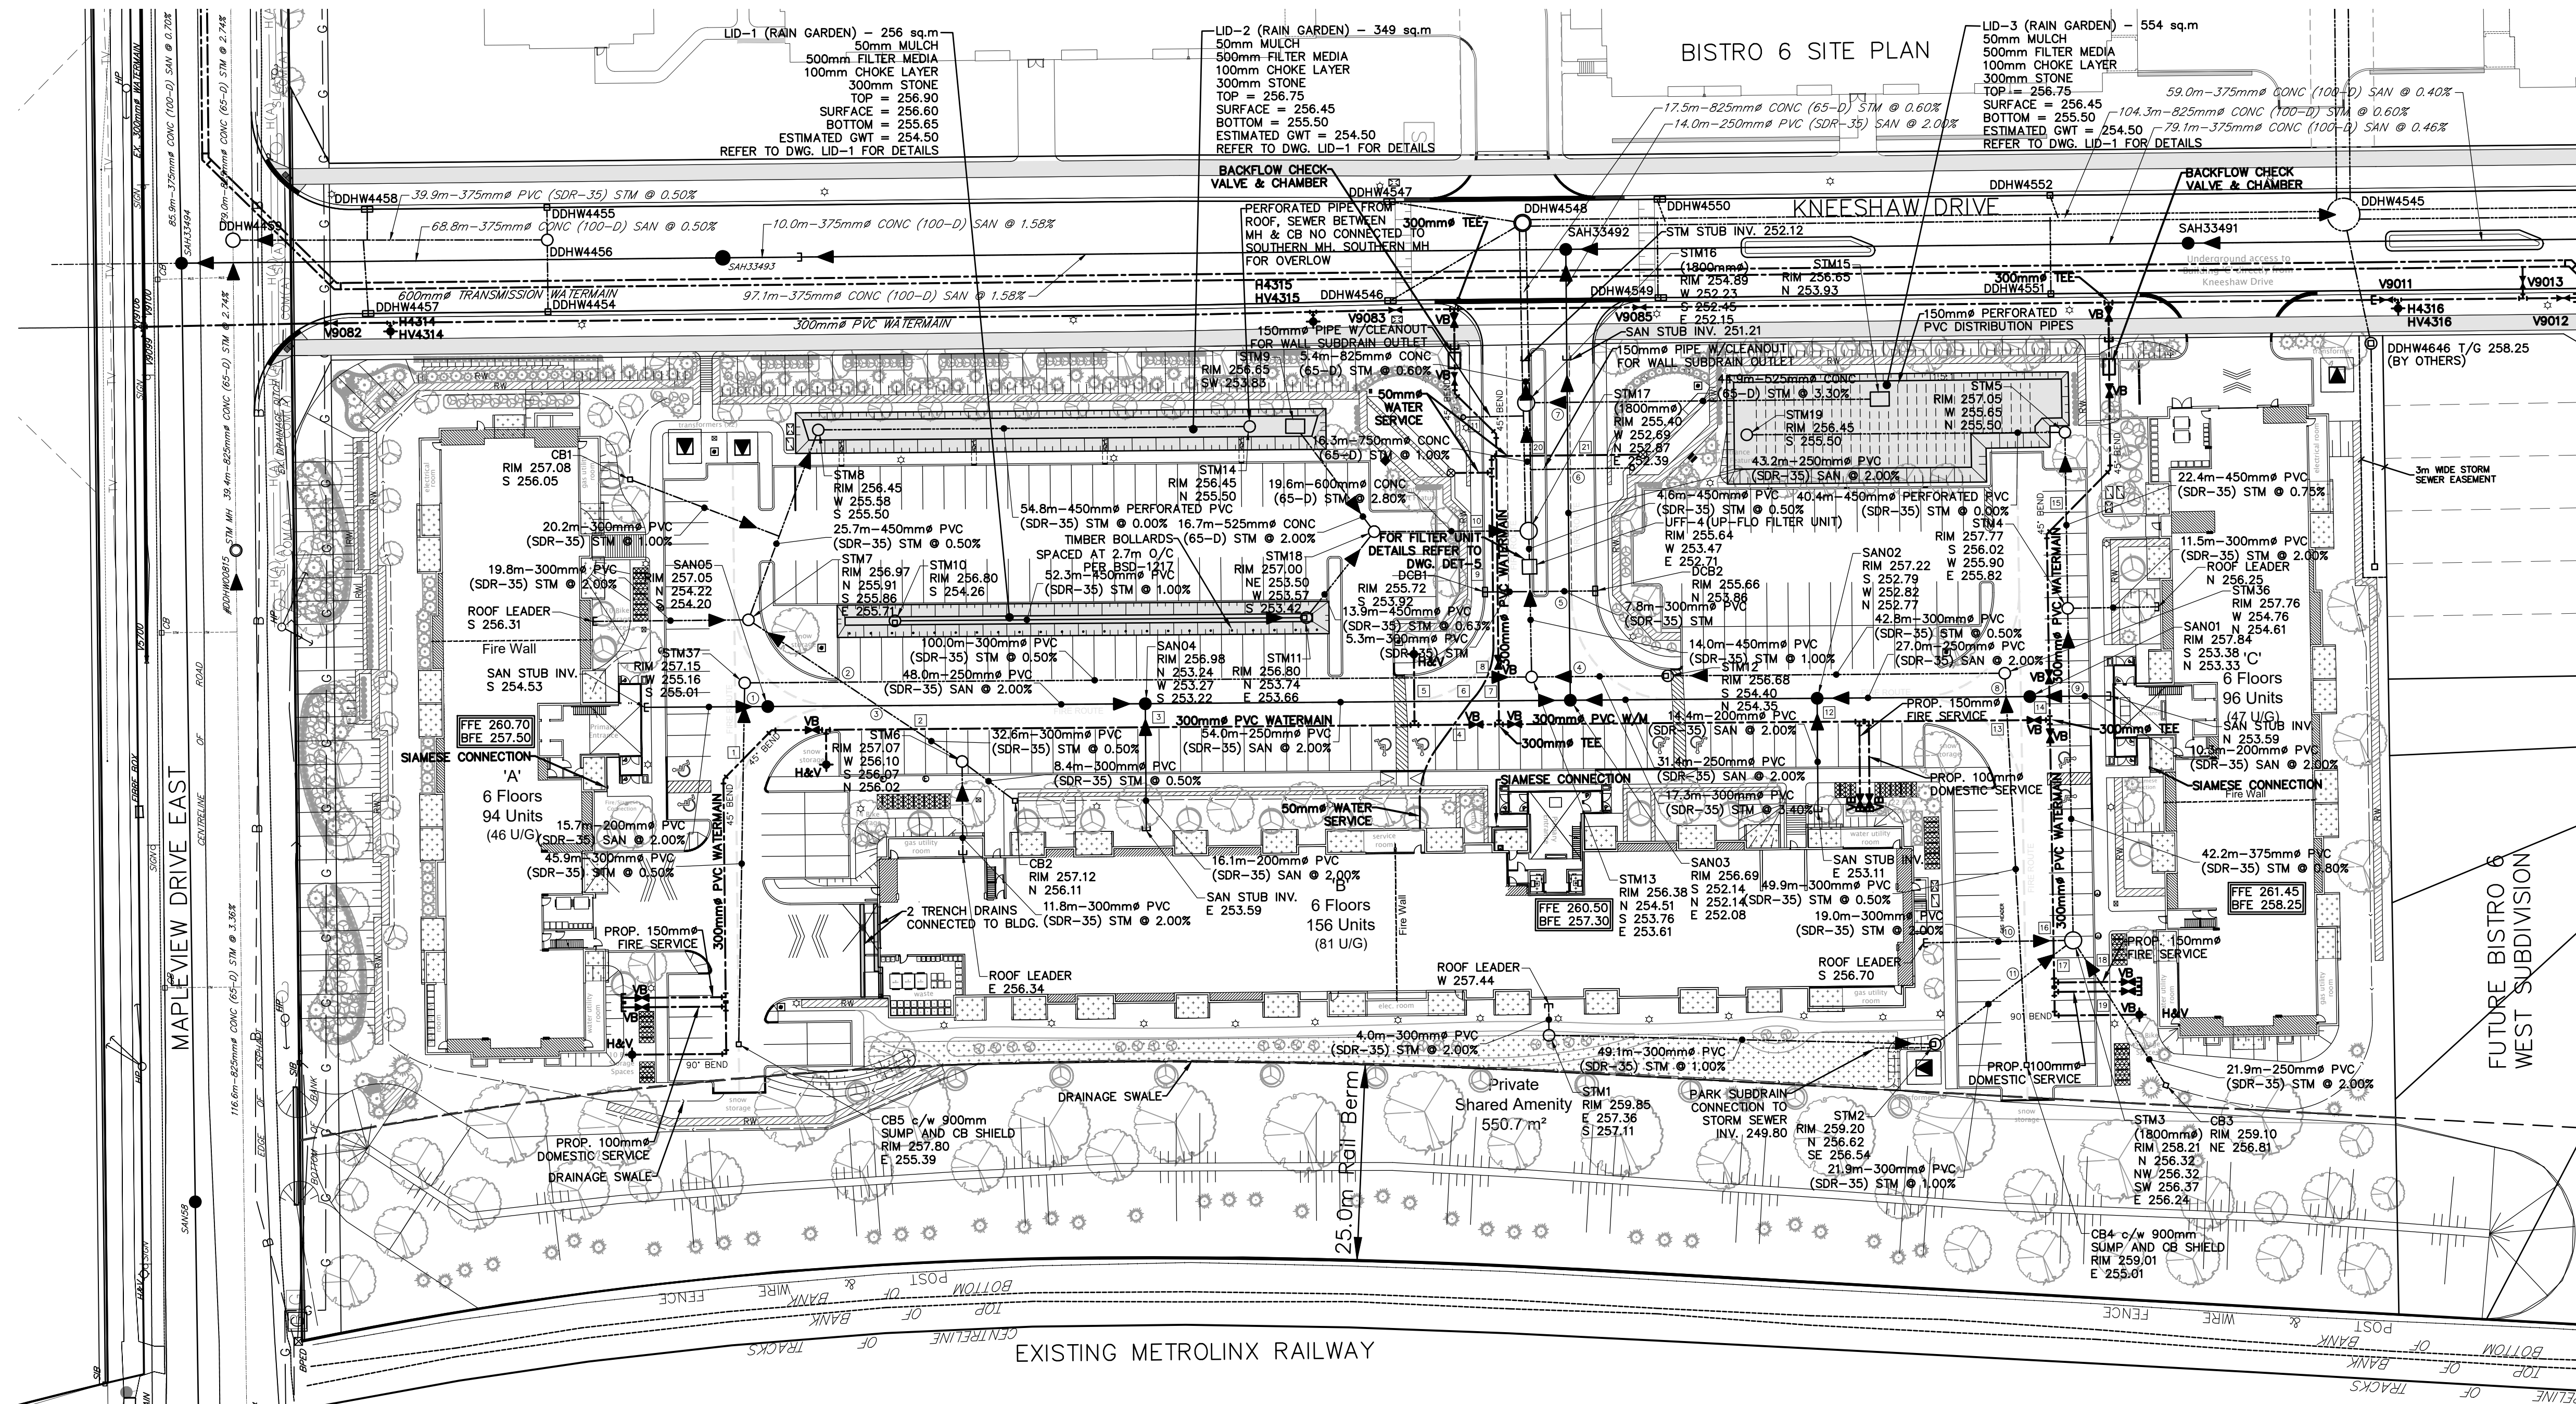

LEGEND

- STM1 PROPOSED STORM MAINTENANCE HOLE
- STM12 PROPOSED CATCHBASIN MAINTENANCE HOLE
- CB1 PROPOSED CATCHBASIN
- DCB1 PROPOSED DOUBLE CATCHBASIN
- SAN01 PROPOSED SANITARY MAINTENANCE HOLE
- ▲ H&V PROPOSED HYDRANT
- V.B. PROPOSED VALVE BOX
- PROPOSED CURB STOP
- PROPOSED LIGHT STANDARD
- PROPOSED BELL PEDESTAL/HANDHOLES
- PROPOSED BELL DUCT
- PROPOSED BELL VAULT
- PROPOSED ROGERS VAULT
- PROPOSED HYDRO TRANSFORMER
- PROPOSED EV CHARGER STATION
- LANDSCAPE TREE

NOTE

- REFER TO PIPE INTERFERENCE TABLES ON DWG. SS-2
- STORM AND SANITARY PIPE CLEARANCE LABEL
- WATERMAIN AND STORM OR SANITARY PIPE CLEARANCE LABEL

NOTE

- DOMESTIC AND FIRE SERVICE VALVES SHALL BE LOCATED IN THE BOULEVARD, UNLESS OTHERWISE NOTED.
- DOMESTIC AND FIRE SERVICES SHALL BE MECHANICALLY RESTRAINED FROM THE TEE TO THE BUILDINGS.
- DOMESTIC AND FIRE SERVICE RISERS ENTERING EACH BUILDING SHALL BE INSTALLED AS PER BSD-505.
- DOMESTIC AND FIRE SERVICE TO BE HAND SWABBED OR A SWAB IS TO BE PLACED IN SERVICE AND REMOVED FROM RISERS.
- THE 100mm DOMESTIC WATER SERVICE WILL REQUIRE A 100mm WATER METER (SUPPLIED AND INSTALLED BY THE OWNER) COMPLETE WITH A BYPASS ASSEMBLY AS PER BSD-533 AND SHALL BE LOCATED IN AN APPROPRIATELY SIZED MECHANICAL ROOM.
- BACKFLOW PREVENTION SHALL BE PROVIDED ON ALL DOMESTIC AND FIRE SERVICES AS PER CITY OF BARRIE BYLAW 2017-121.
- 50mm WATER SERVICE TO THE LANDSCAPE FEATURES WILL EACH REQUIRE 50mm WATER METERS.

NOT FOR CONSTRUCTION

BENCHMARK:

BENCHMARK NO. 0101885454 LOCATED ON CONCRETE BRIDGE CARRYING MAPLEVIEW DRIVE E OVER LOWERY'S CREEK, 0.82KM EAST OF HURONIA ROAD. TABLET IS SET HORIZONTALLY IN THE NORTH FACE, 5.45M NORTH OF CENTRELINE OF ROAD, 28CM WEST OF THE NORTHEAST END OF BRIDGE, 19CM TOP OF CORING. N4910786.889 E507284.100 ELEV 241.861

BENCHMARK NO. 03120030229 MAPLEVIEW HEIGHTS ELEMENTARY SCHOOL - 180 ESTHER DR. THE VERTICAL MONUMENT IS SET FLUSH IN CONCRETE FLAGPOLE BASE 4.7M SOUTH FROM THE SOUTHWEST CORNER OF THE MAIN ENTRANCE TO SCHOOL, AND TABLET IS ON THE SOUTHWEST SIDE OF THE FLAGPOLE BASE. N4911610 E607799 ELEV 250.509

BENCHMARK NO. 03120080094 LOCATED ON THE SOUTH LIMIT OF MAPLEVIEW DRIVE WEST APPROXIMATELY 1km EAST OF HURONIA ROAD. N4910878.122 E607801.062 ELEV 248.996

BENCHMARK NO. 03120110013 LOCATED ON LOOKHART ROAD ON THE NORTH SIDE OF THE BOULEVARD, APPROXIMATELY 1.02km WEST OF THE YONGE STREET AND HURONIA ROAD INTERSECTION. N4909870.257 E60783.580 ELEV 252.807

NO.	REVISIONS	DATE	INITIAL
2	2ND DETAILED DESIGN SUBMISSION	21-09-03	MF
1	1ST DETAILED DESIGN SUBMISSION	21-02-12	MF





PRATT HANSEN GROUP INC.
ELEMENTS SITE PLAN
CITY OF BARRIE

SITE SERVICING PLAN



DESIGN MF	SCALE: 1:500	DATE JANUARY 2021
DRAWN KS	PROJECT PRA-19078	DWG. NO DWG. N9
CHECKED DR		SS-1

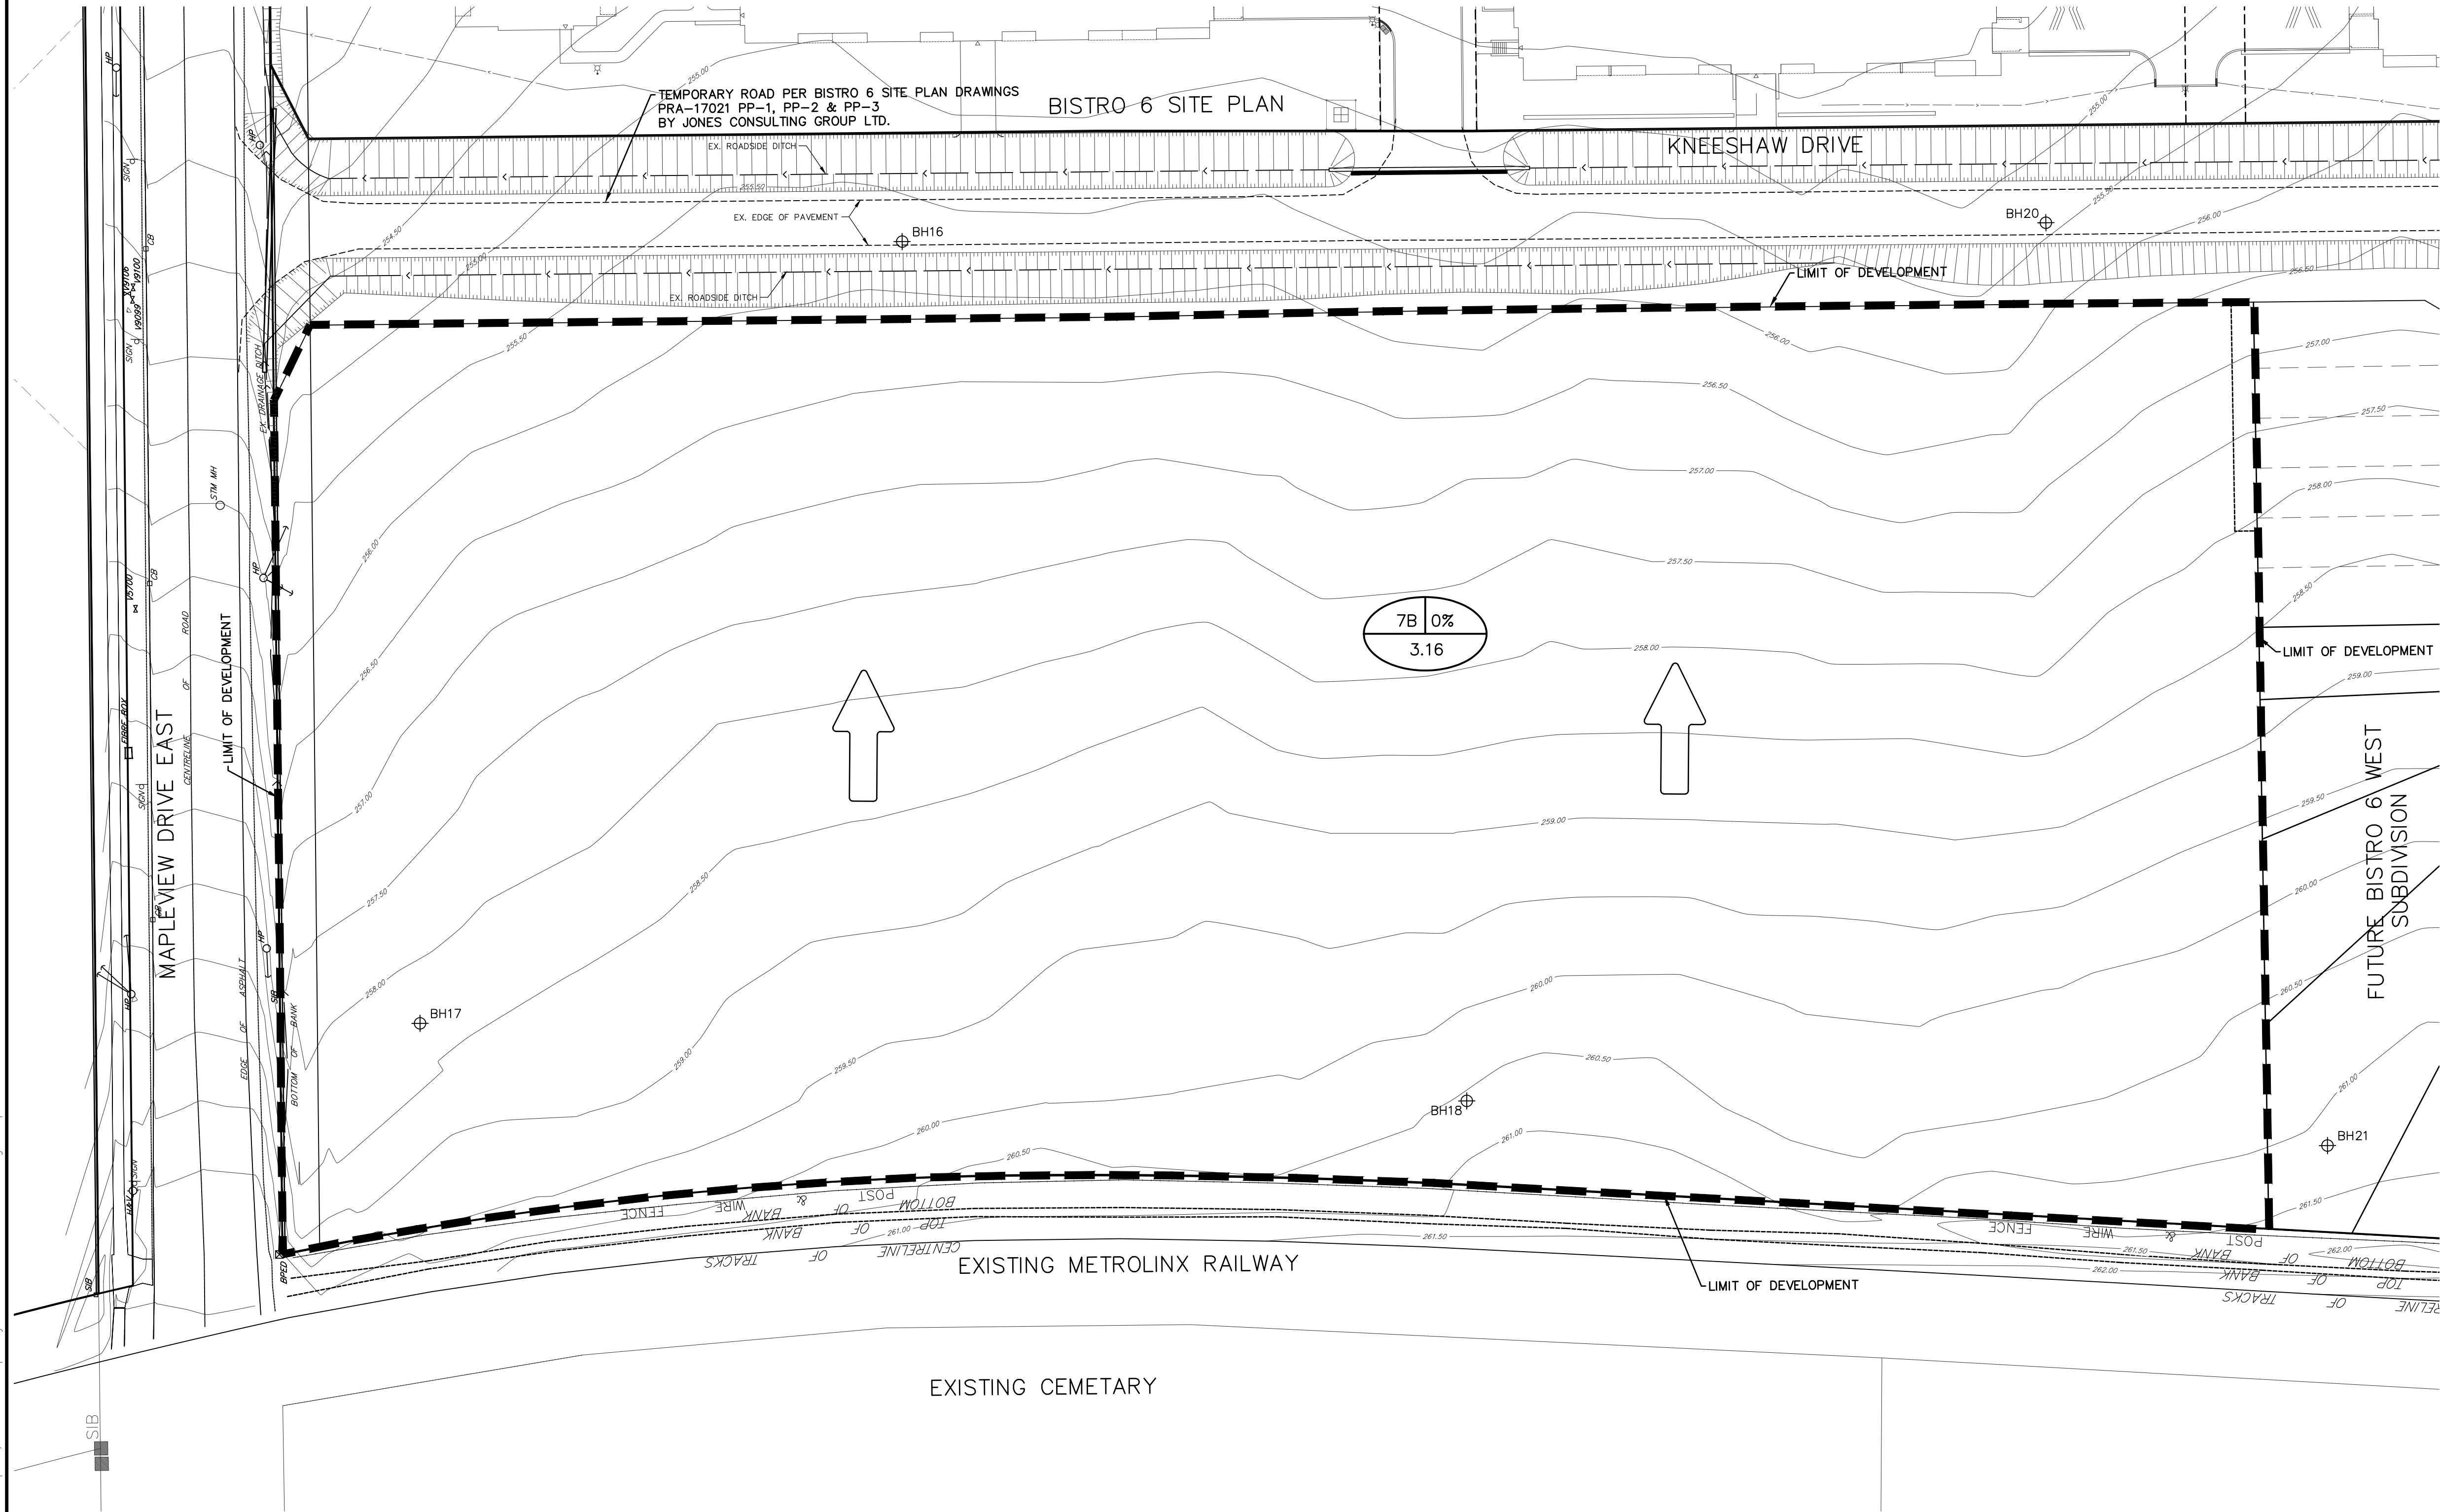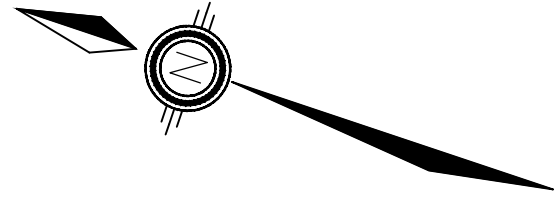

LEGEND

--- STORM CATCHMENT AREA

⊕ BH21 EX. BORE HOLE

➔ OVERLAND FLOW DIRECTION

CATCHMENT AREA ID NUMBER

7a 70% IMPERVIOUS %

6.81 AREA IN HECTARES (ha)

NOT FOR CONSTRUCTION

BENCHMARK:

BENCHMARK NO. 01019885494 LOCATED ON CONCRETE BRIDGE CARRYING MAPLEVIEW DRIVE E OVER LOVELL'S CREEK, 0.85KM EAST OF HURONIA ROAD. TABLET IS SET HORIZONTALLY IN THE NORTH FACE, 5.45M NORTH OF CENTRELINE OF ROAD, 28CM WEST OF THE NORTHEAST END OF BRIDGE, 19CM TOP OF COPING. N4910788.589 E807284.100 ELEV 241.661

BENCHMARK NO. 03120030029 MAPLEVIEW HEIGHTS ELEMENTARY SCHOOL - 180 ESTHER DR. THE VERTICAL MONUMENT IS SET FLUSH IN CONCRETE FLAGPOLE BASE, 4.7M SOUTH FROM THE SOUTHEAST CORNER OF THE MAIN ENTRANCE TO SCHOOL AND TABLET IS ON THE SOUTHWEST SIDE OF THE FLAGPOLE BASE. N4911810 E807799 ELEV 250.559

BENCHMARK NO. 03120080094 LOCATED ON THE SOUTH LIMIT OF MAPLEVIEW DRIVE WEST APPROXIMATELY 1km EAST OF HURONIA ROAD. N4910878.122 E807801.062 ELEV 248.996

BENCHMARK NO. 03120110013 LOCATED ON LOCKHART ROAD ON THE NORTH SIDE OF THE BOULEVARD, APPROXIMATELY 1.02km WEST OF THE YONGE STREET AND HURONIA ROAD INTERSECTION. N4909870.257 E808733.580 ELEV 252.807

2	2ND DETAILED DESIGN SUBMISSION	21-09-03	MF	
1	1ST DETAILED DESIGN SUBMISSION	21-02-12	MF	
NO.	REVISIONS	DATE	INITIAL	



PRATT HANSEN GROUP INC.
ELEMENTS SITE PLAN
CITY OF BARRIE


STORMWATER MANAGEMENT PLAN
PRE-DEVELOPMENT CONDITIONS



229 Mapleview Dr. E. Unit 1
Barrie, ON L4N 0W5
P. 705.734.2538
F. 705.734.1056

DESIGN MF	SCALE: 1:500	DATE FEB. 2021
DRAWN KS	PROJECT PRA-19078	DWG. NO SWM-1
CHECKED DR		

G:\Eng_3D\PRAs\19078\Production\DWGS\PRAs\19078-SWM-1.dwg Layout:SWM-1 Plotted Sep 02, 2021 @ 5:34pm by keshulz The Jones Consulting Group Ltd.

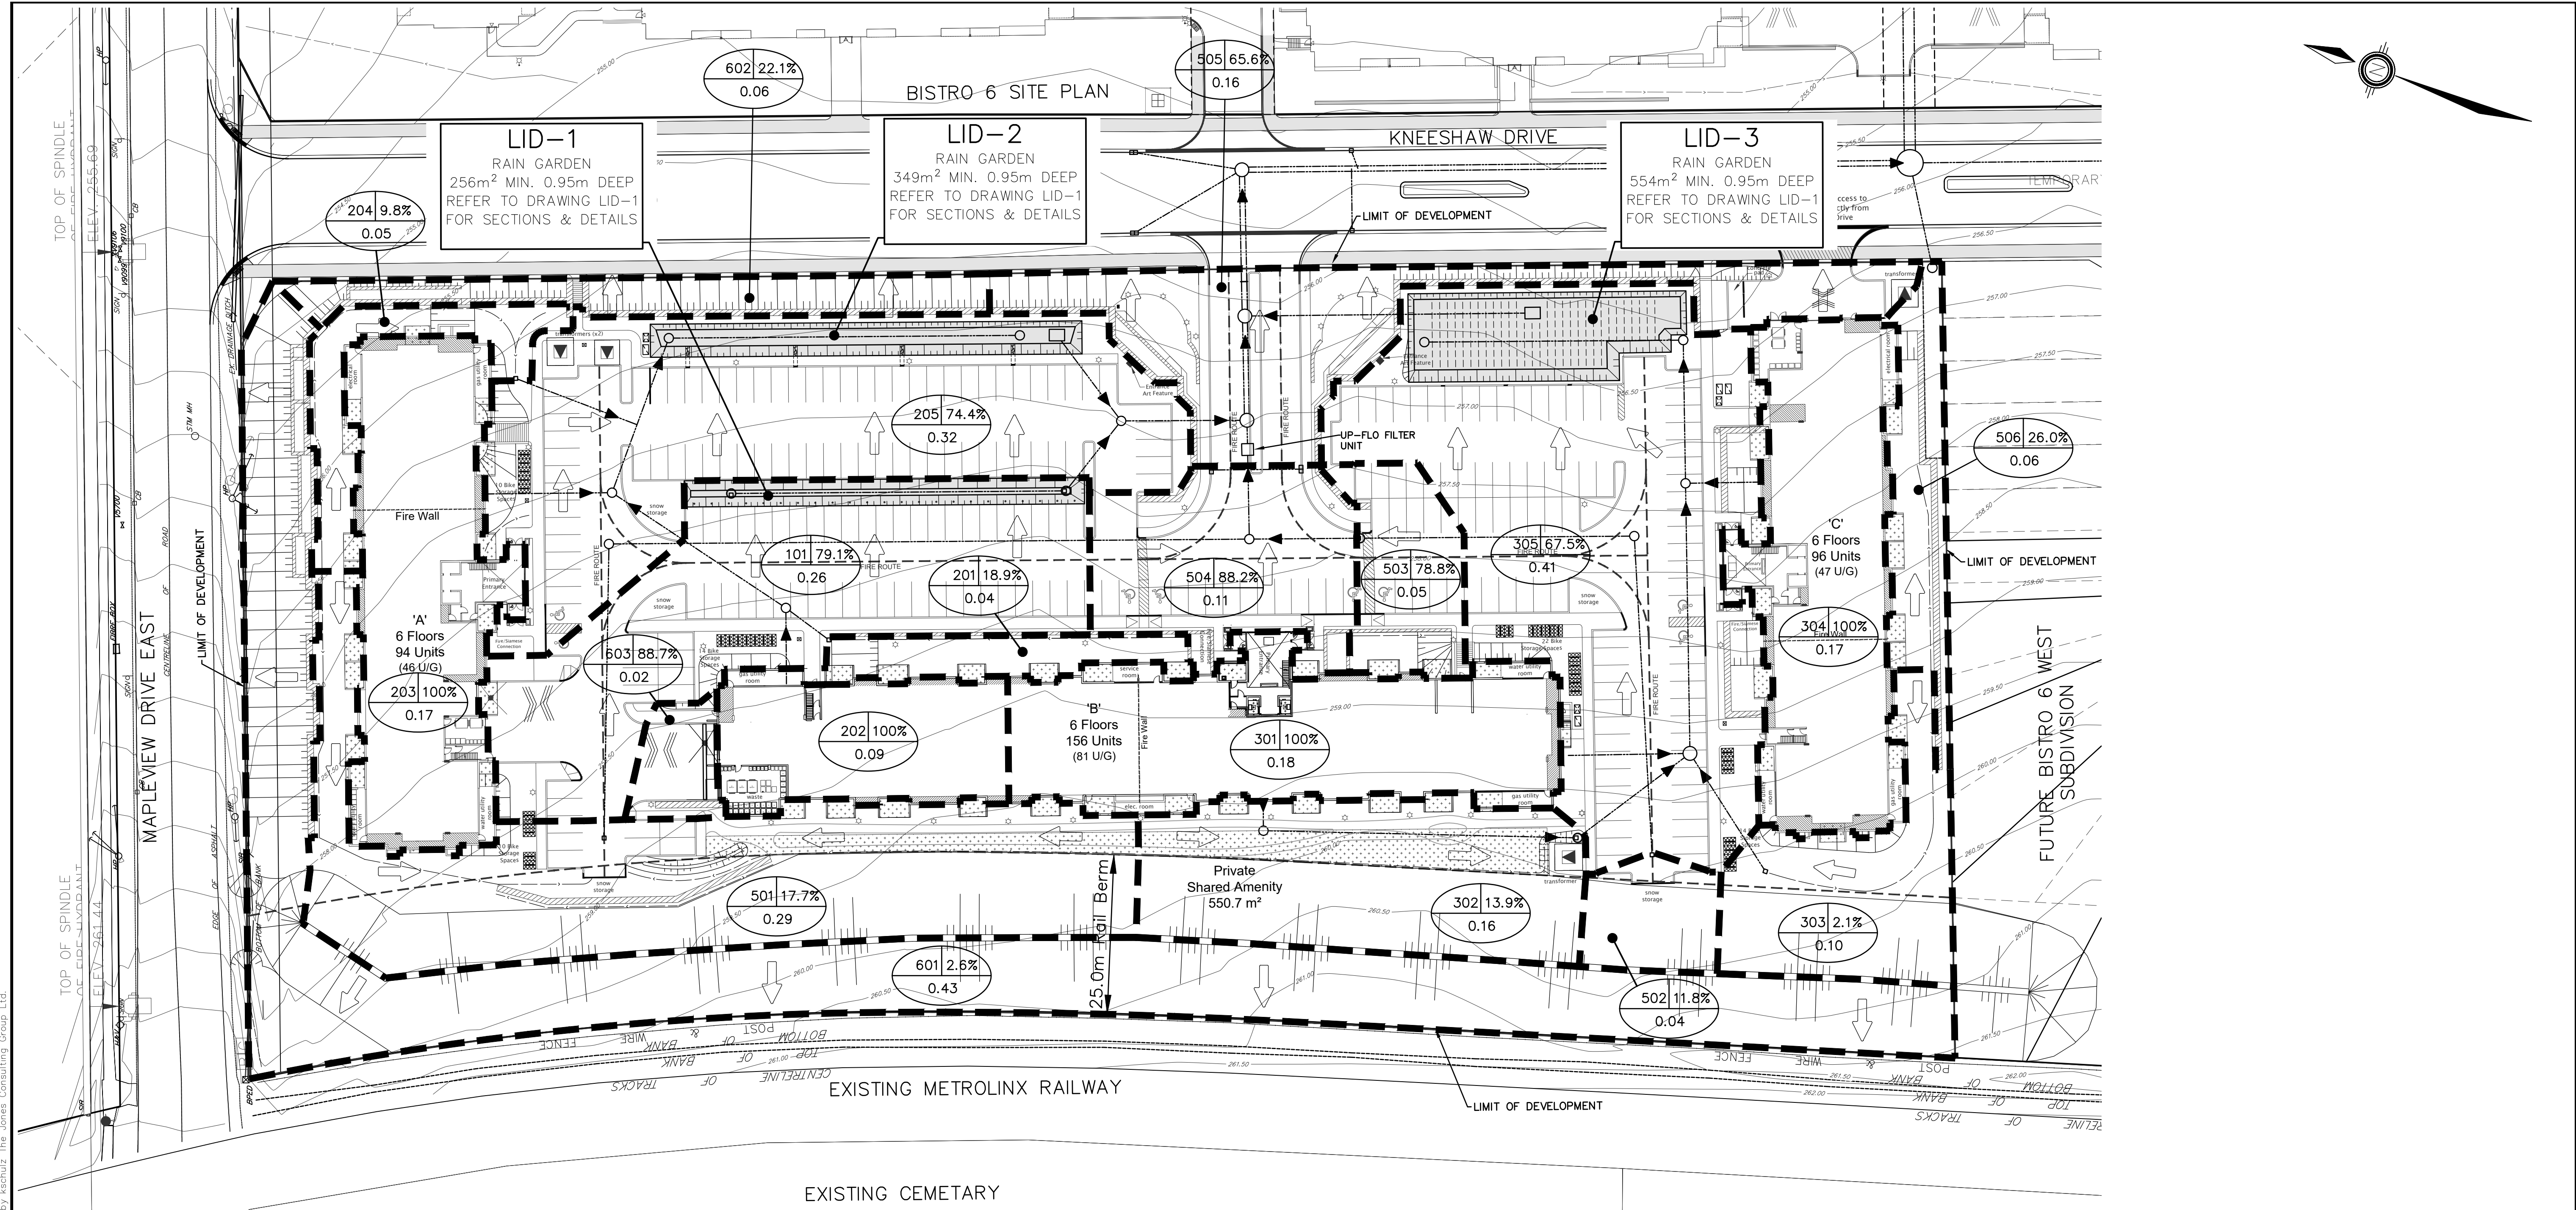

G:\Eng_3D\PRAs-19078\Production\DWGS\PRAs-19078-SWM-2.dwg Layout:SWM-2 Plotted Sep. 02, 2021 @ 5:27pm by keshulz The Jones Consulting Group Ltd.

LEGEND

- PROPOSED 100 YR STORM SEWER, FLOW DIRECTION AND MAINTENANCE HOLE
- PROPOSED INTERNAL LOCAL STORM SEWER, FLOW DIRECTION AND MAINTENANCE HOLE
- PROPOSED CATCH BASIN
- PROPOSED DOUBLE CATCH BASIN
- PROPOSED LID FOOTPRINT
- PROPOSED SWALE/DITCH
- STORM CATCHMENT AREA
- OVERLAND FLOW DIRECTION
- CATCHMENT AREA ID NUMBER
- IMPERVIOUS %
- AREA (ha)

CATCHMENT AREA ID NUMBERING SYSTEM		
AREA ID	RECEIVING LID OR OUTLET	LID TYPE
100'S	LID-1	RAIN GARDEN
200'S	LID-2	RAIN GARDEN
300'S	LID-3	RAIN GARDEN
500'S	SWMF7 MAIN CELL	NO LID
600'S	UNCONTROLLED	NO LID

NOT FOR CONSTRUCTION

BENCHMARK:

BENCHMARK NO. 01019885494 LOCATED ON CONCRETE BRIDGE CARRYING MAPLEVIEW DRIVE E OVER LOVELL'S CREEK, 0.85M EAST OF HURONIA ROAD. TABLET IS SET HORIZONTALLY IN THE NORTH FACE, 5.45M NORTH OF CENTRELINE OF ROAD, 28CM WEST OF THE NORTHEAST END OF BRIDGE, 19CM TOP OF CORING. N4910788.589 E807284.100 ELEV 241.661

BENCHMARK NO. 03120030029 MAPLEVIEW HEIGHTS ELEMENTARY SCHOOL - 480 ESTHER DR. THE VERTICAL MONUMENT IS SET FLUSH IN CONCRETE FLAGPOLE BASE 4.7M SOUTH FROM THE SOUTHWEST CORNER OF THE MAIN ENTRANCE TO SCHOOL AND TABLET IS ON THE SOUTHWEST SIDE OF THE FLAGPOLE BASE. N4911810 E807799 ELEV 250.559

BENCHMARK NO. 03120080094 LOCATED ON THE SOUTH LIMIT OF MAPLEVIEW DRIVE WEST APPROXIMATELY 1km EAST OF HURONIA ROAD. N4910878.122 E807801.062 ELEV 248.996

BENCHMARK NO. 03120110013 LOCATED ON LOCKHART ROAD ON THE NORTH SIDE OF THE BOULEVARD, APPROXIMATELY 1.02km WEST OF THE YONGE STREET AND HURONIA ROAD INTERSECTION. N4909870.257 E806733.580 ELEV 232.807

NO.	REVISIONS	DATE	INITIAL
2	2ND DETAILED DESIGN SUBMISSION	21-09-03	MF
1	1ST DETAILED DESIGN SUBMISSION	21-02-12	MF

PROFESSIONAL ENGINEER

M. G. FLIS

00149183

09-02-2021

PROVINCE OF ONTARIO

PRATT HANSEN GROUP INC.

ELEMENTS SITE PLAN

CITY OF BARRIE

STORMWATER MANAGEMENT PLAN

POST-DEVELOPMENT CONDITIONS

LID MODEL CATCHMENT AREAS

JONES

CONSULTING GROUP LTD.

PLANNERS & ENGINEERS


229 Mapleview Dr. E. Unit 1

Barrie, ON L4N 0W5


P. 705.734.2538

F. 705.734.1056


DESIGN MF	SCALE: 1:500	DATE FEB. 2021
DRAWN KS	PROJECT	DWG. NO
CHECKED DR	PRA-19078	SWM-2

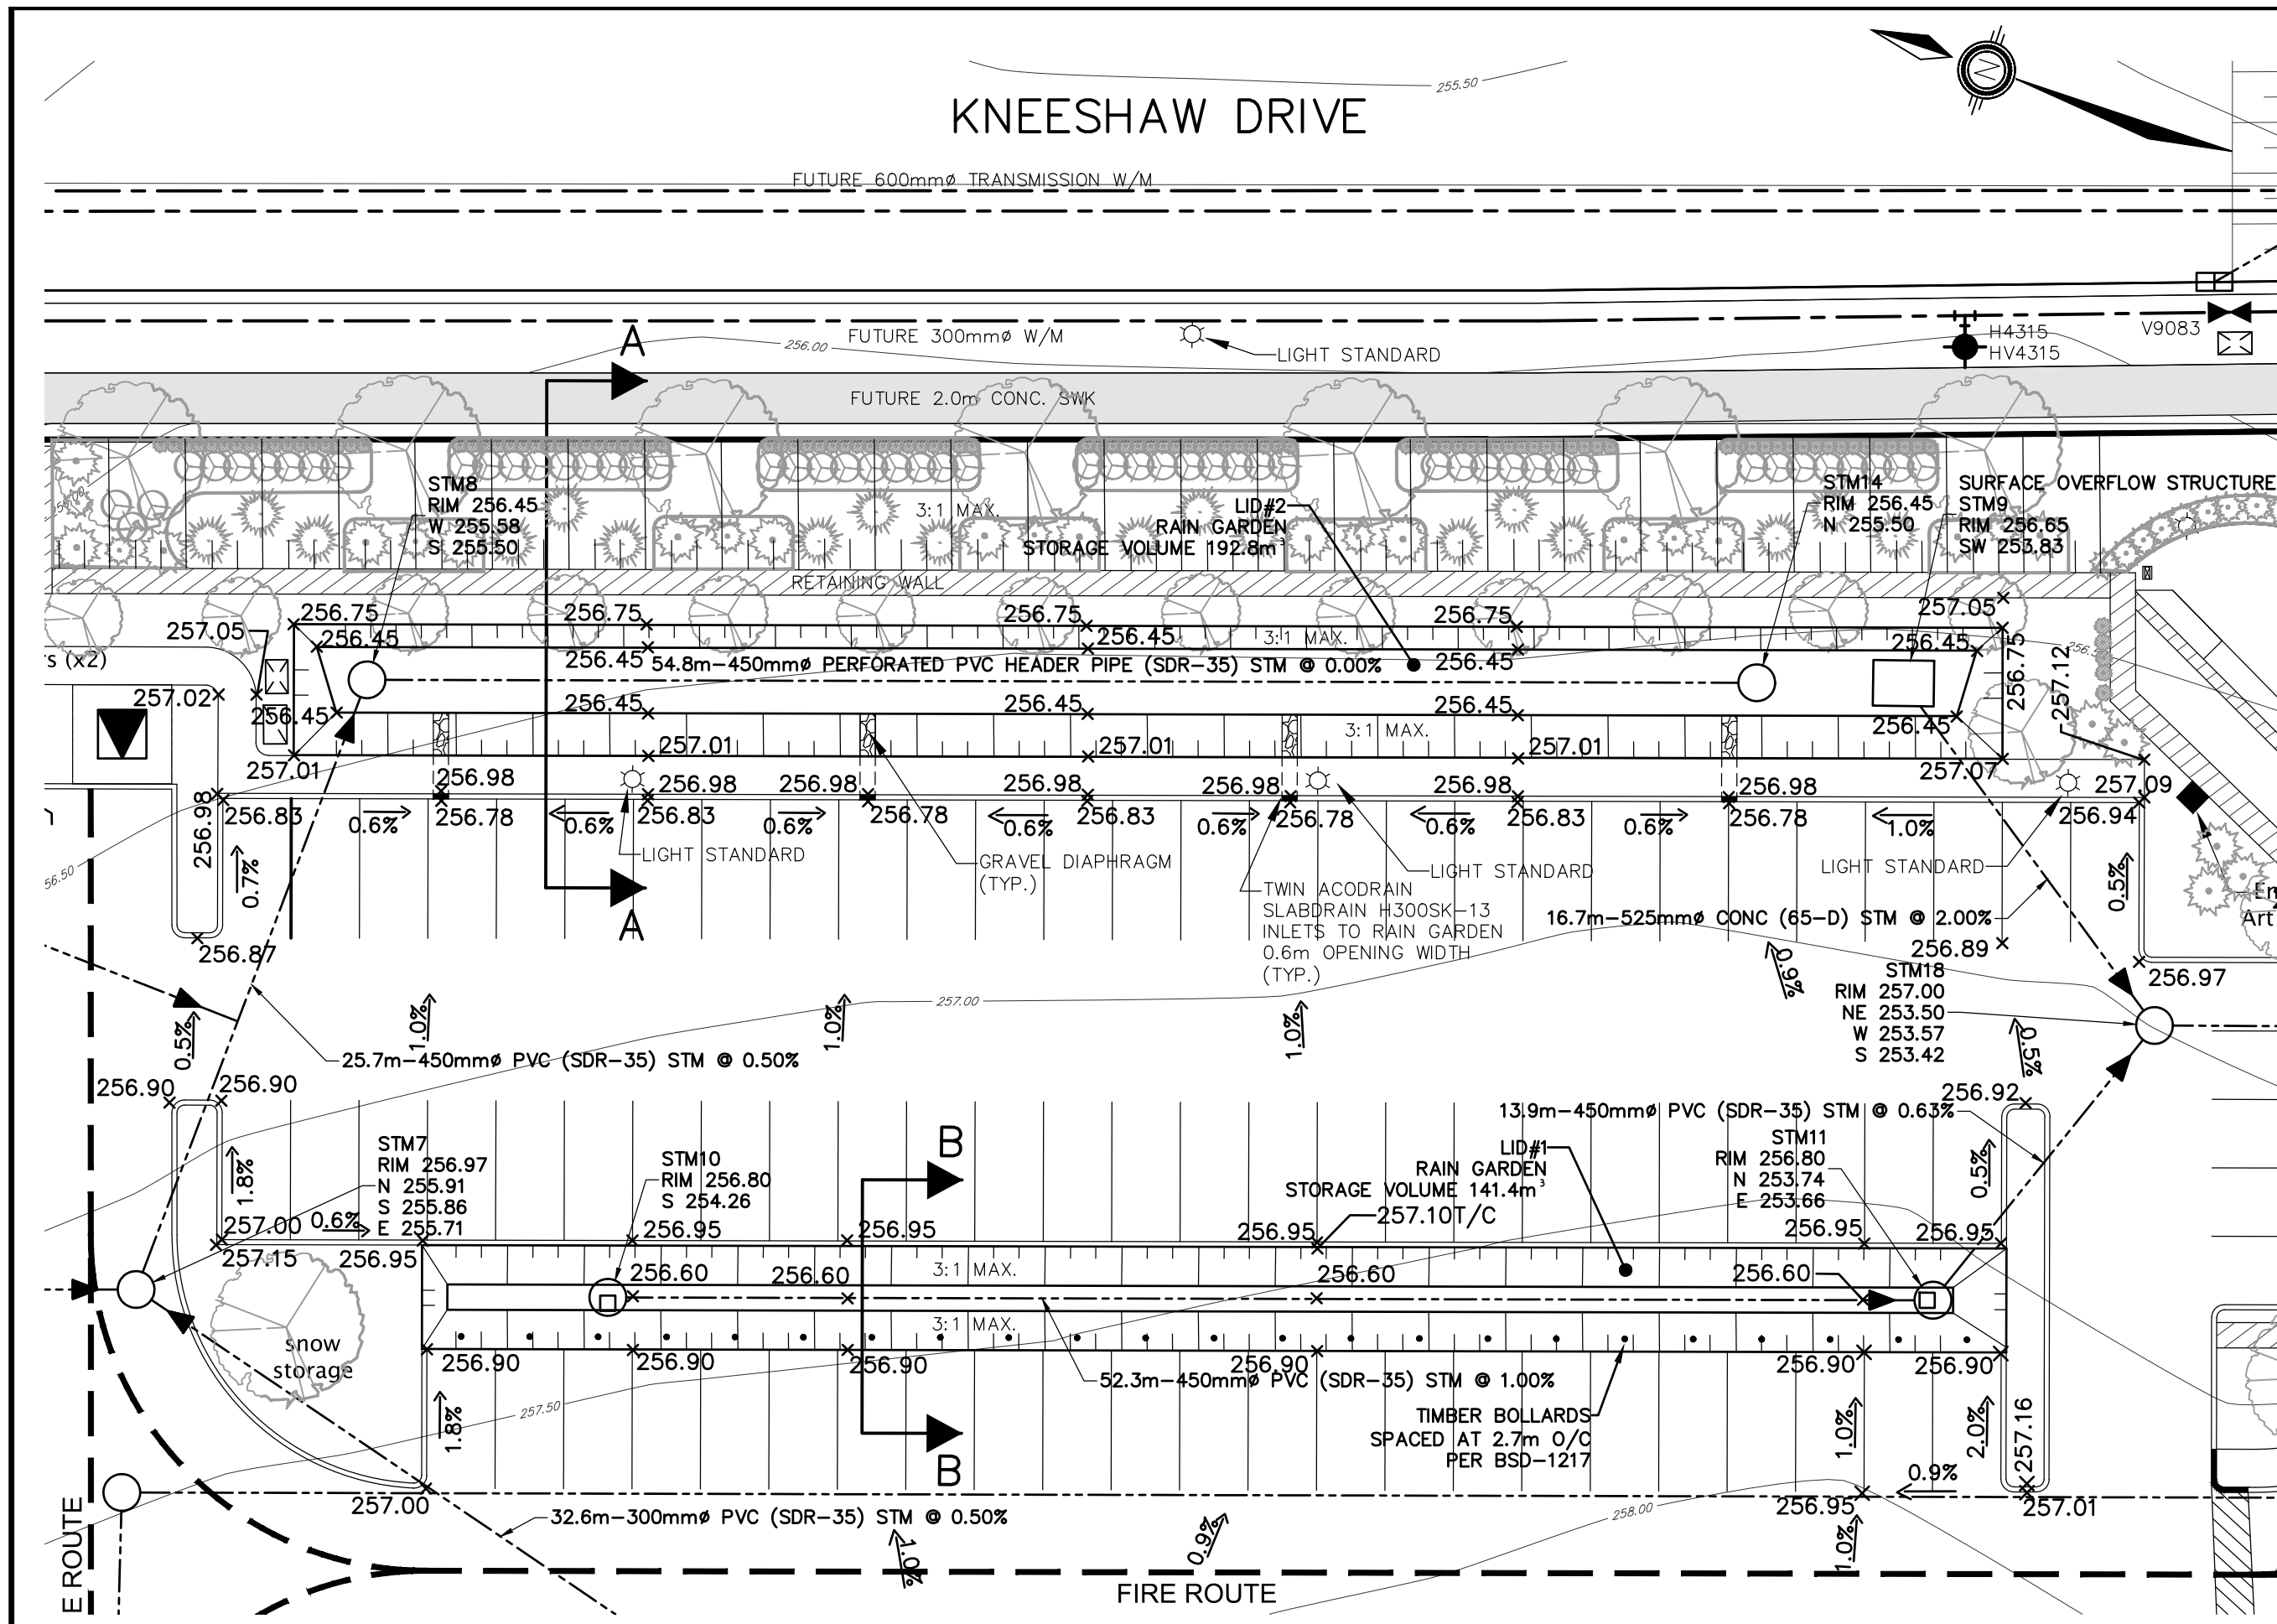


LID#1 & LID#2 RAIN GARDENS
PLAN VIEW
1:250

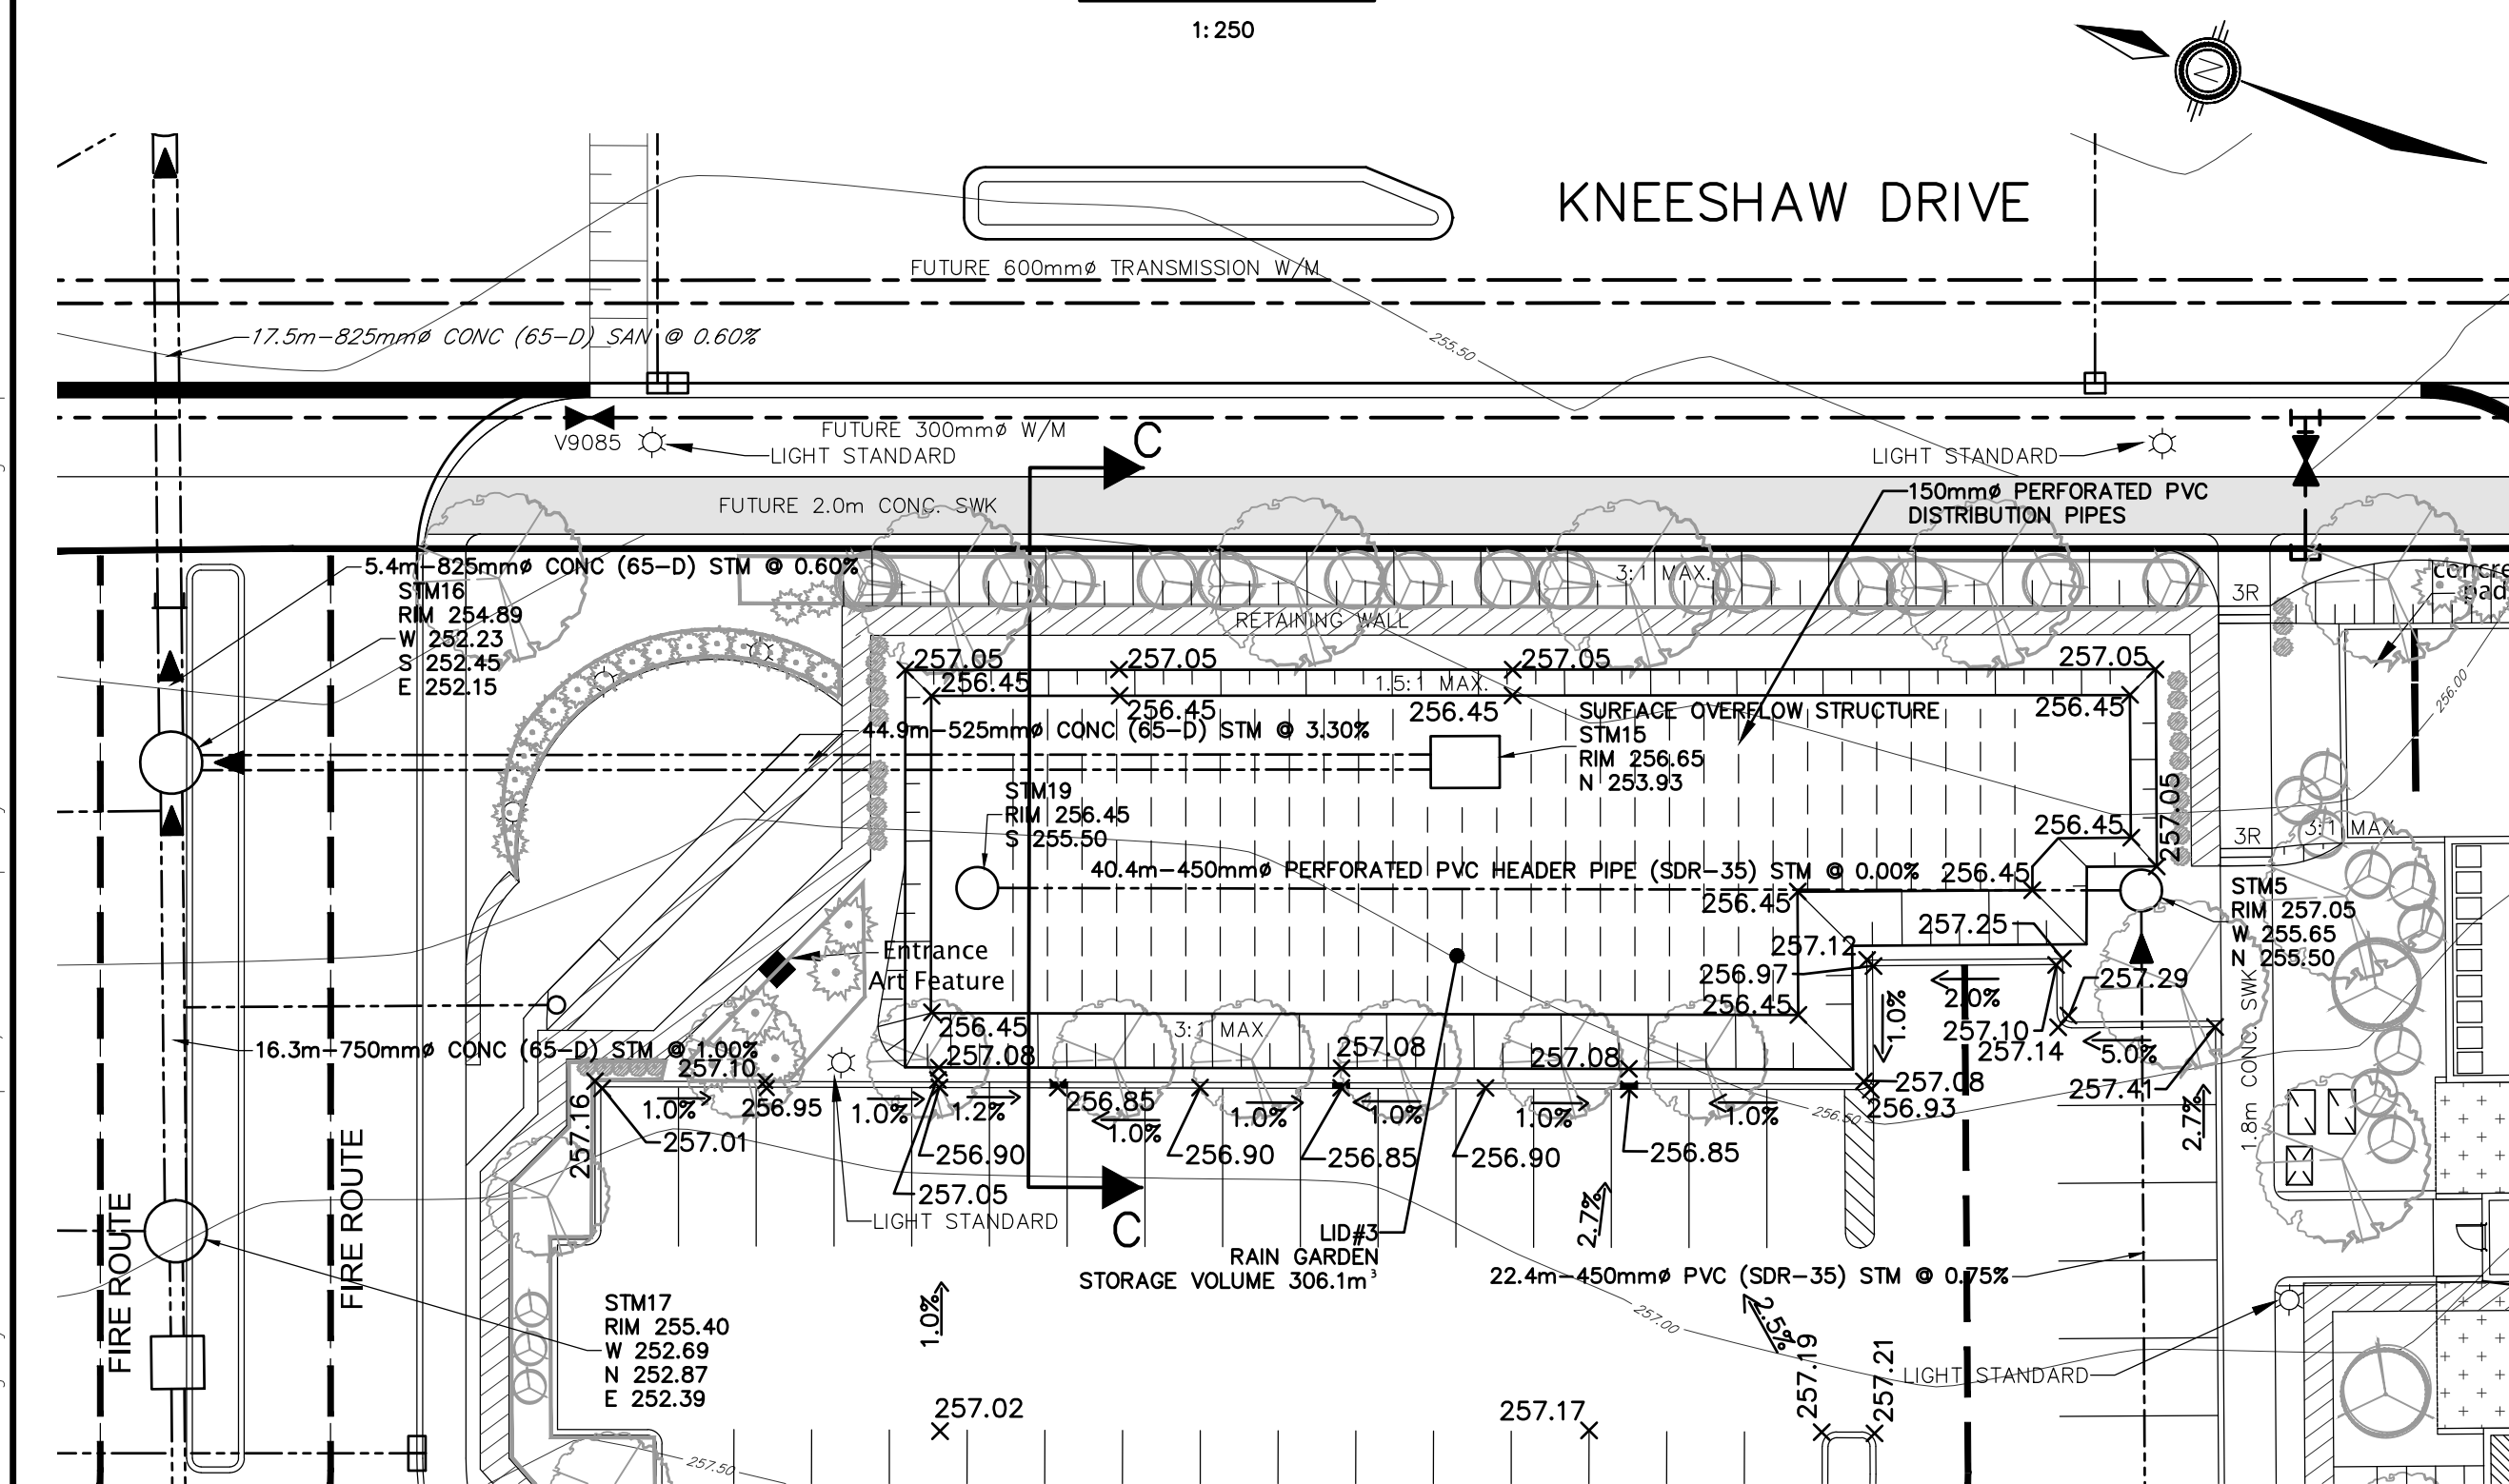


LID#3 RAIN GARDEN
PLAN VIEW
1:250

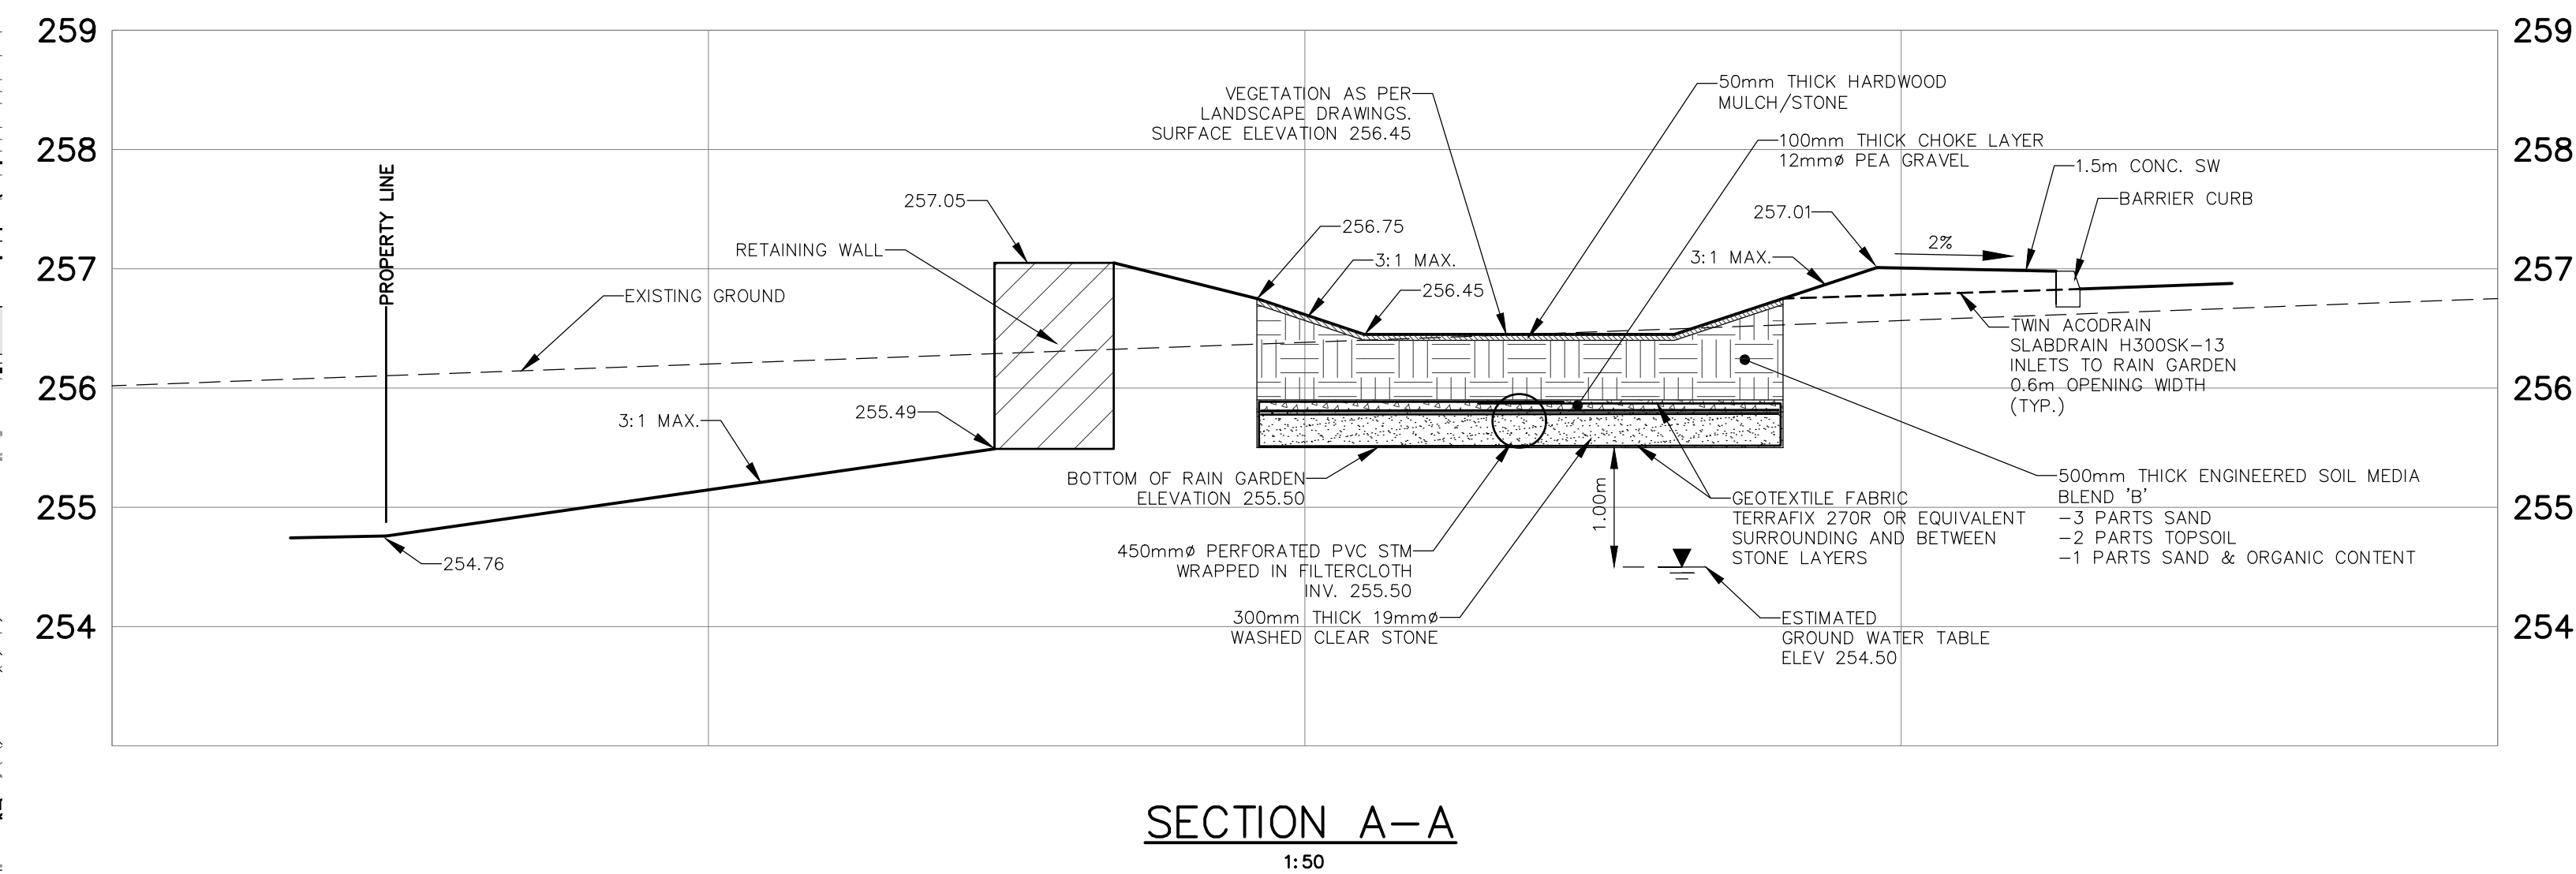

SECTION A-A
1:50

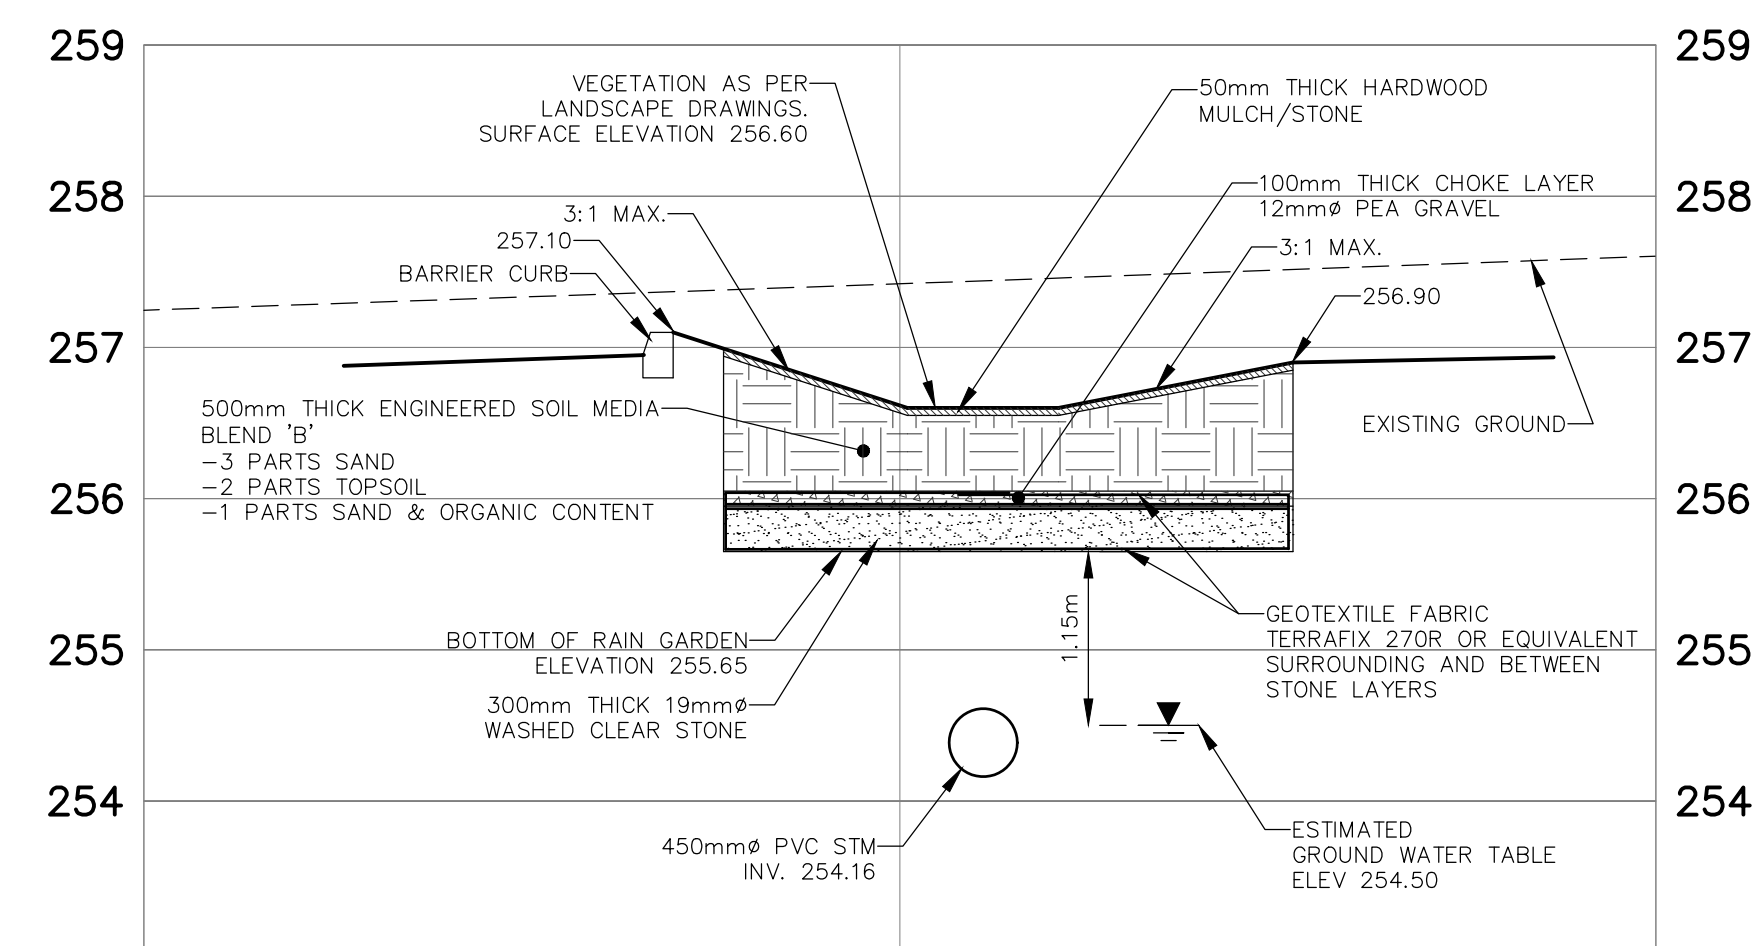

SECTION B-B
1:50

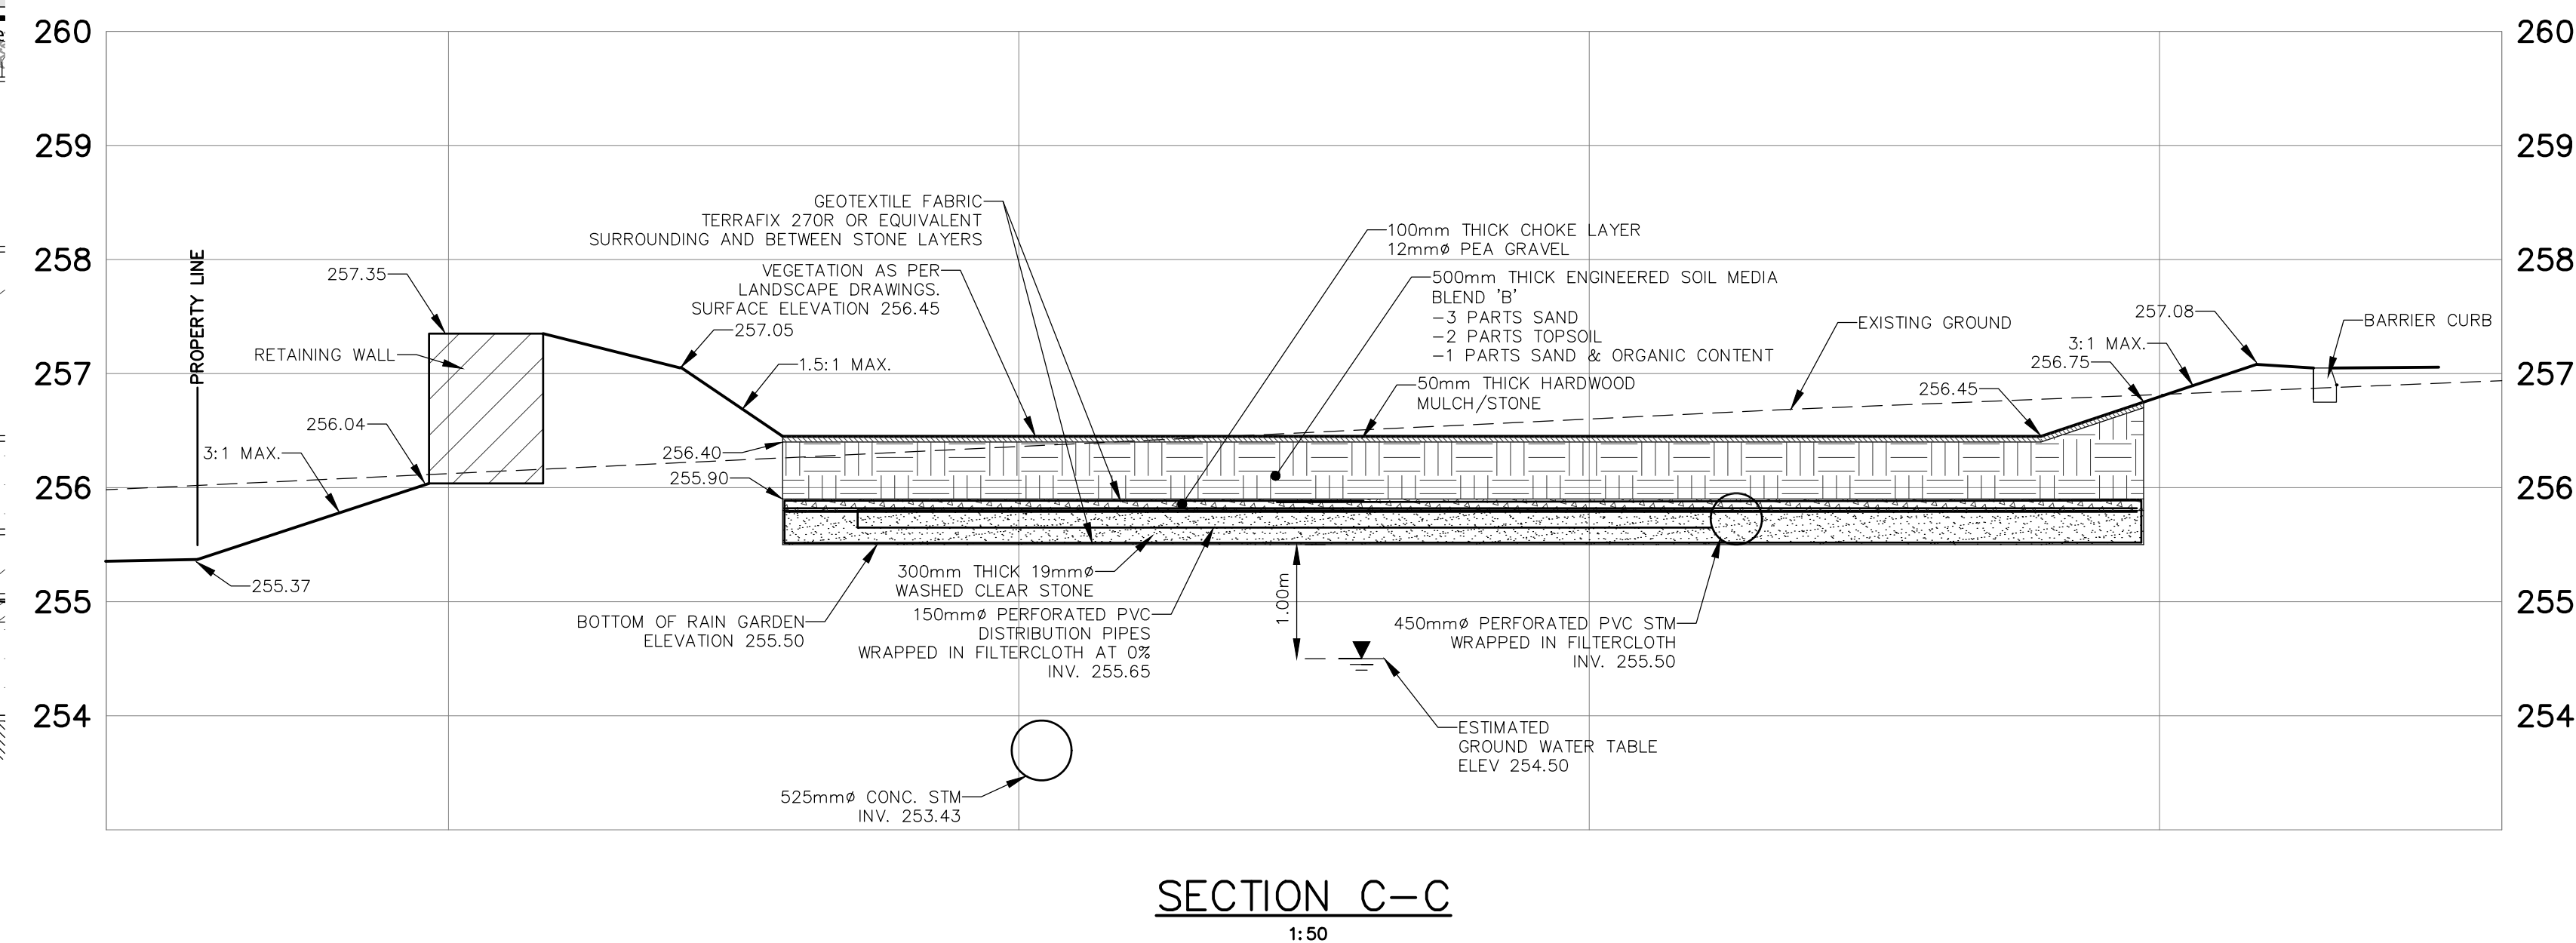

SECTION C-C
1:50

NOT FOR CONSTRUCTION

BENCHMARK:

BENCHMARK NO: 01019885454 LOCATED ON CONCRETE BRIDGE CARRYING MAPLEVIEW DRIVE
E OVER LOVER'S CREEK, 0.65M EAST OF HURONIA ROAD. TABLET IS SET HORIZONTALLY
IN THE NORTH FACE, 5.45M NORTH OF CENTRELINE OF ROAD, 28CM WEST OF THE
NORTHEAST END OF BRIDGE, 100M TOP OF CORNER, NAD1983 ELEV 250.508

BENCHMARK NO: 03120030029 MAPLEVIEW HEIGHTS ELEMENTARY SCHOOL - 180 ESTHER
DR. THE VERTICAL MONUMENT IS SET FLUSH IN CONCRETE FLAGSTONE BASE 4.7M SOUTH
FROM THE SOUTHEAST CORNER OF THE MAIN ENTRANCE TO SCHOOL, AND TABLET IS ON
THE SOUTHSIDE OF THE FLAGSTONE BASE, NAD1983 ELEV 250.508

BENCHMARK NO: 03120080054 LOCATED ON THE SOUTH LIMIT OF MAPLEVIEW DRIVE WEST
APPROXIMATELY 1KM EAST OF HURONIA ROAD, NAD1983 ELEV 250.508

BENCHMARK NO: 0312010013 LOCATED ON LOCKHART ROAD ON THE NORTH SIDE OF THE
BOULEVARD, APPROXIMATELY 1.02M WEST OF THE YORK STREET AND HURONIA ROAD
INTERSECTION, NAD1983 ELEV 252.807

NO.	REVISIONS	DATE	INITIAL
2	2ND DETAILED DESIGN SUBMISSION	21-09-03	MF
1	1ST DETAILED DESIGN SUBMISSION	21-02-12	MF




PRATT HANSEN GROUP INC.
ELEMENTS SITE PLAN
CITY OF BARRIE
RAIN GARDENS
LID SECTIONS & DETAILS



DESIGN	MF	SCALE: AS NOTED	DATE	FEB. 2021
DRAWN	KS	PROJECT	PRA-19078	DWG. NO
CHECKED	DR	LID-1		

229 Mapleview Dr. E. Unit 1
Barrie, ON L4N 0W6
P. 705.734.2538
F. 705.734.1056

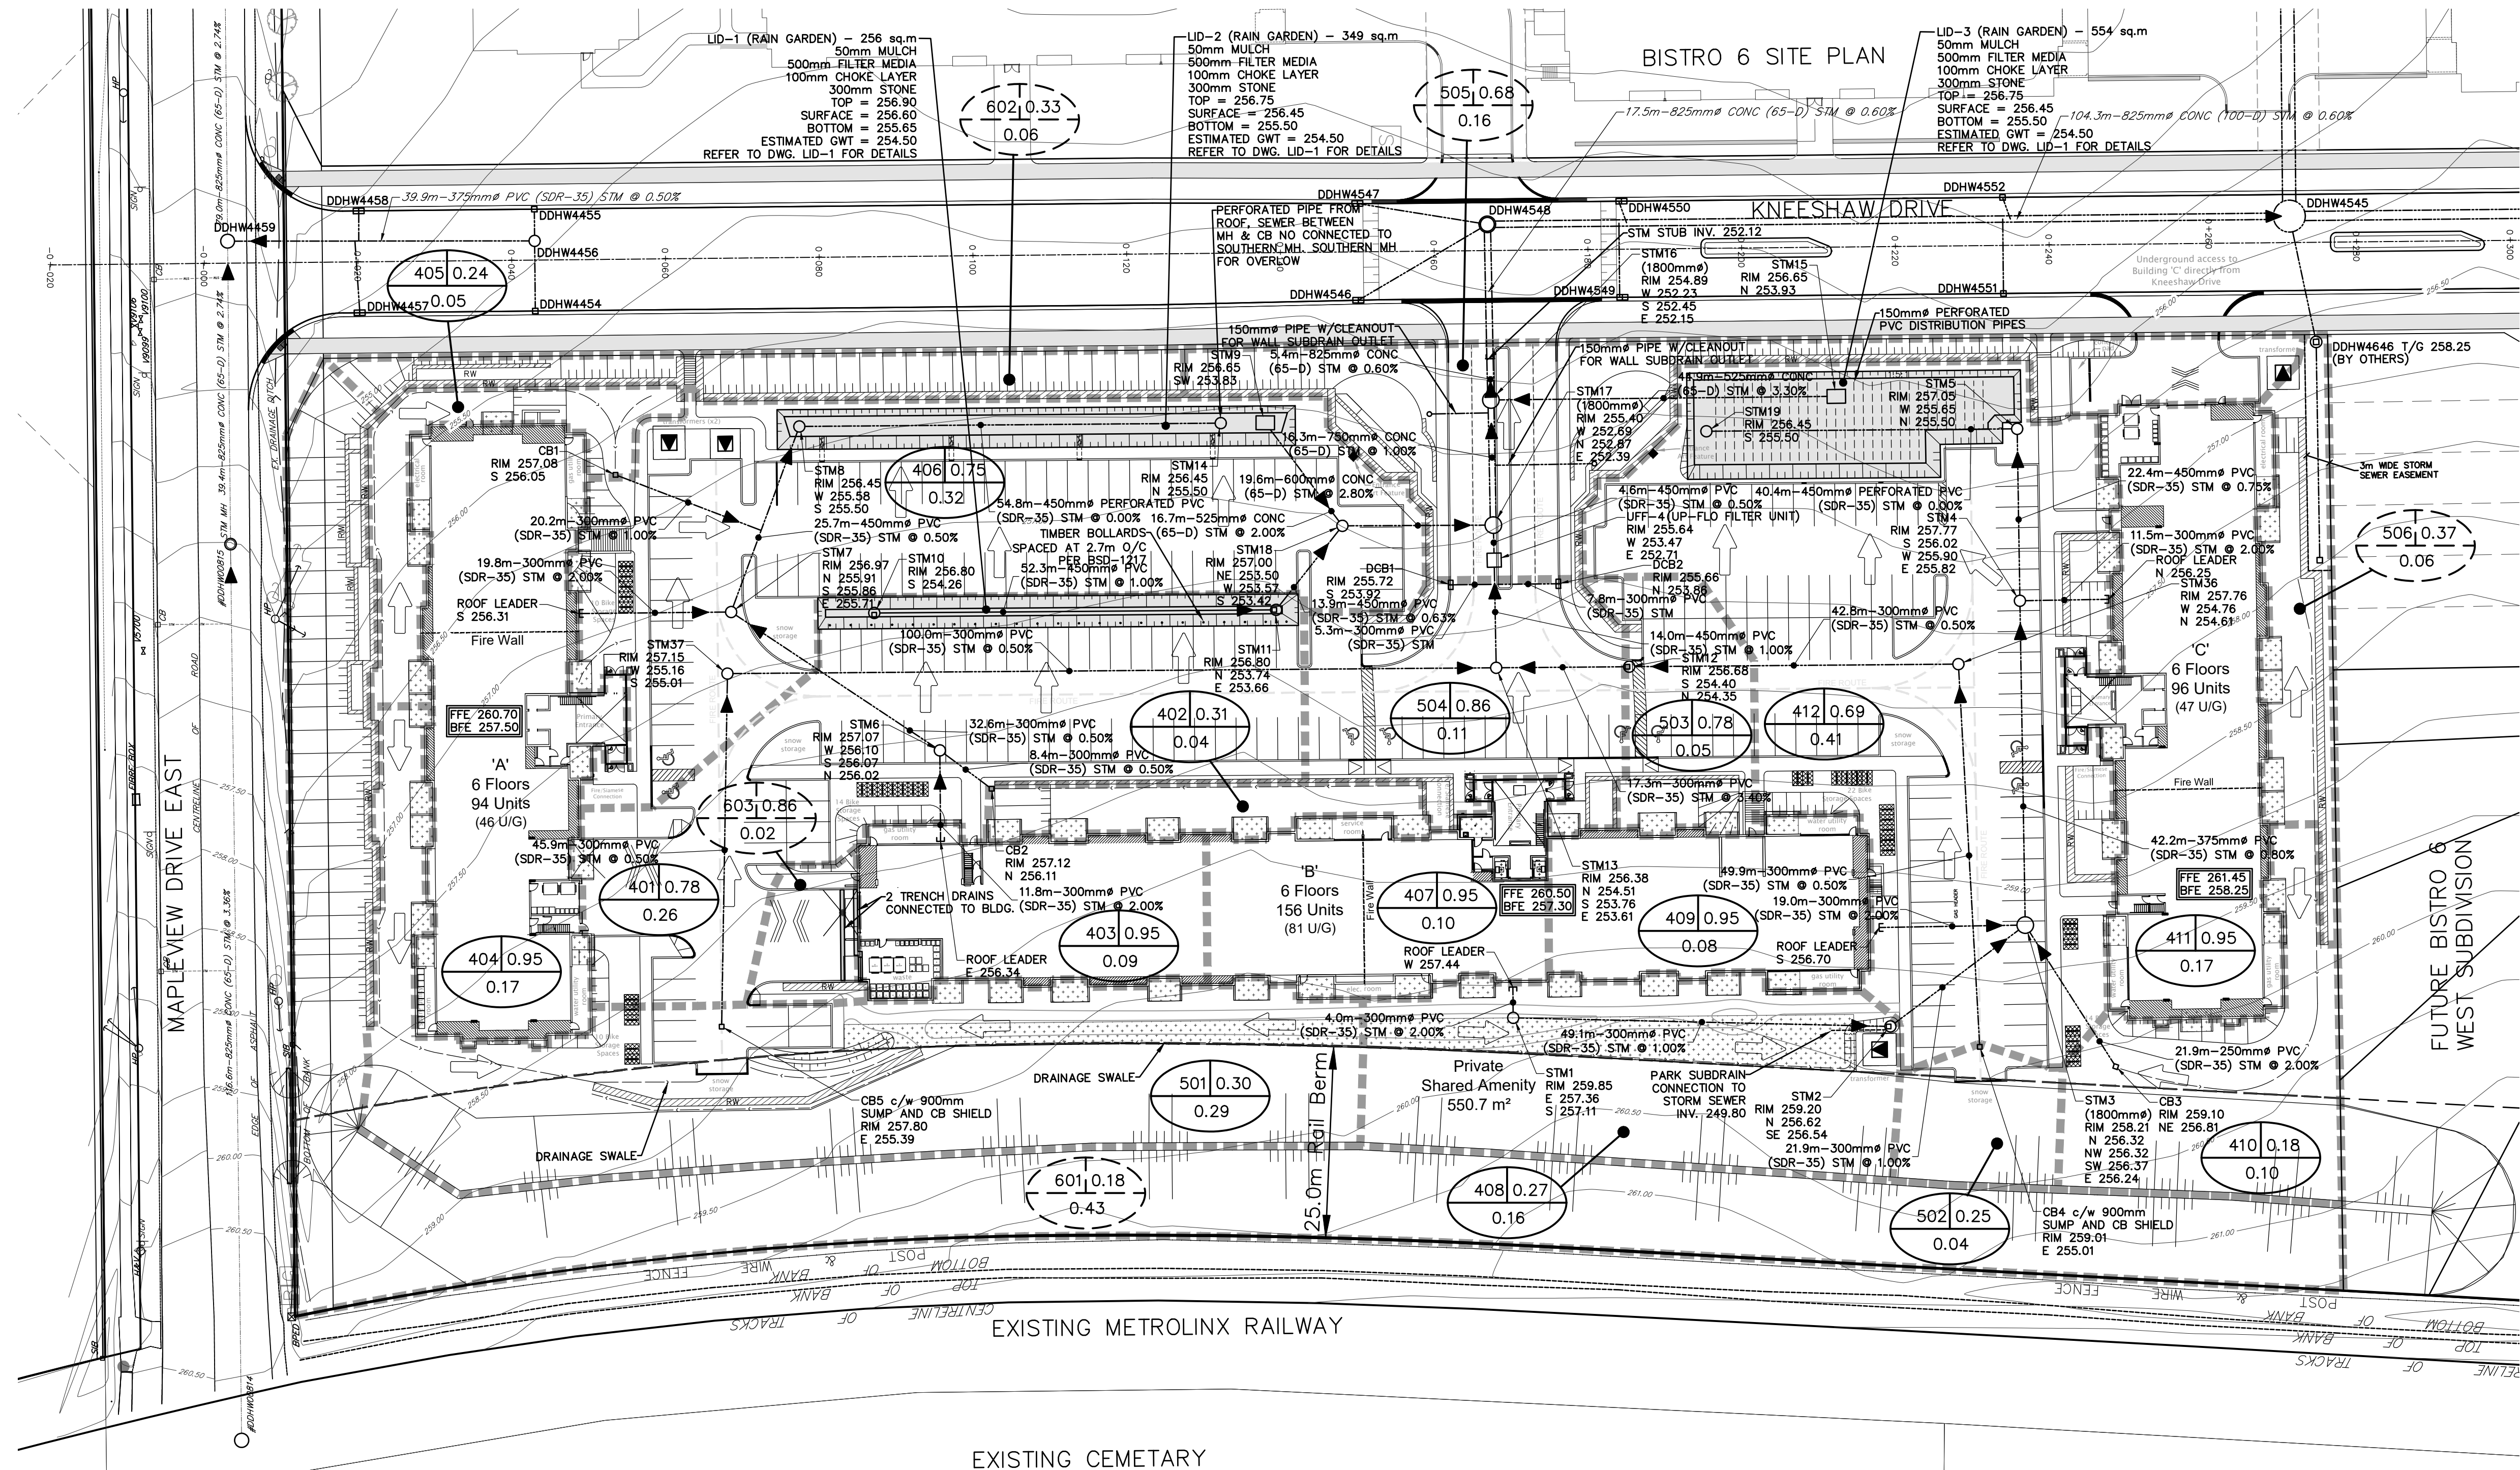

LEGEND

--- PROPOSED STORM DRAINAGE BOUNDARY

→ PROPOSED OVERLAND DRAINAGE FLOW DIRECTION

○ STM1 PROPOSED STORM MAINTENANCE HOLE

⊙ STM12 PROPOSED CATCHBASIN MAINTENANCE HOLE

▣ DCB1 PROPOSED DOUBLE CATCHBASIN

▣ CB2 PROPOSED CATCHBASIN

▨ PROPOSED STORM SEWER INSULATION PER DETAIL ON DWG. DET-1

INTERNAL CATCHMENT AREA NUMBER 401 0.15 RUNOFF COEFFICIENT 0.27 AREA (ha)

EXTERNAL CATCHMENT AREA NUMBER 502 0.32 0.07 AREA (ha)

REFER TO DESIGN SHEET ON DRAWING SS-2

NOT FOR CONSTRUCTION

BENCHMARK:			
BENCHMARK NO. 01019805454 LOCATED ON CONCRETE BRIDGE CARRYING MAPLEVIEW DRIVE E OVER LOWER'S CREEK, 0.82KM EAST OF HURONIA ROAD. TABLET IS SET HORIZONTALLY IN THE NORTH FACE, 5.45M NORTH OF CENTRELINE OF ROAD, 28CM WEST OF THE NORTHEAST END OF BRIDGE, 19CM TOP OF CORNER. N4910788.889 E807284.100 ELEV 241.861			
BENCHMARK NO. 03120030029 MAPLEVIEW HEIGHTS ELEMENTARY SCHOOL - 180 ESTHER DR. THE VERTICAL MONUMENT IS SET FLUSH IN CONCRETE FLAGPOLE BASE 4.7M SOUTH FROM THE SOUTHWEST CORNER OF THE MAIN ENTRANCE TO SCHOOL, AND TABLET IS ON THE SOUTHWEST SIDE OF THE FLAGPOLE BASE. N4911010 E807799 ELEV 250.509			
BENCHMARK NO. 03120080094 LOCATED ON THE SOUTH LIMIT OF MAPLEVIEW DRIVE WEST APPROXIMATELY 1km EAST OF HURONIA ROAD. N4910878.122 E807801.062 ELEV 248.996			
BENCHMARK NO. 03120110013 LOCATED ON LOCKHART ROAD ON THE NORTH SIDE OF THE BOULEVARD, APPROXIMATELY 1.02KM WEST OF THE YONGE STREET AND HURONIA ROAD INTERSECTION. N4909870.257 E808733.580 ELEV 252.807			


NO.	REVISIONS	DATE	INITIAL
2	2ND DETAILED DESIGN SUBMISSION	21-09-03	MF
1	1ST DETAILED DESIGN SUBMISSION	21-02-12	MF



PRATT HANSEN GROUP INC.
ELEMENTS SITE PLAN
CITY OF BARRIE

STORM DRAINAGE PLAN

		229 Mapleview Dr. E. Unit 1 Barrie, ON L4N 0W6 P. 705.734.2538 F. 705.734.1056	
DESIGN	MF	SCALE: 1:500	DATE: JANUARY 2021
DRAWN	KS	PROJECT	DWG. NO
CHECKED	DR	PRA-19078	STM-1

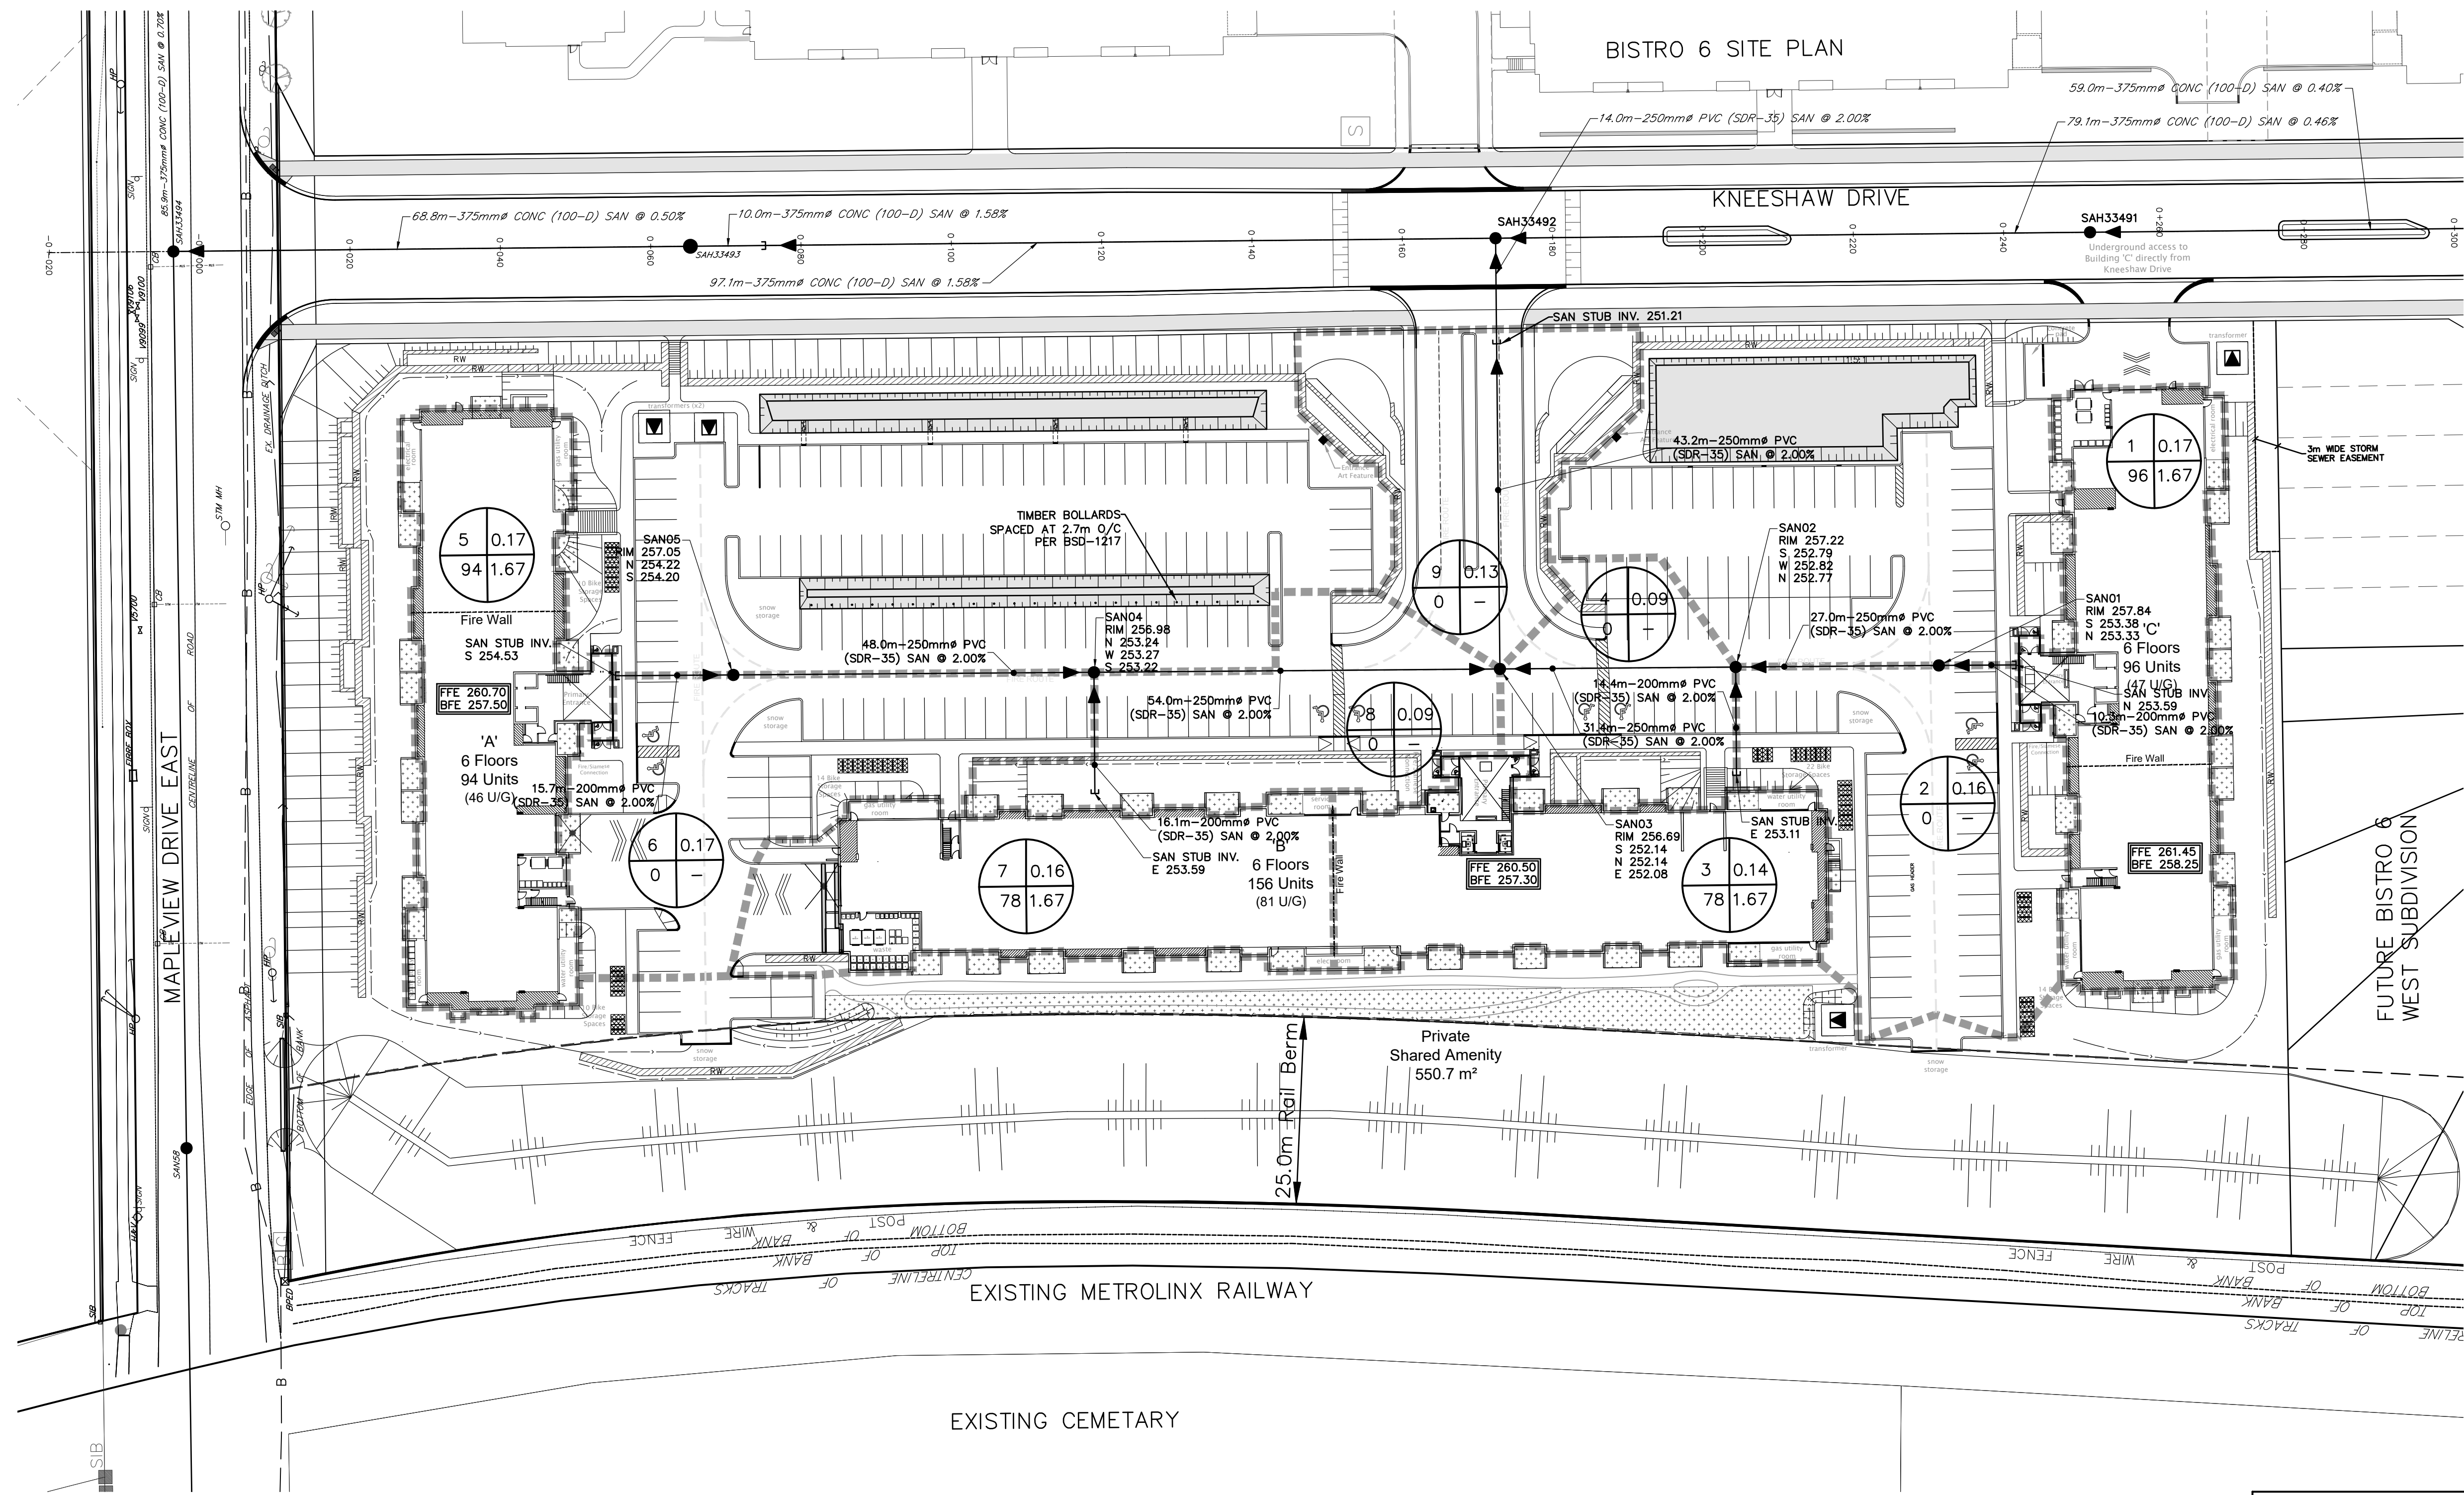

LEGEND

--- PROPOSED SANITARY DRAINAGE BOUNDARY

→ PROPOSED SANITARY DRAINAGE DIRECTION

SANITARY CATCHMENT
AREA ID No. 201 0.32 AREA (ha)
NO. OF UNITS 2 3.13 PERSONS PER UNIT

SAN01 PROPOSED SANITARY MAINTENANCE HOLE

REFER TO DESIGN SHEET ON DRAWING SS-2

NOT FOR CONSTRUCTION

BENCHMARK:

BENCHMARK NO. 01019805454 LOCATED ON CONCRETE BRIDGE CARRYING MAPLEVIEW DRIVE
E OVER LOWER'S CREEK, 0.82KM EAST OF HURONIA ROAD. TABLET IS SET HORIZONTALLY
IN THE NORTH FACE, 5.45M NORTH OF CENTRELINE OF ROAD, 28CM WEST OF THE
NORTHEAST END OF BRIDGE, 19CM TOP OF CORING. N4910788.889 E807284.100
ELEV 241.661

BENCHMARK NO. 03120030029 MAPLEVIEW HEIGHTS ELEMENTARY SCHOOL - 180 ESTHER
DR. THE VERTICAL MONUMENT IS SET FLUSH IN CONCRETE FLAGPOLE BASE 4.7M SOUTH
FROM THE SOUTHEAST CORNER OF THE MAIN ENTRANCE TO SCHOOL AND TABLET IS ON
THE SOUTHWEST SIDE OF THE FLAGPOLE BASE. N4911810 E807799 ELEV 250.509

BENCHMARK NO. 03120080004 LOCATED ON THE SOUTH LIMIT OF MAPLEVIEW DRIVE WEST
APPROXIMATELY 1km EAST OF HURONIA ROAD. N4910878.122 E807801.062 ELEV 248.996

BENCHMARK NO. 03120110013 LOCATED ON LOCKHART ROAD ON THE NORTH SIDE OF THE
BOULEVARD, APPROXIMATELY 1.02km WEST OF THE YONGE STREET AND HURONIA ROAD
INTERSECTION. N4900870.257 E808733.580 ELEV 252.807

NO.	REVISIONS	DATE	INITIAL
2	2ND DETAILED DESIGN SUBMISSION	21-09-03	MF
1	1ST DETAILED DESIGN SUBMISSION	21-02-12	MF




PRATT HANSEN GROUP INC.
ELEMENTS SITE PLAN
CITY OF BARRIE

SANITARY DRAINAGE PLAN



229 Mapleview Dr. E. Unit 1
Barrie, ON L4N 0W5
P. 705.734.2538
F. 705.734.1056

DESIGN MF	SCALE: 1:500	DATE JANUARY 2021
DRAWN KS	PROJECT PRA-19078	DWG. NO DWG. NO
CHECKED DR		SAN-1

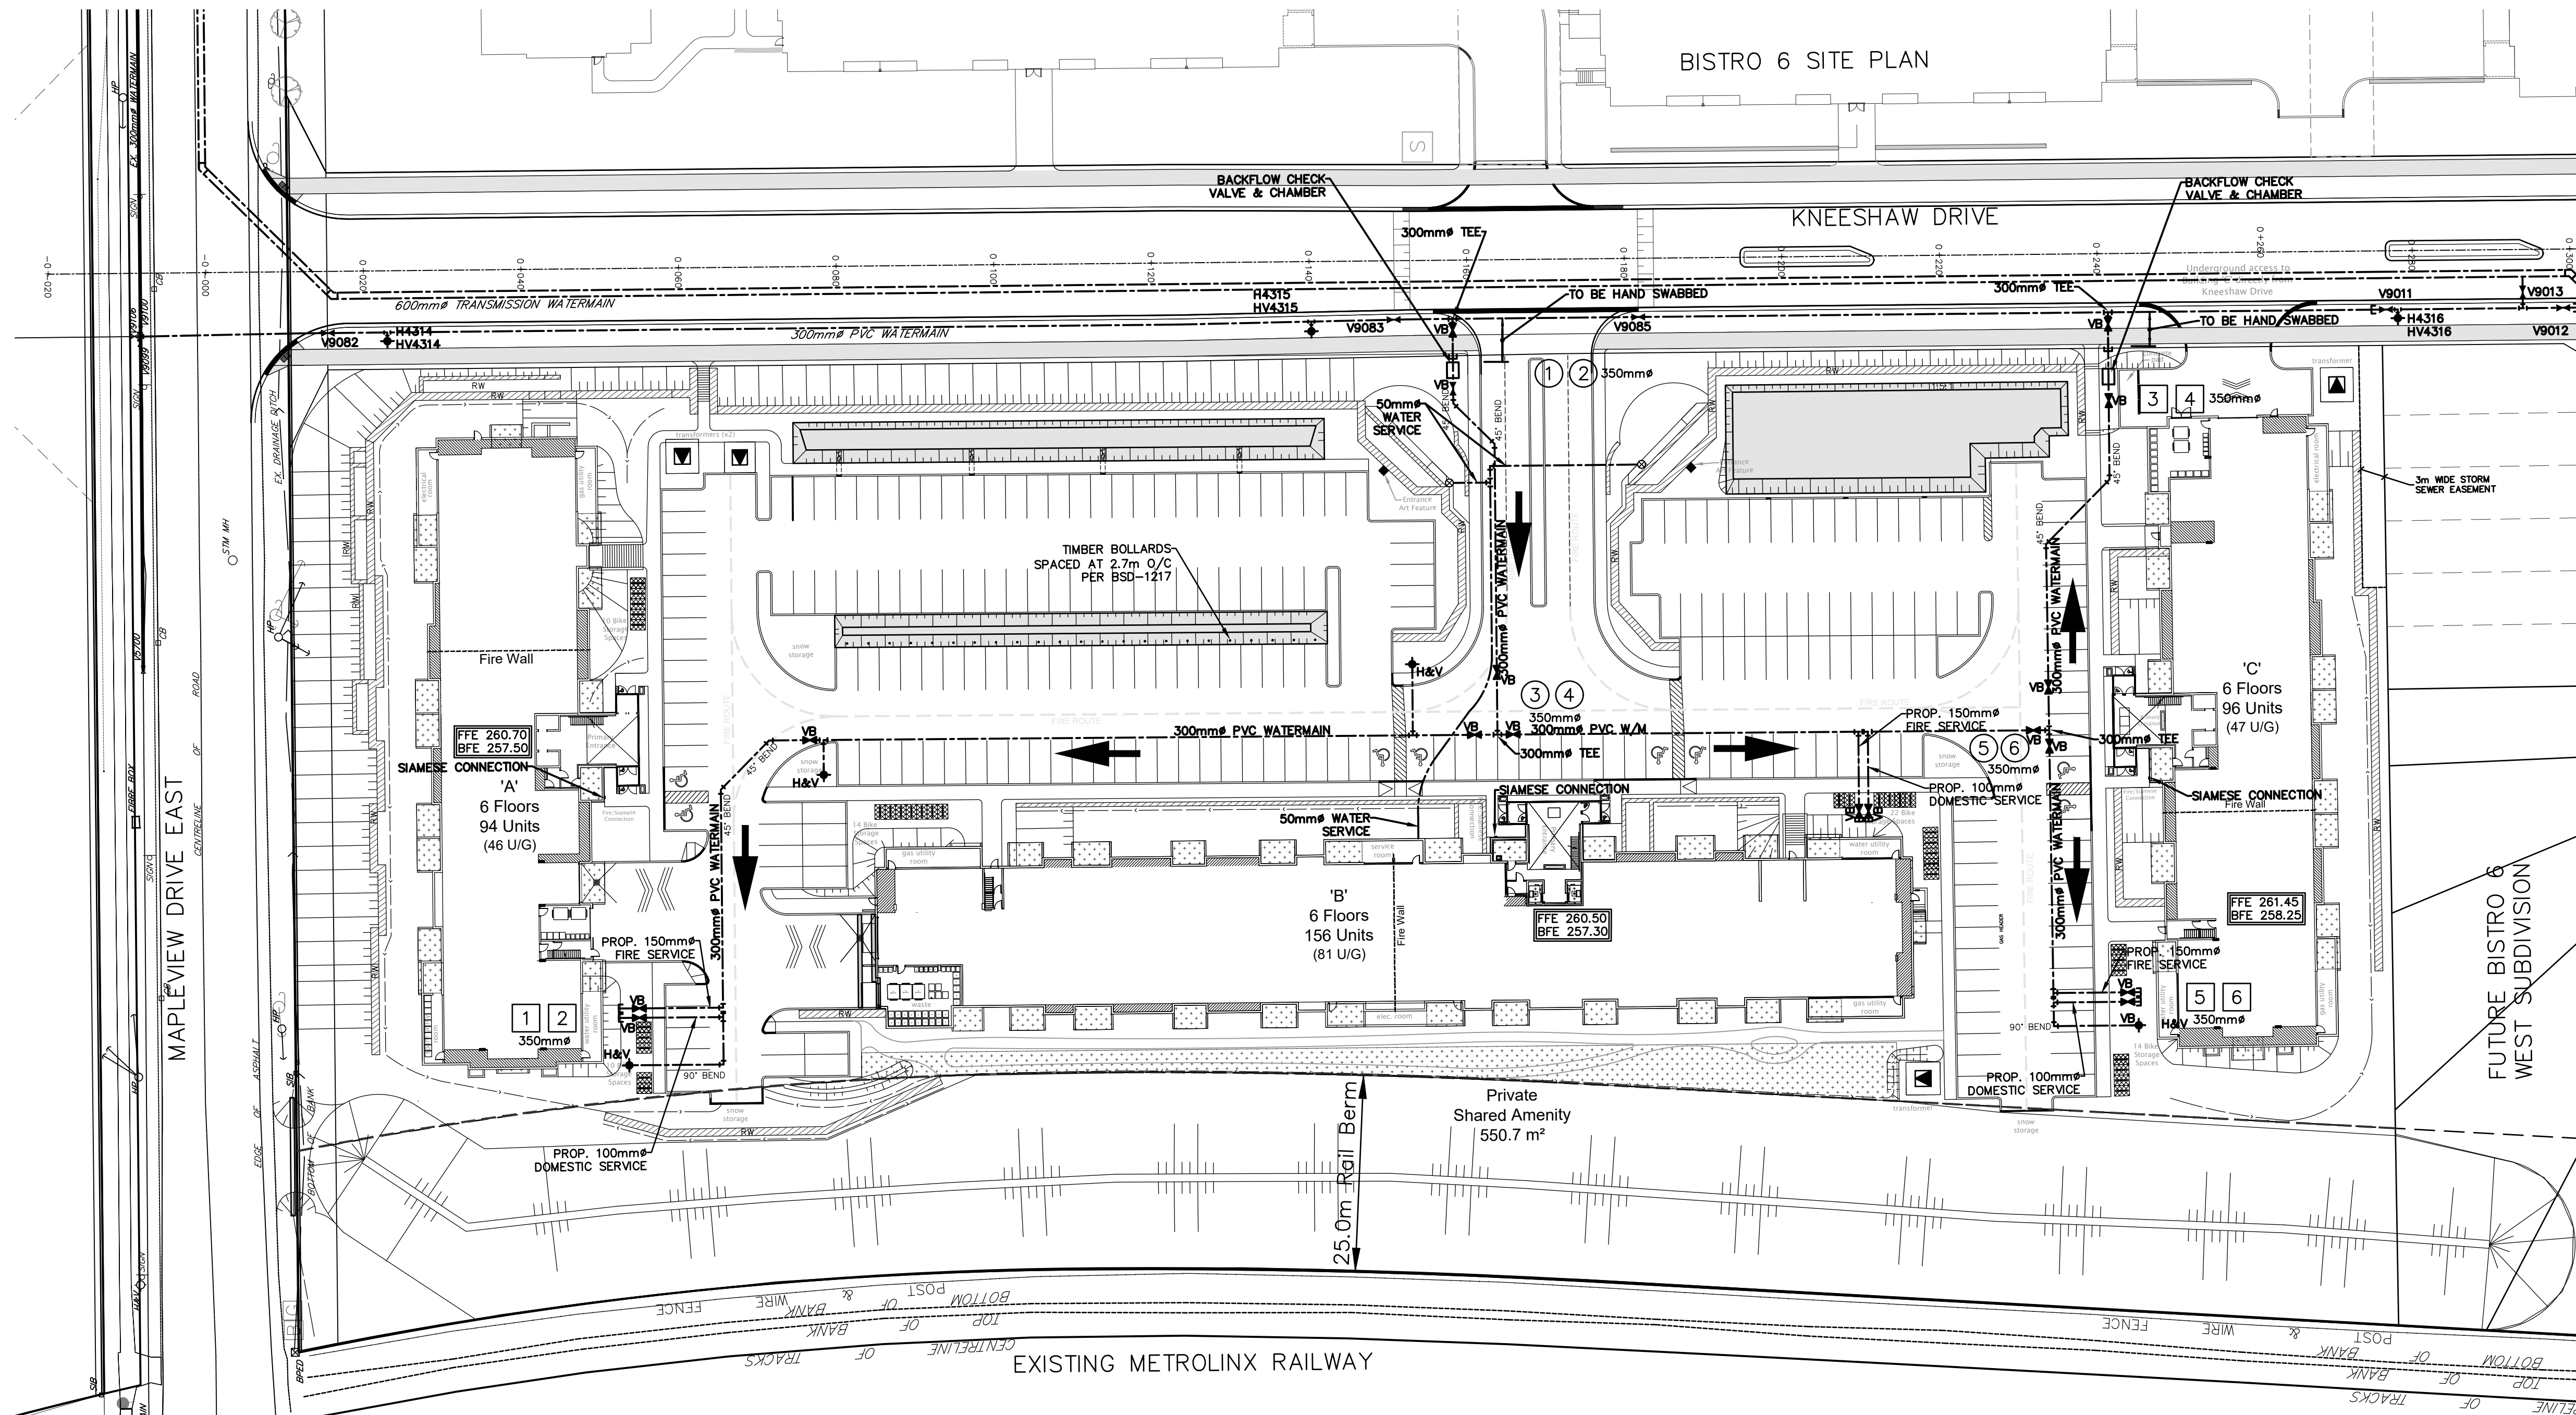

WATERMAIN TESTING AND DISINFECTION NOTES

1. THE FOLLOWING SEQUENCE WILL BE UTILIZED IN THE COMMISSIONING OF THE WATER SYSTEM: SWAB AND CHARGE THE WATERMAIN, PRESSURE TEST, CHLORINATE, FLUSHING AND SAMPLING.
2. ALL PROCEDURES ARE TO BE COMPLETED THROUGH A BYPASS CONNECTION TO THE EXISTING WATERMAIN, c/w BACKFLOW PREVENTION VALVE.
3. THE VALVES ARE TO BE OPERATED BY CITY REPRESENTATIVES ONLY.
4. THE FINAL CONNECTION TO THE EXISTING SYSTEM WILL NOT BE PERMITTED UNTIL ALL COMPONENTS OF THE TESTING AND DISINFECTION PROCEDURE HAVE BEEN COMPLETED TO THE SATISFACTION OF THE CITY.
5. HYDROSTATIC TESTING SHALL BE PERFORMED ON THE COMPLETED DISTRIBUTION SYSTEM IN SECTIONS NOT EXCEEDING 500 METRES IN LENGTH IN ACCORDANCE WITH AWWA C600. FOR POLYETHYLENE PIPE THE TESTING SHALL BE COMPLETED IN ACCORDANCE WITH OPSS 701. TESTING OF SECTIONS THAT CONSIST OF VARYING PIPE MATERIALS WILL NOT BE PERMITTED. ALL SECONDARY MAIN VALVES MUST BE OPEN DURING TESTING WITH THE EXCEPTION OF THOSE BEING USED TO DIVIDE THE SYSTEM INTO SECTIONS FOR THE PURPOSE OF TESTING.
6. THE SYSTEM SHALL BE DISINFECTED USING THE "CONTINUOUS FEED" METHOD IN ACCORDANCE WITH AWWA C651. FOLLOWING THE REQUIRED 24 HOUR CONTACT TIME, THE SYSTEM IS TO BE FLUSHED. THE CHLORINATED WATER MUST BE NEUTRALIZED USING AN APPROPRIATE CHEMICAL SUCH AS SODIUM THIOSULPHATE. THE DISCHARGED WATER WILL DRAIN TO THE ON-SITE STORM SEWER.
7. SAMPLES FOR BACTERIOLOGICAL TESTING SHALL BE COLLECTED BY THE CITY A MINIMUM OF 24 HOURS AFTER FLUSHING IS COMPLETED IN ACCORDANCE WITH AWWA C651. SAMPLES SHALL BE COLLECTED FROM EVERY 350 METRES OF NEW WATERMAIN PLUS ONE SAMPLE FROM THE END OF EACH OF THE LINES AND AT LEAST ONE SAMPLE FROM EACH BRANCH (OPSS 441.07.25). FOLLOWING THE RECEIPT OF TWO CONSECUTIVE SETS OF ACCEPTABLE TEST RESULTS THE CITY WILL PROVIDE WRITTEN NOTIFICATION THAT A FINAL CONNECTION CAN BE MADE TO THE EXISTING DISTRIBUTION SYSTEM.
8. A CONTINUITY TEST OF THE TRACER WIRE SHALL BE COMPLETED WITH POINT TO POINT READINGS RECORDED AND APPROVED BY THE CITY.
9. THE FINAL CONNECTION SHALL NOT BE MADE UNTIL ALL OF THE ABOVE TESTING REQUIREMENTS HAVE BEEN SATISFACTORILY COMPLETED AND THE CITY HAS PROVIDED WRITTEN NOTIFICATION TO PROCEED. THE LENGTH OF PIPE REQUIRED TO CONNECT THE NEW WATER SYSTEM TO THE EXISTING DISTRIBUTION SYSTEM SHALL NOT EXCEED 5.5 METRES AND SHALL BE DISINFECTED PRIOR TO INSTALLATION IN ACCORDANCE WITH AWWA C651.

NOTE

1. DOMESTIC AND FIRE SERVICE VALVES SHALL BE LOCATED IN THE BOULEVARD, UNLESS OTHERWISE NOTED.
2. DOMESTIC AND FIRE SERVICES SHALL BE MECHANICALLY RESTRAINED FROM THE TEE TO THE BUILDINGS.
3. DOMESTIC AND FIRE SERVICE RISERS ENTERING EACH BUILDING SHALL BE INSTALLED AS PER BSD-505.
4. DOMESTIC AND FIRE SERVICE TO BE HAND SWABBED OR A SWAB IS TO BE PLACED IN SERVICE AND REMOVED FROM RISERS.
5. THE 100mm DOMESTIC WATER SERVICE WILL REQUIRE A 100mm WATER METER (SUPPLIED AND INSTALLED BY THE OWNER) COMPLETE WITH A BYPASS ASSEMBLY AS PER BSD-533 AND SHALL BE LOCATED IN AN APPROPRIATELY SIZED MECHANICAL ROOM.
6. BACKFLOW PREVENTION SHALL BE PROVIDED ON ALL DOMESTIC AND FIRE SERVICES AS PER CITY OF BARRIE BYLAW 2017-121.
7. 50mm WATER SERVICES TO THE SITE PLAN ENTRANCE FEATURES WILL REQUIRE 50mm WATER METERS.

LEGEND

- HAY PROPOSED HYDRANT
- VB PROPOSED VALVE BOX
- PROPOSED CURB STOP
- 1 350mm SWAB NUMBER, INSERTION LOCATION & SIZE
- 1 350mm SWAB NUMBER, REMOVAL LOCATION & SIZE
- SWAB TRAVEL DIRECTION

NOT FOR CONSTRUCTION

BENCHMARK:

BENCHMARK NO. 01019885454 LOCATED ON CONCRETE BRIDGE CARRYING MAPLEVIEW DRIVE E OVER LORRY'S CREEK, 0.85M EAST OF HURONIA ROAD. TABLET IS SET HORIZONTALLY IN THE NORTH FACE, 5.45M NORTH OF CENTRELINE OF ROAD, 28CM WEST OF THE NORTHEAST END OF BRIDGE, 19CM TOP OF CORING. N4910788.589 E507254.100 ELEV 241.661

BENCHMARK NO. 03120030029 MAPLEVIEW HEIGHTS ELEMENTARY SCHOOL - 180 ESTHER DR. THE VERTICAL MONUMENT IS SET FLUSH IN CONCRETE FLAGPOLE BASE 4.7M SOUTH FROM THE SOUTHWEST CORNER OF THE MAIN ENTRANCE TO SCHOOL AND TABLET IS ON THE SOUTHWEST SIDE OF THE FLAGPOLE BASE. N4911610 E507799 ELEV 250.509

BENCHMARK NO. 03120080004 LOCATED ON THE SOUTH LIMIT OF MAPLEVIEW DRIVE WEST APPROXIMATELY 1km EAST OF HURONIA ROAD. N4910678.122 E507801.062 ELEV 248.996

BENCHMARK NO. 03120110013 LOCATED ON LOCKHART ROAD ON THE NORTH SIDE OF THE BOULEVARD, APPROXIMATELY 1.02km WEST OF THE YONGE STREET AND HURONIA ROAD INTERSECTION. N4909670.257 E506733.580 ELEV 252.807

NO.	REVISIONS	DATE	INITIAL
2	2ND DETAILED DESIGN SUBMISSION	21-09-03	MF
1	1ST DETAILED DESIGN SUBMISSION	21-02-12	MF



PRATT HANSEN GROUP INC.
ELEMENTS SITE PLAN
CITY OF BARRIE


WATERMAIN SWABBING PLAN













229 Mapleview Dr. E. Unit 1
Barrie, ON L4N 0W5
P. 705.734.2538
F. 705.734.1056

DESIGN MF	SCALE: 1:500	DATE JANUARY 2021
DRAWN KS	PROJECT PRA-19078	DWG. NO WM-1
CHECKED DR		

G:\Eng_3D\19A-19078\Design\Draws\19A-19078-DESIGN\BASE.dwg Layout:PM-1 Plotted Sep 02, 2021 @ 2:59pm by kschulz The Jones Consulting Group Ltd.

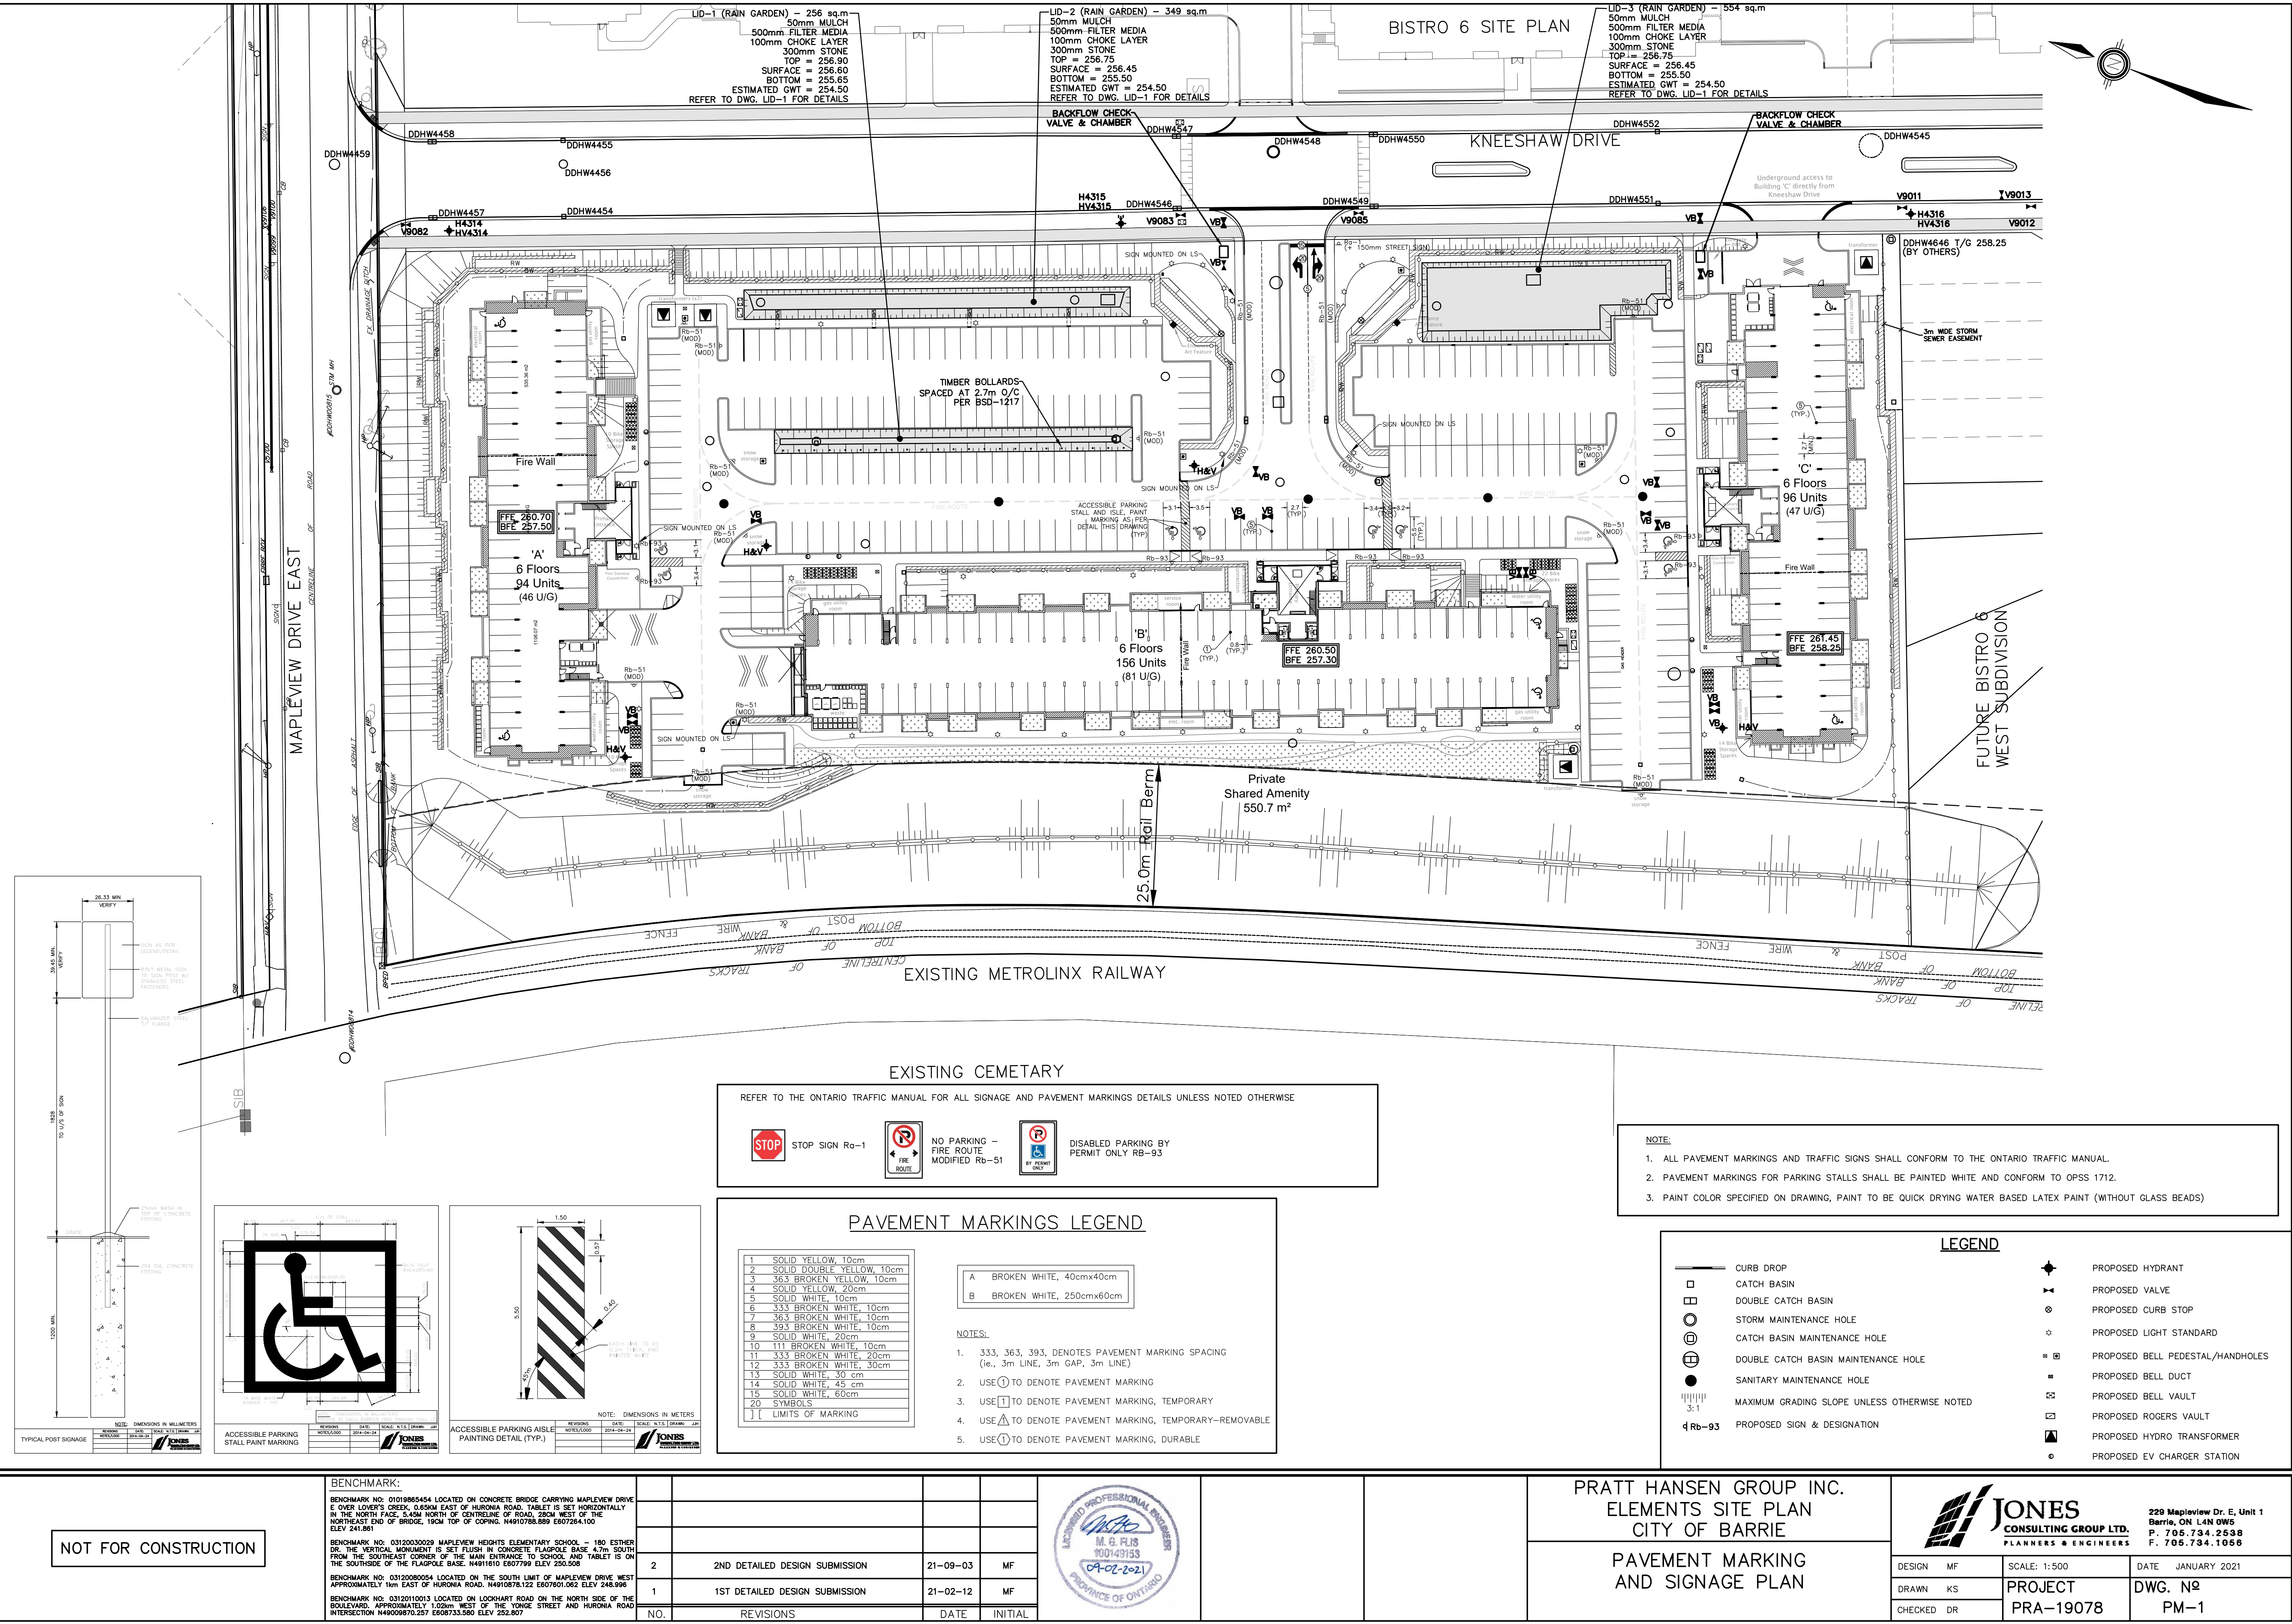

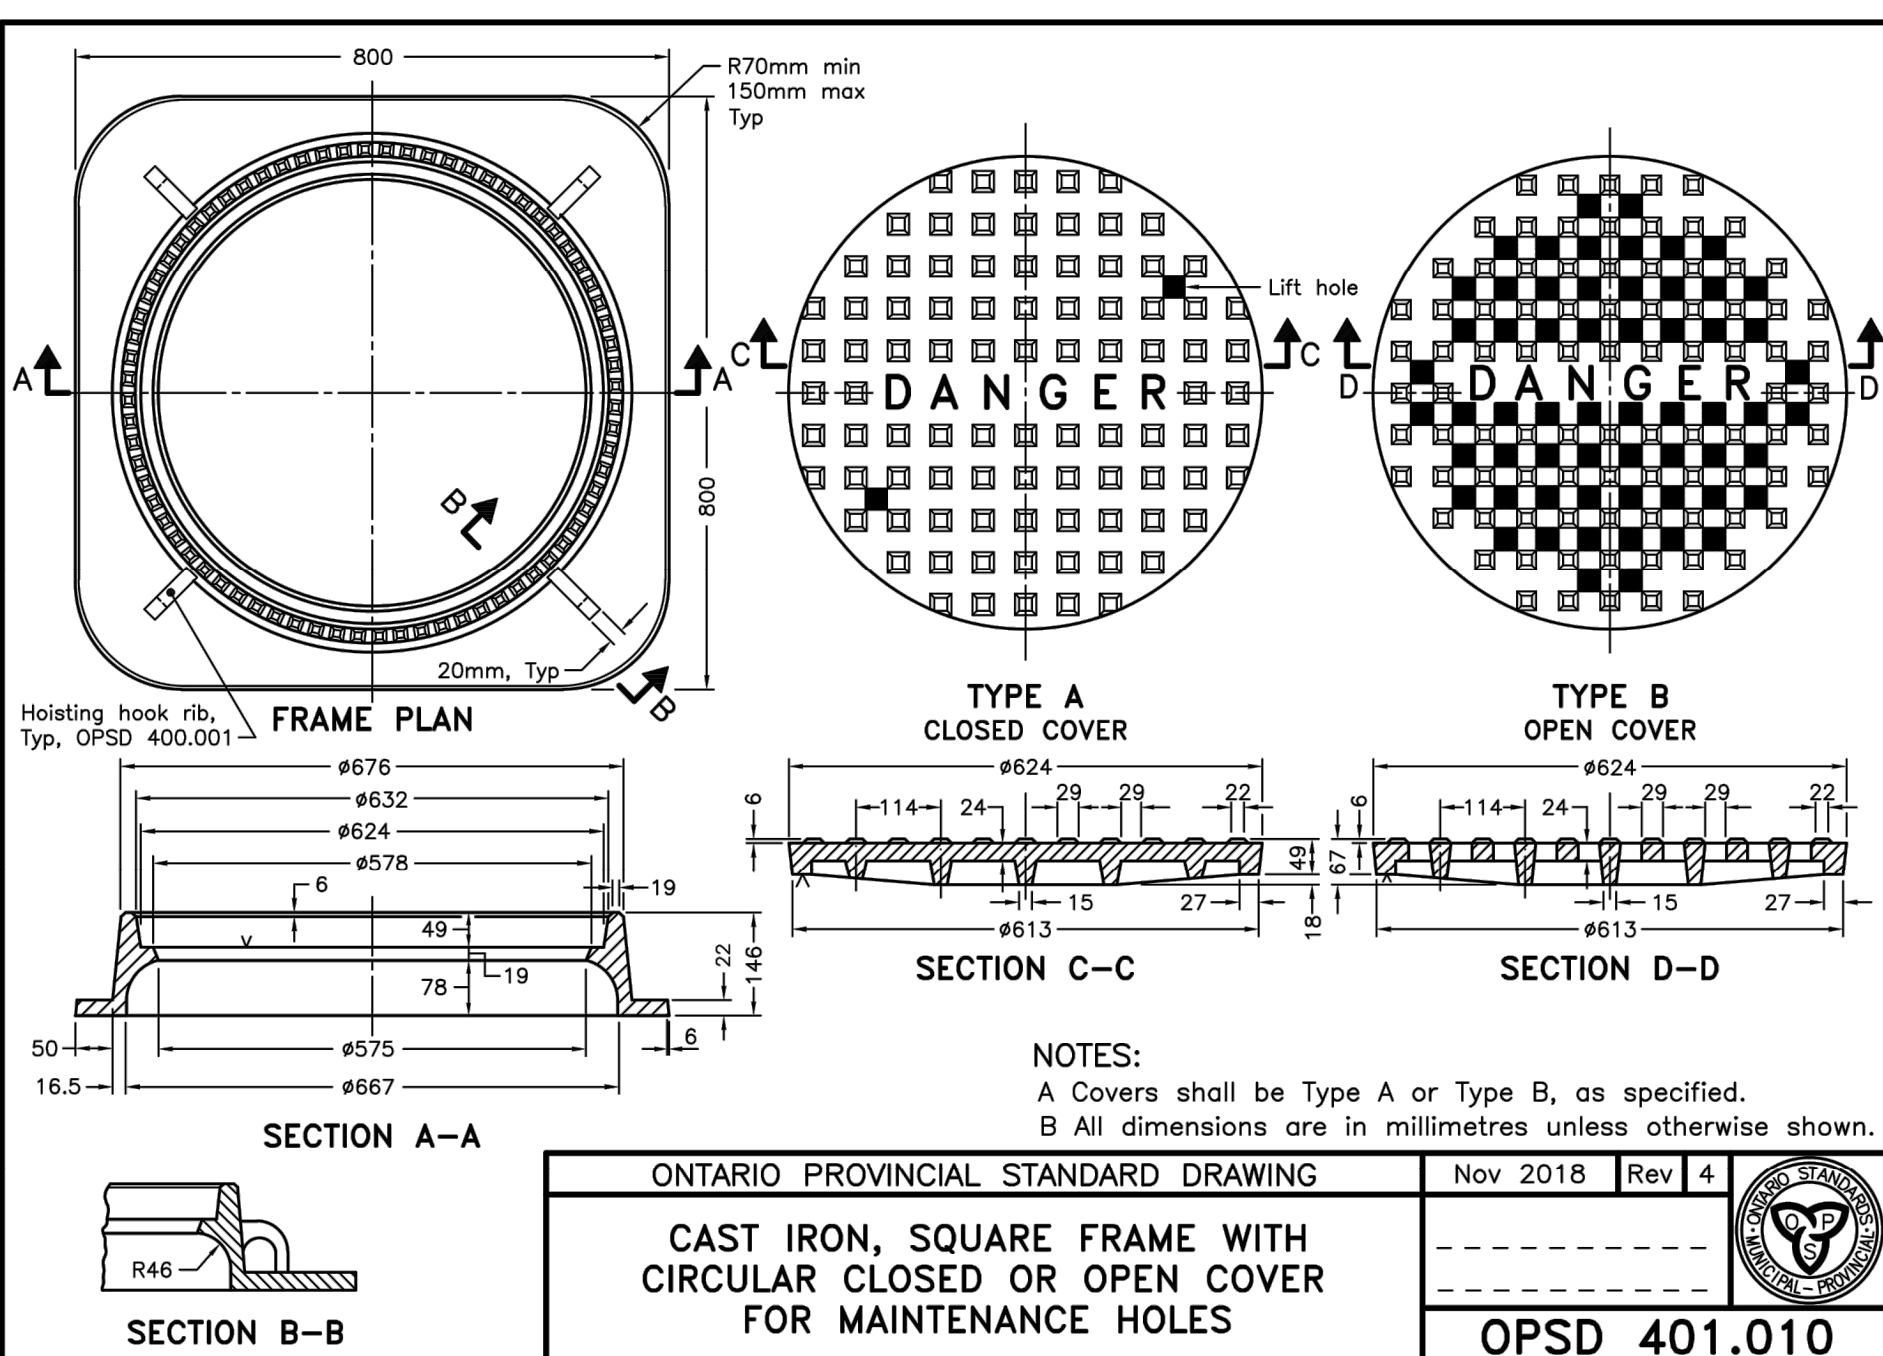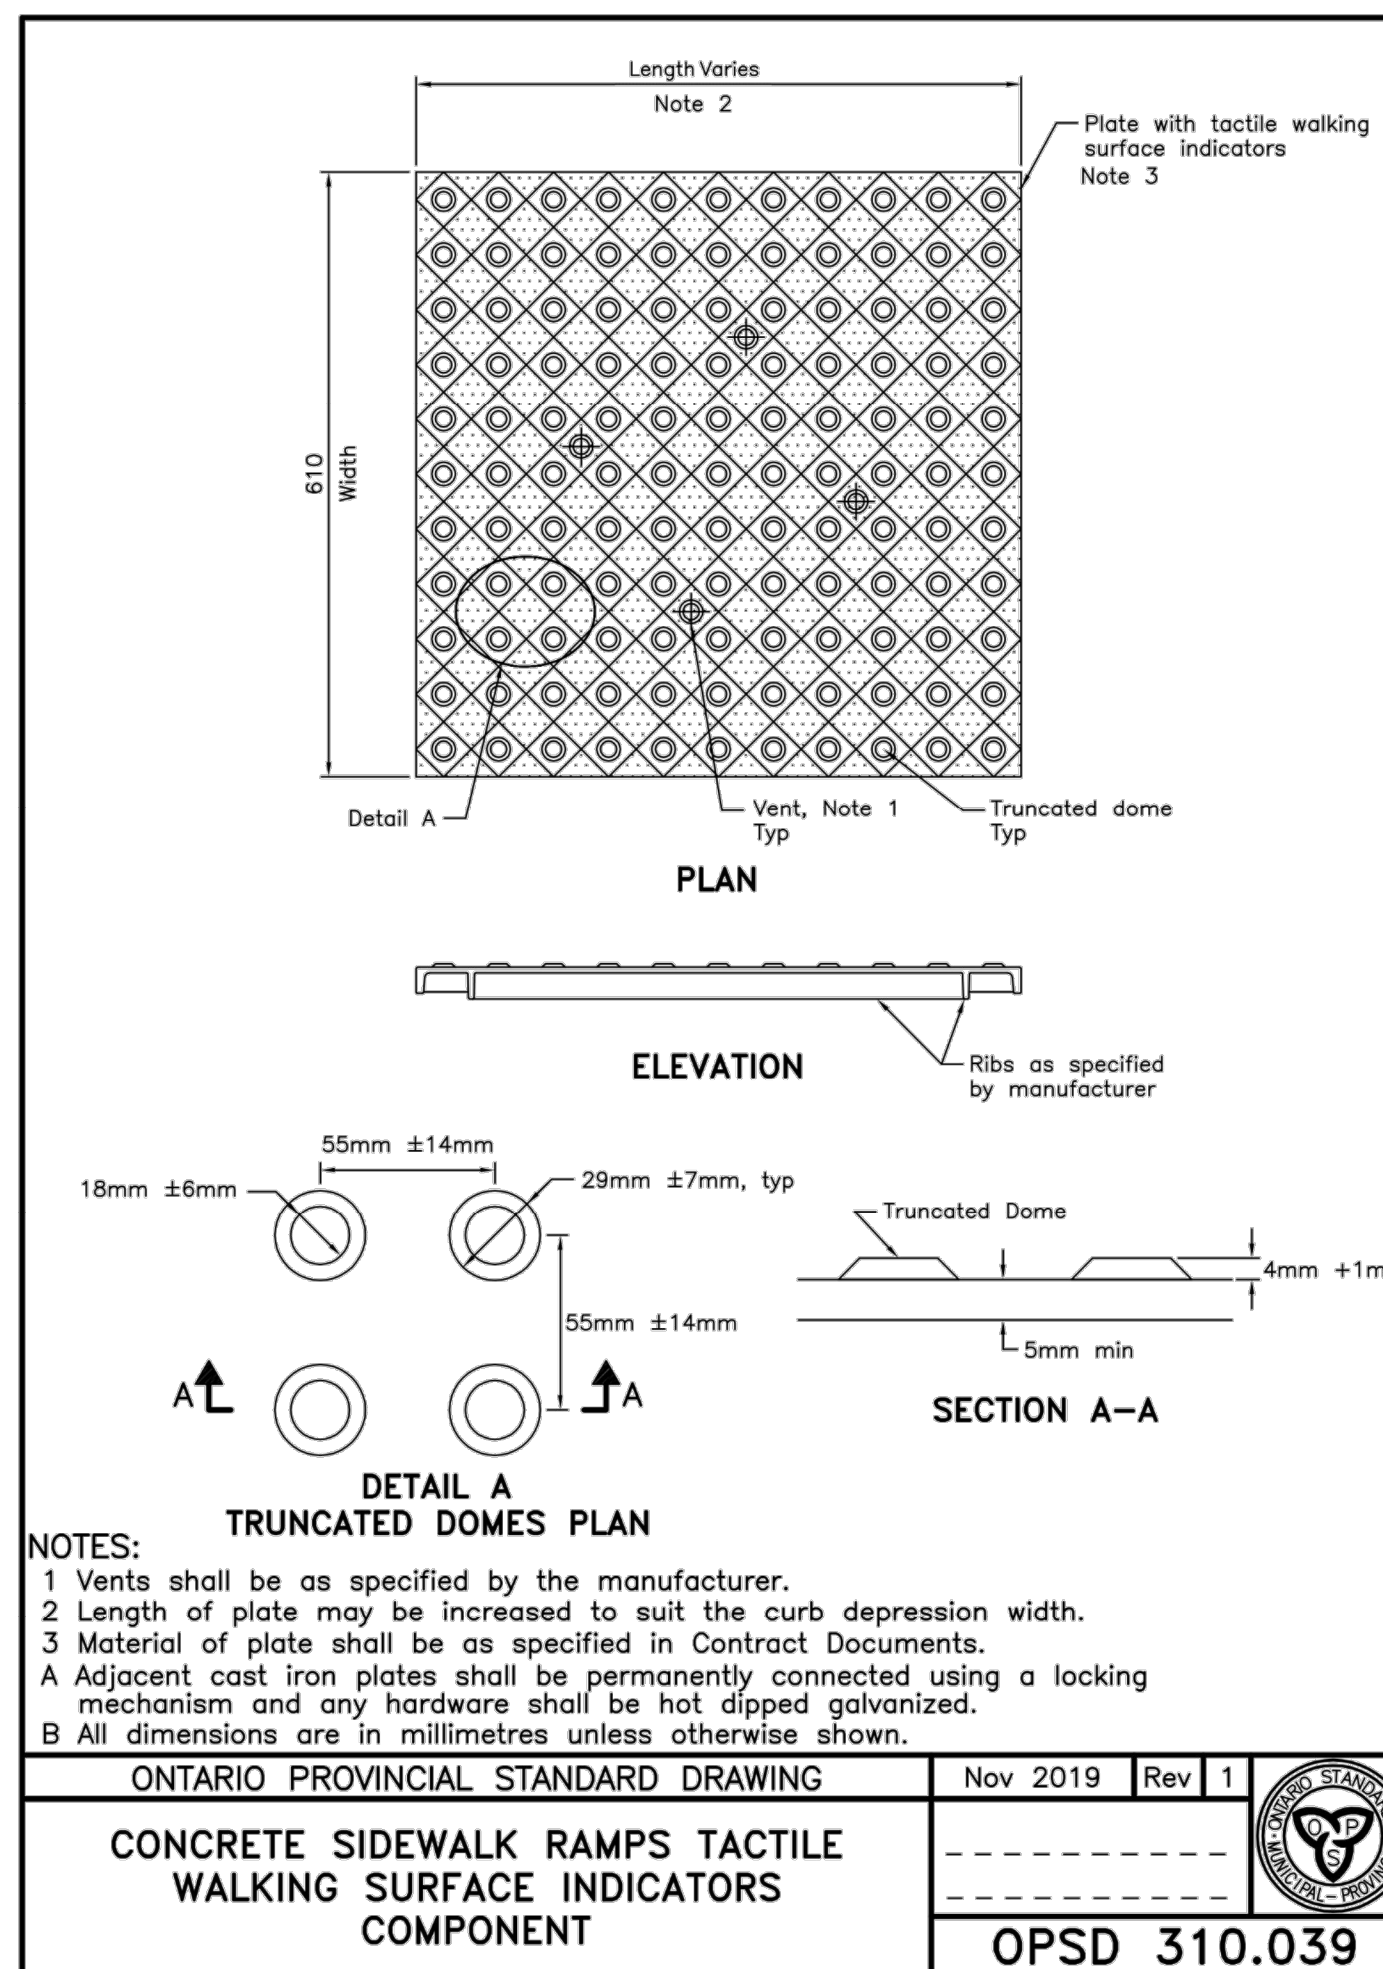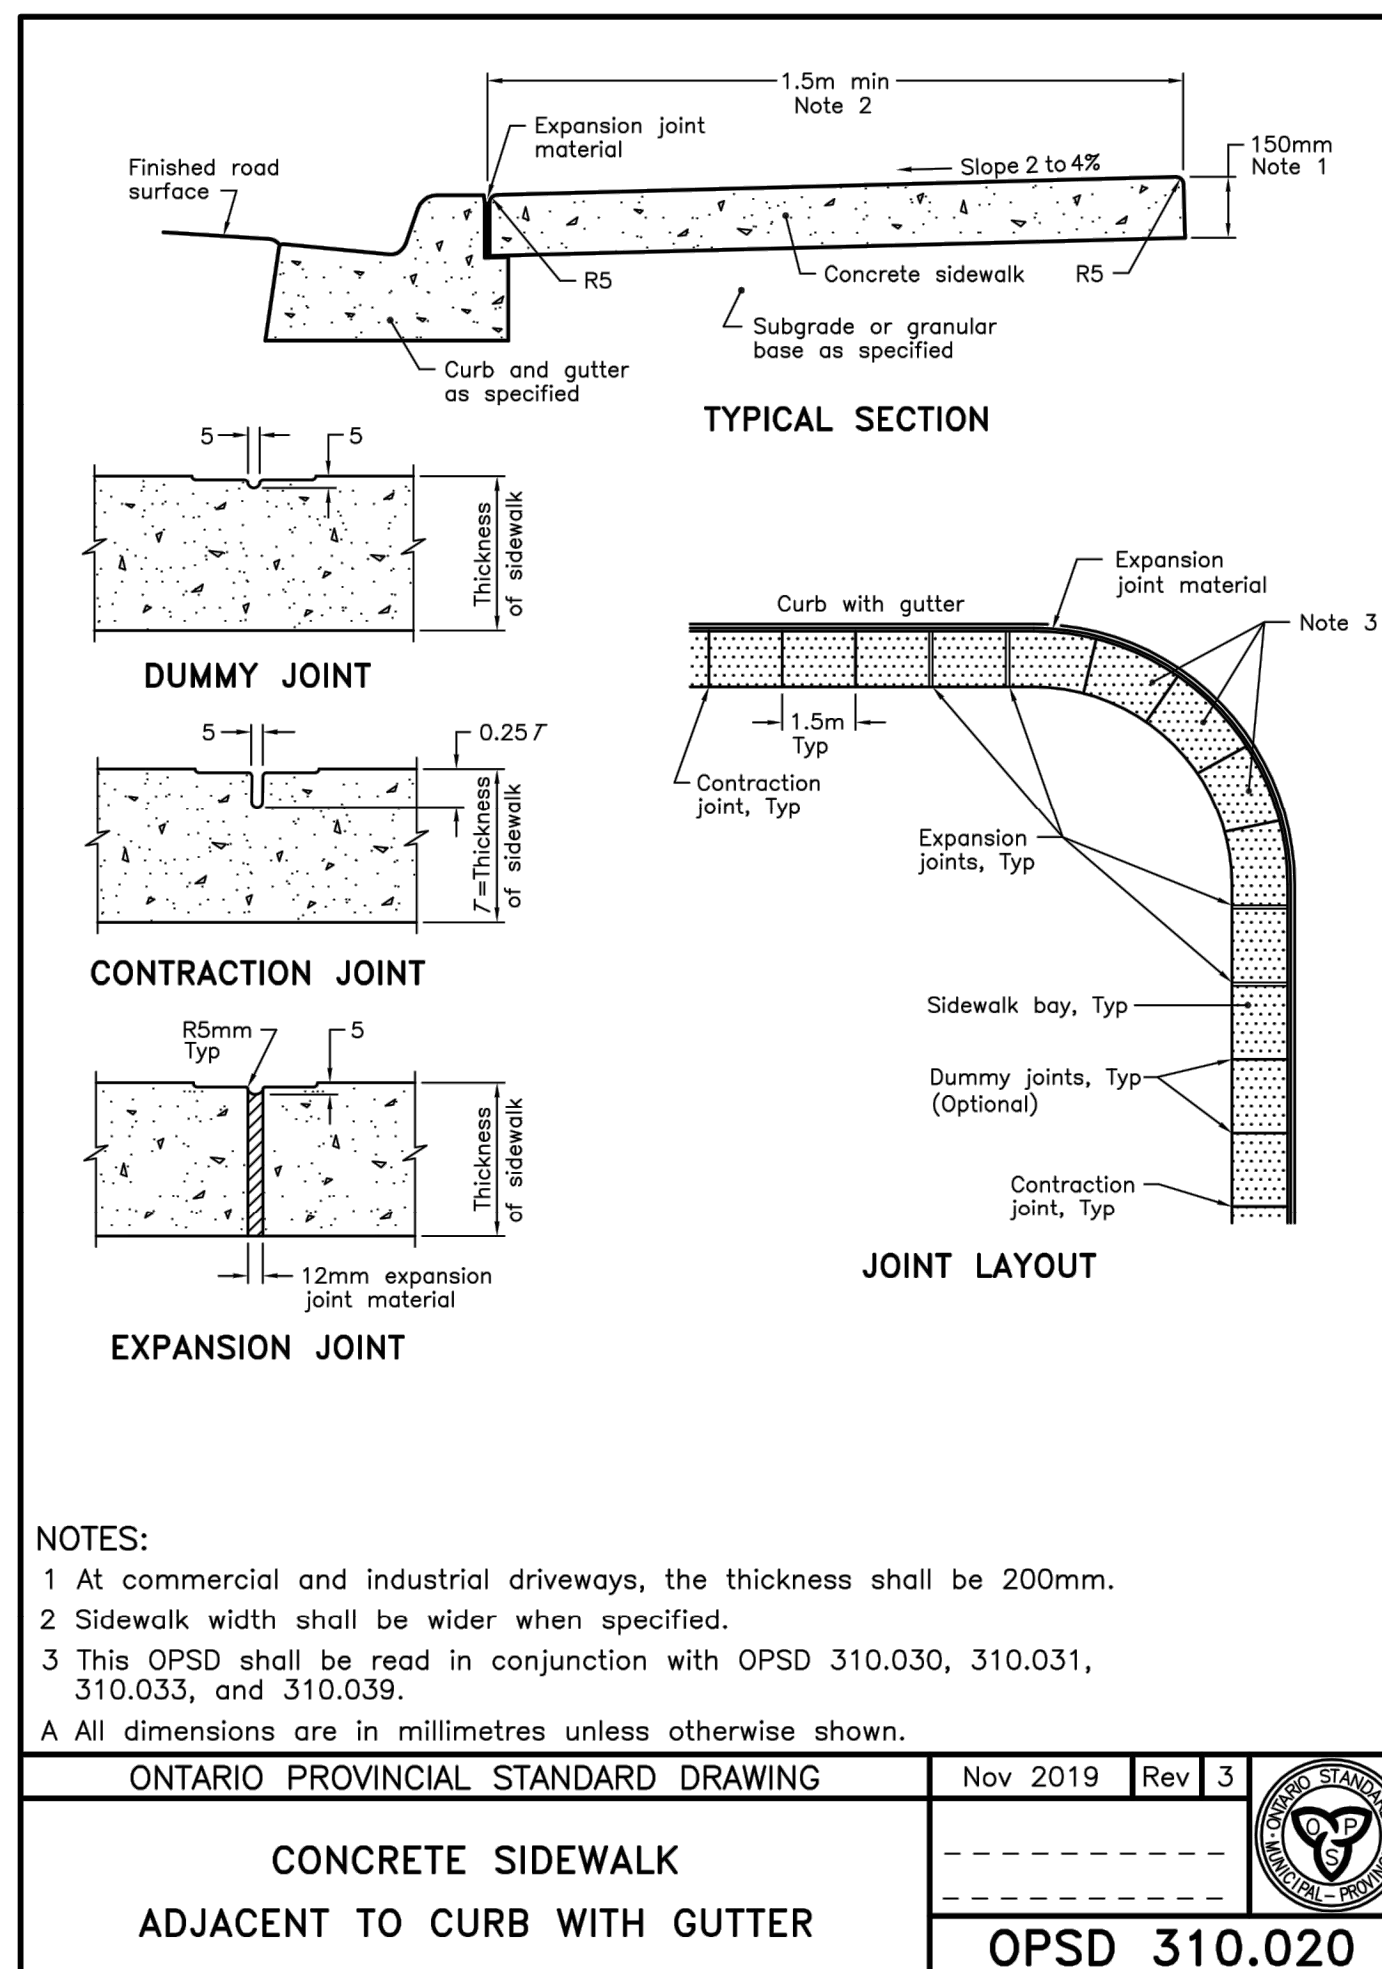

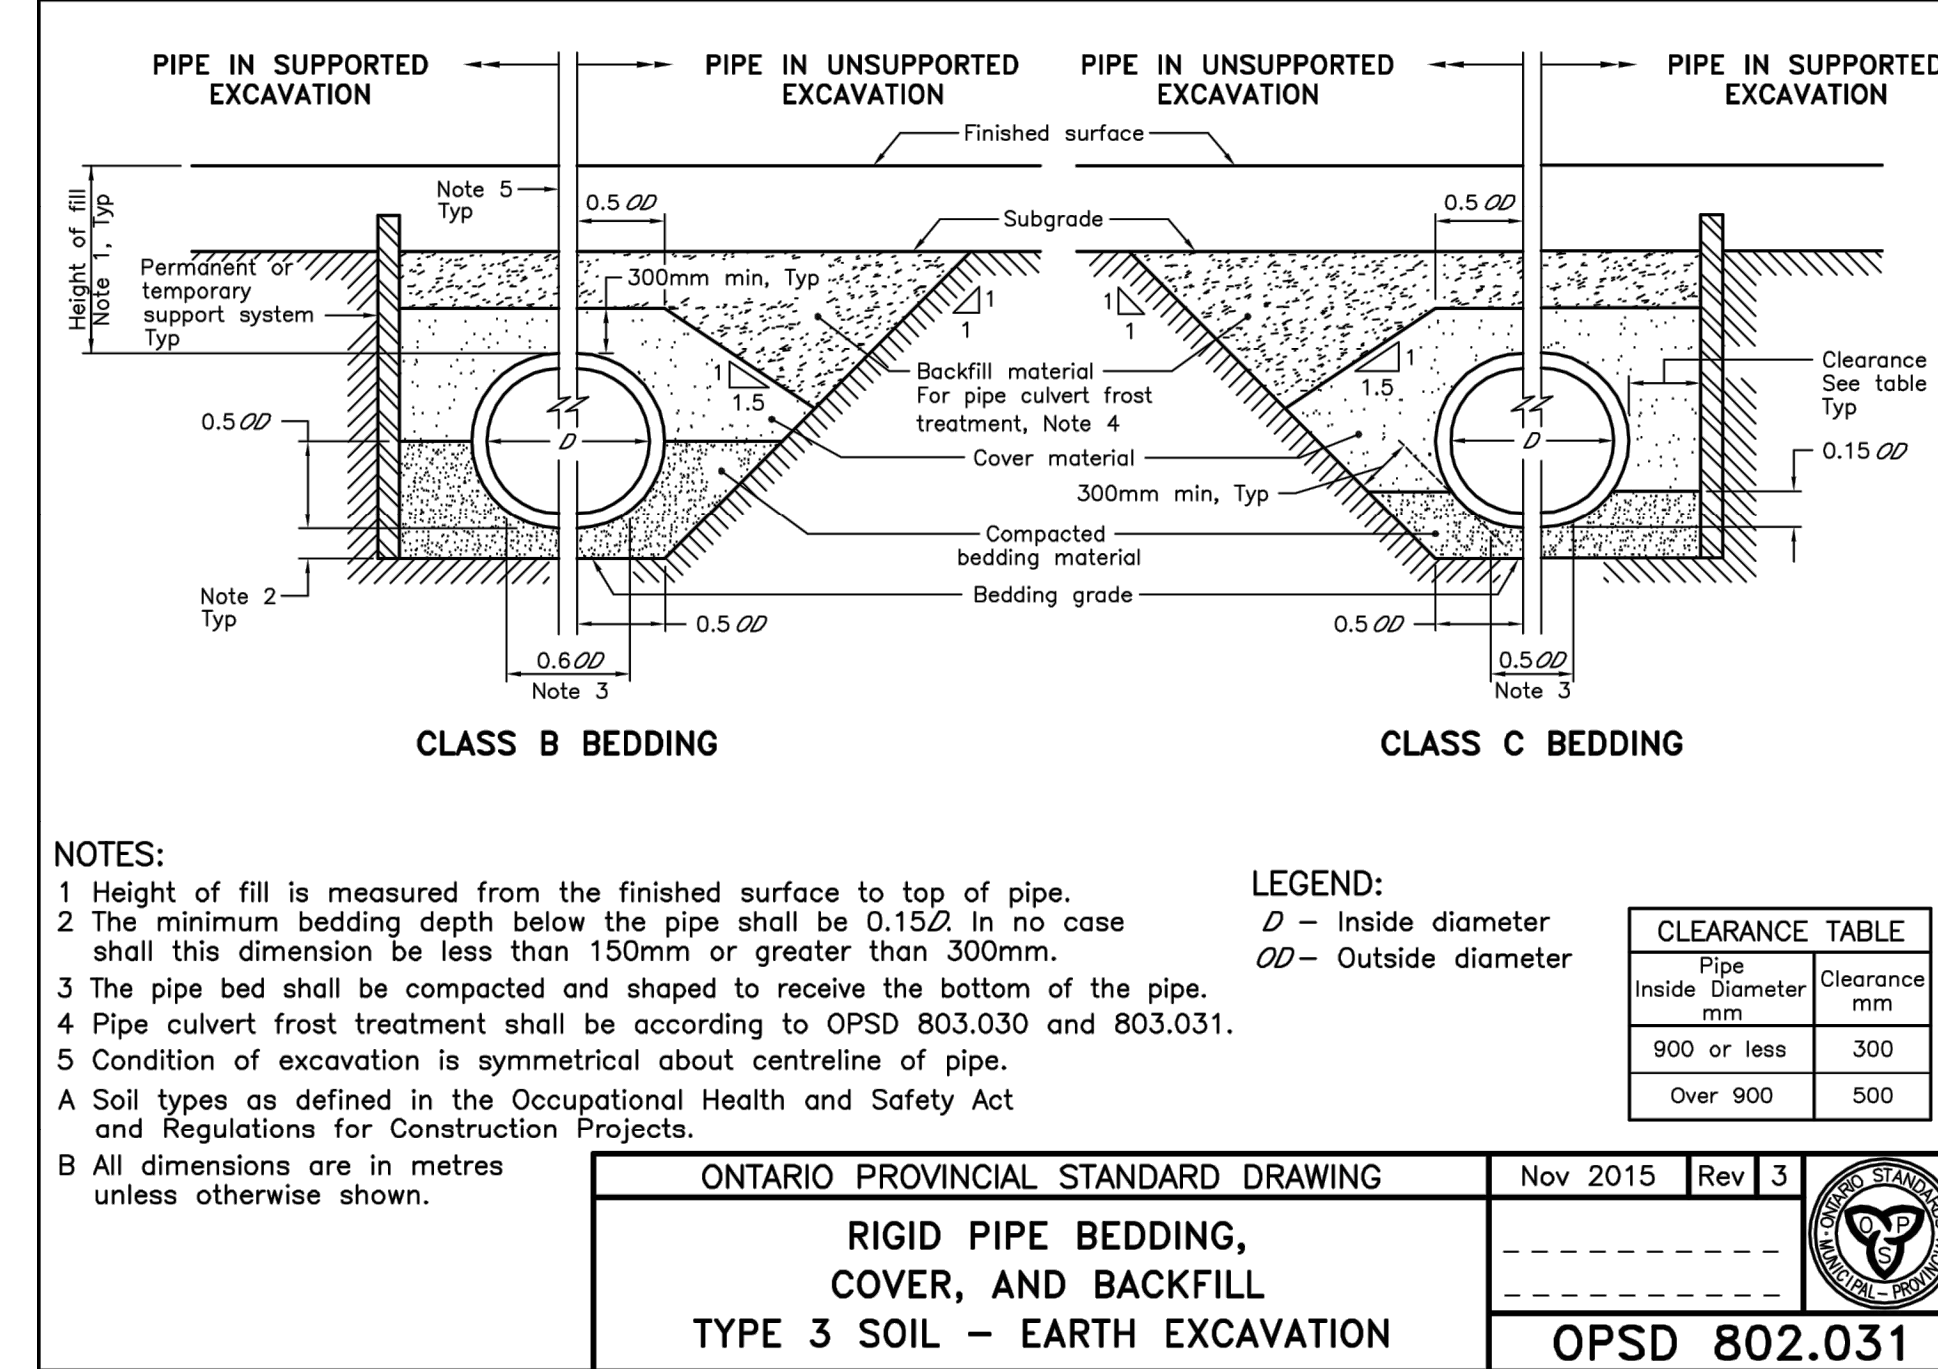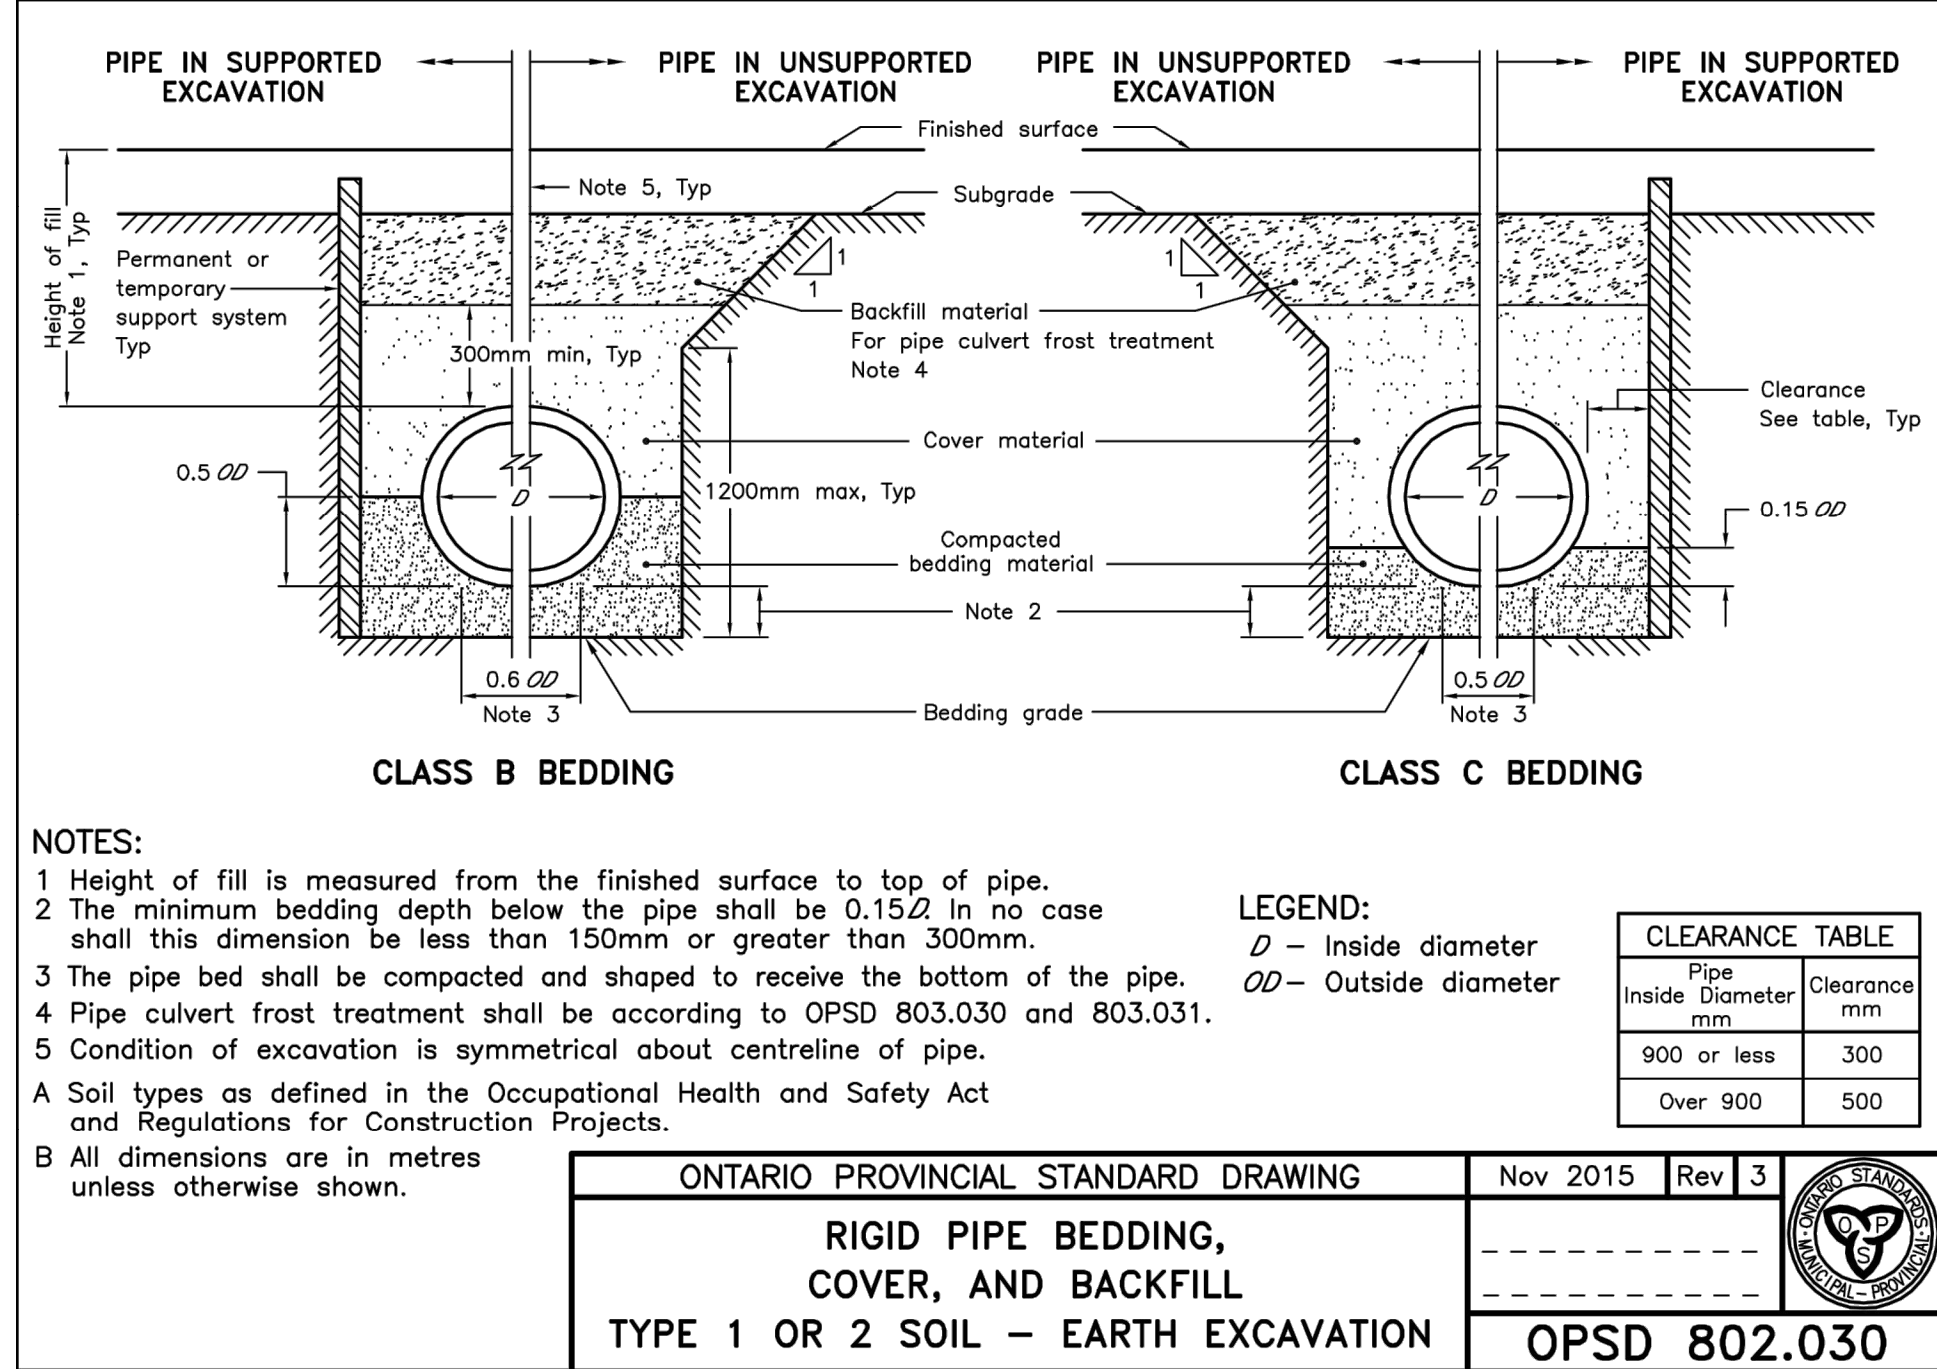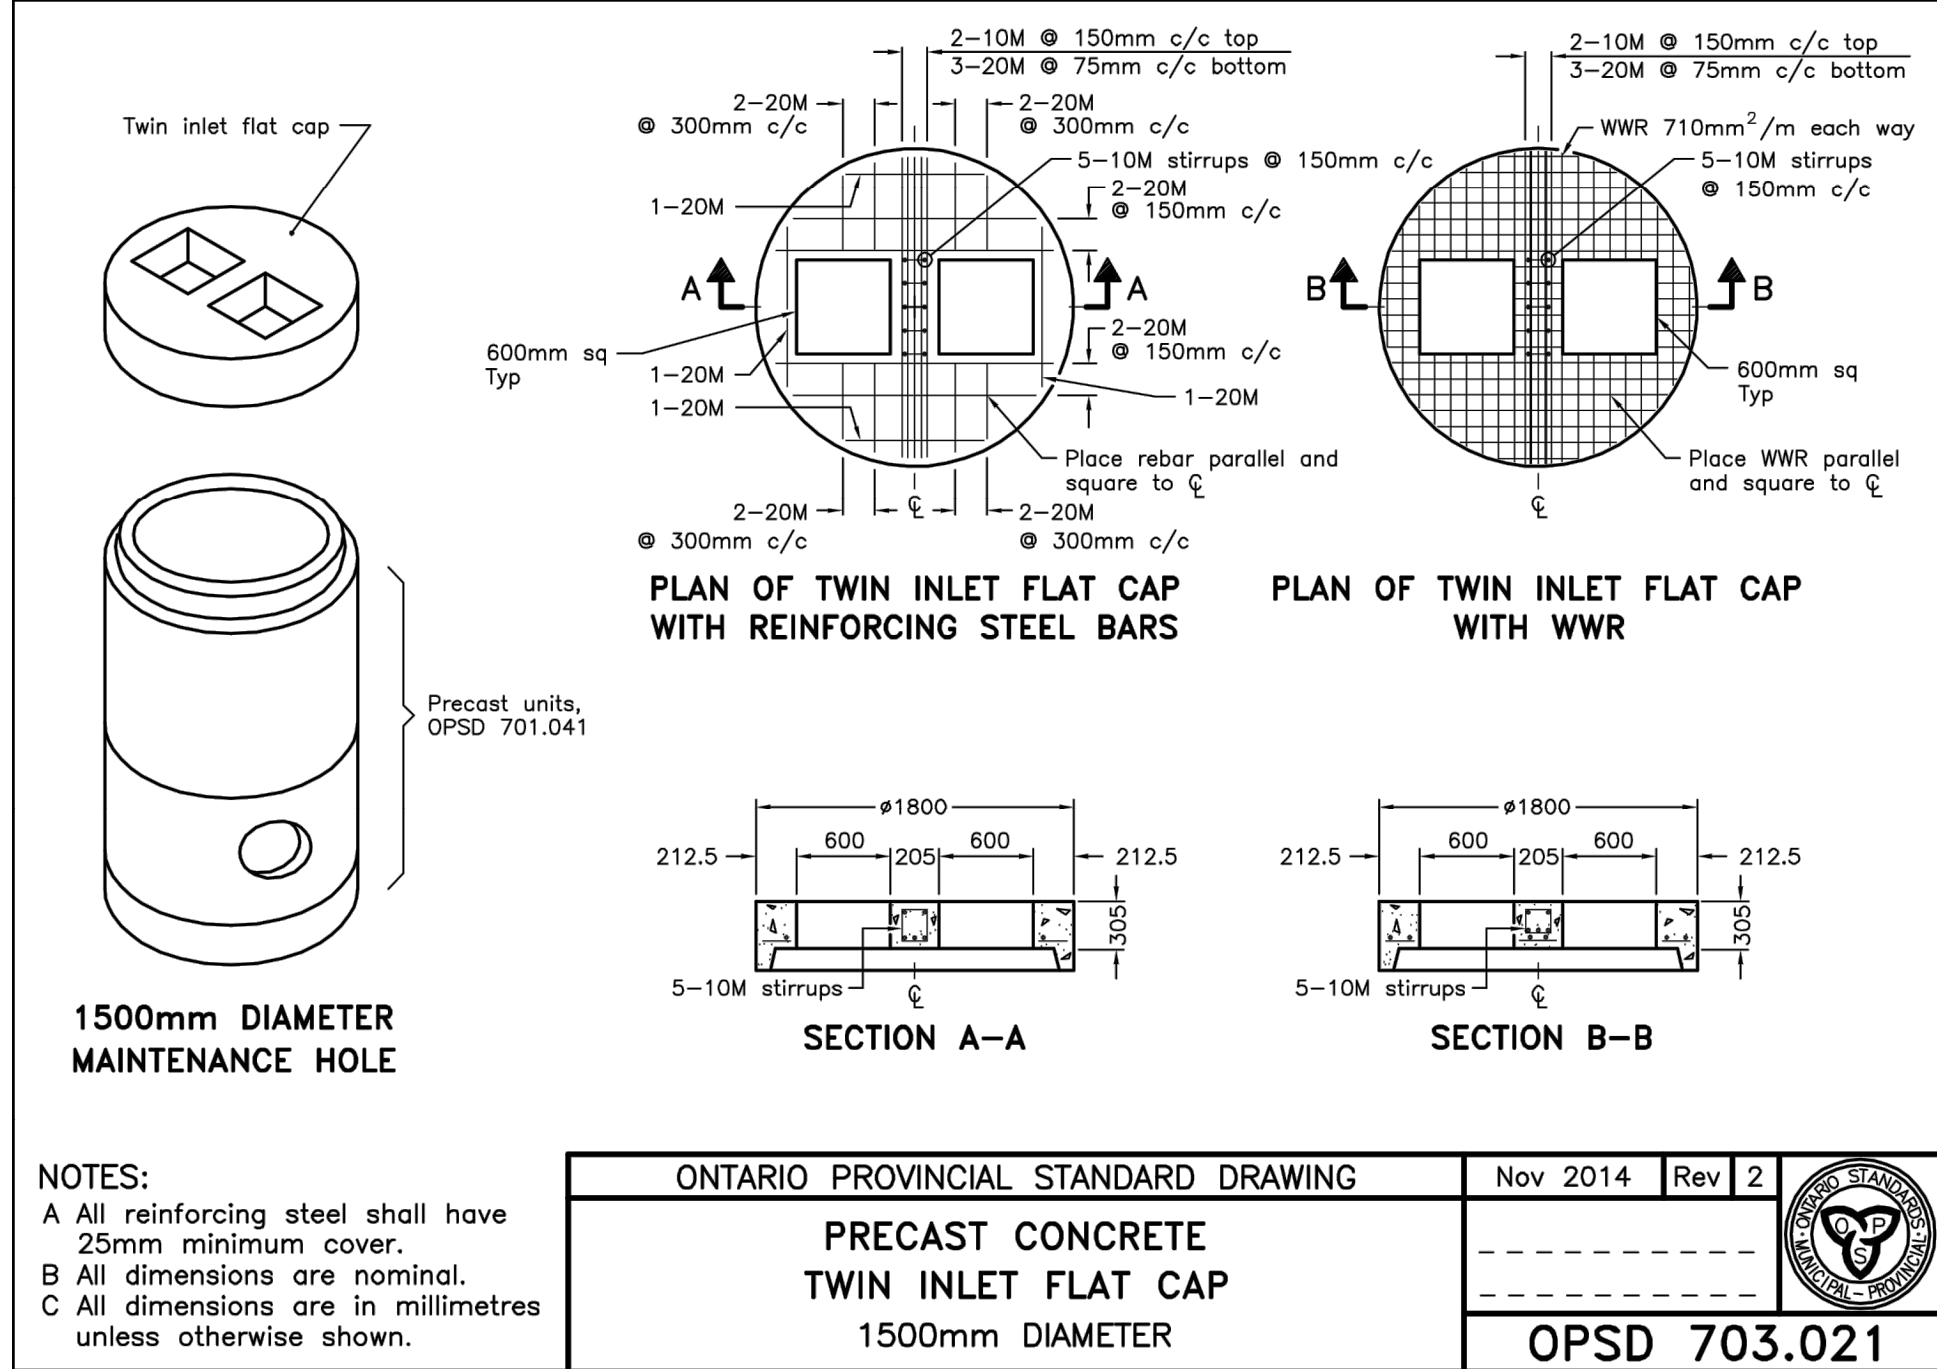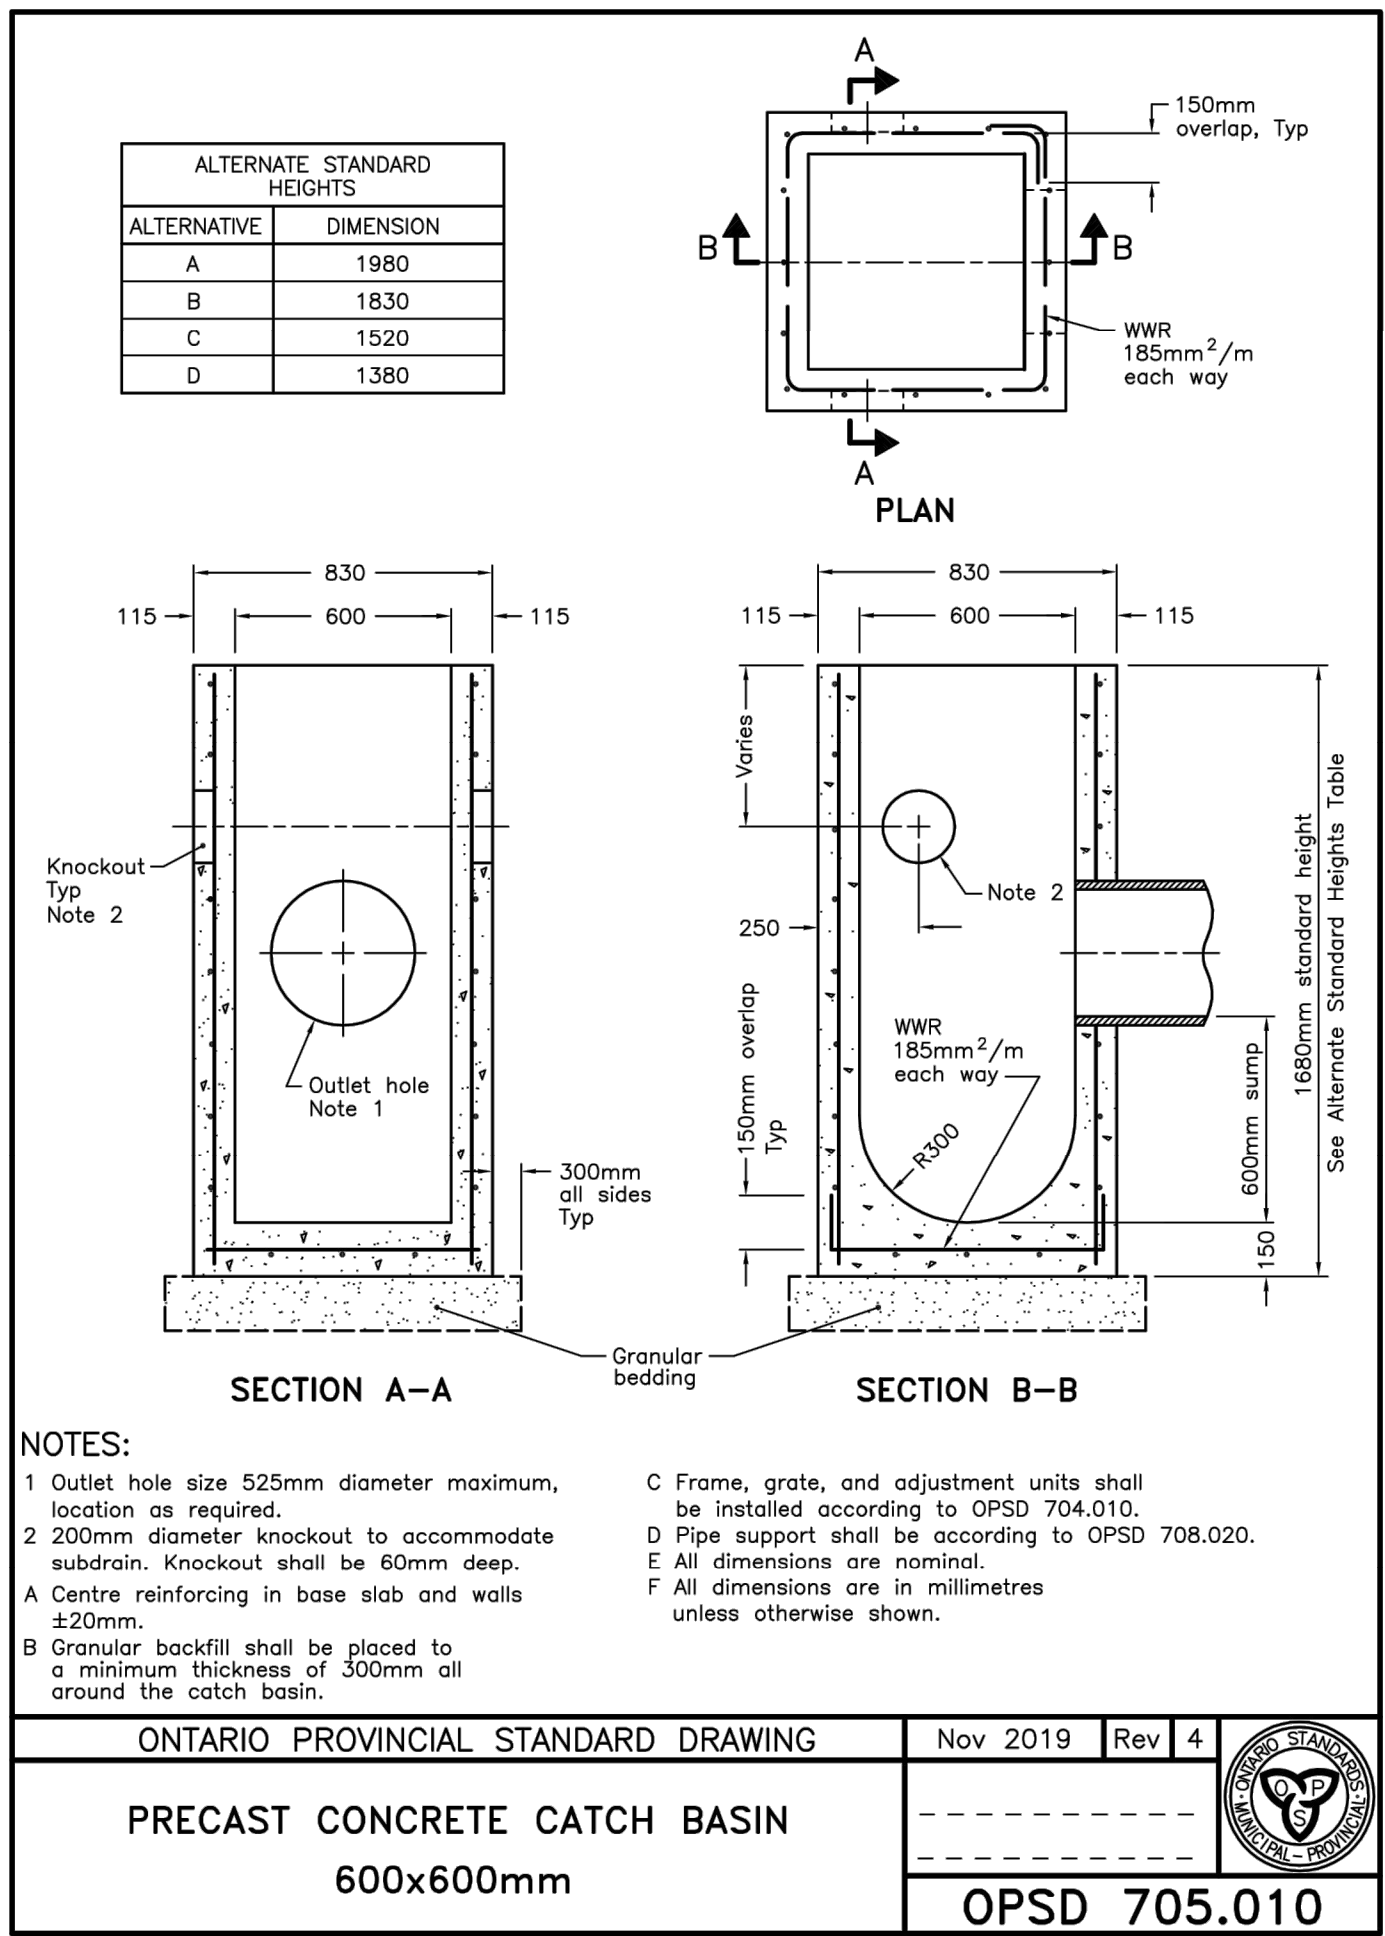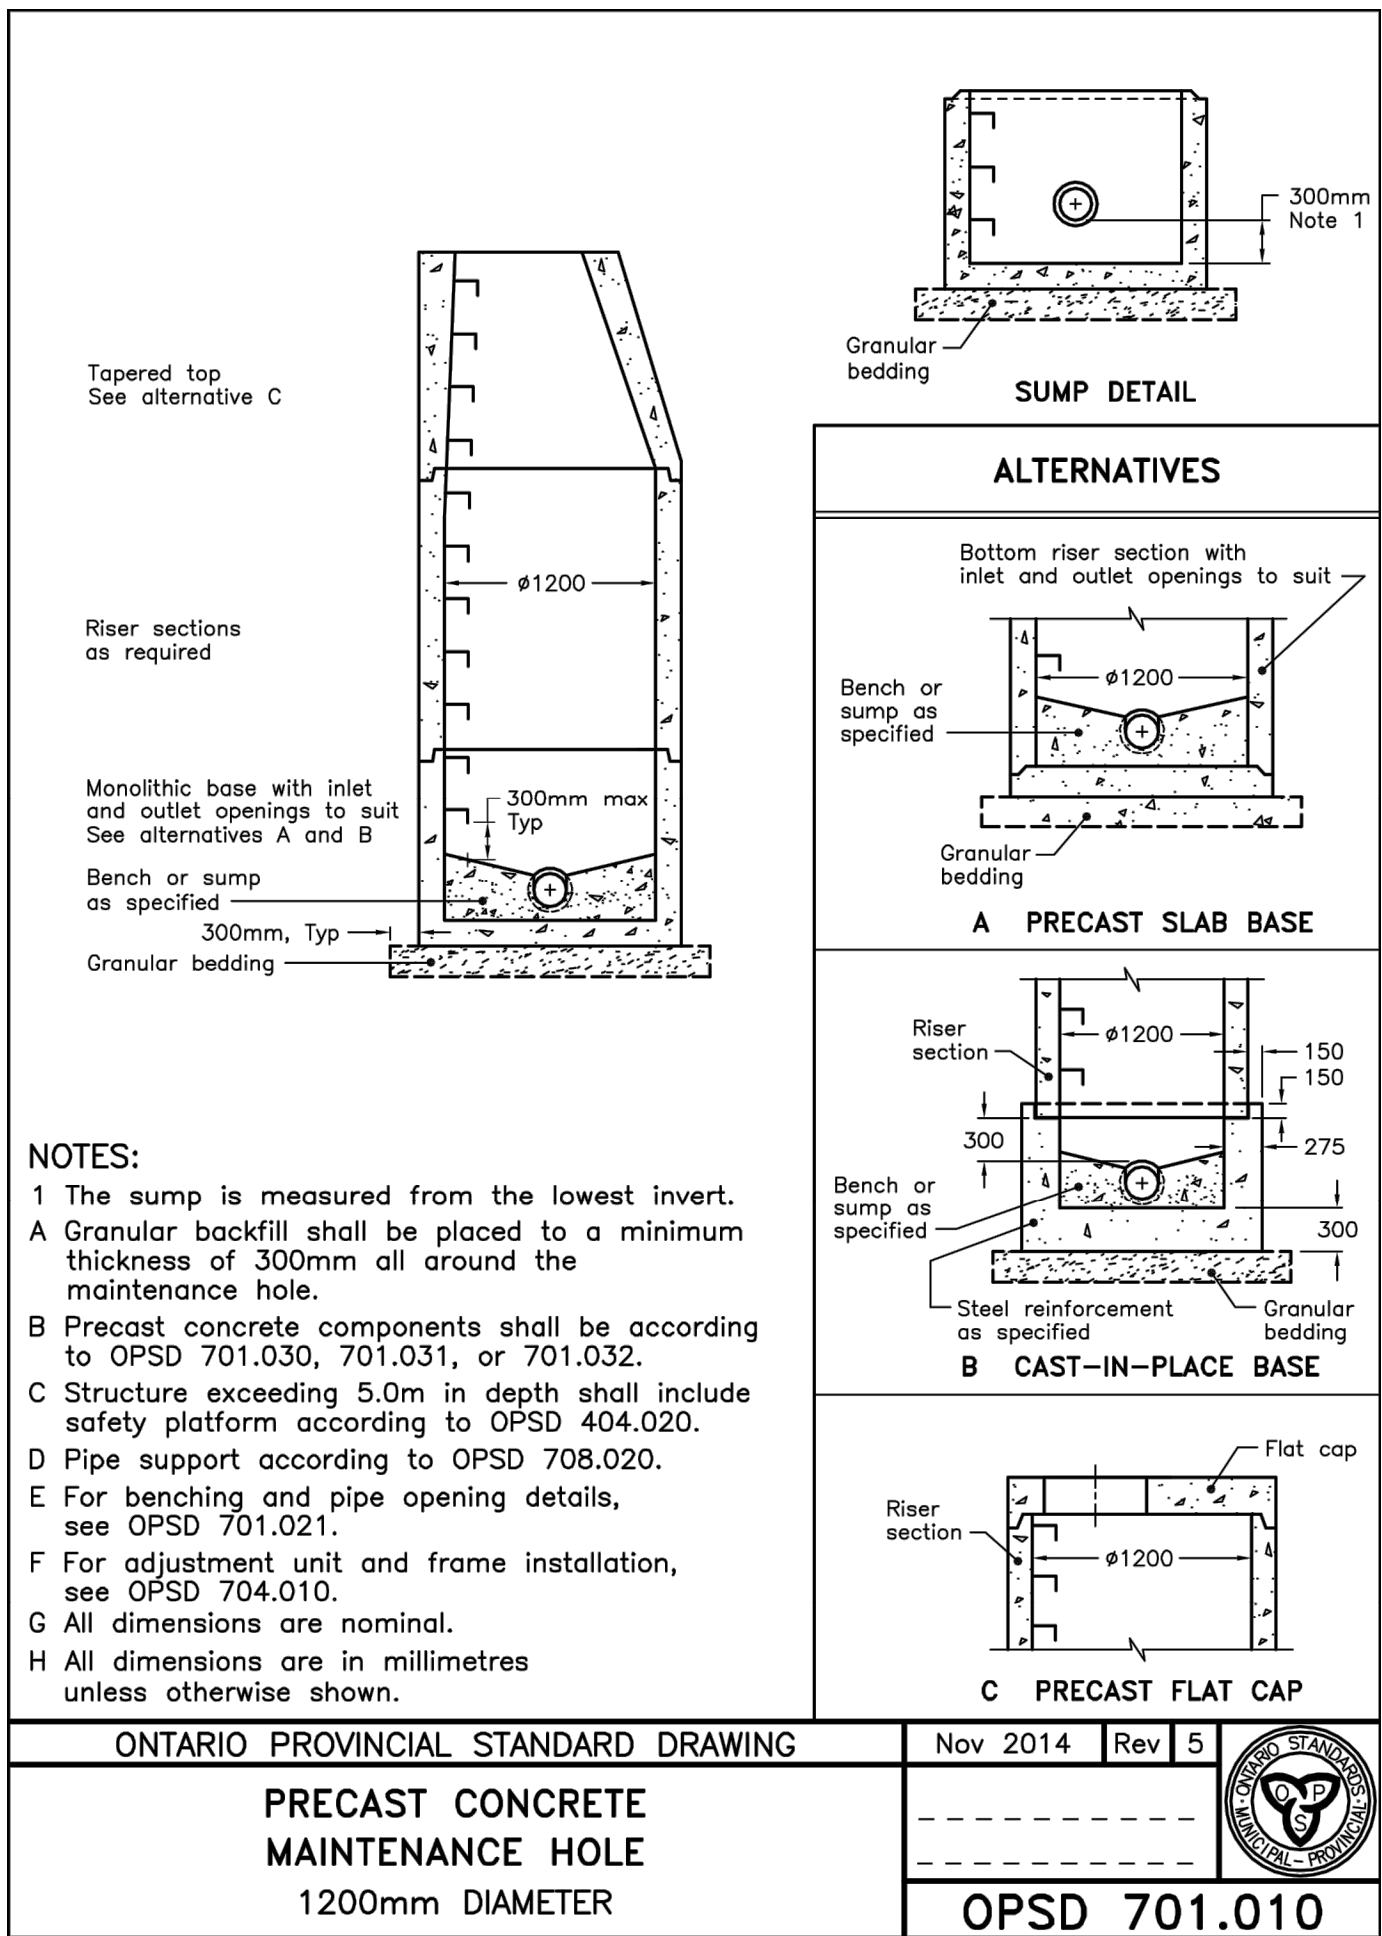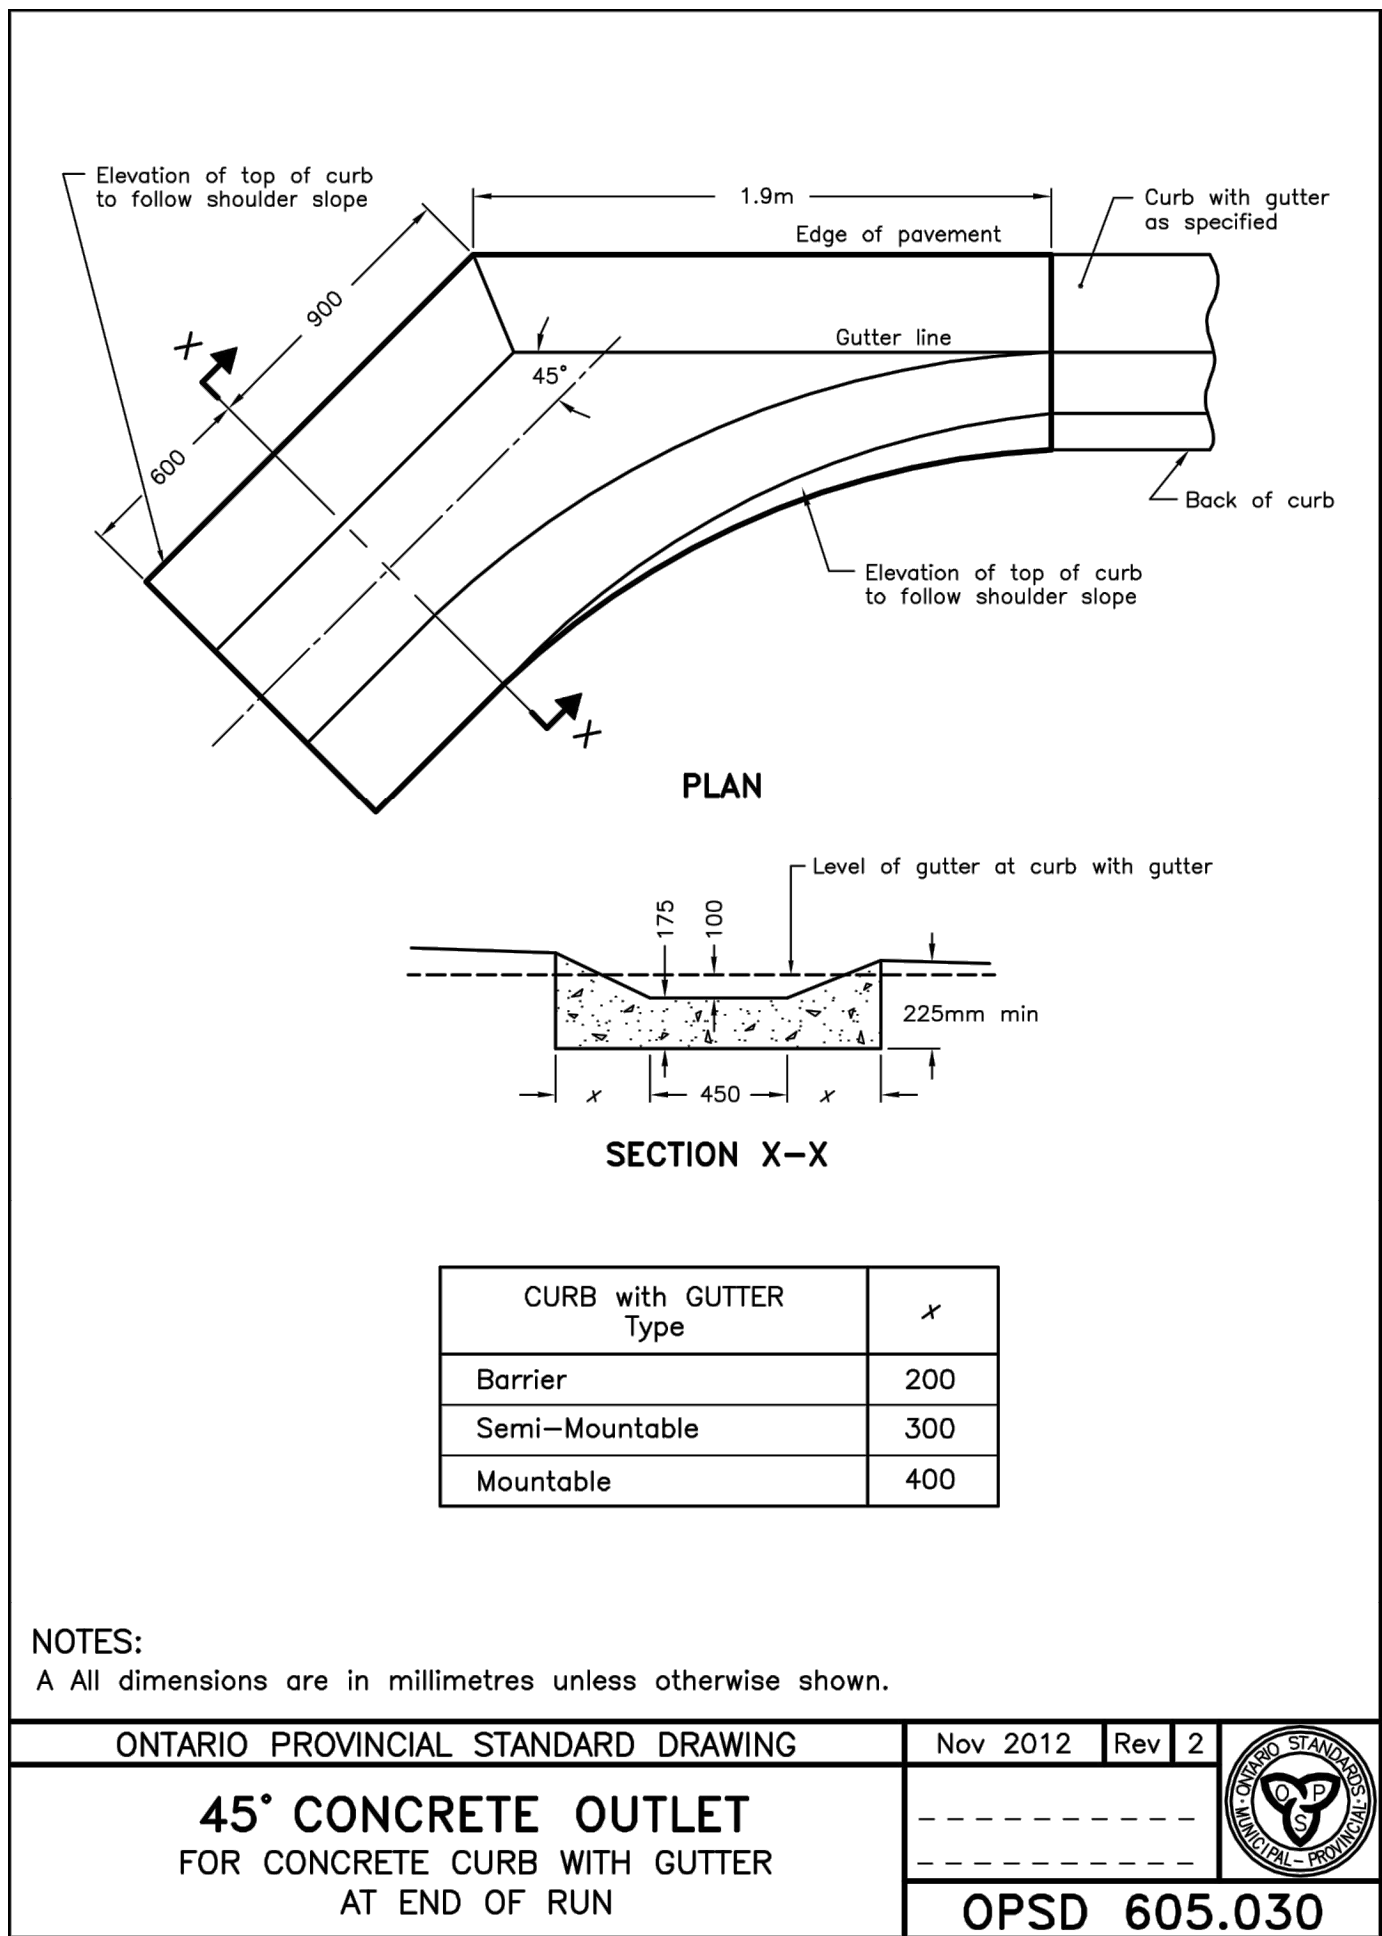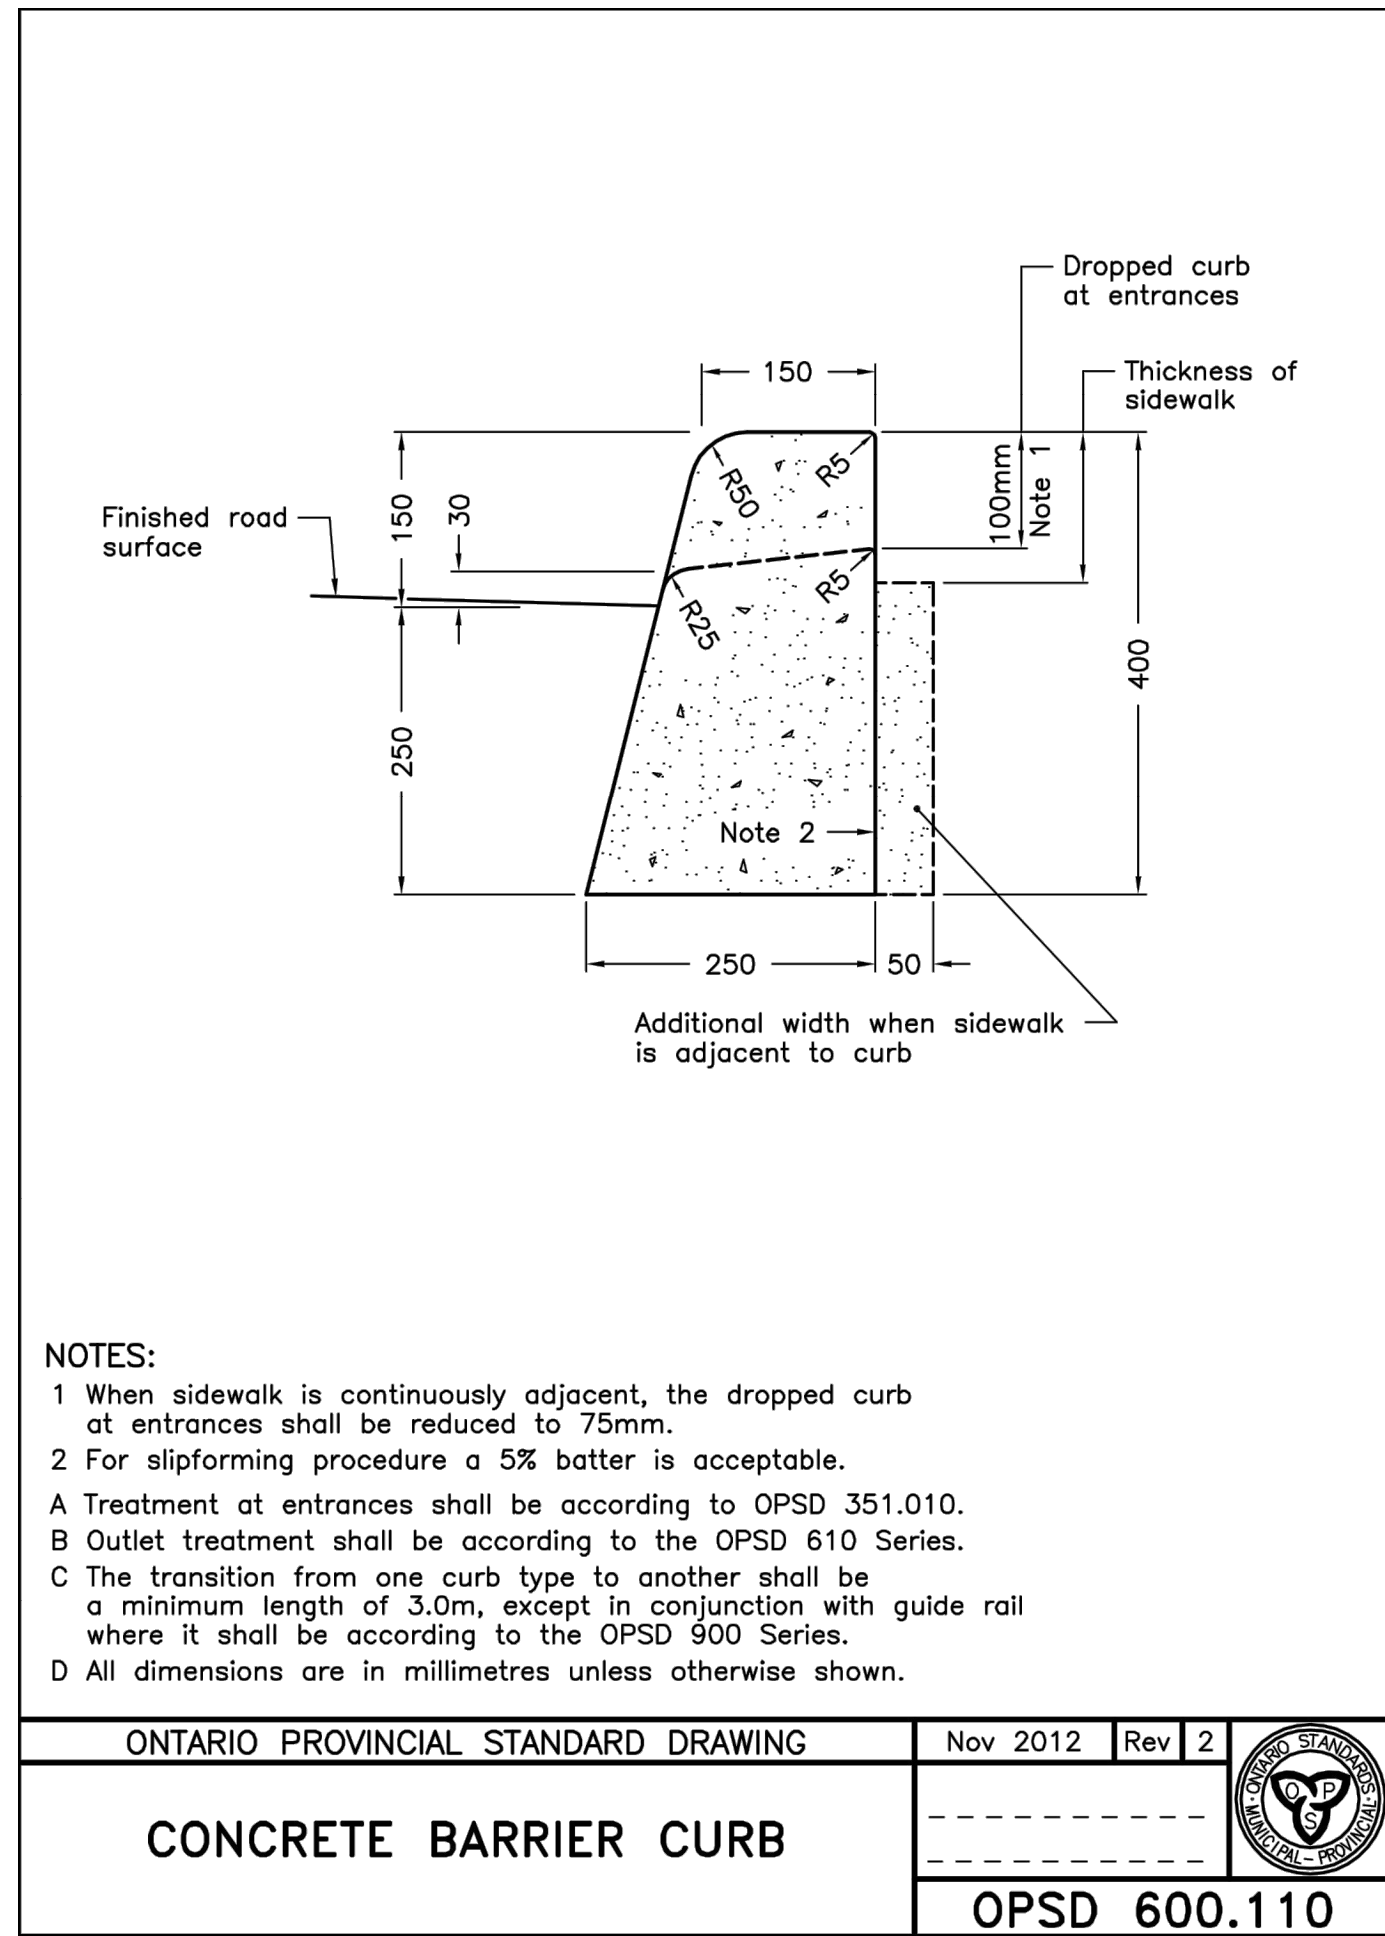

NOT FOR CONSTRUCTION


BENCHMARK:			
BENCHMARK NO. 01019885494 LOCATED ON CONCRETE BRIDGE CARRYING MAPLEVIEW DRIVE E OVER LOVELL CREEK, 0.85KM EAST OF HURONIA ROAD. TABLET IS SET HORIZONTALLY IN THE NORTH FACE, 5.45M NORTH OF CENTRELINE OF ROAD, 28CM WEST OF THE NORTHEAST END OF BRIDGE, 18cm TOP OF CORNER. N4910788.589 E807284.100 ELEV 241.661			
BENCHMARK NO. 03120030029 MAPLEVIEW HEIGHTS ELEMENTARY SCHOOL - 180 ESTHER DR. THE VERTICAL MONUMENT IS SET PLUSH IN CONCRETE FLAGPOLE BASE 4.7m SOUTH FROM THE SOUTHWEST CORNER OF THE MAIN ENTRANCE TO SCHOOL AND TABLET IS ON THE SOUTHWEST SIDE OF THE FLAGPOLE BASE. N4911610 E807799 ELEV 250.509			
BENCHMARK NO. 03120110013 LOCATED ON LOCHART ROAD ON THE NORTH SIDE OF THE BOULEVARD, APPROXIMATELY 1.02km WEST OF THE YONGE STREET AND HURONIA ROAD INTERSECTION. N4900870.257 E808733.580 ELEV 252.807			

NO.	REVISIONS	DATE	INITIAL
2	2ND DETAILED DESIGN SUBMISSION	21-09-03	MF
1	1ST DETAILED DESIGN SUBMISSION	21-02-12	MF






PRATT HANSEN GROUP INC.
ELEMENTS SITE PLAN
CITY OF BARRIE

STANDARD DETAILS

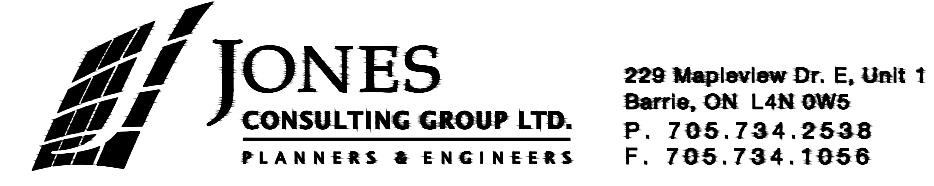


DESIGN	MF	SCALE: N/A	DATE: JANUARY 2021
DRAWN	KS	PROJECT: PRA-19078	DWG. NO: DWG. N9
CHECKED	DR		DET-2

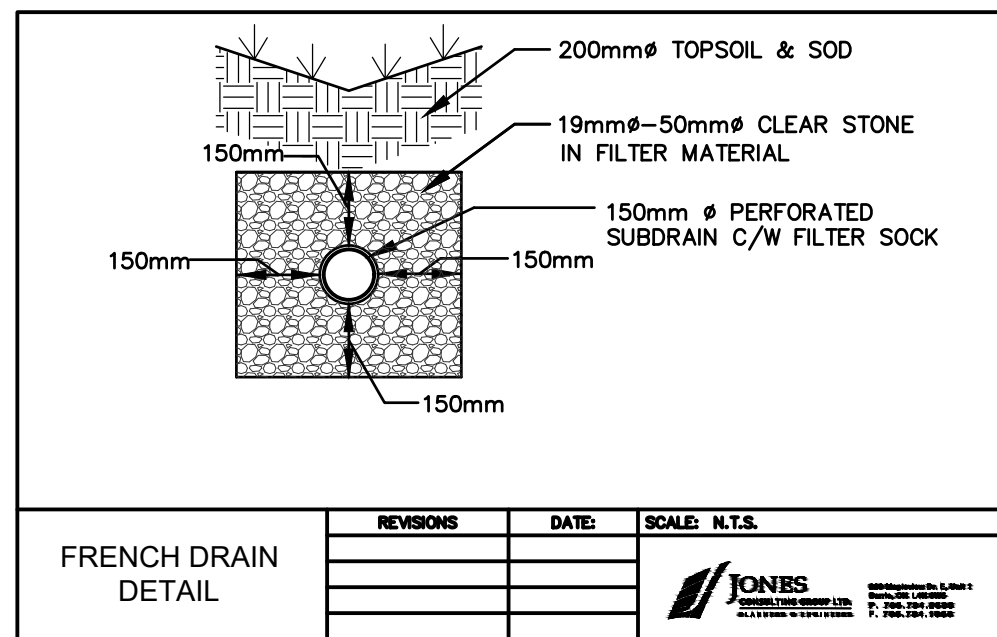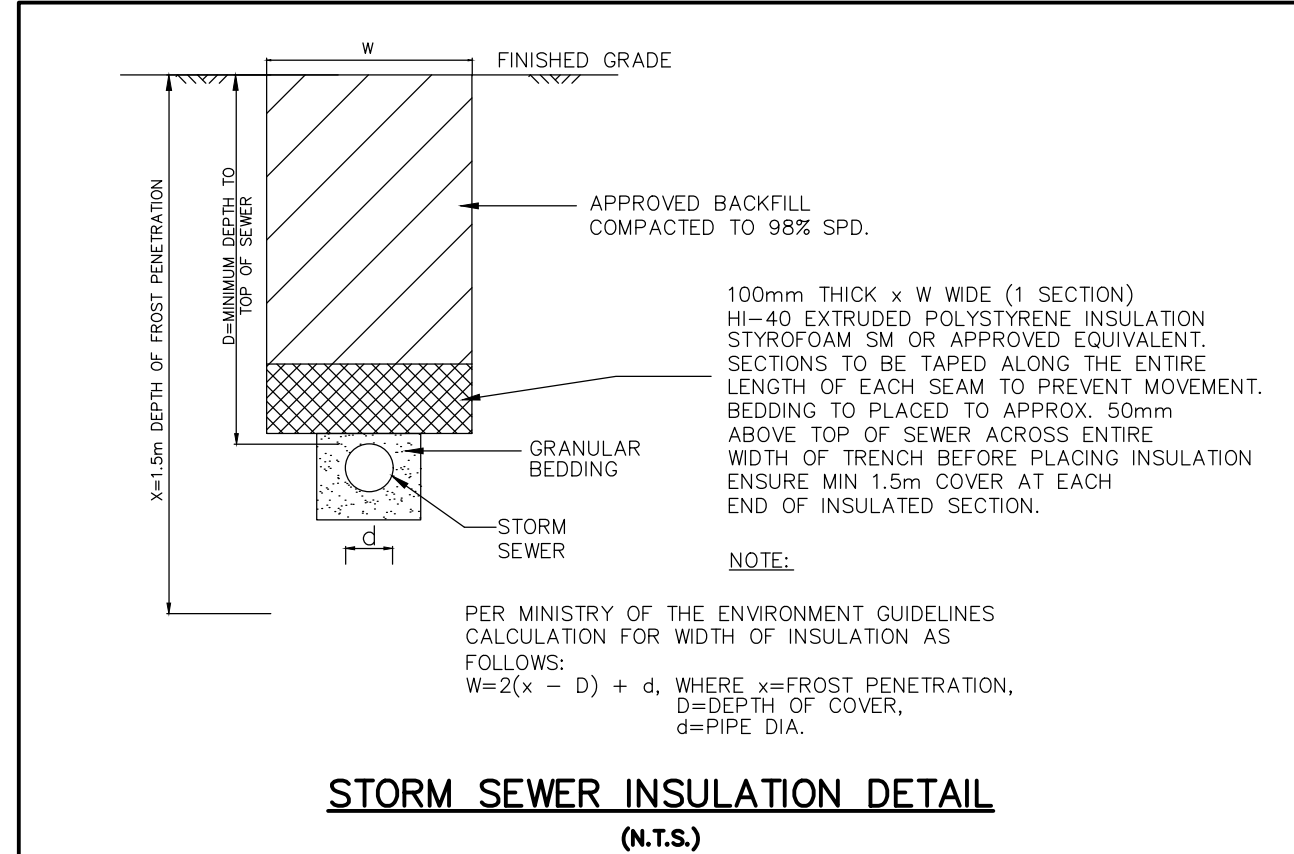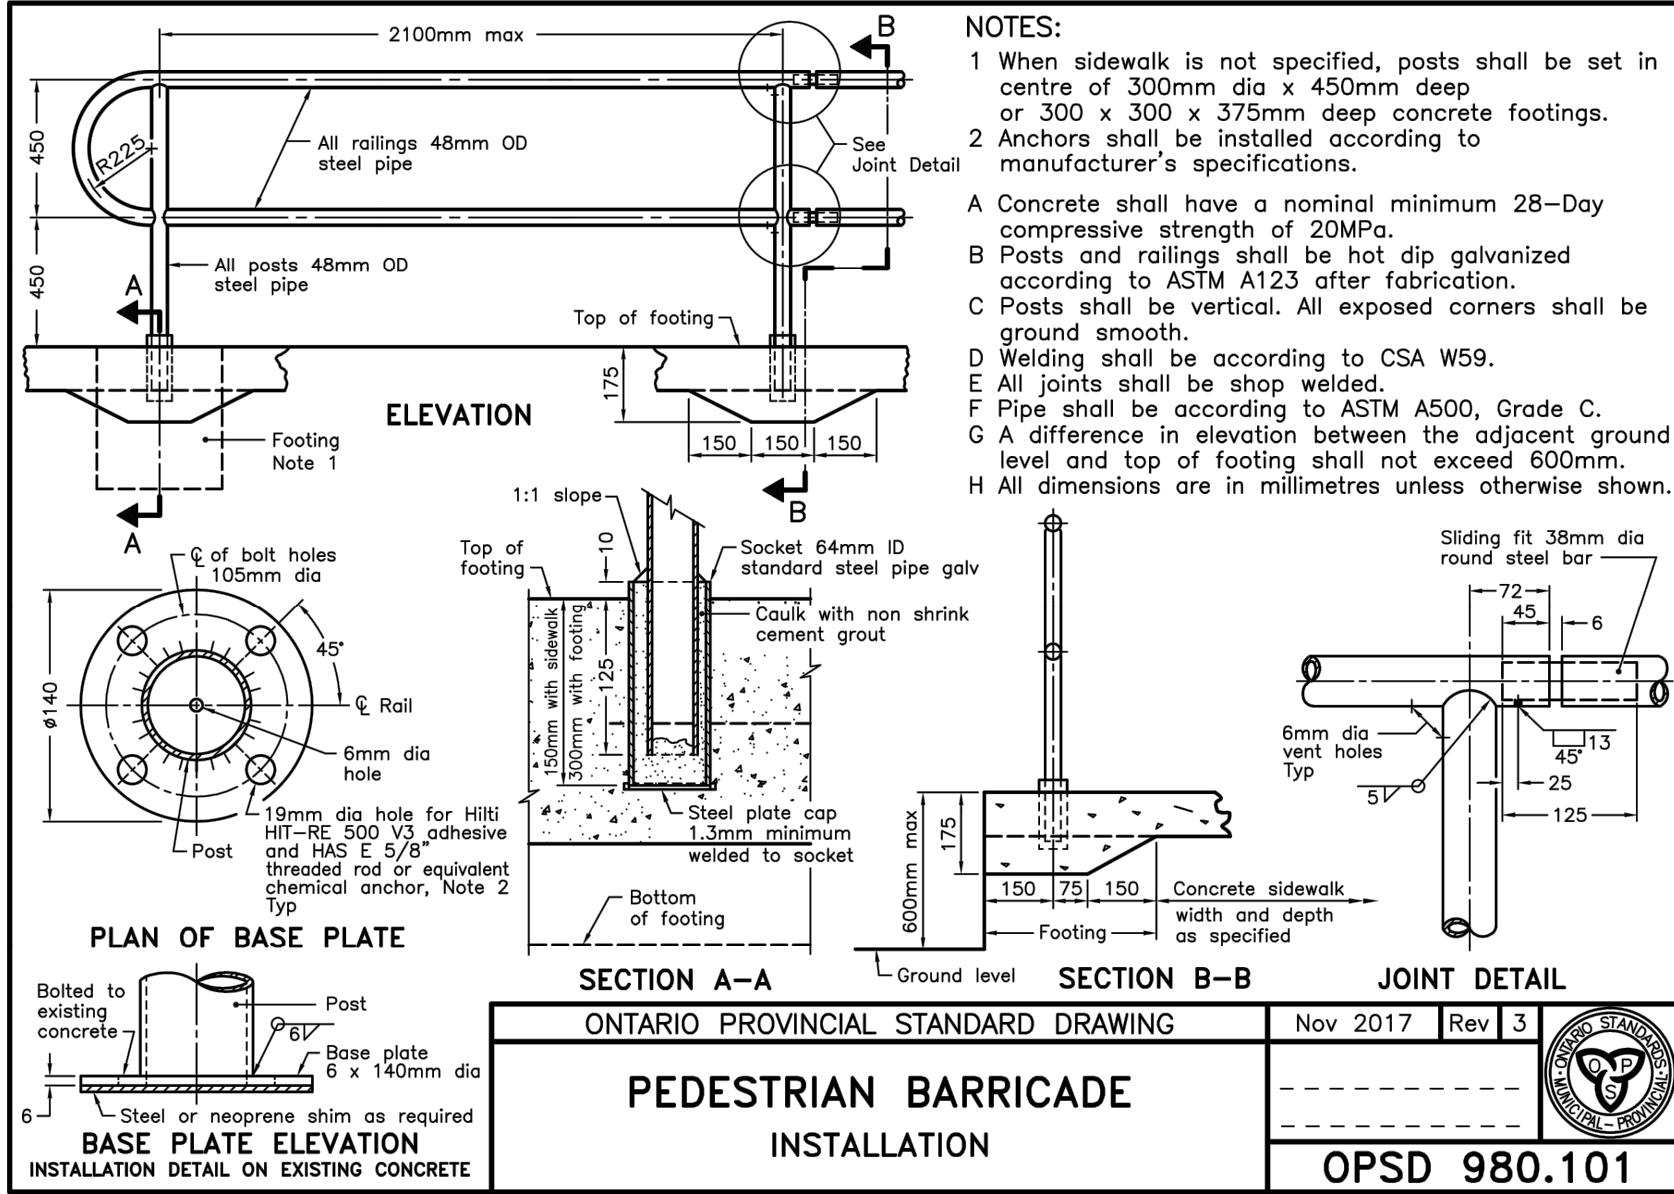






Notes

- CB Shield can be installed at any time. In a non frozen condition.
- The frame and cover **MUST BE** well aligned with the catchbasin for proper installation.
- The catchbasin sump must be clean before installation
- The grate should be at the same level as the standing water in the sump.

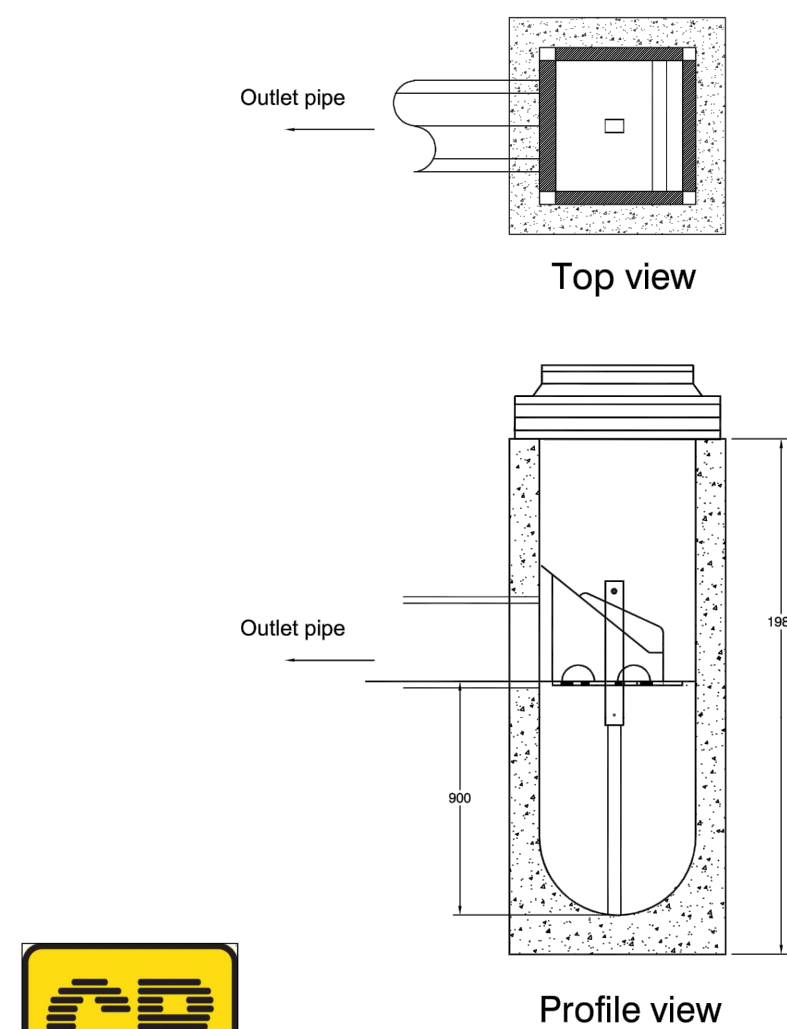

CB SHIELD

CB Shield (900mm Sump)

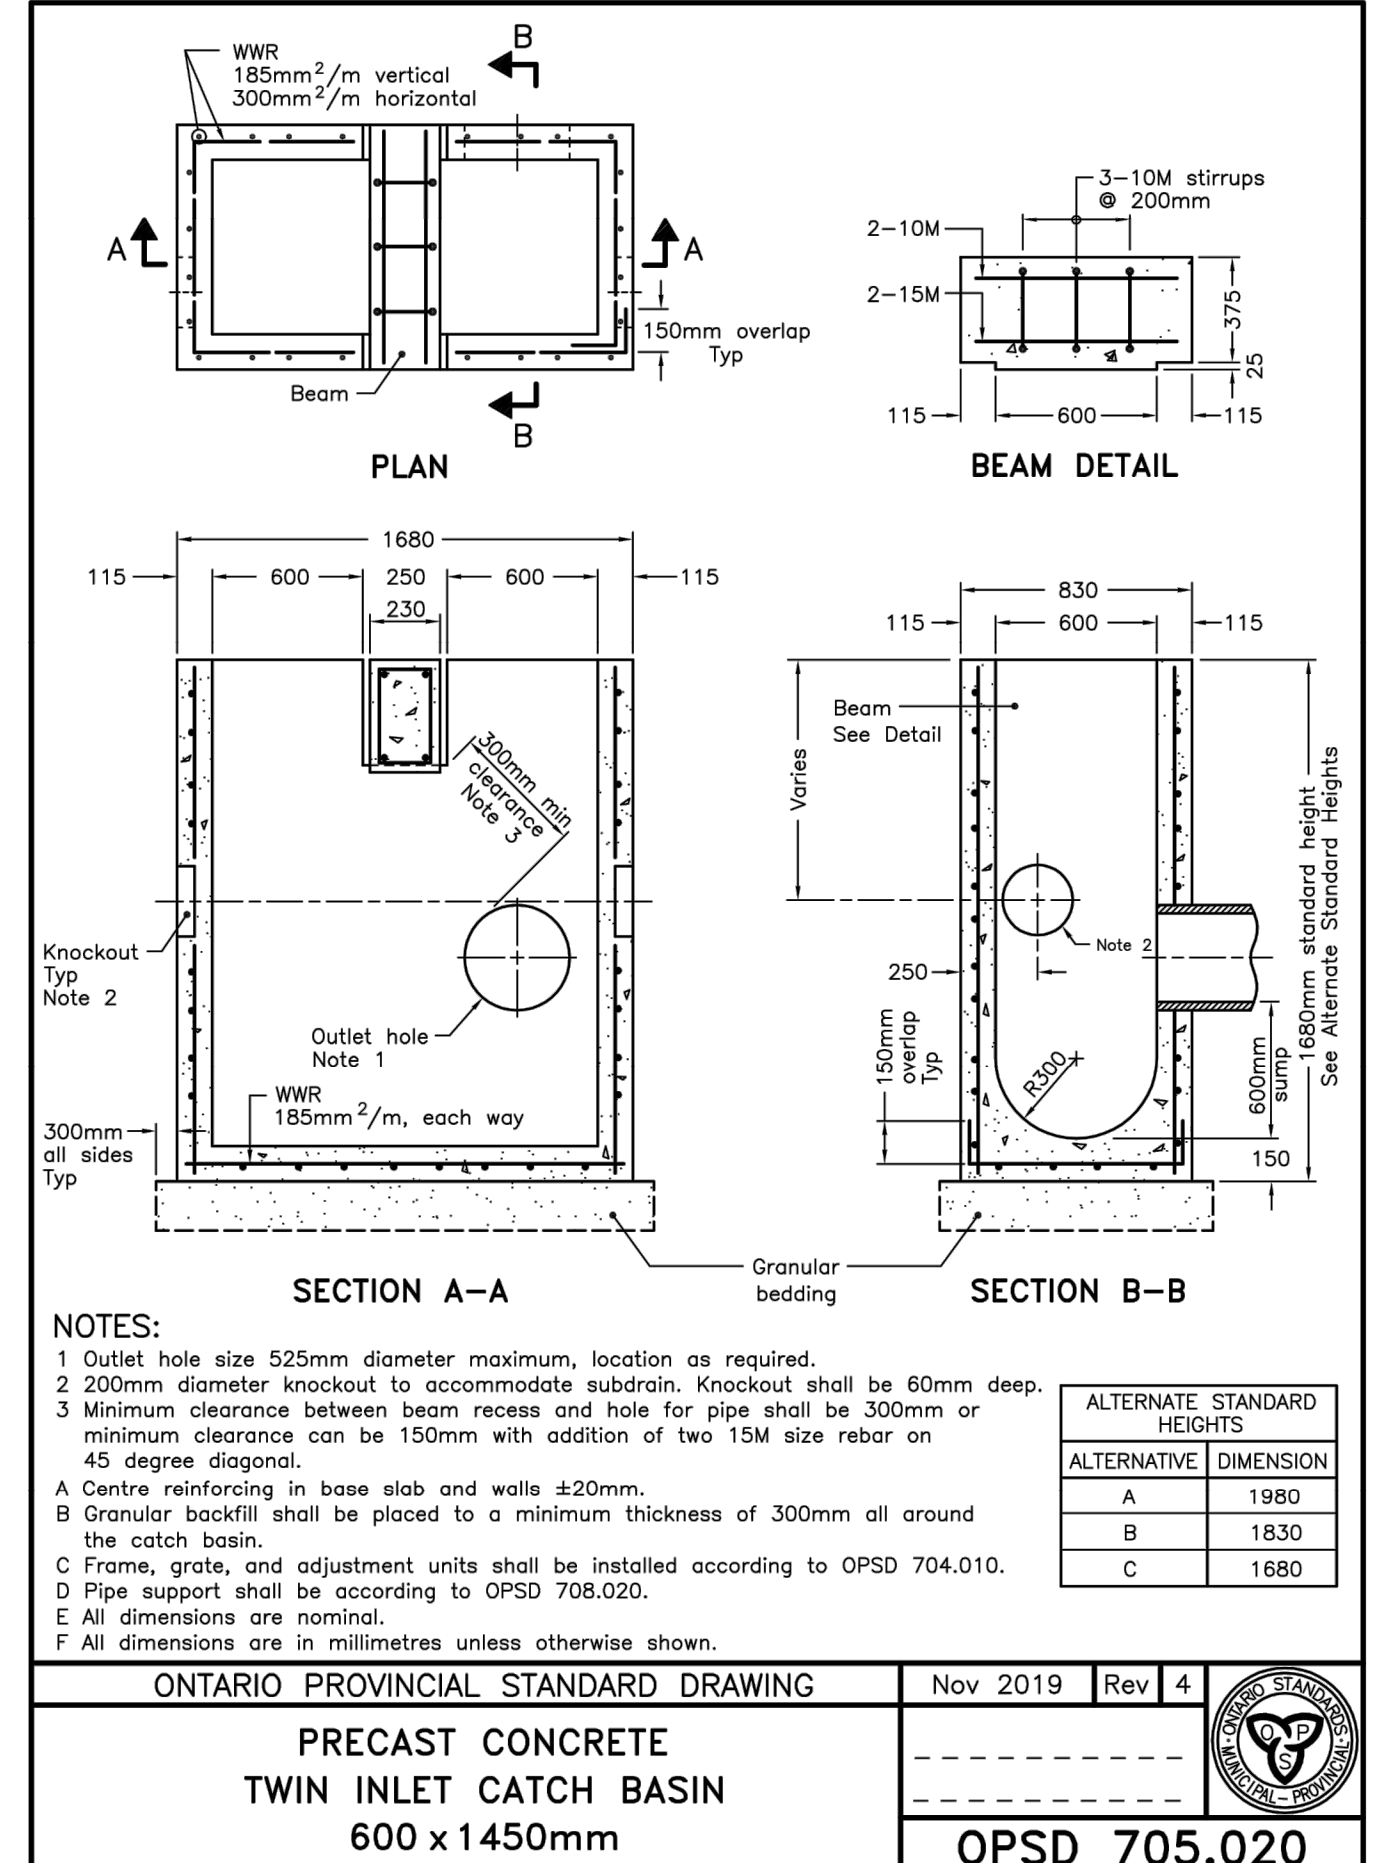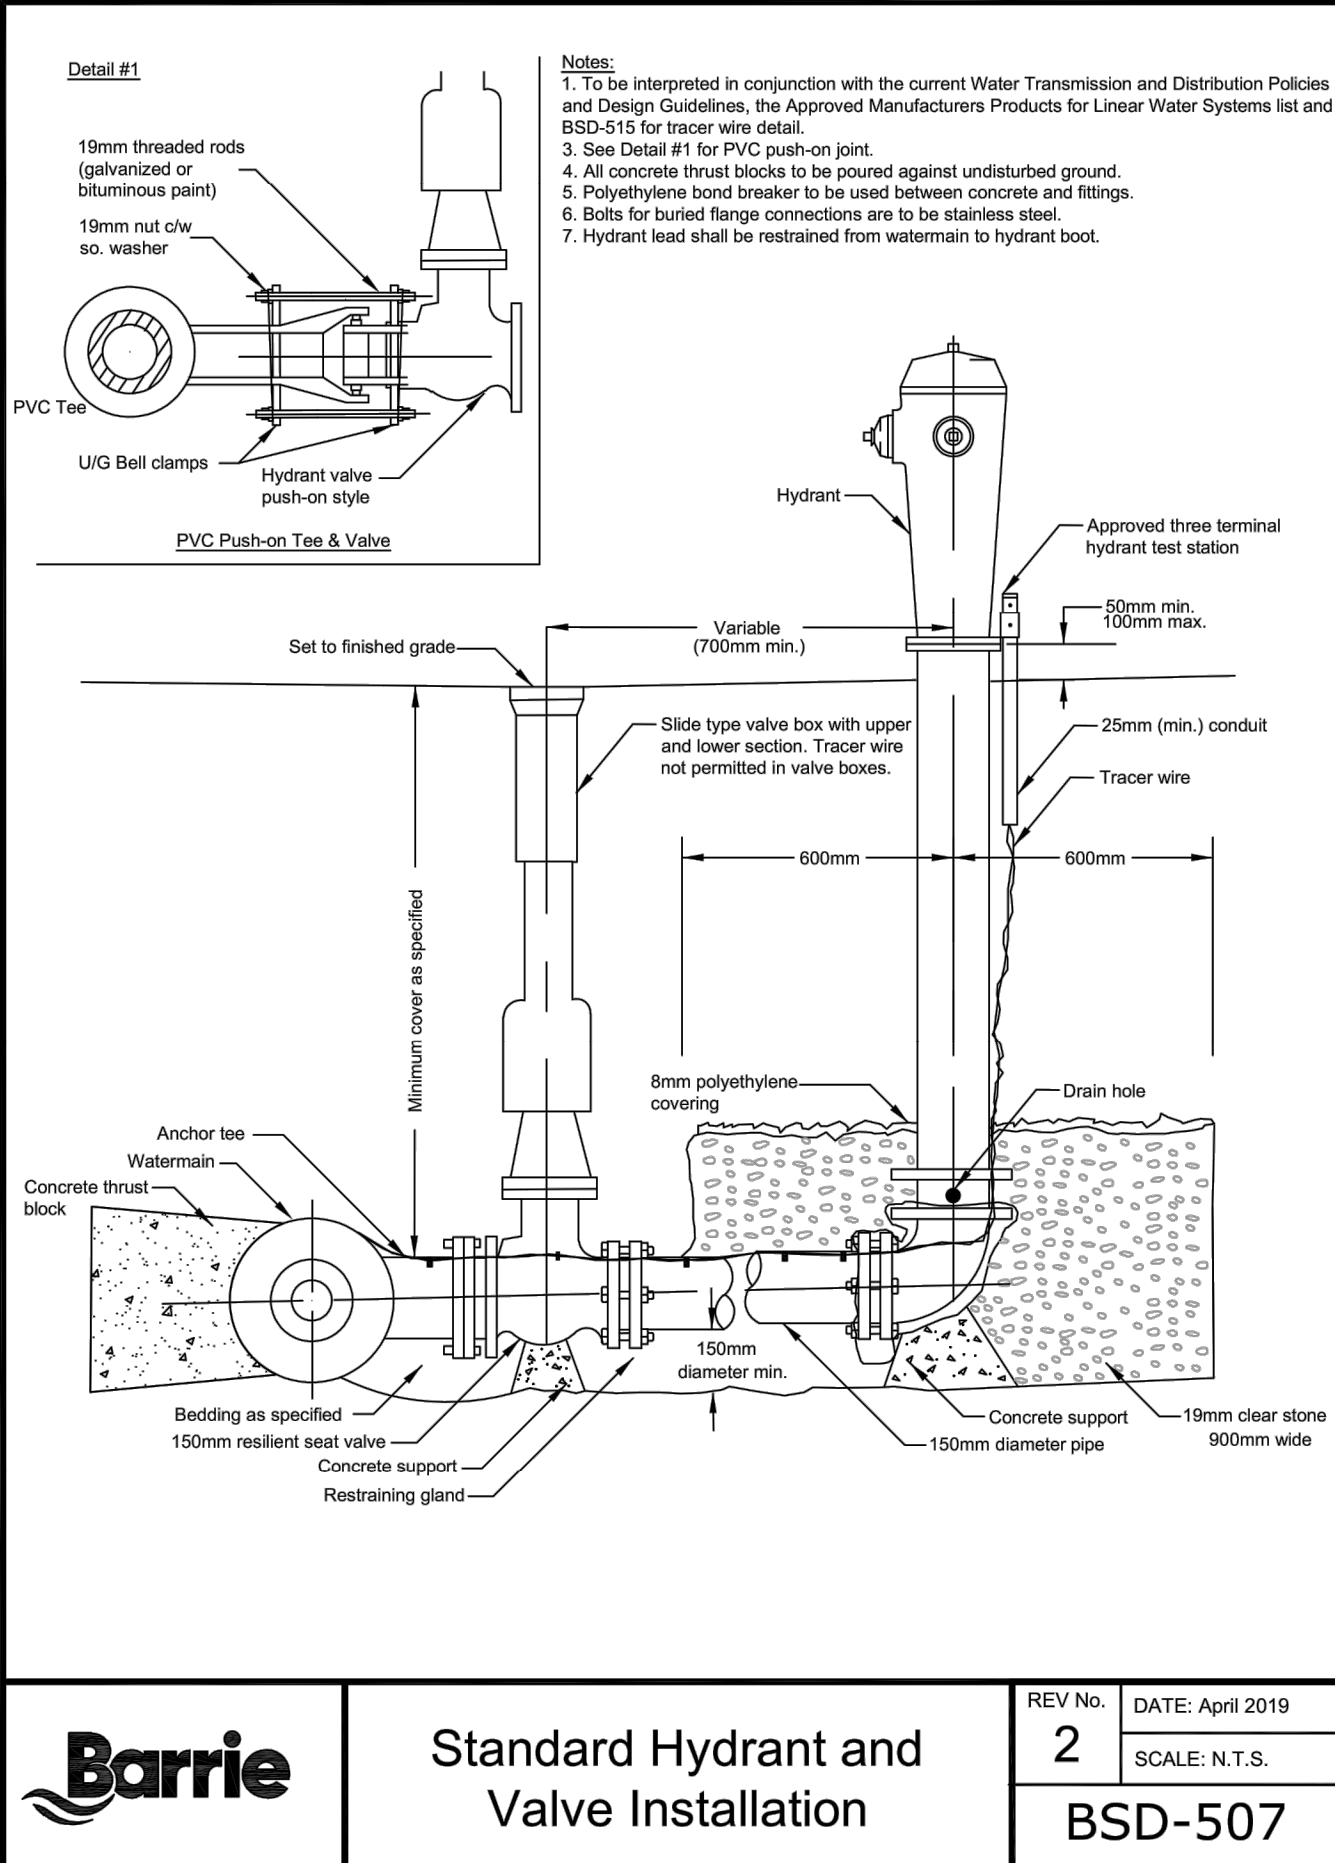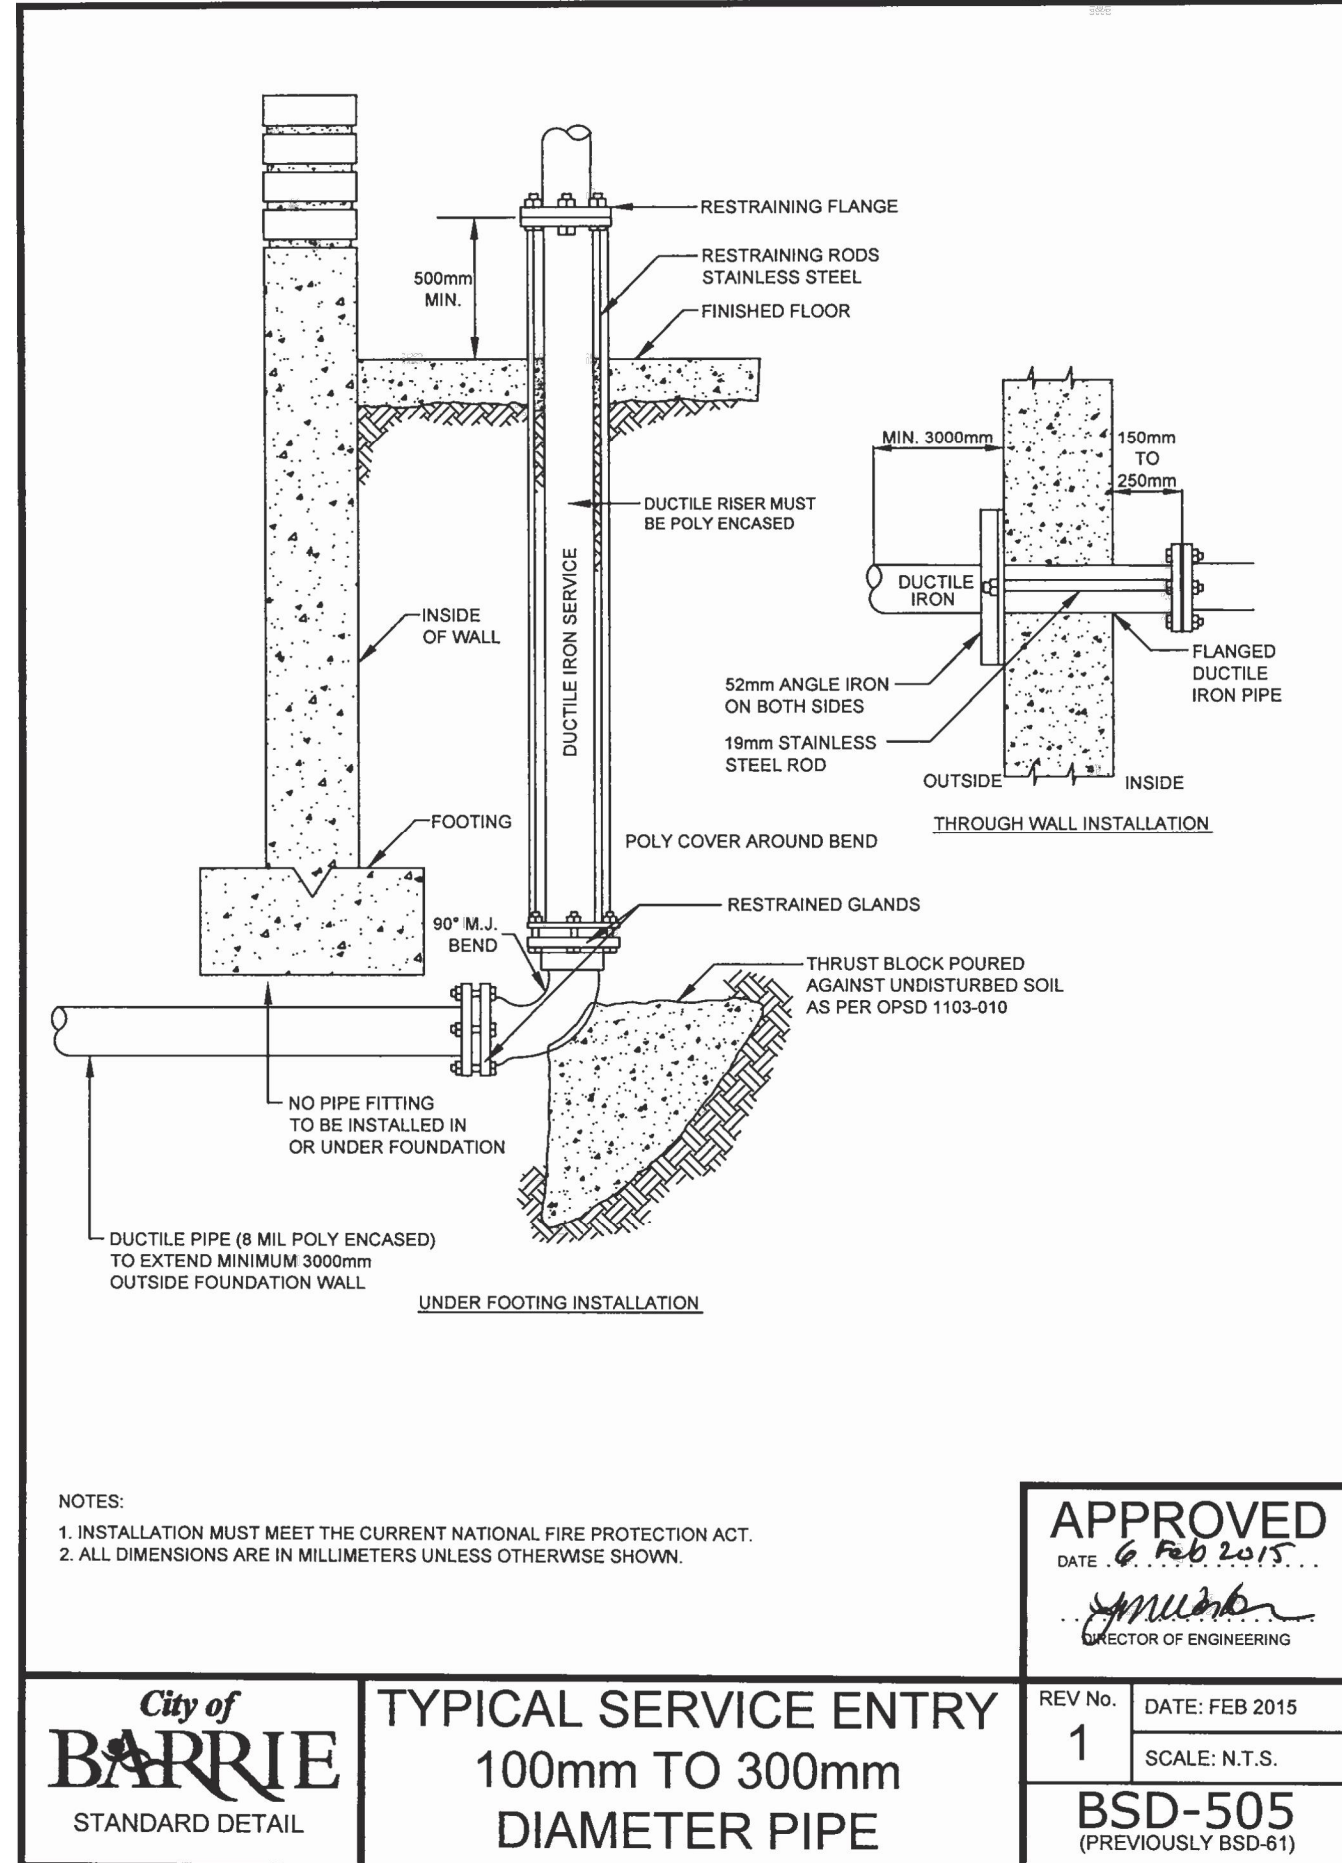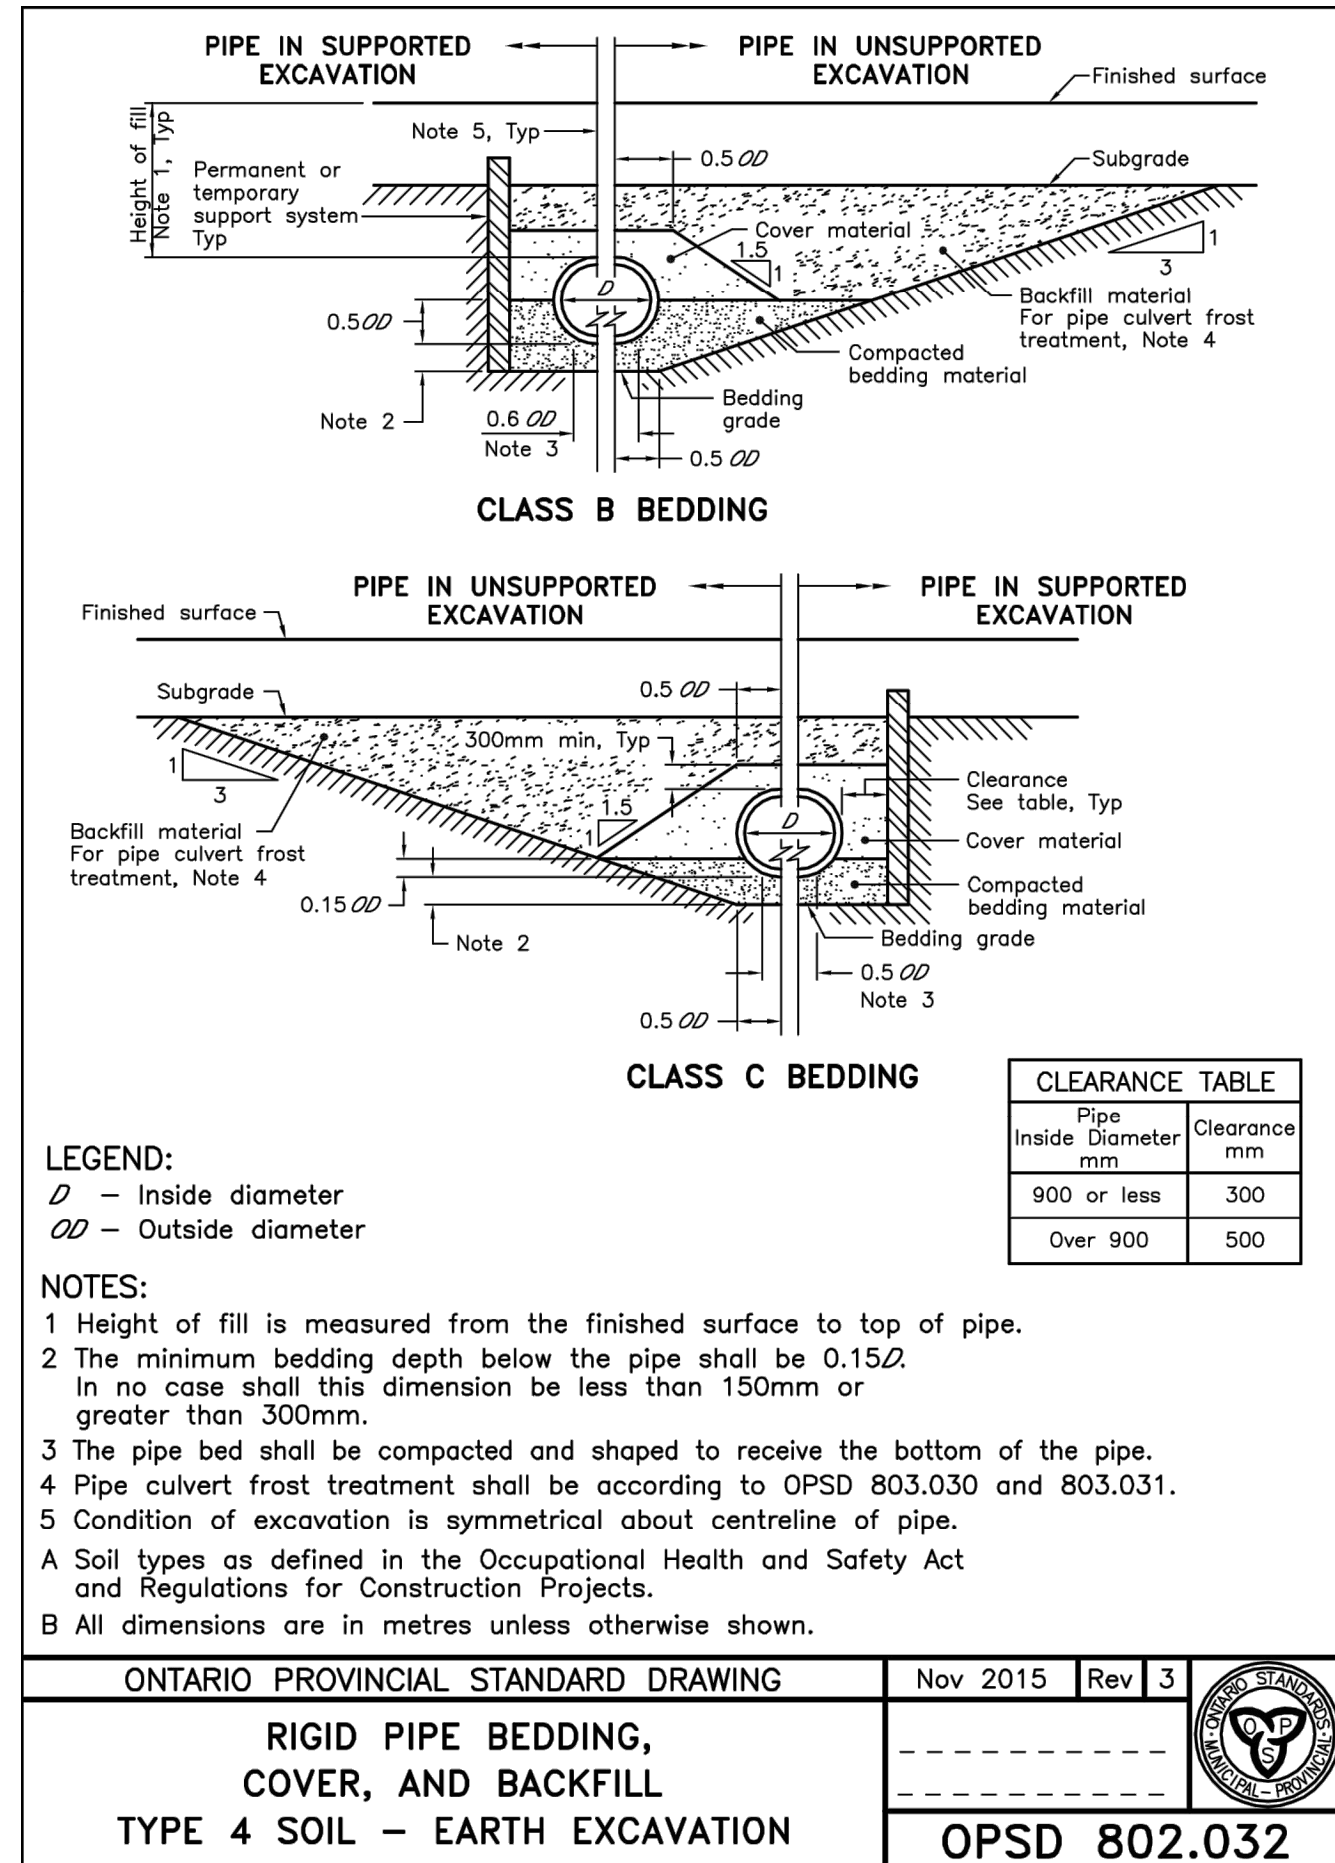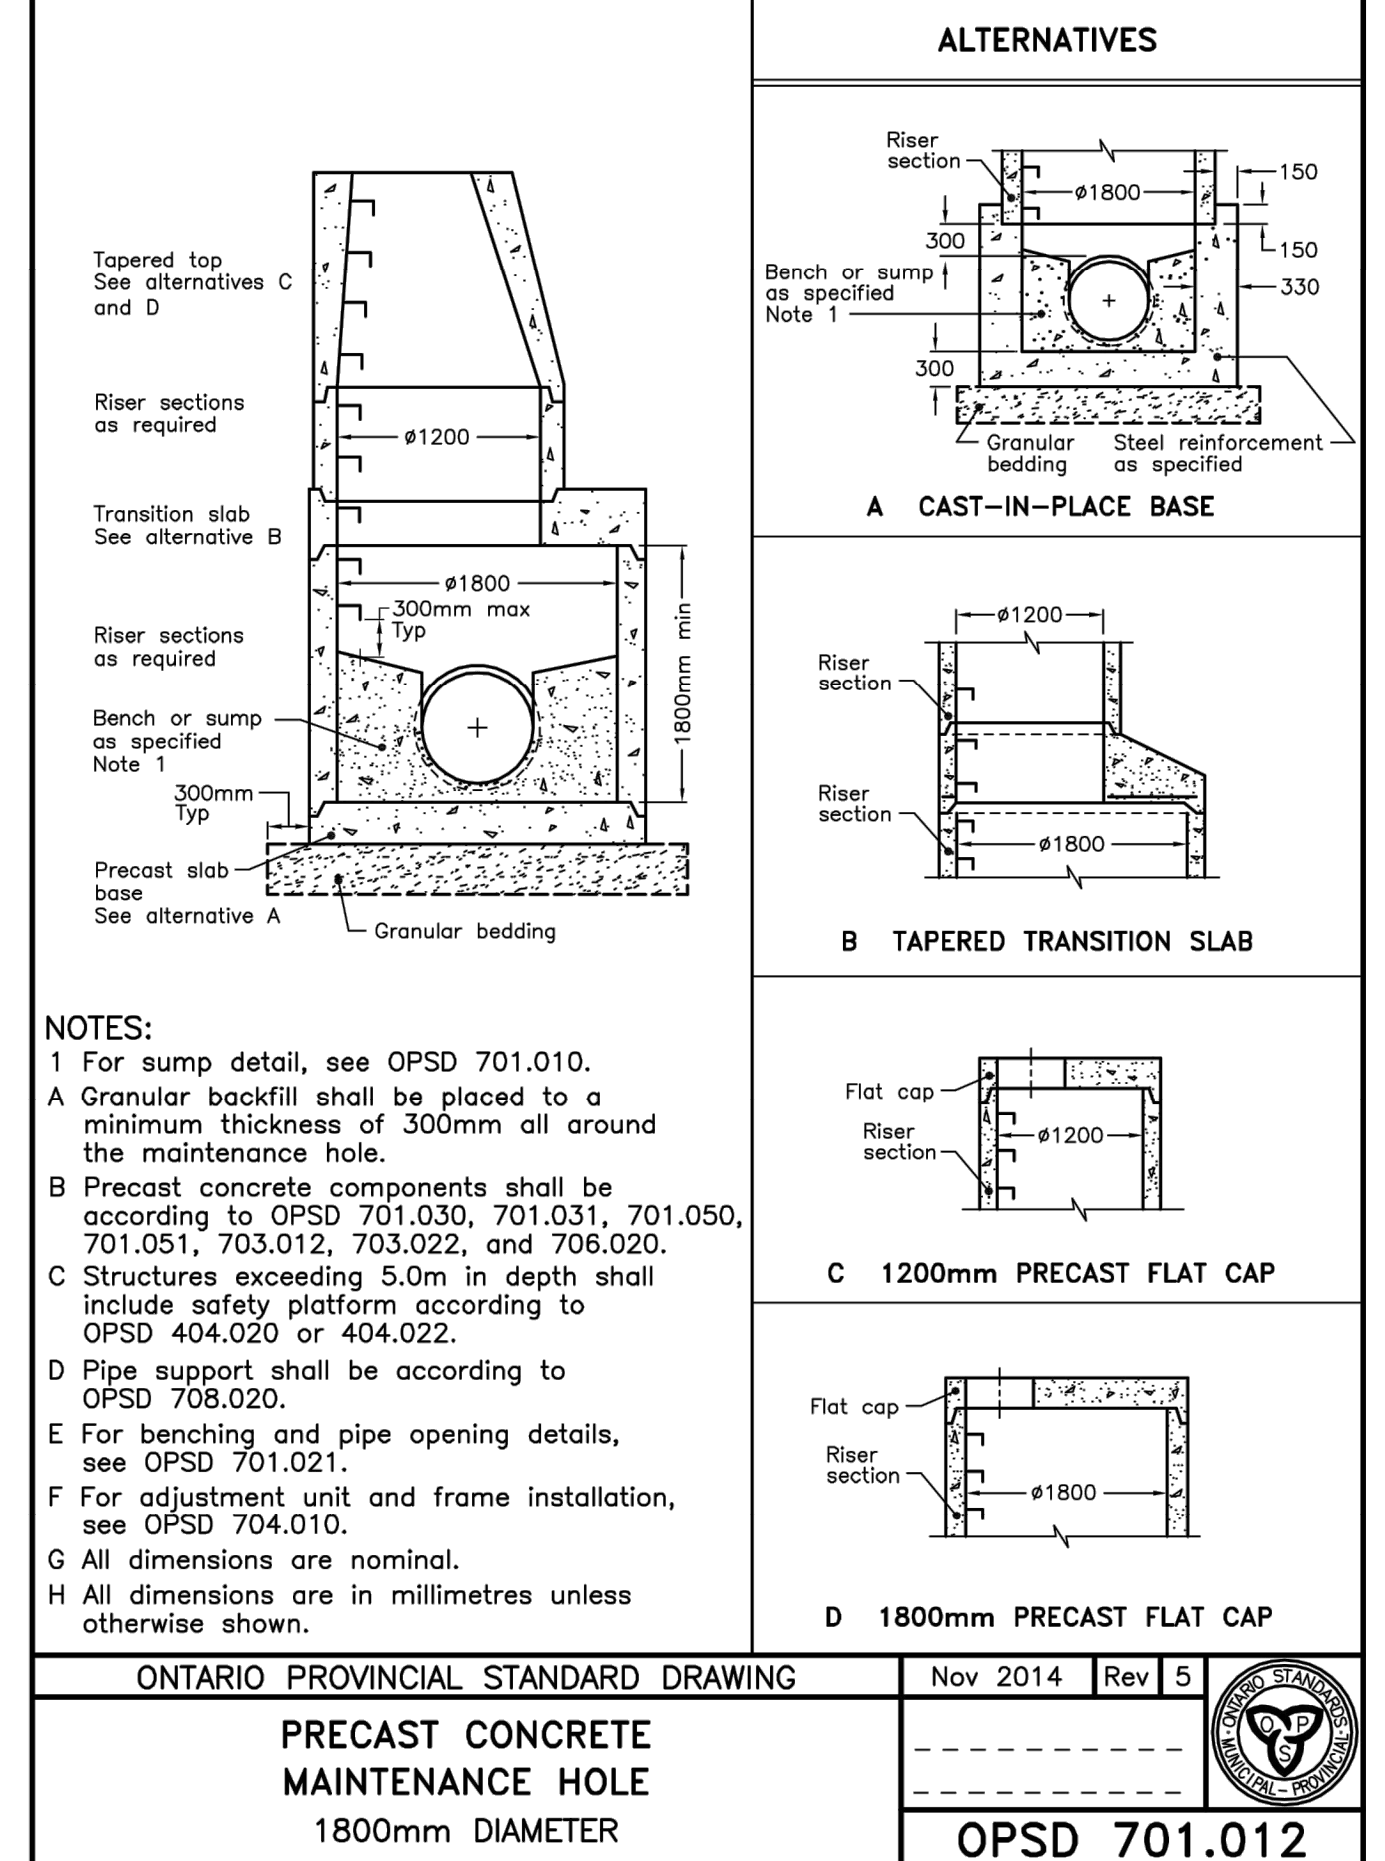

NOT FOR CONSTRUCTION

BENCHMARK:

BENCHMARK NO. 01019885494 LOCATED ON CONCRETE BRIDGE CARRYING MAPLEVIEW DRIVE E OVER LOVELL CREEK, 0.85km EAST OF HURONIA ROAD. TABLET IS SET HORIZONTALLY IN THE NORTH FACE, 5.45m NORTH OF CENTRELINE OF ROAD, 28cm WEST OF THE NORTHEAST DIO OF BRIDGE, 18cm TOP OF CORING. N4910788.589 E807284.100 ELEV 241.661

BENCHMARK NO. 03120030029 MAPLEVIEW HEIGHTS ELEMENTARY SCHOOL - 180 ESTHER DR. THE VERTICAL MONUMENT IS SET FLUSH IN CONCRETE FLAGPOLE BASE 47m SOUTH FROM THE SOUTHWEST CORNER OF THE MAIN ENTRANCE TO SCHOOL, AND TABLET IS ON THE SOUTHWEST OF THE FLAGPOLE BASE. N4911610 E807799 ELEV 250.509

BENCHMARK NO. 03100000084 LOCATED ON THE SOUTH END OF MAPLEVIEW DRIVE WEST APPROXIMATELY 1km EAST OF HURONIA ROAD. N4910678.122 E807601.062 ELEV 248.996

BENCHMARK NO. 03120110013 LOCATED ON LOOCHART ROAD ON THE NORTH SIDE OF THE BOULEVARD, APPROXIMATELY 1.02km WEST OF THE YONGE STREET AND HURONIA ROAD INTERSECTION. N49098761.251 E806733.580 ELEV 252.807

NO.	REVISIONS	DATE	INITIAL
2	2ND DETAILED DESIGN SUBMISSION	21-09-03	MF
1	1ST DETAILED DESIGN SUBMISSION	21-02-12	MF




PRATT HANSEN GROUP INC.
ELEMENTS SITE PLAN
CITY OF BARRIE

STANDARD DETAILS

JONES CONSULTING GROUP LTD.
PLANNERS & ENGINEERS

229 Mapleview Dr. E. Unit 1
Barrie, ON L4N 0W5
P. 705.734.2538
F. 705.734.1056

DESIGN	MF	SCALE: N/A	DATE: JANUARY 2021
DRAWN	KS	PROJECT	DWG. NO
CHECKED	DR	PRA-19078	DET-3

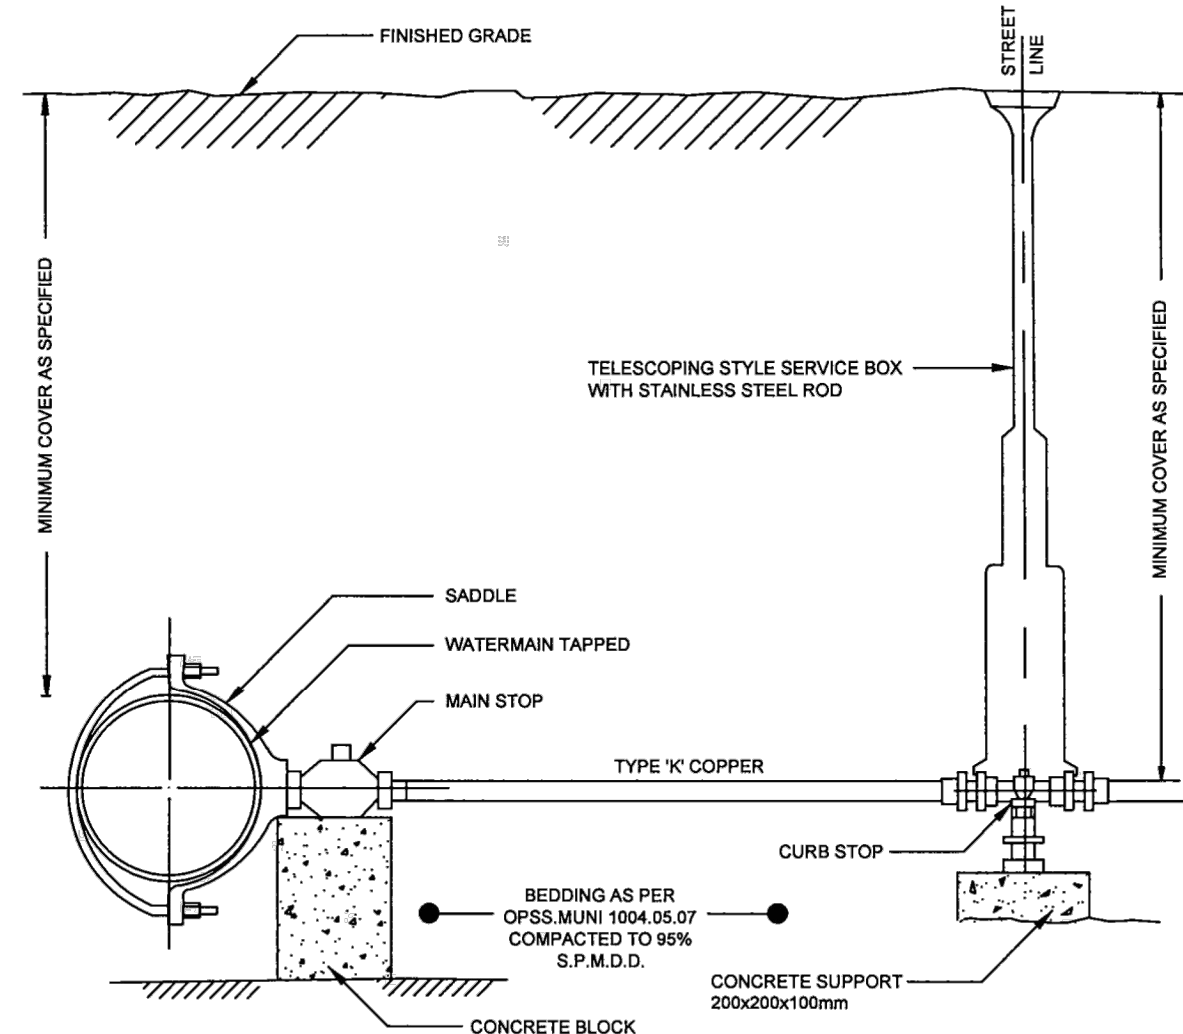


- NOTES
1. ANY JUNCTION MADE IN SERVICE PIPE BETWEEN MAIN STOP AND CURB STOP TO BE MADE WITH APPROVED COUPLINGS (FOR 60mm ONLY).
 2. ALL WATER SERVICES TO BE INSTALLED AT RIGHT ANGLE TO THE WATERMAIN.
 3. ALL TAPPINGS TO BE AT 3 O'CLOCK POSITION ONLY.
 4. 915mm (36") STAINLESS STEEL SERVICE BOX ROD.
 5. SEE BSD-504 FOR 38mm AND 50mm NON-COPPER WATER SERVICES.
 6. ALL DIMENSIONS ARE IN MILLIMETRES UNLESS OTHERWISE SHOWN.

APPROVED
DATE: 6/15/2017
M. G. FLIS
DIRECTOR OF ENGINEERING

City of
BARRIE
STANDARD DETAIL

**COPPER WATER SERVICE
CONNECTION DETAIL 38mm
AND 50mm DIAMETER SIZES**

REV No. 1 DATE: FEB 2015
SCALE: N.T.S.
BSD-503
(PREVIOUSLY BSD-49)

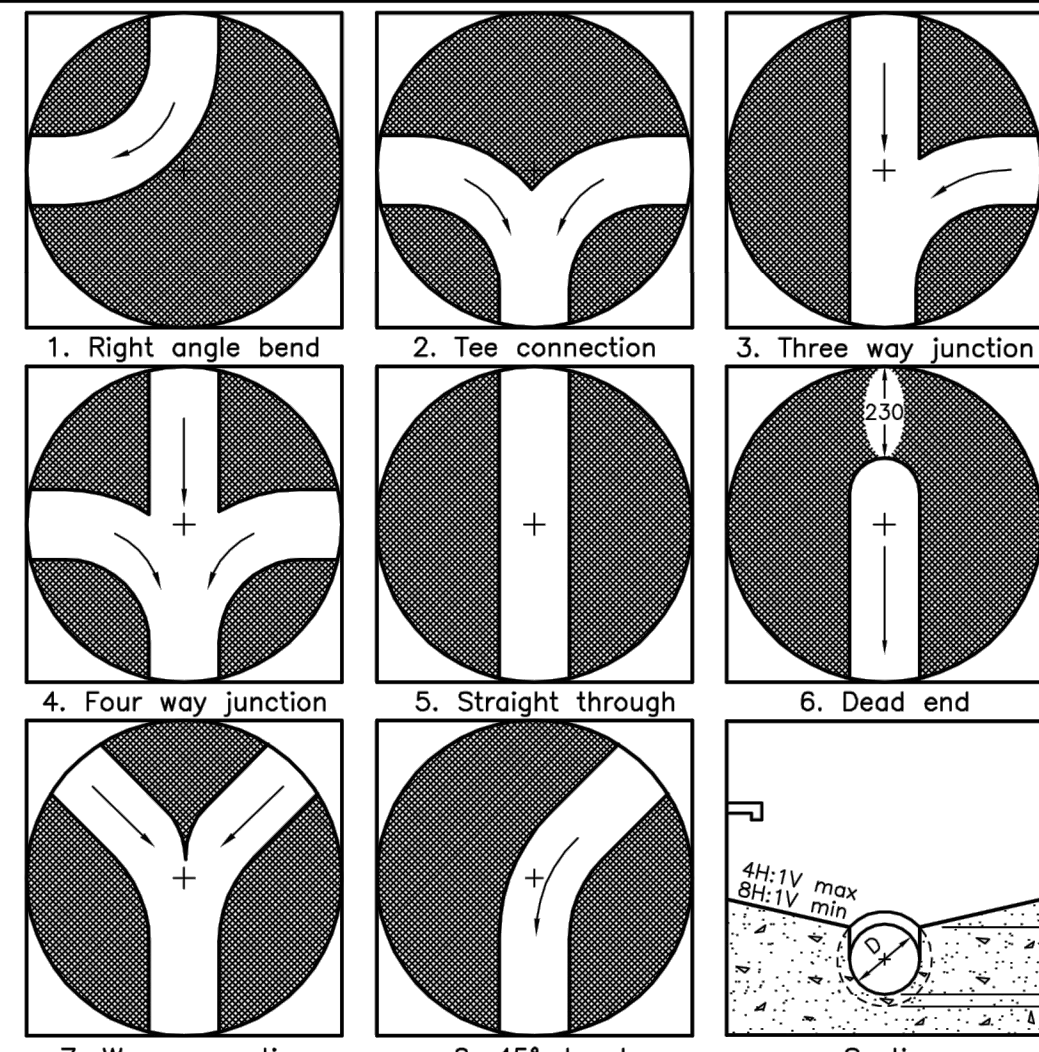


Maintenance Hole Diameter	MAXIMUM SIZE HOLE IN THE WALL IN PRECAST RISER SECTIONS				No. 7	
	No. 1-4	No. 5 and 6	No. 8		Inlet Hole	Outlet Hole
1200	700	860	780	700	860	
1500	860	1220	960	860	1170	
1800	1220	1485	1220	1220	1485	
2400	1485	2020	1760	1485	2020	
3000	1930	2450	2300	1930	2450	
3600	2470	3085	2730	2470	3085	

NOTES:


- Slopes shall be maintained from the outlet hole opening for top of benching.
- Concrete for benching shall be 30MPa.
- When benching is hand-finished, it shall be given wood float finish, channel shall be given steel trowel finish.
- Benching slope and height shall be as specified.
- When specified, maintenance holes that are 1200mm in diameter with a uniform channel for 200 or 250mm pipe may be prebent at the manufacturer with standardized benching slope and channel orientation.
- All dimensions are nominal.
- All dimensions are in millimetres unless otherwise shown.

ONTARIO PROVINCIAL STANDARD DRAWING
**MAINTENANCE HOLE BENCHING
AND PIPE OPENING ALTERNATIVES**
Nov 2014 Rev 4
OPSD 701.021

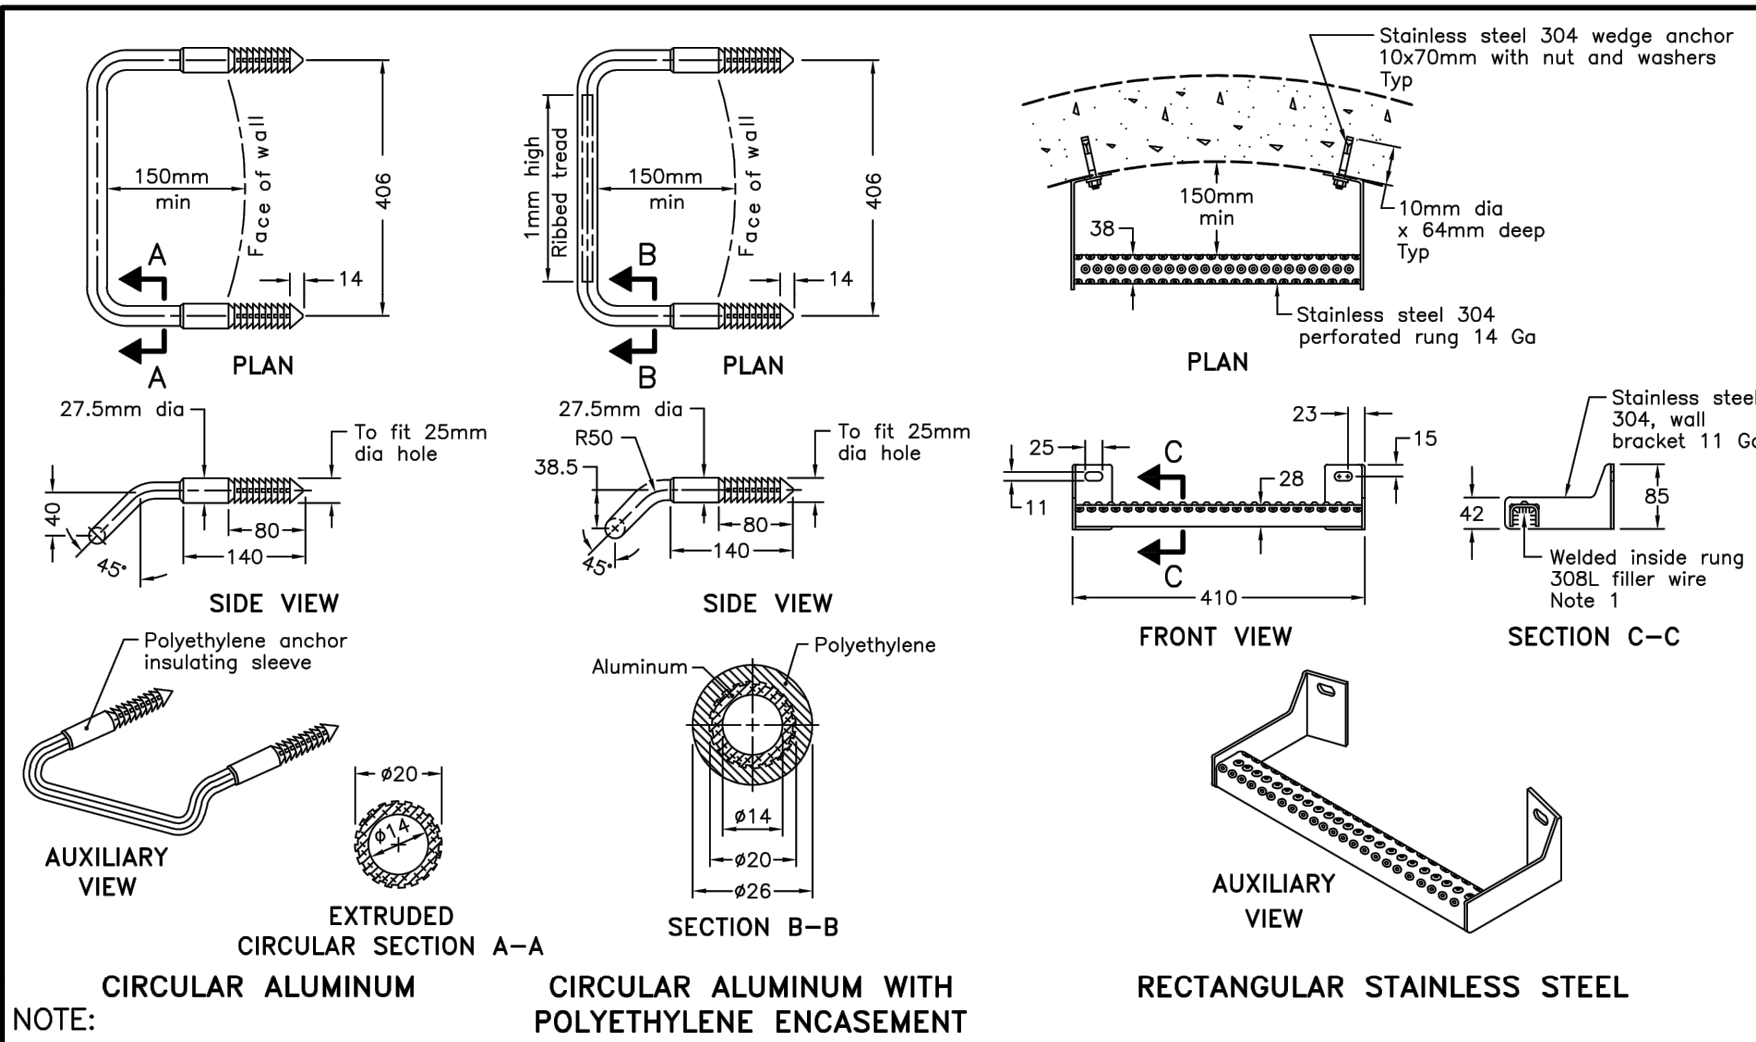

NOTE:
1 The company undertaking welded fabrication shall be certified according to CSA W47.1. All welding shall be according to CSA W59.
A All aluminum components shall be 6000 series structural aluminum.
B All dimensions are in millimetres unless otherwise shown.


ONTARIO PROVINCIAL STANDARD DRAWING
**MAINTENANCE HOLE STEPS
HOLLOW**
Nov 2018 Rev 4
OPSD 405.010

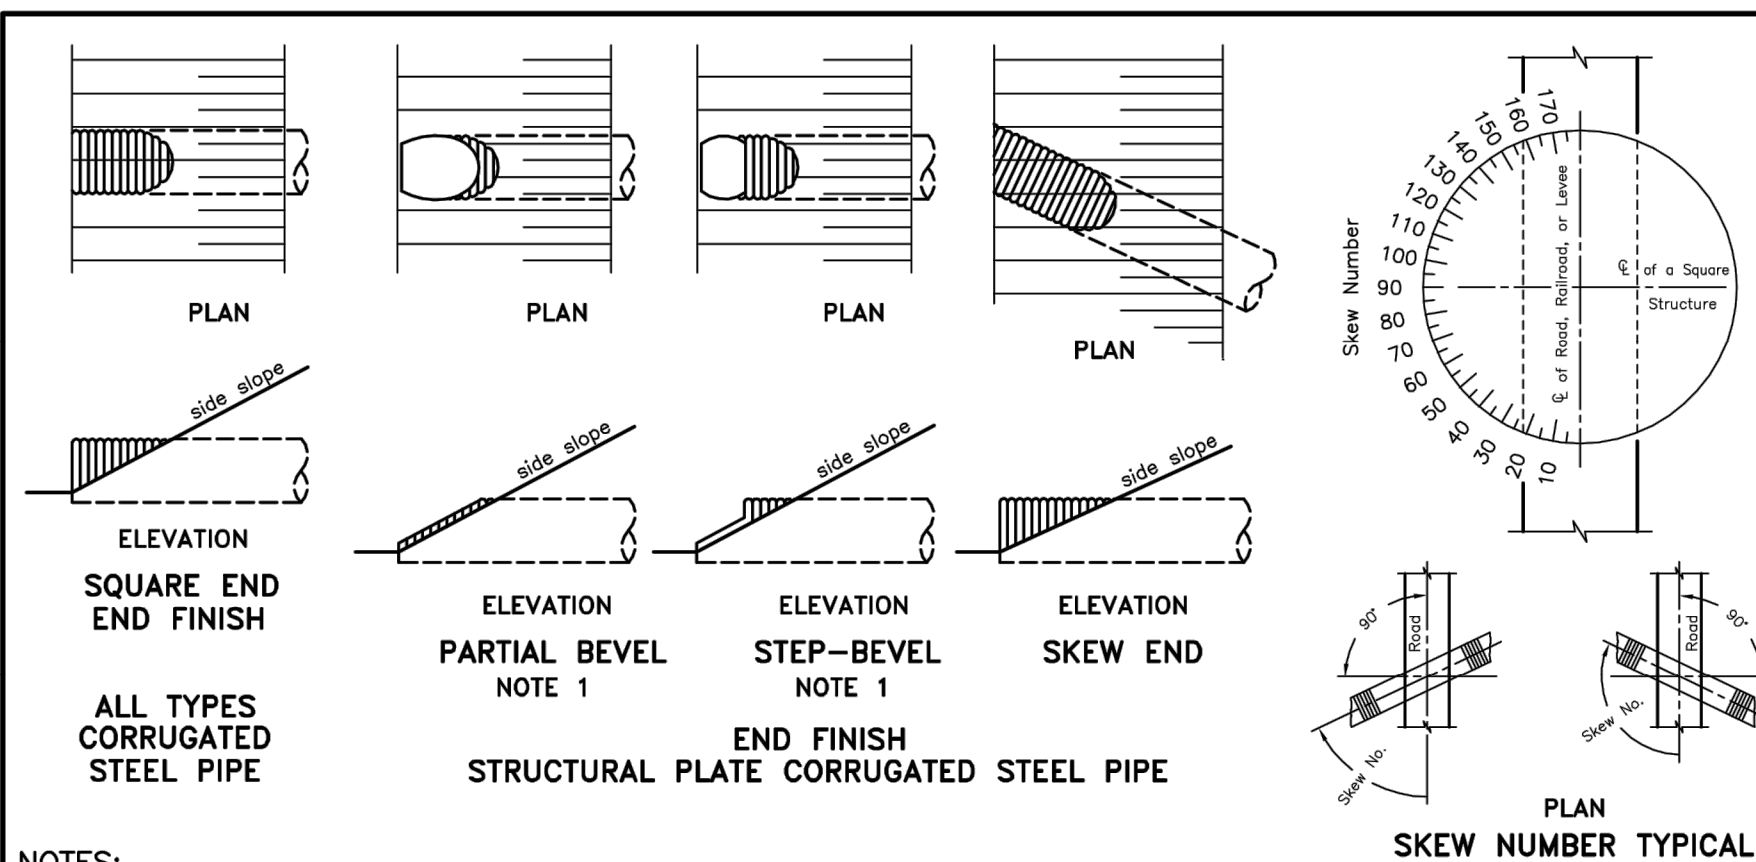


NOTES:

- For a partial bevel or a step-bevel cut end finish, this OPSD shall be read in conjunction with OPSD 801.030.
- A skew end cut end finish shall not be combined with a partial bevel or a step-bevel cut end finish.
- Square end, partial bevel, or step-bevel cut end finish may be used on a culvert installed on a skew between skew numbers 60 and 120.
- A skew end cut end finish may be used on a culvert installed on a skew between skew numbers 50 and 130.
- Reinforcement of pipe ends or contour grading of embankment slope shall be as specified.
- Slope protection shall be as specified.
- All dimensions are in millimetres unless otherwise shown.

ONTARIO PROVINCIAL STANDARD DRAWING
**CUT END FINISH
CIRCULAR PIPE AND PIPE-ARCH
CORRUGATED STEEL PIPE**
Nov 2017 Rev 3
OPSD 801.010

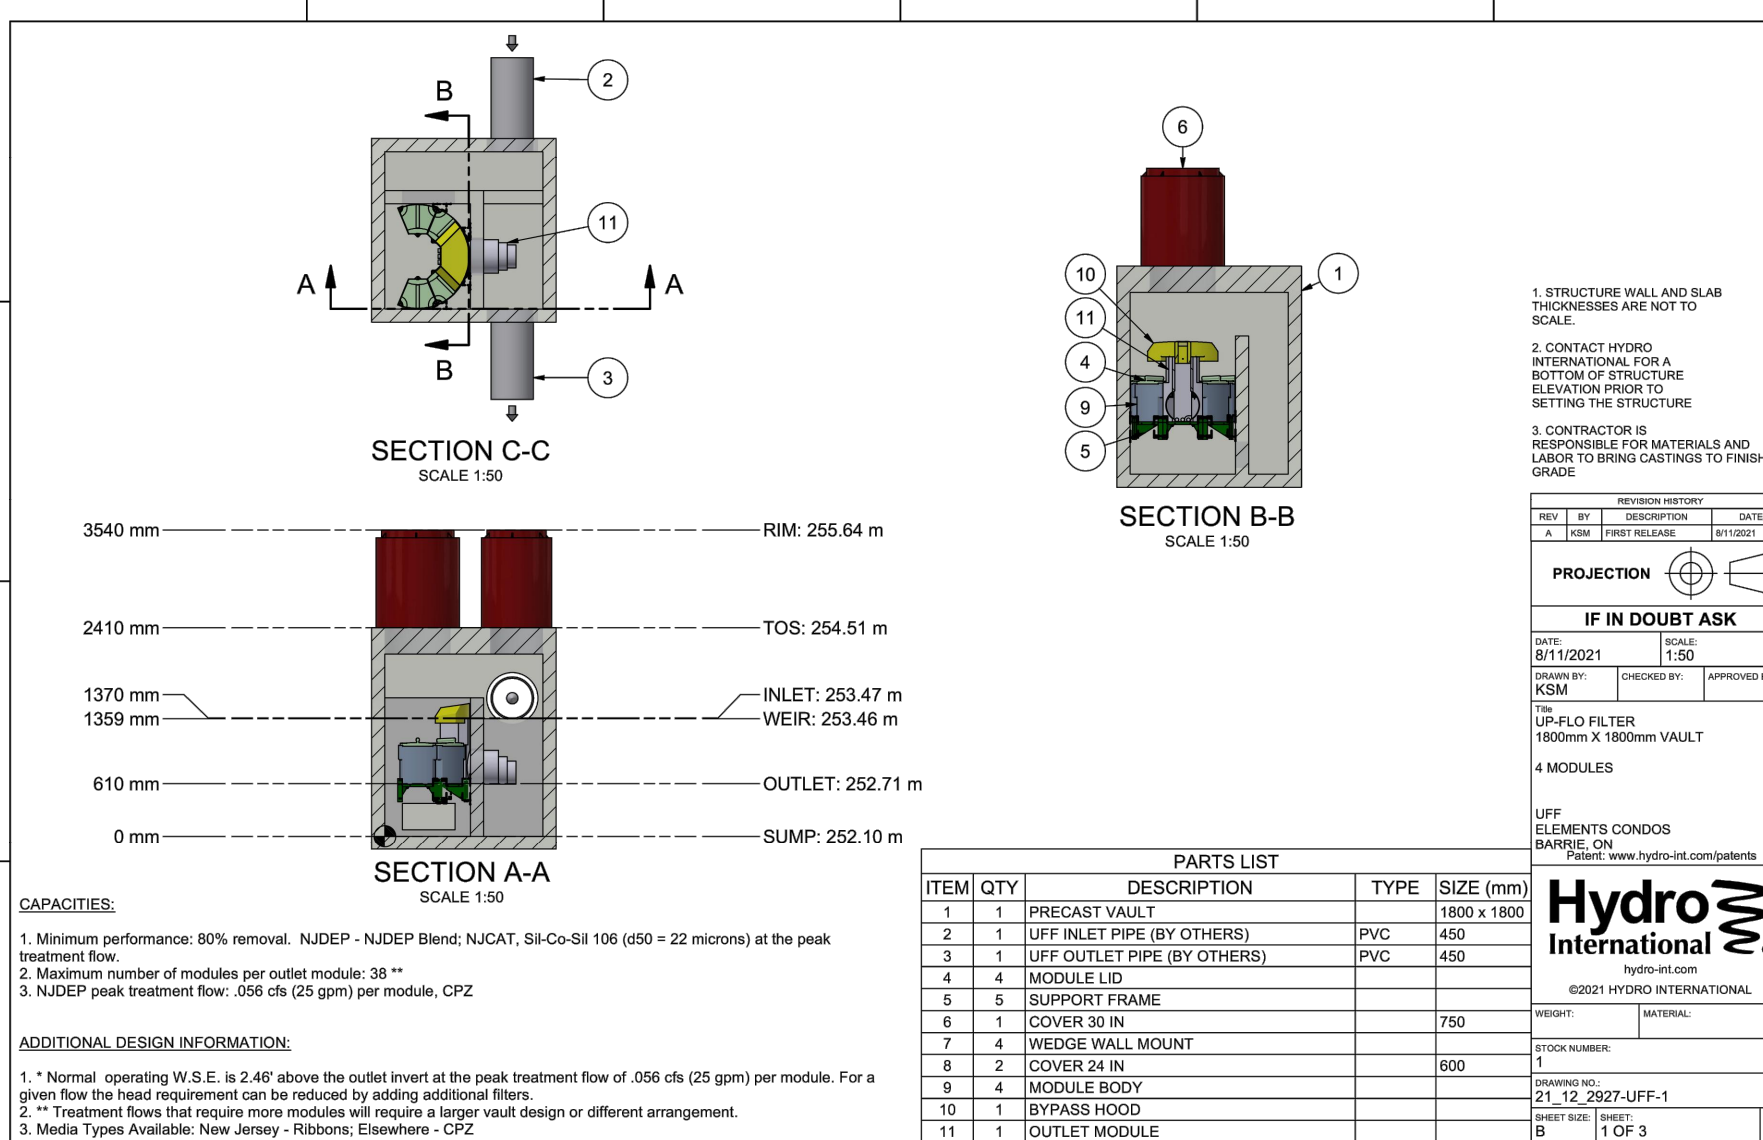


ITEM	QTY	DESCRIPTION	TYPE	SIZE (mm)
1	1	PRECAST VAULT	PVC	1800 x 1800
2	1	UFF INLET PIPE (BY OTHERS)	PVC	450
3	1	UFF OUTLET PIPE (BY OTHERS)	PVC	450
4	4	MODULE LID		
5	5	SUPPORT FRAME		
6	1	COVER 30 IN	750	
7	4	WEDGE WALL MOUNT		
8	2	COVER 24 IN	600	
9	4	MODULE BODY		
10	1	BYPASS HOOD		
11	1	OUTLET MODULE		

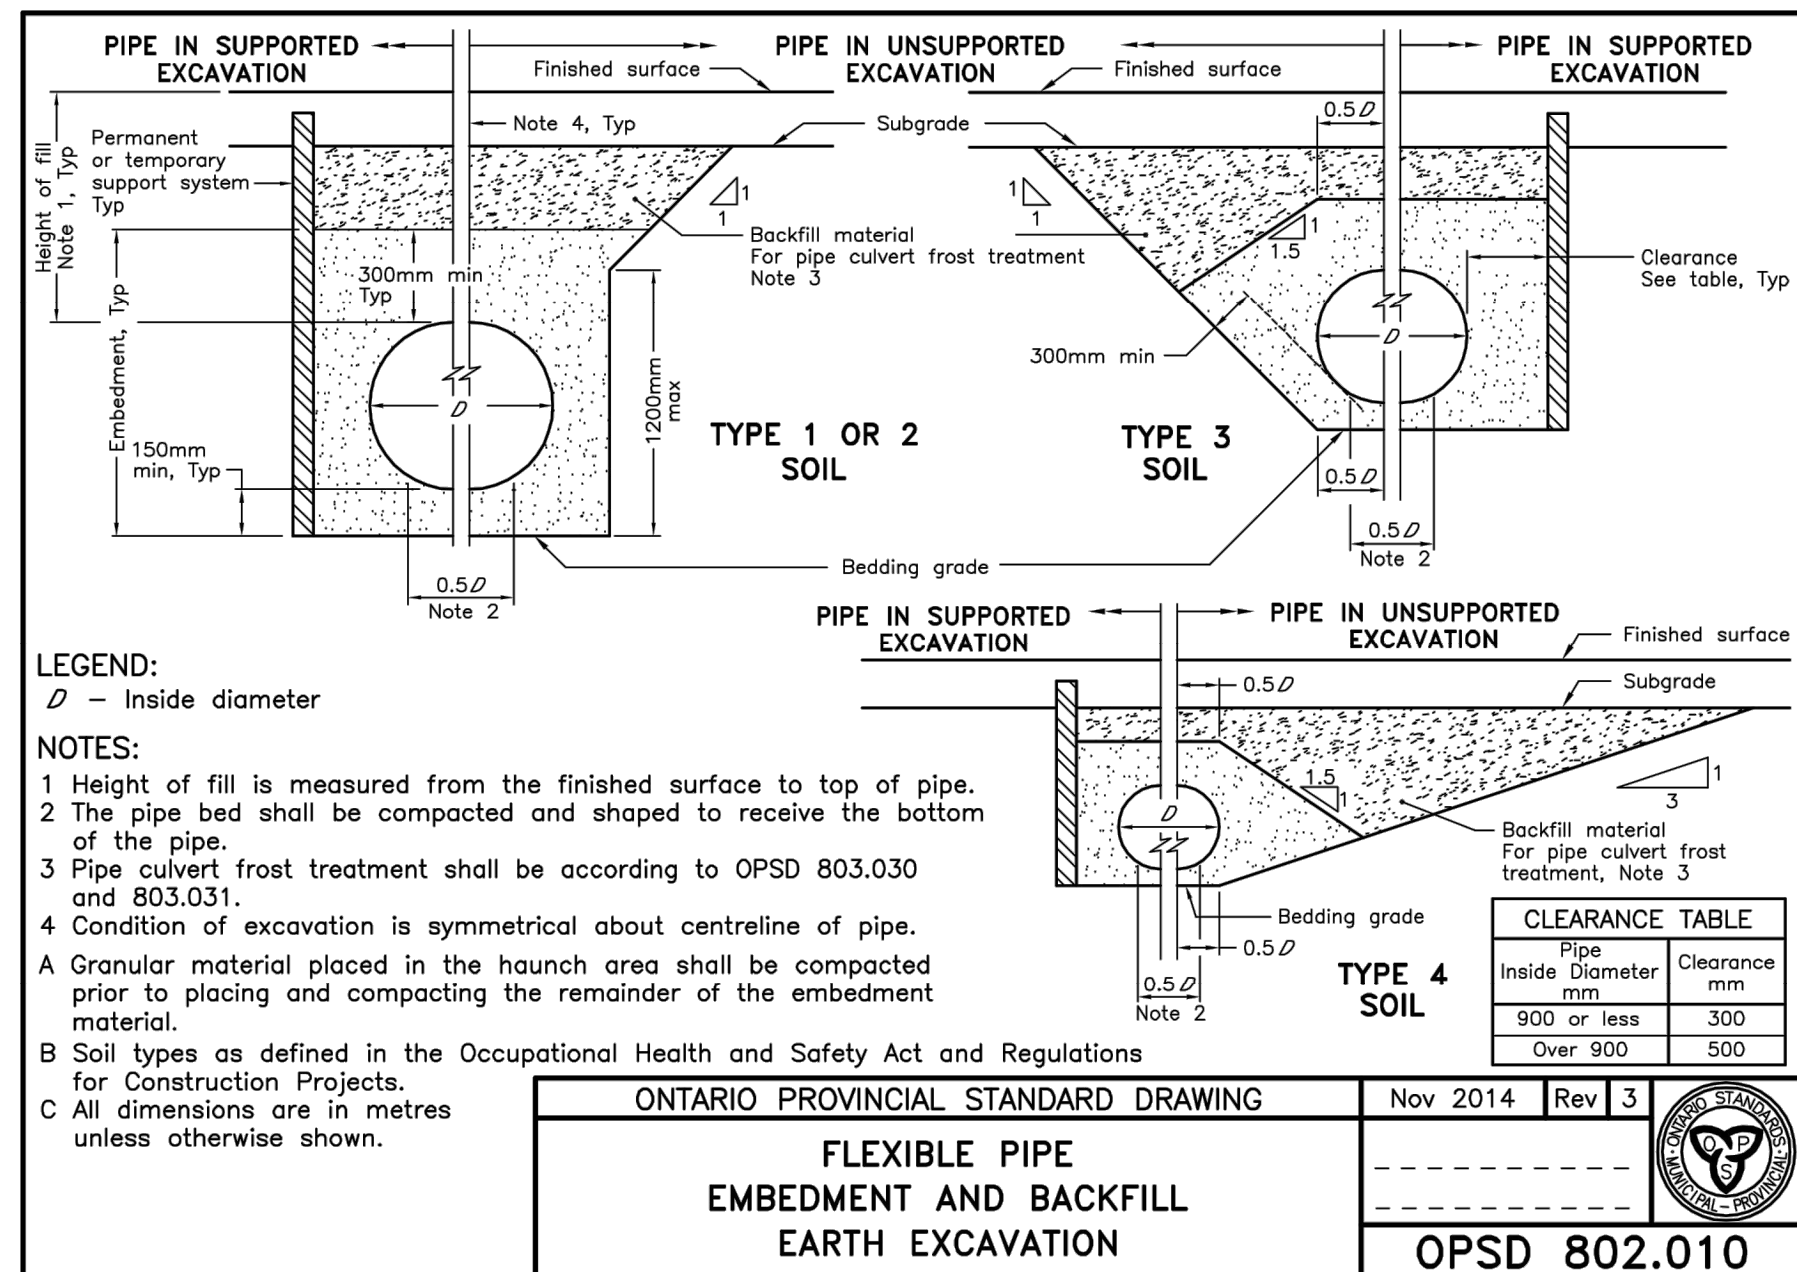

LEGEND:
D - Inside diameter

- NOTES:
- Height of fill is measured from the finished surface to top of pipe.
 - The pipe bed shall be compacted and shaped to receive the bottom of the pipe.
 - Pipe culvert frost treatment shall be according to OPSD 803.030 and 803.031.
 - Condition of excavation is symmetrical about centreline of pipe.
- A Granular material placed in the haunch area shall be compacted prior to placing and compacting the remainder of the embedment material.
- B Soil types as defined in the Occupational Health and Safety Act and Regulations for Construction Projects.
- C All dimensions are in metres unless otherwise shown.

ONTARIO PROVINCIAL STANDARD DRAWING
**FLEXIBLE PIPE
EMBEDMENT AND BACKFILL
EARTH EXCAVATION**
Nov 2014 Rev 3
OPSD 802.010

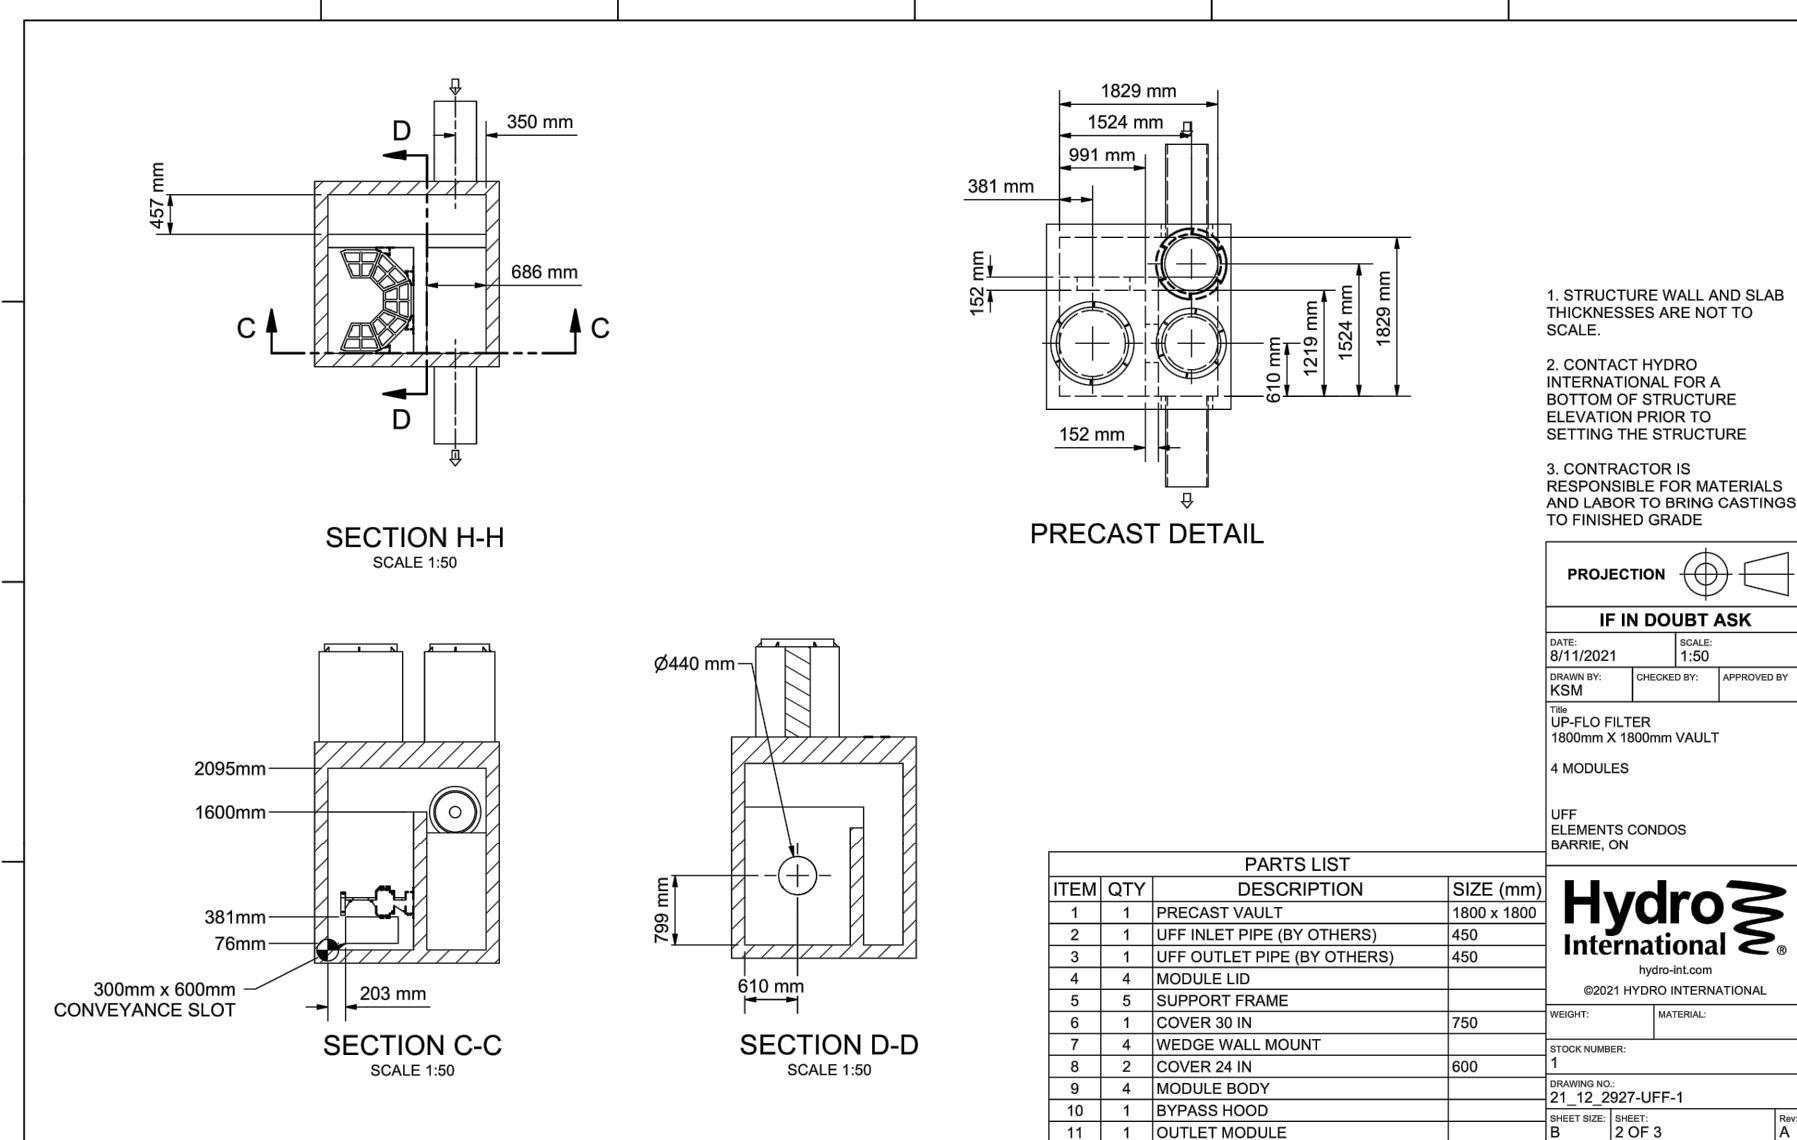

ITEM	QTY	DESCRIPTION	TYPE	SIZE (mm)
1	1	PRECAST VAULT	PVC	1800 x 1800
2	1	UFF INLET PIPE (BY OTHERS)	PVC	450
3	1	UFF OUTLET PIPE (BY OTHERS)	PVC	450
4	4	MODULE LID		
5	5	SUPPORT FRAME		
6	1	COVER 30 IN	750	
7	4	WEDGE WALL MOUNT		
8	2	COVER 24 IN	600	
9	4	MODULE BODY		
10	1	BYPASS HOOD		
11	1	OUTLET MODULE		

NOT FOR CONSTRUCTION

BENCHMARK:

BENCHMARK NO. 01019885454 LOCATED ON CONCRETE BRIDGE CARRYING MAPLEVIEW DRIVE E OVER LOVELL'S CREEK, 0.85KM EAST OF HURONIA ROAD. TABLET IS SET HORIZONTALLY IN THE NORTH FACE, 5.45M NORTH OF CENTRELINE OF ROAD, 28CM WEST OF THE NORTHEAST END OF BRIDGE, 18cm TOP OF CORNER. N4910788.889 E807284.100 ELEV 241.861

BENCHMARK NO. 03120030029 MAPLEVIEW HEIGHTS ELEMENTARY SCHOOL - 180 ESTHER DR. THE VERTICAL MONUMENT IS SET FLUSH IN CONCRETE FLAGPOLE BASE 4.7m SOUTH FROM THE SOUTHWEST CORNER OF THE MAIN ENTRANCE TO SCHOOL, AND TABLET IS ON THE SOUTHWEST SIDE OF THE FLAGPOLE BASE. N4911610 E807799 ELEV 250.509

BENCHMARK NO. 03120080084 LOCATED ON THE SOUTH LIMIT OF MAPLEVIEW DRIVE WEST APPROXIMATELY 1km EAST OF HURONIA ROAD. N4910878.122 E807801.062 ELEV 248.996

BENCHMARK NO. 03120110013 LOCATED ON LOOCHART ROAD ON THE NORTH SIDE OF THE BOULEVARD, APPROXIMATELY 1.02km WEST OF THE YONGE STREET AND HURONIA ROAD INTERSECTION. N4900870.257 E808733.580 ELEV 252.807

NO.	REVISIONS	DATE	INITIAL
2	2ND DETAILED DESIGN SUBMISSION	21-09-03	MF
1	1ST DETAILED DESIGN SUBMISSION	21-02-12	MF



PRATT HANSEN GROUP INC.
ELEMENTS SITE PLAN
CITY OF BARRIE

STANDARD DETAILS



DESIGN	MF	SCALE: N/A	DATE	AUGUST 2021
DRAWN	KS	PROJECT	PRA-19078	DWG. NO
CHECKED	DR	DET-5		

229 Mapleview Dr. E. Unit 1
Barrie, ON L4N 0W6
P. 705.734.2538
F. 705.734.1056