


CITY OF BARRIE

The map illustrates the layout of the Mapleview Dr. E area. Key streets include Blue Forest Crescent, Lily Drive, and Mapleview Dr. E. A specific residential lot is highlighted with a thick black border and labeled with a circled '1'. The map also shows the location of Hewitts Creek and the Institutional area.

1 GRADING PLANS

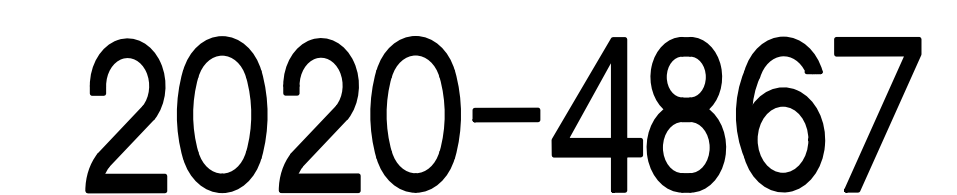

GENERAL NOTES - ROADWORKS

ROADS

A. SINGLE – STAGE CURB & GUTTER TO COMPLY WITH OPSD 600.040

B. TWO – STAGE CURB & GUTTER TO COMPLY WITH OPSD 600.070

C. SIDEWALKS TO COMPLY WITH OPSD–310.010 AND ARE TO BE 1.5 METRES WIDE.
MINIMUM THICKNESS AS FOLLOWS : – RESIDENTIAL DRIVEWAY 150mm
– COMMERCIAL/INDUSTRIAL DRIVEWAY 200mm
(REINFORCEMENT AS PER OPSD- F REQUIRED)
– WHEN NO DRIVEWAY IS PRESENT, 125mm.

D. NATIVE SUBGRADE SHALL HAVE A CROSSFALL OF 3% AND THE MATERIAL SHALL BE APPROVED BY A SOILS CONSULTANT AND IS SUBJECT TO APPROVAL BY THE DIRECTOR OF ENGINEERING.

E. THE ROAD BASE SHALL INCORPORATE 100mm DIAMETER SUBDRAIN WITH FACTORY INSTALLED FILTER FABRIC AS PER CITY OF BARRIE STANDARD BSD–34

F. ALL CURB RADI TO BE MINIMUM OF 10.0 METRES AT THE EDGE OF ASPHALT.

G. NATIVE SUBGRADE TO BE COMPACTED TO MINIMUM 95% STANDARD PROCTOR MAXIMUM DRY DENSITY AND SHALL BE PROOF ROLLED.

H. GRADE AND CROSS FALL ADJUSTMENT OF MAINTENANCE HOLE AND CATCH BASIN FRAMES WILL BE MADE USING PRODUCTS SPECIFICALLY MANUFACTURED FOR THAT PURPOSE. THE TOP ADJUSTMENT UNIT OF ALL CATCH BASIN AND MAINTENANCE HOLES SHALL BE RUBBER.

I. ADJUSTMENT UNITS MUST BE CERTIFIED TO MEET ALL PERTINENT OPS, CSA, ASTM AND MTO-DSM LIST, OR OTHER INDUSTRY GUIDELINES FOR MATERIALS, PERFORMANCE AND USE AS APPLICABLE.

J. ADJUSTMENT UNITS AND JOINTS WILL BE SEALED AND OR PARGED IN COMPLIANCE WITH MANUFACTURERS SPECIFICATIONS AND GUIDELINES.

K. MORTAR IS USED FOR LEVELING OF PRECAST UNITS ONLY. THE THICKNESS OF MORTAR WILL BE 10mm TO FILL ALL VOIDS CREATED BY IRREGULARITIES IN THE PRECAST UNITS TO ENSURE AN EVEN SURFACE ONLY.

L. NON-COMPRESSIBLE BACK FILL WILL BE USED DURING REBUILDING, ADJUSTING, OR ANY OTHER APPLICABLE CATCH BASIN OR MAINTENANCE HOLE WORKS.

CITY OF BARRIE STANDARD

4. REVISED OPSD NUMBERS IN NOTES

3. REVISED NOTE E

2. NOTE "H" ADDED

1. NOTE "C"

NO. REVISION

K.C. 2000.08.17

K.C. 99.02.18

K.C. 98.03.30

K.C. 95.07.10

APR'D DATE

APTD. R.G.N.

SCALE N.T.S.

BSD-N2

GENERAL NOTES – SANITARY SEWER

SANITARY SEWERS

A. SANITARY SEWER TO BE LOCATED AT THE CENTRELINE OF THE ROAD.

B. SEWERS SHALL BE CONSTRUCTED WITH BEDDINGS AS PER OPSD–802.010, (GRAN. 'A' EMBEDMENT MATERIAL) FOR FLEXIBLE PIPES AND OPSD–802.030 OR 802.031 CLASS B (GRAN. 'A' BEDDING MATERIAL) FOR RIGID PIPE UNLESS OTHERWISE APPROVED BY THE DIRECTOR OF ENGINEERING.

C. MAXIMUM DEFLECTION FROM COMBINED LIVE AND DEAD LOADING SHALL NOT EXCEED ANY C.S.A., O.P.S. OR MANUFACTURERS RECOMMENDED SPECIFICATIONS.

D. PVC, CONCRETE AND PROFILE WALL PVC SEWERS SHALL HAVE RUBBER GASKET TYPE JOINTS AND SHALL BE CERTIFIED TO CONFORM TO ALL APPLICABLE CURRENT C.S.A. SPECIFICATIONS.

E. CONCRETE SANITARY SEWERS SHALL HAVE A MINIMUM STRENGTH OF 50 N/m²mm CONFORMING TO CSA STANDARD A257.2-1992, CLASS 30-D (PREVIOUSLY C.S.A. STANDARD A257.2-1974, CLASS II).

F. MAINTENANCE HOLE TOPS (FRAMES) ARE TO BE SET TO BASE COURSE ASPHALT GRADE AND THEN ADJUSTED TO FINAL GRADE WHEN THE TOP LIFT OF ASPHALT IS PLACE. ALL ADJUSTMENT WILL BE ACCORDANCE WITH BSD–H2.

G. ALL CONNECTIONS TO NEW SANITARY MAINS SHALL BE PRE-MANUFACTURED, FABRICATED TEES, CONNECTIONS TO EXISTING SANITARY SEWER SHALL BE MADE WITH APPROVED FACTORY MADE TEES OR INSERTA-TEES IN STRICT ACCORDANCE TO MANUFACTURES GUIDELINES.

CITY OF BARRIE STANDARD

4. NOTE "B" – "ENGINEERING"

3. NOTE "B" OPSD NUMBER REVISION

2. NOTE "C" CHANGED

1. CHANGES TO B. TO G.

NO. REVISION

B.R. 2002.10.28

K.C. 2000.03.18

K.C. 98.03.30

K.C. 95.04.24

APR'D DATE

APTD. R.G.N.

SCALE N.T.S.

BSD-N3

GENERAL NOTES – SANITARY SEWER

SANITARY SERVICE LATERALS

A. SANITARY LATERAL CONNECTION TO BE LOCATED AT THE CENTRELINE OF THE LOT AND CAPPED.

B. LOCATION OF LATERAL TO BE MARKED 2.0m PAST PROPERTY LINE WITH A 50 x 100mm WOOD MARKER, PAINTED GREEN, EXTENDING FROM SERVICE INVERT TO 300mm ABOVE GROUND LEVEL.

C. PIPE TO BE MINIMUM 100 mm DIA. PVC SDR28, RUBBER GASKET TYPE JOINTS AND SHALL CONFORM TO C.S.A. (B=182.2,3,4) (COLOURED) FOR A RESIDENTIAL HOUSE AND 150mm MINIMUM DIA. PVC SDR28 FOR INDUSTRIAL/COMMERCIAL DEVELOPMENT.

D. MINIMUM DEPTH OF LATERAL AT PROPERTY LINE SHALL BE 2.4m MEASURED FROM THE SEWER OBVERT TO FINISHED GROUND SURFACE ELEVATION UNLESS NOTED OTHERWISE.

E. ALL CONNECTIONS TO NEW SANITARY MAINS SHALL BE PRE-MANUFACTURED, FABRICATED TEES, CONNECTIONS TO EXISTING SANITARY SEWER SHALL BE MADE WITH APPROVED FACTORY MADE TEES OR INSERTA-TEES IN STRICT ACCORDANCE TO MANUFACTURES GUIDELINES.

F. MINIMUM PIPE SLOPE TO BE 2.0%, MAXIMUM 8.0% (SEE OPSD–1006.010, 1006.020).

CITY OF BARRIE STANDARD

2. OPSD NUMBERS REVISED

1. CHANGES TO B. TO G.

NO. REVISION

K.C. 2000.08.17

K.C. 95.04.24

APR'D DATE

APTD. R.G.N.

SCALE N.T.S.

BSD-N4

GENERAL NOTES – STORM SEWER

STORM SEWER

A. STORM SEWER TO BE PROVIDED ON ALL ROADS WITH CURB AND GUTTER.

B. PLACE ALL CATCH BASIN LATERALS AT 2% GRADE UNLESS OTHERWISE NOTED.
PIPE SIZE MINIMUM 250mm DIA. SINGLE , 300mm DIA. DOUBLE.

C. STORM SEWERS SHALL BE CONSTRUCTED WITH BEDDING AS PER OPSD–802.010 (GRAN. 'A' EMBEDMENT MATERIAL) FOR FLEXIBLE PIPES AND OPSD–802.030 OR 802.031 CLASS B (GRAN. 'A' BEDDING MATERIAL) FOR RIGID PIPE UNLESS OTHERWISE APPROVED BY THE DIRECTOR OF ENGINEERING.

D. MAINTENANCE HOLE TOPS (FRAMES) AND CATCH BASIN (FRAMES) ARE TO BE SET TO BASE COURSE ASPHALT GRADE AND THEN ADJUSTED TO FINAL GRADE WHEN THE TOP LIFT OF ASPHALT IS PLACED. ALL ADJUSTMENT WILL BE ACCORDANCE WITH BSD–H2.

E. STORM SEWER TO BE LOCATED OFFSET 3.0m SOUTH OR EAST OF CENTRELINE UNLESS OTHERWISE SPECIFIED.

F. ALL CONNECTIONS TO THE STORM MAIN SHALL BE MADE WITH A STORM MANHOLE OR APPROVED FACTORY TEE CONNECTION AS PER OPSD–708.01 OR 708.03.

G. PIPE MATERIAL TO BE REINFORCED CONCRETE WITH A MINIMUM STRENGTH OF 50 N/m²mm (CERTIFIED TO C.S.A. STANDARD A247.2-1982, CLASS 30-D (PREVIOUSLY C.S.A. STANDARD A257.2-1974, CLASS II) OR PVC CERTIFIED TO C.S.A. STANDARDS 182.2 AND 182.4.

H. STORM SEWER TO BE MINIMUM 300mm DIAMETER WITH JOINTS CONFORMING TO C.S.A. STANDARD A257.3.

I. ALL PIPE BEDDING MUST CONFORM TO OPSD, MAXIMUM COVER TABLE, NO FLEXIBLE PIPE SEWERS WILL BE INSTALLED WITH A DEPTH OF COVER GREATER THAN 6 METRES UNLESS SPECIFICALLY APPROVED BY THE DIRECTOR OF ENGINEERING.

J. ALL PIPE HANDLING INSTALLATIONS MUST BE IN STRICT COMPLIANCE WITH MANUFACTURES INSTALLATION GUIDES AND THE O.C.P.A. OR UNIBELL GUIDELINES.

K. SUMP PUMP DISCHARGE PIPING IN BOULEVARD:
IN THE EVENT OF OPERATIVE SUMP PUMP ACTIVITY, A 150mm DIAMETER PVC DR-28 SEWER MAY BE INSTALLED, WHEN SO DIRECTED BY THE DIRECTOR OF ENGINEERING, ALONG THE FRONTAGES OF DESIGNATED LOTS, WITH AN OFFSET OF 0.6m FROM BACK OF LOT TO BE CARRIED AT THE (UPSTREAM END AND IS TO OUTLET INTO THE NEAREST CATCHBASIN DOWNSTREAM. DEPTH OF SEWER IS TO BE EQUAL TO SUBDRAIN DEPTH, NOT TO BE DIRECTLY CONNECTED TO FOUNDATION DRAINS.

CITY OF BARRIE STANDARD

4. NOTE "K" – SUMP PUMP DISCHARGE PIPING

3. NOTE "Y" & "C" – "DIRECTOR OF ENGINEERING"

2. NOTE "C" OPSD NUMBER REVISION

1. NOTE "D" CHANGED

NO. REVISION

B.R. 2003.01.07

B.R. 2002.10.28

K.C. 2000.03.18

K.C. 96.03.30

APR'D DATE

APTD. R.G.N.

SCALE N.T.S.

BSD-N5

GENERAL NOTES

1. DRAWINGS

2. MEASUREMENTS

3. GENERAL

A. ALL WORK SHALL BE IN ACCORDANCE WITH CURRENT CITY OF BARRIE STANDARD DRAWINGS (BSD) AND ONTARIO PROVINCIAL STANDARD DRAWINGS (OPSD).

B. ORDER OF PRECEDENCE OF STANDARD DRAWINGS IS FIRSTLY CITY OF BARRIE STANDARD DRAWINGS (BSD) AND SECONDLY ONTARIO PROVINCIAL STANDARD DRAWINGS (OPSD).

C. LOCATION OF EXISTING SERVICES ARE NOT GUARANTEED.
THE CONTRACTOR IS REQUIRED TO NOTIFY THE VARIOUS UTILITY COMPANIES 48 HOURS PRIOR TO THE COMMENCEMENT OF ANY WORK.

D. A ROAD OCCUPANCY PERMIT IS REQUIRED FROM THE ROADS AND PARKS OPERATIONS BRANCH PRIOR TO THE COMMENCEMENT OF WORK WITHIN ANY CITY RIGHT-OF-WAY.

E. A SITE ALTERATION PERMIT IS REQUIRED FROM THE ENGINEERING DEPARTMENT PRIOR TO THE COMMENCEMENT OF ANY EARTH WORKS ON THE SITE.

F. NATIVE MATERIAL, SUITABLE FOR BACKFILL, SHALL BE COMPACTED TO 95% STANDARD PROCTOR MAXIMUM DRY DENSITY.

G. GRANULAR MATERIAL , USED FOR BACKFILL , SHALL BE PLACED IN LAYERS 150mm IN DEPTH MAXIMUM AND COMPACTED TO 100% STANDARD PROCTOR MAXIMUM DRY DENSITY.

H. ALL DISTURBED AREAS ARE TO BE REINSTATED TO THEIR ORIGINAL CONDITION OR BETTER, AS DETERMINED BY THE CITY ENGINEERING DEPARTMENT.

I. ALL SILT CONTROL AND EROSION PROTECTION DEVICES ARE TO BE IN PLACE PRIOR TO THE COMMENCEMENT OF CONSTRUCTION AND SHALL REMAIN IN PLACE AND BE MAINTAINED BY THE CONTRACTOR UNTIL CONSTRUCTION IS COMPLETE AND THE GRASS HAS ESTABLISHED GROWTH, SUBJECT TO APPROVAL BY THE CITY ENGINEERING DEPARTMENT.

CITY OF BARRIE STANDARD

3. NOTE 3.E. REVISED & 3.I. ADDED

2. 3.D. – "ENGINEERING DEPARTMENT"

1. 3.E. TOPSOIL PERMIT

NO. REVISION

J.S. 05.01.10

B.R. 02.10.28

01.12.08

APR'D DATE

APTD. R.G.N.

SCALE N.T.S.

BSD-N6

GENERAL NOTES - WATERMAIN

1. CONTRACTORS SHALL INFORM THE CITY OF BARRIE WATER OPERATIONS DEPARTMENT A MINIMUM OF 48 HOURS IN ADVANCE OF THEIR INTENTIONS TO PERFORM HIGH OR LOW PRESSURE WATER MAINS.

2. OPERATION OF HYDRANTS AND VALVES ON THE POTABLE WATER SYSTEM BY OTHER THAN QUALIFIED WATER OPERATIONS STAFF IS PROHIBITED BY CURRENT BY-LAW. CITY SERVICE FEES ARE PER THE CURRENT FEES BY-LAW. THE CITY'S WATER OPERATIONS STAFF WILL OVAL PRESSURE TEST, CHLORINATE AND FLUSH ALL NEW WATERMAIN.

3. MINIMUM COVER OVER WATERMAIN SHALL BE 1.7m. THE MINIMUM HORIZONTAL SEPARATION BETWEEN WATERMAIN AND SEWERS SHALL BE 2.5m WHERE WATERMAIN COMPLECTS WITH SEWER PIPE. DEFLECT WATERMAIN HORIZONTALLY OR VERTICALLY WHILE PROVIDING A MINIMUM OF 0.5m CLEARANCE BETWEEN WATERMAIN AND SEWERS. MAINTAIN MINIMUM DEPTH OF COVER AT ALL TIMES.

4. WATERMAIN SHALL BE INSTALLED IN BEDDING AS PER OPSD 802.010 (GRANULAR 'A' EMBEDMENT MATERIAL) FOR FLEXIBLE PIPES AND OPSD 802.030 OR 802.031 CLASS B (GRANULAR 'A' BEDDING MATERIAL, GRANULAR 'X' OR SELECT NATIVE COVER MATERIAL) FOR RIGID PIPE UNLESS OTHERWISE APPROVED BY THE DIRECTOR OF ENGINEERING. ALTERNATIVE EMBEDMENT MATERIAL, SAND MEETING GRADATION REQUIREMENTS OF OPSBAMM 104.46 IF COMPACTED TO 95% STANDARD PROCTOR MAXIMUM DRY DENSITY IS PERMISSIBLE WHERE NOTED IN STANDARD DETAILS. GEOTECHNICAL CERTIFICATION OF MATERIAL AND COMPACTION TESTING MUST BE PROVIDED EVERY 150 METRES. THE COMPACTION TESTING MUST INCLUDE THE ENTIRE EMBEDMENT ENVELOPE (HAUNCHES, BEDDING, TOP OF PIPE AND COVER).

5. COPPER WATER MAINS AND SERVICES 25mm TO 50mm IN DIAMETER SHALL BE EMBEDDED IN SAND 100mm ABOVE AND BELOW TO CONFORM TO OPSBAMM 104.46.07.

6. RESTRAINING WALL BE REQUIRED ON ALL HYDRANTS, THRUST BLOCKS, AS PER OPSD 1103.010 AND 1103.220. RESTRAINING DEVICES MAY BE REQUIRED IN ADDITION TO STANDARD CONCRETE THRUST BLOCKING WHERE SOIL CONDITIONS WARRANT AT THE CITY'S DISCRETION.

7. NEW WATERMANS TO BE PVC DR19 CL190 MINIMUM: DUCTILE IRON CL37 AS PER THE APPROVED MANUFACTURERS PRODUCTS FOR LINEAR WATER SYSTEMS LIST.

8. TRACING WIRE SHALL BE #12 AWG HIGH STRENGTH COPPER CLAD (HSCS) AND SHALL BE INSTALLED ON THE TOTAL LENGTH OF ALL WATERMAIN AND BROUGHT UP AT EACH HYDRANT AND CONNECTED TO FLANGE BOLT. ALL SPACES TO UTILIZE CONNECTORS AS PER THE APPROVED MANUFACTURERS PRODUCTS FOR LINEAR WATER SYSTEMS LIST.

9. ALL WATER SERVICES SHALL BE MINIMUM 25mm TYPE 'X' COPPER OR 25mm CROSS-LINKED POLYETHYLENE UNLESS OTHERWISE APPROVED BY THE DIRECTOR OF WATER OPERATIONS. WATER SERVICE SAZELLES SHALL BE USED WHEN DIPPING INTO PVC WATERMAIN.

10. SERVICE TAPHOSES SHALL BE PLACED AT A MINIMUM SEPARATION OF 1.5m AND A MINIMUM OF 0.6m FROM JOINTS, GUES OF PIPE.

11. RISER PIPES ARE TO BE INSTALLED AS PER BSD-410, AND REMOVED AS DIRECTED. DRAWING SCHEDULE TO BE SUPPLIED BY A WATER OPERATIONS FIELD REPRESENTATIVE. ALL RISERS ARE TO BE RESTRAINED OR THRUST BLOCKED.

12. ALL NEW CURB STOPS AND BOXES TO BE LOCATED AT PROPERTY LINE AND OUT OF DRIVEWAYS AND SIDEWALKS.

CITY OF BARRIE STANDARD DETAIL

REV NO. 2

DATE: MAY 2015

SCALE: N.T.S.

BSD-500

APPROVED

DATE: MAY 11, 2015

BY: [Signature]

DIRECTOR OF ENGINEERING

EROSION AND SEDIMENT CONTROL NOTES:

- ALL SEDIMENT CONTROL MEASURES SUCH AS SEDIMENT CONTROL FENCE, TEMPORARY PONDS, CONSTRUCTION ACCESS MATS, SEDIMENT TRAPS, SWALES AND CHECK DAMS MUST BE INSTALLED PRIOR TO THE COMMENCEMENT OF SITE WORKS.
- SEDIMENT CONTROLS SHOULD BE INSPECTED ON A REGULAR BASIS AND AFTER EVERY SIGNIFICANT RAINFALL EVENT. REPAIRS TO ESC MEASURES MUST BE COMPLETED IN A TIMELY MANNER TO PREVENT SEDIMENT MIGRATION.
- ADDITIONAL MATERIALS SUCH AS CLEAR STONE, FILTER FABRIC, PUMPS, HOSES AND SILT/STOXX TO BE KEPT ONSITE AT ALL TIMES FOR CONDUCTING REPAIRS TO SEDIMENT CONTROL MEASURES.
- ALL DISTURBED AREAS LEFT INACTIVE FOR MORE THAN THIRTY DAYS ARE TO BE STABILIZED.
- NATIVE AND NON-INVASIVE SEED MIXTURE TO BE USED FOR STABILIZATION OF DISTURBED AREAS. A NURSE COVER CROP OF ANNUAL RYE OR EATS SHOULD BE PROVIDED AT THE SAME APPLICATION RATE.
- THE STABILIZATION SEED MIXTURE IS TO BE APPLIED AT A MINIMUM RATE OF 25 kg/ha.
- ENGINEERED CHANGES TO THE ESC MEASURES MAY BE NEEDED AS SITE CONDITIONS CHANGE THROUGHOUT THE CONSTRUCTION PROCESS. THESE UPDATES MUST REFLECT BEST MANAGEMENT PRACTICES TO CONTROL SEDIMENT AND EROSION ONSITE AND SHOULD BE COMPLETED BASED ON DIRECTION FROM THE SITE ENGINEER. ADDITIONAL MEASURES MAY BE REQUIRED AS DIRECTED BY AN ENGINEER THROUGHOUT THE CONSTRUCTION PROCESS.
- THE CONSTRUCTION ENTRANCE MAT IS TO BE INSTALLED AS THE FIRST STEP IN THE SITE ALTERATION PROCESS.
- SEDIMENT CONTROL FENCE IS TO BE INSTALLED DOWN SLOPE OF ALL DISTURBED AREAS. A DOUBLE ROW OF SEDIMENT CONTROL FENCE IS TO BE INSTALLED SURROUNDING ALL NATURAL HERITAGE FEATURES AND AS DIRECTED BY THE SITE ENGINEER. SEDIMENT CONTROL FENCE IS TO BE AS PER LSRCA STANDARD ESC-4 or ESC-5 AS A MINIMUM. LIGHT DUTY SEDIMENT CONTROL FENCE IS NOT ACCEPTABLE.
- CUT-OFF SWALES OR DITCHES ARE TO BE INSTALLED AS SHOWN ON THE ESC PLANS AND AS NECESSARY BASED ON CHANGING SITE CONDITIONS TO DIRECT OVERLAND FLOW TO THE APPROPRIATE SEDIMENT TRAP OR TEMPORARY SEDIMENT POND.
- CHECK DAMS ARE TO BE INSTALLED IN ALL SWALES AND DITCHES IN ACCORDANCE WITH DRAWING LSRCA ESC-2, AS A MINIMUM.
- TEMPORARY SEDIMENT TRAP(S) ARE TO BE CONSTRUCTED AT THE BEGINNING OF SITE GRADING AND IF THE SITE DRAINAGE CHANGES DURING CONSTRUCTION. IT MAY BE NECESSARY FOR TEMPORARY SWALES TO BE CONSTRUCTED TO DIRECT SITE FLOWS TO THE TEMPORARY SEDIMENT TRAP(S) DURING ROUGH GRADING AND AS CONSTRUCTION PROGRESSES.
- FILTREX SILT/STOXX OR APPROVED EQUIVALENT TO BE INSTALLED DOWNSTREAM FROM SEDIMENT TRAP AND TEMPORARY SEDIMENT POND OUTLETS TO A MINIMUM HEIGHT OF 300mm.
- IF STOCKPILES ARE USED ON-SITE FOR THE STORAGE OF EXCESS MATERIAL, THEY ARE TO BE IN ACCORDANCE WITH DETAIL DRAWING LSRCA ESC-6.
- ANY DEWATERING OCCURRING ONSITE MUST BE IN ACCORDANCE WITH AN APPROVED DEWATERING PLAN. ADDITIONAL DEWATERING REQUIREMENTS MAY BE DEEMED NECESSARY AND SHALL BE IMPLEMENTED AS DIRECTED BY THE ENGINEER, CONTRACT ADMINISTRATOR OR LOCAL MUNICIPALITY.
- REFUELING IS TO TAKE PLACE A MINIMUM OF THIRTY METRES FROM ANY WATERCOURSE OR ENVIRONMENTALLY SENSITIVE AREA.
- AN APPROVED SPILLS MANAGEMENT PLAN IS TO BE KEPT ONSITE.
- SPILL CLEANUP EQUIPMENT SUCH AS ABSORPTIVE MEDIA IS TO BE MAINTAINED ONSITE FOR IMMEDIATE USE IN THE EVENT OF A SPILL.
- SPILLS ARE TO BE REPORTED IMMEDIATELY TO THE MOECC SPILLS ACTION CENTRE AT 1-800-268-6060.
- THE CONTRACTOR WILL BE RESPONSIBLE FOR CLEAN-UP AND RESTORATION, INCLUDING ALL COSTS, DUE TO THE RELEASE OF SEDIMENT FROM THE SITE.
- LOW IMPACT DEVELOPMENT (LID) MEASURES ARE NOT TO BE USED AS SEDIMENT CONTROL DEVICES.
- ADDITIONAL SEDIMENT CONTROL DEVICES MAY BE DEEMED NECESSARY AND AS SITE CONDITIONS CHANGE AND SHALL BE INSTALLED AS DIRECTED BY THE SITE ENGINEER, CONTRACTOR, ADMINISTRATOR OR LOCAL MUNICIPALITY.

SPECIAL ENGINEERING NOTES:

UNLESS OTHERWISE NOTED ON THE DRAWINGS, THE FOLLOWING REQUIREMENTS SHALL APPLY TO THE WORKS.

- USE A MINIMUM IF 300MM THICK OF 19MM CLEAR STONE MATERIAL AS PIPE BEDDING. THE CLEAR STONE SHOULD BE WRAPPED WITH GEOTEXTILE FILTER FABRIC(SUCH AS TEXEL F-300 OR EQUIVALENT).
- ALL CONCRETE PIPE JOINTS SHOULD BE ADEQUATELY SEALED USING A WATERTIGHT RUBBERIZED ADHESIVE MEMBRANE(OR EQUIVALENT).
- ALL SANITARY MAINTENANCE HOLE JOINTS, BETWEEN BASE OF MAINTENANCE HOLE UP TO THE PRECAST CONCRETE ADJUSTMENT UNITS SHALL BE SEALED WITH AN EXTERNAL RUBBER SLEEVE (I.E. GATOR WRAP OR EQUIVALENT). THE WIDTH OF THE RUBBER SLEEVE SHALL BE 225MM (9") OR GREATER. THE SEAL SHALL BE MADE OF A STRETCHABLE, SELF-SHRINKING, INTRA-CURING HALOGENATED BASED RUBBER WITH A MINIMUM THICKNESS OF 30 MILS. THE BACKSIDE OF EACH UNIT SHALL BE COATED WITH A CROSS-LINKED RE-ENFORCED BUTYL ADHESIVE. THE BUTYL ADHESIVE SHALL BE NON-HARDENING SEALANT WITH A MINIMUM THICKNESS OF 30 MILS. THE SEAL SHALL BE DESIGNED TO STRETCH AROUND THE JOINT AND THEN OVERLAPPED CREATING A CROSS-LINKED AND FUSED BOND BETWEEN THE RUBBER AND BUTYL ADHESIVE.
- PRECAST CONCRETE ADJUSTMENT UNITS (MODULOC OR APPROVED EQUIVALENT) FOR MAINTENANCE HOLES AND CATCHBASINS SHALL HAVE A SOLVENT DAMP PROOFING MASTIC ASPHALT COMPOUND APPLIED AFTER PARGING. PRECAST ADJUSTMENT UNITS TO BE IN ACCORDANCE WITH OPSD 704.010.
- ALL MAINTENANCE HOLES LOCATED OUTSIDE OF ROAD ALLOWANCE (I.E. WITHIN EASEMENT, WALKWAY, ETC) SHALL BE EQUIPPED WITH A SECURITY TYPE COVER PER OPSD 401.060.
- FROST STRAPS SHOULD BE PROVIDED TO HOLD PRE-CAST MANHOLE SECTIONS TOGETHER. THREE(3) TOP SECTIONS OF PRE-CAST MANHOLES SHOULD HAVE THREE STEEL STRAPS HELD BY BOLTS IN THE TOP AND BOTTOM SECTIONS. FOR MATERIAL OF FROST STRAPS AND BOLTS REFER TO OPSD 701.100.
- ALL RL/CB SHALL BE EQUIPPED WITH A CAST IRON, SQUARE FRAME WITH SQUARE FLAT GRATE FOR CATCH BASINS, PERFORATED OPENINGS REFER TO OPSD 400.100.
- ALL CB ALONG THE ROADS SHALL USE THE CAST IRON, SQUARE FRAME FISH TYPE COVER REFER TO OPSD 401.081.
- ALL SEWER PIPE AND WATERMAIN BEDDING MUST CONFORM TO THE APPLICABLE CITY STANDARD SPECIFICATIONS. IT IS RECOMMENDED THAT THE SUBGRADE MATERIALS ENCOUNTERED AT PIPE LEVEL BE VISUALLY INSPECTED AND APPROVED BY A GEOTECHNICAL ENGINEER PRIOR TO PLACEMENT OF THE BEDDING MATERIALS. LOOSE, SOFT, ORGANIC, EXCESSIVELY WET, DILATED OR OTHERWISE UNSUITABLE SOILS SHOULD BE REMOVED AS DIRECTED BY THE GEOTECHNICAL ENGINEER AND REPLACED BY SELECT SUBGRADE MATERIAL (OPSS SSM) COMPACTED TO 98% OF SPMD. THE BEDDING MATERIALS SHOULD CONSIST OF BROADLY GRADED OPSS GRANULAR 'A' MATERIAL OR 19 MM CRUSHER RUN LIMESTONE. THESE MATERIALS SHOULD BE FULLY EXTENDED AGAINST THE TRENCH WALLS AND PIPE HAUNCHES AND PLACED IN MAXIMUM 150 MM THICK LAYERS AND COMPACTED TO 98% SPMD. 300 MM THICK, 19 MM CLEAR STONE MATERIAL MAY BE USED AS AN ALTERNATIVE FOR PIPE BEDDING. IF CLEAR STONE IS USED, THEN IT SHOULD BE WRAPPED WITH GEOTEXTILE FILTER FABRIC (SUCH AS TEXEL F-300 OR EQUIVALENT) TO PREVENT MIGRATION OF FINES FROM THE SURROUNDING SOILS, WHICH MAY RESULT IN SETTLEMENT OF THE PIPES.

BENCH MARKS

U.T.M. COORDINATES: ZONE 17 NAD 83

DISTANCE NOTE

DISTANCES SHOWN HEREON ARE GROUND DISTANCES AND CAN BE CONVERTED TO GRID DISTANCES BY MULTIPLYING BY THE COMBINED SCALE FACTOR OF: 0.9996884

MNR No: 03120080008 – BENCH MARK No: 03120080008 – HORIZONTAL & VERTICAL CONTROL MONUMENT RECORD BRASS TABLE LOCATED ON THE NORTH SIDE OF MAPLEVIEW DRIVE EAST (12TH CONCESSION ROAD), APPROXIMATELY 0.8km EAST OF YONGE STREET (HWY #1) AND APPROXIMATELY 10.0m NORTH OF MAPLEVIEW OF THE DRIVE EAST CENTERLINE.(2ND ORDER)

A PROTECTIVE WATER VALVE COVER HAS BEEN PLACED OVER MONUMENT CAP.

MNR No: 01019860402 – BENCH MARK No: 010860402 – HORIZONTAL CONTROL MONUMENT RECORD R.I.B. WITH BRASS CAP LOCATED ON THE EAST SIDE OF ST. PAUL'S CRESCENT AT THE NORTH END WHERE INTERSECTS YONGE STREET. (2ND ORDER)

MNR No: 0011931U4605 – BENCH MARK No: 31U4605 – VERTICAL CONTROL MONUMENT RECORD BRASS TABLE – G.S.C. LOCATED ON THE SOUTHWEST CORNER OF ST. PAUL'S CRESCENT AND YONGE STREET, TABLE SET HORIZONTALLY IN NORTH FACE OF CONCRETE FOUNDATION OF ST. PAUL'S ANGLICAN CHURCH, AT NORTH-EAST CORNER (TOWER) 15.2m WEST OF BELL POLE AND 9.2m SOUTH-EAST OF "Y" IN TWIN BIRCH TREES 15cm BELOW BRICK

PAVEMENT LAYER	COMPACTION REQUIREMENTS	RESIDENTIAL ROADWAYS
ASPHALTIC CONCRETE	MINIMUM 92% RELATIVE DENSITY	40mm HL3 70mm HL8
19 mm CRUSHER-RUN LIMESTONE OR SAND AND GRAVEL MATERIAL MEETING OPSS GRANULAR 'A' BASE REQUIREMENTS	100% SPMD*	150mm
50 mm CRUSHER-RUN LIMESTONE OR SAND AND GRAVEL MATERIAL MEETING OPSS GRANULAR 'B' TYPE 1 BASE REQUIREMENTS	100% SPMD*	450mm

BENCH MARKS

U.T.M. COORDINATES: ZONE 17 NAD 83

DISTANCE NOTE

DISTANCES SHOWN HEREON ARE GROUND DISTANCES AND CAN BE CONVERTED TO GRID DISTANCES BY MULTIPLYING BY THE COMBINED SCALE FACTOR OF: 0.9996884

MNR No: 03120080008 – BENCH MARK No: 03120080008 – HORIZONTAL & VERTICAL CONTROL MONUMENT RECORD BRASS TABLE LOCATED ON THE NORTH SIDE OF MAPLEVIEW DRIVE EAST (12TH CONCESSION ROAD), APPROXIMATELY 0.8m EAST OF YONGE STREET (HWY #1) AND APPROXIMATELY 10.0m NORTH OF MAPLEVIEW OF THE DRIVE EAST CENTERLINE.(2ND ORDER)

A PROTECTIVE WATER VALVE COVER HAS BEEN PLACED OVER MONUMENT CAP.

MNR No: 01019860402 – BENCH MARK No: 010860402 – HORIZONTAL CONTROL MONUMENT RECORD R.I.B. WITH BRASS CAP LOCATED ON THE EAST SIDE OF ST. PAUL'S CRESCENT AT THE NORTH END WHERE INTERSECTS YONGE STREET. (2ND ORDER)


MNR No: 0011931U4605 – BENCH MARK No: 31U4605 – VERTICAL CONTROL MONUMENT RECORD BRASS TABLE – G.S.C. LOCATED ON THE SOUTHWEST CORNER OF ST. PAUL'S CRESCENT AND YONGE STREET, TABLE SET HORIZONTALLY IN NORTH FACE OF CONCRETE FOUNDATION OF ST. PAUL'S ANGLICAN CHURCH, AT NORTH-EAST CORNER (TOWER) 15.2m WEST OF BELL POLE AND 9.2m SOUTH-EAST OF "Y" IN TWIN BIRCH TREES 15cm BELOW BRICK

NO.

REVISIONS

DATE

APPROVED

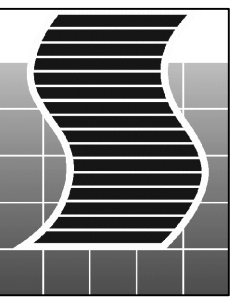

SCHAEFFERS
CONSULTING ENGINEERS

SCHAEFFER & ASSOCIATES LTD.

6 Ronrose Drive, Concord,
Ontario L4K 4R3
Tel: (905) 738-6100
Fax: (905) 738-6875
E-mail:
design@schaeffers.com



REGISTERED PROFESSIONAL ENGINEER
H. O. TOZCU
Oct. 5, 2007
PROVINCE OF ONTARIO

CITY OF BARRIE
ACCEPTED

DATE:

DIRECTOR OF ENGINEERING

750 MAPLEVIEW DRIVE E.
SITE PLAN

GENERAL NOTES

SCALE HOR.

DESIGN M.K.

REVIEWED H.T.

VERT.



DRAWN G.B.

DATE MARCH 2021

PROJECT NO. 4867

SHEET NO. GN - 1

F:\4867\4867 - Drawings\4867-GN-1.dwg, 2021-10-05 3:04:17 PM, ghosns

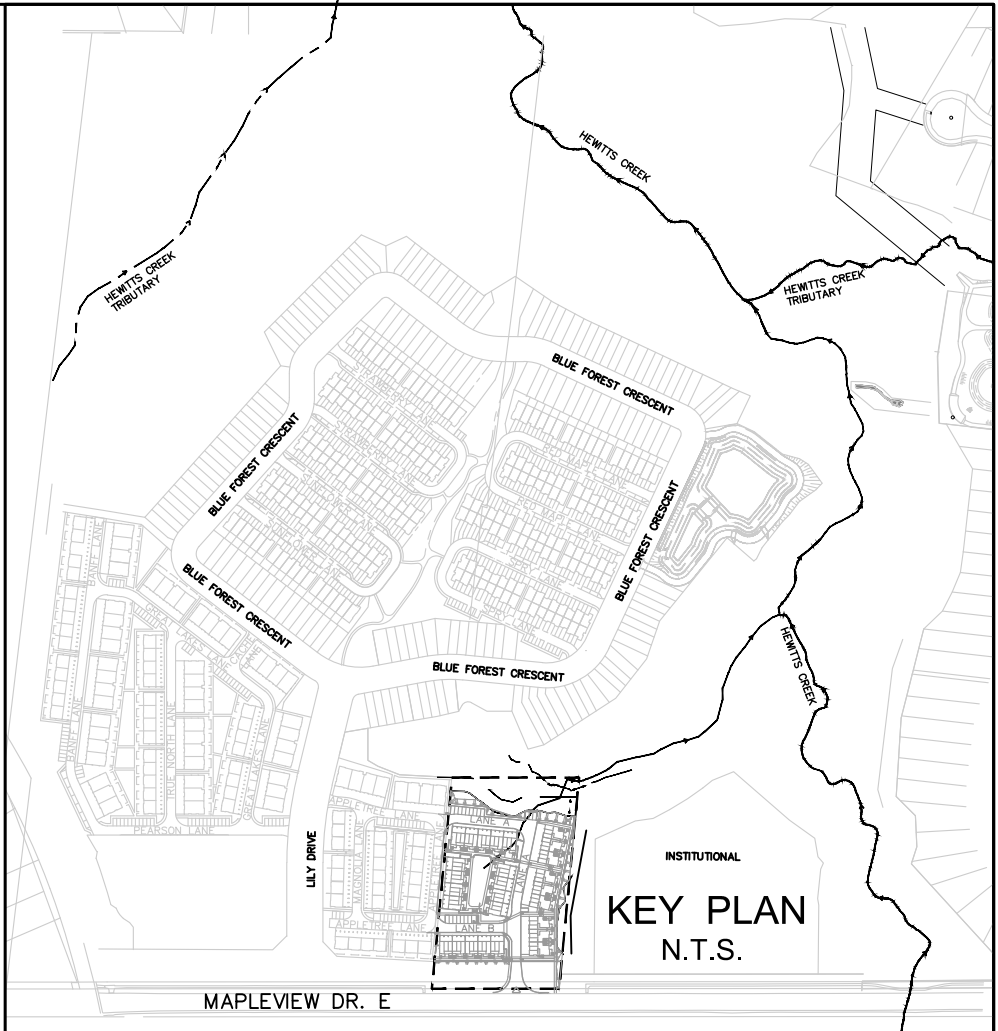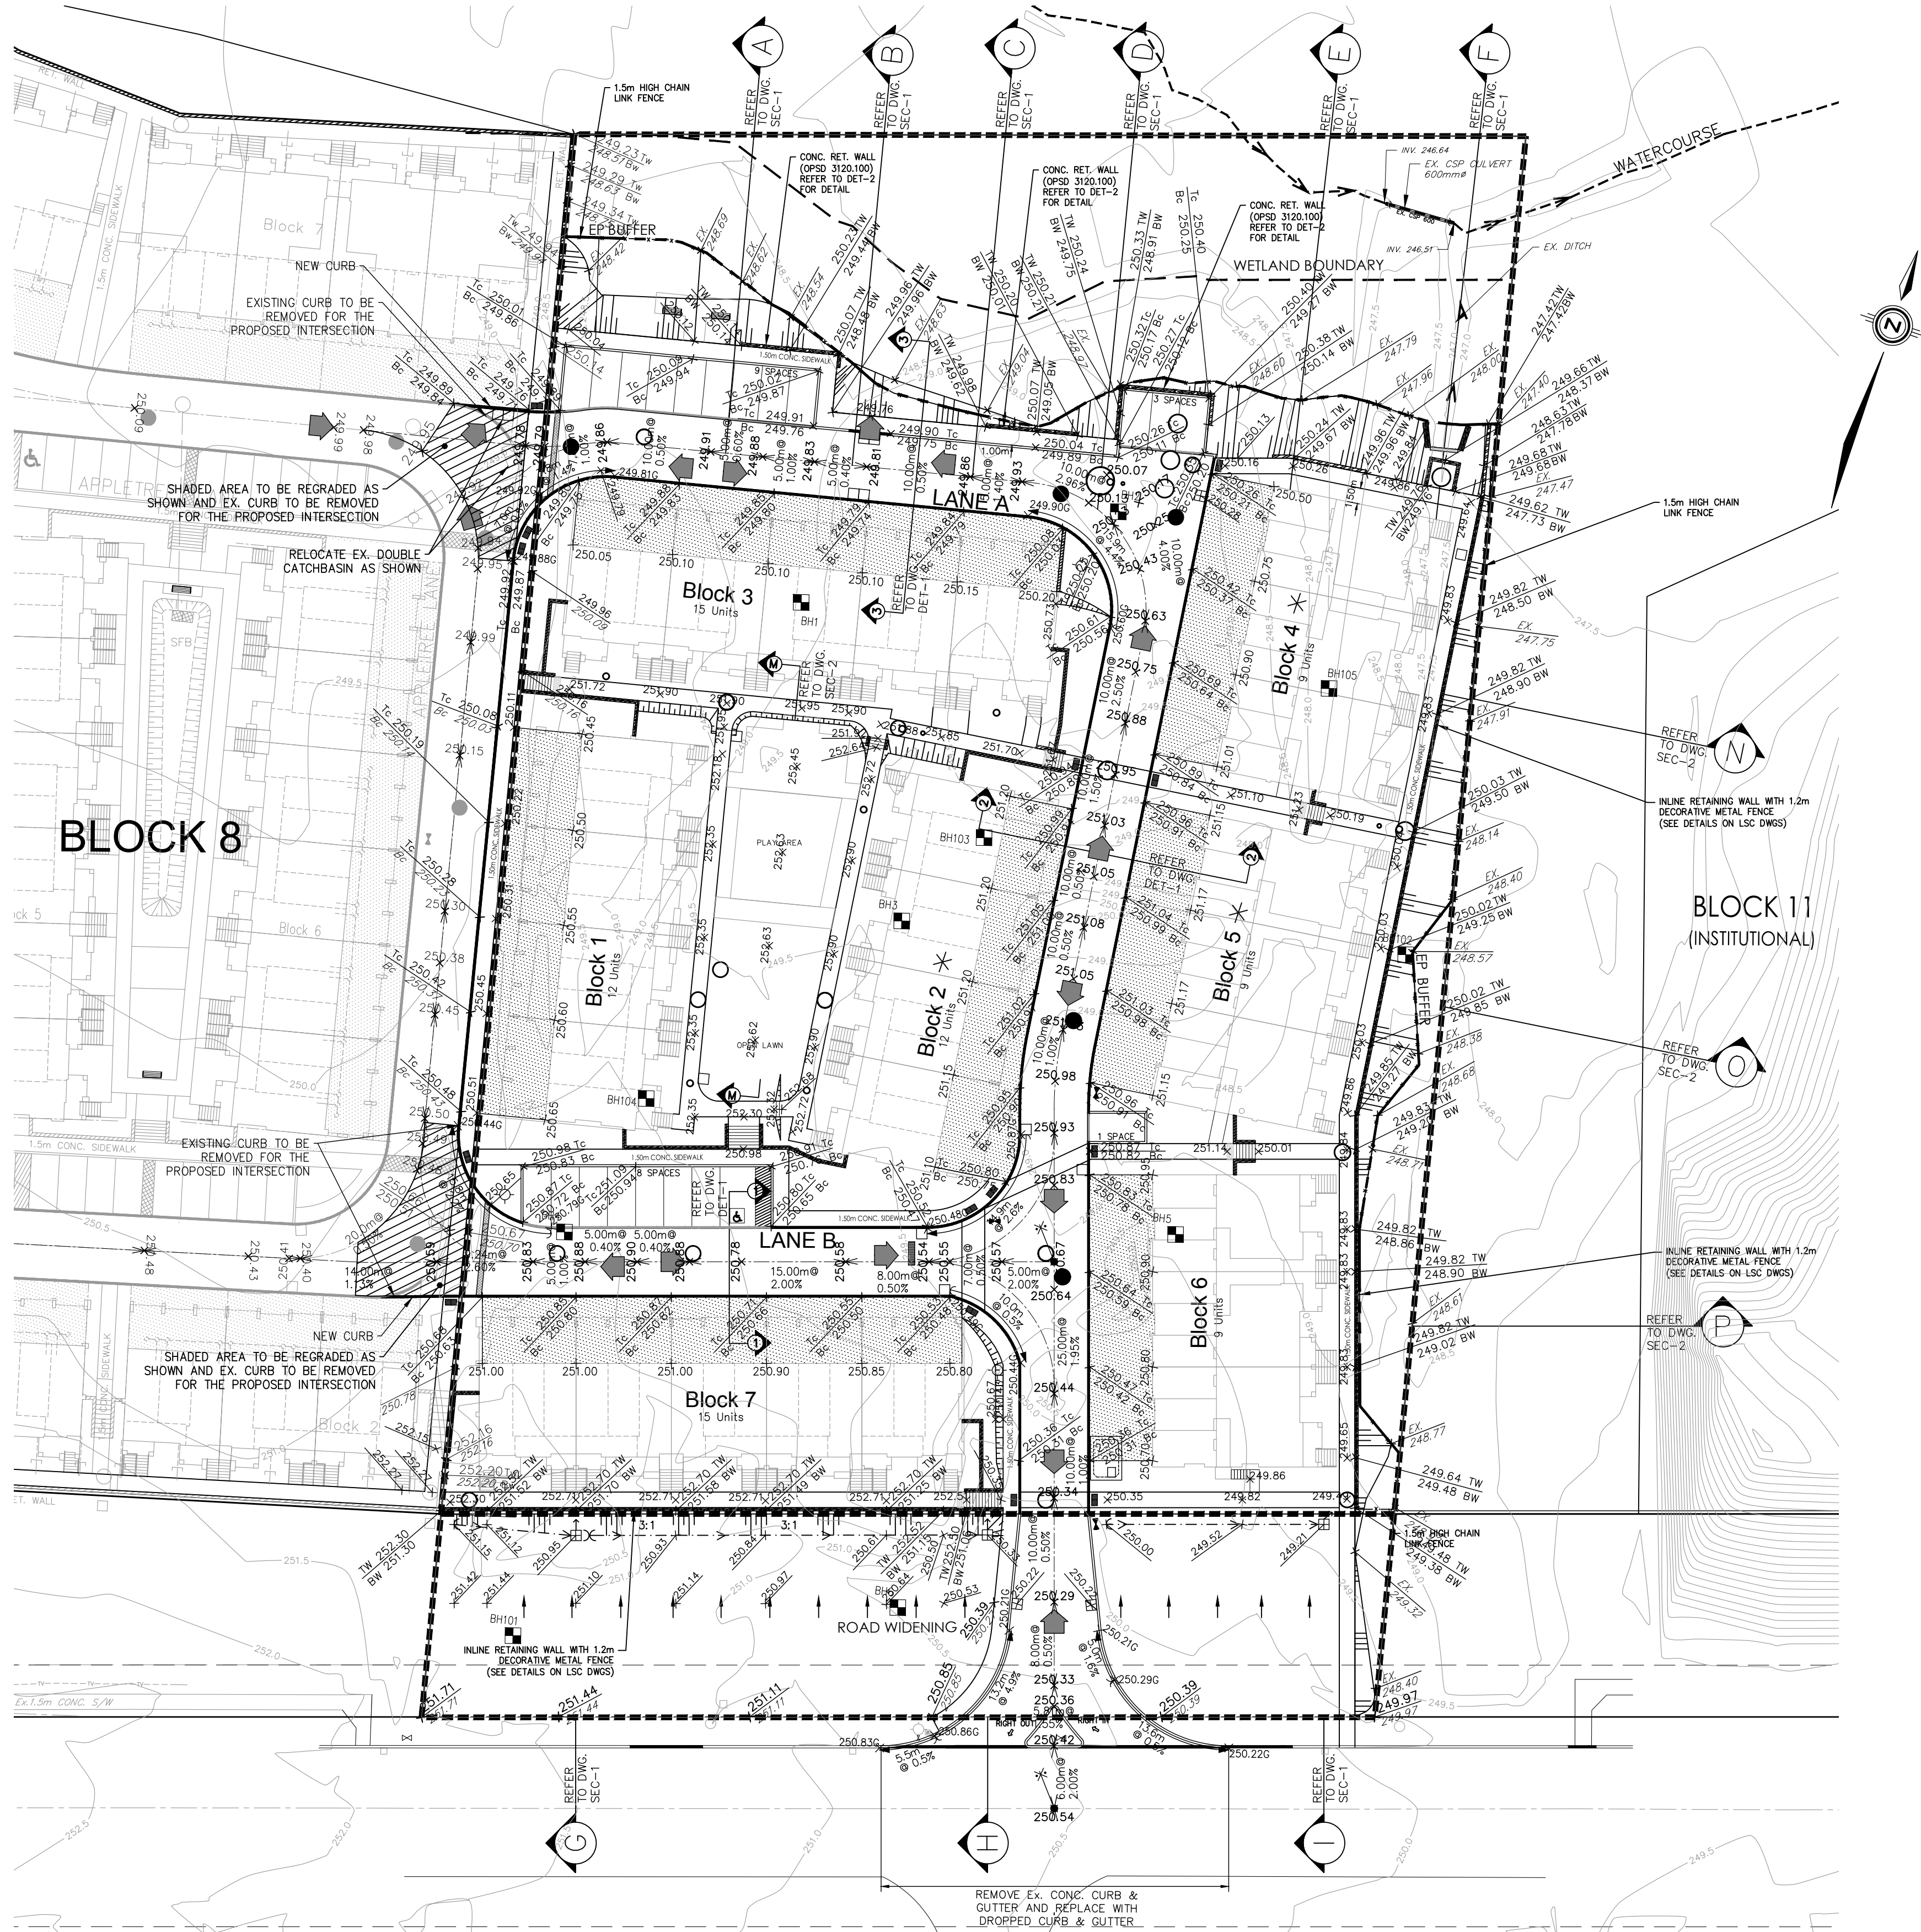


- NOTES:
1. FOR GENERAL AND SPECIAL NOTES REFER TO DWG GN-1.
 2. FOR SECTIONS REFER TO DWG's SEC-1.
 3. FOR SAND FILTRATION BED DETAILS REFER TO DWG SFB-D1.
 4. PREGRADE ELEVATIONS BELOW THE PROPOSED GRADES ARE:
FOR LOTS, BLOCKS AND PARKS 0.30m AND FOR ROADS 0.55m.
- LEGEND
- DENOTES VALVE AND BOX
 - DENOTES HYDRANTS
 - DENOTES SINGLE OR DOUBLE CATCHBASIN
 - DENOTES SINGLE OR DOUBLE DITCH INLET WITH HONEY COMB GRATING BOLTED DOWN
 - DENOTES CATCHBASIN MANHOLE
 - DENOTES SANITARY MANHOLE
 - DENOTES STORM MANHOLE
 - DENOTES PROPOSED ELEVATION
 - DENOTES EXISTING CONTOUR
 - DENOTES PRIVACY FENCE
 - x-x-x- DENOTES HIGH CHAIN LINK FENCE
 - ===== DENOTES RETAINING WALL
 - DENOTES DECORATIVE METAL FENCE
 - DENOTES LIMIT OF SUBDIVISION
 - * DENOTES LOTS WHERE FILL EXCEEDS 1.2m (SEE NOTES)
 - ◀ DENOTES DIRECTION OF OVERLAND FLOW

- SPECIAL NOTES FOR CONSTRUCTION OF HOUSES:
1. PRIOR TO CONSTRUCTION OF THE HOUSES, THE GROUND AT FOUNDATION LEVEL OF EACH HOUSE TO BE INSPECTED BY THE GEOTECHNICAL/HYDROGEOLOGICAL CONSULTANT FOR WATER TABLE.
 2. WHERE REQUIRED BASEMENTS SHALL BE INSTALLED WATERTIGHT AS PER SECTION 9.13.3 OF THE ONTARIO BUILDING CODE (OBC).
 3. THE BUILDER SHOULD VERIFY SUCH LOTS IN ADVANCE BEFORE APPLYING FOR BUILDING PERMIT IN ORDER TO AVOID DELAYING THE PERMIT PROCESS.

- SPECIAL CONSTRUCTION NOTES:
- 1) PRIOR TO CONSTRUCTION LAYOUT, THE CONTRACTOR'S SURVEYOR SHALL CHECK ENGINEERING DRAWINGS AGAINST THE LATEST LEGAL PLAN AND REPORT TO THE ENGINEER ANY DISCREPANCIES HE MAY FIND.


BENCH MARKS
DISTANCE NOTE
U.T.M. COORDINATES: ZONE 17 NAD 83
DISTANCES SHOWN HEREON ARE GROUND DISTANCES AND CAN BE CONVERTED TO GRID DISTANCES BY MULTIPLYING BY THE COMBINED SCALE FACTOR OF: 0.9996884
MNR No: 0312008008 - BENCH MARK No: 0312008008 - HORIZONTAL & VERTICAL CONTROL MONUMENT RECORD BRASS TABLET LOCATED ON THE NORTH SIDE OF MAPLEVIEW DRIVE EAST (12TH CONDESSON ROAD), APPROXIMATELY 0.8km EAST OF YONGE STREET (HWY #1) AND APPROXIMATELY 10.0m NORTH OF MAPLEVIEW OF THE DRIVE EAST CENTERLINE.(2ND ORDER)
A PROTECTIVE WATER VALVE COVER HAS BEEN PLACED OVER MONUMENT CAP.
MNR No: 01019860402 - BENCH MARK No: 010860402 - HORIZONTAL CONTROL MONUMENT RECORD P.I.B. WITH BRASS CAP LOCATED ON THE EAST SIDE OF ST. PAUL'S CRESCENT AT THE NORTH END WHERE INTERSECTS YONGE STREET. (2ND ORDER)
MNR No: 0011931U4605 - BENCH MARK No: 31U4605 - VERTICAL CONTROL MONUMENT RECORD BRASS TABLET - G.S.C. LOCATED ON THE SOUTHWEST CORNER OF ST. PAUL'S CRESCENT AND YONGE STREET, TABLE SET HORIZONTALLY IN NORTH FACE OF CONCRETE FOUNDATION OF ST. PAUL'S ANGLICAN CHURCH, AT NORTH-EAST CORNER (TOWER) 15.2m WEST OF BELL POLE AND 9.2m SOUTH-EAST OF "V" IN TWIN BIRCH TREES 15cm BELOW BRICK

NO.	REVISIONS	DATE	APPROVED

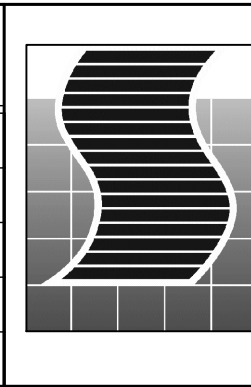


SCHAEFFERS
CONSULTING ENGINEERS
SCHAEFFER & ASSOCIATES LTD.

6 Ronrose Drive, Concord,
Ontario L4K 4R3
Tel: (905) 738-6100
Fax: (905) 738-6875
E-mail:
design@schaeffers.com

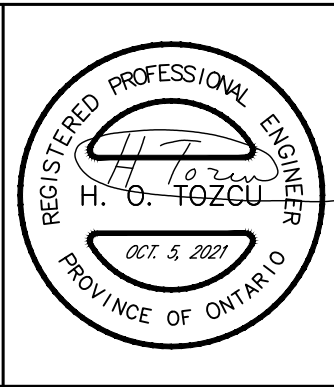



CITY OF BARRIE
ACCEPTED
DATE:
DIRECTOR OF ENGINEERING

750 MAPLEVIEW DRIVE E.
GRADING PLAN

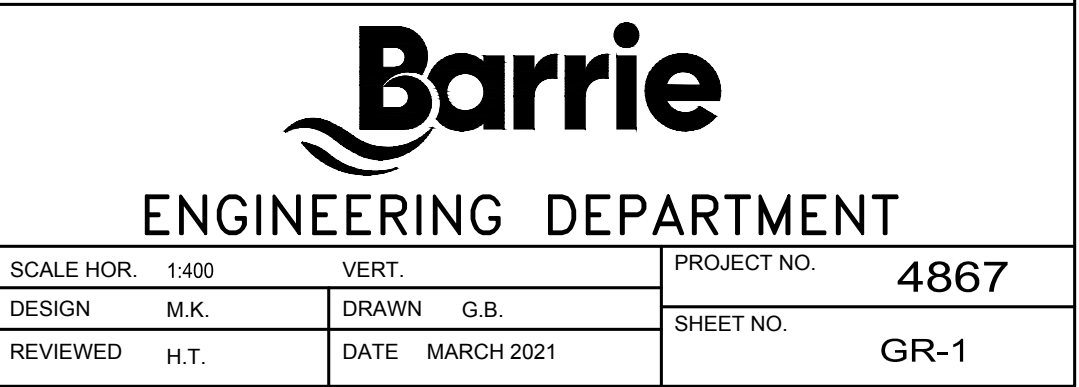

Barrie
ENGINEERING DEPARTMENT


SCALE HOR. 1:400	VERT.	PROJECT NO. 4867
DESIGN M.K.	DRAWN G.B.	SHEET NO. GR-1
REVIEWED H.T.	DATE MARCH 2021	

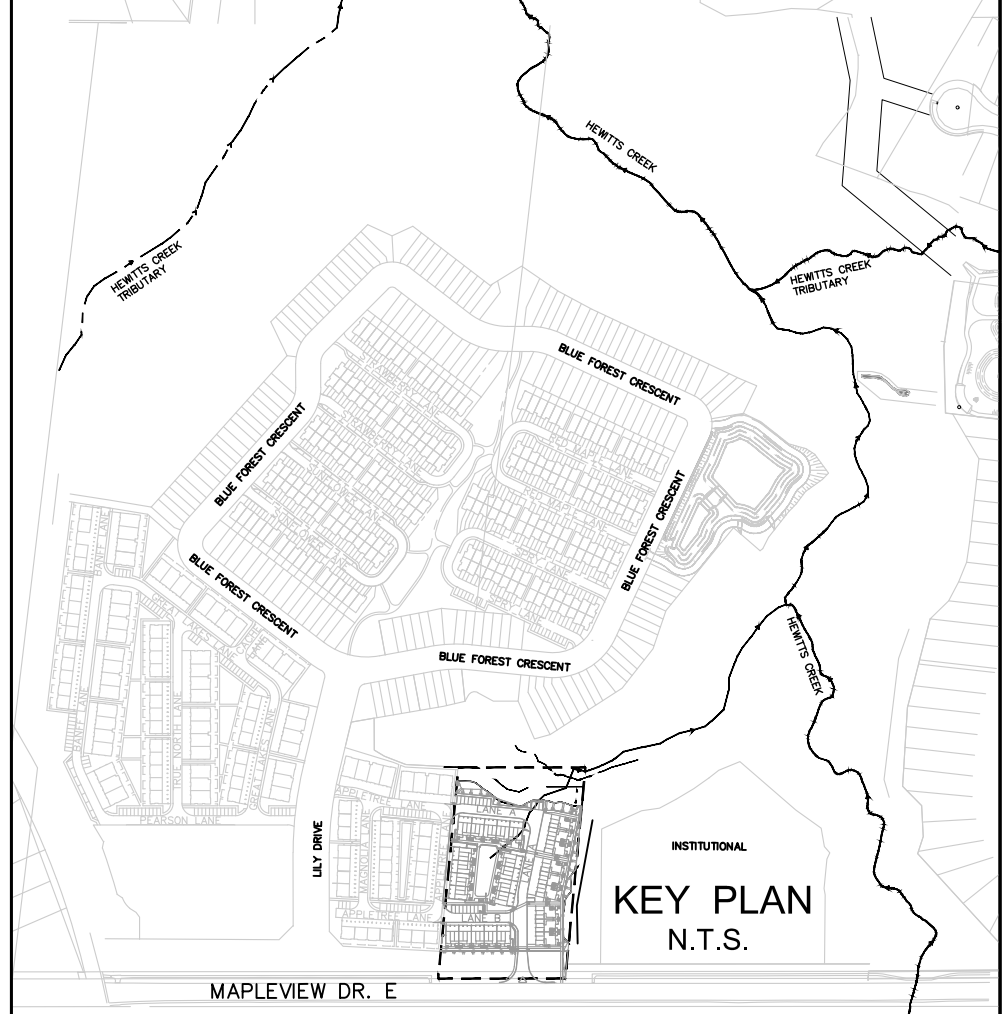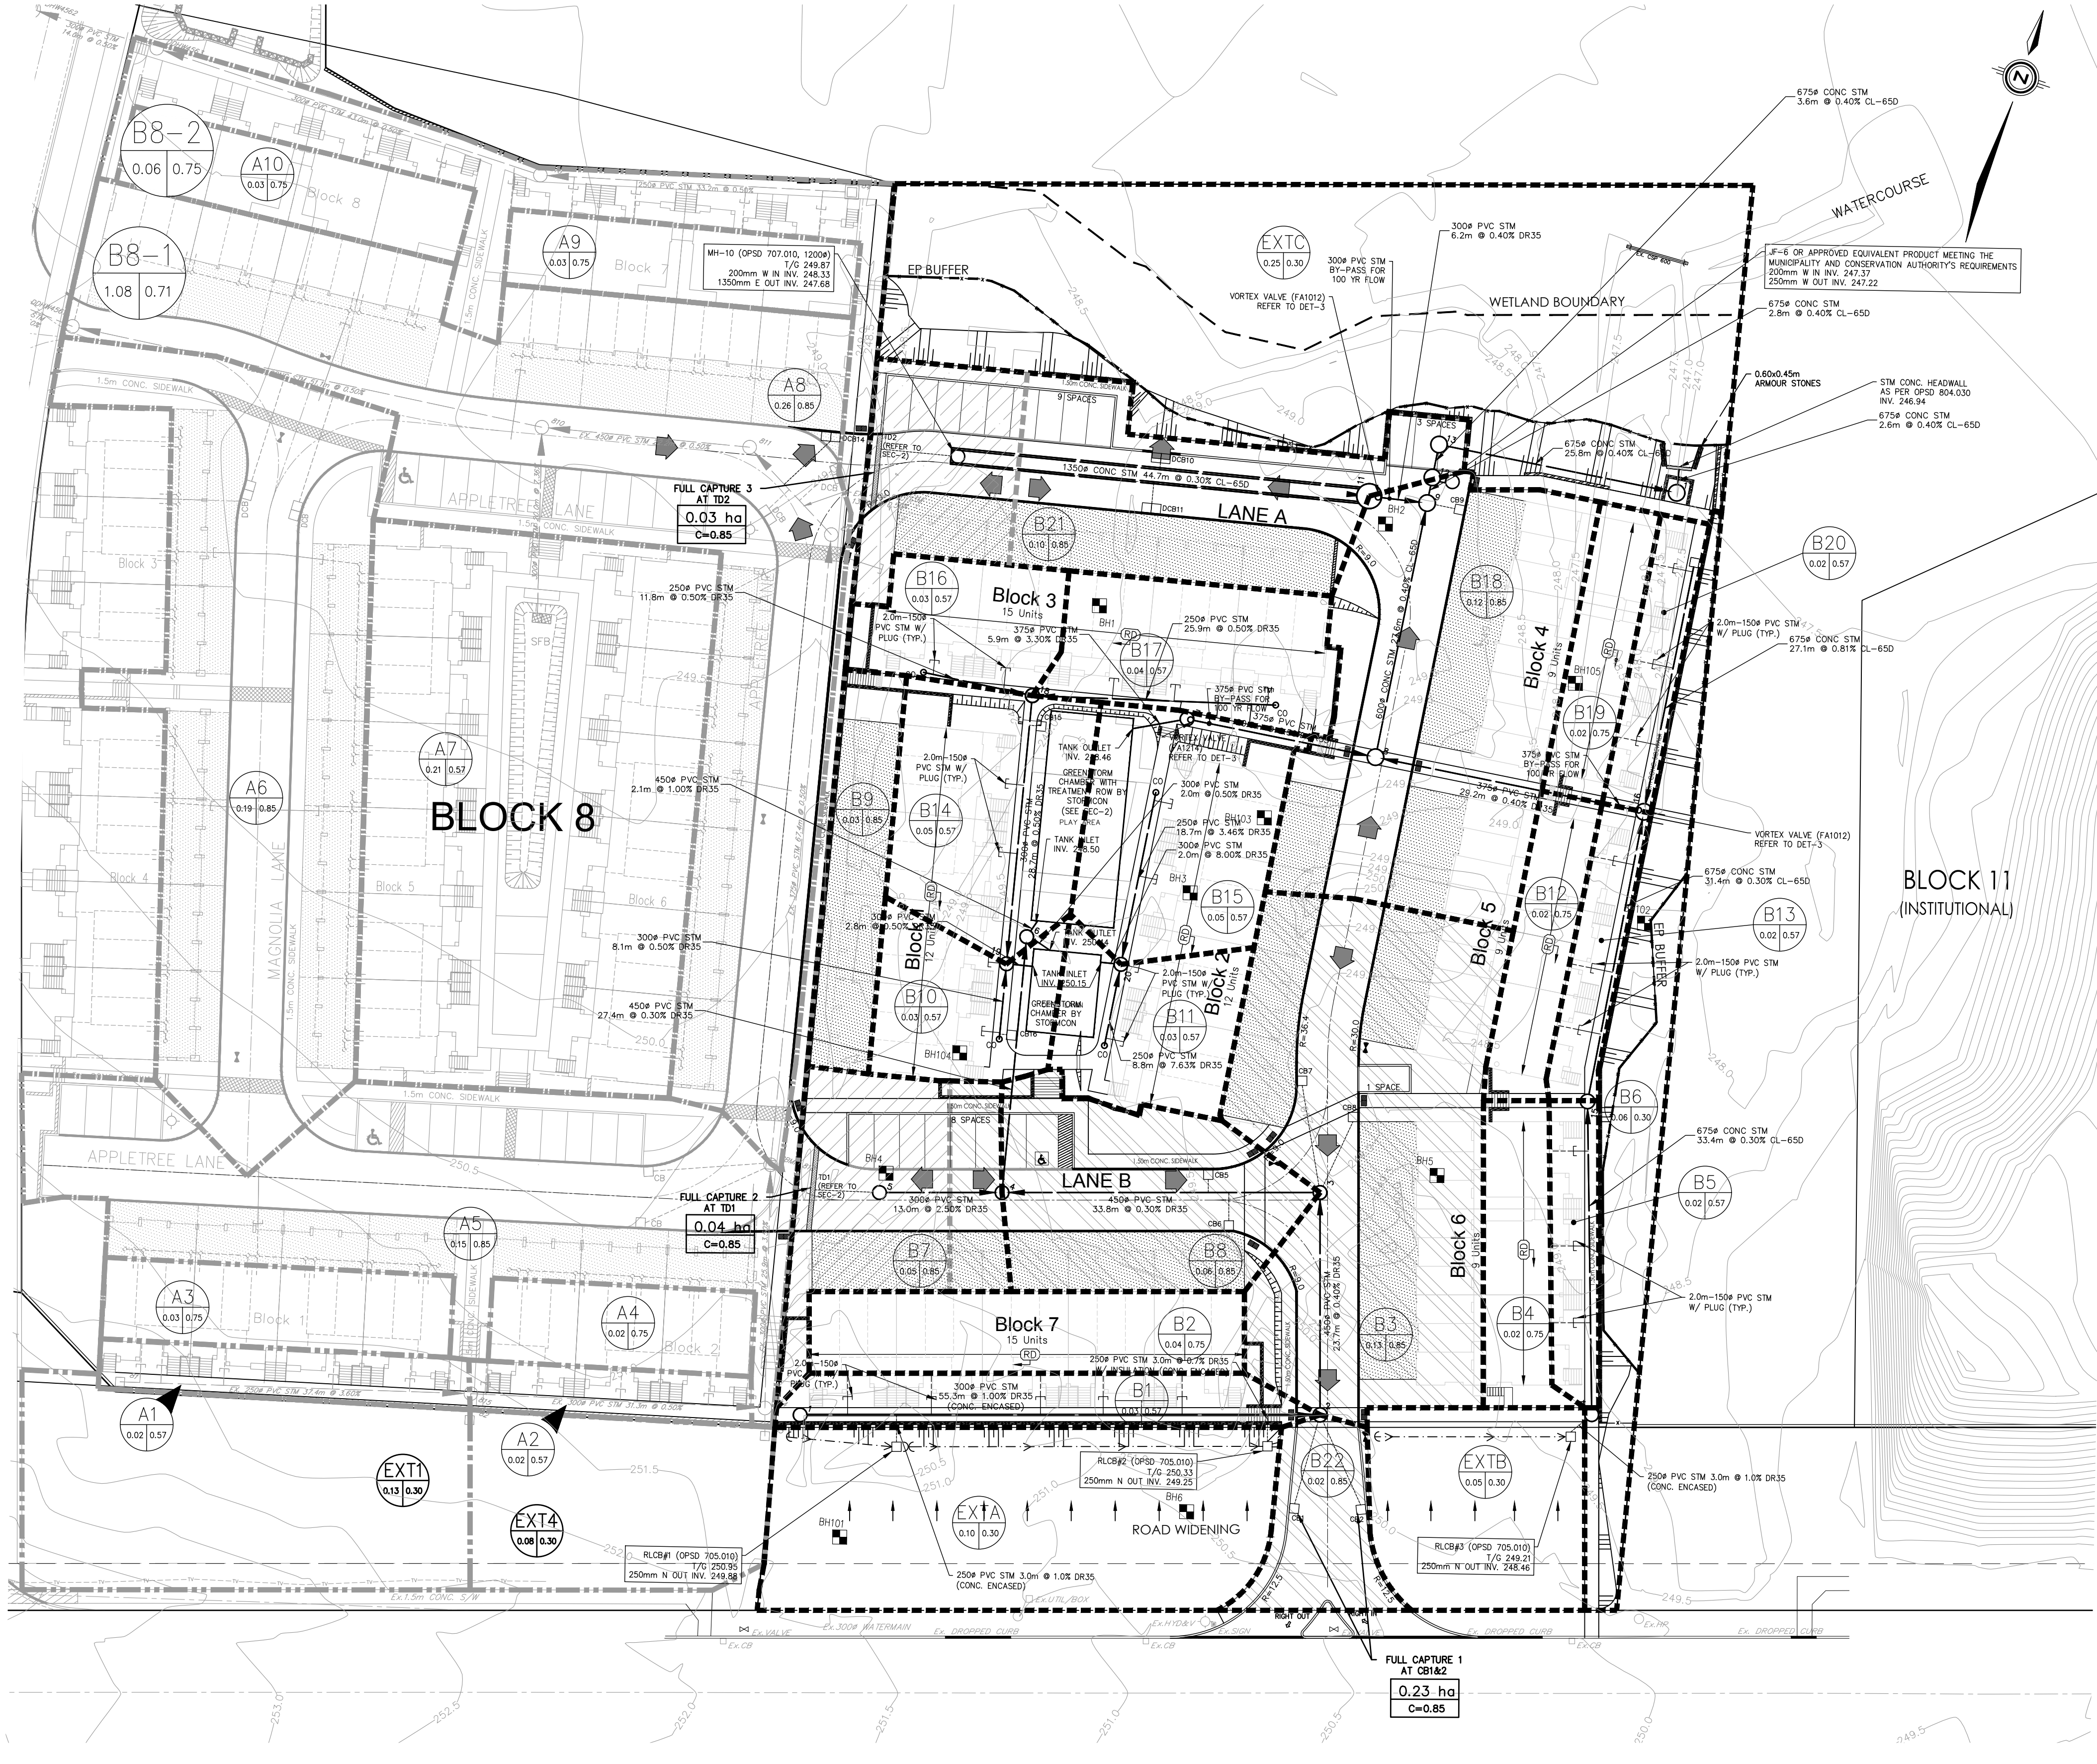

- NOTES:
1. FOR GENERAL NOTES REFER TO DWG GN-1.
- LEGEND
- A3 DENOTES SUB-CATCHMENT LABEL
 - 0.23 0.65 DENOTES RUNOFF COEFFICIENT
 - 0.23 0.65 DENOTES AREA IN HECTARES
 - EXT2 DENOTES EXTERNAL SUB-CATCHMENT LABEL
 - 0.17 0.30 DENOTES RUNOFF COEFFICIENT
 - 0.25 ha DENOTES AREA IN HECTARES
 - C=0.65 DENOTES RUNOFF COEFFICIENT
 - RD DENOTES LOTS/UNITS WITH FRONT YARD ROOF DOWNSPOUTS CONNECTED TO STORM SEWERS.
 - DENOTES DRAINAGE AREA BOUNDARY
 - DENOTES EXTERNAL DRAINAGE AREA BOUNDARY
 - □ DENOTES SINGLE OR DOUBLE CATCHBASIN
 - ➔ DENOTES MAJOR OVERLAND FLOW
 - DENOTES EXISTING CONTOUR
 - /// DENOTES FULL CAPTURE AREAS


BENCH MARKS
DISTANCE NOTE
U.T.M. COORDINATES: ZONE 17 NAD 83
DISTANCES SHOWN HEREON ARE GROUND DISTANCES AND CAN BE CONVERTED TO GRID DISTANCES BY MULTIPLYING BY THE COMBINED SCALE FACTOR OF 0.9996884
MNR No: 03120080008 - BENCH MARK No: 03120080008 - HORIZONTAL & VERTICAL CONTROL MONUMENT RECORD BRASS TABLET LOCATED ON THE NORTH SIDE OF MAPLEVIEW DRIVE EAST (10TH CONCESSION ROAD), APPROXIMATELY 0.8km EAST OF YONGE STREET (HWY #11) AND APPROXIMATELY 10.0m NORTH OF MAPLEVIEW OF THE DRIVE EAST CENTERLINE (2ND ORDER)
A PROTECTIVE WATER VALVE COVER HAS BEEN PLACED OVER MONUMENT CAP
MNR No: 01019860402 - BENCH MARK No: 010860402 - HORIZONTAL CONTROL MONUMENT RECORD R.L.B. WITH BRASS CAP LOCATED ON THE EAST SIDE OF ST. PAUL'S CRESCENT AT THE NORTH END WHERE INTERSECTS YONGE STREET. (2ND ORDER)
MNR No: 0011931U4605 - BENCH MARK No: 31U4605 - VERTICAL CONTROL MONUMENT RECORD BRASS TABLET - G.S.C. LOCATED ON THE SOUTHWEST CORNER OF ST. PAUL'S CRESCENT AND YONGE STREET, TABLE SET HORIZONTALLY IN NORTH FACE OF CONCRETE FOUNDATION OF ST. PAUL'S ANGLICAN CHURCH, AT NORTH-EAST CORNER (TOWER) 15.2m WEST OF BELL POLE AND 9.2m SOUTH-EAST OF "V" IN TWIN BIRCH TREES 15m BELOW BRICK

NO.	REVISIONS	DATE	APPROVED

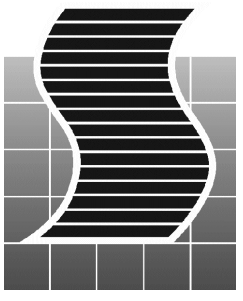

SCHAEFFERS
CONSULTING ENGINEERS
SCHAEFFER & ASSOCIATES LTD.

6 Ronrose Drive, Concord,
Ontario L4K 4R3
Tel: (905) 738-6100
Fax: (905) 738-6875
E-mail:
design@schaeffers.com

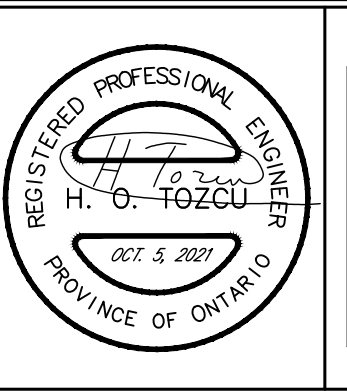



CITY OF BARRIE
ACCEPTED
DATE:
DIRECTOR OF ENGINEERING

750 MAPLEVIEW DRIVE E.
STORM TRIBUTARY AREA PLAN



Barrie
ENGINEERING DEPARTMENT

SCALE HOR. 1:400	VERT.	PROJECT NO. 4867
DESIGN M.K.	DRAWN G.B.	SHEET NO. STM-TA-1
REVIEWED H.T.	DATE MARCH 2021	

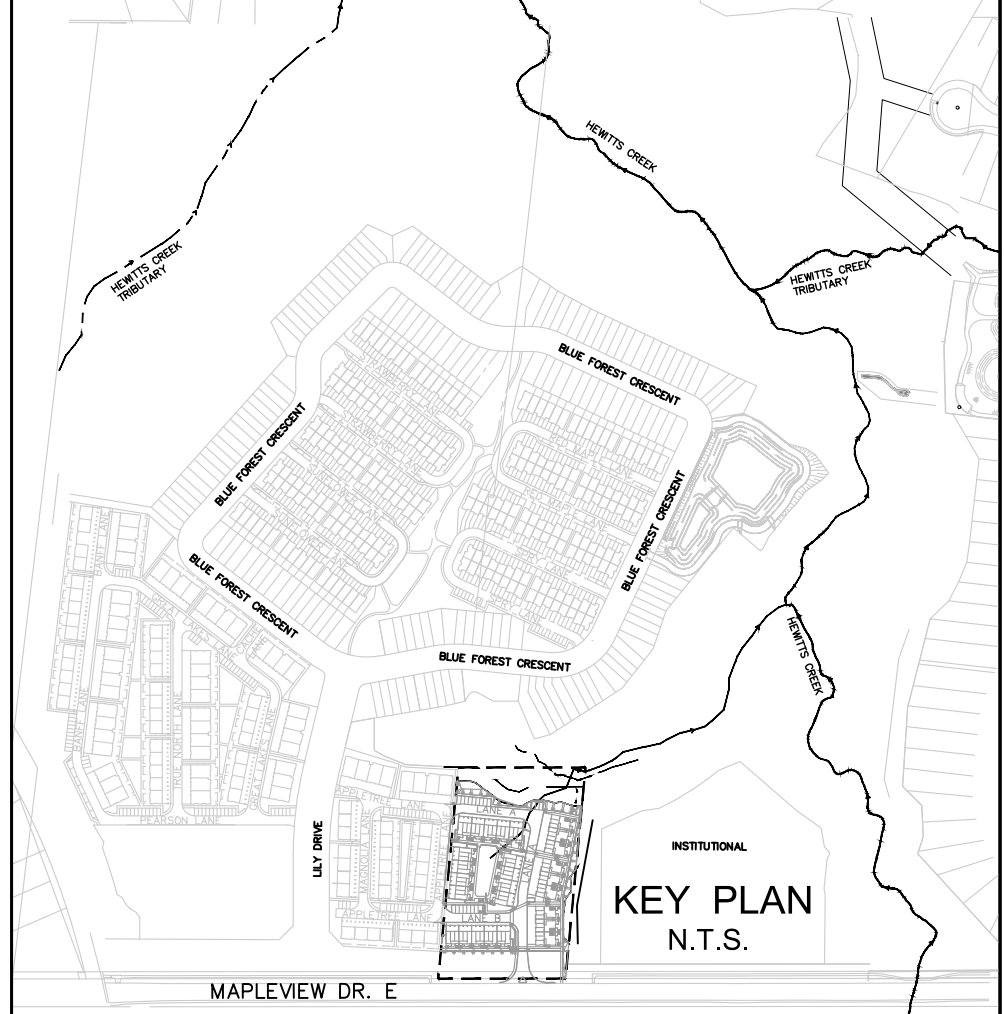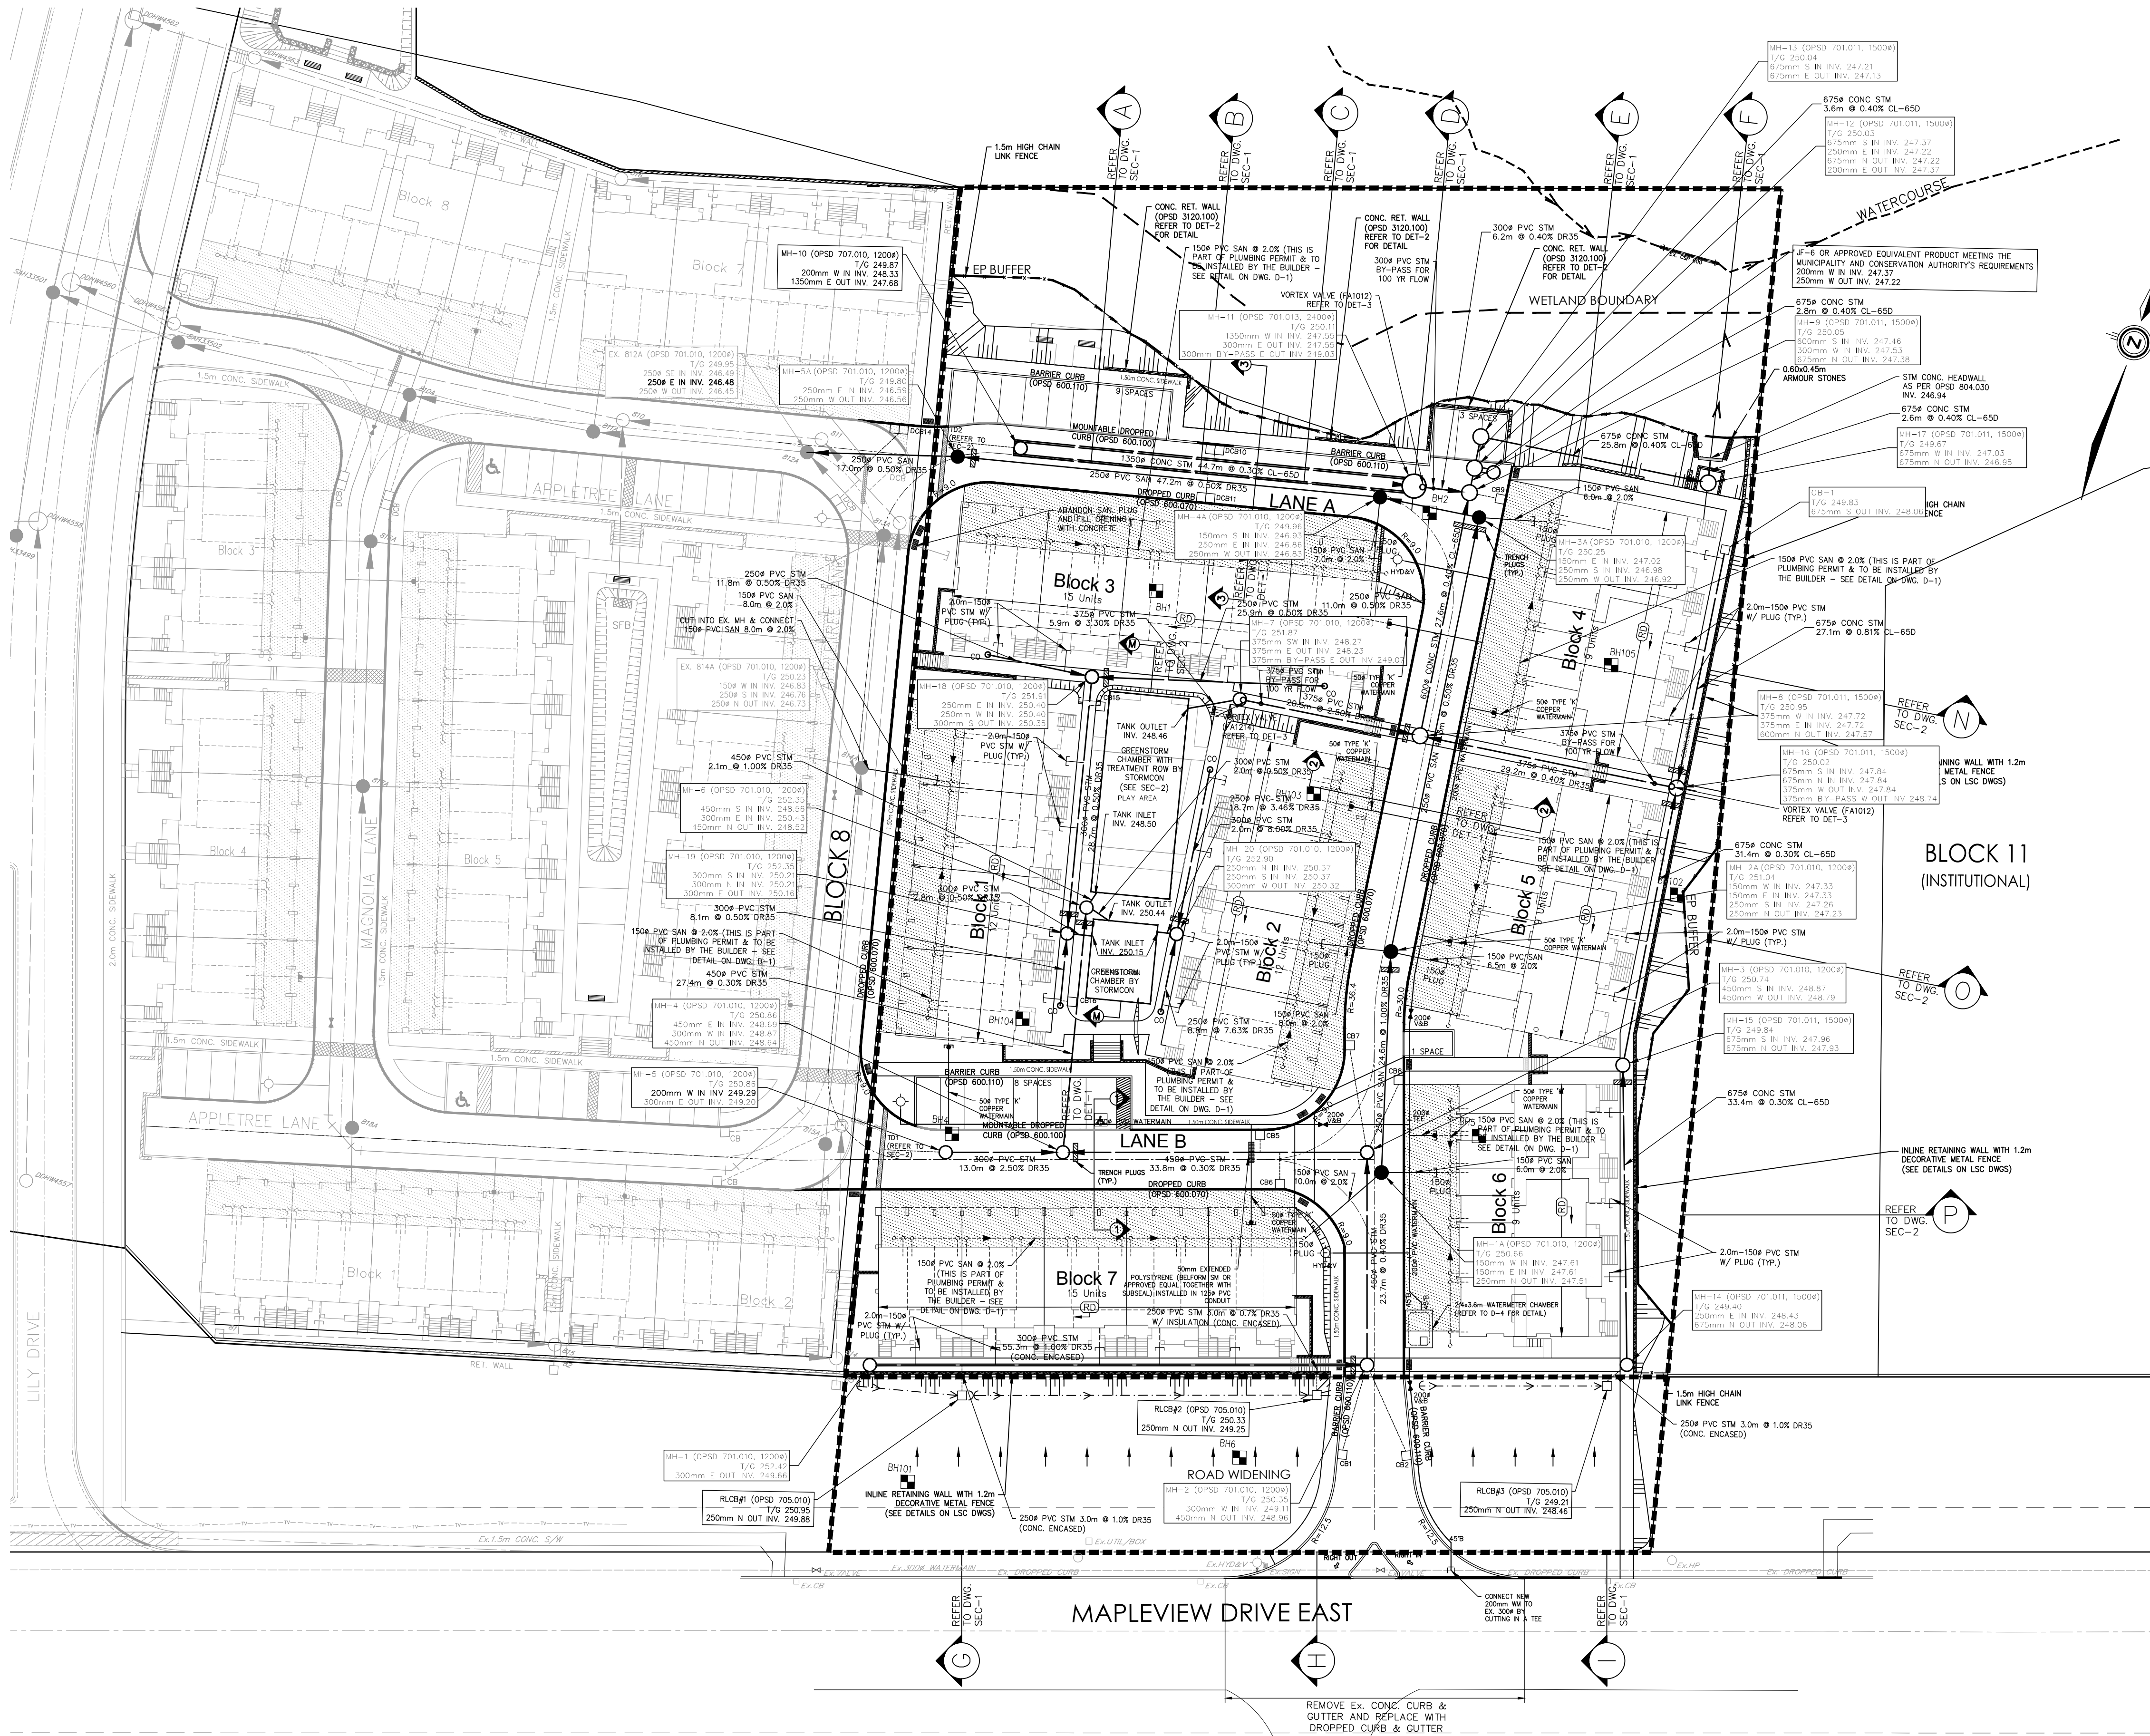

- NOTES:**
- FOR GENERAL NOTES REFER TO DWG GN-1.
 - FOR SECTIONS A, B, C, D, E, F, G, H, I, M, N, & O REFER TO DWG SEC-1 & SEC-2.
 - FOR SECTIONS 1, 2 & 3 REFER TO DWG D-1.
 - UNDERGROUND SERVICING CONTRACTOR SHALL INSTALL:
 - 150P PVC SANITARY CONNECTION OF EACH INDIVIDUAL BLOCK FROM SANITARY MANHOLE UP TO A PLUG SHOWN ON DRAWING.
 - 50P COPPER WATER CONNECTION OF EACH INDIVIDUAL BLOCK FROM WATERMAIN UP TO CURB STOP.
 - FOR BLOCKS 1 TO 7 150P PVC PIPE AND PLUG AT 2.0M FROM STORM SEWER FOR FRONT YARD ROOF DOWNSPOUT CONNECTIONS.
 - BACK YARD ROOF DOWNSPOUTS OF BLOCKS 4 TO 7 TO BE DISCHARGED TO THE GROUND SURFACE.
 - ROOF DOWNSPOUTS FOR BLOCKS 1 TO 3 TO BE DISCHARGED TO THE STORM SEWER.
 - ANY REQUIRED DETERMINATION OF SEWER TRENCHES SHALL BE AS PER SOILS REPORT.
 - ALL VERTICAL AND HORIZONTAL WATERMAIN'S BENDS LESS THAN 3.8° DEGREES SHALL BE ACHIEVED BY DEFLECTION (NOT TO EXCEED THE MANUFACTURER'S RECOMMENDED ANGLE) OF ONE OR MORE JOINTS OF THE PIPE. FOR LARGER BENDS STANDARD PREMANUFACTURED BENDS OF 15, 22.5, 22.5, 22.5, ETC. WILL BE USED. DEFLECTION OF PIPE IS NOT ALLOWED.
 - ALL STORM AND SANITARY SEWERS AND MANHOLE JOINTS SHOULD BE ADEQUATELY SEALED USING A WATER TIGHT RUBBERIZED ADHESIVE MEMBRANE OR EQUIVALENT.
 - ALL MAINTENANCE HOLES SHOULD HAVE SELF LEVELING LIDS AS PER BSD-41. REFER TO D-4 FOR DETAIL.


- LEGEND**
- DENOTES VALVE AND BOX
 - DENOTES HYDRANTS
 - DENOTES SINGLE OR DOUBLE CATCHBASIN
 - DENOTES SINGLE OR DOUBLE DITCH INLET WITH HONEYCOMB GRATING BOLTED DOWN
 - DENOTES CATCHBASIN MANHOLE
 - DENOTES SANITARY MANHOLE
 - DENOTES STORM MANHOLE
 - DENOTES EXISTING CONTOUR
 - DENOTES SITE PLAN BLOCK BOUNDARY
 - - - DENOTES 1.5m HIGH CHAIN LINK FENCE
 - DENOTES RETAINING WALL
 - DENOTES LOTS/UNITS WITH FRONT YARD ROOF DOWNSPOUTS CONNECTED TO STORM SEWERS. (SEE NOTE 4c)

- SPECIAL NOTES FOR CONSTRUCTION OF HOUSES:**
- PRIOR TO CONSTRUCTION OF THE HOUSES, THE GROUND AT FOUNDATION LEVEL OF EACH HOUSE TO BE INSPECTED BY THE GEOTECHNICAL/HYDROGEOLOGICAL CONSULTANT FOR WATER TABLE.
 - WHERE REQUIRED BASEMENTS SHALL BE INSTALLED WATERTIGHT AS PER SECTION 9.13.3 OF THE ONTARIO BUILDING CODE (OBC).
 - THE BUILDER SHOULD VERIFY SUCH LOTS IN ADVANCE BEFORE APPLYING FOR BUILDING PERMIT IN ORDER TO AVOID DELAYING THE PERMIT PROCESS.

- SPECIAL CONSTRUCTION NOTES:**
- PRIOR TO CONSTRUCTION LAYOUT, THE CONTRACTOR'S SURVEYOR SHALL CHECK ENGINEERING DRAWINGS AGAINST THE LATEST LEGAL PLAN AND REPORT TO THE ENGINEER ANY DISCREPANCIES HE MAY FIND.

BENCH MARKS
DISTANCE NOTE
DISTANCES SHOWN HEREON ARE GROUND DISTANCES AND CAN BE CONVERTED TO GRID DISTANCES BY MULTIPLYING BY THE COMBINED SCALE FACTOR OF 0.9996884
MNR No: 03120080008 — BENCH MARK No: 03120080008 — HORIZONTAL & VERTICAL CONTROL MONUMENT RECORD BRASS TABLE LOCATED ON THE NORTH SIDE OF MAPLEVIEW DRIVE EAST (10TH CONCESSION ROAD), APPROXIMATELY 0.8km EAST OF YONGE STREET (HWY #1) AND APPROXIMATELY 10.0m NORTH OF MAPLEVIEW OF THE DRIVE EAST CENTERLINE (2ND ORDER)
A PROTECTIVE WATER VALVE COVER HAS BEEN PLACED OVER MONUMENT CAP.
MNR No: 01019860402 — BENCH MARK No: 010860402 — HORIZONTAL CONTROL MONUMENT RECORD R.I.B. WITH BRASS CAP LOCATED ON THE EAST SIDE OF ST. PAUL'S CRESCENT AT THE NORTH END WHERE INTERSECTS YONGE STREET. (2ND ORDER)
MNR No: 0011931U4605 — BENCH MARK No: 31U4605 — VERTICAL CONTROL MONUMENT RECORD BRASS TABLE — G.S.C. LOCATED ON THE SOUTHWEST CORNER OF ST. PAUL'S CRESCENT AND YONGE STREET, TABLE SET HORIZONTALLY IN NORTH FACE OF CONCRETE FOUNDATION OF ST. PAUL'S ANGLICAN CHURCH, AT NORTH-EAST CORNER (TOWER) 15.2m WEST OF BELL POLE AND 9.2m SOUTH-EAST OF "V" IN TWIN BIRCH TREES 15cm BELOW BRICK


NO.	REVISIONS	DATE	APPROVED

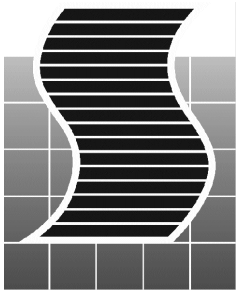

SCHAEFFERS
CONSULTING ENGINEERS

SCHAEFFER & ASSOCIATES LTD.

6 Ronrose Drive, Concord,
Ontario L4K 4R3
Tel: (905) 738-6100
Fax: (905) 738-6875
E-mail: design@schaeffers.com

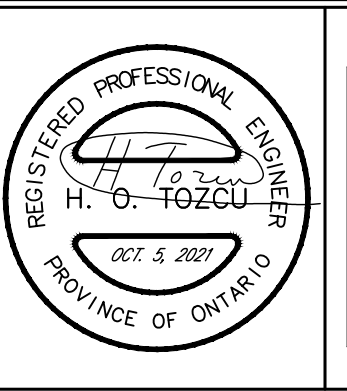



CITY OF BARRIE
ACCEPTED
DATE:
DIRECTOR OF ENGINEERING

750 MAPLEVIEW DRIVE E.
SITE SERVICING PLAN




Barrie
ENGINEERING DEPARTMENT

SCALE HOR. 1:400	VERT.	PROJECT NO. 4867
DESIGN M.K.	DRAWN G.B.	SHEET NO. SS-1
REVIEWED H.T.	DATE March 2021	

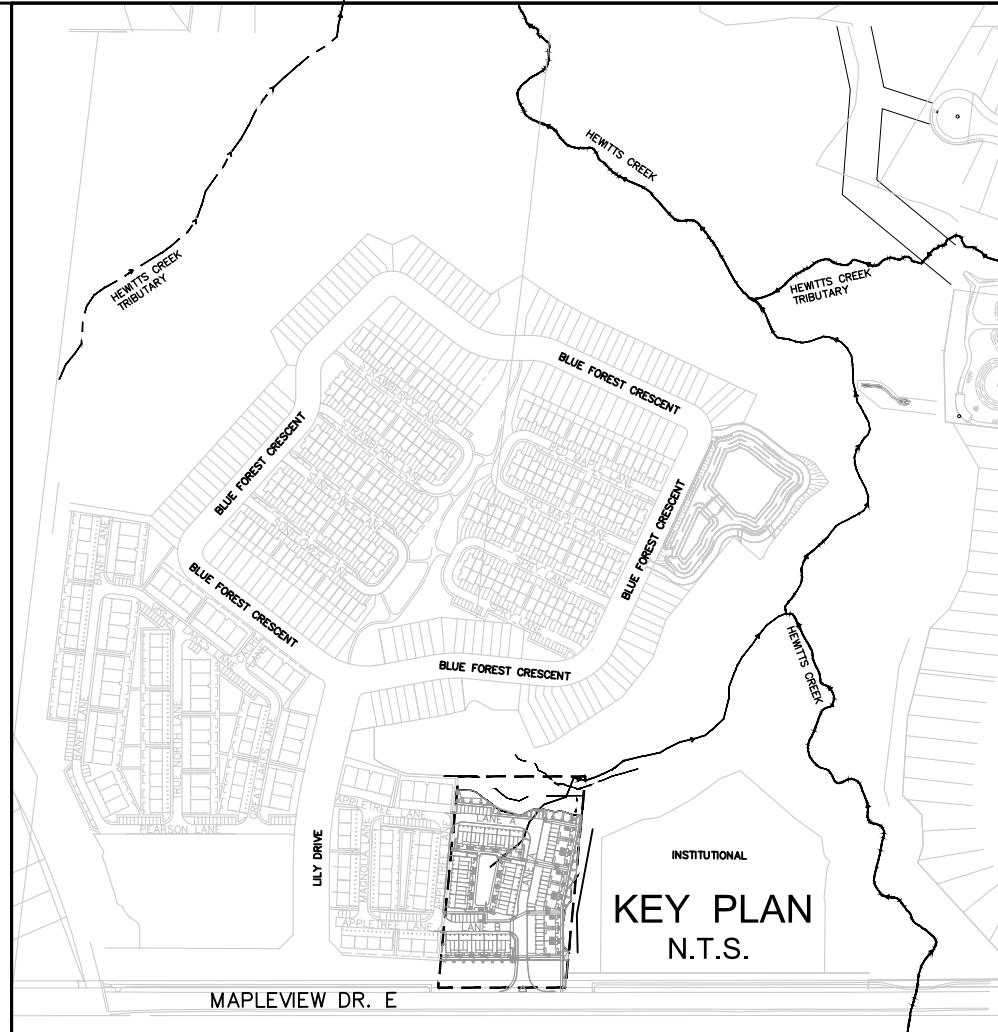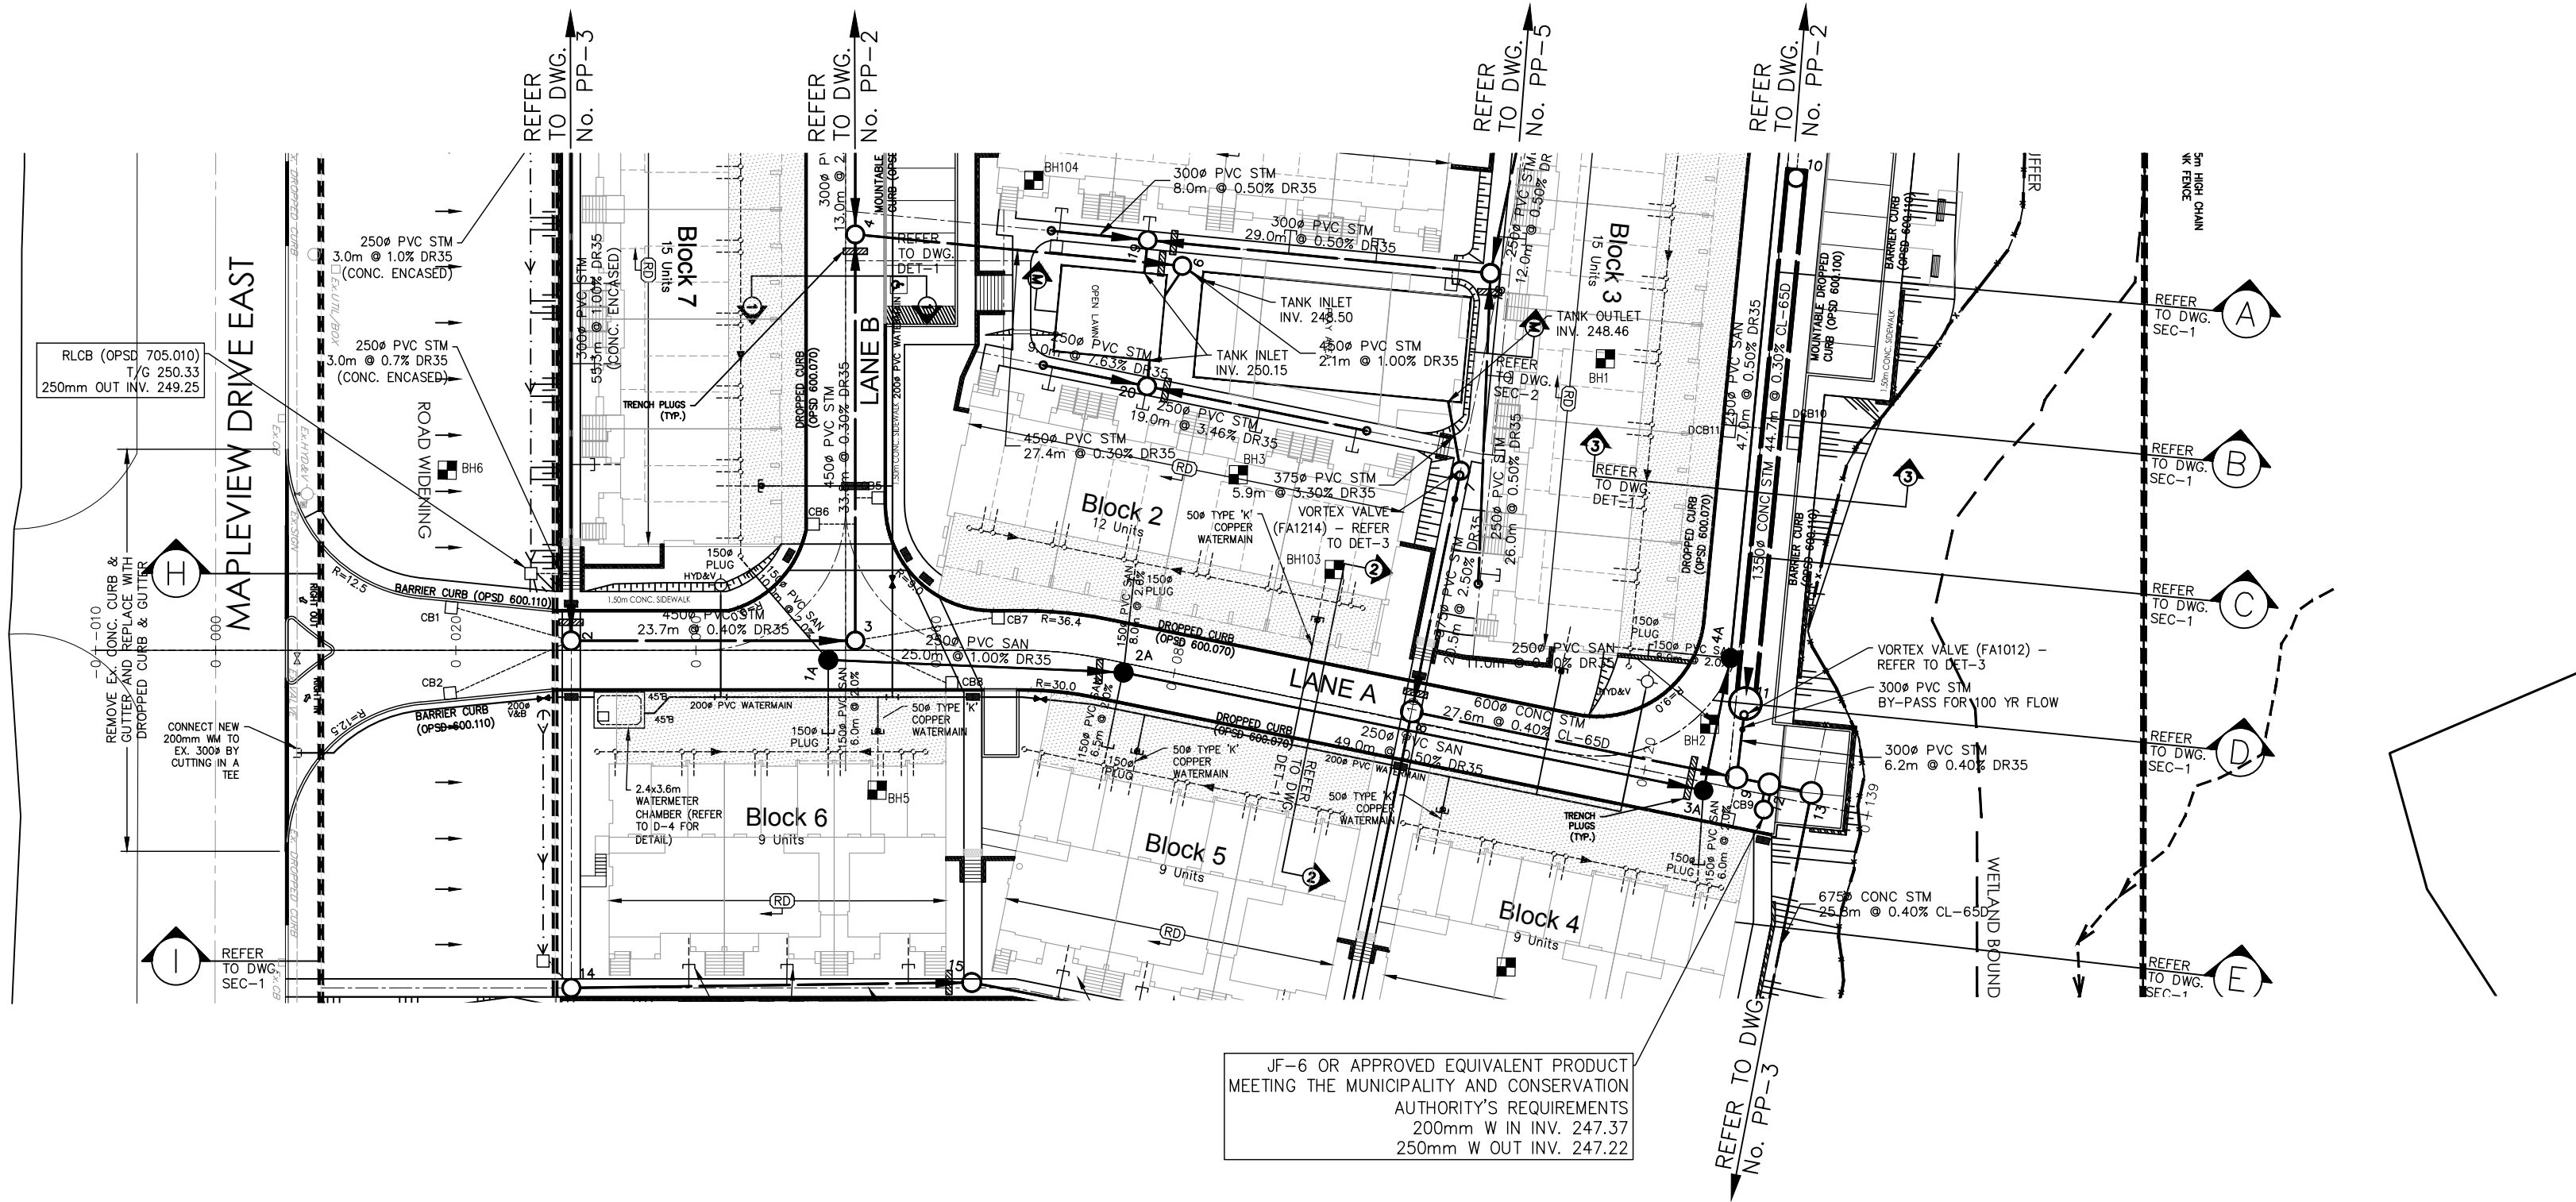


- NOTES:
- FOR GENERAL NOTES REFER TO DWG GN-1.
 - UNDERGROUND SERVICING CONTRACTOR SHALL INSTALL:
 - 150# PVC SANITARY CONNECTION OF EACH INDIVIDUAL BLOCK FROM SANITARY MANHOLE UP TO A PLUG SHOWN ON DRAWING.
 - 50# COPPER WATER CONNECTION OF EACH INDIVIDUAL BLOCK FROM WATERMAIN UP TO CURB STOP.
 - ANY REQUIRED DEWATERING OF SEWER TRENCHES SHALL BE AS PER SOILS REPORT.
 - ALL VERTICAL AND HORIZONTAL WATERMAIN'S BENDS LESS THAN 3.8° DEGREES SHALL BE ACHIEVED BY DEFLECTION (NOT TO EXCEED THE MANUFACTURER'S RECOMMENDED ANGLE) OF ONE OR MORE JOINTS OF THE PIPE. FOR LARGER BENDS STANDARD PREMANUFACTURED BENDS OF 5°, 11.25°, 22.50°, ETC. WILL BE USED. DEFLECTION OF PIPE IS NOT ALLOWED.
 - ALL STORM AND SANITARY SEWERS AND MANHOLE JOINTS SHOULD BE ADEQUATELY SEALED USING A WATERTIGHT RUBBERIZED ADHESIVE MEMBRANE OR EQUIVALENT.
 - ALL MAINTENANCE HOLES SHOULD HAVE SELF LEVELING LIDS AS PER BSD-41. REFER TO D-4 FOR DETAIL.

- LEGEND
- Denotes Valve and Box
 - Denotes Hydrants
 - Denotes Single or Double Catchbasin
 - Denotes Single or Double Catchbasin with Heavy Duty Honeycomb Grating Bolted Down
 - Denotes Sanitary Manhole
 - Denotes Storm Manhole
 - Denotes Catchbasin Manhole
 - Denotes Site Plan Block Boundary
 - Denotes 1.5m High Chain Link Fence
 - Denotes Retaining Wall
 - Denotes Lots/Units with Front Yard Roof Downspouts Connected to Storm Sewers. (See Note 4c)
 - Denotes Trench Plug

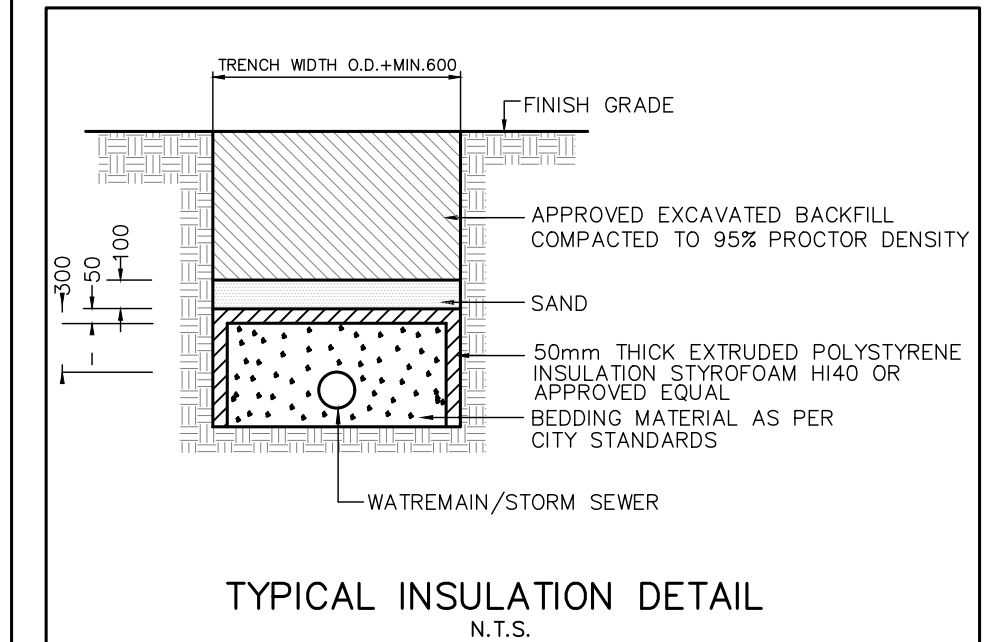


ROAD PAVEMENT STRUCTURE		
COURSE	THICKNESS	OPS SPECIFICATIONS
ASPHALT SURFACE	40mm	HL3 SURFACE COURSE ASPHALT
ASPHALT BINDER	70mm	HL8 BINDING COURSE ASPHALT
GRANULAR BASE	150mm	19mm CRUSHER-RUN LIMESTONE BASE
GRANULAR SUB-BASE	450mm	50mm CRUSHER-RUN LIMESTONE SUB-BASE

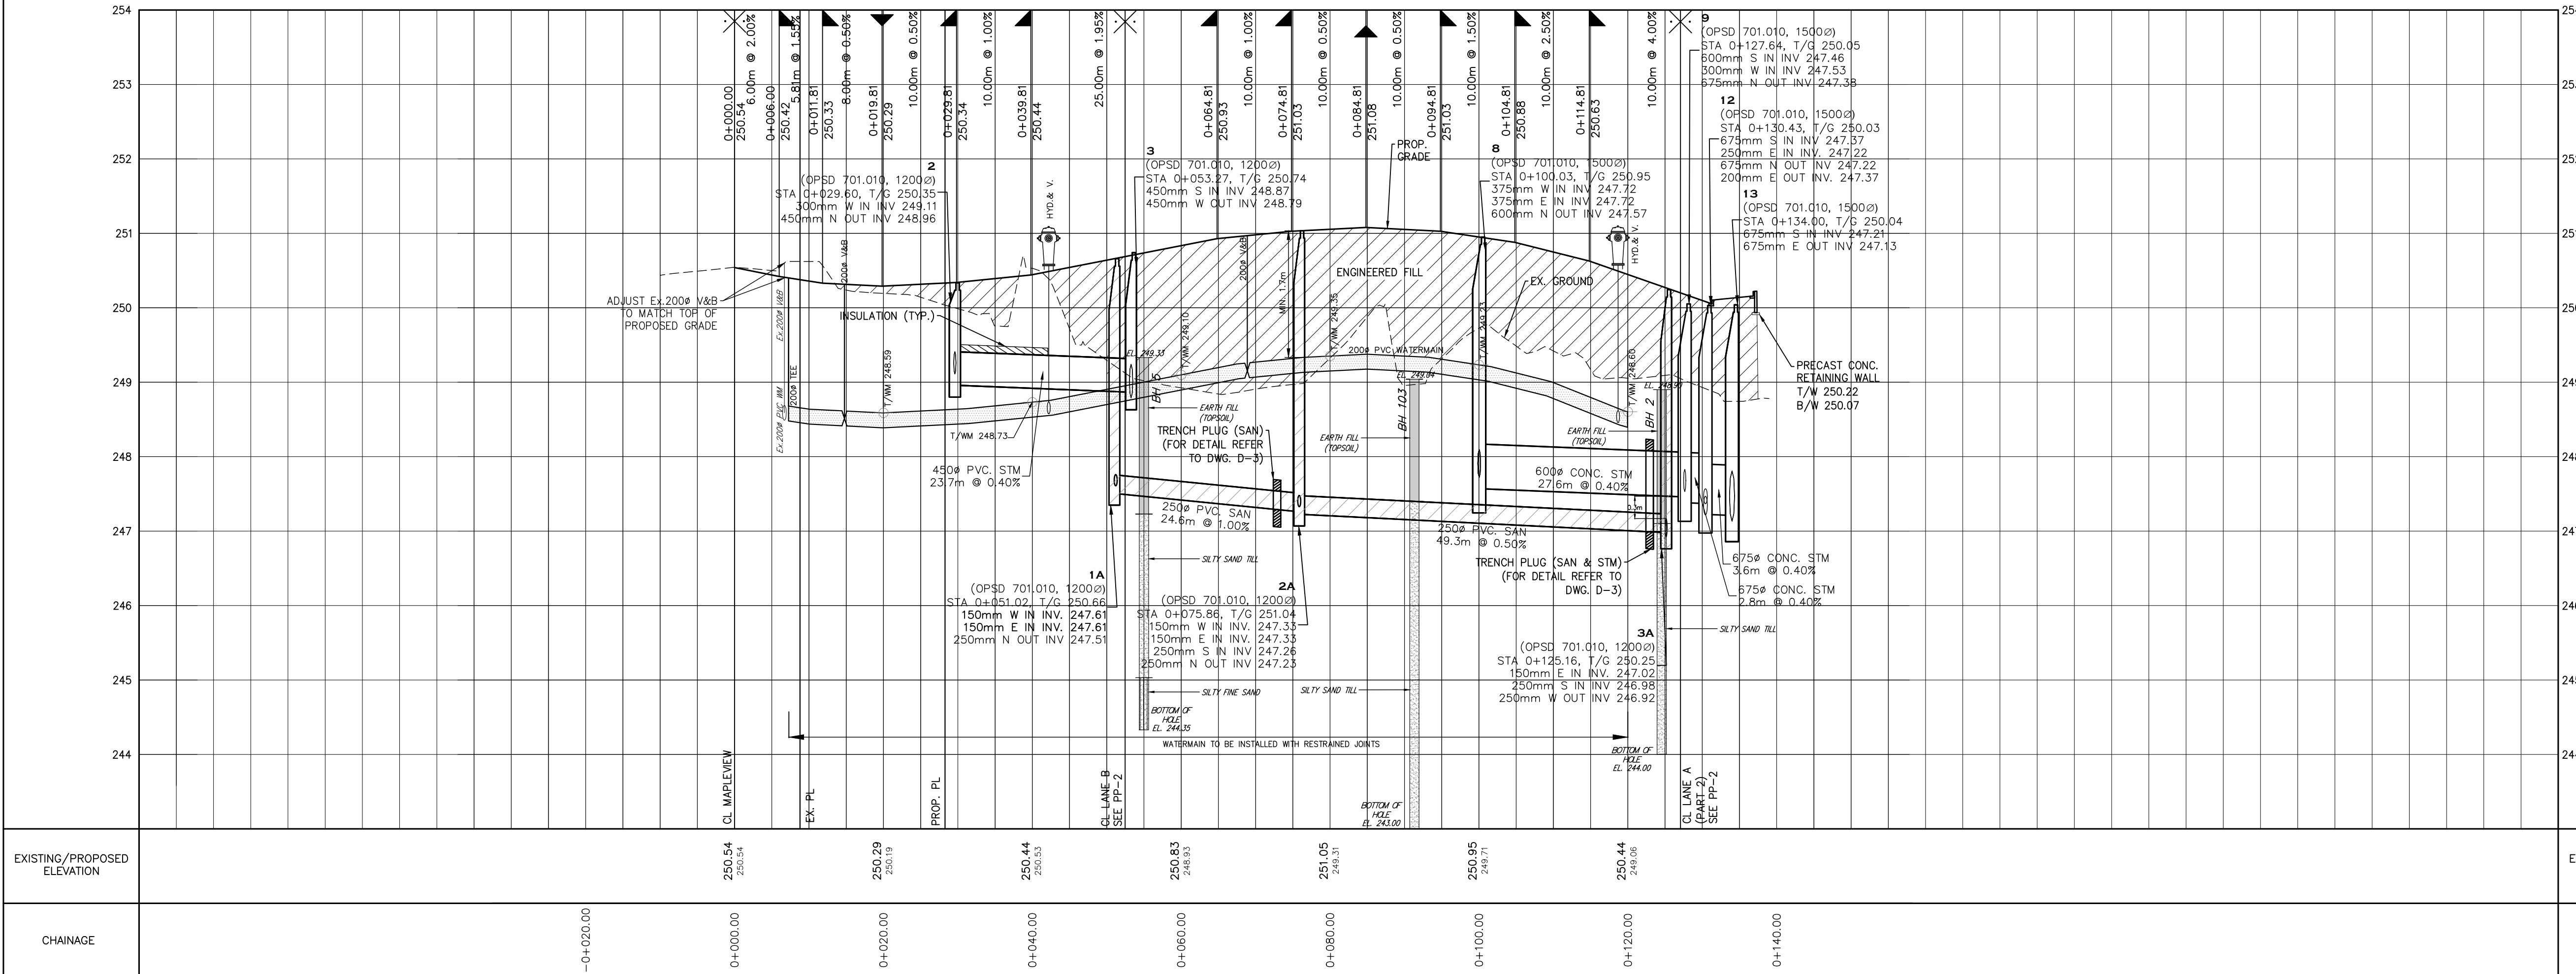

BENCH MARKS
DISTANCE NOTE
DISTANCES SHOWN HEREON ARE GROUND DISTANCES AND CAN BE CONVERTED TO GRID DISTANCES BY MULTIPLYING BY THE COMBINED SCALE FACTOR OF 0.9996884
MNR No: 03120080008 - BENCH MARK No: 03120080008 - HORIZONTAL & VERTICAL CONTROL MONUMENT RECORD BRASS TABLET LOCATED ON THE NORTH SIDE OF MAPLEVIEW DRIVE EAST (10TH CONCESSION ROAD), APPROXIMATELY 0.8km EAST OF YONGE STREET (HWY #11) AND APPROXIMATELY 10.0m NORTH OF MAPLEVIEW OF THE DRIVE EAST CENTERLINE (2ND ORDER)
A PROTECTIVE WATER VALVE COVER HAS BEEN PLACED OVER MONUMENT CAP
MNR No: 01019860402 - BENCH MARK No: 010860402 - HORIZONTAL CONTROL MONUMENT RECORD R.I.B. WITH BRASS CAP LOCATED ON THE EAST SIDE OF ST. PAUL'S CRESCENT AT THE NORTH END WHERE INTERSECTS YONGE STREET. (2ND ORDER)
MNR No: 0011931U4605 - BENCH MARK No: 31U4605 - VERTICAL CONTROL MONUMENT RECORD BRASS TABLET - G.S.C. LOCATED ON THE SOUTHWEST CORNER OF ST. PAUL'S CRESCENT AND YONGE STREET, TABLE SET HORIZONTALLY IN NORTH FACE OF CONCRETE FOUNDATION OF ST. PAUL'S ANGELICAN CHURCH, AT NORTH-EAST CORNER (TOWER) 15.2m WEST OF BELL POLE AND 9.2m SOUTH-EAST OF "V" IN TWIN BIRCH TREES 15cm BELOW BRICK


NO.	REVISIONS	DATE	APPROVED

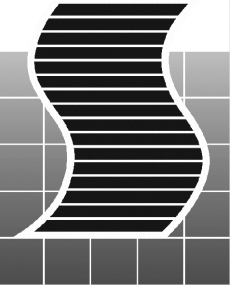

SCHAEFFERS
CONSULTING ENGINEERS

SCHAEFFER & ASSOCIATES LTD.

6 Ronrose Drive, Concord,
Ontario L4K 4R3
Tel: (905) 738-6100
Fax: (905) 738-6875
E-mail:
design@schaeffers.com

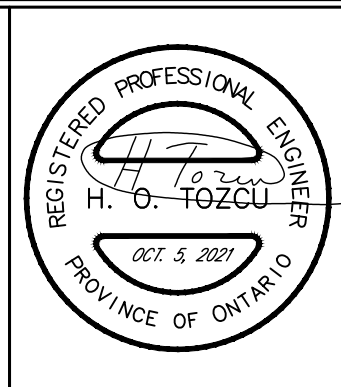




CITY OF BARRIE
ACCEPTED
DATE:
DIRECTOR OF ENGINEERING

750 MAPLEVIEW DRIVE E.
SITE PLAN
PLAN AND PROFILE
LANE A - PART 1
STA. 0+000.00 TO STA. 0+140.00





Barrie
ENGINEERING DEPARTMENT

SCALE HOR. 1:500	VERT. 1:50	PROJECT NO. 4867
DESIGN M.K.	DRAWN G.B.	SHEET NO. PP-1
REVIEWED H.T.	DATE MARCH 2021	

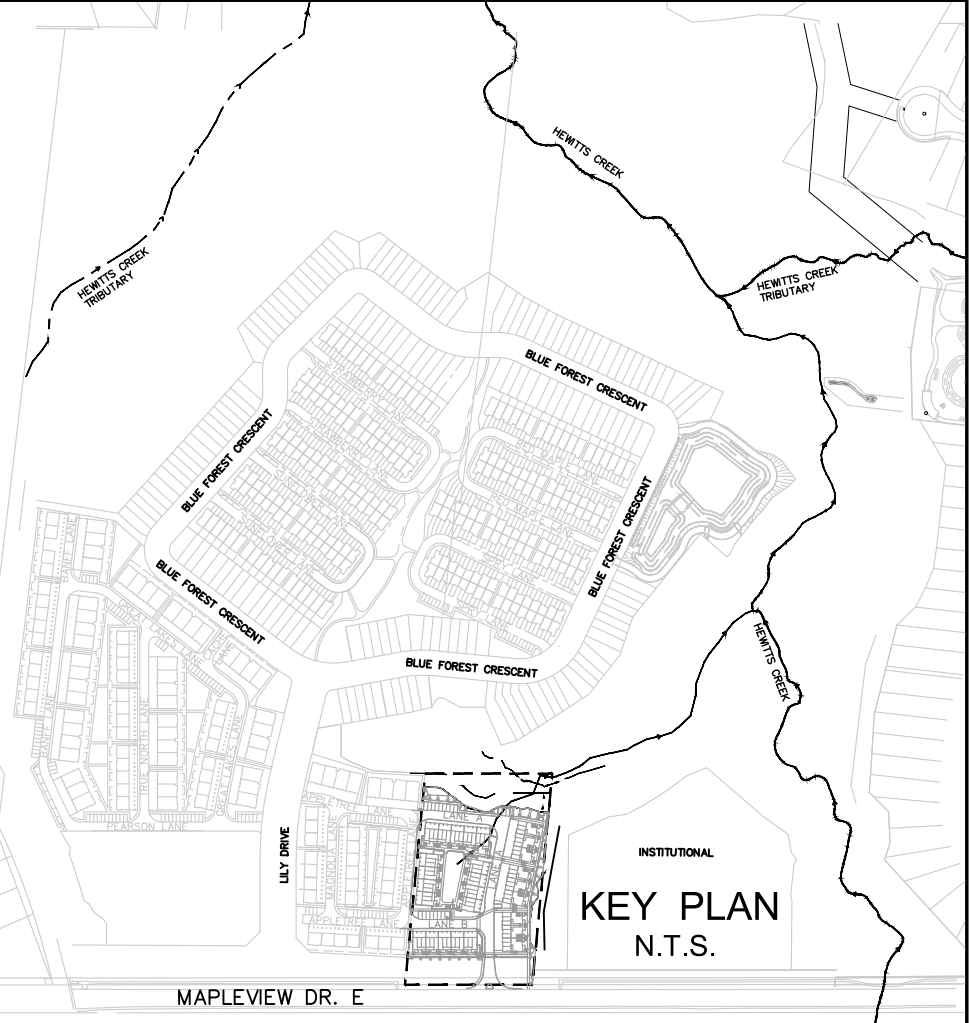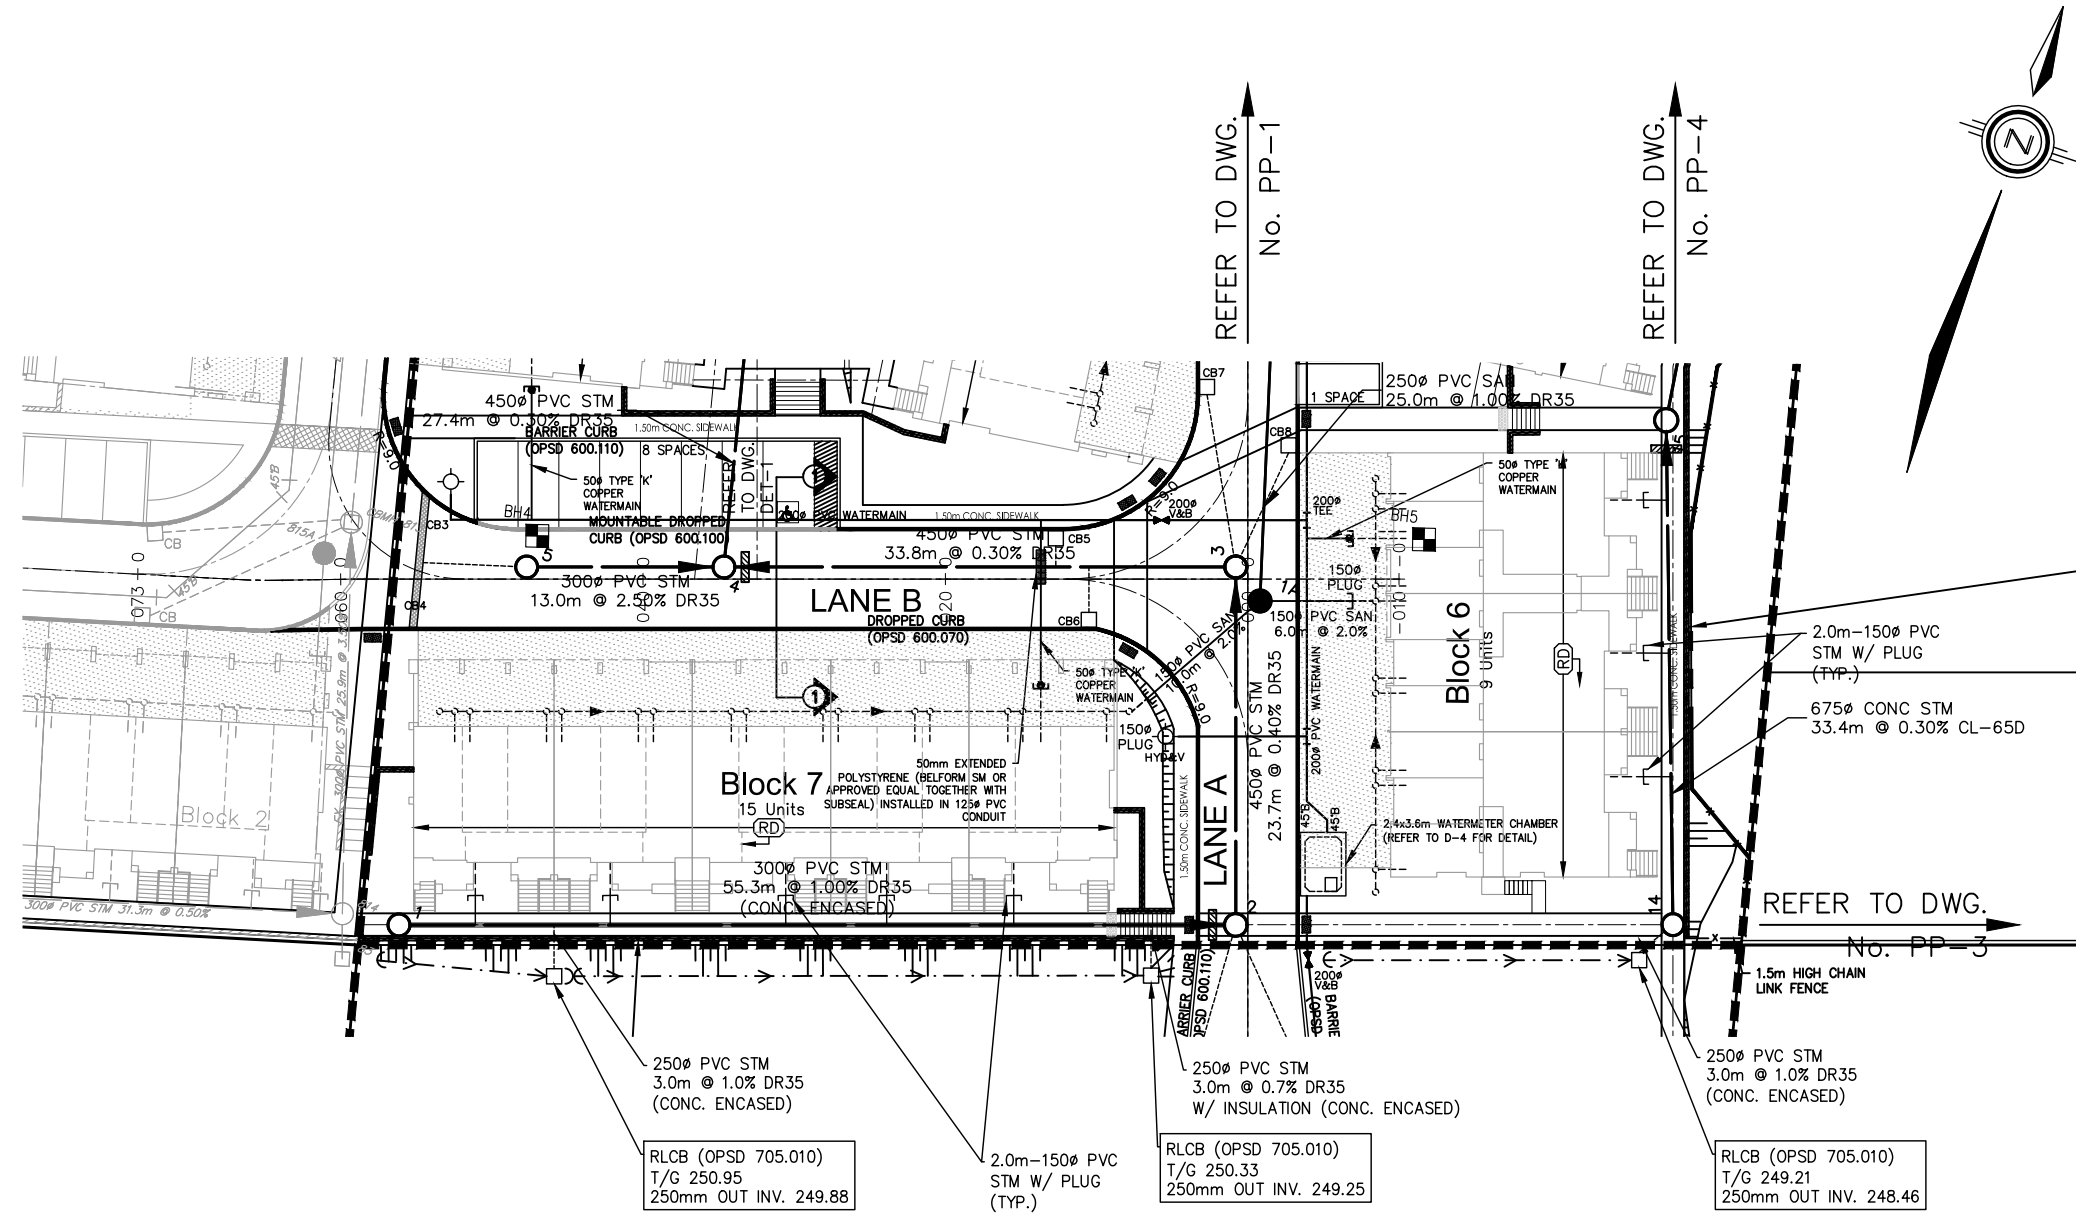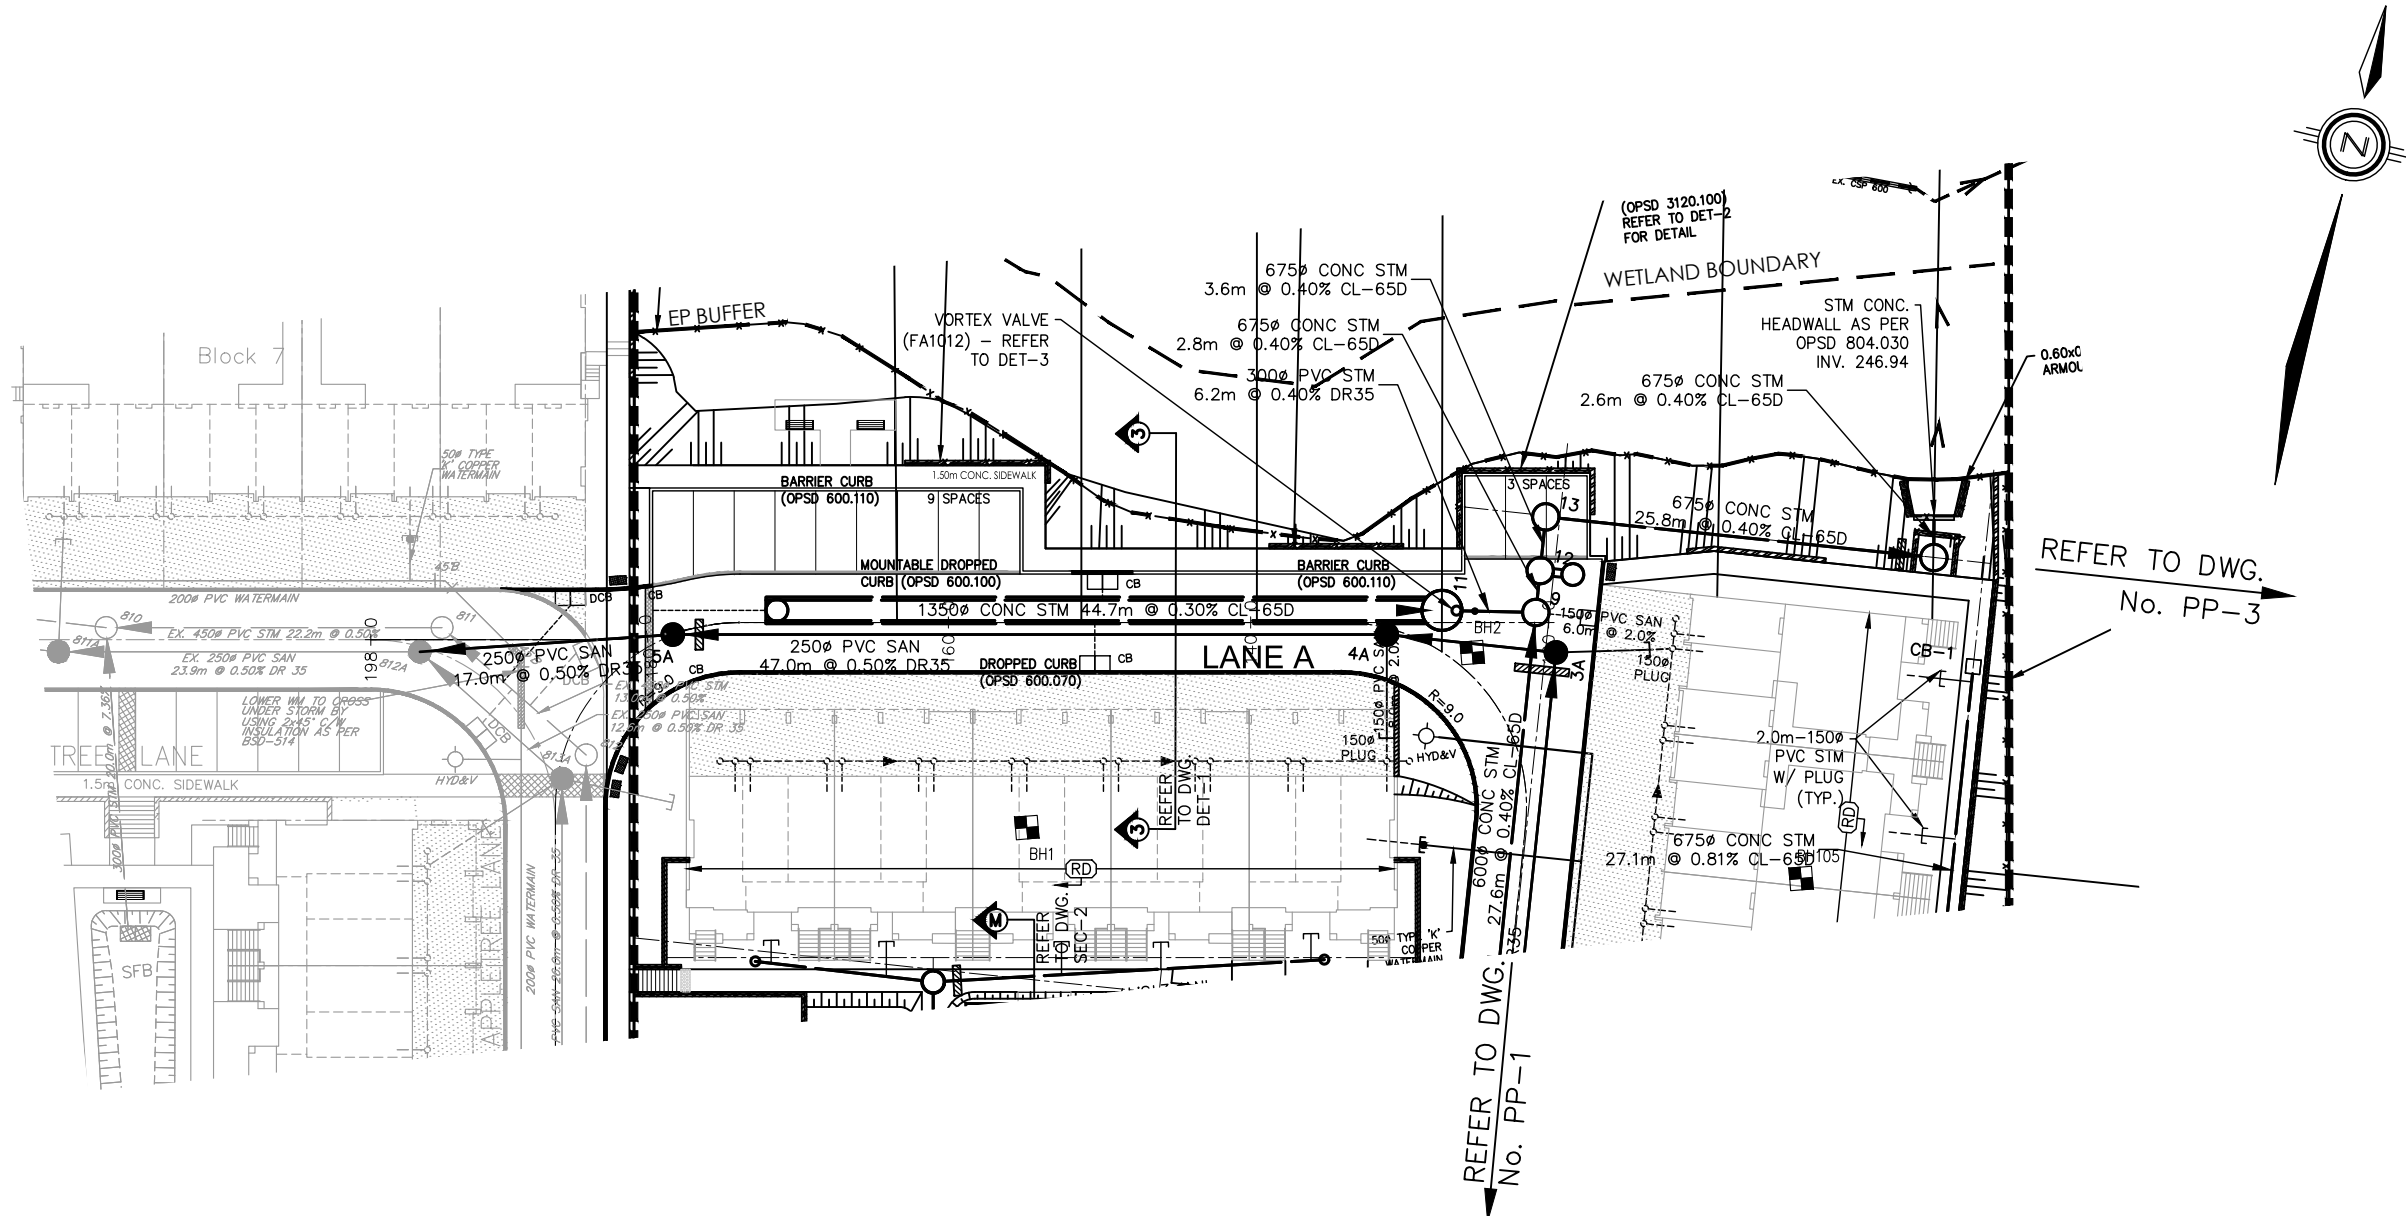

- NOTES:**
- FOR GENERAL NOTES REFER TO DWG GN-1.
 - UNDERGROUND SERVICING CONTRACTOR SHALL INSTALL:
 - 150PVC SANITARY CONNECTION OF EACH INDIVIDUAL BLOCK FROM SANITARY MANHOLE UP TO A PLUG SHOWN ON DRAWING.
 - 50PVC COPPER WATER CONNECTION OF EACH INDIVIDUAL BLOCK FROM WATERMAIN UP TO CURB STOP.
 - ANY REQUIRED DEWATERING OF SEWER TRENCHES SHALL BE AS PER SOILS REPORT.
 - ALL VERTICAL AND HORIZONTAL WATERMAIN'S BENDS LESS THAN 3.8' DEGREES SHALL BE ACHIEVED BY DEFLECTION (NOT TO EXCEED THE MANUFACTURER'S RECOMMENDED ANGLE) OF ONE OR MORE JOINTS OF THE PIPE. FOR LARGER BENDS STANDARD PREMANUFACTURED BENDS OF 5', 11.25', 22.50', ETC. WILL BE USED. DEFLECTION OF PIPE IS NOT ALLOWED.
 - ALL STORM AND SANITARY SEWERS AND MANHOLE JOINTS SHOULD BE ADEQUATELY SEALED USING A WATERTIGHT RUBBERIZED ADHESIVE MEMBRANE OR EQUIVALENT.
 - ALL MAINTENANCE HOLES SHOULD HAVE SELF LEVELING LIDS AS PER BSD-41. REFER TO D-4 FOR DETAIL.


- LEGEND**
- Denotes Valve and Box
 - Denotes Hydrants
 - Denotes Single or Double Catchbasin
 - Denotes Single or Double Catchbasin with Heavy Duty Honeycomb Grating Bolted Down
 - Denotes Sanitary Manhole
 - Denotes Storm Manhole
 - Denotes Catchbasin Manhole
 - Denotes Site Plan Block Boundary
 - Denotes 1.5m High Chain Link Fence
 - Denotes Retaining Wall
 - Denotes Lots/Units with Front Yard Roof Downspouts Connected to Storm Sewers. (See Note 4c)
 - Denotes Trench Plug

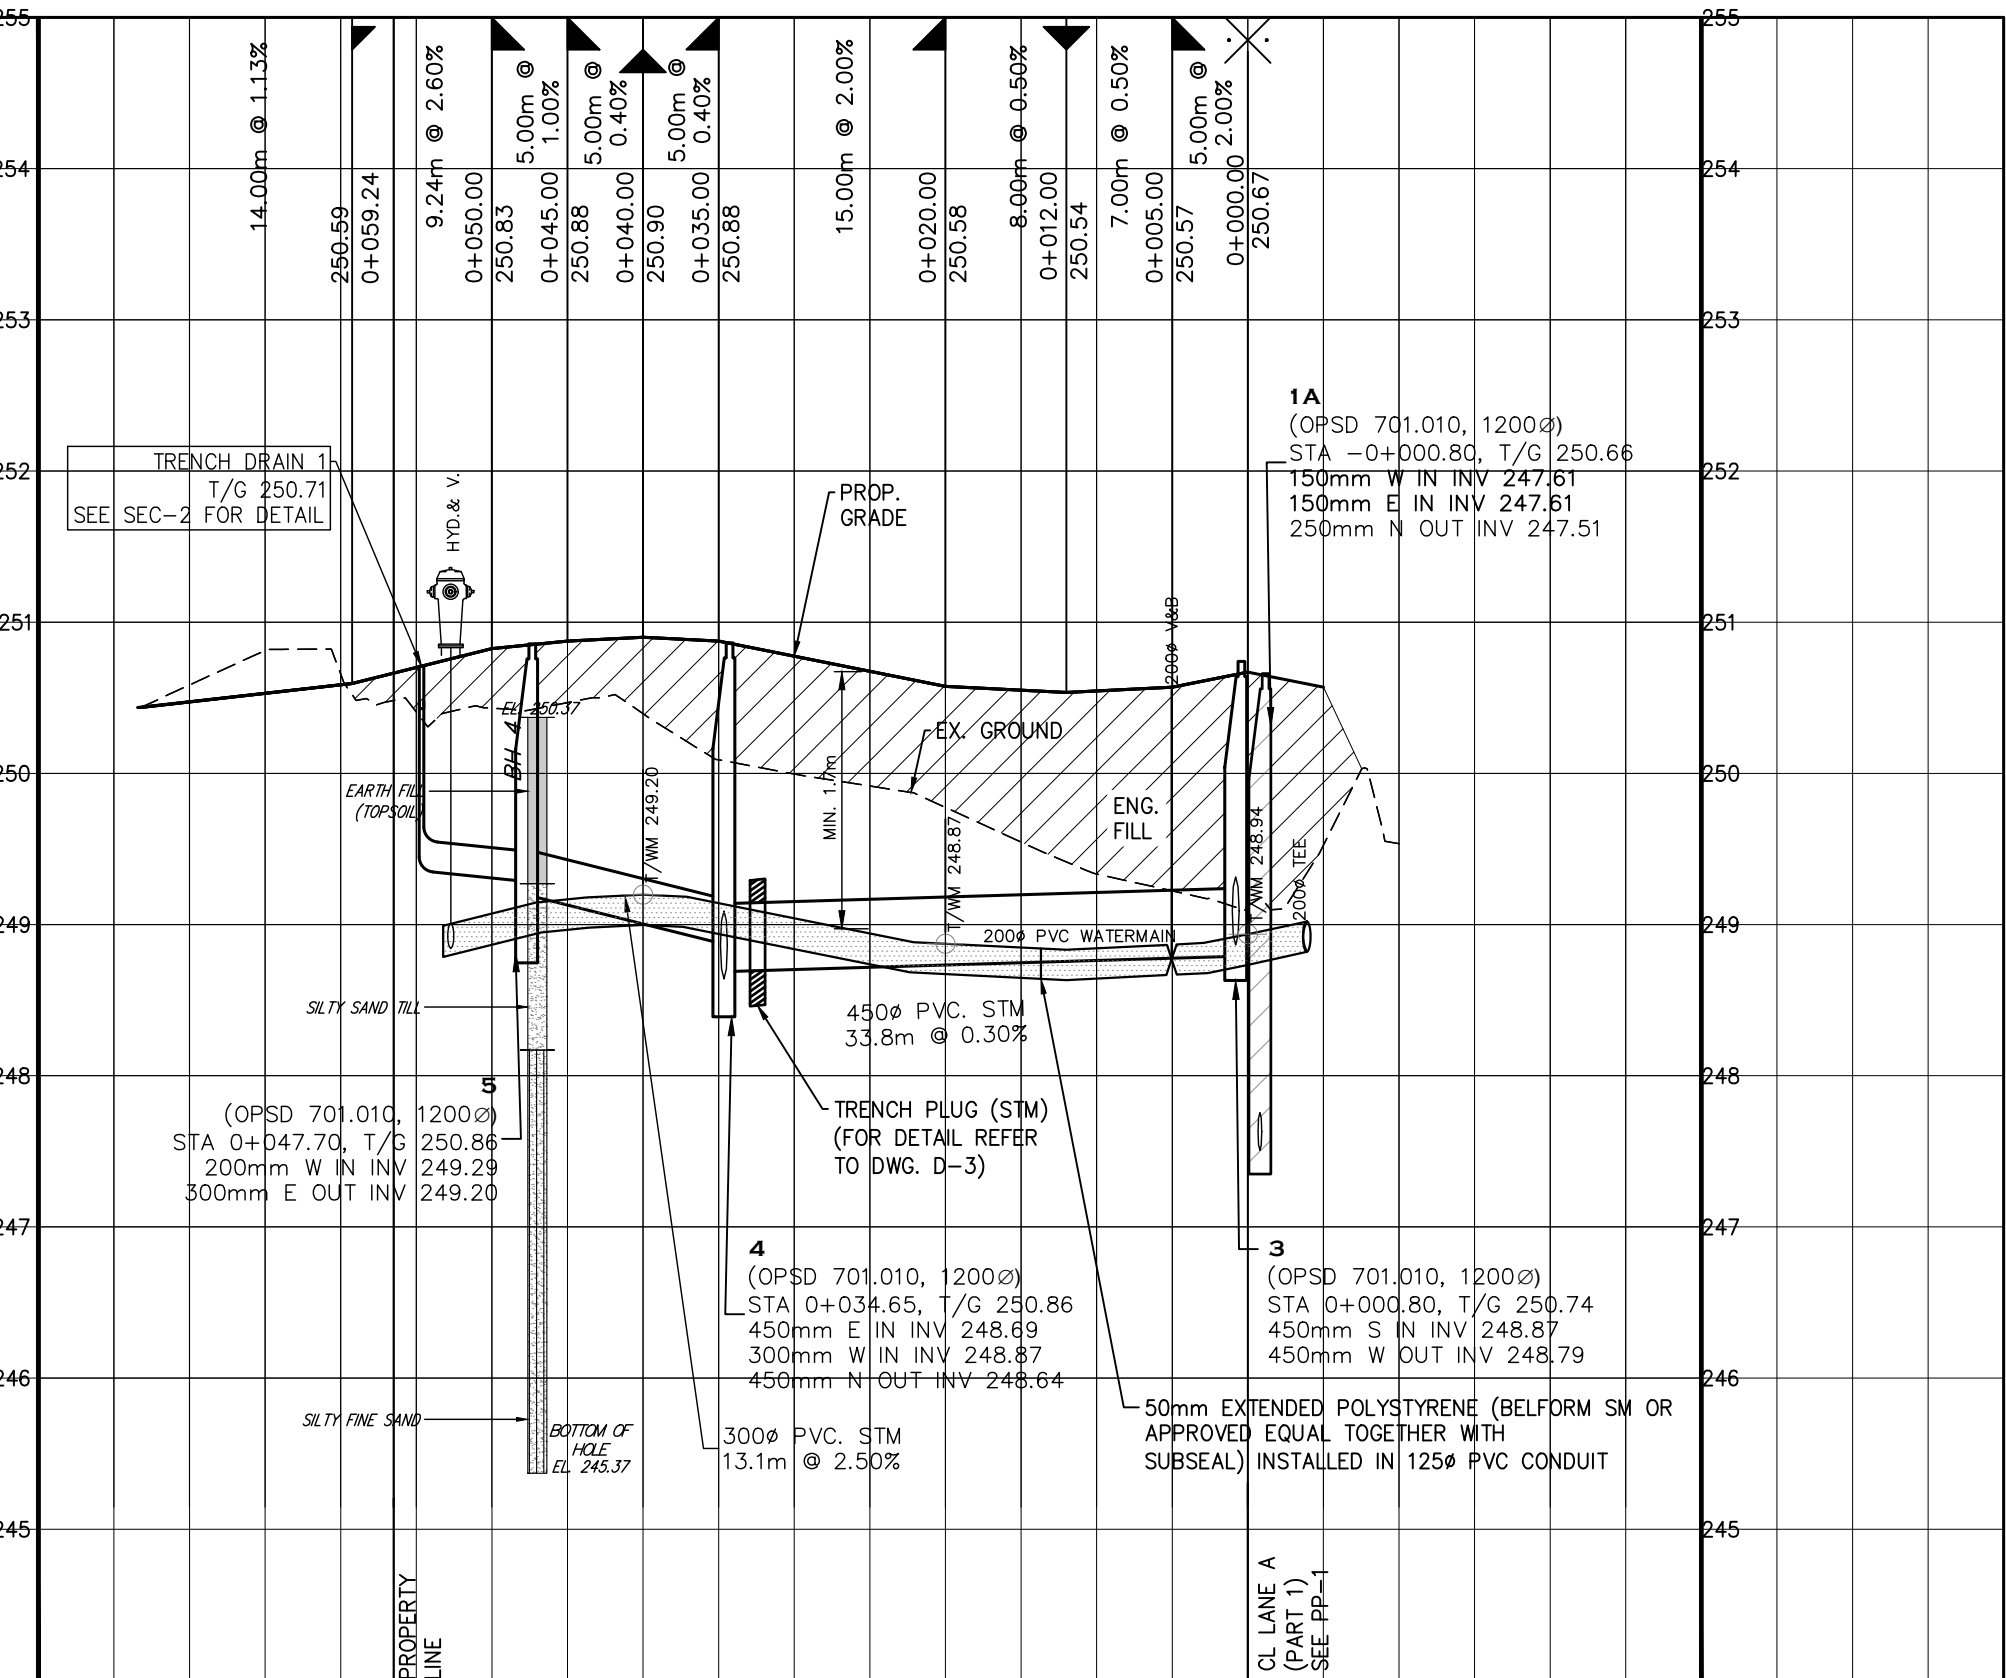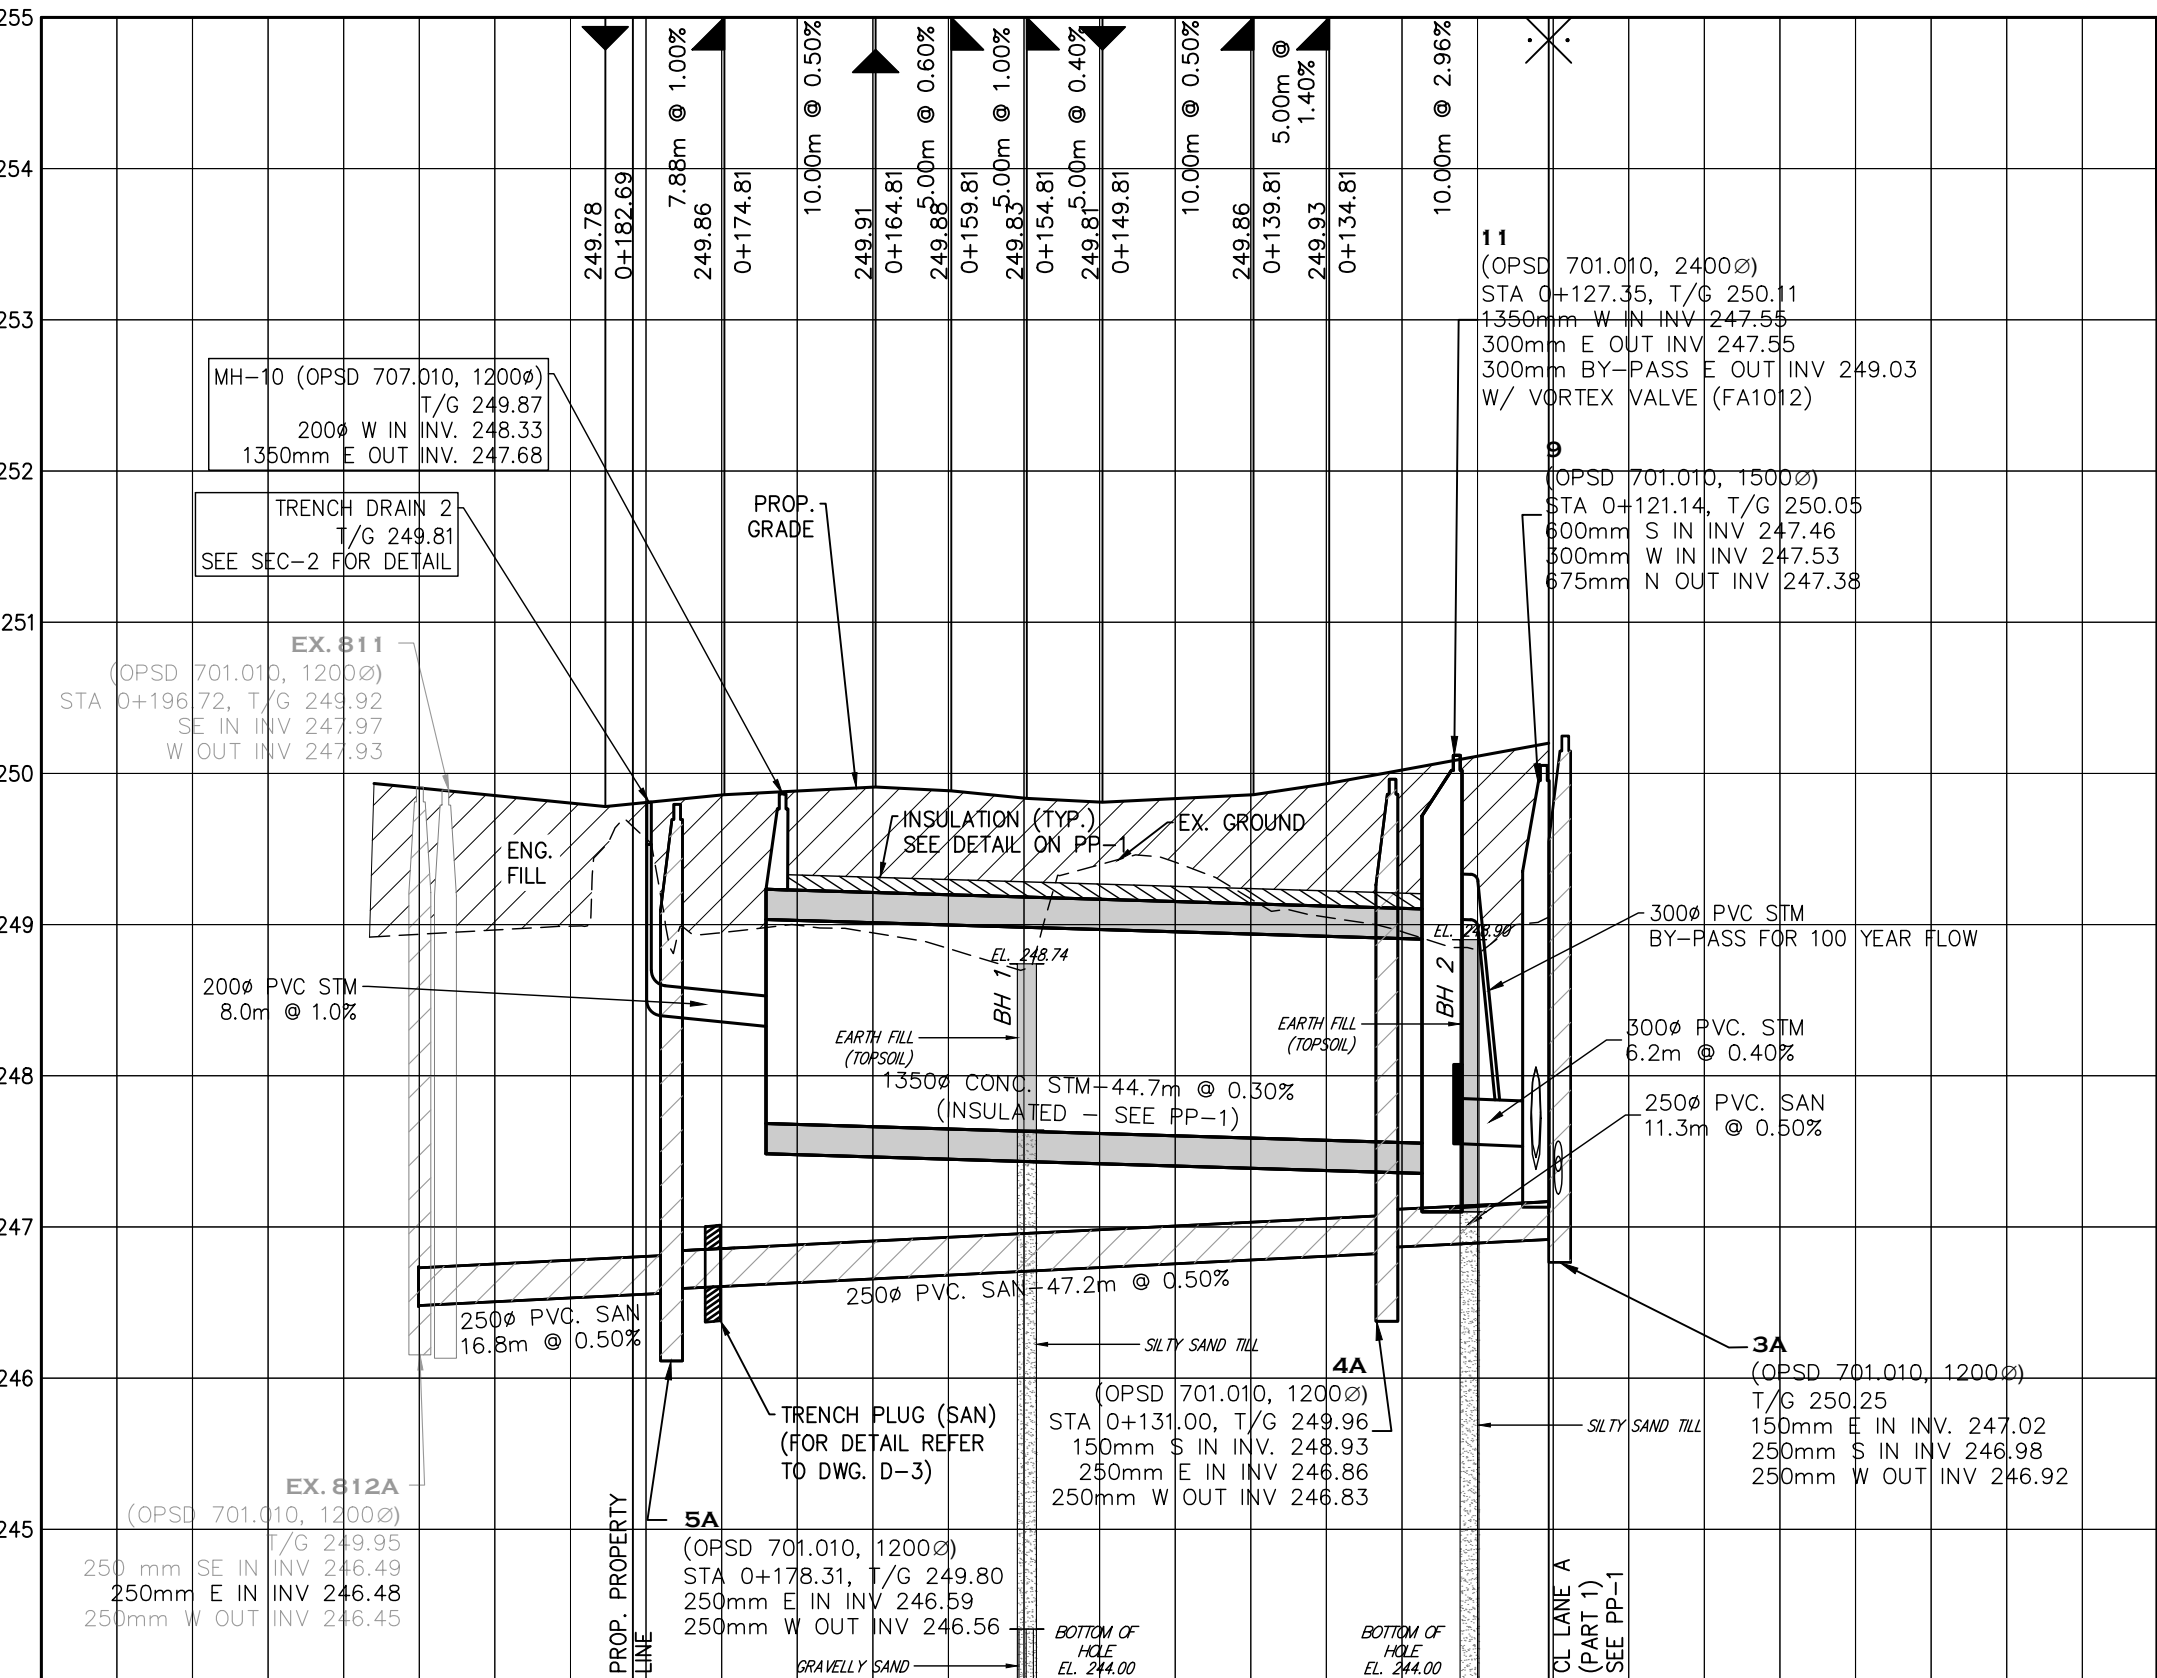

ROAD PAVEMENT STRUCTURE		
COURSE	THICKNESS	OPS SPECIFICATIONS
ASPHALT SURFACE	40mm	HL3 SURFACE COURSE ASPHALT
ASPHALT BINDER	70mm	HL8 BINDING COURSE ASPHALT
GRANULAR BASE	150mm	19mm CRUSHER-RUN LESTONE BASE
GRANULAR SUB-BASE	450mm	50mm CRUSHER-RUN LESTONE SUB-BASE

BENCH MARKS
DISTANCE NOTE
DISTANCES SHOWN HEREON ARE GROUND DISTANCES AND CAN BE CONVERTED TO GRID DISTANCES BY MULTIPLYING BY THE COMBINED SCALE FACTOR OF: 0.9996884
MNR No: 0312008008 - BENCH MARK No: 0312008008 - HORIZONTAL & VERTICAL CONTROL MONUMENT RECORD BRASS TABLET LOCATED ON THE NORTH SIDE OF MAPLEVIEW DRIVE EAST (12TH CONCESSION ROAD), APPROXIMATELY 0.8m EAST OF YONGE STREET (HWY #1) AND APPROXIMATELY 10.0m NORTH OF MAPLEVIEW OF THE DRIVE EAST CENTERLINE (2ND ORDER)
A PROTECTIVE WATER VALVE COVER HAS BEEN PLACED OVER MONUMENT CAP.
MNR No: 01019860402 - BENCH MARK No: 010860402 - HORIZONTAL CONTROL MONUMENT RECORD P.L.B. WITH BRASS CAP LOCATED ON THE EAST SIDE OF ST. PAUL'S CRESCENT AT THE NORTH END WHERE INTERSECTS YONGE STREET. (2ND ORDER)
MNR No: 001193104605 - BENCH MARK No: 3104605 - VERTICAL CONTROL MONUMENT RECORD BRASS TABLET - G.S.C. LOCATED ON THE SOUTHWEST CORNER OF ST. PAUL'S CRESCENT AND YONGE STREET, TABLE SET HORIZONTALLY IN NORTH FACE OF CONCRETE FOUNDATION OF ST. PAUL'S ANGLICAN CHURCH, AT NORTH-EAST CORNER (TOWER) 15.2m WEST OF BELL POLE AND 9.2m SOUTH-EAST OF "V" IN TWIN BIRCH TREES 15cm BELOW BRICK

NO.	REVISIONS	DATE	APPROVED

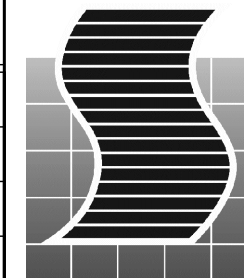

SCHAEFFERS
CONSULTING ENGINEERS
SCHAEFFER & ASSOCIATES LTD.

6 Ronrose Drive, Concord,
Ontario L4K 4R3
Tel: (905) 738-6100
Fax: (905) 738-6875
E-mail:
design@schaeffers.com



REGISTERED PROFESSIONAL ENGINEER
H. O. TOZCU
OCT. 3, 2007
PROVINCE OF ONTARIO





CITY OF BARRIE
ACCEPTED
DATE:
DIRECTOR OF ENGINEERING

750 MAPLEVIEW DRIVE E.
SITE PLAN
PLAN AND PROFILE
LANE A - PART 2
STA. 0+120.00 TO STA. 0+220.00
LANE B
STA. 0+000.00 TO STA. 0+080.00




Barrie
ENGINEERING DEPARTMENT

SCALE HOR. 1:500	VERT. 1:50	PROJECT NO. 4867
DESIGN M.K.	DRAWN G.B.	SHEET NO. PP-2
REVIEWED H.T.	DATE MARCH 2021	

 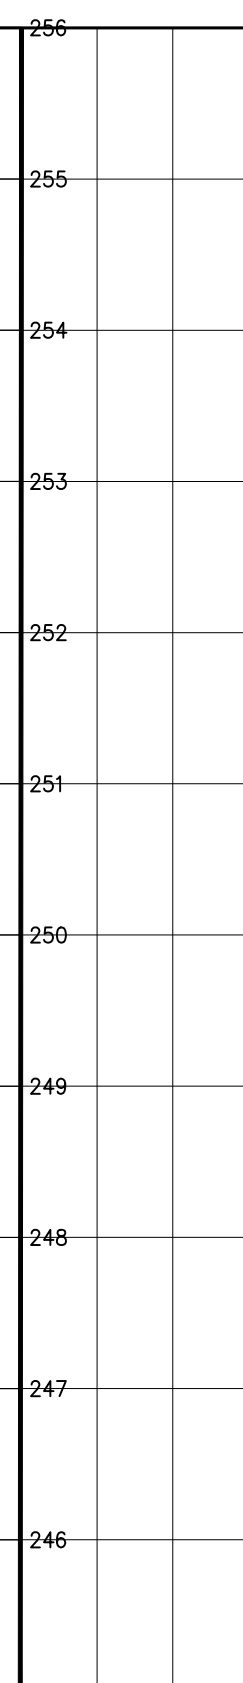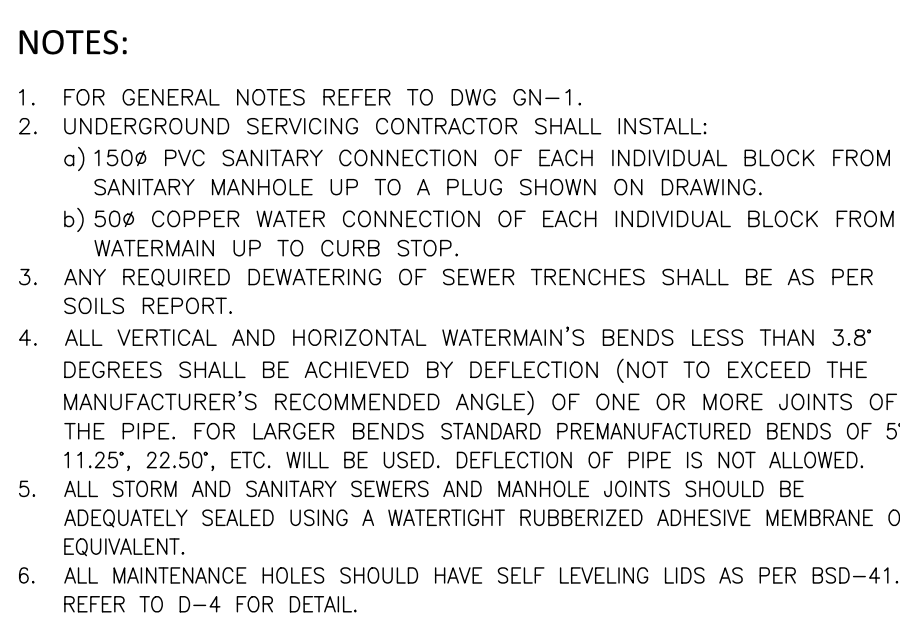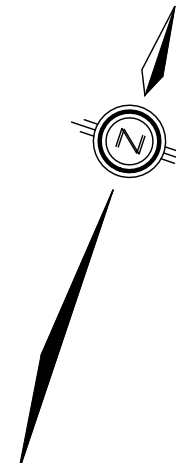


ROAD PAVEMENT STRUCTURE		
COURSE	THICKNESS	OPS SPECIFICATIONS
ASPHALT SURFACE	40mm	HL3 SURFACE COURSE ASPHALT
ASPHALT BINDER	70mm	HL8 BINDING COURSE ASPHALT
GRANULAR BASE	150mm	19mm CRUSHER-RUN LIMESTONE BASE
GRANULAR SUB-BASE	450mm	50mm CRUSHER-RUN LIMESTONE SUB-BASE


			
ENGINEERING DEPARTMENT			
SCALE HOR.	1:500	VERT.	1:50
DESIGN	M.K.	DRAWN	G.B.
REVIEWED	H.T	DATE	MARCH 2021
PROJECT NO.			4867
SHEET NO.			PP-3

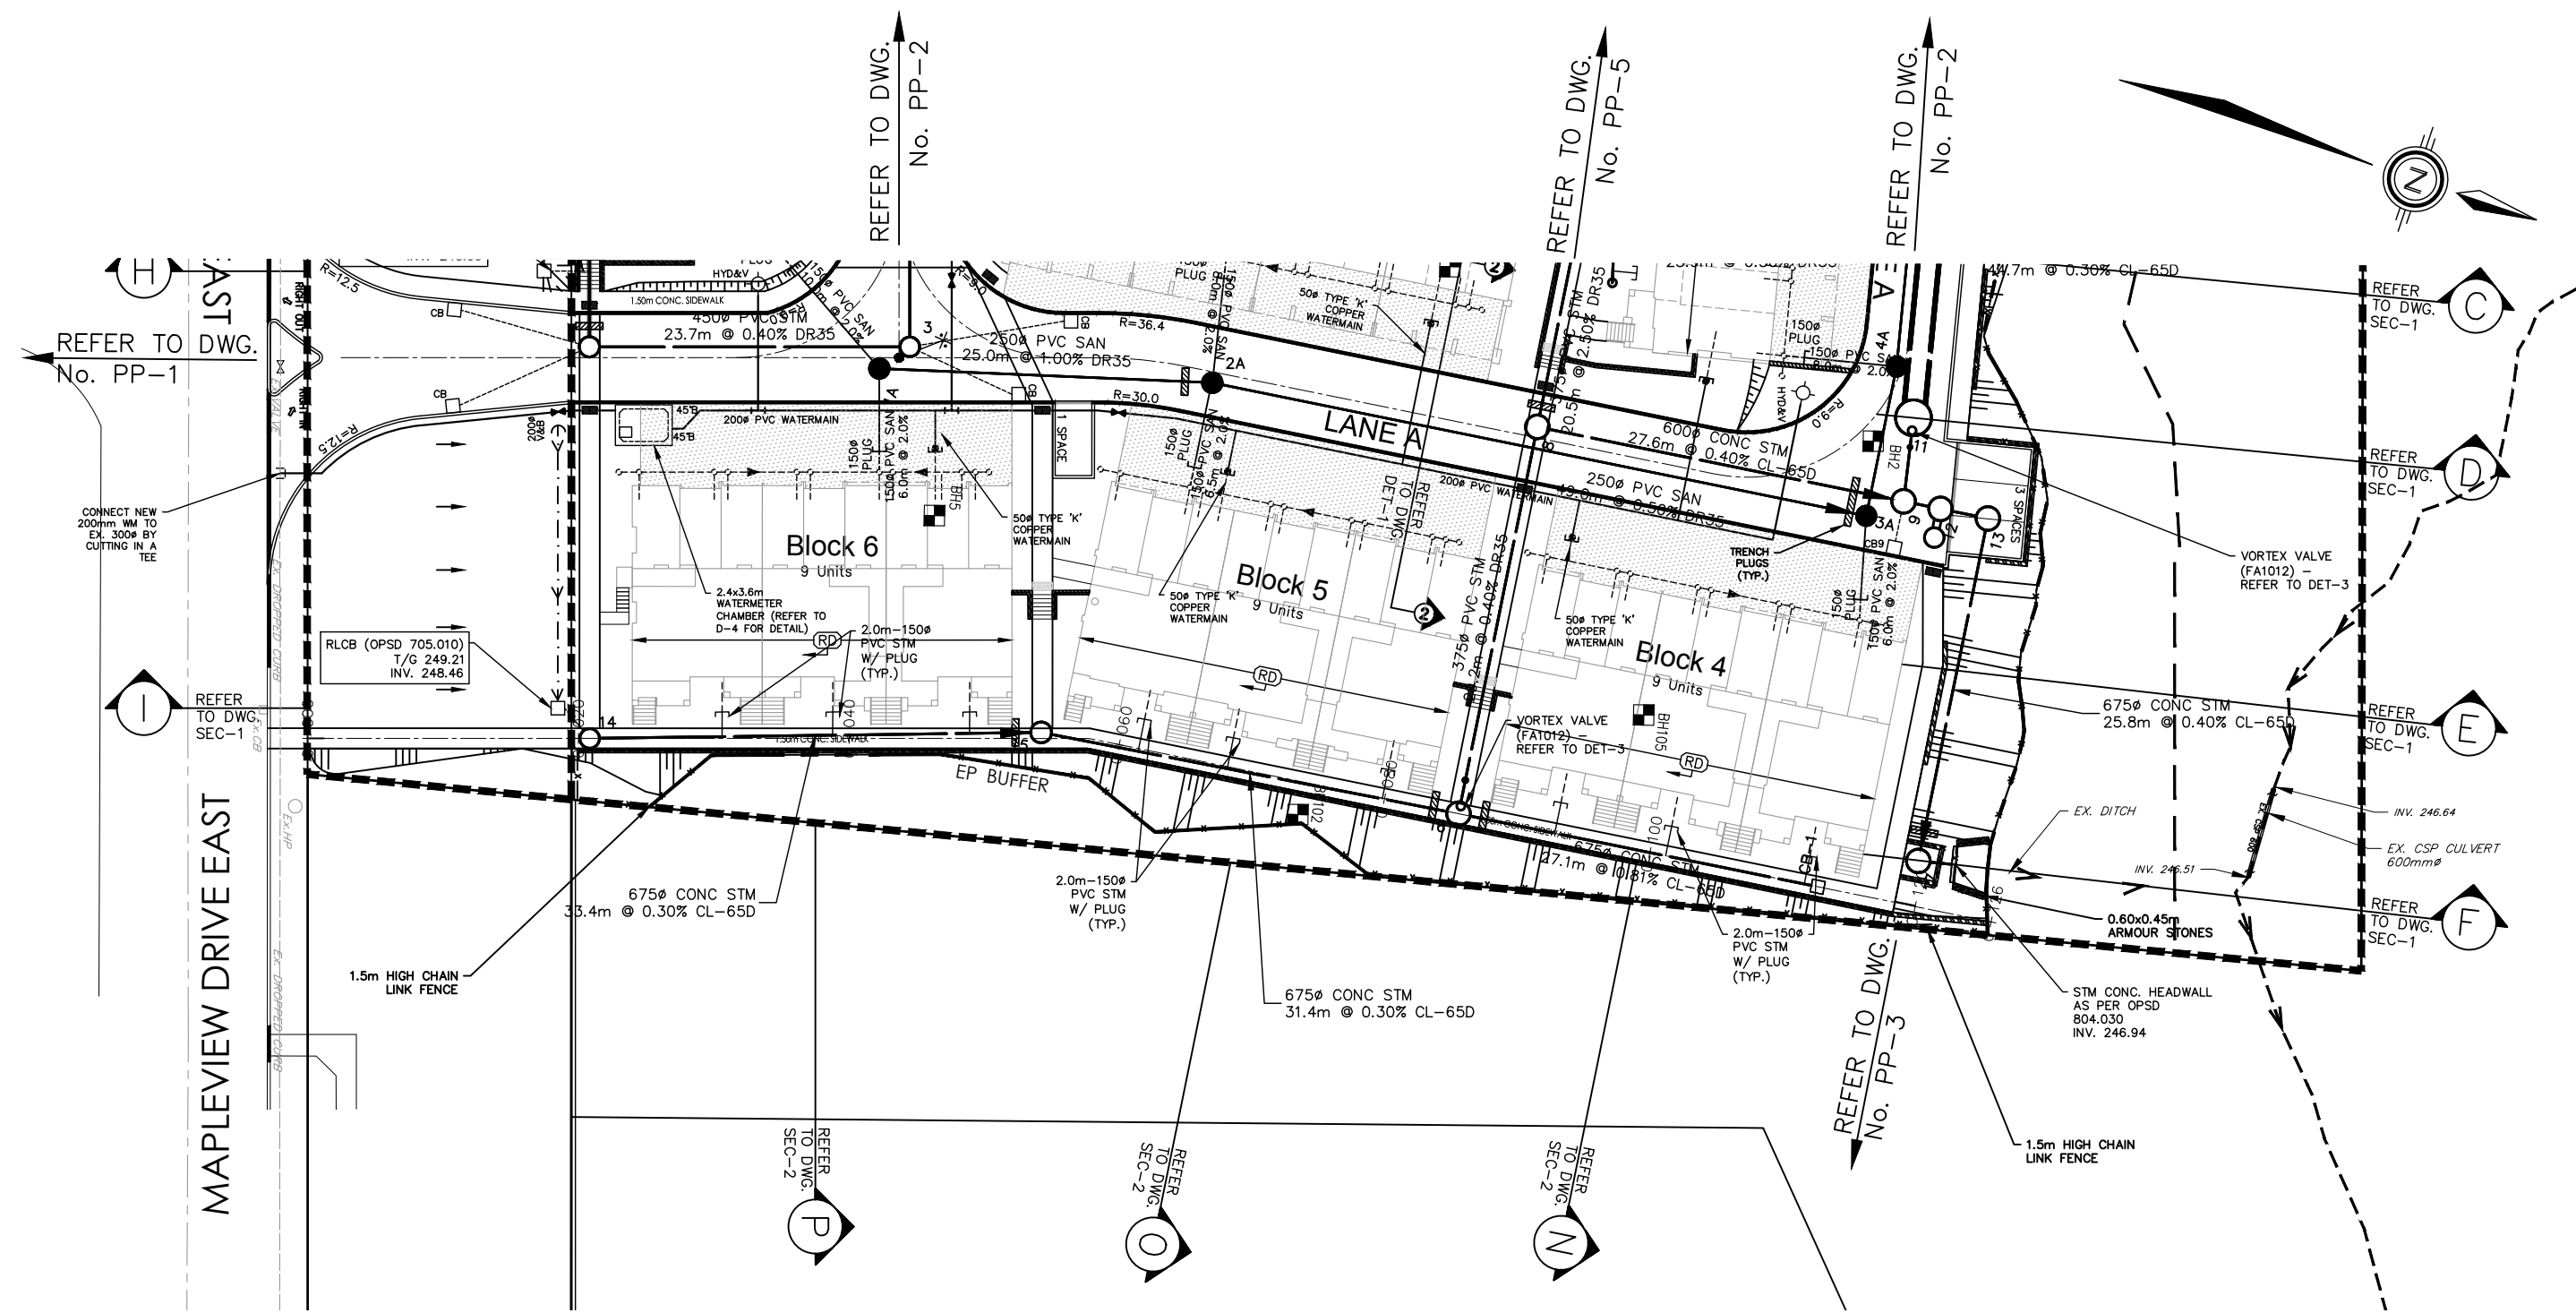

ALONG EAST PROPERTY LINE

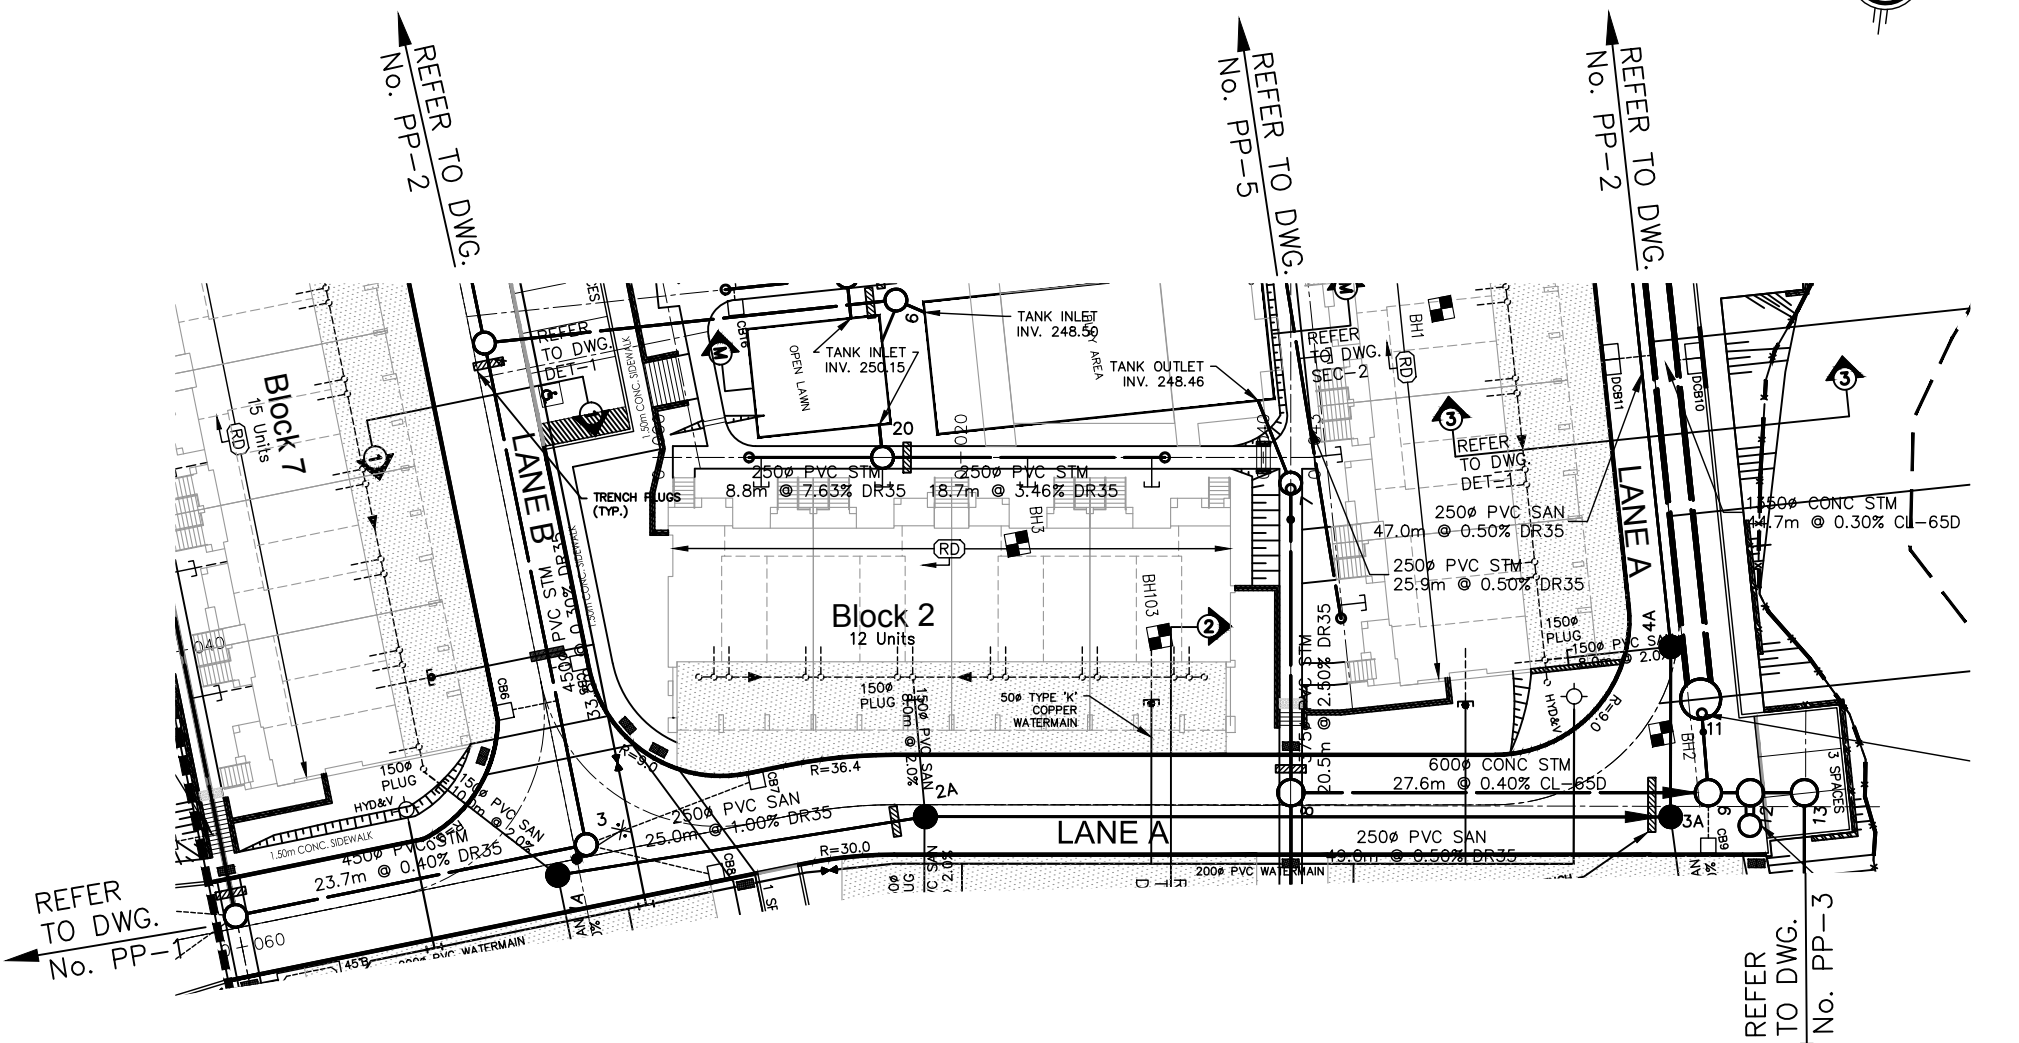

ALONG WEST SIDE OF TH BLOCK 2

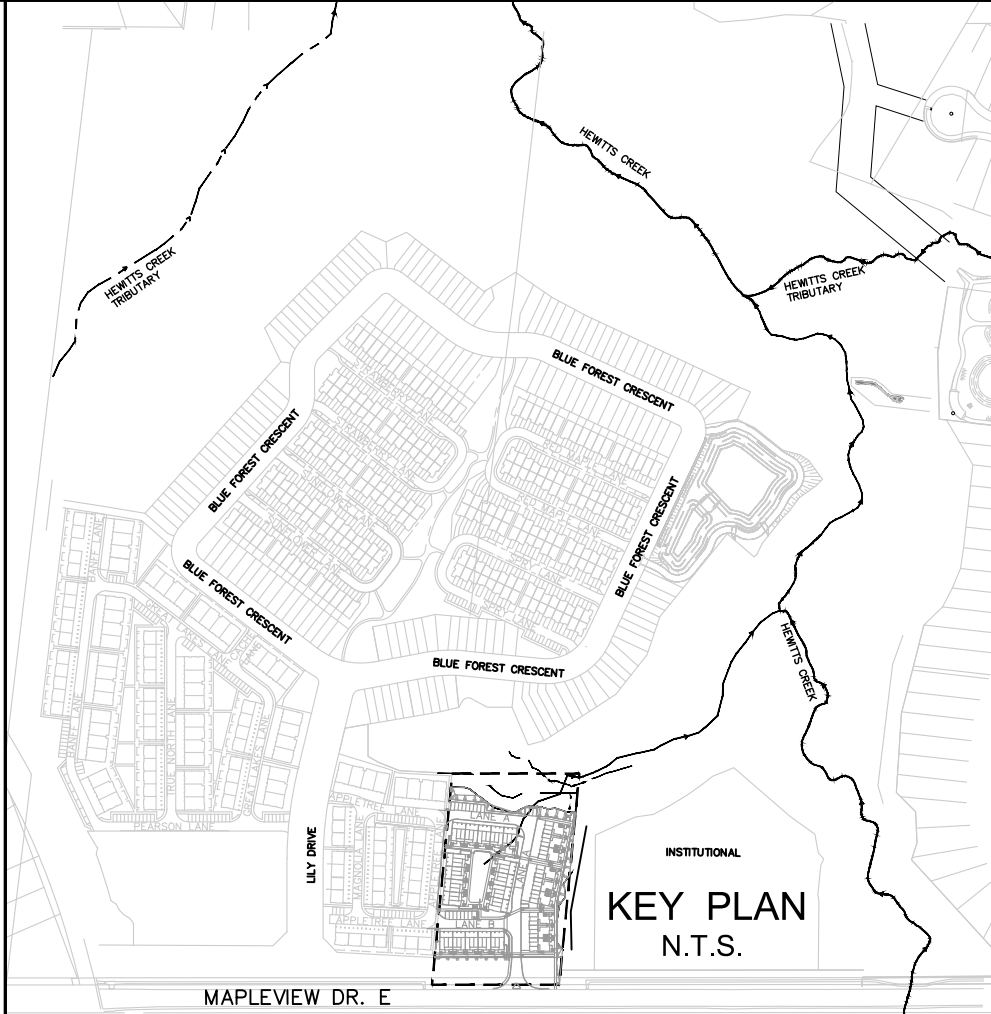

- NOTES:
- FOR GENERAL NOTES REFER TO DWG GN-1.
 - UNDERGROUND SERVICING CONTRACTOR SHALL INSTALL:
 - 150P PVC SANITARY CONNECTION OF EACH INDIVIDUAL BLOCK FROM SANITARY MANHOLE UP TO A PLUG SHOWN ON DRAWING.
 - 50P COPPER WATER CONNECTION OF EACH INDIVIDUAL BLOCK FROM WATERMAIN UP TO CURB STOP.
 - ANY REQUIRED DEWATERING OF SEWER TRENCHES SHALL BE AS PER SOILS REPORT.
 - ALL VERTICAL AND HORIZONTAL WATERMAIN'S BENDS LESS THAN 3.8° DEGREES SHALL BE ACHIEVED BY DEFLECTION (NOT TO EXCEED THE MANUFACTURER'S RECOMMENDED ANGLE) OF ONE OR MORE JOINTS OF THE PIPE. FOR LARGER BENDS STANDARD PREFABRICATED BENDS OF 5°, 11.25°, 22.50°, ETC. WILL BE USED. DEFLECTION OF PIPE IS NOT ALLOWED.
 - ALL STORM AND SANITARY SEWERS AND MANHOLE JOINTS SHOULD BE ADEQUATELY SEALED USING A WATER-TIGHT RUBBERIZED ADHESIVE MEMBRANE OR EQUIVALENT.
 - ALL MAINTENANCE HOLES SHOULD HAVE SELF LEVELING LIDS AS PER BSD-41. REFER TO D-4 FOR DETAIL.

- LEGEND
- Denotes Valve and Box
 - Denotes Hydrants
 - Denotes Single or Double Catchbasin
 - Denotes Single or Double Catchbasin with Heavy Duty Honeycomb Grating Bolted Down
 - Denotes Sanitary Manhole
 - Denotes Storm Manhole
 - Denotes Catchbasin Manhole
 - Denotes Site Plan Block Boundary
 - Denotes 1.5m High Chain Link Fence
 - Denotes Retaining Wall
 - Denotes Lots/Units with Front Yard Roof Downspouts Connected to Storm Sewers. (See Note 4c)
 - Denotes Trench Plug

ROAD PAVEMENT STRUCTURE		
COURSE	THICKNESS	OPS SPECIFICATIONS
ASPHALT SURFACE	40mm	HL3 SURFACE COURSE ASPHALT
ASPHALT BINDER	70mm	HL8 BINDING COURSE ASPHALT
GRANULAR BASE	150mm	19mm CRUSHER-RUN LIMESTONE BASE
GRANULAR SUB-BASE	450mm	50mm CRUSHER-RUN LIMESTONE SUB-BASE

BENCH MARKS
DISTANCE NOTE
DISTANCES SHOWN HEREON ARE GROUND DISTANCES AND CAN BE CONVERTED TO GRID DISTANCES BY MULTIPLYING BY THE COMBINED SCALE FACTOR OF: 0.9996884
MNR No: 0312008008 - BENCH MARK No: 0312008008 - HORIZONTAL & VERTICAL CONTROL MONUMENT RECORD (BRASS TABLET LOCATED ON THE NORTH SIDE OF MAPLEVIEW DRIVE EAST (12TH CONCESSION ROAD), APPROXIMATELY 0.8m EAST OF YONGE STREET (HWY #1) AND APPROXIMATELY 10.0m NORTH OF MAPLEVIEW OF THE DRIVE EAST CENTERLINE (2ND ORDER)
A PROTECTIVE WATER VALVE COVER HAS BEEN PLACED OVER MONUMENT CAP.
MNR No: 01019860402 - BENCH MARK No: 010860402 - HORIZONTAL CONTROL MONUMENT RECORD (BRASS TABLET - G.S.C. LOCATED ON THE SOUTHWEST CORNER OF ST. PAUL'S CRESCENT AT THE NORTH END WHERE INTERSECTS YONGE STREET. (2ND ORDER)
MNR No: 001193104605 - BENCH MARK No: 3104605 - VERTICAL CONTROL MONUMENT RECORD (BRASS TABLET - G.S.C. LOCATED ON THE SOUTHWEST CORNER OF ST. PAUL'S CRESCENT AT THE NORTH END WHERE INTERSECTS YONGE STREET. (2ND ORDER)
HORIZONTALLY IN NORTH FACE OF CONCRETE FOUNDATION OF ST. PAUL'S ANGLICAN CHURCH, AT NORTH-EAST CORNER (TOWER) 15.2m WEST OF BELL POLE AND 9.2m SOUTH-EAST OF "V" IN TWIN BIRCH TREES 15cm BELOW BRICK

NO.	REVISIONS	DATE	APPROVED



6 Ronrose Drive, Concord,
Ontario L4K 4R3
Tel: (905) 738-6100
Fax: (905) 738-6875
E-mail:
design@schaeffers.com






CITY OF BARRIE
ACCEPTED
DATE:
DIRECTOR OF ENGINEERING

750 MAPLEVIEW DRIVE E.
SITE PLAN
PLAN AND PROFILE
MH-14 TO MH-17
STA. 0+000.00 TO STA. 0+160.00
MH-20
STA. 0+000.00 TO STA. 0+060.00

SCALE HOR.	1:500	VERT.	1:50	PROJECT NO.	4867
DESIGN	M.K.	DRAWN	G.B.	SHEET NO.	PP-4
REVIEWED	H.T.	DATE	MARCH 2021		

Barrie

ENGINEERING DEPARTMENT

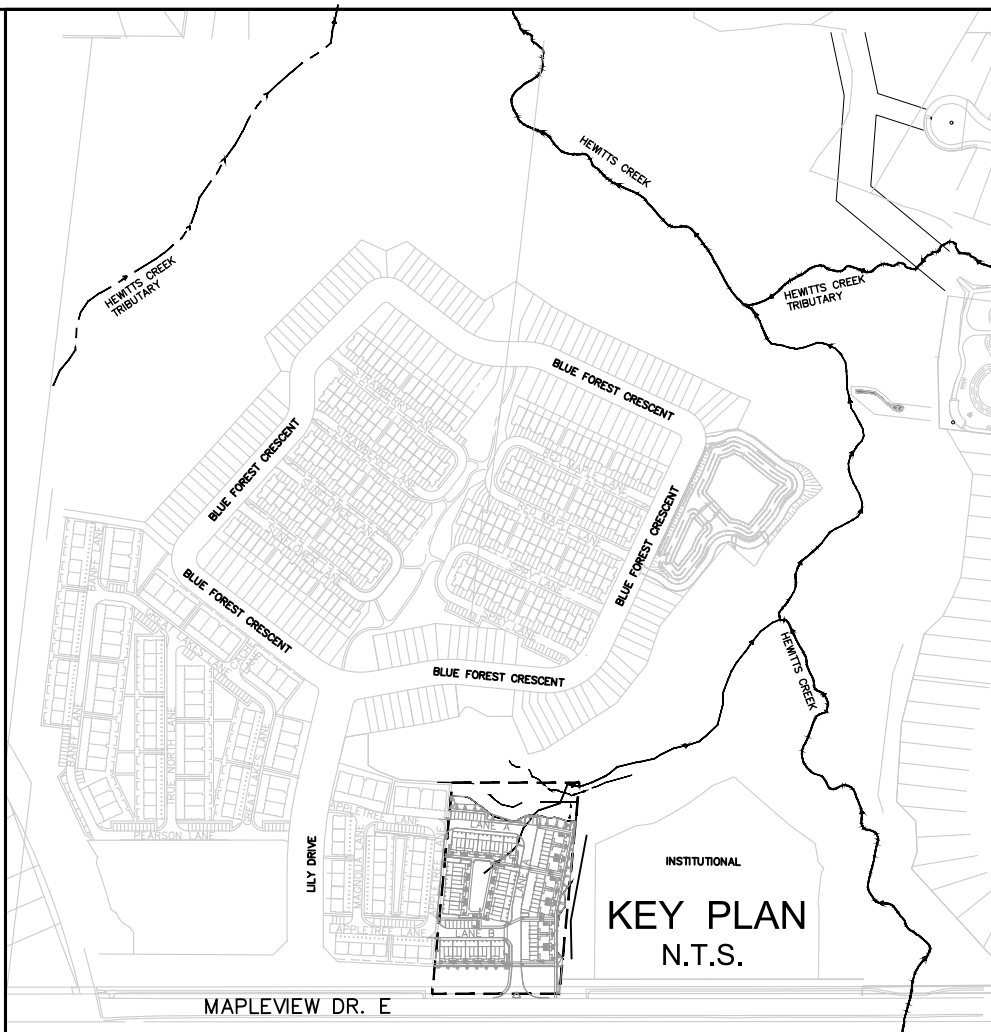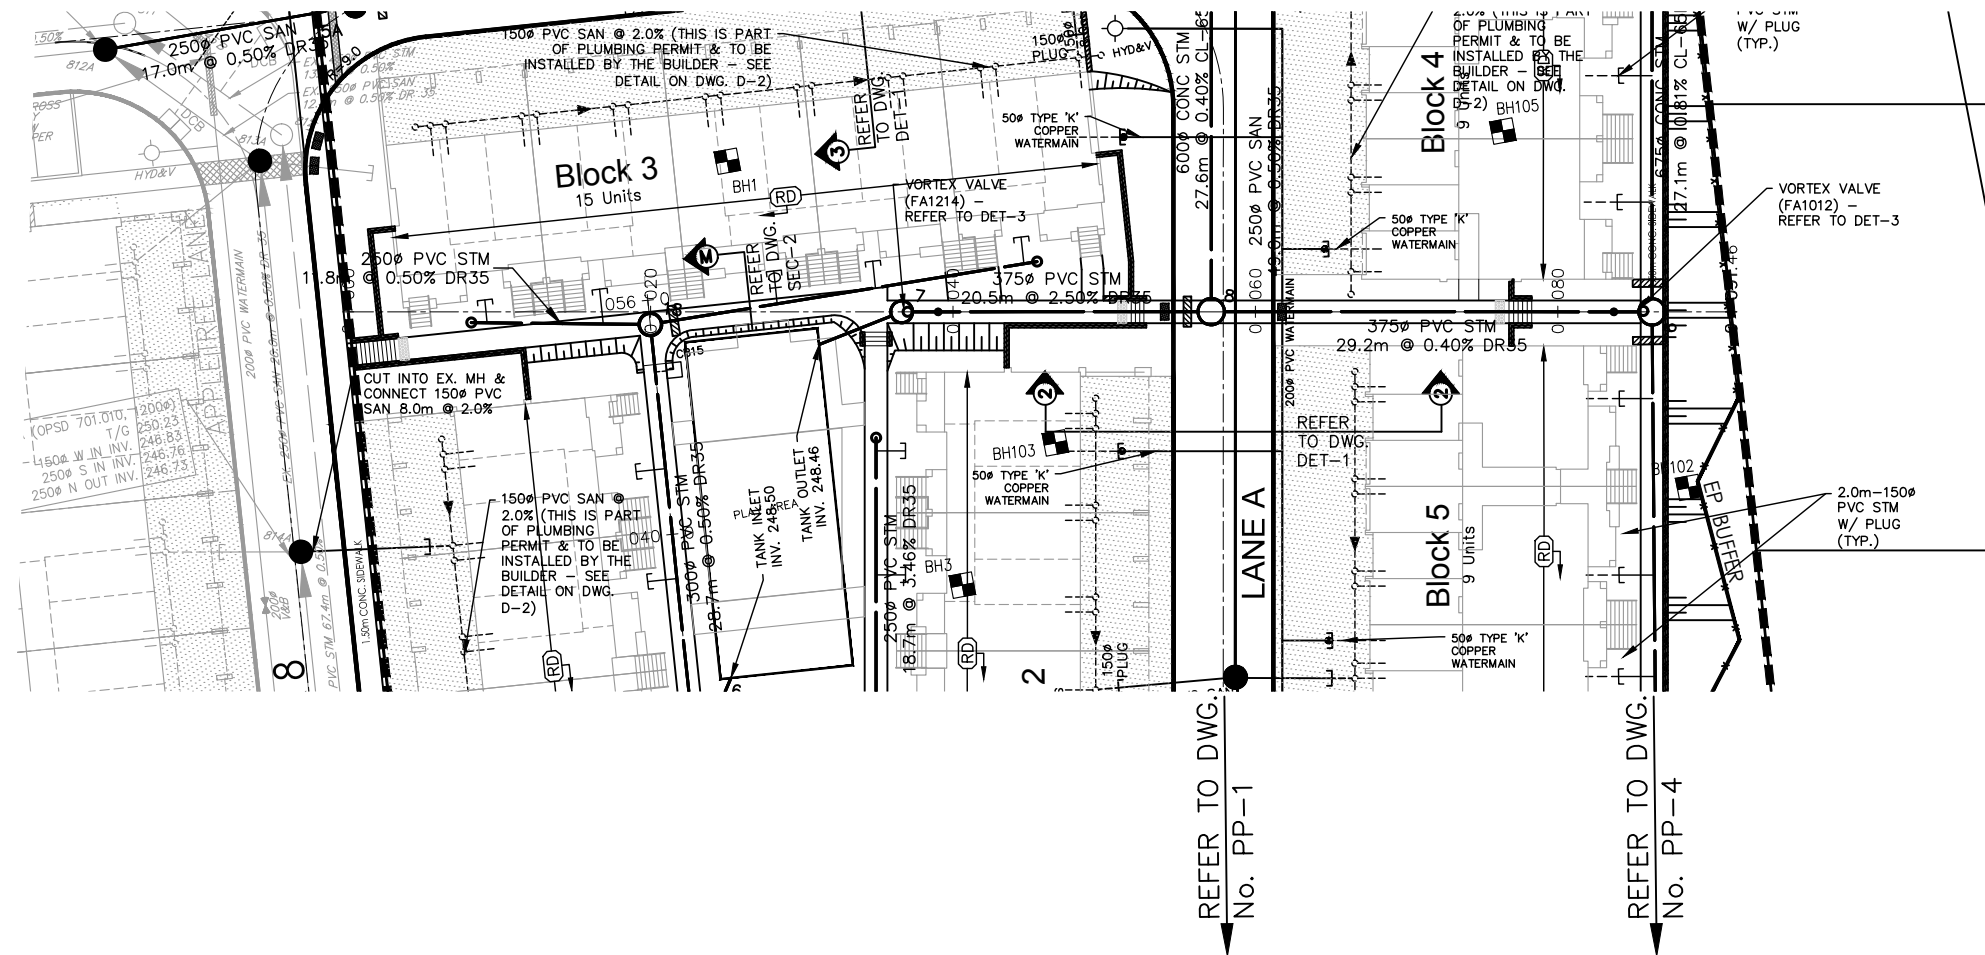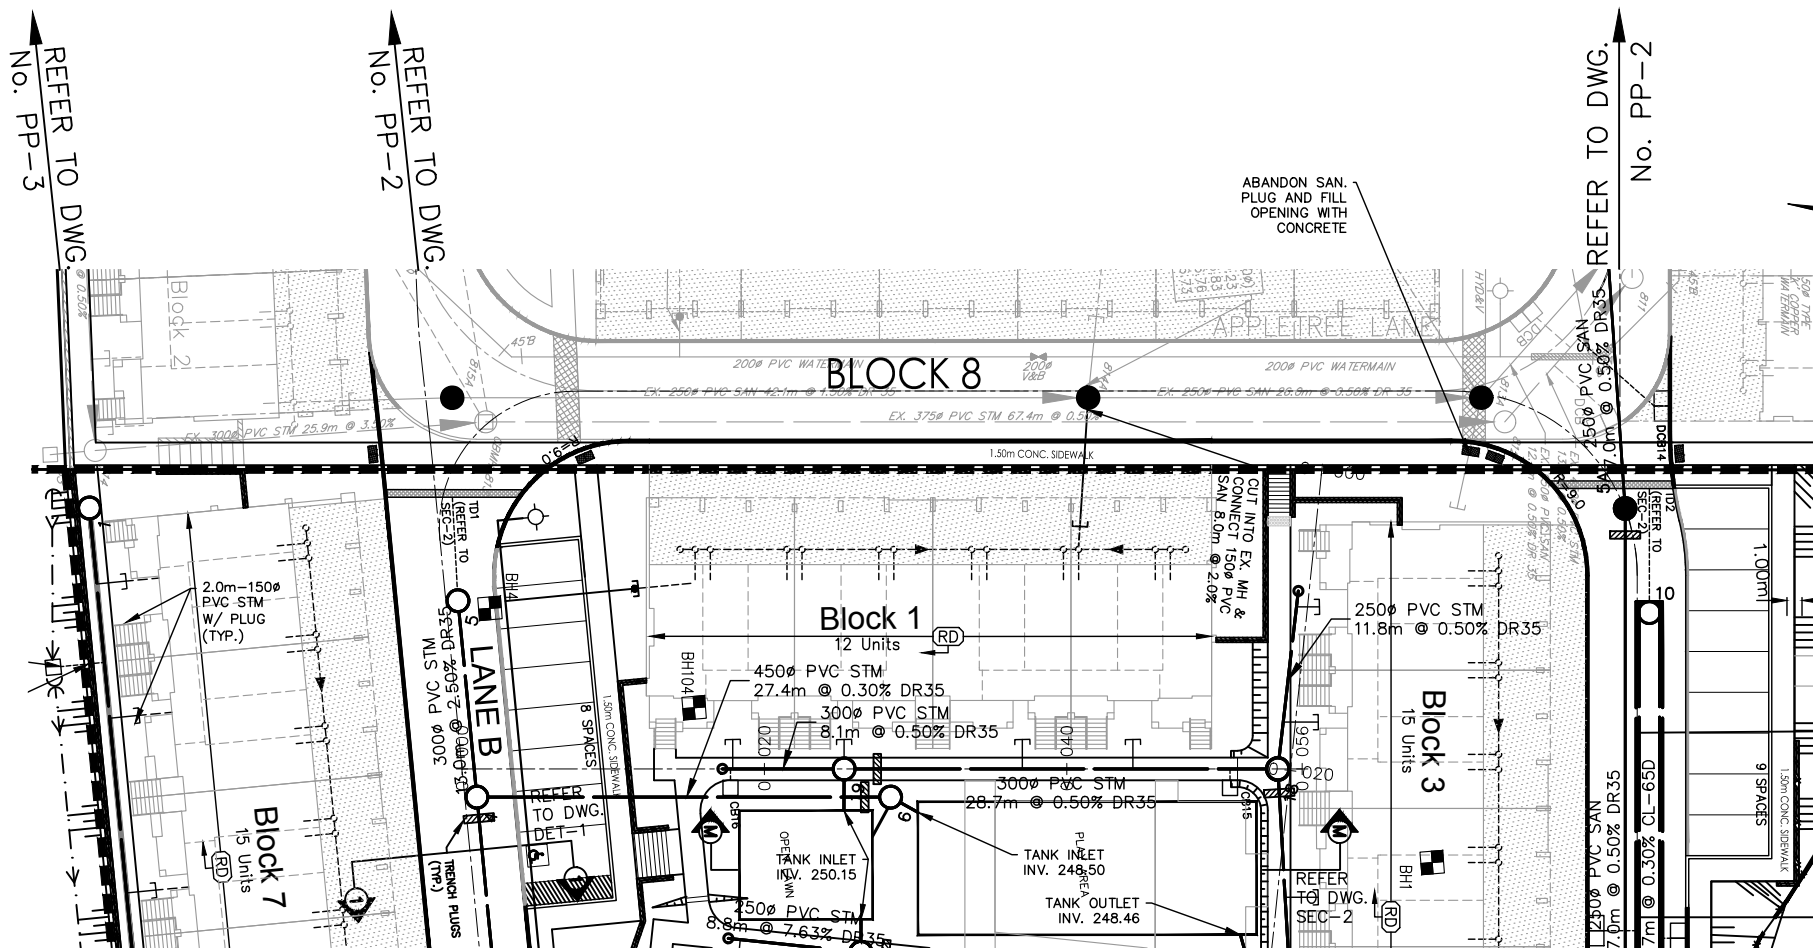



NOTES:

- FOR GENERAL NOTES REFER TO DWG. GN-1.
- UNDERGROUND SERVICING CONTRACTOR SHALL INSTALL:
 - 150PVC SANITARY CONNECTION OF EACH INDIVIDUAL BLOCK FROM SANITARY MANHOLE UP TO A PLUG SHOWN ON DRAWING.
 - 50PVC COPPER WATER CONNECTION OF EACH INDIVIDUAL BLOCK FROM WATERMAIN UP TO CURB STOP.
- ANY REQUIRED DEWATERING OF SEWER TRENCHES SHALL BE AS PER SOILS REPORT.
- ALL VERTICAL AND HORIZONTAL WATERMAIN'S BENDS LESS THAN 3.8° DEGREES SHALL BE ACHIEVED BY DEFLECTION (NOT TO EXCEED THE MANUFACTURER'S RECOMMENDED ANGLE) OF ONE OR MORE JOINTS OF THE PIPE. FOR LARGER BENDS STANDARD PREMANUFACTURED BENDS OF 5°, 11.25°, 22.50°, ETC. WILL BE USED. DEFLECTION OF PIPE IS NOT ALLOWED.
- ALL STORM AND SANITARY SEWERS AND MANHOLE JOINTS SHOULD BE ADEQUATELY SEALED USING A WATERTIGHT RUBBERIZED ADHESIVE MEMBRANE OR EQUIVALENT.
- ALL MAINTENANCE HOLES SHOULD HAVE SELF LEVELING LIDS AS PER BSD-41. REFER TO D-4 FOR DETAIL.

LEGEND

- | | |
|--|---|
| | DENOTES VALVE AND BOX |
| | DENOTES HYDRANTS |
| | DENOTES SINGLE OR DOUBLE CATCHBASIN |
| | DENOTES SINGLE OR DOUBLE CATCHBASIN WITH HEAVY DUTY HONEYCOMB GRATING BOLTED DOWN |
| | DENOTES SANITARY MANHOLE |
| | DENOTES STORM MANHOLE |
| | DENOTES CATCHBASIN MANHOLE |
| | DENOTES SITE PLAN BLOCK BOUNDARY |
| | DENOTES 1.5m HIGH CHAIN LINK FENCE |
| | DENOTES RETAINING WALL |
| | DENOTES LOTS/UNITS WITH FRONT YARD |
| | ROOF DOWNSPOUTS CONNECTED TO STORM SEWERS. (SEE NOTE 4c) |
| | DENOTES TRENCH PLUG |

ALONG EAST SIDE OF TH BLOCK 1

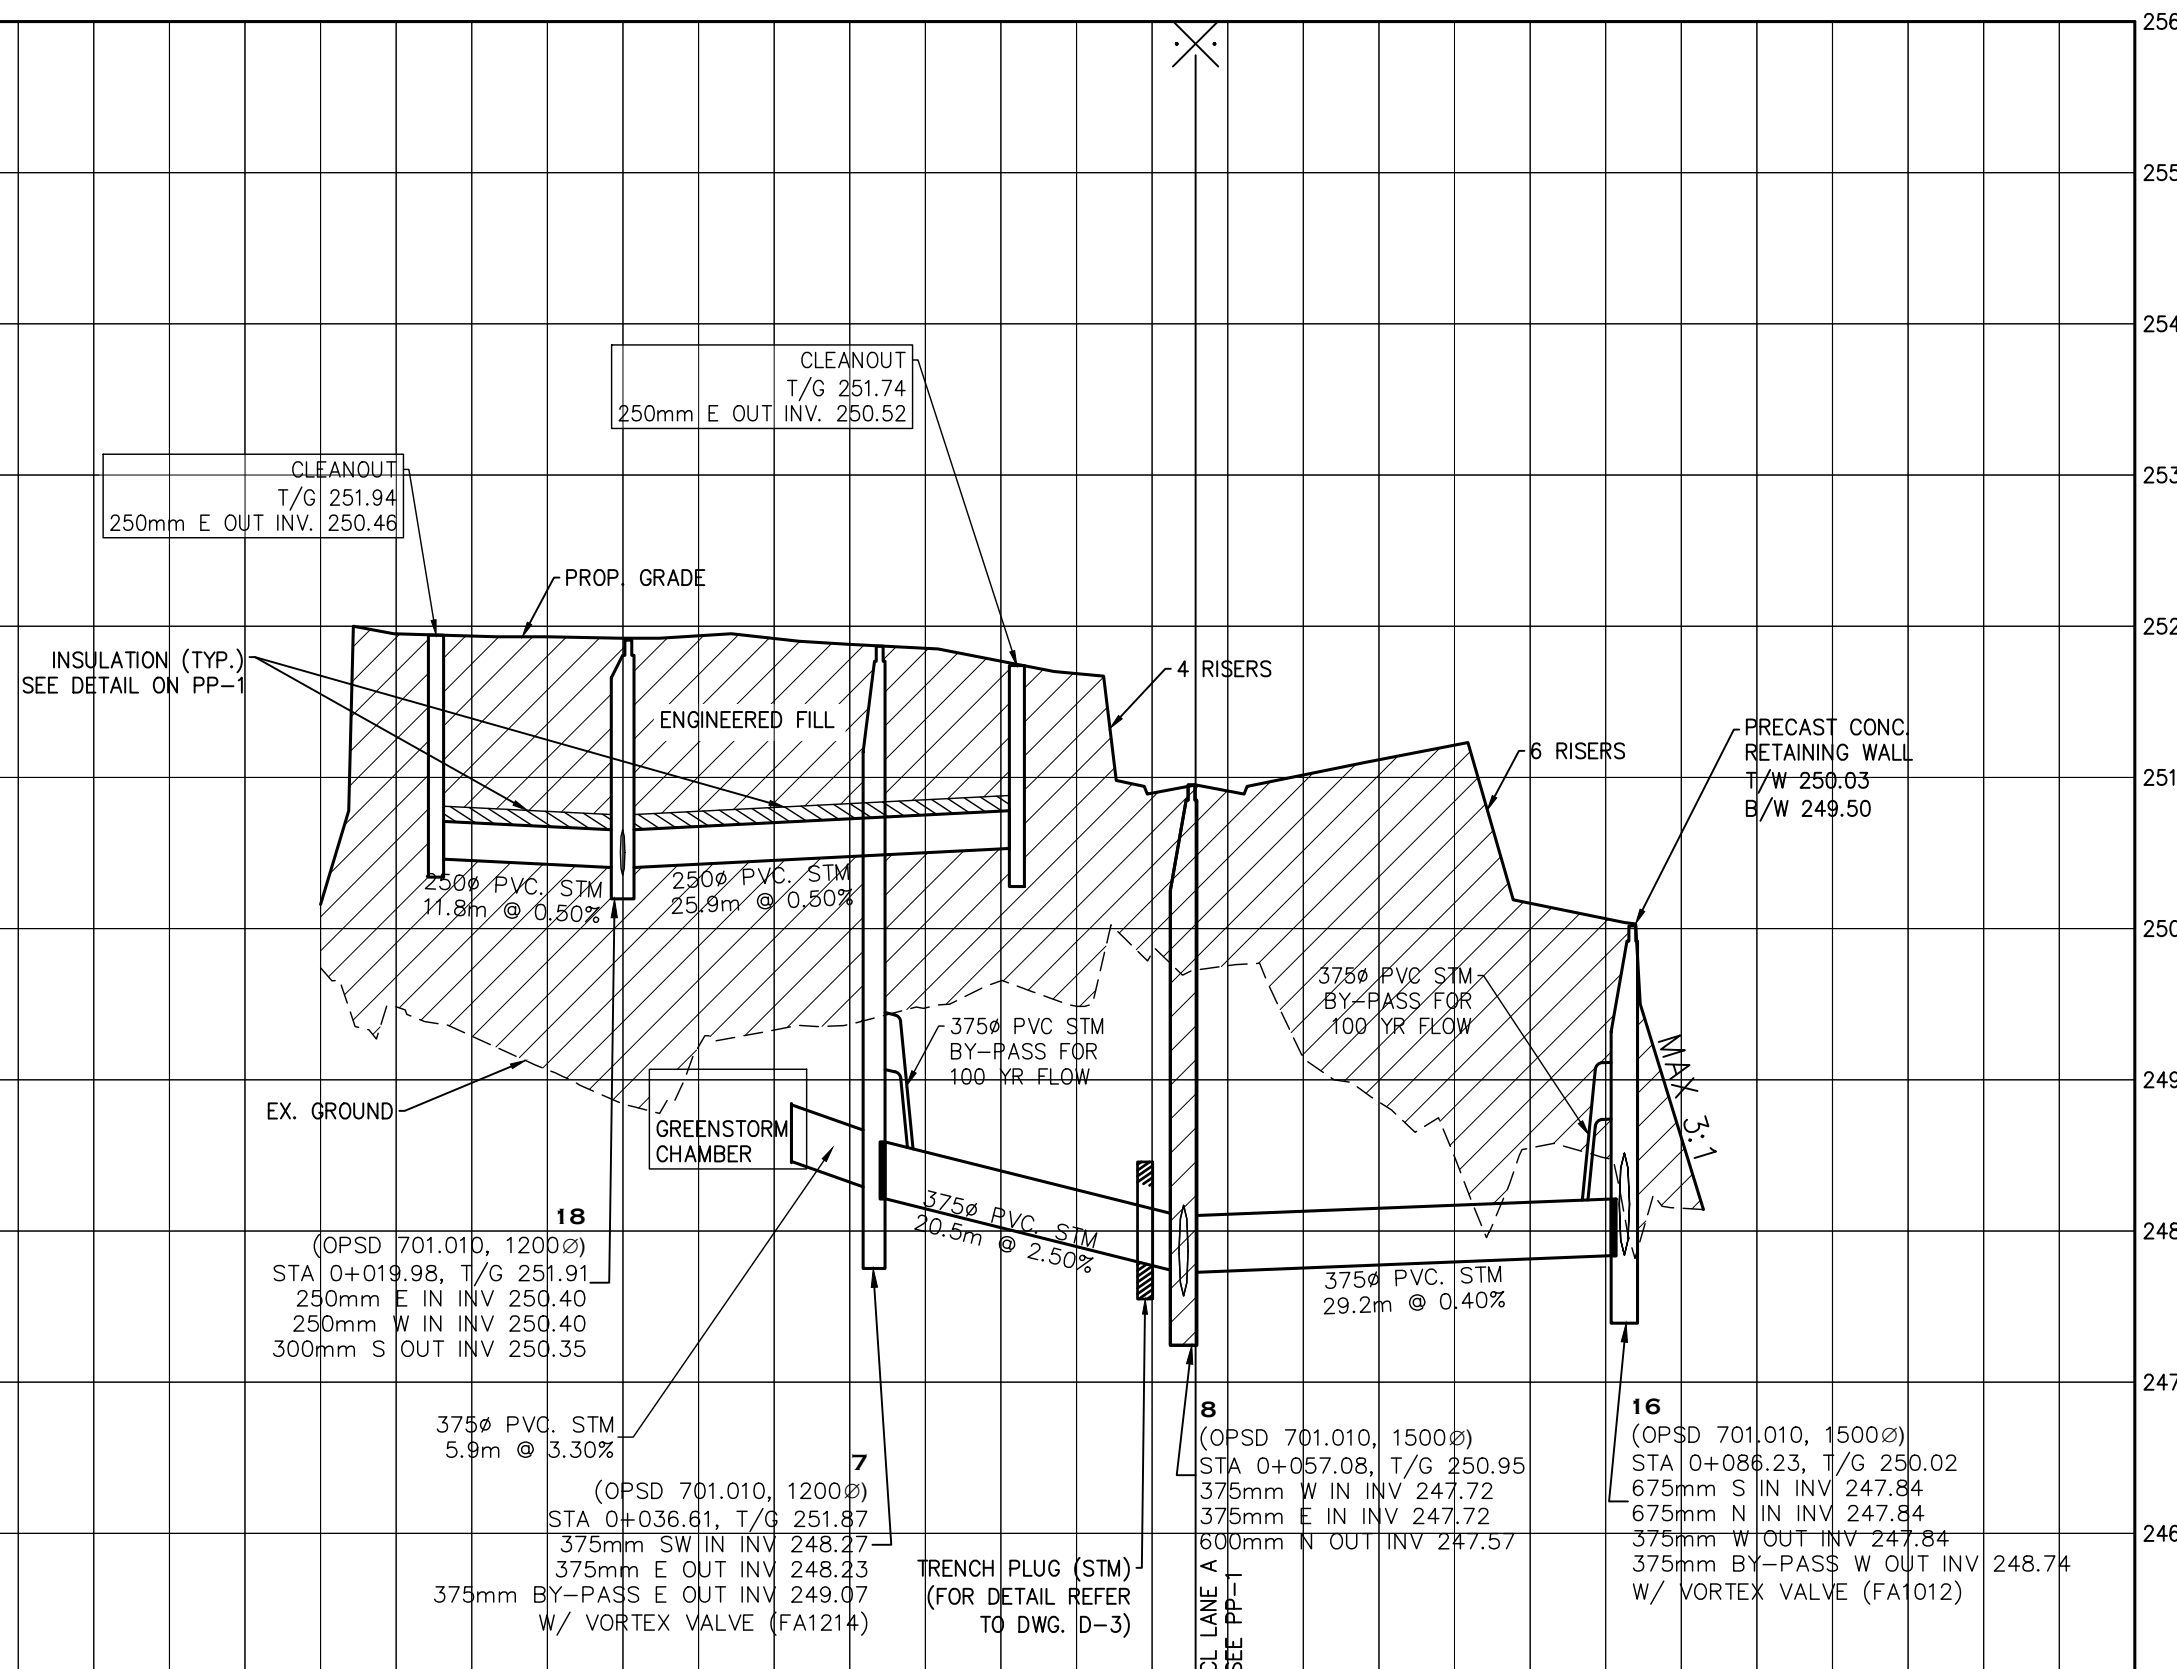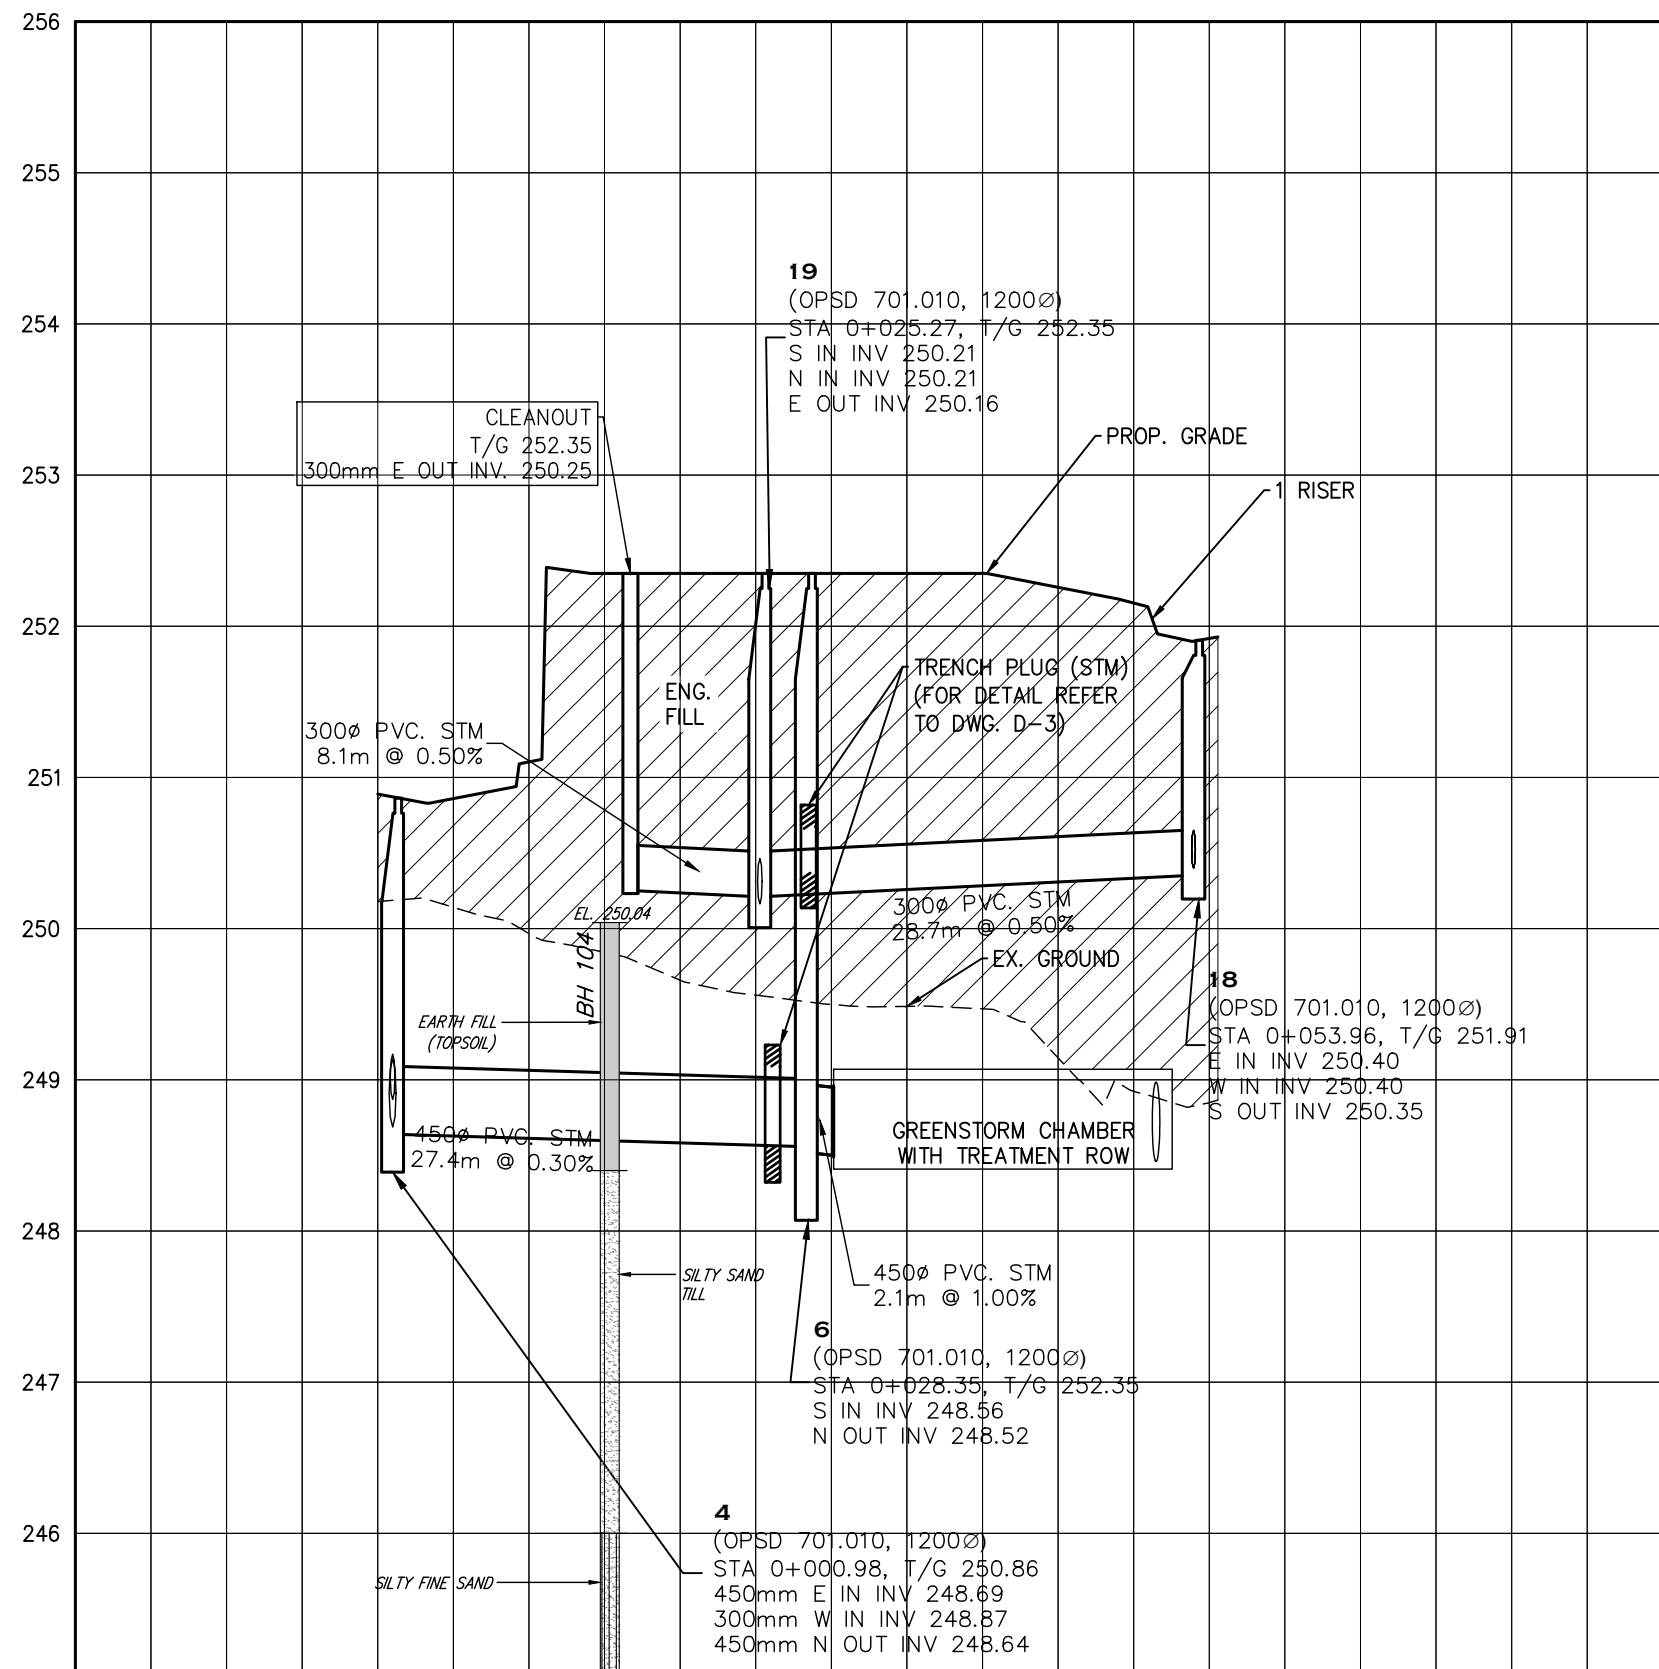

EXISTING/PROPOSED ELEVATION	250.89 250.18	252.35 249.85	252.35 249.47	
CHAINAGE	0+000.00	0+020.00	0+040.00	0+060.00

EXISTING/PROPOSED ELEVATION	250.16 248.74	251.92 249.94	251.85 249.47	250.81 249.75	249.17 248.55
CHAINAGE	0+000.00	0+020.00	0+040.00	0+060.00	0+100.00


ROAD PAVEMENT STRUCTURE		
COURSE	THICKNESS	OPS SPECIFICATIONS
ASPHALT SURFACE	40mm	HL3 SURFACE COURSE ASPHALT
ASPHALT BINDER	70mm	HL8 BINDING COURSE ASPHALT
GRANULAR BASE	150mm	19mm CRUSHER-RUN LIMESTONE BASE
GRANULAR SUB-BASE	450mm	50mm CRUSHER-RUN LIMESTONE SUB-BASE

BENCH MARKS
DISTANCE NOTE
DISTANCES SHOWN HEREON ARE GROUND DISTANCES AND CAN BE CONVERTED TO GRID DISTANCES BY MULTIPLYING BY THE COMBINED SCALE FACTOR OF 0.9996884
MNR No: 0312008008 - BENCH MARK No: 0312008008 - HORIZONTAL & VERTICAL CONTROL MONUMENT RECORD
BRASS TABLET LOCATED ON THE NORTH SIDE OF MAPLEVIEW DRIVE EAST (12TH CONDESSON ROAD), APPROXIMATELY 0.9m EAST OF YONGE STREET (HWY #1) AND APPROXIMATELY 10.0m NORTH OF MAPLEVIEW OF THE DRIVE EAST CENTERLINE (2ND ORDER)
A PROTECTIVE WATER VALVE COVER HAS BEEN PLACED OVER MONUMENT CAP.
MNR No: 01019860402 - BENCH MARK No: 010860402 - HORIZONTAL CONTROL MONUMENT RECORD
P.L.B. WITH BRASS CAP LOCATED ON THE EAST SIDE OF ST. PAUL'S CRESCENT AT THE NORTH END WHERE INTERSECTS YONGE STREET. (2ND ORDER)
MNR No: 0011931U4605 - BENCH MARK No: 31U4605 - VERTICAL CONTROL MONUMENT RECORD
BRASS TABLET - G.S.C. LOCATED ON THE SOUTHWEST CORNER OF ST. PAUL'S CRESCENT AND YONGE STREET, TABLE SET HORIZONTALLY IN NORTH FACE OF CONCRETE FOUNDATION OF ST. PAUL'S ANGLICAN CHURCH, AT NORTH-EAST CORNER (TOWER) 15.2m WEST OF BELL POLE AND 9.2m SOUTH-EAST OF "V" IN TWIN BIRCH TREES 15cm BELOW BRICK

NO.	REVISIONS	DATE	APPROVED












6 Ronrose Drive, Concord,
Ontario L4K 4R3
Tel: (905) 738-6100
Fax: (905) 738-6875
E-mail:
design@schaeffers.com

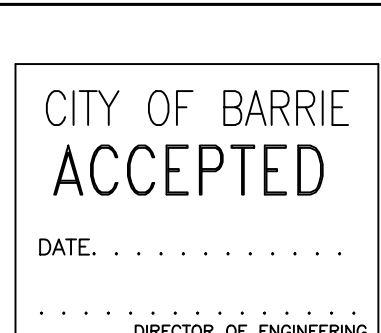


750 MAPLEVIEW DRIVE E.
SITE PLAN
PLAN AND PROFILE
MH-4 to MH-18
STA. 0+000.00 TO STA. 0+060.00
MH-7 to MH-16
STA. 0+000.00 TO STA. 0+100.00

Barrie			
ENGINEERING DEPARTMENT			
SCALE HOR. 1:500	VERT. 1:50	PROJECT NO.	4867
DESIGN M.K.	DRAWN G.B.	SHEET NO.	PP-5
REVIEWED H.T.	DATE MARCH 2021		

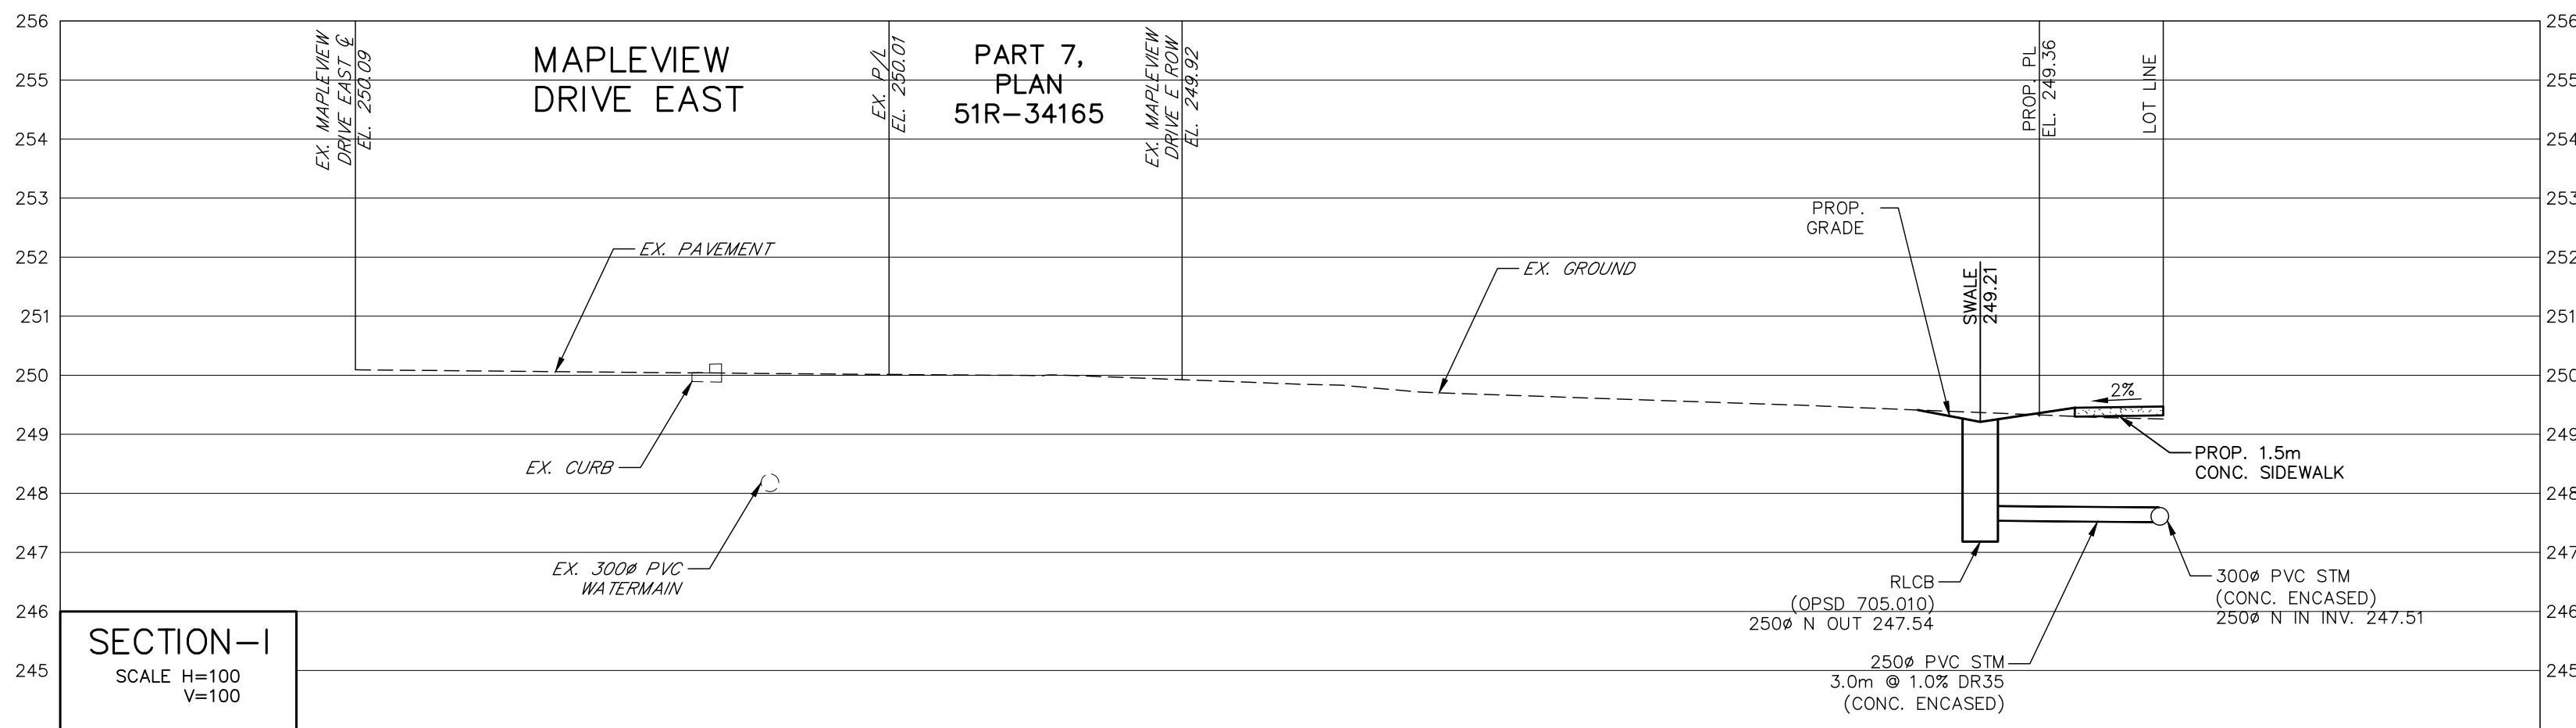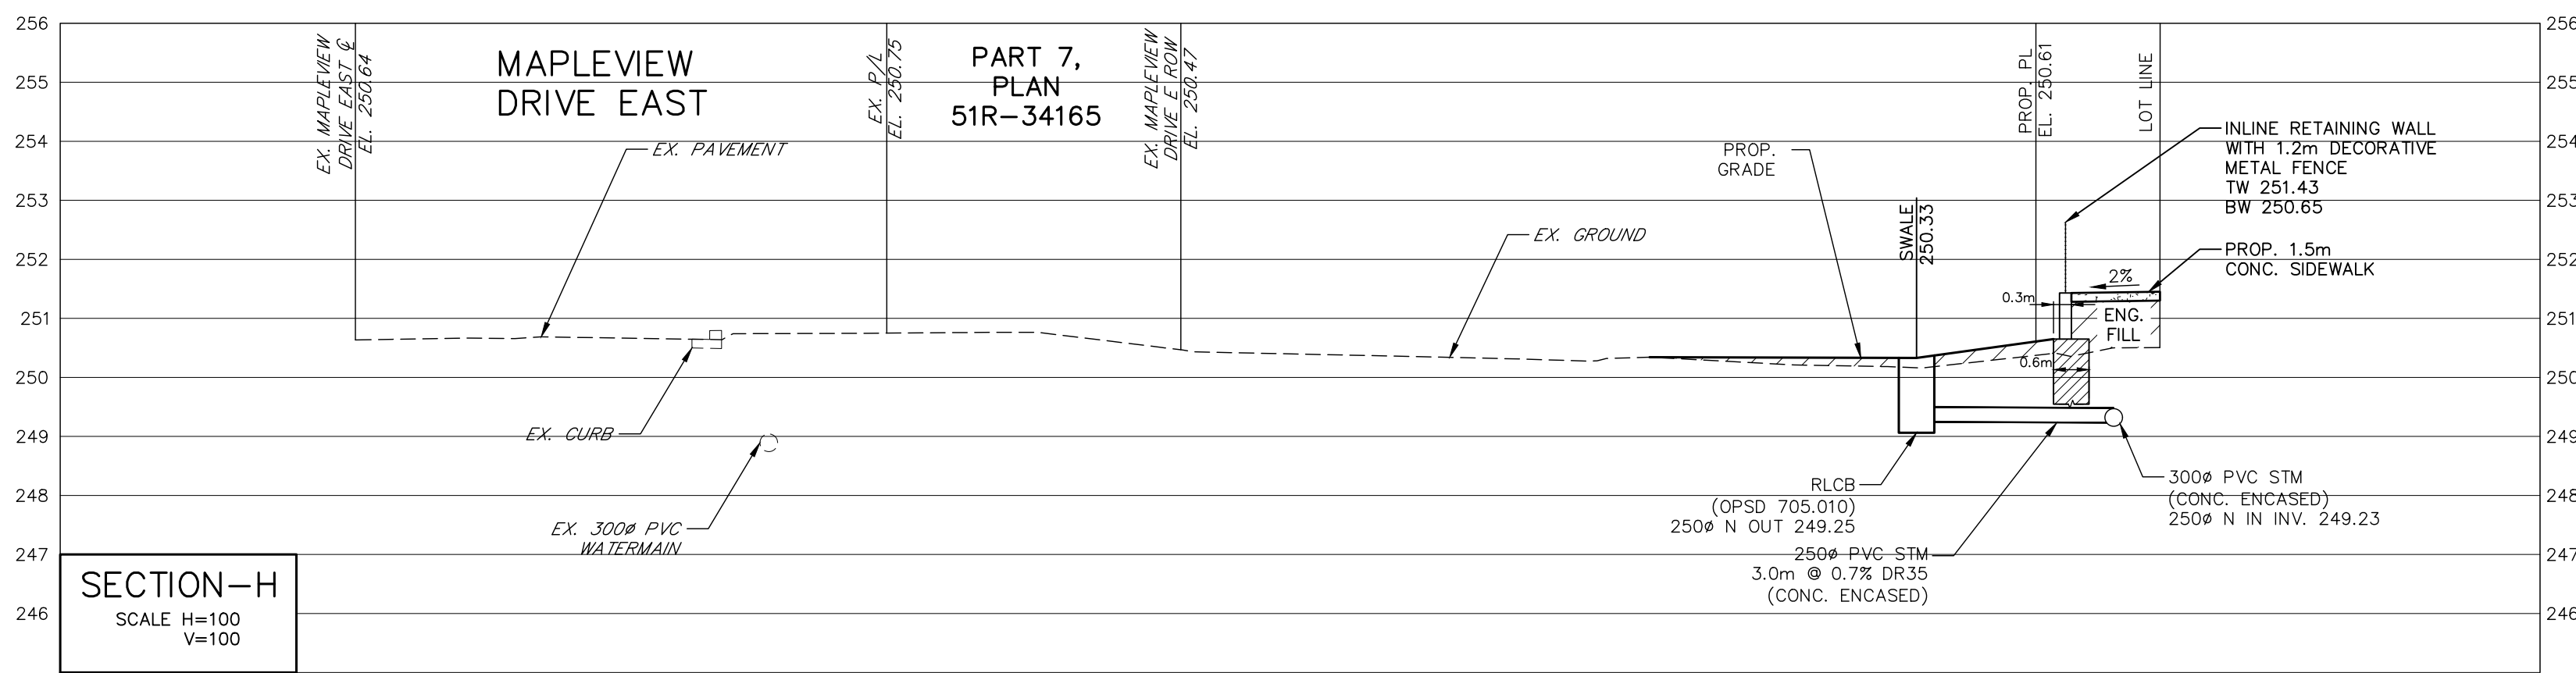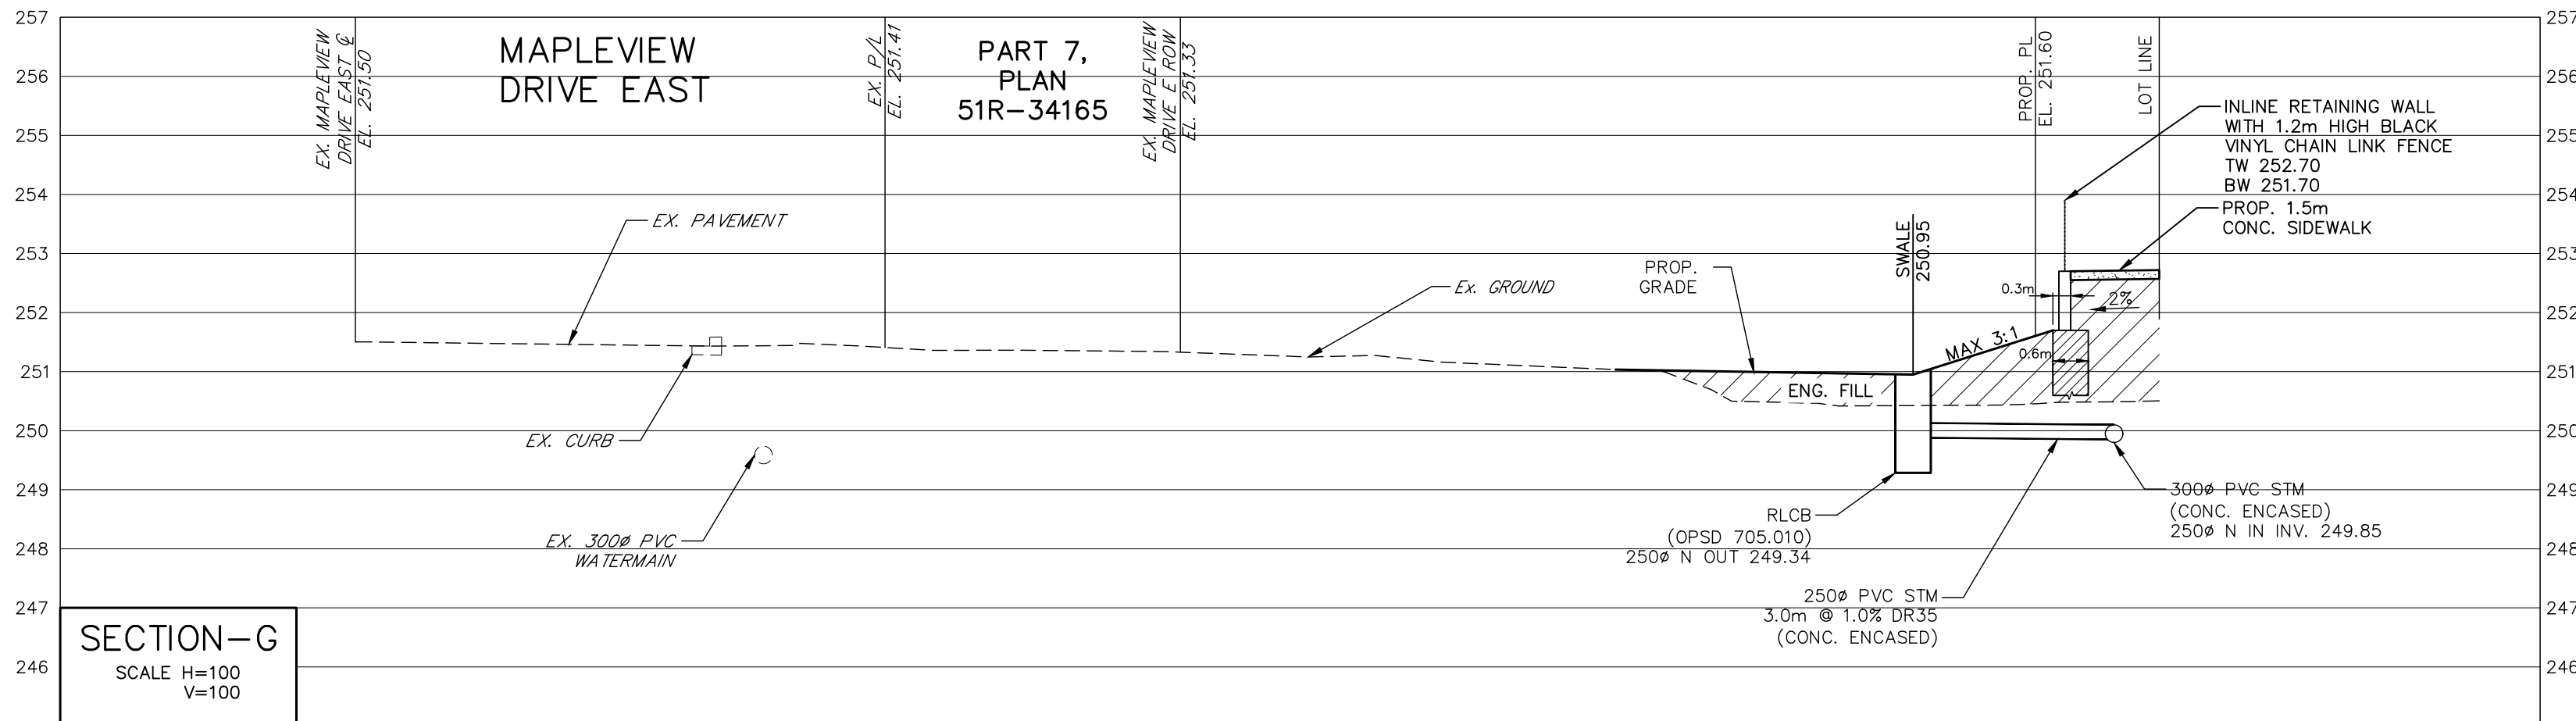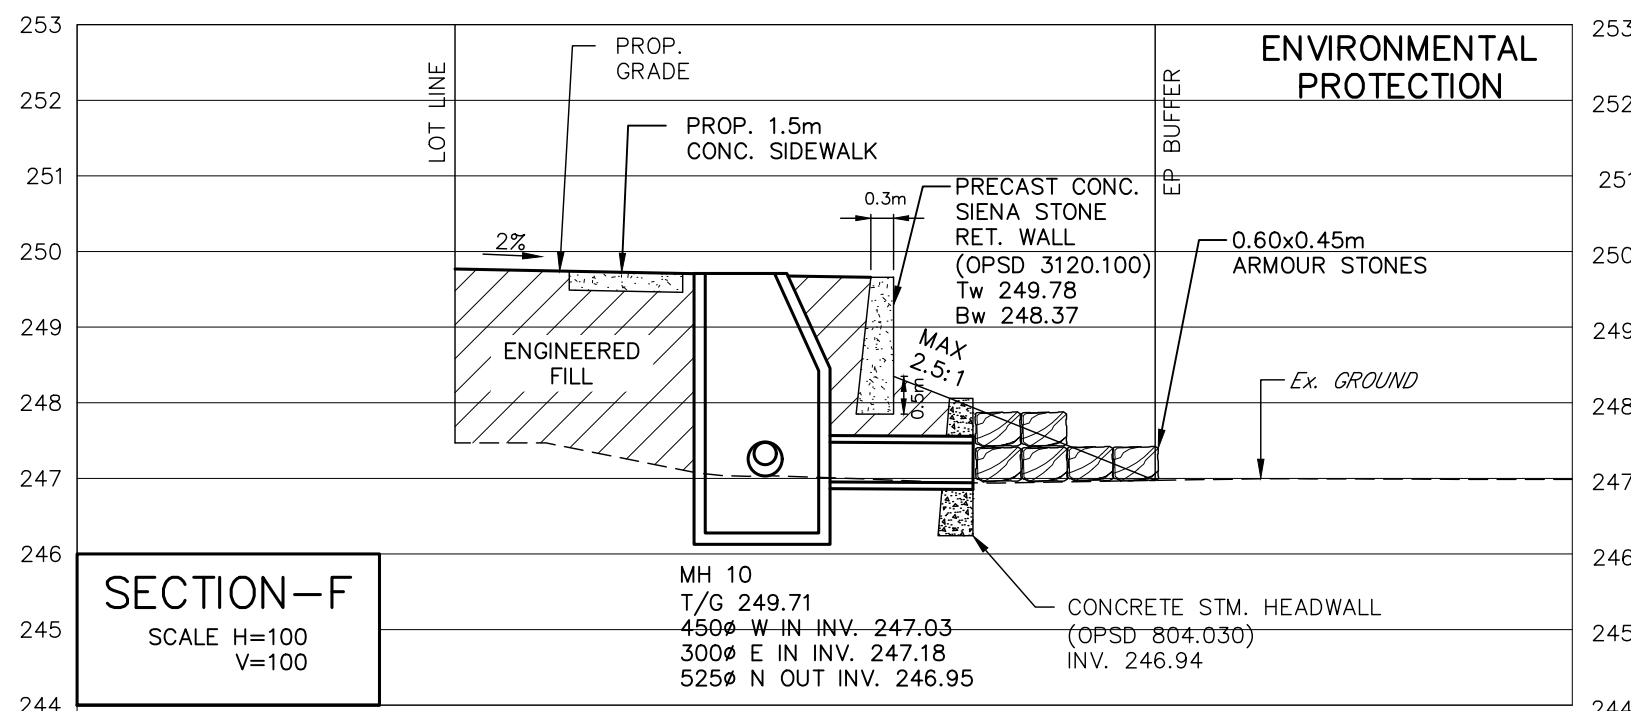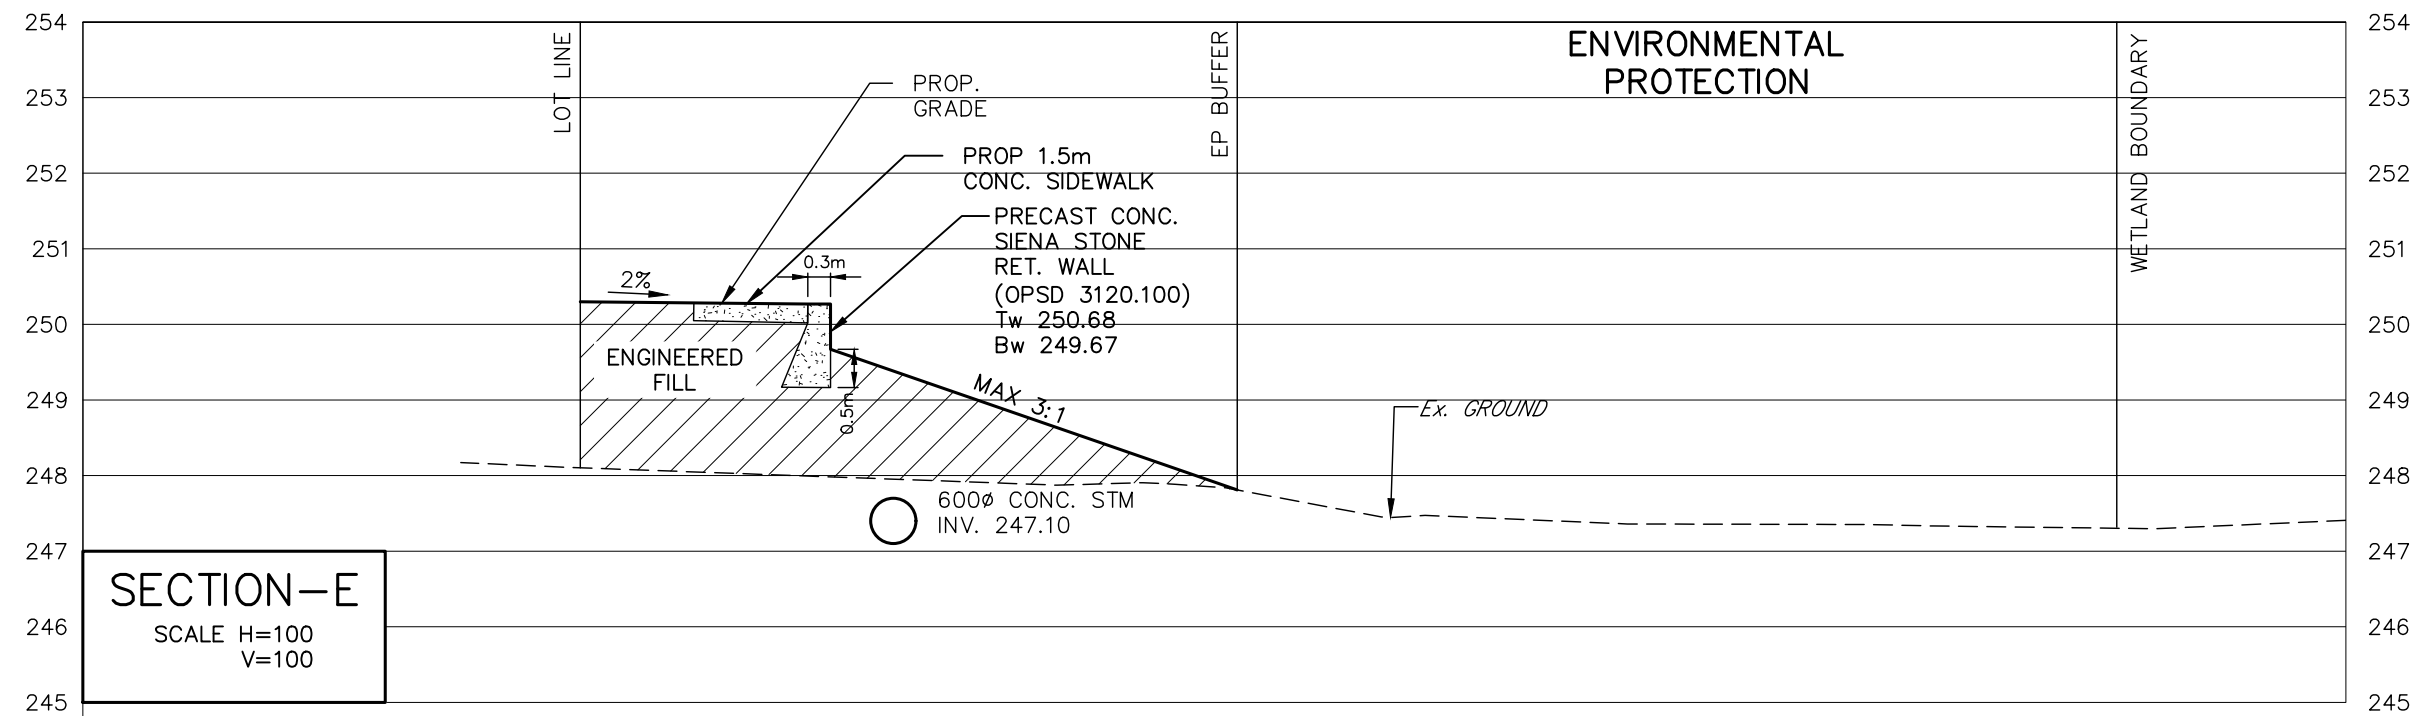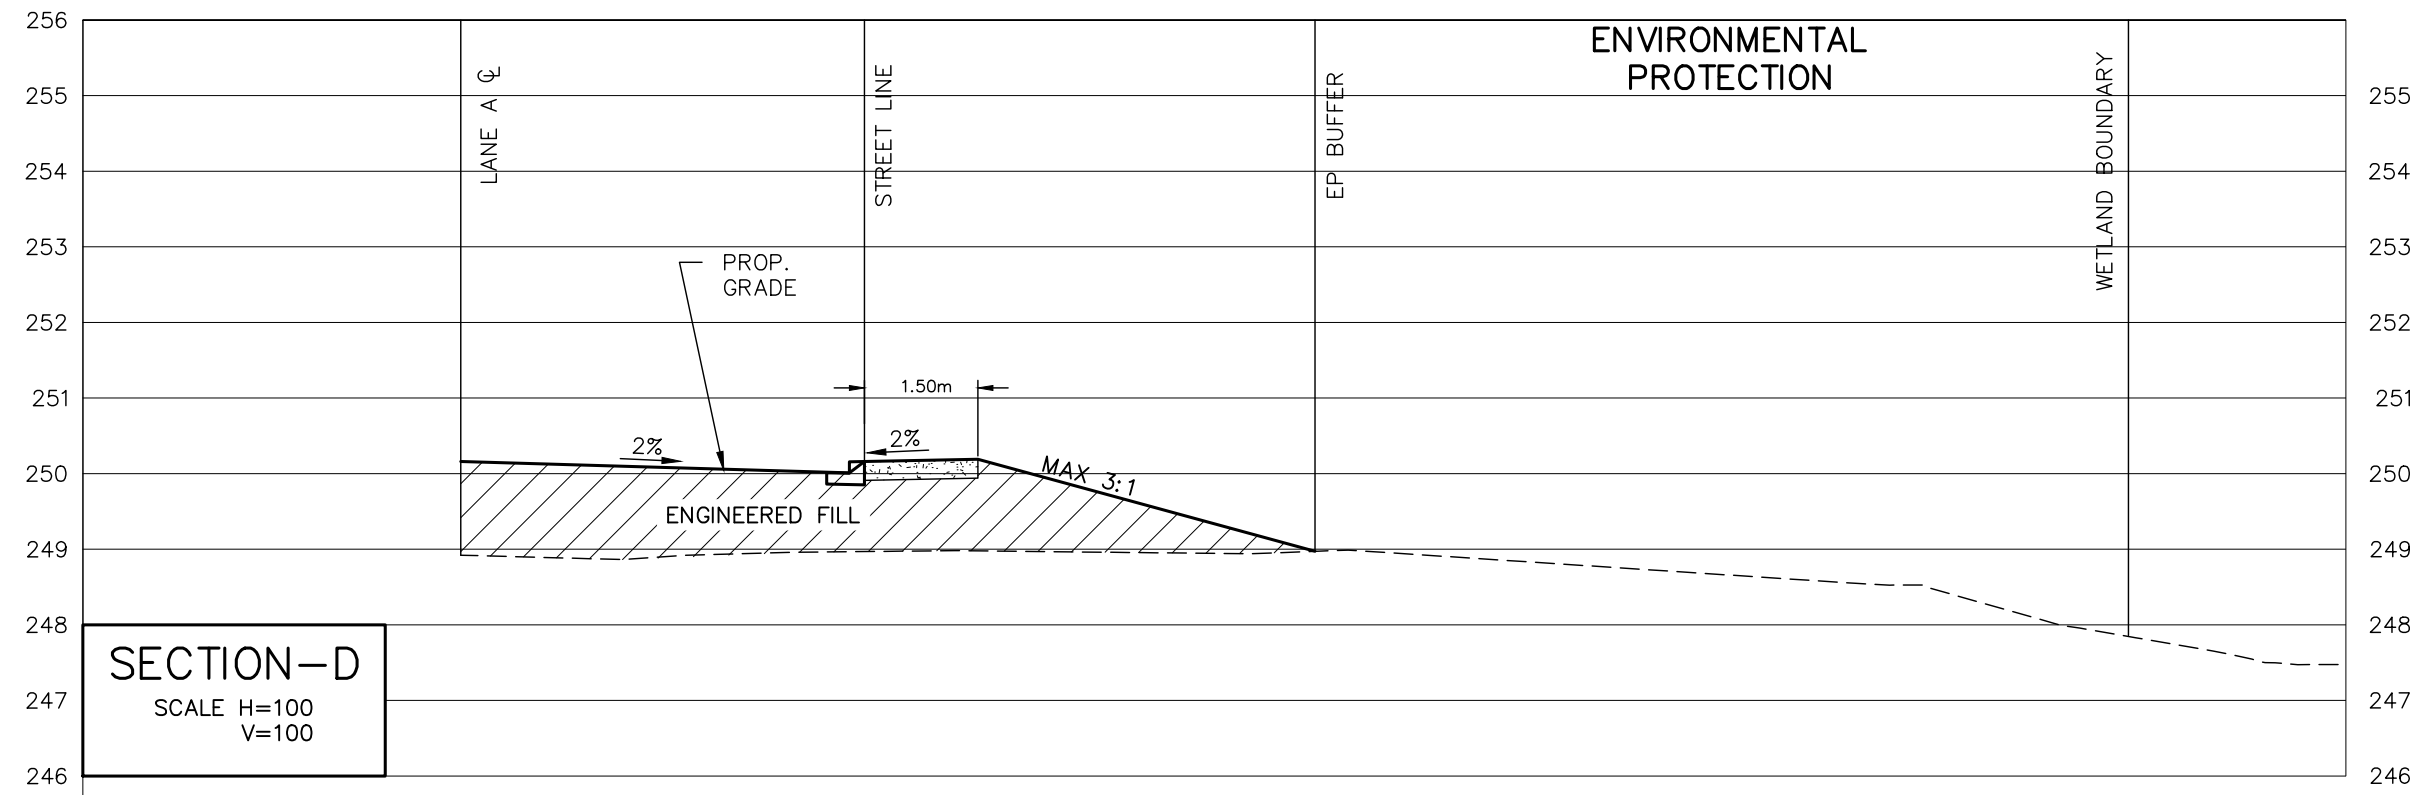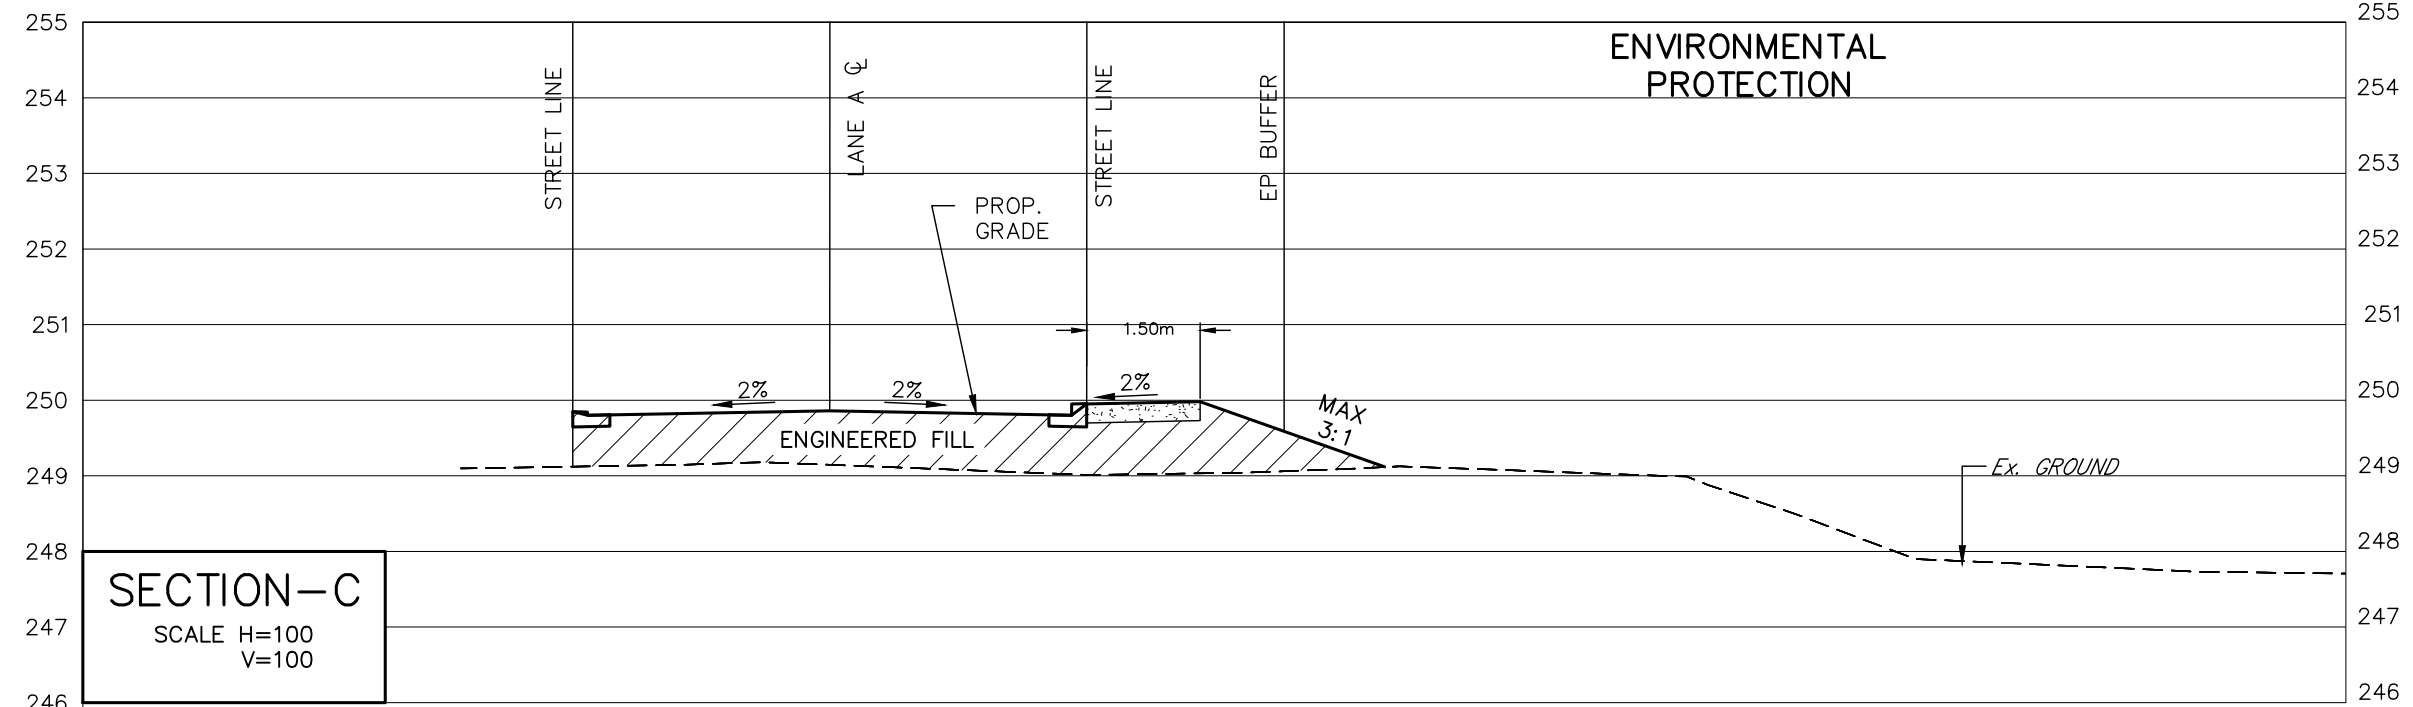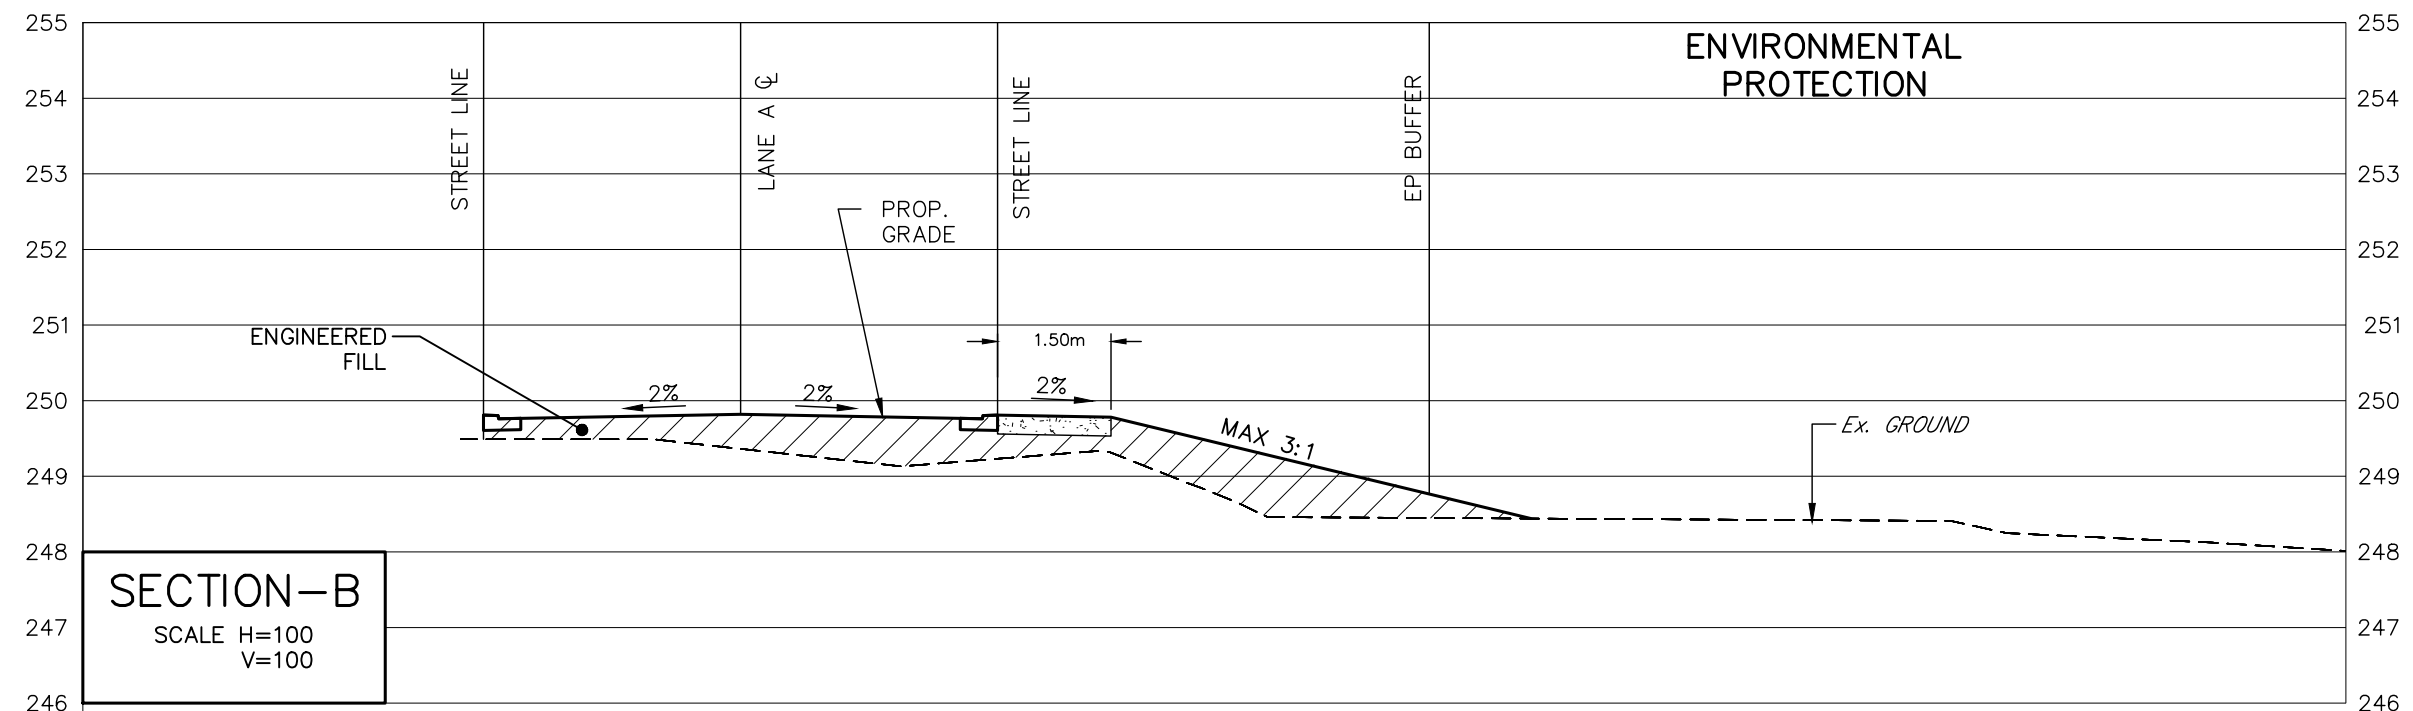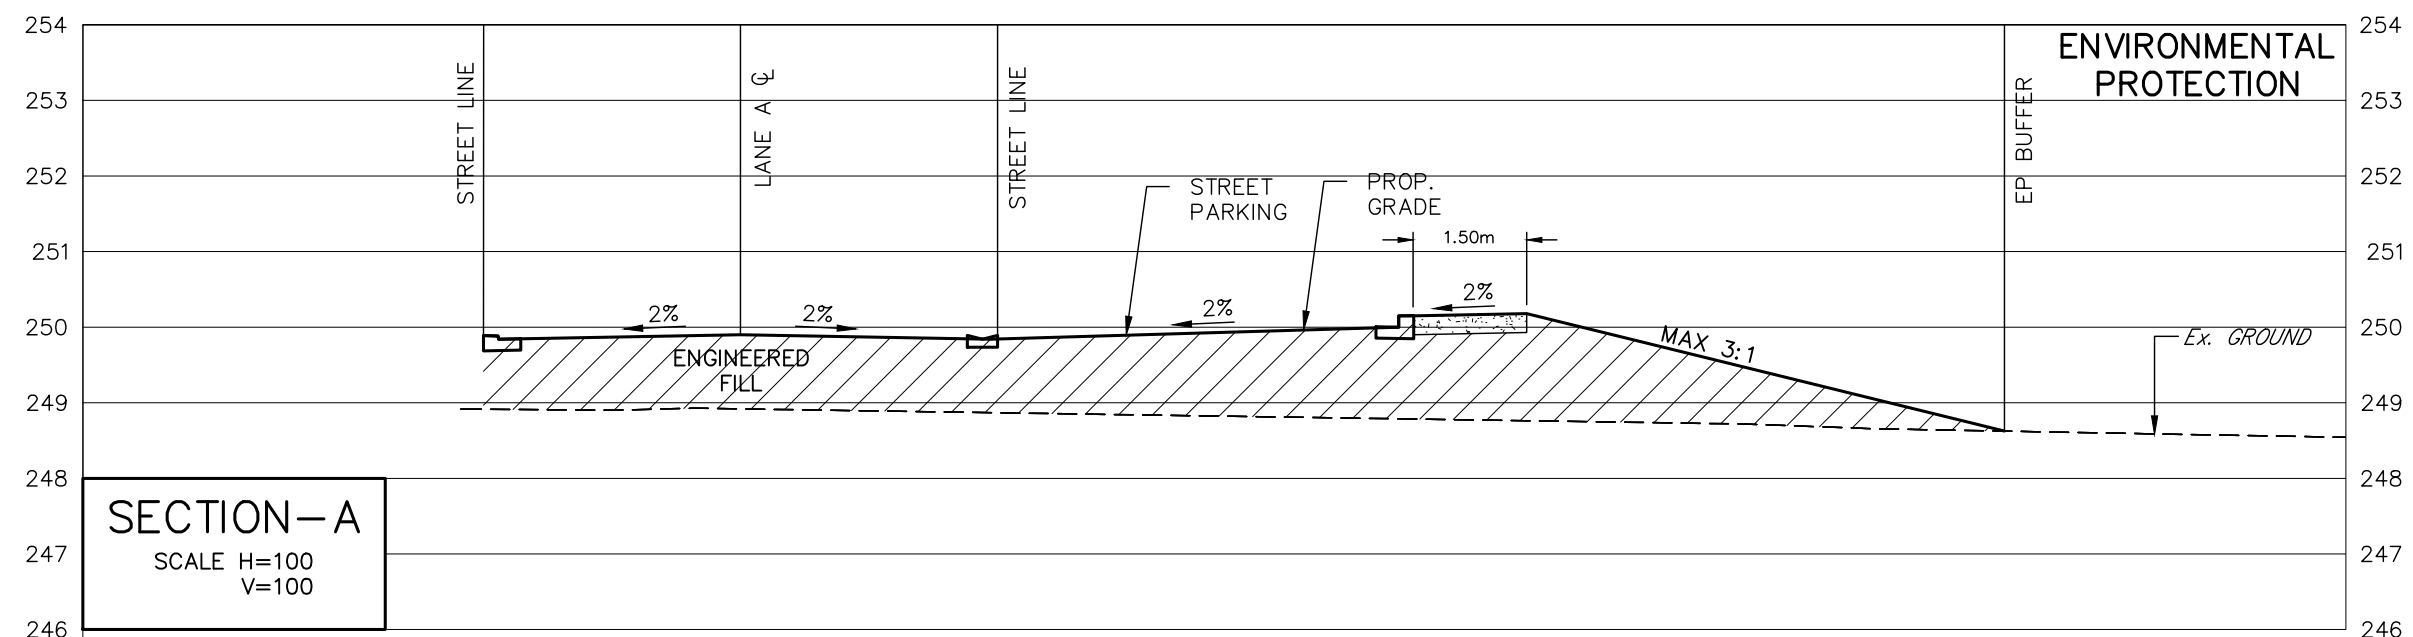

BENCH MARKS
DISTANCE NOTE
DISTANCES SHOWN HEREON ARE GROUND DISTANCES AND CAN BE CONVERTED TO GRID DISTANCES BY MULTIPLYING BY THE COMBINED SCALE FACTOR OF 0.9996884
MNR No: 03120080008 - BENCH MARK No: 03120080008 - HORIZONTAL & VERTICAL CONTROL MONUMENT RECORD BRASS TABLE LOCATED ON THE NORTH SIDE OF MAPLEVIEW DRIVE EAST (12TH CONCESSION ROAD), APPROXIMATELY 0.8km EAST OF YONGE STREET (HWY #11) AND APPROXIMATELY 10.0m NORTH OF MAPLEVIEW OF THE DRIVE EAST CENTERLINE (2ND ORDER)
A PROTECTIVE WATER VALVE COVER HAS BEEN PLACED OVER MONUMENT CAP
MNR No: 01019860402 - BENCH MARK No: 010860402 - HORIZONTAL CONTROL MONUMENT RECORD R.I.B. WITH BRASS CAP LOCATED ON THE EAST SIDE OF ST. PAUL'S CRESCENT AT THE NORTH END WHERE INTERSECTS YONGE STREET. (2ND ORDER)
MNR No: 0011931U4605 - BENCH MARK No: 31U4605 - VERTICAL CONTROL MONUMENT RECORD BRASS TABLE - O.S.C. LOCATED ON THE SOUTHWEST CORNER OF ST. PAUL'S CRESCENT AND YONGE STREET. TABLE SET HORIZONTALLY IN NORTH FACE OF CONCRETE FOUNDATION OF ST. PAUL'S ANGLICAN CHURCH, AT NORTH-EAST CORNER (TOWER) 15.2m WEST OF BELL POLE AND 9.2m SOUTH-EAST OF "V" IN TWIN BIRCH TREES 15.0m BELOW BRICK

NO.	REVISIONS	DATE	APPROVED

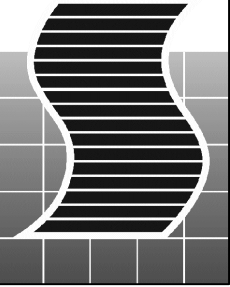

SCHAEFFERS
CONSULTING ENGINEERS

6 Ronrose Drive, Concord,
Ontario L4K 4R3
Tel: (905) 738-6100
Fax: (905) 738-6875
E-mail:
design@schaeffers.com



REGISTERED PROFESSIONAL ENGINEER
H. O. TOZCU
NO. 47920
OCT 5, 2021
PROVINCE OF ONTARIO

CITY OF BARRIE
ACCEPTED

DATE:
DIRECTOR OF ENGINEERING

750 MAPLEVIEW DRIVE E.
SECTIONS A-A TO I-I

SCALE HOR.	1:100	VERT.	1:100	PROJECT NO.	4867
DESIGN	M.K.	DRAWN	G.B.	SHEET NO.	SEC-1
REVIEWED	H.T.	DATE	MARCH 2021		






Barrie
ENGINEERING DEPARTMENT

SCALE HOR. 1:100 VERT. 1:100 PROJECT NO. 4867


DESIGN M.K. DRAWN G.B. SHEET NO. SEC-1

REVIEWED H.T. DATE MARCH 2021

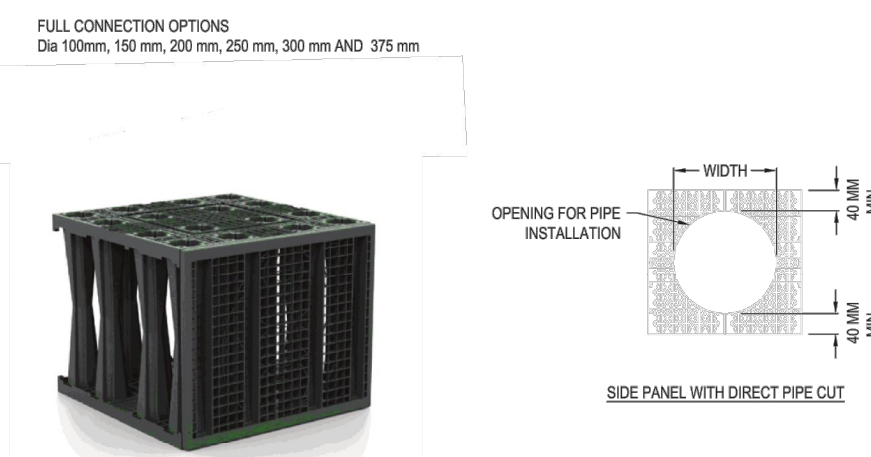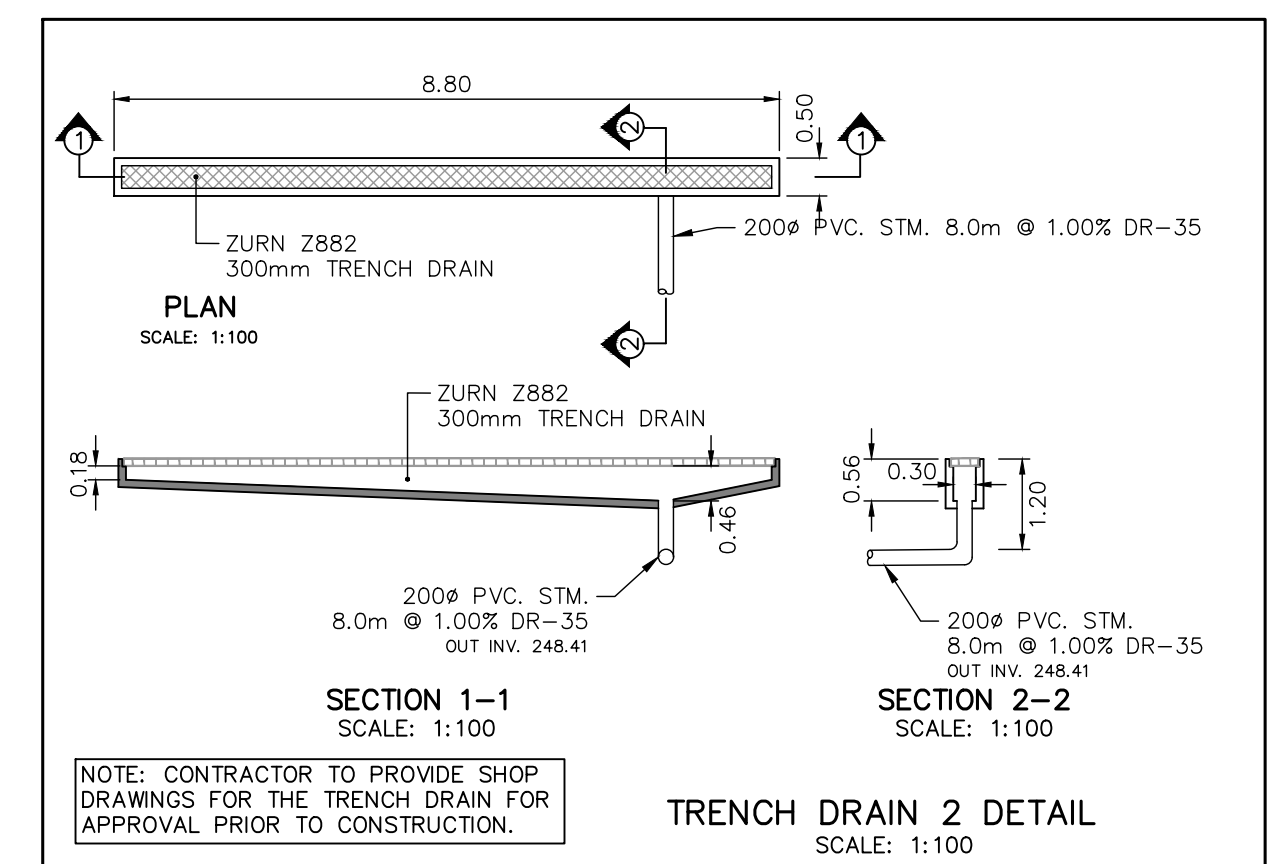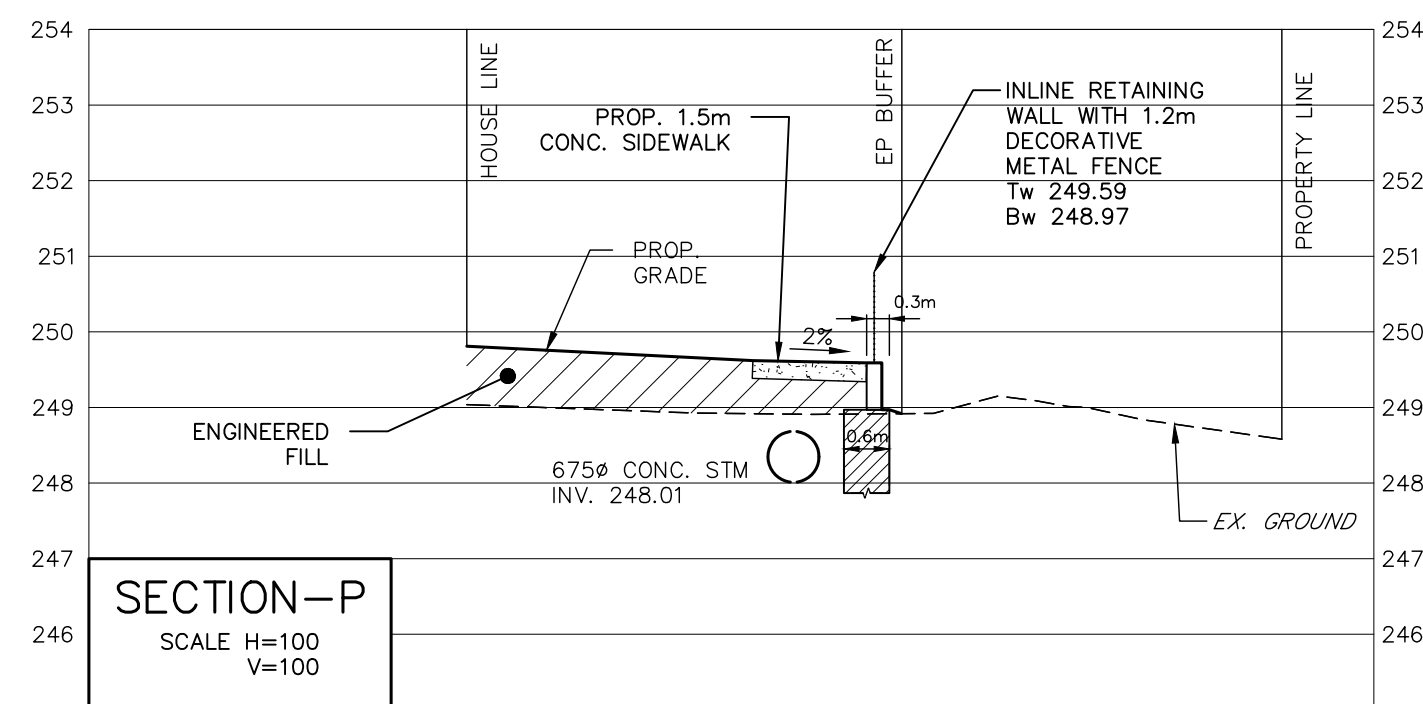


TYPICAL ONE LAYER GREENSTORM CROSS SECTION

STANDARD SIDE PANEL WITH DIRECT PIPE CUT

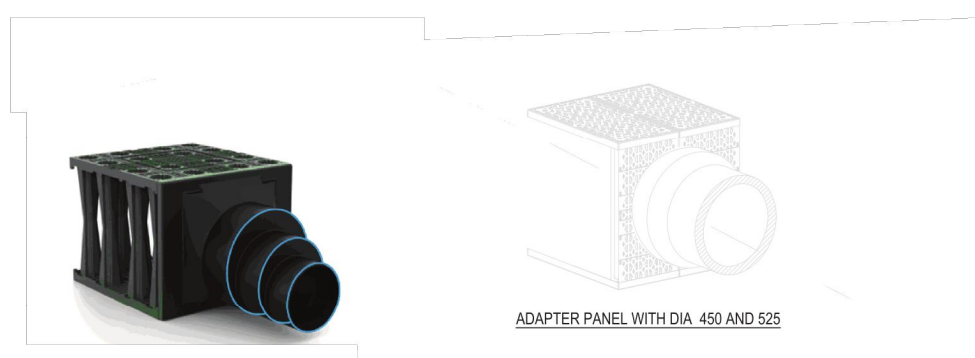

GREENSTORM ACCESS QUADRO DETAIL(WHERE APPLICABLE)


STANDARD ADAPTER PANEL WITH DIA 450 AND 525

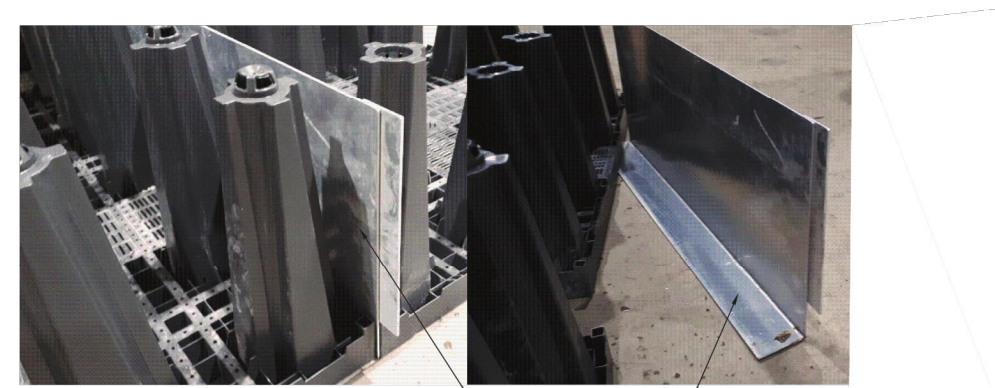

STANDARD TREATMENT ROW DETAIL(WHERE APPLICABLE)

STANDARD GREENSTORM BLOCK DETAIL

BENCH MARKS HEREON ARE GROUND DISTANCES AND CAN BE CONVERTED TO GRID DISTANCES BY MULTIPLYING BY THE COMBINED SCALE FACTOR OF 0.999884 MNF No: 03120080008 — BENCH MARK No: 03120080008 — HORIZONTAL & VERTICAL CONTROL MONUMENT RECORD BRASS TABLE LOCATED IN THE NORTH SIDE OF MAPLEVIEW DRIVE EAST (10TH CONCESSION ROAD), APPROXIMATELY 0.8km EAST OF YONGE STREET (HWY #1) AND APPROXIMATELY 10.0m NORTH OF THE DRIVE EAST CENTERLINE(2ND ORDER) A PILE COVER HAS BEEN PLACED OVER MONUMENT CAP MNF No: 01019860402 — BENCH MARK No: 010866402 — HORIZONTAL CONTROL MONUMENT RECORD R.I.B. WITH BRASS CAP LOCATED ON THE EAST SIDE OF ST. PAUL'S CRESCENT AT THE NORTH END WHERE INTERSECTS YONGE STREET, (2ND ORDER) MNF No: 0011931314605 — BENCH MARK No: 3114605 — VERTICAL CONTROL MONUMENT RECORD BRASS TABLE — O.S.C. LOCATED ON THE SOUTHWEST CORNER OF ST. PAUL'S CRESCENT AND YONGE STREET, TABLE SET HORIZONTALLY IN NORTH FACE OF CONCRETE FOUNDATION OF ST. PAUL'S ANGLICAN CHURCH, AT NORTH-EAST CORNER (TOWER) 15.2m WEST OF BELL POLE AND 9.2m SOUTH-EAST OF "X" IN TWIL BIRCH TREES 15cm BELOW BRICK		NO.	REVISIONS DATE APPROVED	 SCHAEFFERS CONSULTING ENGINEERS 6 Ronrose Drive, Concord, Ontario L4K 4R3 Tel: (905) 738-6100 Fax: (905) 738-6875 E-mail: design@schaeffers.com	 CITY OF BARRIE ACCEPTED DATE: DIRECTOR OF ENGINEERING	750 MAPLEVIEW DRIVE E. SECTIONS M-M TO P-P AND GREENSTORM STORAGE SYSTEM DETAILS		 Barrie ENGINEERING DEPARTMENT		SCALE HOR. 1:100 VERT. 1:100 DESIGN M.K. REVIEWED H.T.	DRAWN G.B. DATE: MARCH 2021	PROJECT NO. 4867 SHEET NO. SEC-2
--	--	-----	-------------------------------	--	---	--	--	---	--	---	--------------------------------	---

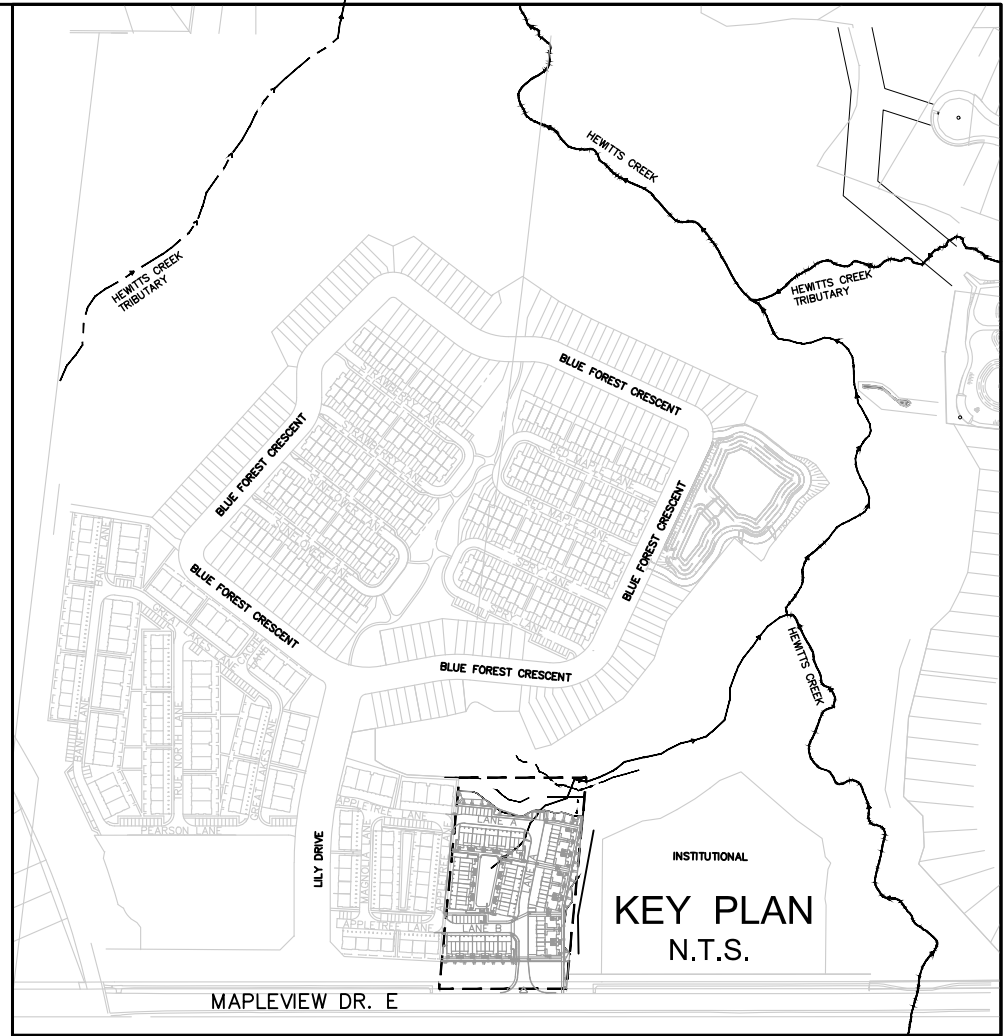


- NOTES:
1. FOR GENERAL AND SPECIAL NOTES REFER TO DWG. No. GN-1.
 2. SIGNS & PAVING MARKINGS TO BE PLACED AS PER "ONTARIO TRAFFIC MANUAL".
 3. MAXIMUM SEPARATION BETWEEN NO PARKING OR NO STOPPING SIGNS TO BE 50m.
 4. "NO PARKING" SIGNS TO BE INSTALLED PRIOR TO OCCUPANCY FOR AFFECTED STREETS.

SIGNAGE LEGEND

- ① DENOTES SPEED REGULATOR SIGN (Rb-1) 50 km/h
- ② DENOTES STOP SIGN (Rb-1)
- ③ DENOTES NO PARKING SIGN (Rb-51)
- ③a DENOTES MODIFIED NO PARKING SIGN (Rb-51)
- ③b DENOTES MODIFIED NO PARKING SIGN (Rb-51)
- ④ DENOTES DISABLED PARKING PERMIT SIGN (Rb-93)
- ⑤ DENOTES PEDESTRIAN AHEAD SIGN (Wc-7)
- ⑥ DENOTES PEDESTRIAN YIELD TO TRAFFIC SIGN (Wc-36)
- x DENOTES STREET NAME SIGN
- DENOTES SOLID WHITE 0.60m THICK STOP BAR
- DENOTES SOLID YELLOW 0.10 (15m ALONG ROADWAY CENTERLINE)
- DENOTES SOLID WHITE 0.10m THICK PAVEMENT MARKING (PEDESTRIAN CROSSING)
- ◆ DENOTES STREET LIGHT

BENCH MARKS
DISTANCE NOTE
DISTANCES SHOWN HEREON ARE GROUND DISTANCES AND CAN BE CONVERTED TO GRID DISTANCES BY MULTIPLYING BY THE COMBINED SCALE FACTOR OF 0.9996884
MNR No: 03120080008 — BENCH MARK No: 03120080008 — HORIZONTAL & VERTICAL CONTROL MONUMENT RECORD BRASS TABLET LOCATED ON THE NORTH SIDE OF MAPLEVIEW DRIVE EAST (12TH CONDESSON ROAD), APPROXIMATELY 0.89m EAST OF YONGE STREET (HWY #1) AND APPROXIMATELY 10.0m NORTH OF MAPLEVIEW OF THE DRIVE EAST CENTERLINE.(2ND ORDER)
A PROTECTIVE WATER VALVE COVER HAS BEEN PLACED OVER MONUMENT CAP.
MNR No: 01019860402 — BENCH MARK No: 010860402 — HORIZONTAL CONTROL MONUMENT RECORD P.I.B. WITH BRASS CAP LOCATED ON THE EAST SIDE OF ST. PAUL'S CRESCENT AT THE NORTH END WHERE INTERSECTS YONGE STREET. (2ND ORDER)
MNR No: 0011931U4605 — BENCH MARK No: 31U4605 — VERTICAL CONTROL MONUMENT RECORD BRASS TABLET — G.S.C. LOCATED ON THE SOUTHWEST CORNER OF ST. PAUL'S CRESCENT AND YONGE STREET, TABLE SET HORIZONTALLY IN NORTH FACE OF CONCRETE FOUNDATION OF ST. PAUL'S ANGLICAN CHURCH, AT NORTH-EAST CORNER (TOWER) 15.2m WEST OF BELL POLE AND 9.2m SOUTH-EAST OF "V" IN TWIN BIRCH TREES 15cm BELOW BRICK


NO.	REVISIONS	DATE	APPROVED

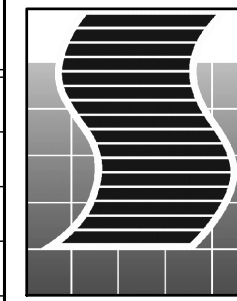

SCHAEFFERS
CONSULTING ENGINEERS

SCHAEFFER & ASSOCIATES LTD.

6 Ronrose Drive, Concord,
Ontario L4K 4R3
Tel: (905) 738-6100
Fax: (905) 738-6875
E-mail:
design@schaeffers.com




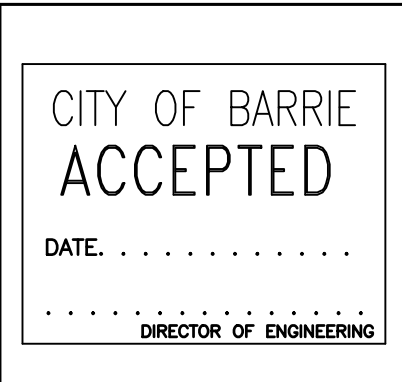


750 MAPLEVIEW DRIVE E.
TRAFFIC CONTROL PLAN



Barrie
ENGINEERING DEPARTMENT

SCALE HOR. 1:400	VERT.	PROJECT NO. 4867
DESIGN M.K.	DRAWN G.B.	SHEET NO. TC-1
REVIEWED H.T.	DATE MARCH 2021	

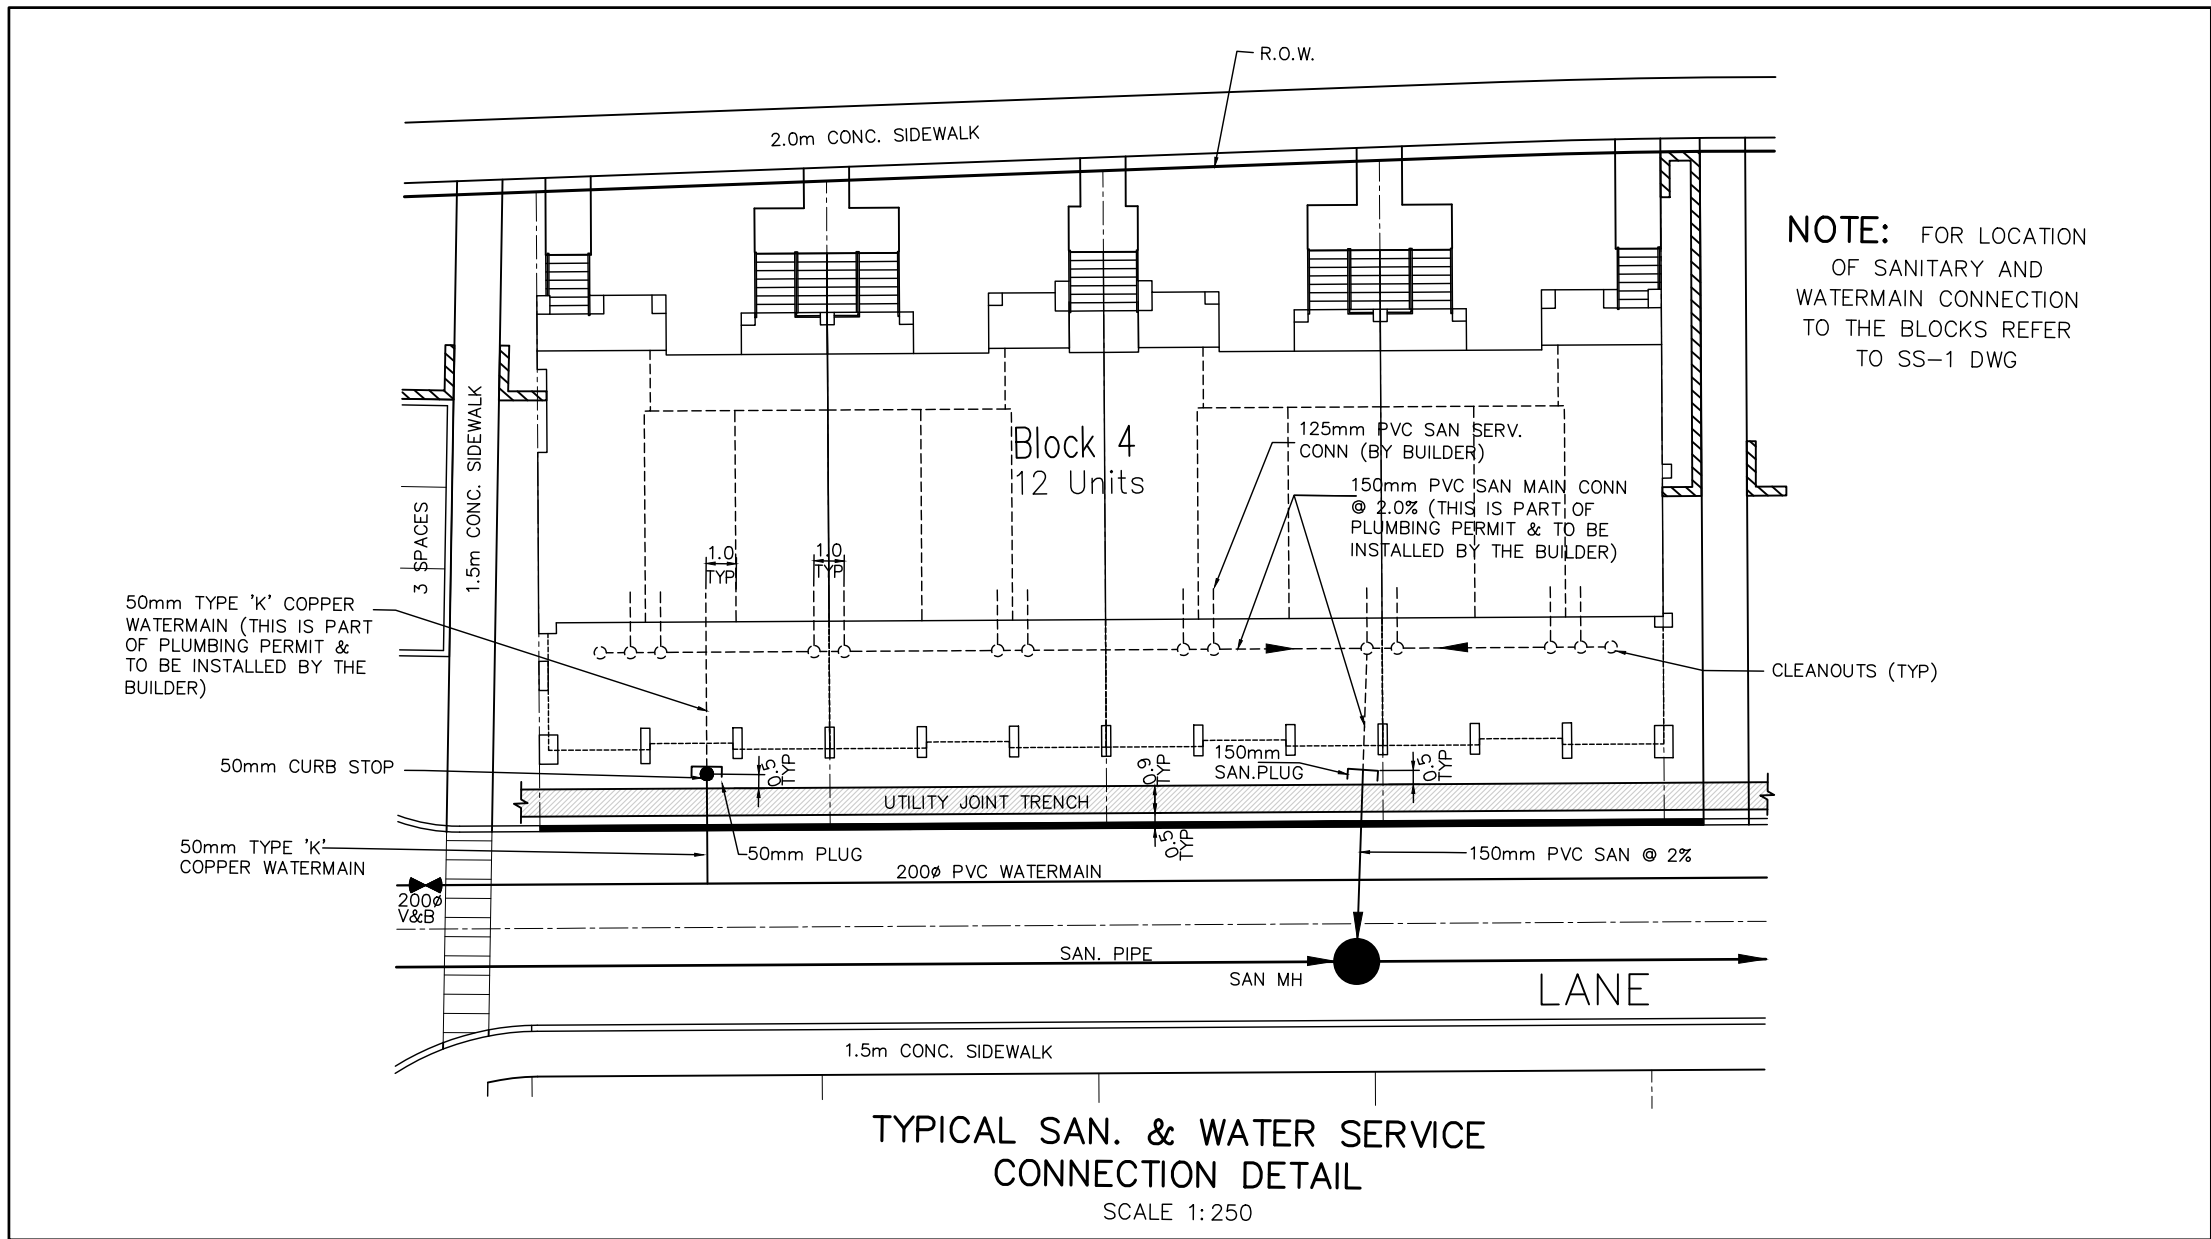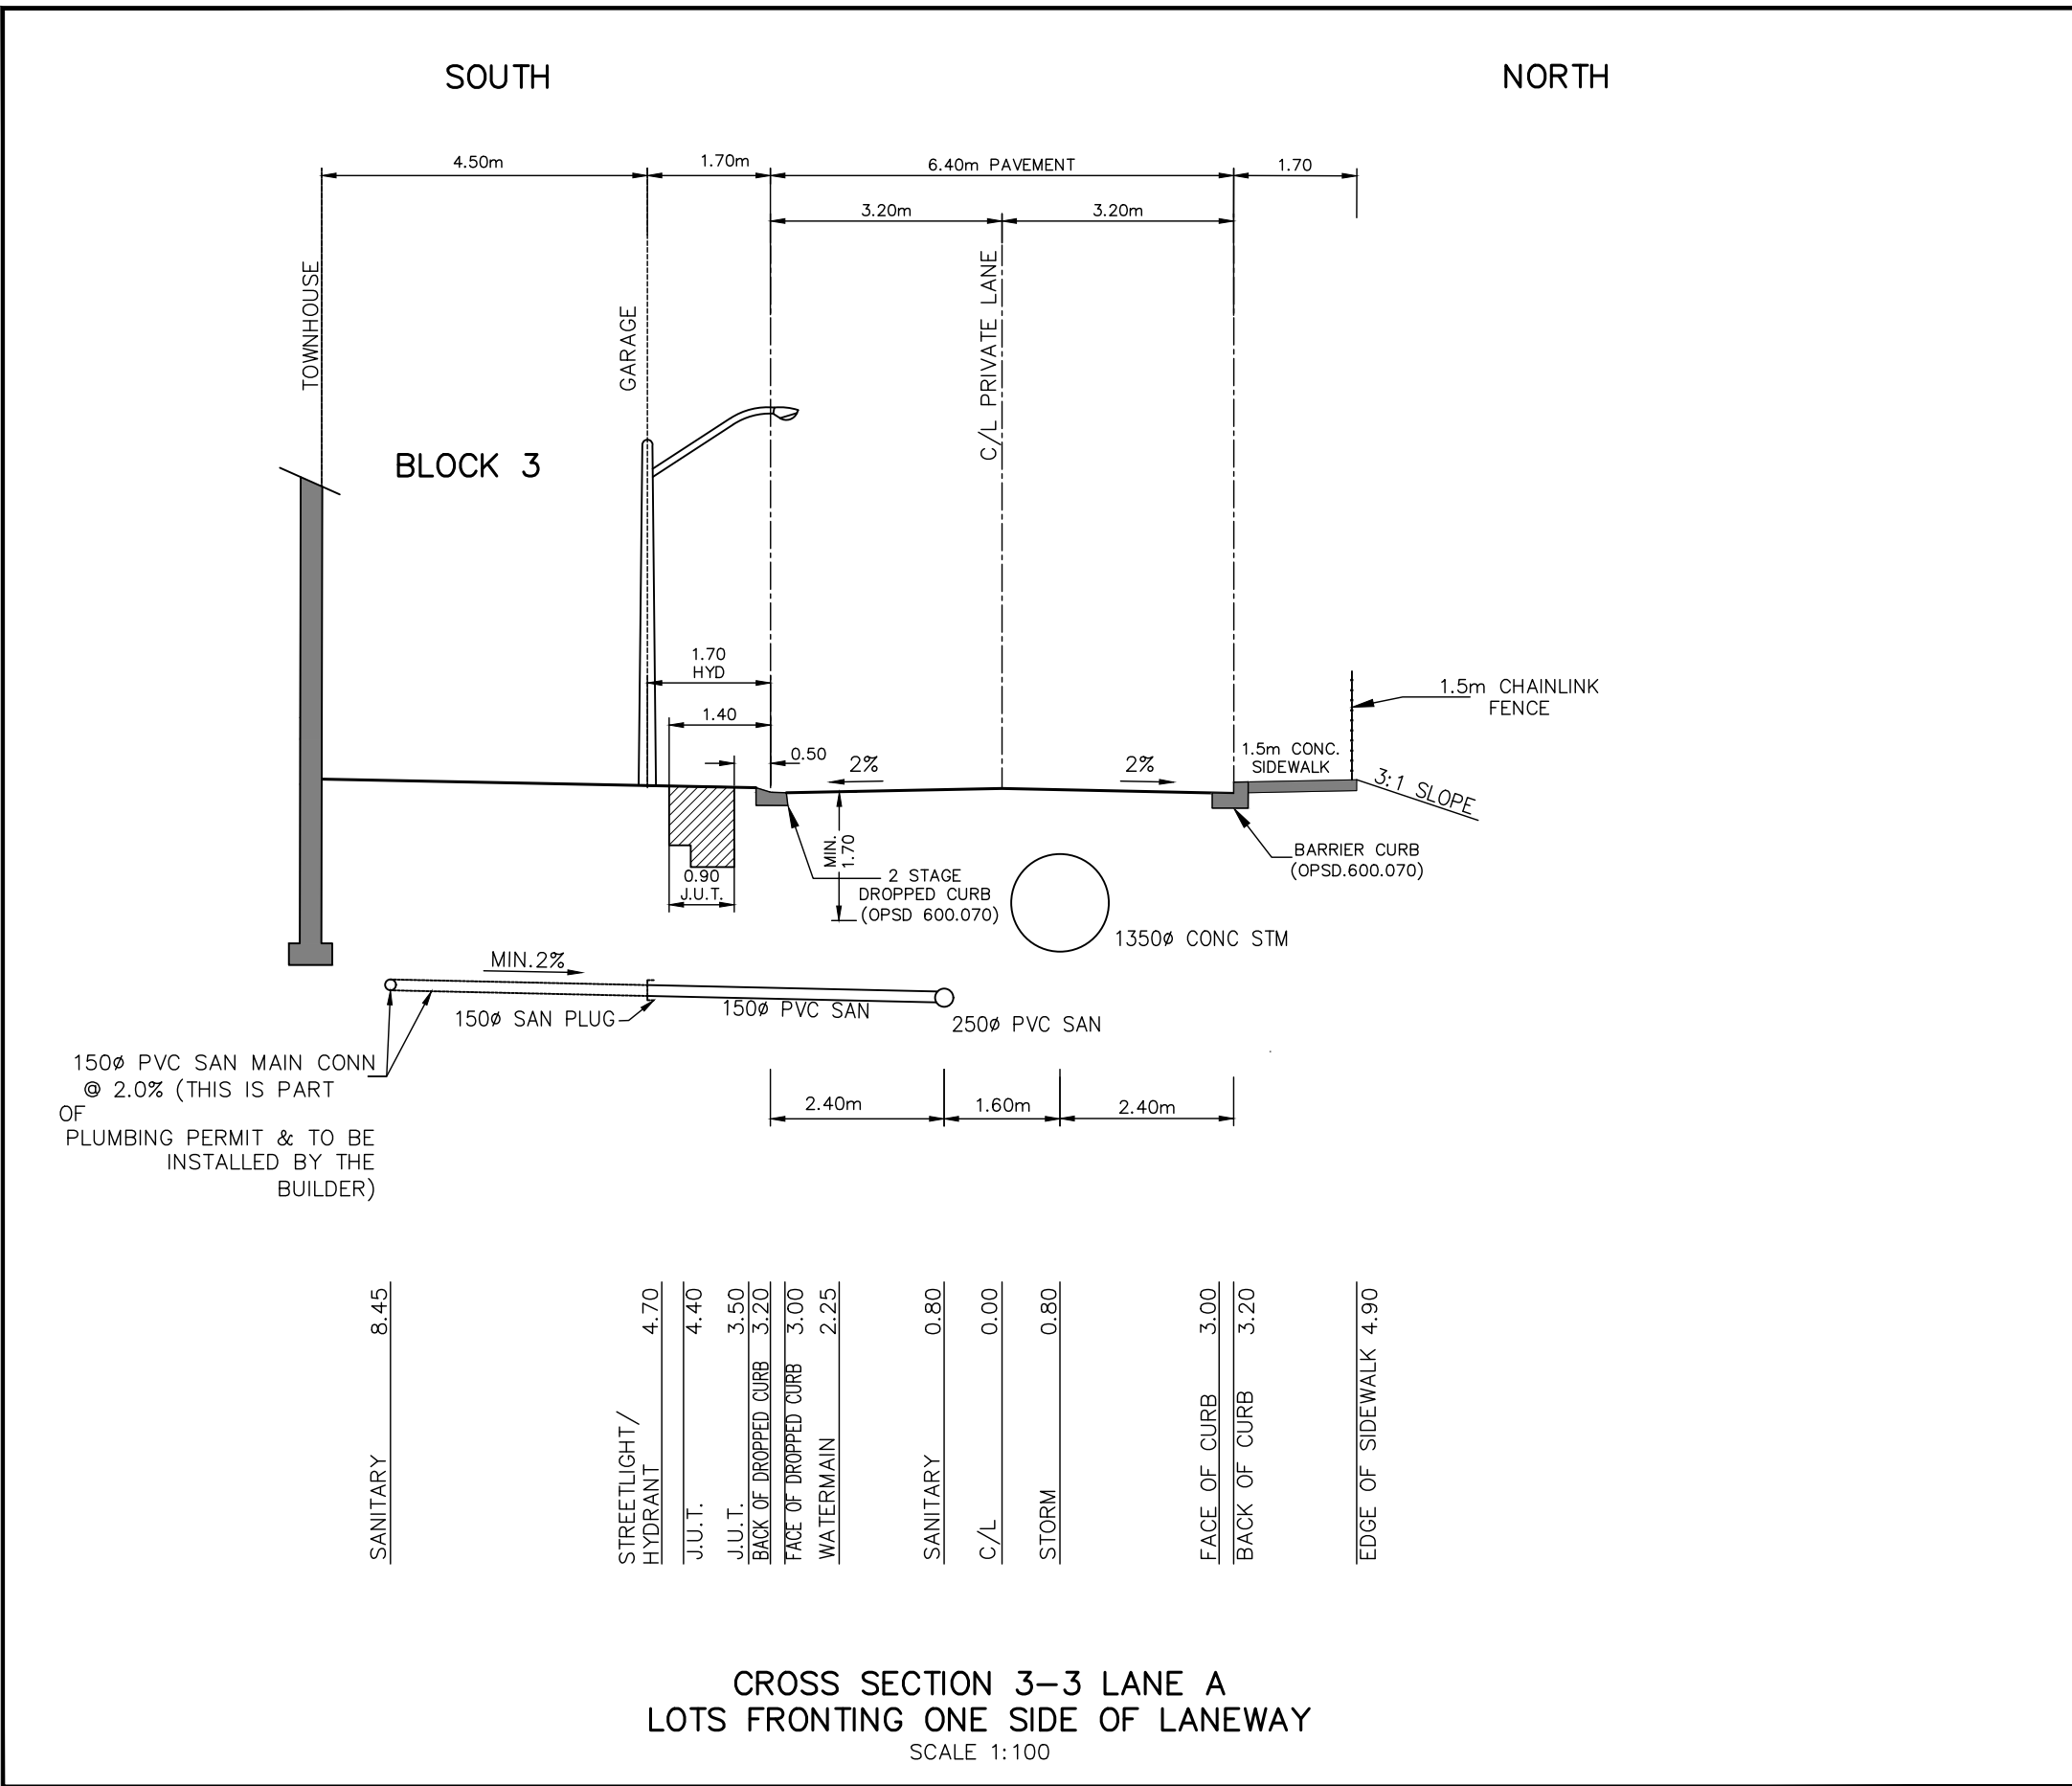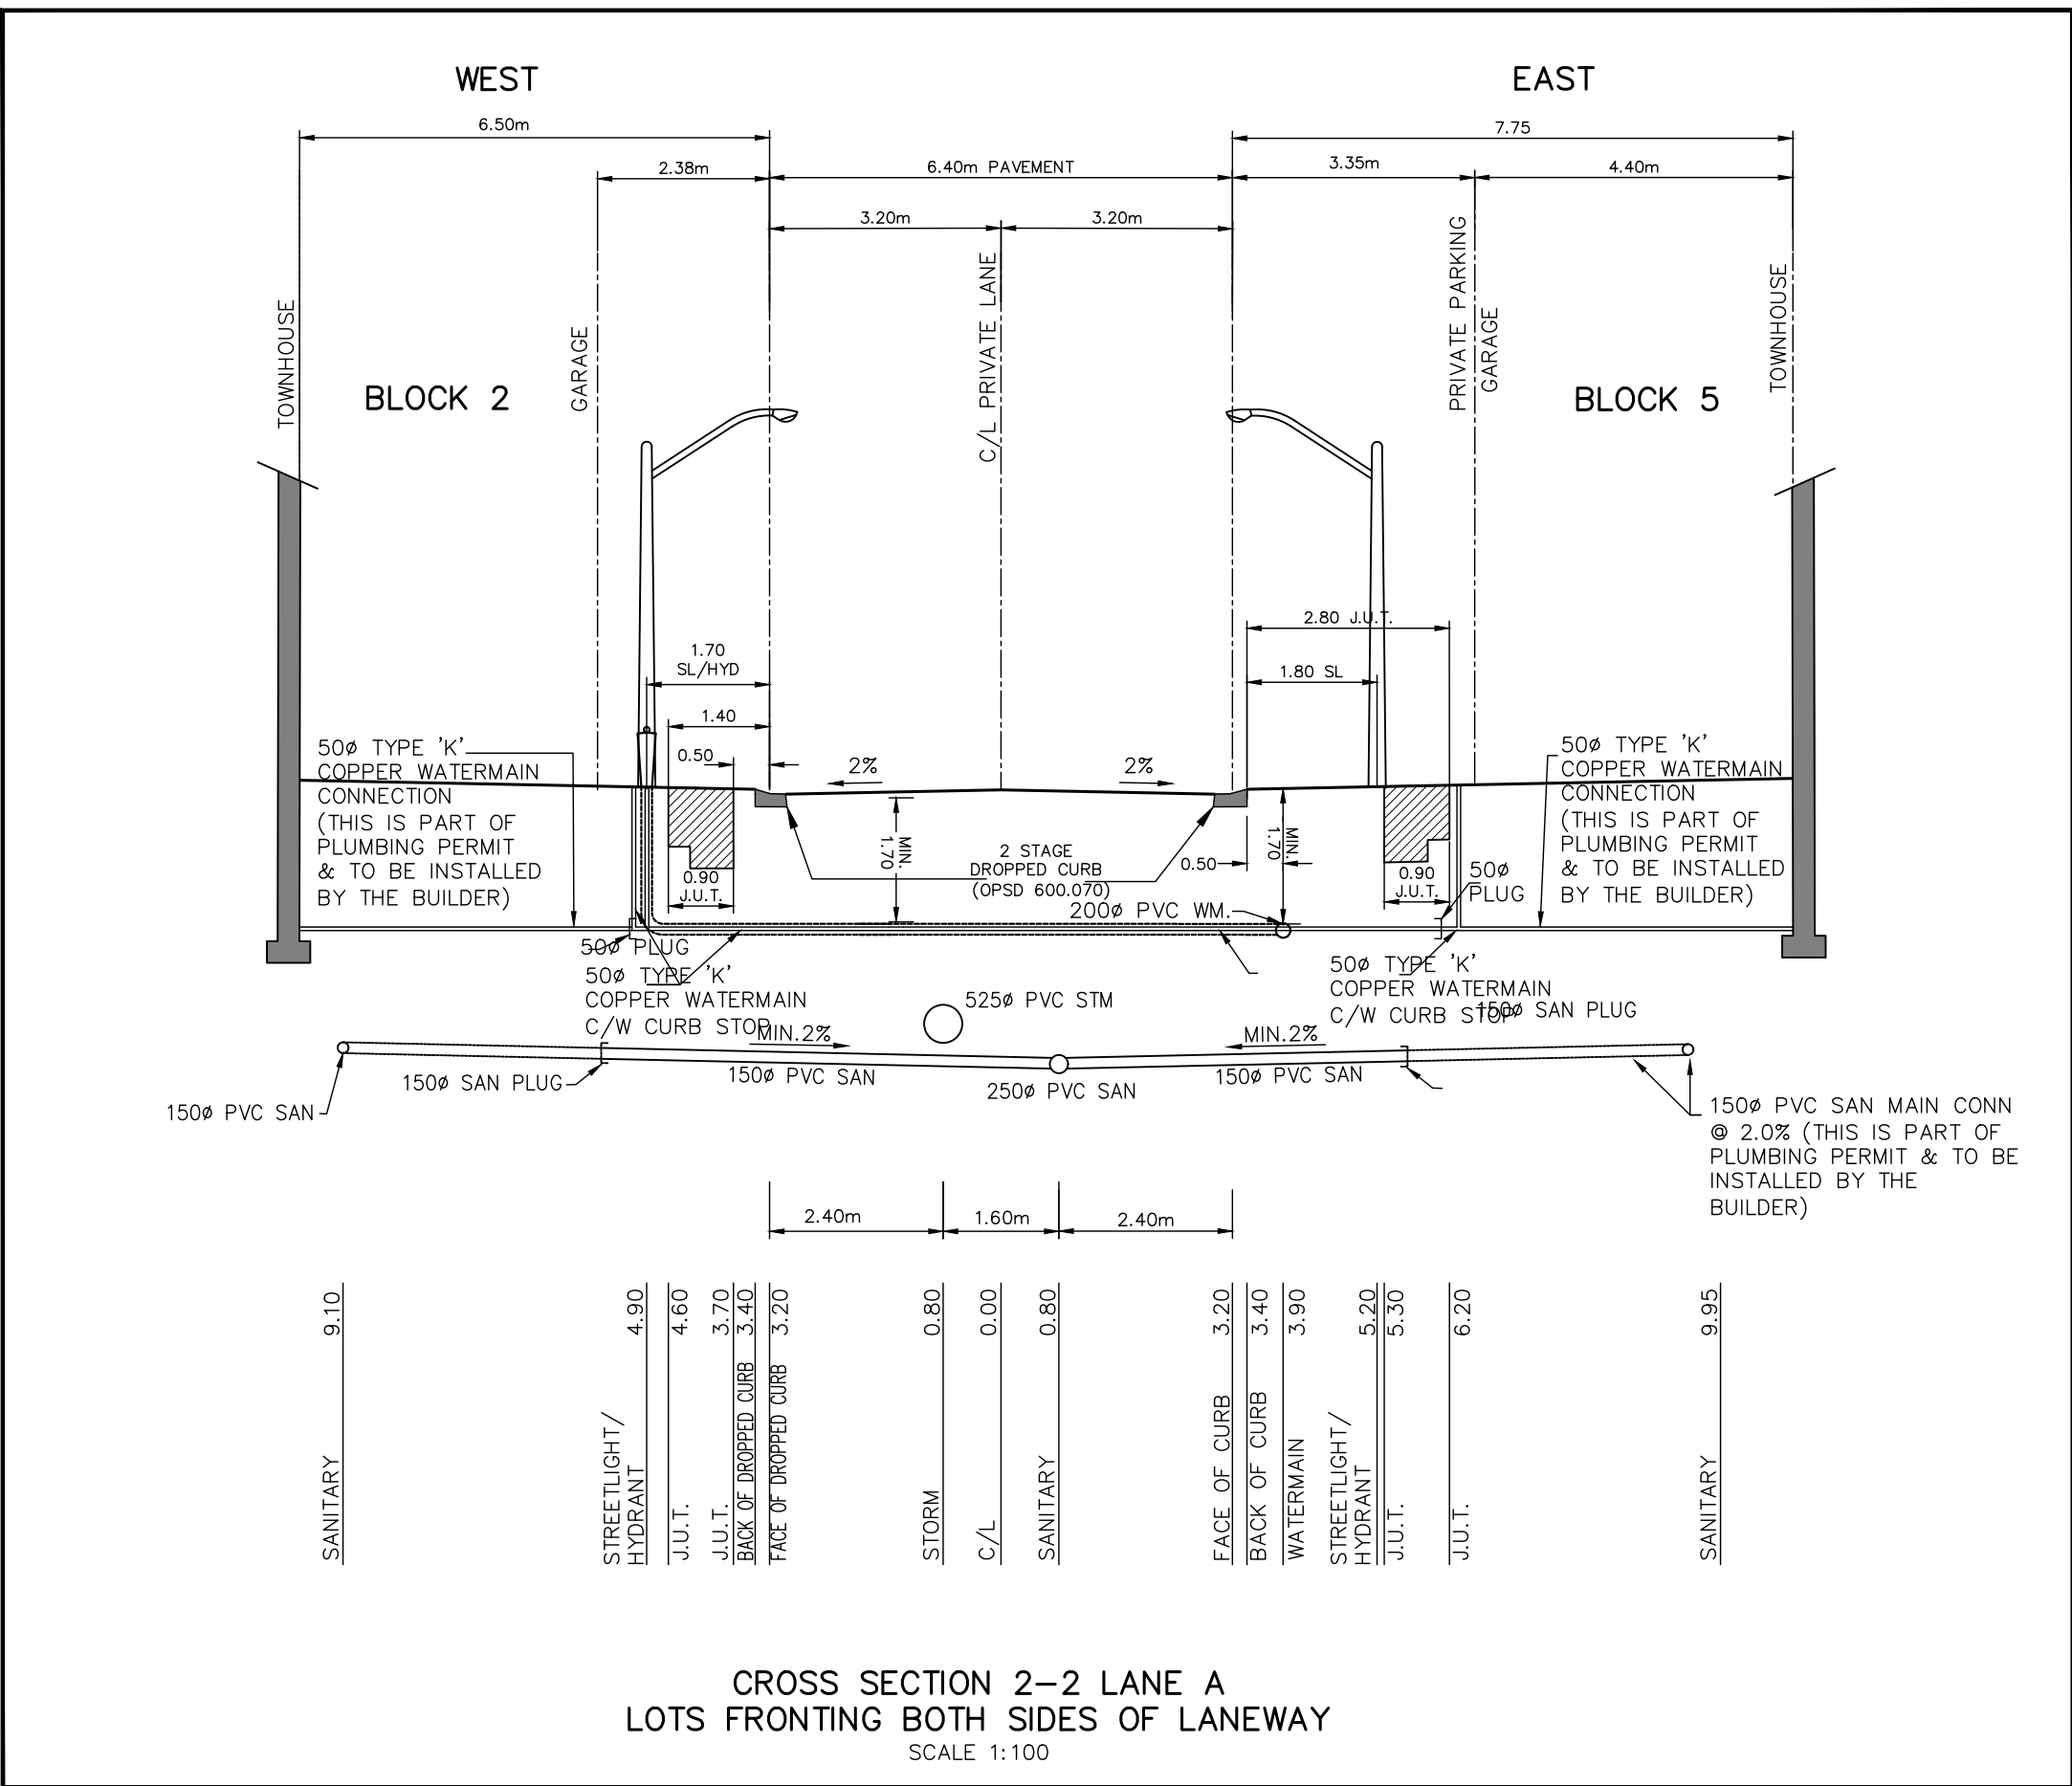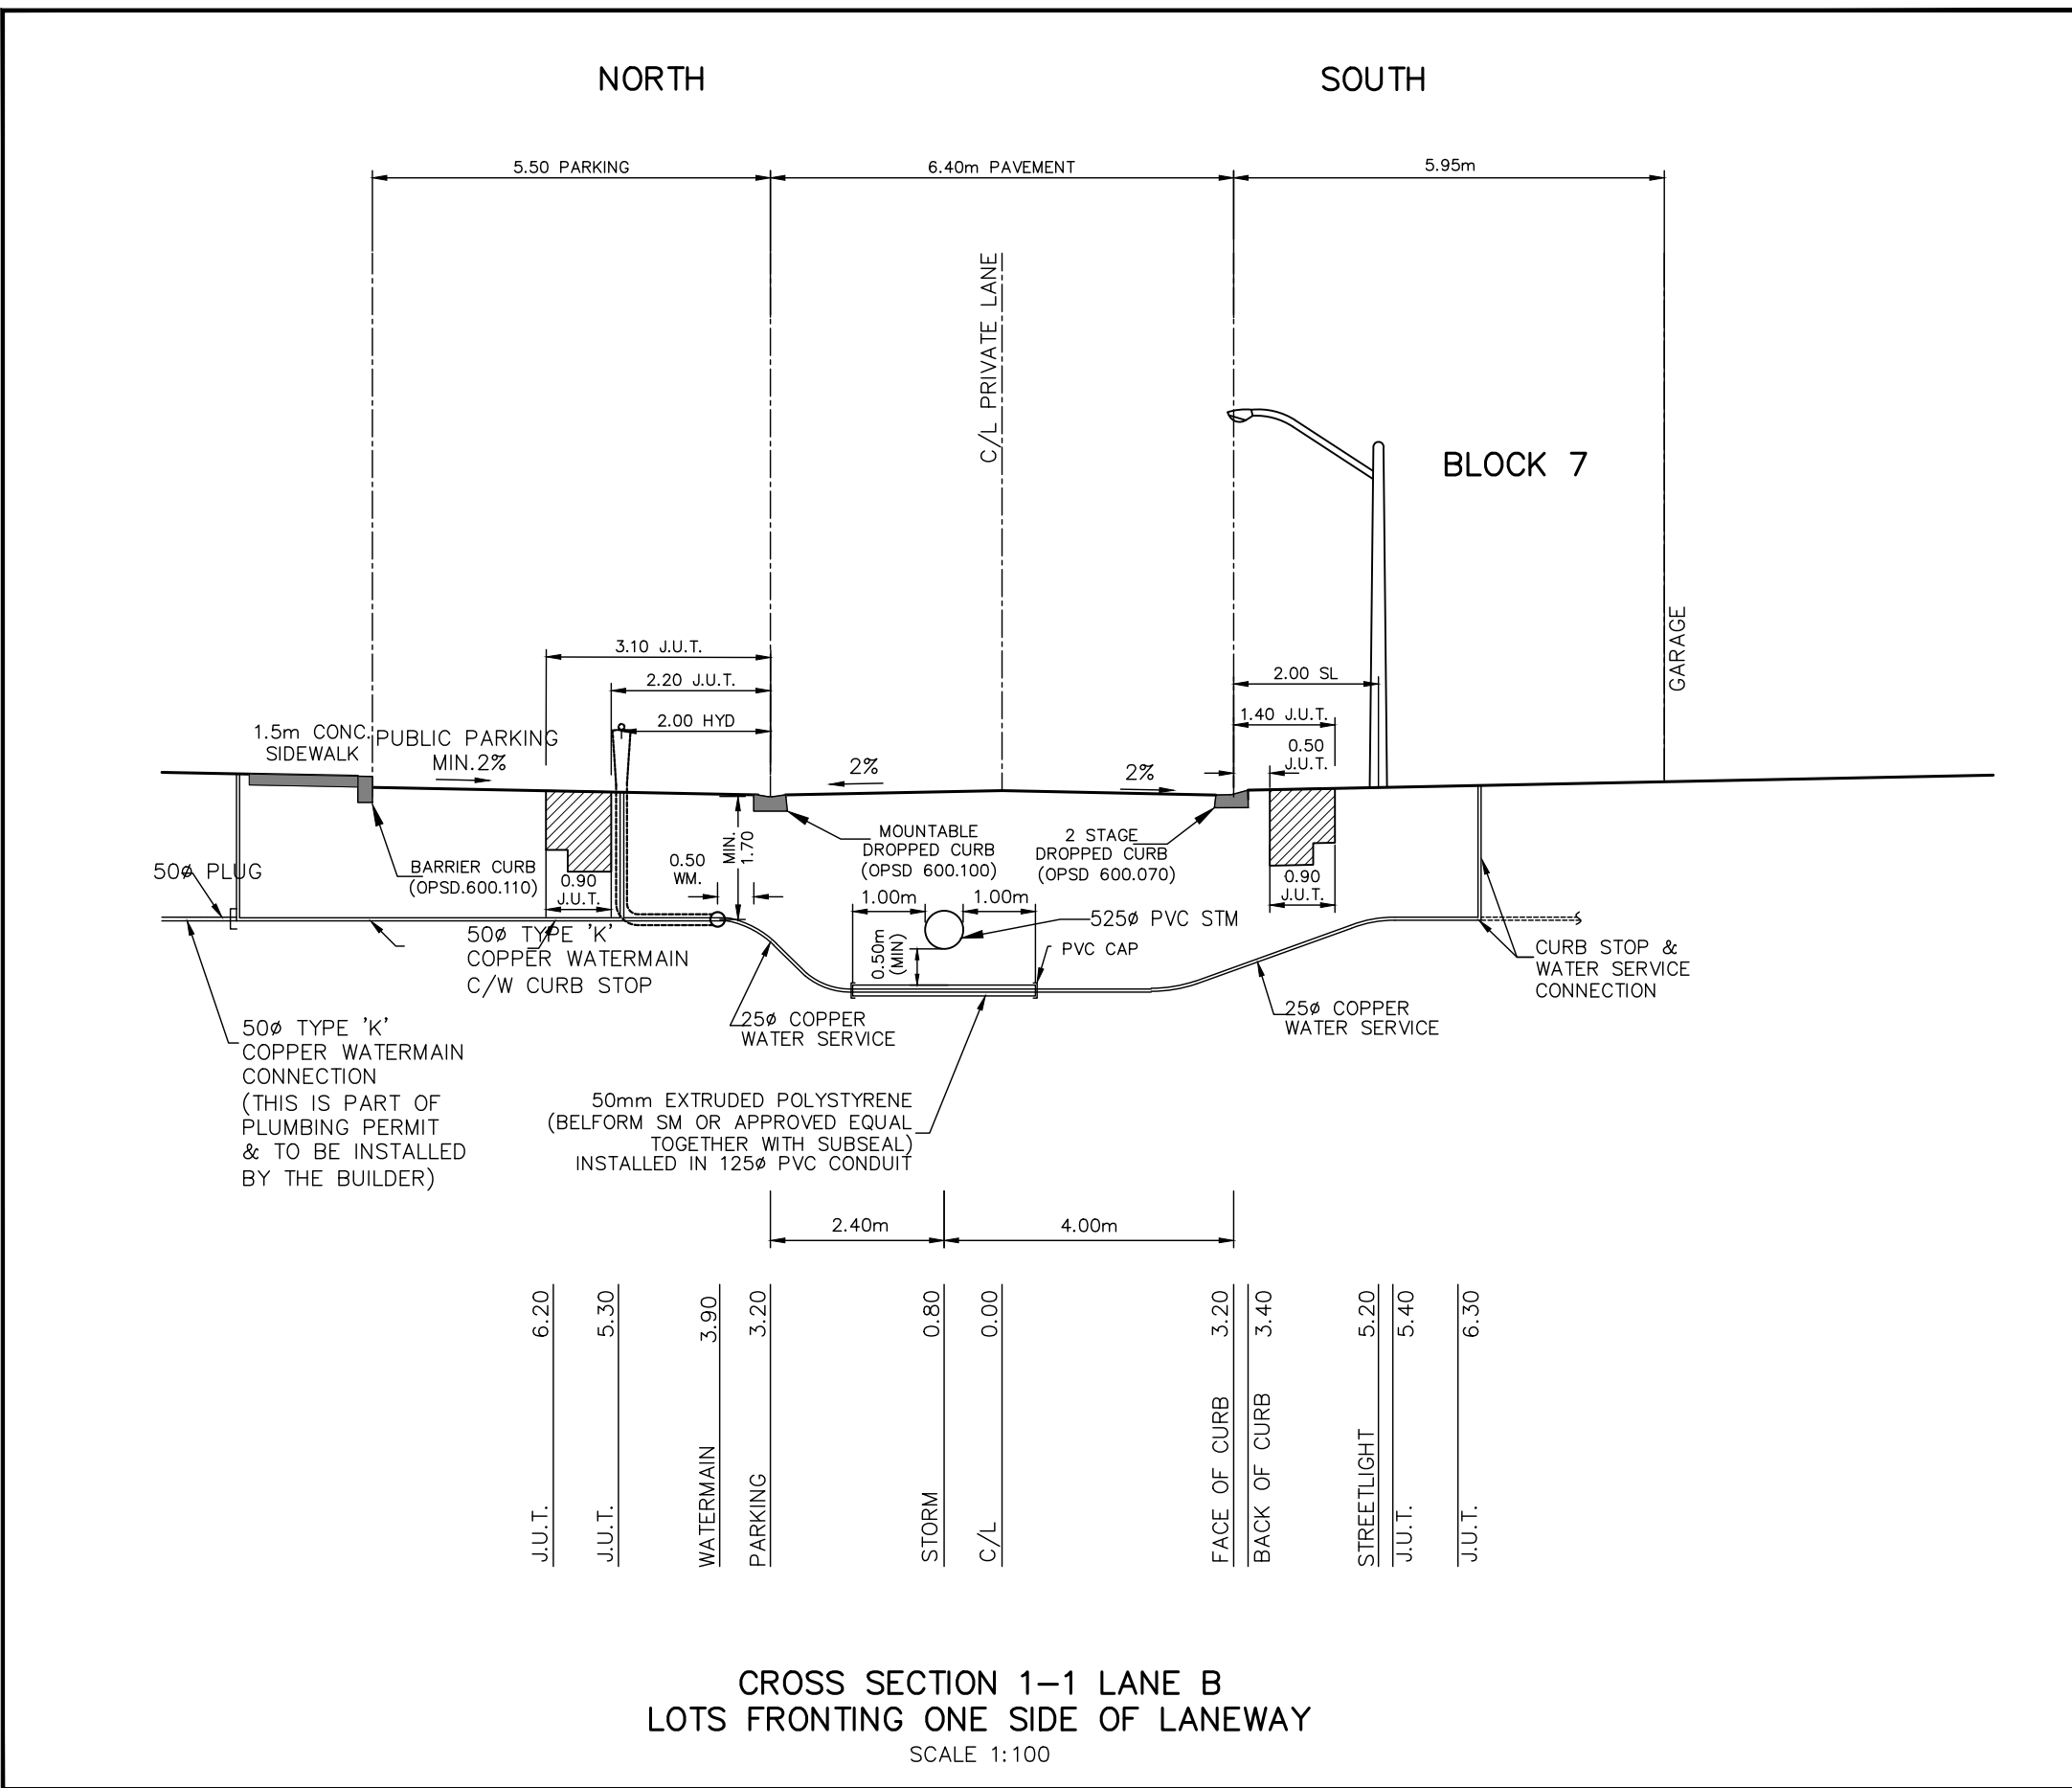


BENCH MARKS
DISTANCE NOTE
DISTANCES SHOWN HEREON ARE GROUND DISTANCES AND CAN BE CONVERTED TO GRID DISTANCES BY MULTIPLYING BY THE COMBINED SCALE FACTOR OF: 0.9996684

MNR No: 03120080008 - BENCH MARK No: 03120080008 - HORIZONTAL & VERTICAL CONTROL MONUMENT RECORD
BRASS TABLET LOCATED ON THE NORTH SIDE OF MAPLEVIEW DRIVE EAST (12TH CONCESSION ROAD), APPROXIMATELY 0.8m EAST OF YONGE STREET (HWY #1) AND APPROXIMATELY 10.0m NORTH OF MAPLEVIEW OF THE DRIVE EAST CENTERLINE (2ND ORDER)
A PROTECTIVE WATER VALVE COVER HAS BEEN PLACED OVER MONUMENT CAP.

MNR No: 01019860402 - BENCH MARK No: 010860402 - HORIZONTAL CONTROL MONUMENT RECORD
P.I.B. WITH BRASS CAP LOCATED ON THE EAST SIDE OF ST. PAUL'S CRESCENT AT THE NORTH END WHERE INTERSECTS YONGE STREET. (2ND ORDER)

MNR No: 0011931U4605 - BENCH MARK No: 31U4605 - VERTICAL CONTROL MONUMENT RECORD
BRASS TABLET - G.S.C. LOCATED ON THE SOUTHWEST CORNER OF ST. PAUL'S ANGLICAN CHURCH, AT NORTH-EAST CORNER HORIZONTALLY IN NORTH FACE OF CONCRETE FOUNDATION OF ST. PAUL'S ANGLICAN CHURCH, AT NORTH-EAST CORNER (TOWER) 15.2m WEST OF BELL POLE AND 9.2m SOUTH-EAST OF "V" IN TWIN BIRCH TREES 15cm BELOW BRICK

NO.	REVISIONS	DATE	APPROVED

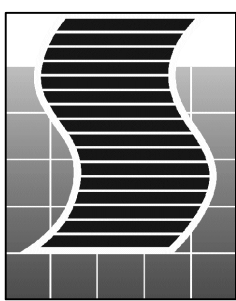

SCHAEFFERS
CONSULTING ENGINEERS

SCHAEFFER & ASSOCIATES LTD.

6 Ronrose Drive, Concord,
Ontario L4K 4R3
Tel: (905) 738-6100
Fax: (905) 738-6875
E-mail:
design@schaeffers.com



CITY OF BARRIE
ACCEPTED


DATE:

DIRECTOR OF ENGINEERING

750 MAPLEVIEW DRIVE E.
SITE PLAN
CROSS SECTIONS J-J TO L-L
AND
TYPICAL SAN & WATER SERVICE
DETAILS

Barrie
ENGINEERING DEPARTMENT

SCALE HOR.	N.T.S.	VERT.	PROJECT NO.
DESIGN	M.K.	DRAWN	G.B.
REVIEWED	H.T.	DATE	MARCH 2021
			SHEET NO. DET-1

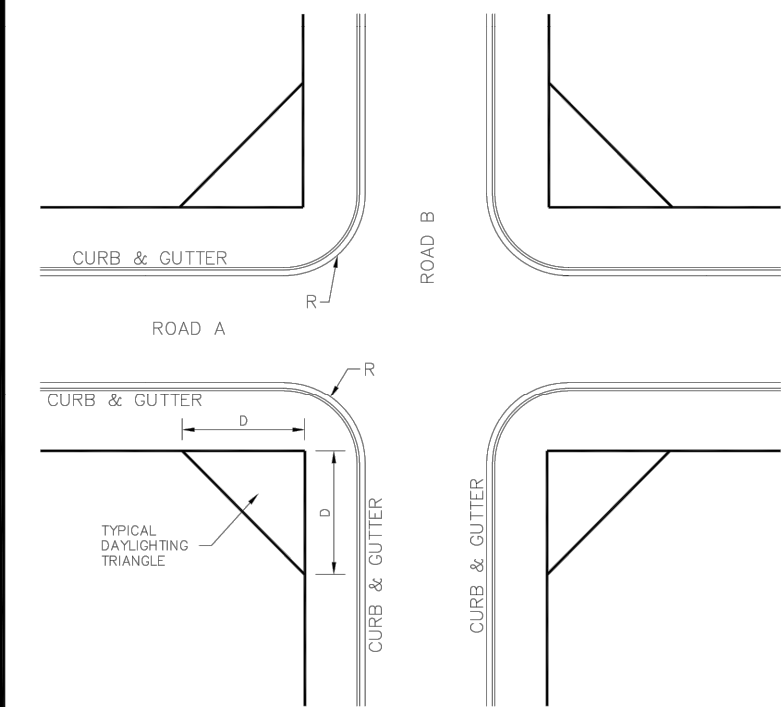


INTERSECTION TYPE ROAD "A" TO ROAD "B"	CURB	D
LOCAL TO LOCAL	10.0	—
LOCAL TO MINOR COLLECTOR	10.0	3
MINOR COLLECTOR TO MINOR COLLECTOR	12.5	3
MINOR COLLECTOR TO MAJOR COLLECTOR	12.5	5
INDUSTRIAL TO INDUSTRIAL	18.0	10
MINOR COLLECTOR TO ARTERIAL	12.5	5
INDUSTRIAL TO MAJOR COLLECTOR	18.0	10
INDUSTRIAL TO ARTERIAL	18.0	10
MAJOR COLLECTOR TO MAJOR COLLECTOR	12.5	5
MAJOR COLLECTOR TO ARTERIAL	12.5	10
ARTERIAL TO ARTERIAL	15.0	10

NOTES:
1. NUMEROUS OTHER DESIGN CRITERIA TO CONFORM WITH MTO DOCUMENT GEOMETRIC DESIGN STANDARDS FOR OPENING HIGHWAYS (METRIC).
2. ALL ROADS TO INTERSECT AT 90°.
3. ALL OPENINGS TO BE METRIC UNLESS OTHERWISE SHOWN.


CITY OF BARRIE STANDARD
TYPICAL INTERSECTION REQUIREMENTS

NO.	REVISION	APP'D	DATE
			92.05.15
			N.T.S.
			BSD-12

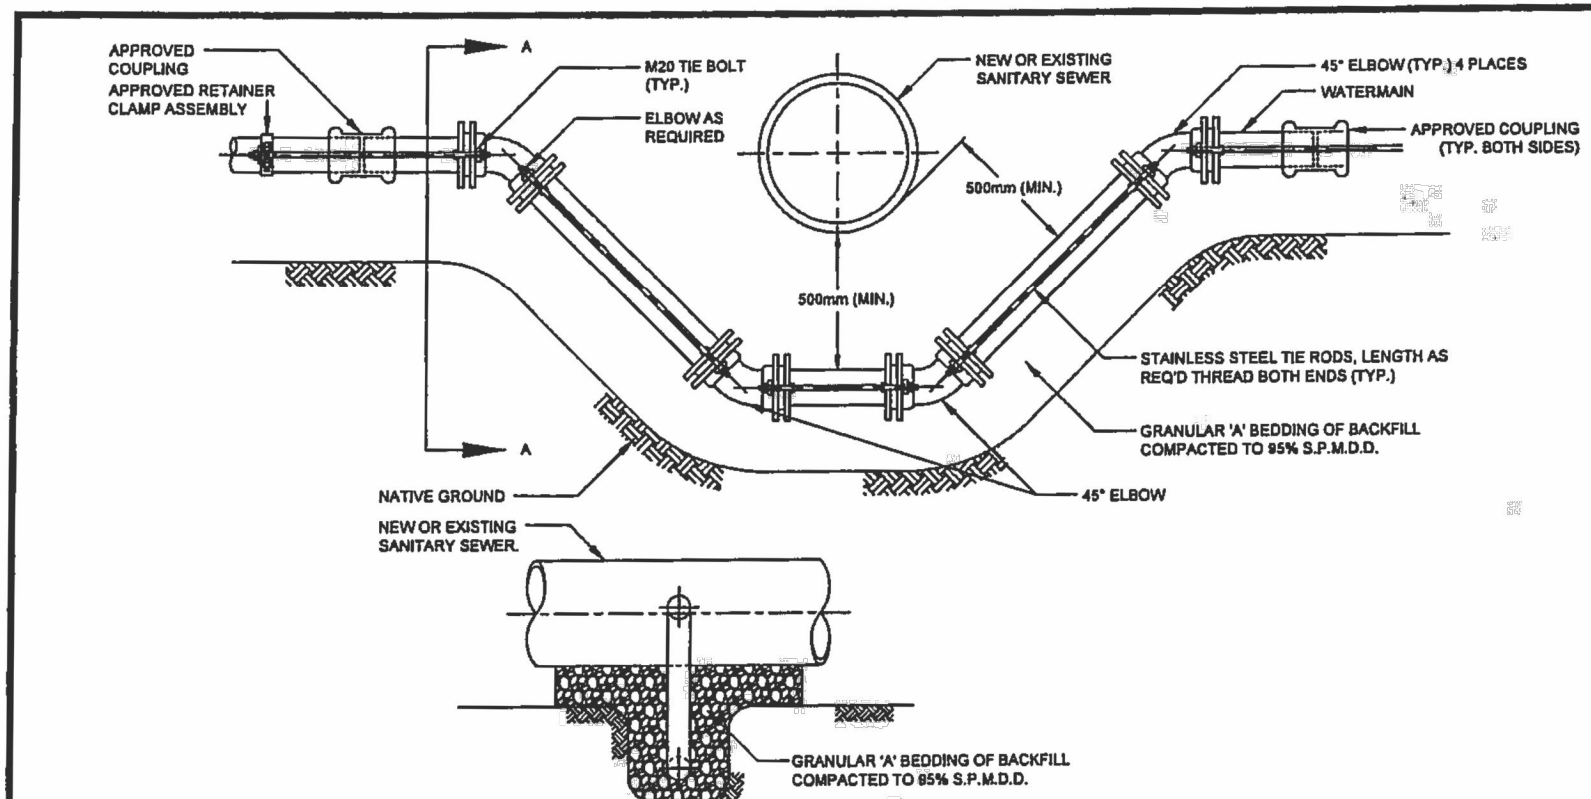


NOTES:
1. MATERIAL FOR LOWERING SHALL BE DUCTILE IRON IF EXISTING MATERIAL IS METALLIC.
2. UNITS IN MILLIMETERS UNLESS OTHERWISE NOTED.
3. ALL JOINTS TO BE MECHANICALLY RESTRAINED, INCLUDING JOINTS ON EXISTING WATERMAIN.

City of BARRIE STANDARD DETAIL	LOWERING DETAIL AT NEW OR EXIST. WATERMAIN CROSSING OF NEW OR EXIST. SANITARY SEWER	REV No. 1 DATE: FEB 2015 SCALE: N.T.S. BSD-518	APPROVED DATE: 6 Feb 2015 Director of Engineering
-----------------------------------	---	---	---

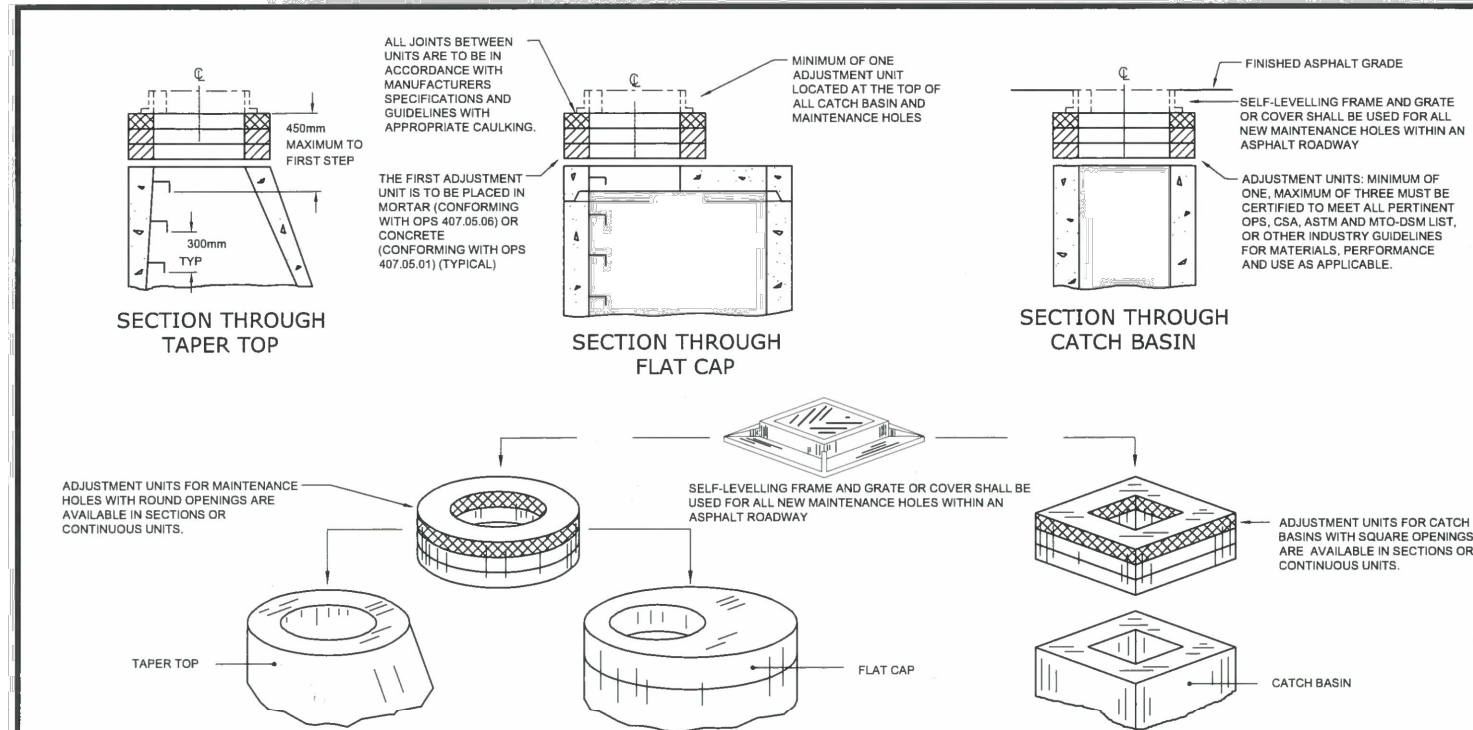


NOTES:
1. ADJUSTMENT UNITS SHALL NOT EXTEND BEYOND THE OUTSIDE EDGE OF THE STRUCTURE.
2. MAINTENANCE HOLE TOPS (FRAMES) ARE TO BE SET IN BASE ASPHALT GRADE AND THEN ADJUSTED TO FINAL GRADE WHEN TOP LIFT OF ASPHALT IS PLACED.
3. ALL UNITS SHALL BE ADJUSTED AT THE MAINSIDE WITH A MANUFACTURED FRAME.
4. FOR SECTION OF TYPE 'A' AND TYPE 'B' SUBURBAN REFER TO CITY OF BARRIE TRANSPORTATION DESIGN.
5. TYPE 'B' SUBURBAN TRENCH SHALL BE USED WITH CLASS 8, NON-WOVEN GEOTEXTILE, WITH AN A-15 OF 10.0 AND A MINIMUM THICKNESS OF 1.0mm.

Barrie STANDARD DETAIL	MAINTENANCE HOLE AND CATCH BASIN ADJUSTMENT UNITS	REV No. 2 DATE: OCT 2017 SCALE: N.T.S. BSD-41	APPROVED DATE: 24 Oct 2017 Director of Engineering
---------------------------	---	--	--

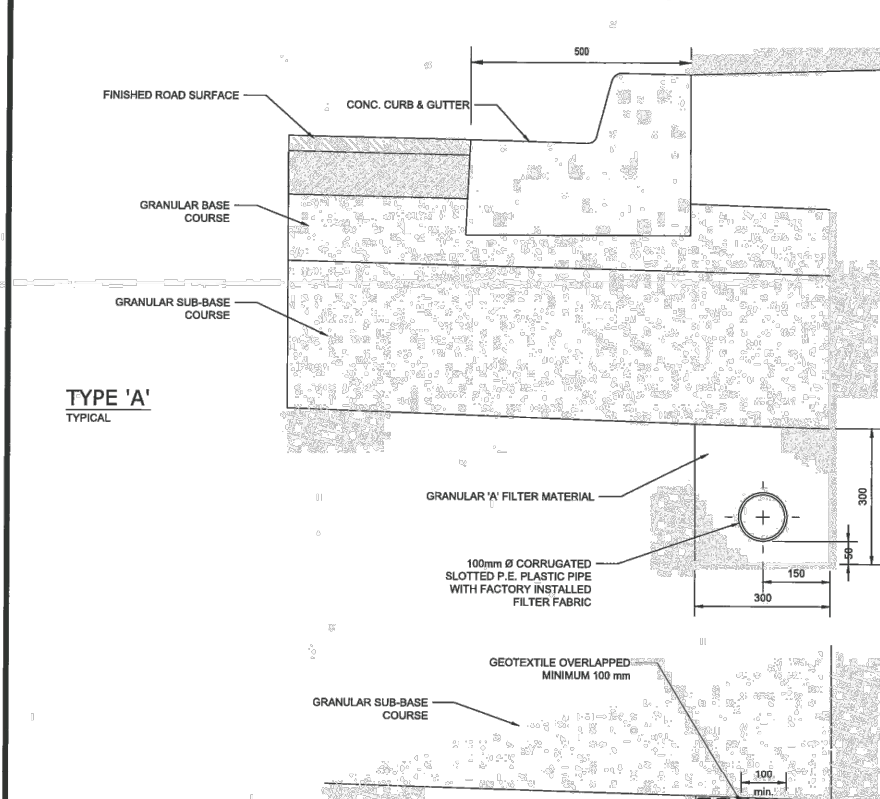


NOTES:
1. ALL CONNECTIONS TO BE MADE ON THE UPTERMINUS SIDE OF ALL CATCH BASINS. MARKED INSIDE AND OUTSIDE.
2. CONNECTIONS TO BE MADE AT THE MAINSIDE WITH A MANUFACTURED FRAME.
3. ALL UNITS SHALL BE ADJUSTED AT THE MAINSIDE WITH A MANUFACTURED FRAME.
4. FOR SECTION OF TYPE 'A' AND TYPE 'B' SUBURBAN REFER TO CITY OF BARRIE TRANSPORTATION DESIGN.
5. TYPE 'B' SUBURBAN TRENCH SHALL BE USED WITH CLASS 8, NON-WOVEN GEOTEXTILE, WITH AN A-15 OF 10.0 AND A MINIMUM THICKNESS OF 1.0mm.

Barrie STANDARD DETAIL	TYPICAL 100mm SUBDRAIN DETAIL	REV No. 1 DATE: OCT 2017 SCALE: N.T.S. BSD-315	APPROVED DATE: 24 Oct 2017 Director of Engineering
---------------------------	-------------------------------	---	--

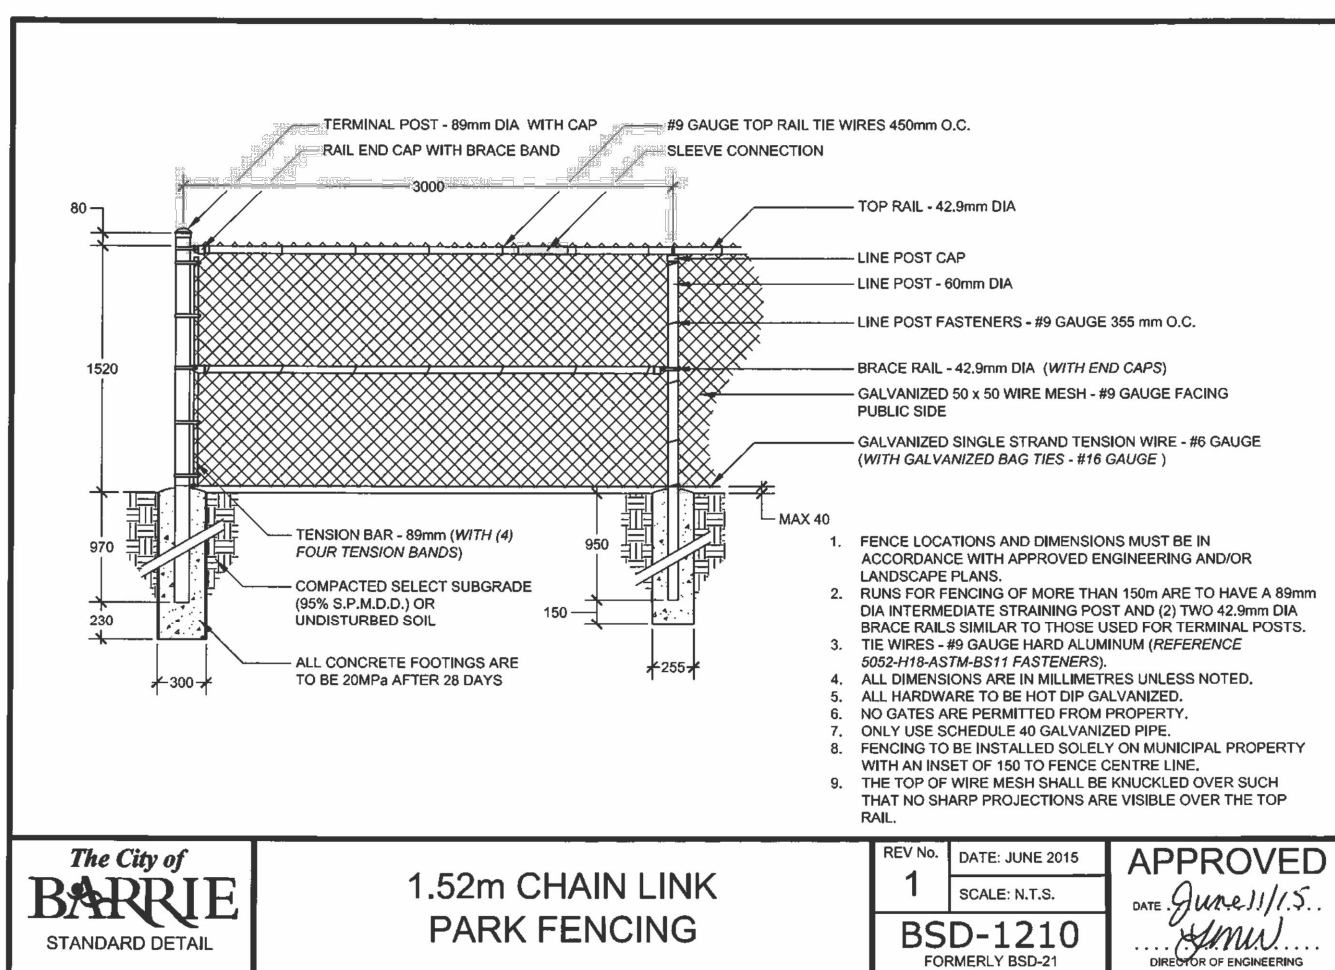


The City of BARRIE STANDARD DETAIL	1.52m CHAIN LINK PARK FENCING	REV No. 1 DATE: JUNE 2015 SCALE: N.T.S. BSD-1210 FORMERLY BSD-21	APPROVED DATE: June 11/15 Director of Engineering
---------------------------------------	-------------------------------	--	---

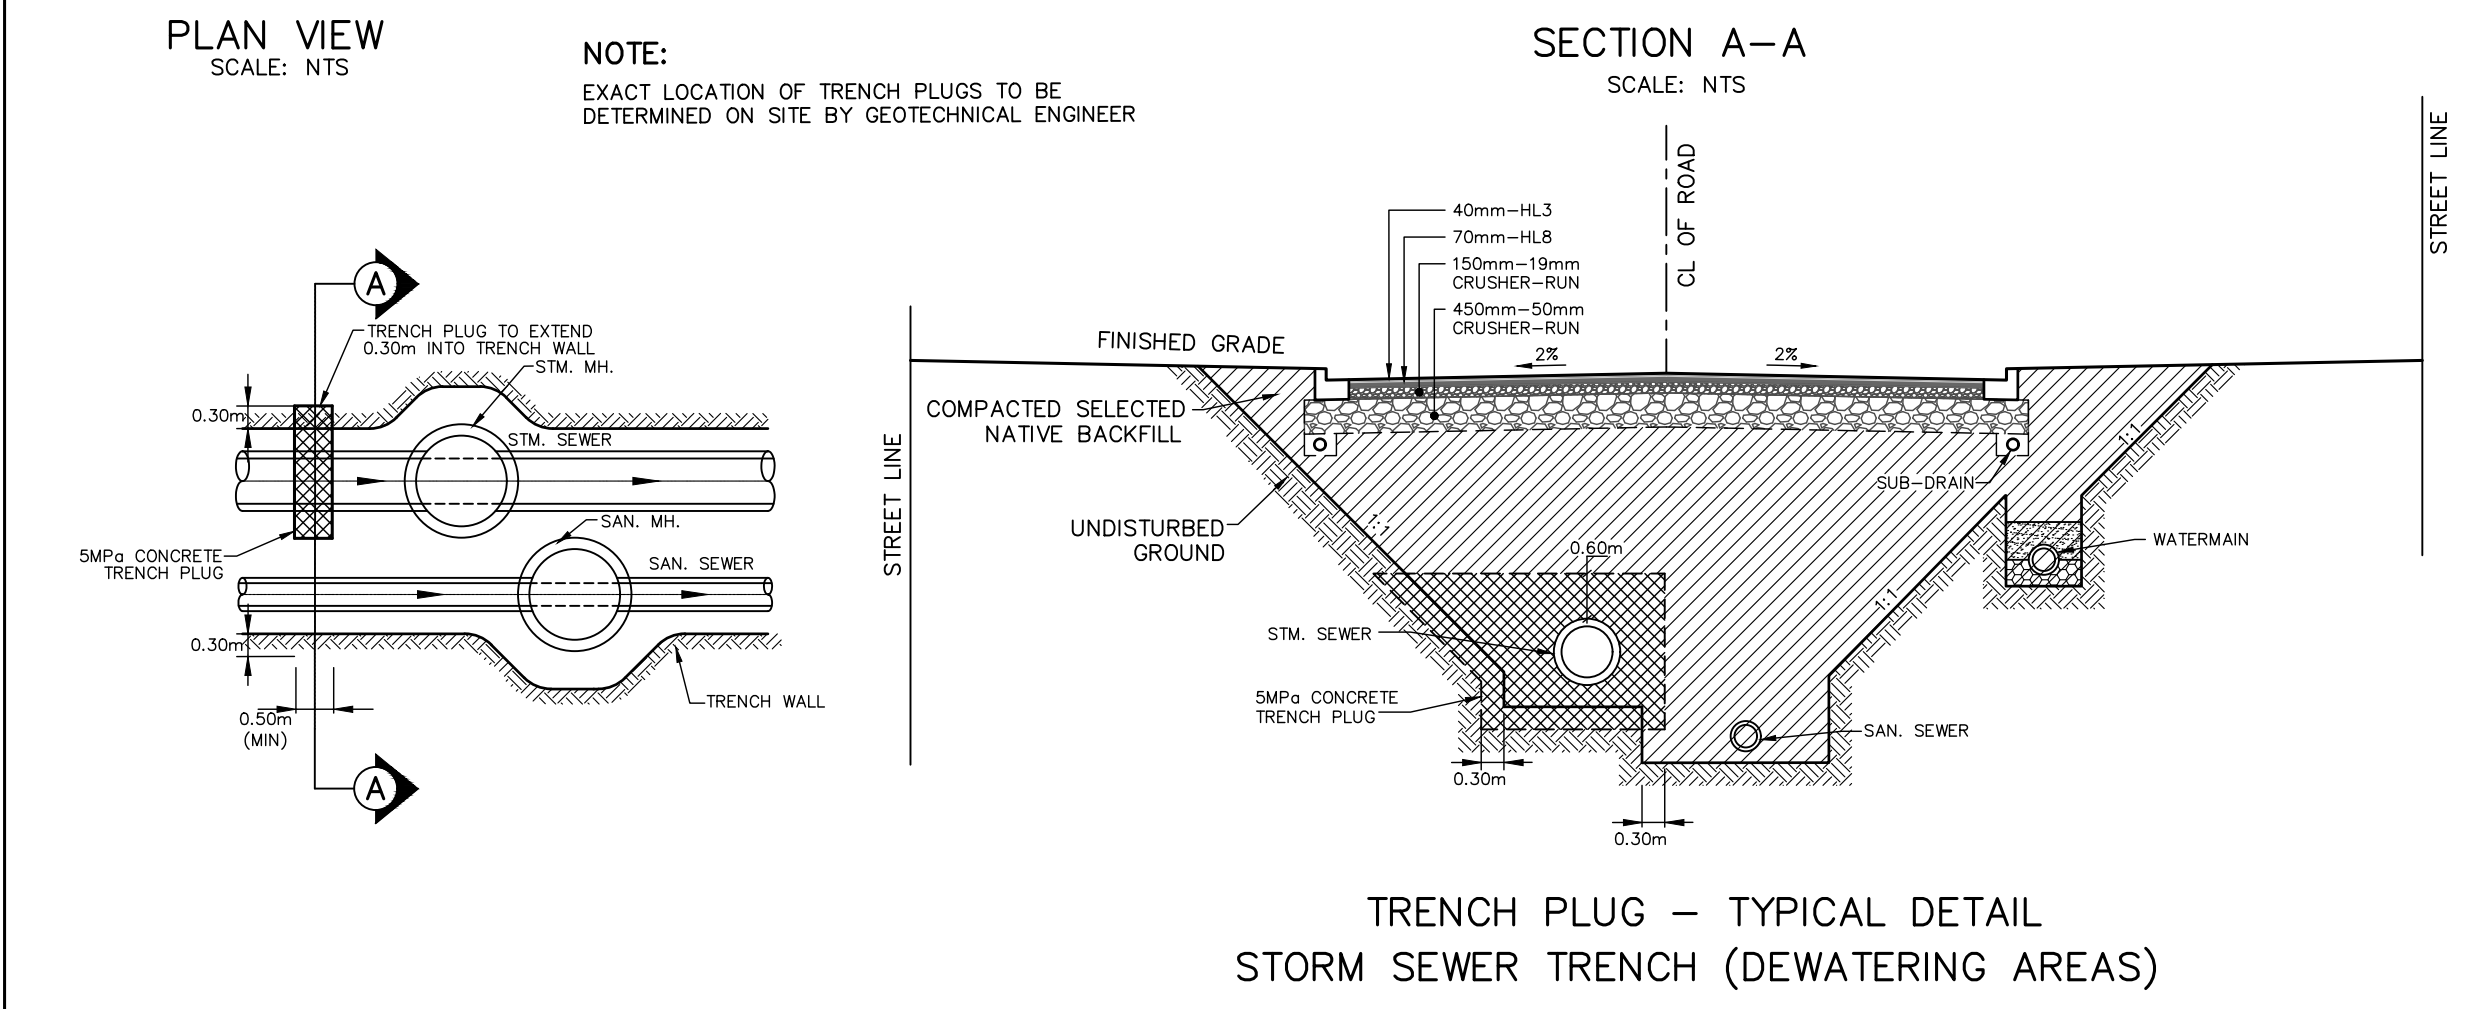


NOTE:
EXACT LOCATION OF TRENCH PLUGS TO BE DETERMINED ON SITE BY GEOTECHNICAL ENGINEER


TRENCH PLUG - TYPICAL DETAIL
STORM SEWER TRENCH (DEWATERING AREAS)

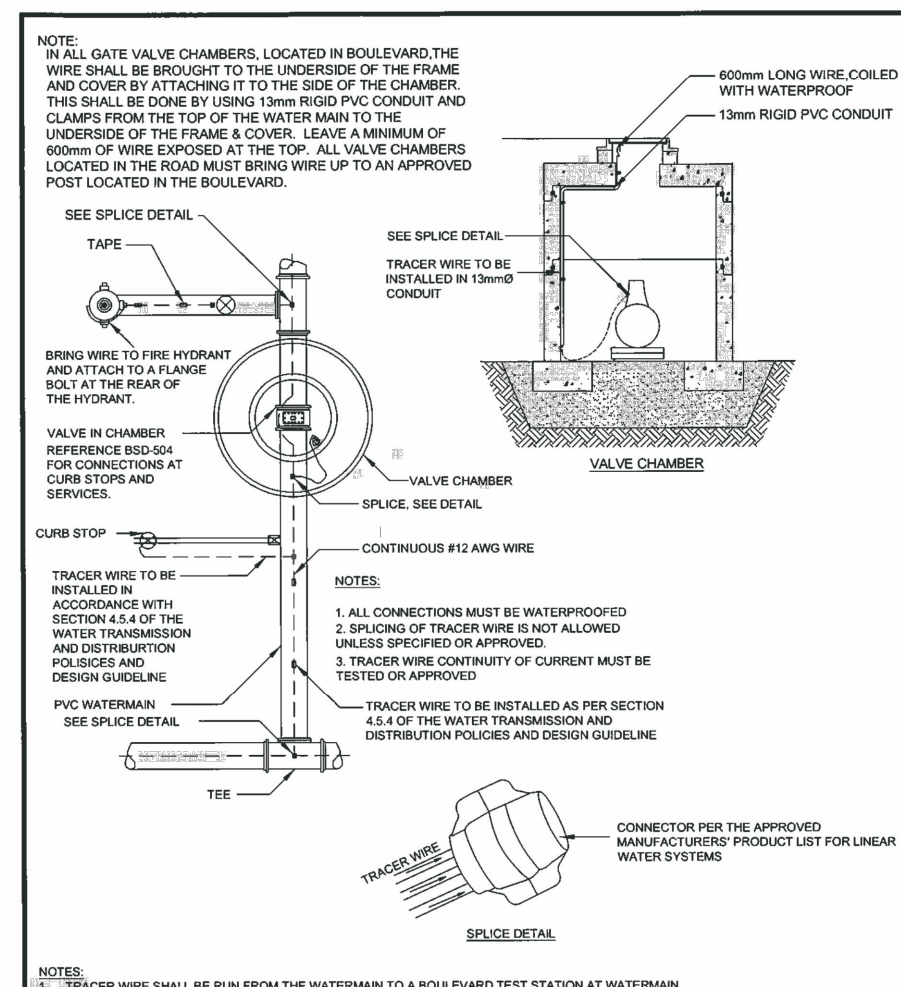


Barrie STANDARD DETAIL	TRACER WIRE DETAIL	REV No. 2 DATE: OCT 2017 SCALE: N.T.S. BSD-515	APPROVED DATE: 24 Oct 2017 Director of Engineering
---------------------------	--------------------	---	--

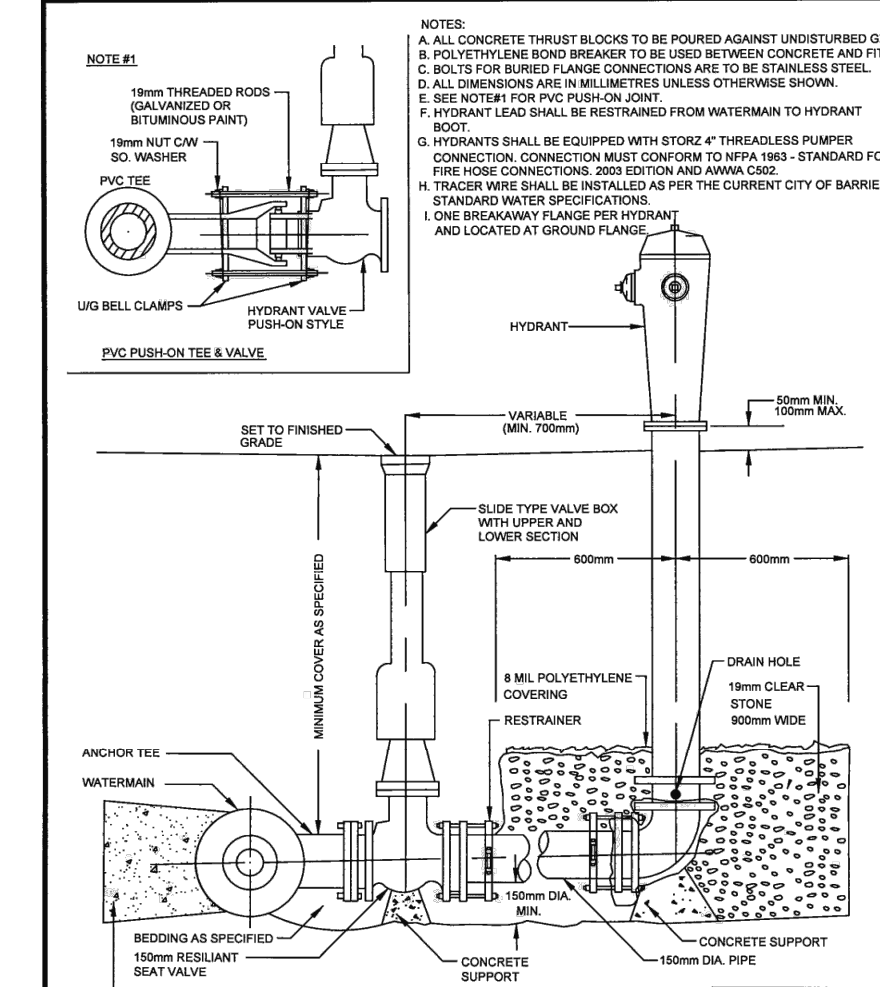

City of BARRIE STANDARD DETAIL	STANDARD HYDRANT AND VALVE INSTALLATION	REV No. 1 DATE: FEB 2015 SCALE: N.T.S. BSD-507 (PREVIOUSLY BSD-46)	APPROVED DATE: FEB 2015 Director of Engineering
-----------------------------------	---	--	---

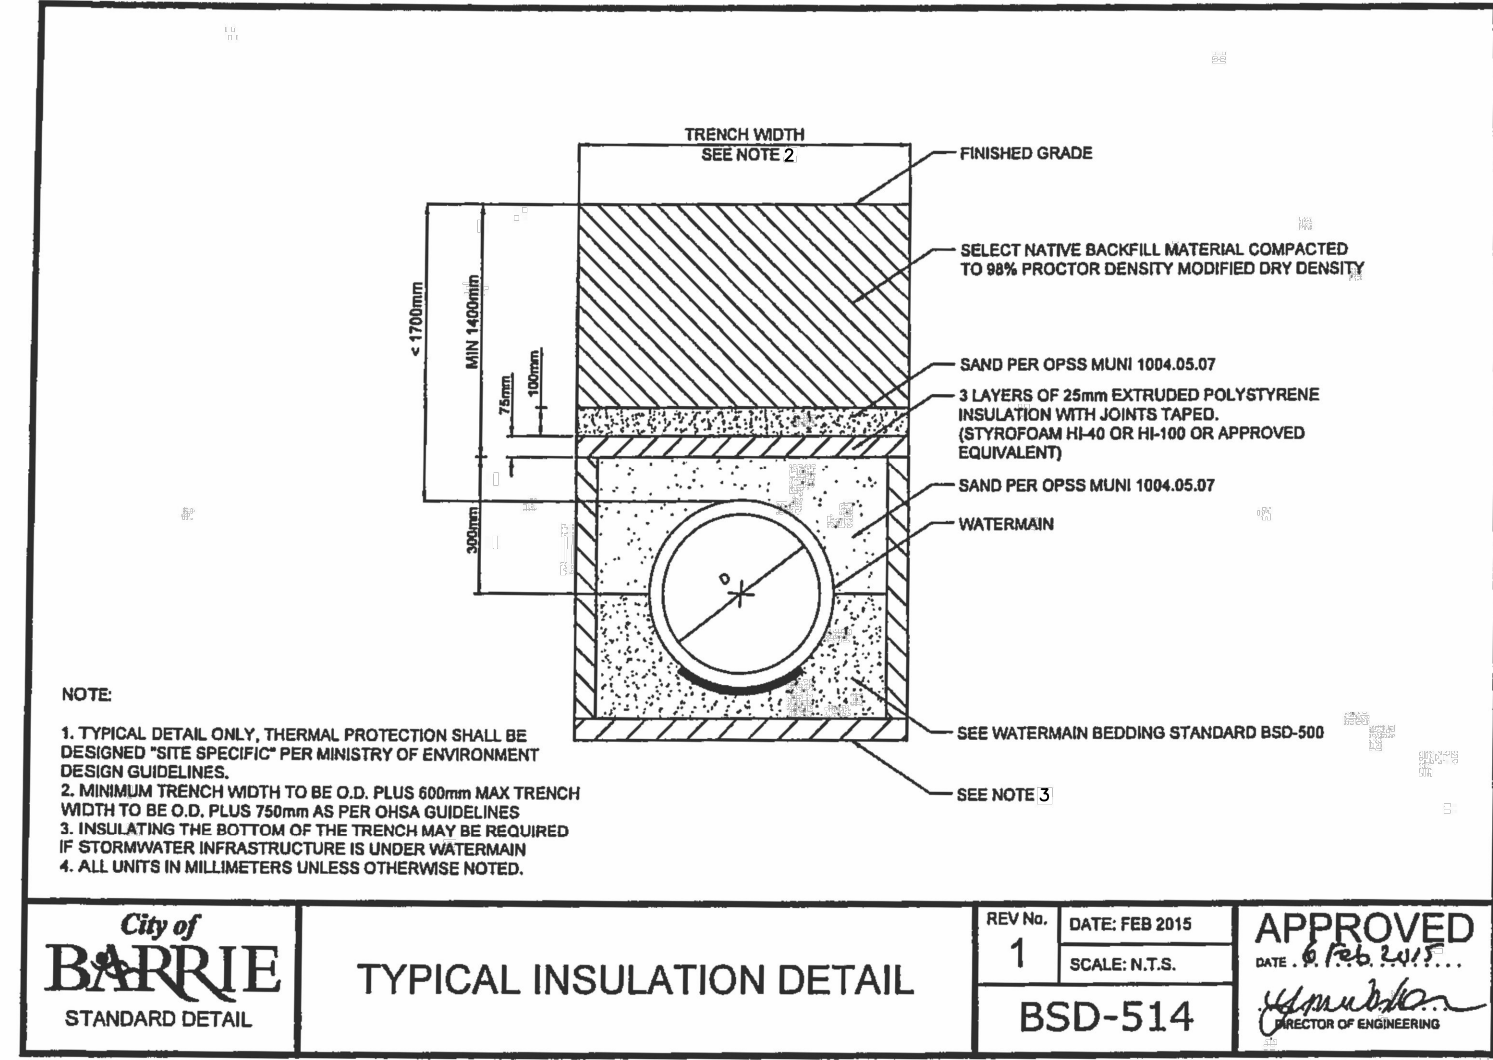


City of BARRIE STANDARD DETAIL	TYPICAL INSULATION DETAIL	REV No. 1 DATE: FEB 2015 SCALE: N.T.S. BSD-514	APPROVED DATE: 6 Feb 2015 Director of Engineering
-----------------------------------	---------------------------	---	---

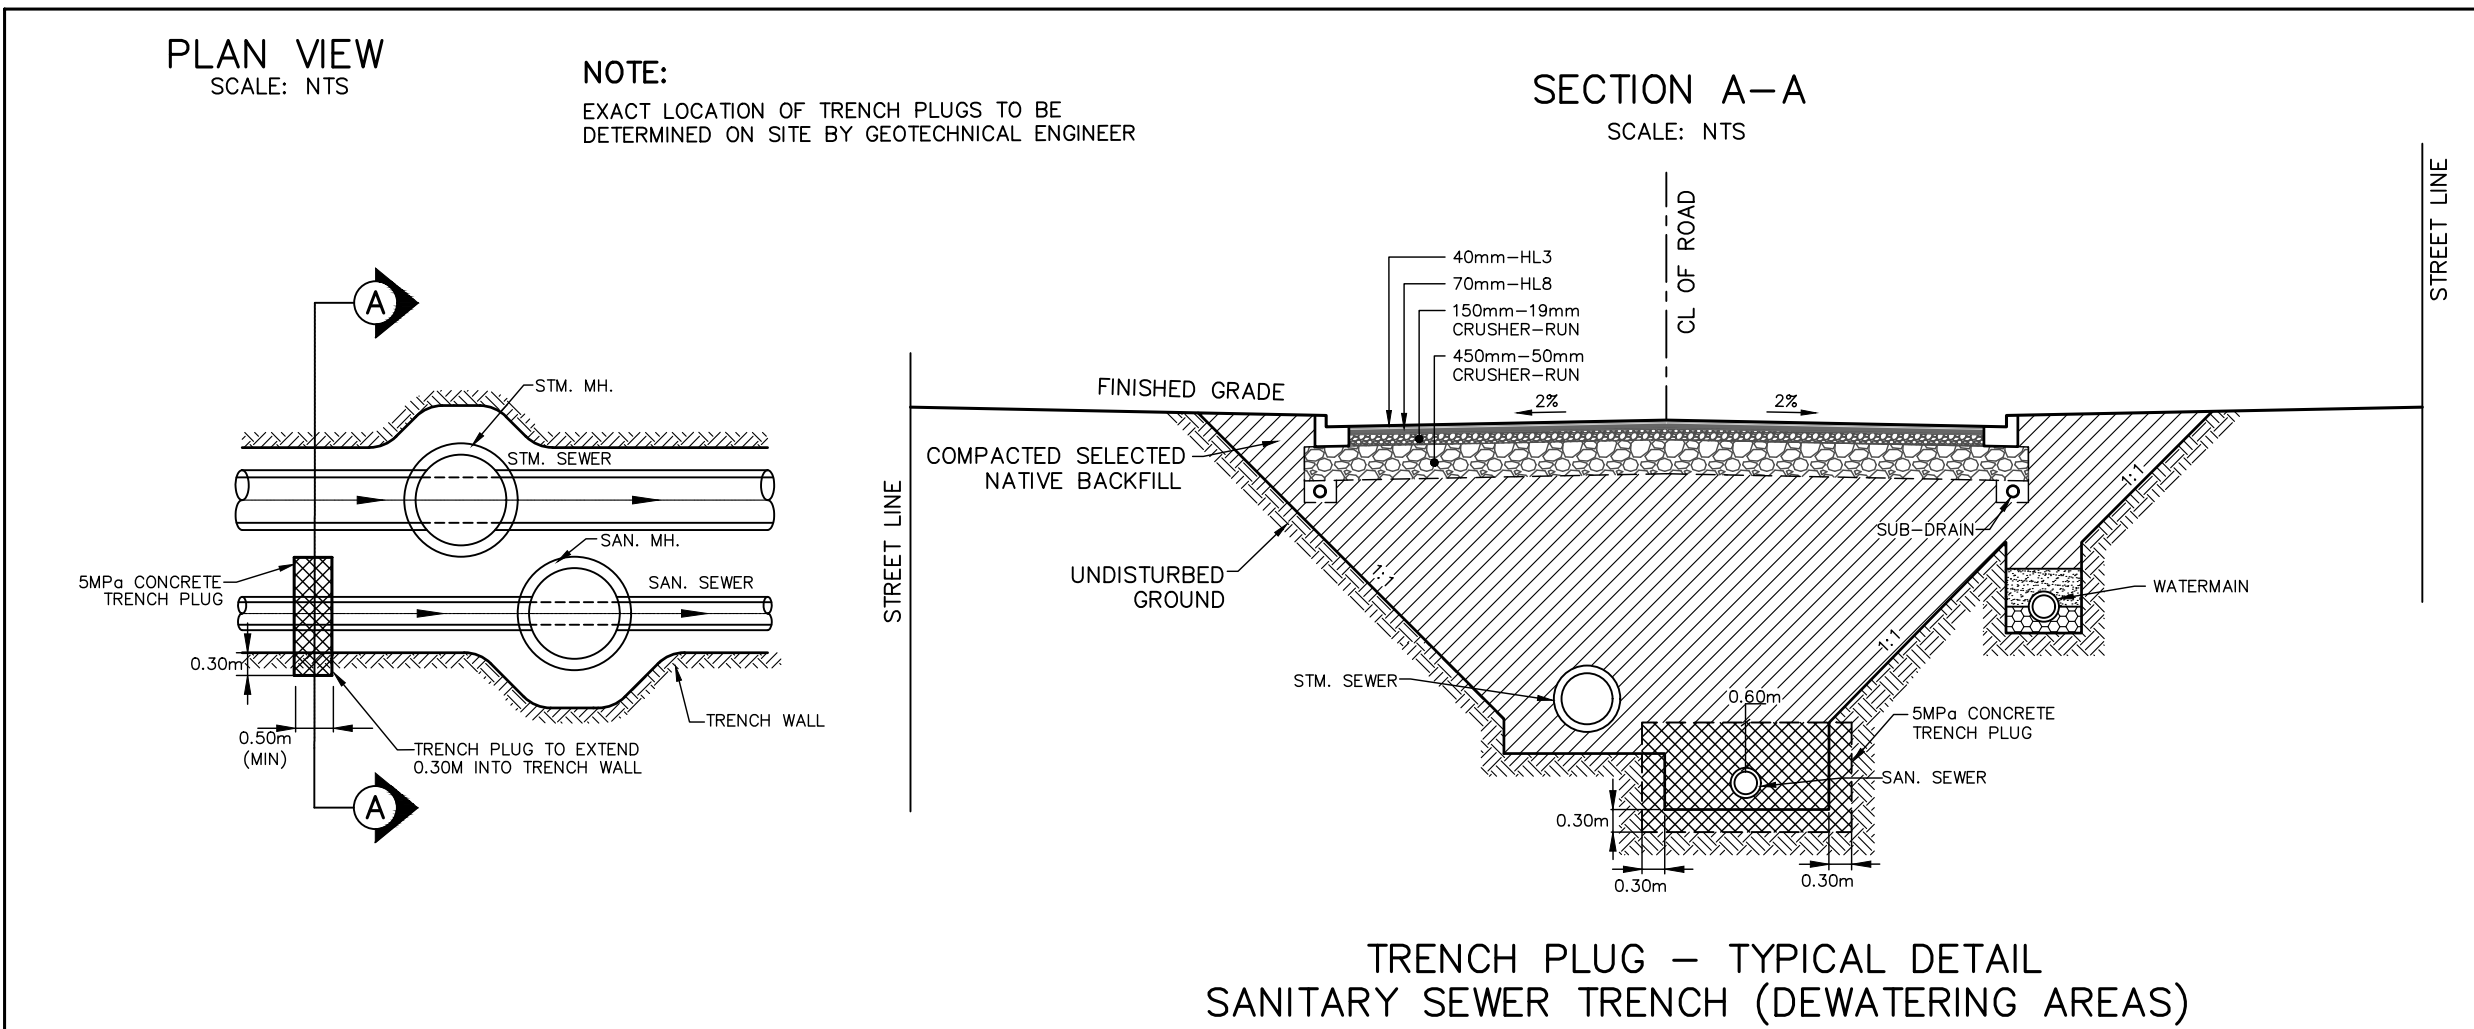


NOTE:
EXACT LOCATION OF TRENCH PLUGS TO BE DETERMINED ON SITE BY GEOTECHNICAL ENGINEER

TRENCH PLUG - TYPICAL DETAIL
SANITARY SEWER TRENCH (DEWATERING AREAS)

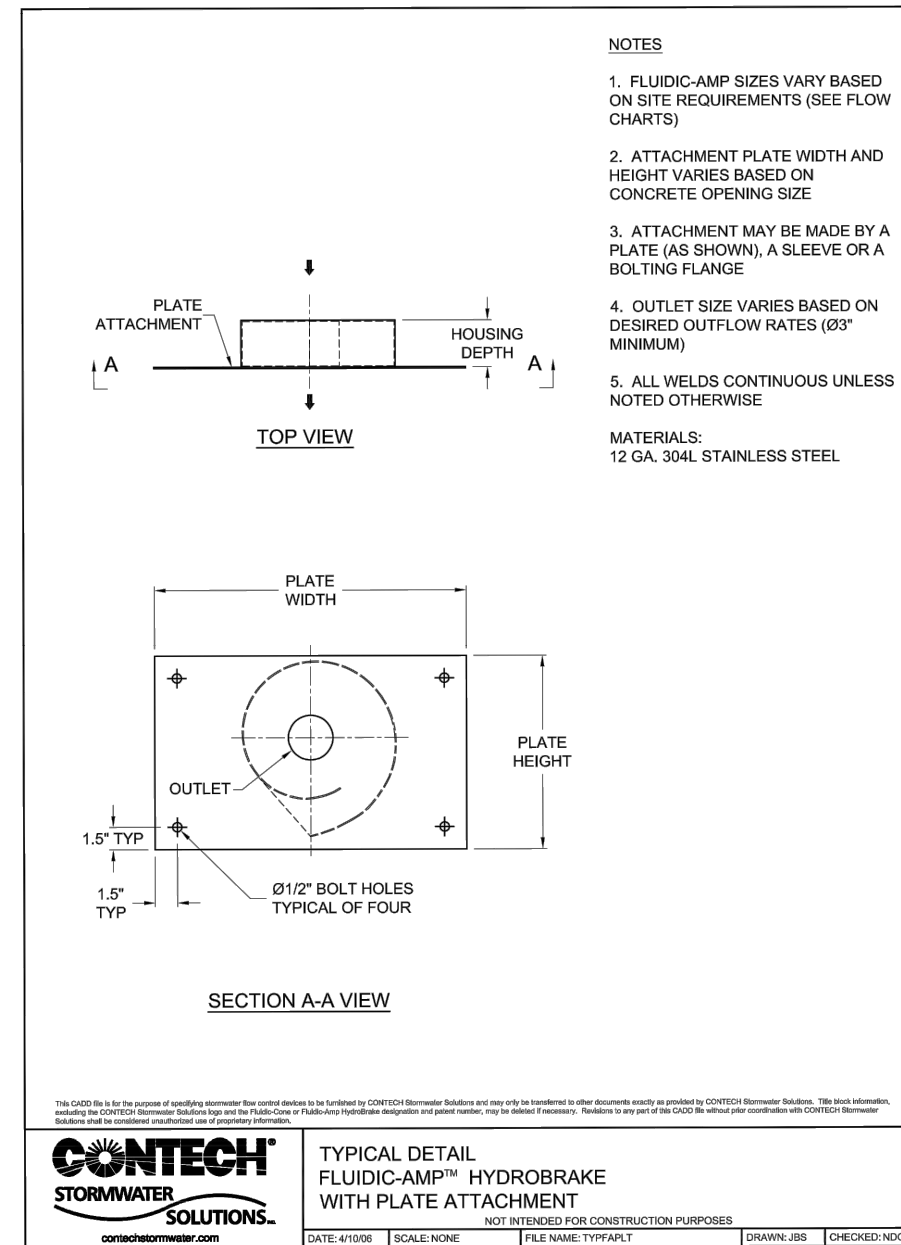

CONTECH STORMWATER SOLUTIONS	TYPICAL DETAIL FLUIDIC AMP HYDROBRAKE WITH PLATE ATTACHMENT	DATE: OCT 2016 SCALE: N.T.S. NOT REFERENCED FOR CONSTRUCTION PURPOSES	DATE: OCT 2016 SCALE: N.T.S. NOT REFERENCED FOR CONSTRUCTION PURPOSES
---------------------------------	---	---	---

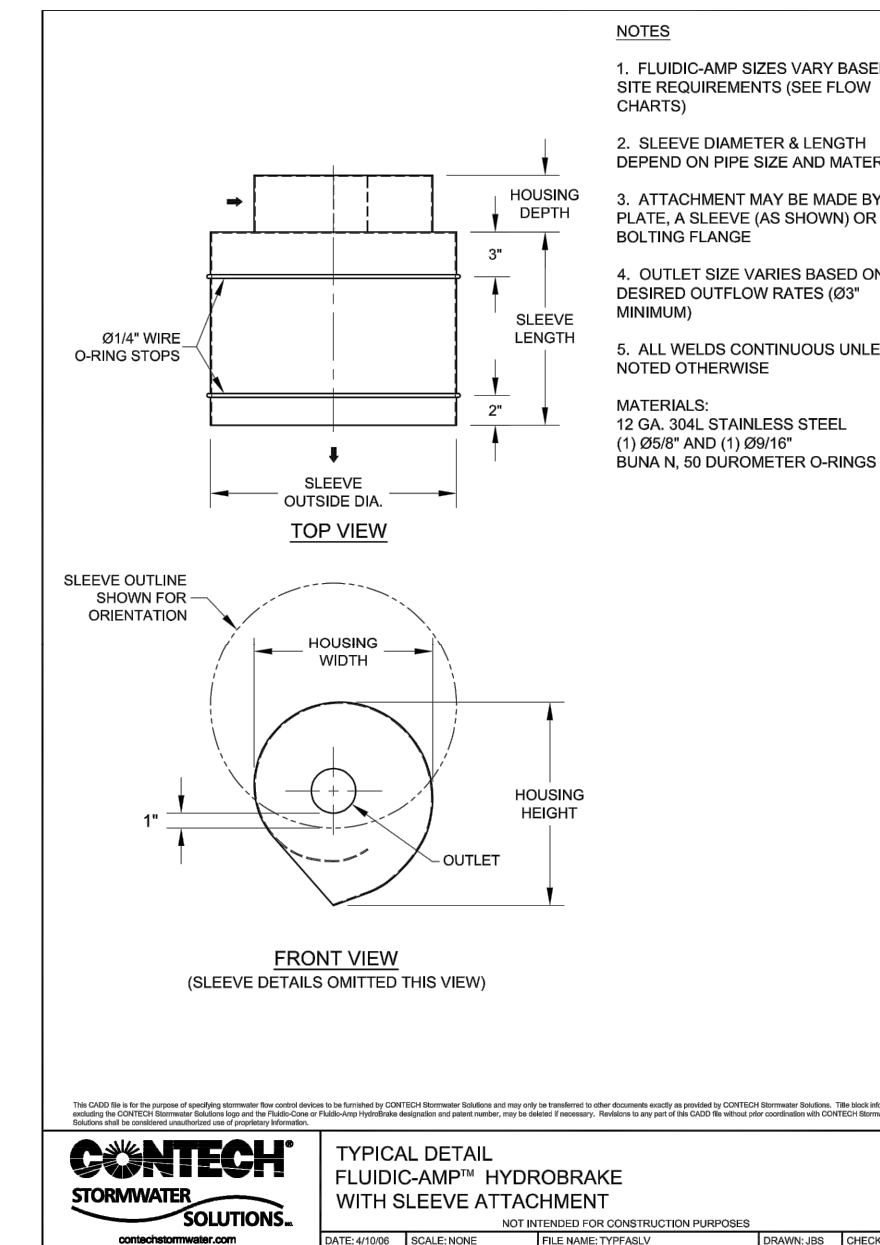

CONTECH STORMWATER SOLUTIONS	TYPICAL DETAIL FLUIDIC AMP HYDROBRAKE WITH SLEEVE ATTACHMENT	DATE: OCT 2016 SCALE: N.T.S. NOT REFERENCED FOR CONSTRUCTION PURPOSES	DATE: OCT 2016 SCALE: N.T.S. NOT REFERENCED FOR CONSTRUCTION PURPOSES
---------------------------------	--	---	---

BENCH MARKS
DISTANCE NOTE
DISTANCES SHOWN HEREON ARE GROUND DISTANCES AND CAN BE CONVERTED TO GRID DISTANCES BY MULTIPLYING BY THE COMBINED SCALE FACTOR OF 0.999994.
MNR No: 0312080008 - BENCH MARK No: 0312080008 - HORIZONTAL & VERTICAL CONTROL MONUMENT RECORD BRASS TABLE LOCATED ON THE NORTH SIDE OF MAPLEVIEW DRIVE EAST (12th CONDESSON ROAD), APPROXIMATELY 0.8km EAST OF YONGE STREET (HWY #11) AND APPROXIMATELY 10.0m NORTH OF MAINVIEW OF THE DRIVE EAST (CENTRELINE/2ND ORDER).
A PROTECTIVE WATER VALVE COVER HAS BEEN PLACED OVER MONUMENT CAP.
MNR No: 01019860402 - BENCH MARK No: 010860402 - HORIZONTAL CONTROL MONUMENT RECORD P.L.B. WITH BRASS CAP LOCATED ON THE EAST SIDE OF ST. PAUL'S CRESCENT AT THE NORTH END WHERE INTERSECTS YONGE STREET. (2ND ORDER)
MNR No: 0011931U4605 - BENCH MARK No: 31U4605 - VERTICAL CONTROL MONUMENT RECORD BRASS TABLE - G.S.C. LOCATED ON THE SOUTHWEST CORNER OF ST. PAUL'S CRESCENT AND YONGE STREET, TABLE SET HORIZONTALLY IN NORTH FACE OF CONCRETE FOUNDATION OF ST. PAUL'S ANGLICAN CHURCH, AT NORTH-EAST CORNER (TOWER) 15.2m WEST OF BELL POLE AND 9.2m SOUTH-EAST OF "V" IN TWIN BIRCH TREES 15cm BELOW BRICK

NO.	REVISIONS	DATE	APPROVED

SCHAEFFERS
CONSULTING ENGINEERS
SCHAEFFER & ASSOCIATES LTD.


6 Ronrose Drive, Concord,
Ontario L4K 4R3
Tel: (905) 738-6100
Fax: (905) 738-6875
E-mail: design@schaeffers.com




CITY OF BARRIE
ACCEPTED
DATE:
DIRECTOR OF ENGINEERING

750 MAPLEVIEW DRIVE E.
SITE PLAN
STANDARD CITY OF BARRIE DETAILS
TYPICAL TRENCH PLUG DETAILS
TYPICAL VORTEX VALVE DETAILS

Barrie ENGINEERING DEPARTMENT				PROJECT NO. 4867
SCALE: HOR.	N.T.S.	VERT.		
DESIGN	M.K.	DRAWN	G.B.	
REVIEWED	H.T.	DATE	MARCH 2021	SHEET NO. DET-3

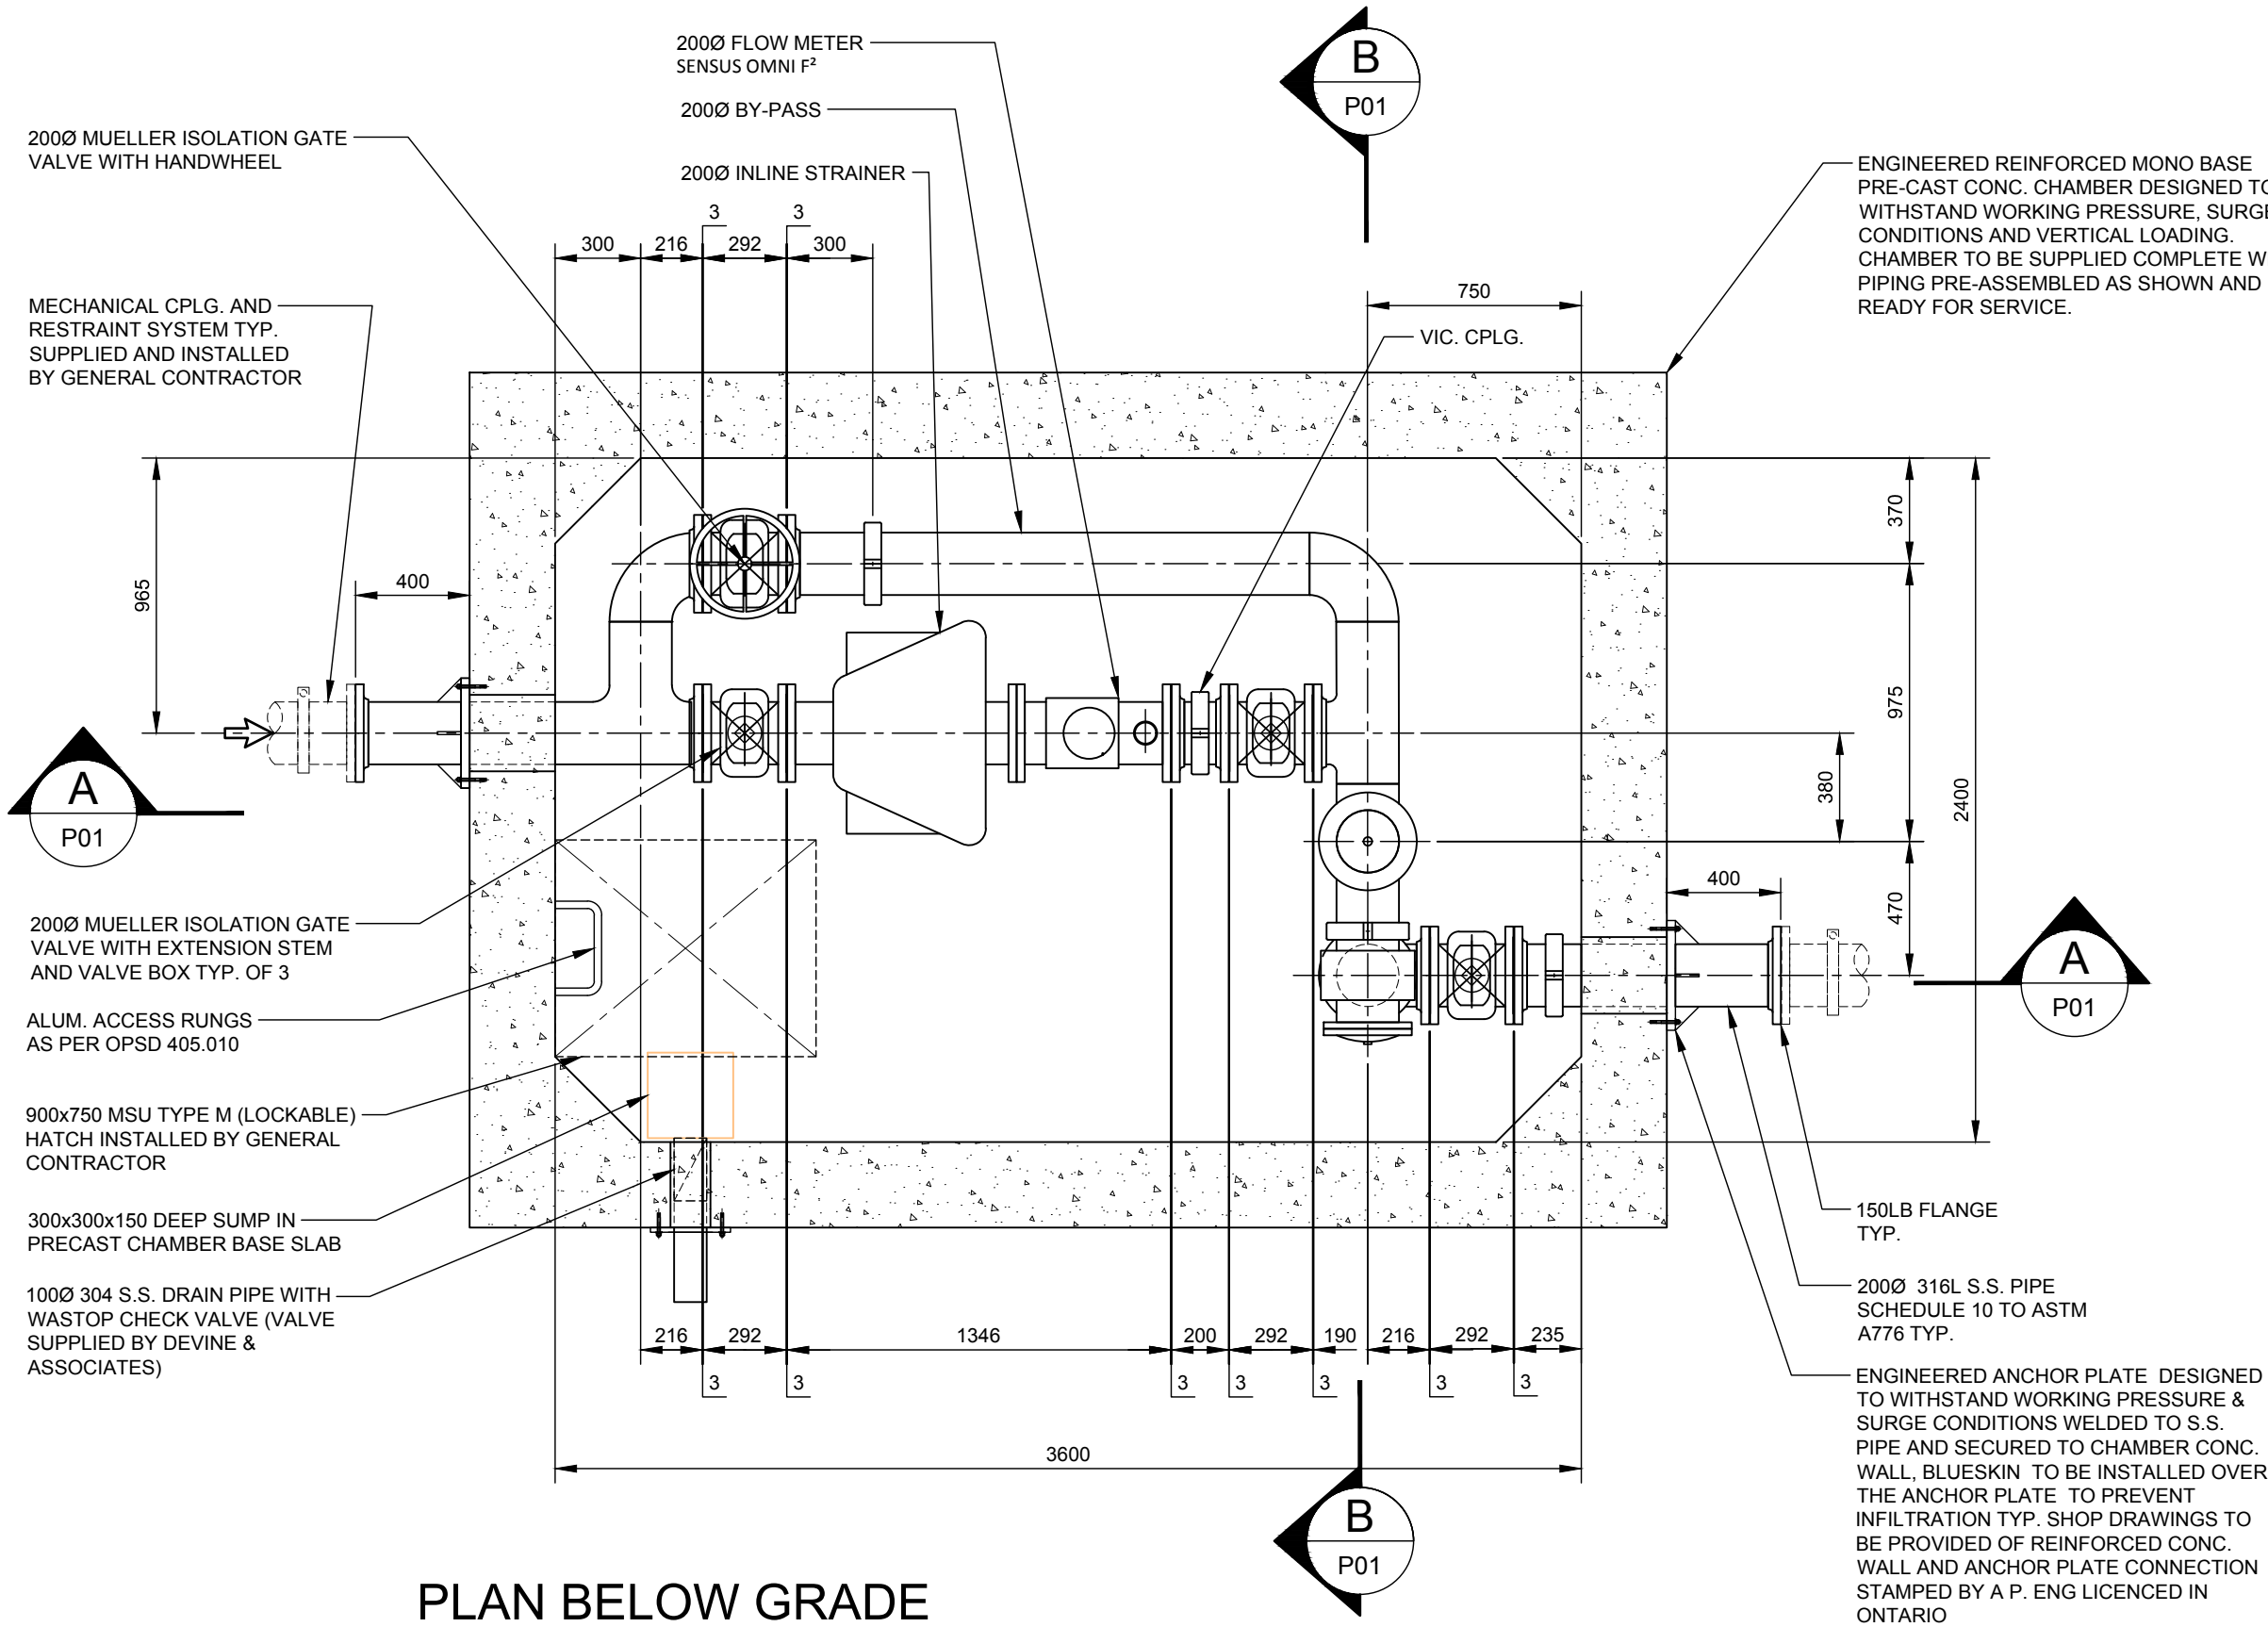


PLAN BELOW GRADE
1:25

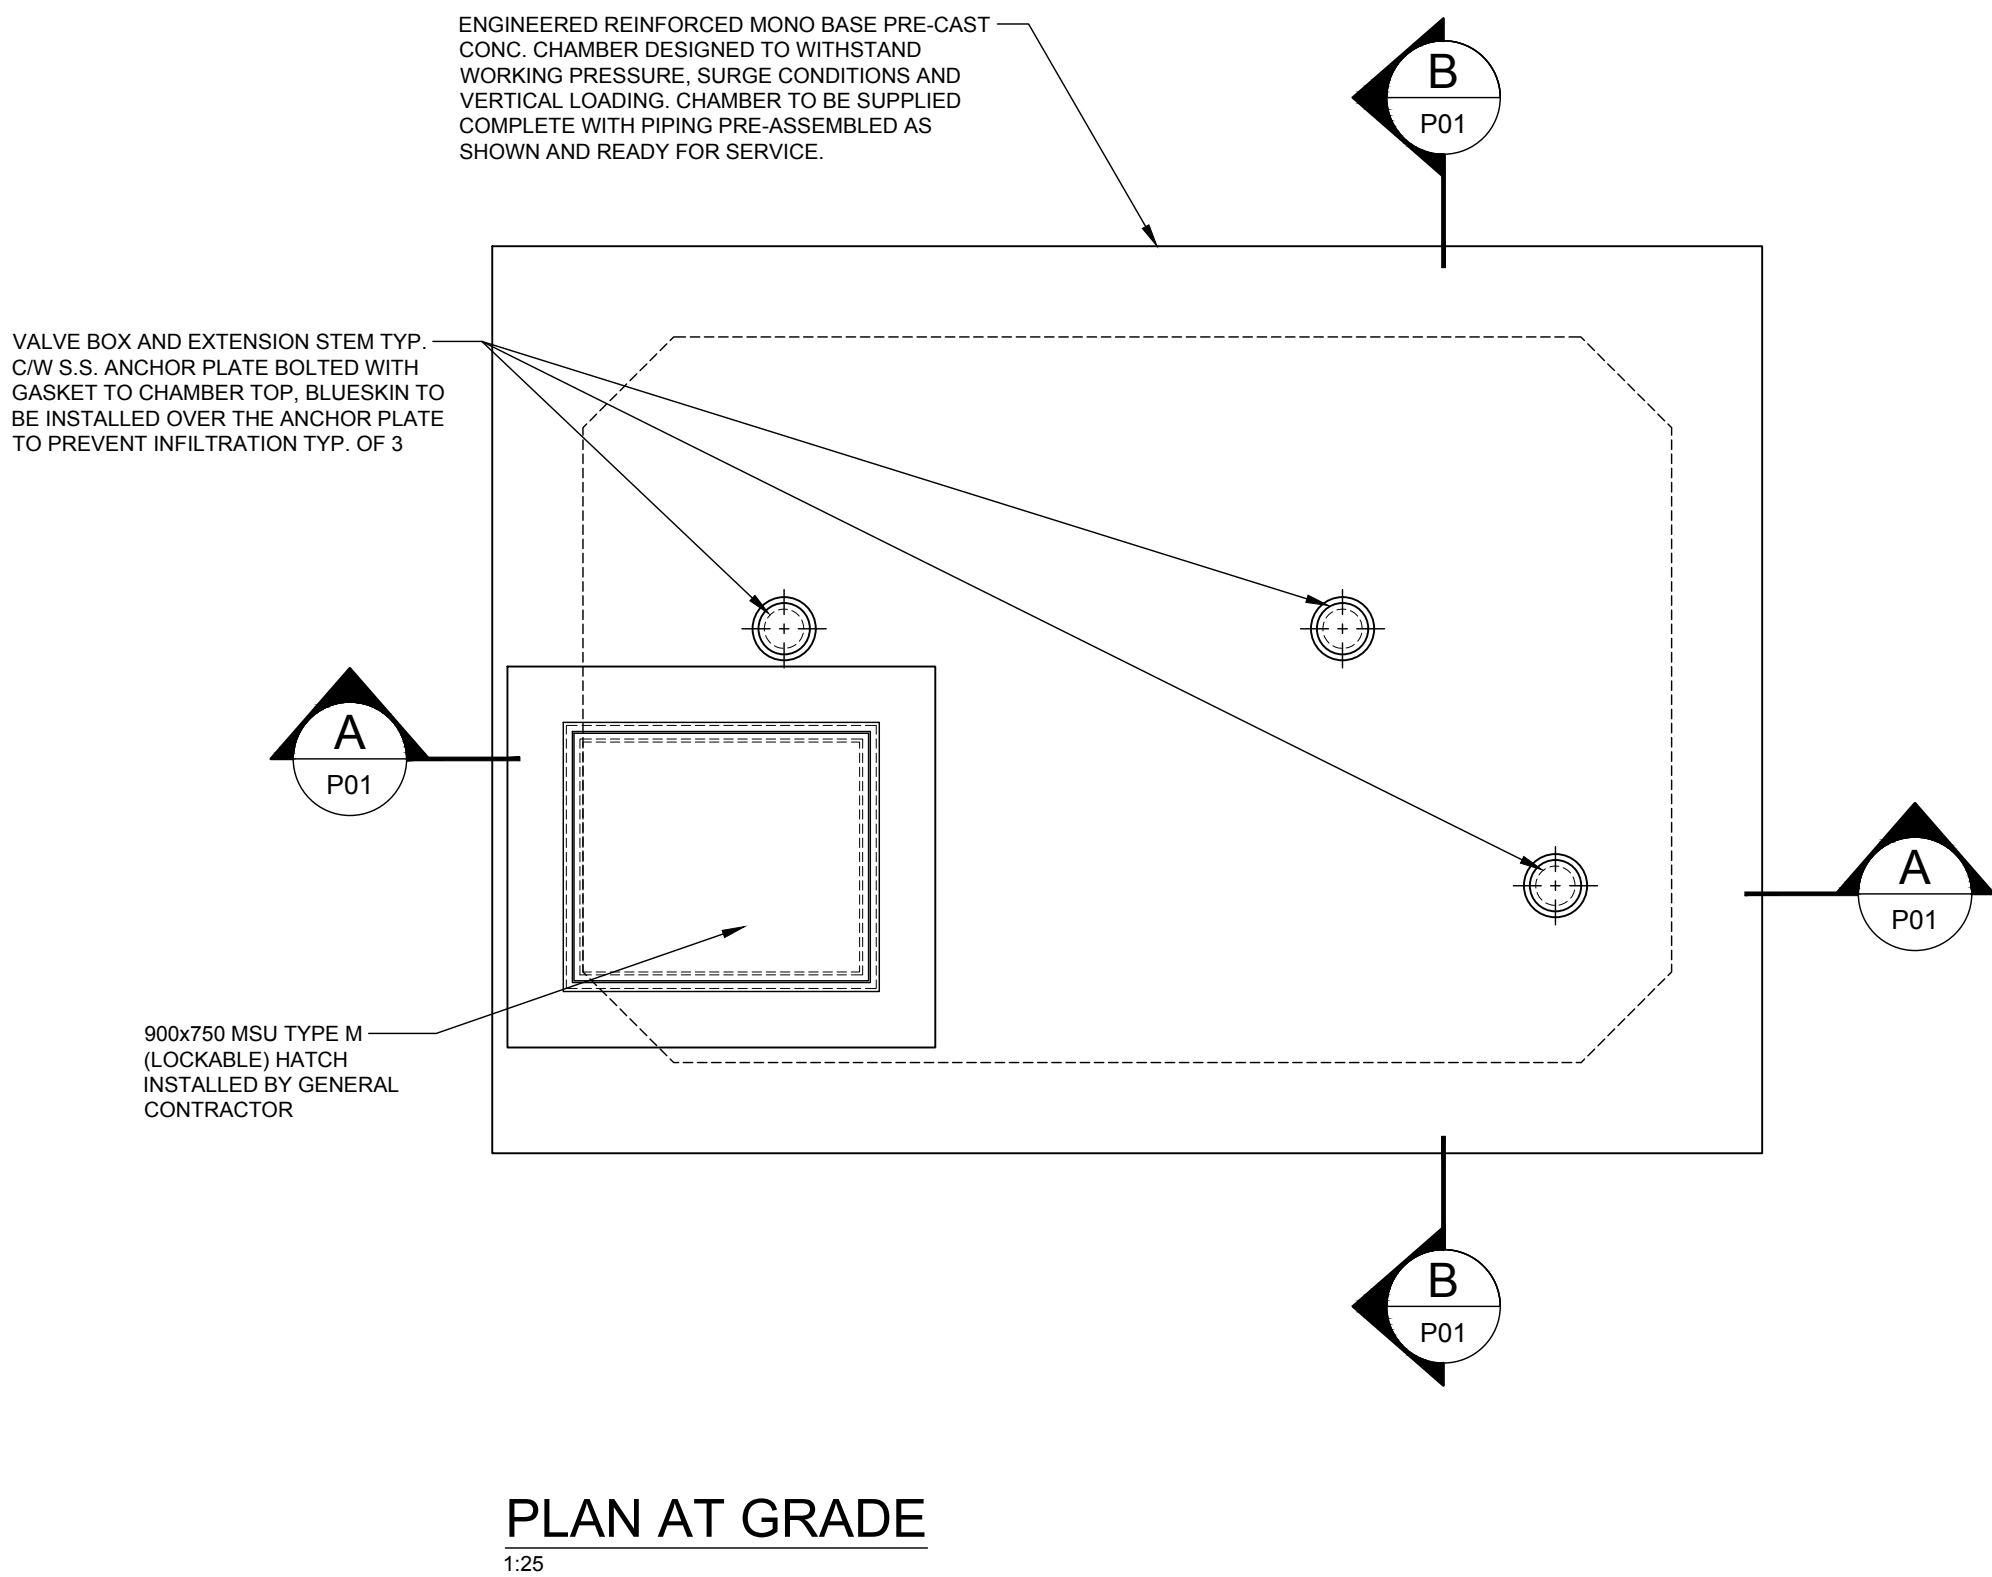


PLAN AT GRADE
1:25

- NOTE:**
- FOR GENERAL NOTES REFER TO DWG. GN-1.
 - WHEN CHAMBER IS INSTALLED ON SITE CONTRACTOR IS TO APPLY BLUESKIN WATERPROOFING TO THE EXTERIOR SURFACES OF THE CHAMBER AND THEN APPLY INSULATION BOARD TO THE TOP AND SIDES OF THE CHAMBER (TO SIDES AT LEAST 1.8 METERS BELOW GRADE).
 - CHAMBER CEILING TO BE CORED WHERE REQUIRED TO SUIT VALVE EXTENSION STEMS. VALVE BOXES TO BE SUPPLIED AND INSTALLED SUCH THAT THEY PREVENT GROUND WATER INFILTRATION AND ARE ADJUSTABLE TO SUIT FINISHED GRADE. ASSEMBLY TO INCLUDE S.S. FLANGED SPOOL, WITH GASKET, BOLTED TO CHAMBER ROOF AND THEN BLUESKINNED. FERNCO COUPLER TO CONNECT TO ABOVE S.S. SPOOL AND TO VALVE BOX. HOSE CLAMPS ON FERNCO TO SECURE ITEMS IN POSITION.
 - FLOW METER: SENSUS OMNI F2 WATER METER WITH STRAINER. UL/FM APPROVED. PER CITY OF BARRIE STANDARDS.
 - BACKFLOW PREVENTER: WATTS, FEBCO LF870V N-PATTERN DOUBLE CHECK VALVE ASSEMBLY. EPOXY COATED DUCTILE IRON BODY, OSY RESILIENT WEDGE GATE VALVES.
 - GATE VALVES - MUELLER A-2362 RESILIENT WEDGE GATE VALVES. ANSI B16.1 CLASS 125 FLANGED ENDS, DUCTILE IRON BODY, FUSION BOND EPOXY COATED IN/OUT. AWWA C509 COMPLIANT.
 - EXTENSION STEMS TO BE WELDED CONSTRUCTION AND INCLUDE 50mm MALE & FEMALE OPERATING NUTS AND 38mm SOLID ROUND BAR. ALL COMPONENTS TO BE MANUFACTURED FROM 304 S.S.
 - ALL BOLTS AND NUTS TO BE 304 S.S. NC HEX HEAD.
 - PRE-ASSEMBLED CHAMBER SUPPLIER TO BE RESPONSIBLE FOR FUNCTIONAL PERFORMANCE OF ALL ITEMS WITHIN THE CHAMBER. SUPPLIER TO HAVE SUPPLIED MINIMUM OF FIVE (5) PRE-ASSEMBLED VALVE CHAMBERS IN ONTARIO.
 - PRE-ASSEMBLED VALVE CHAMBER TO BE SUPPLIED BY DEVINE & ASSOCIATES LIMITED OR APPROVED EQUIVALENT.
 - ALL PIPING TO BE PRESSURE TESTED, FLUSHED AND CHLORINATED & TESTED ACCORDING TO AWWA STANDARD C651-14 DISINFECTING WATER MAINS. AWWA STANDARD C655-09 SHALL BE USED WHEN DE-CHLORINATION OF CHLORINATED WATER IS REQUIRED.
 - CONTRACTOR TO PROVIDE SHOP DRAWINGS FOR THE CHAMBER AND MAJOR COMPONENTS OF THE CHAMBER FOR APPROVAL PRIOR TO CONSTRUCTION.
 - EXTERNAL COUPLINGS AND RESTRAINTS TO BE SUPPLIED AND INSTALLED BY GENERAL CONTRACTOR
 - THE CONTRACTOR TO BE RESPONSIBLE FOR START-UP AND COMMISSIONING OF ALL ITEMS WITHIN THE CHAMBER. THIS INCLUDES CERTIFICATION OF THE FEBCO LF870V BACKFLOW PREVENTER. CONFIRMATION THAT THE SENSUS OMNI F2 FLOW METER IS FUNCTIONING CORRECTLY AND FUNCTIONAL TESTING OF THE REMAINING CHAMBER VALVES. ALSO, THE CONTRACTOR TO PROVIDE A TRAINING SESSION TO CITY OF BARRIE STAFF.

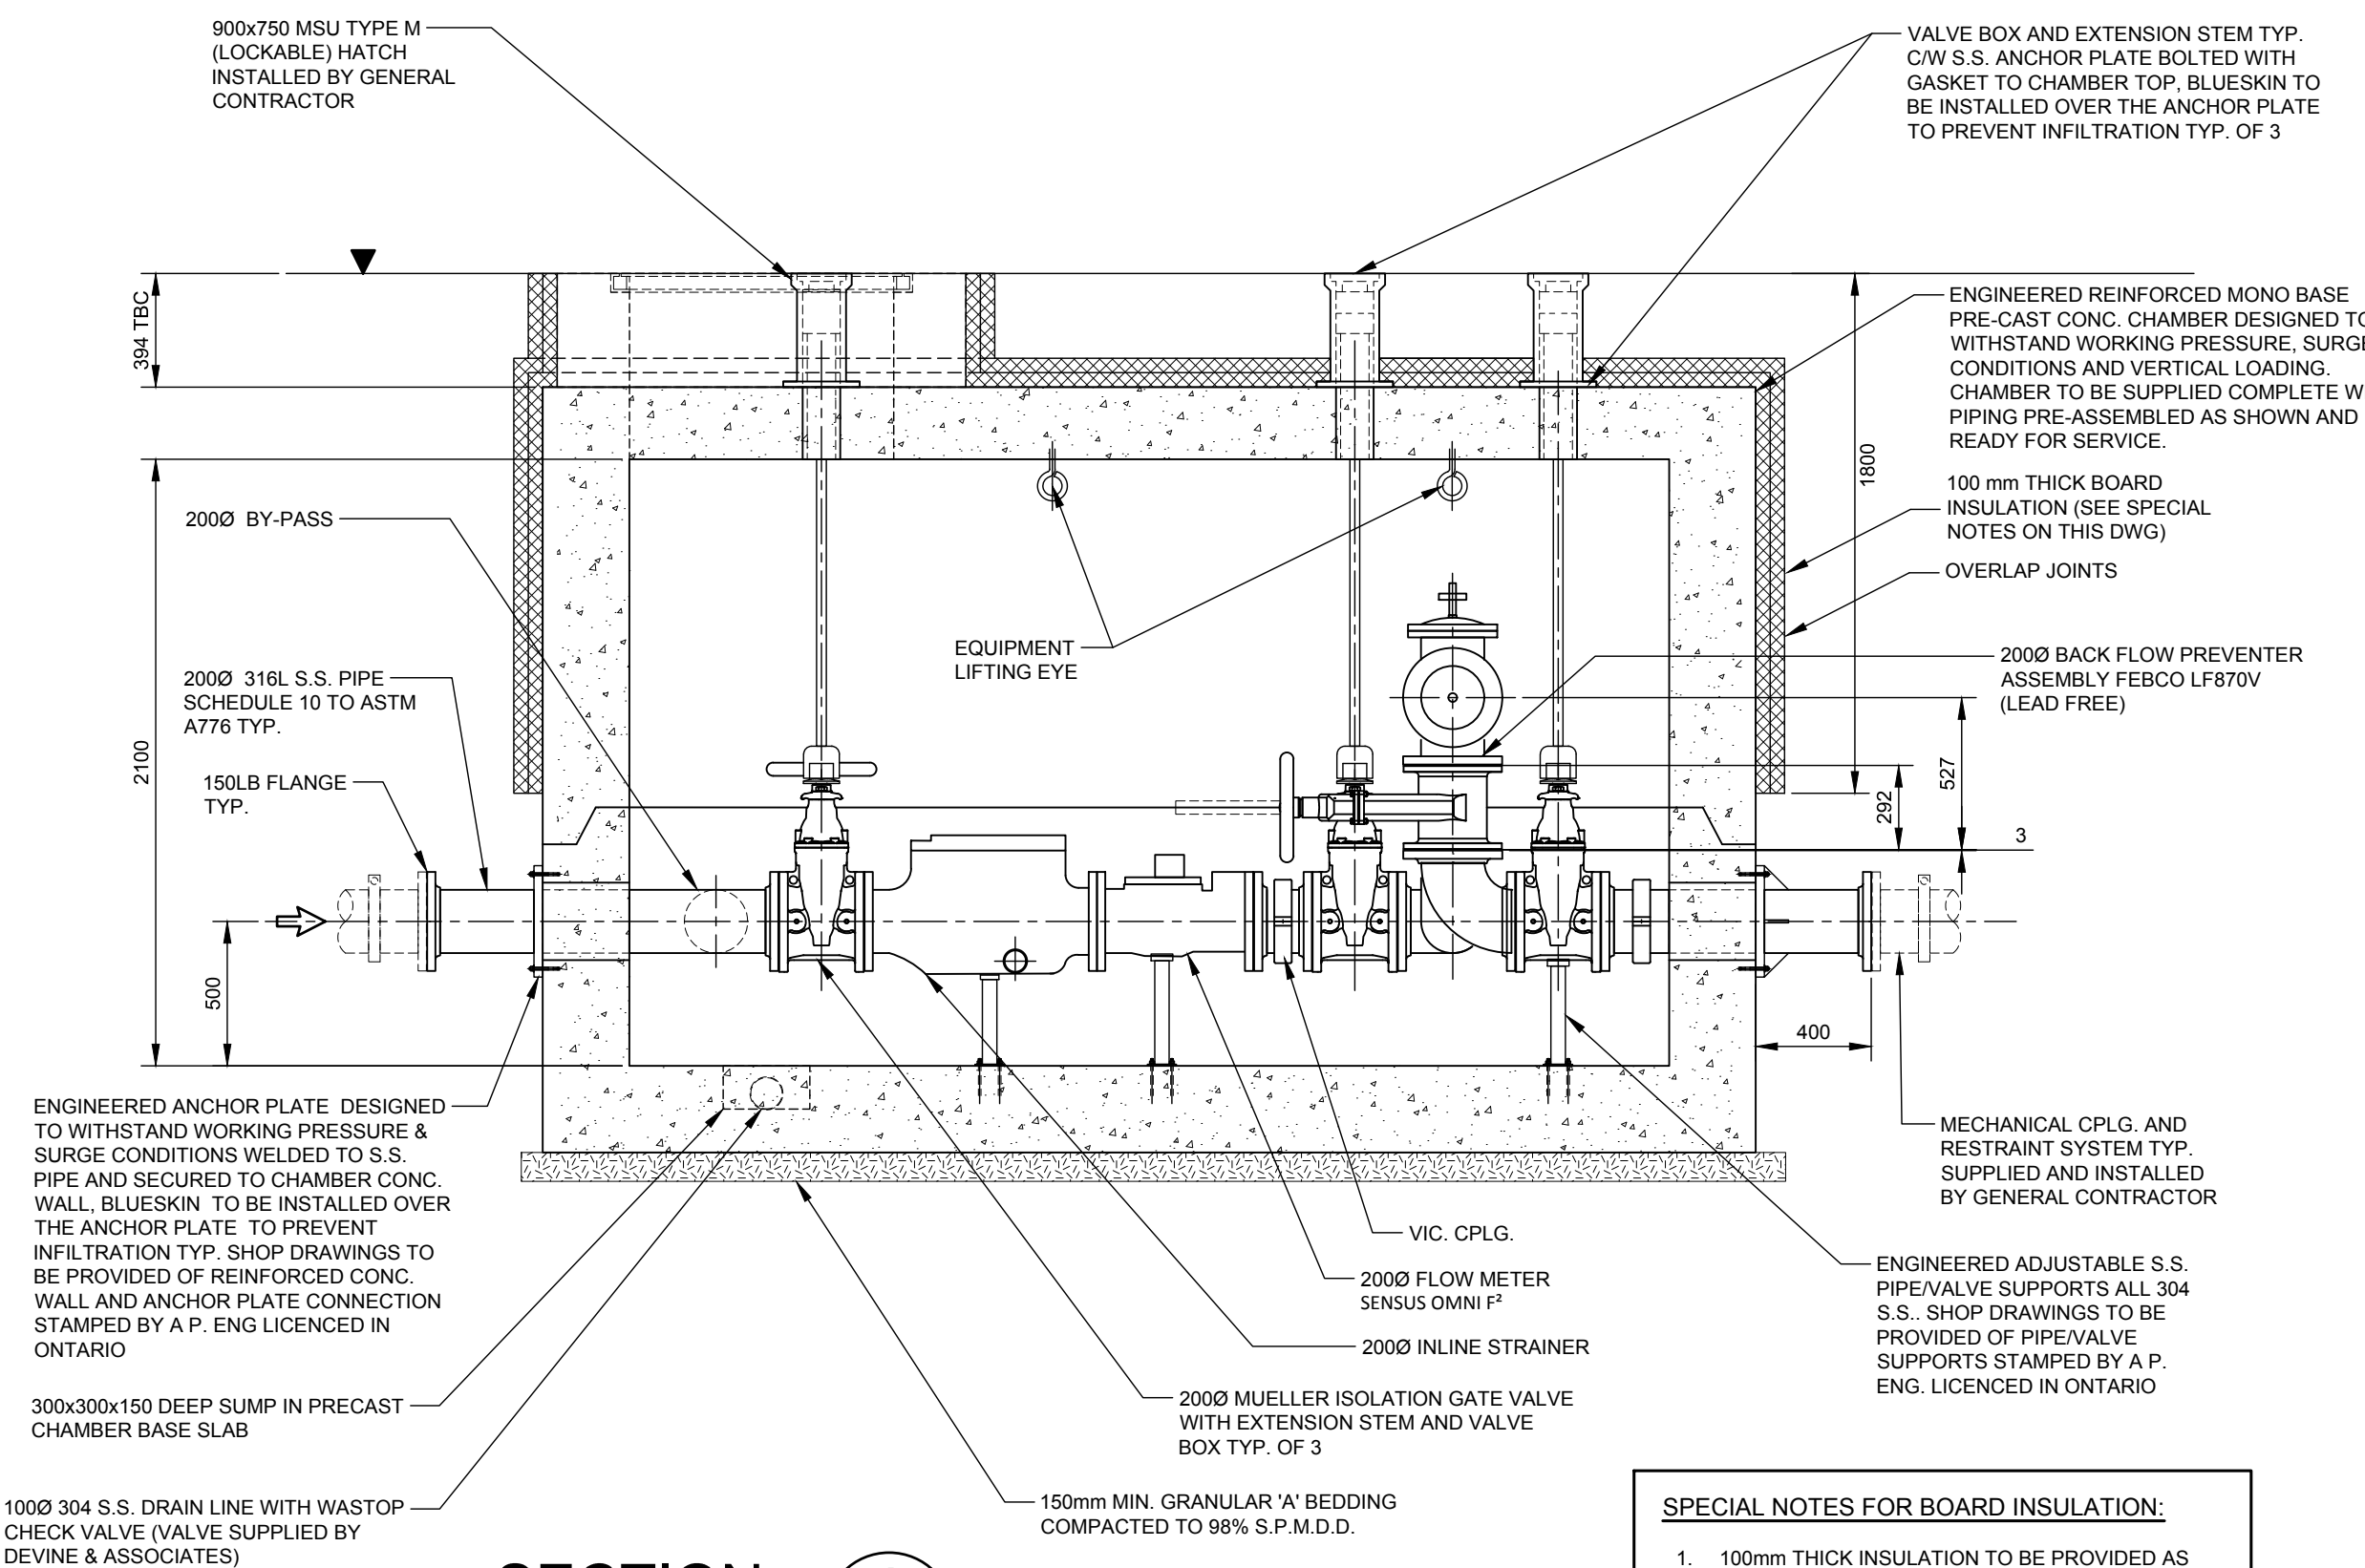


SECTION A
1:25

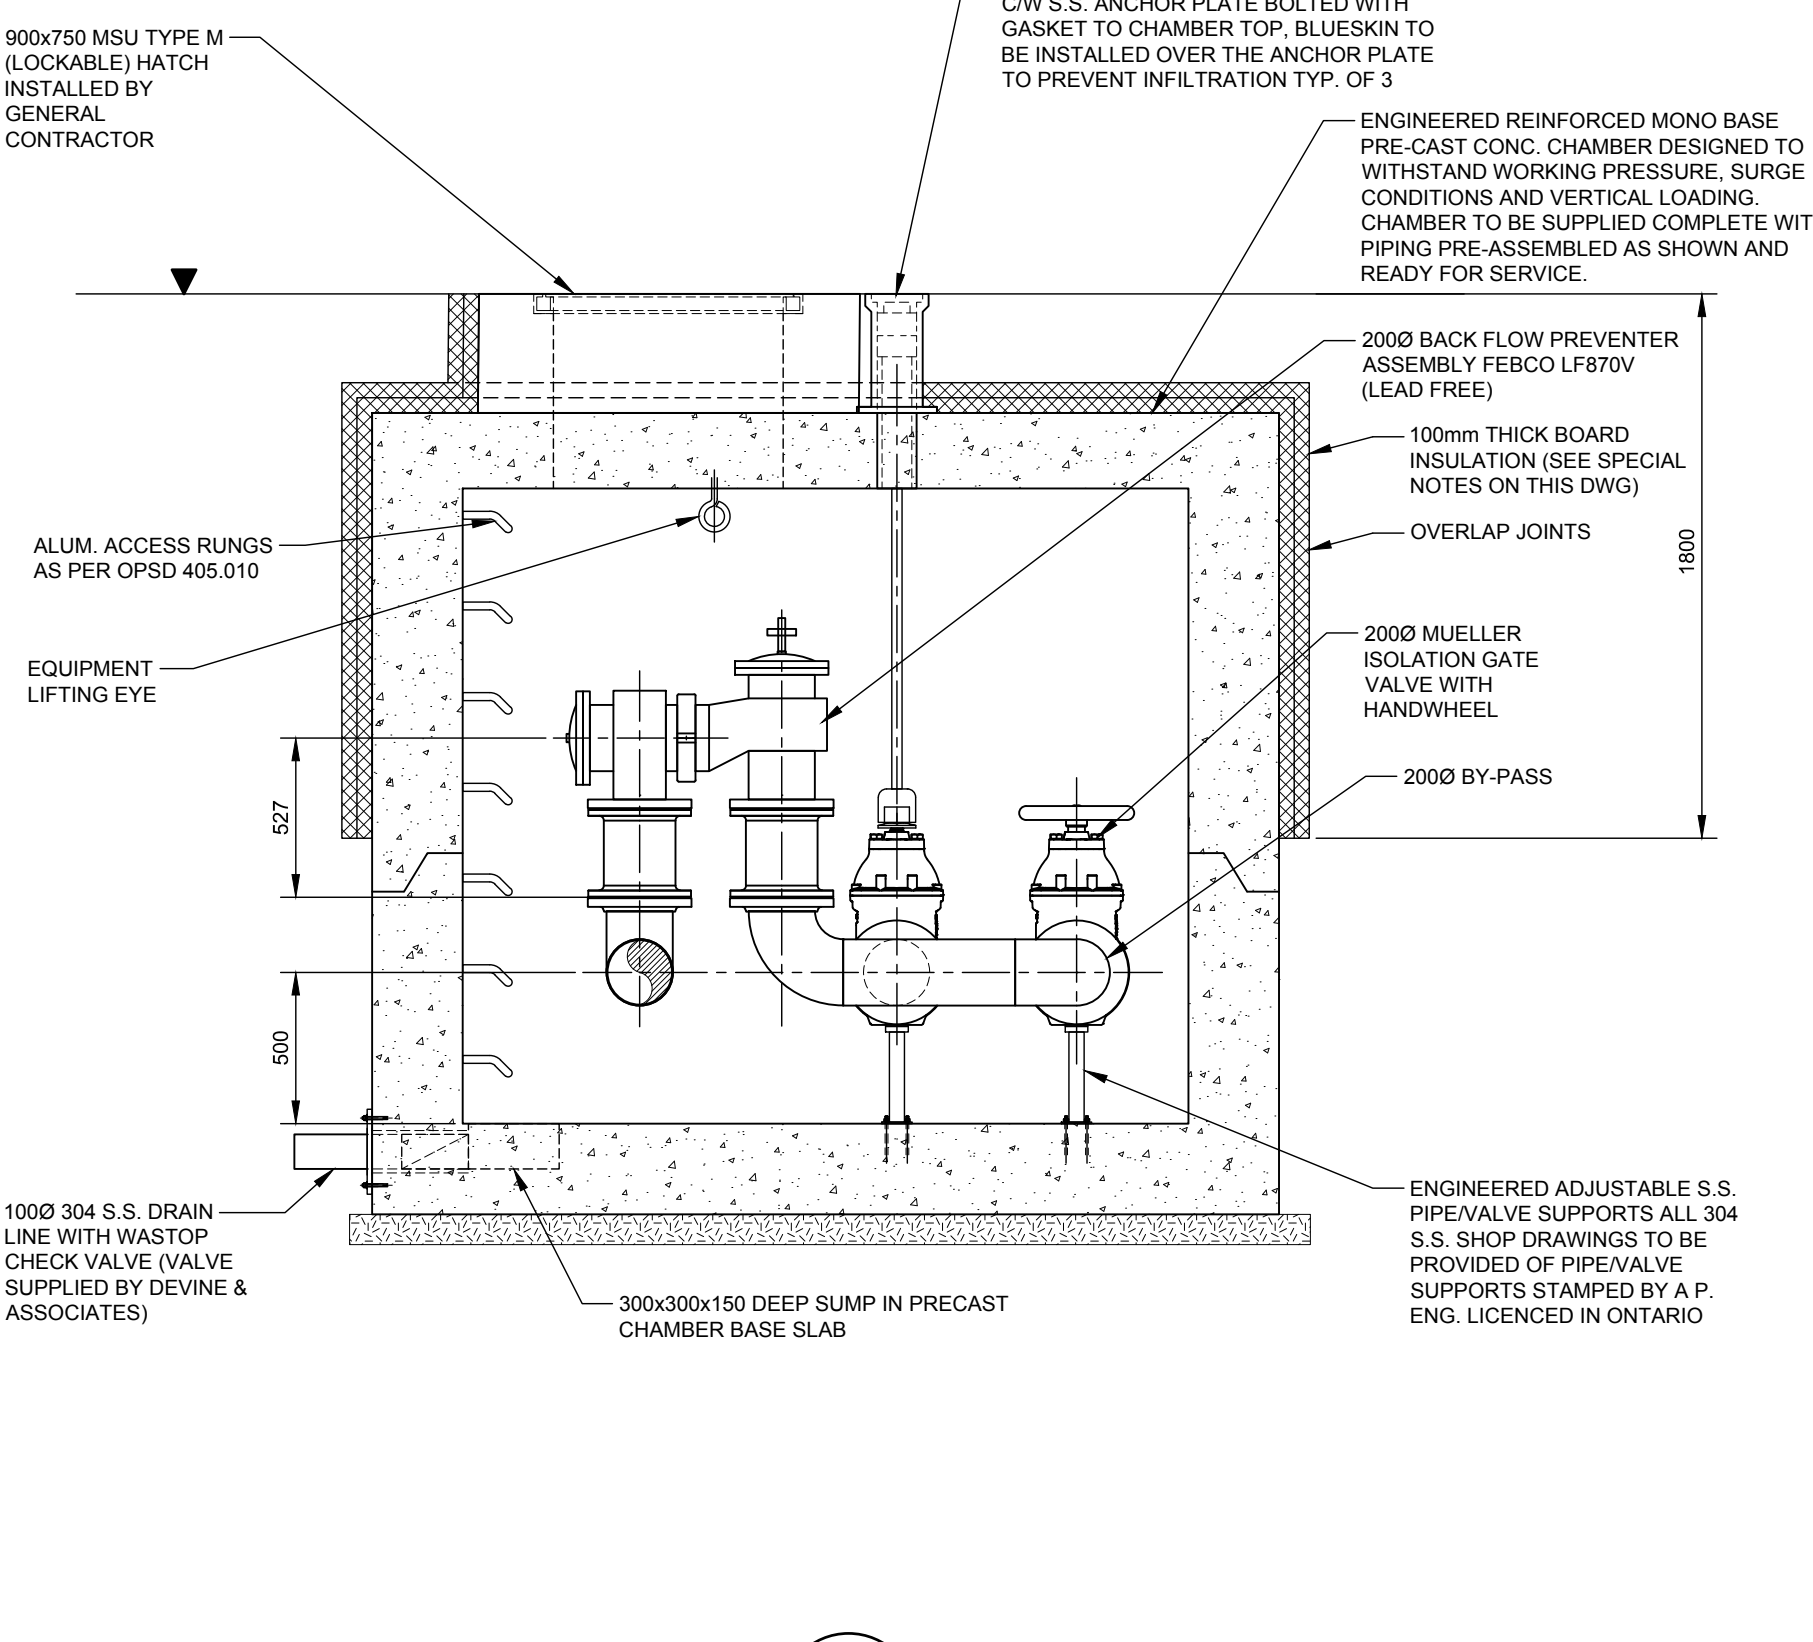

SECTION B
1:25

- SPECIAL NOTES FOR BOARD INSULATION:**
- 100mm THICK INSULATION TO BE PROVIDED AS TWO LAYERS OF 50mm STYROFOAM SM. (DOW HI-40) OR EQUIVALENT.
 - STAGGER INSULATION JOINTS
 - BOARD INSULATION TO BE INSTALLED AFTER THE APPLICATION OF BLUESKIN WATERPROOFING OR APPROVED EQUAL.

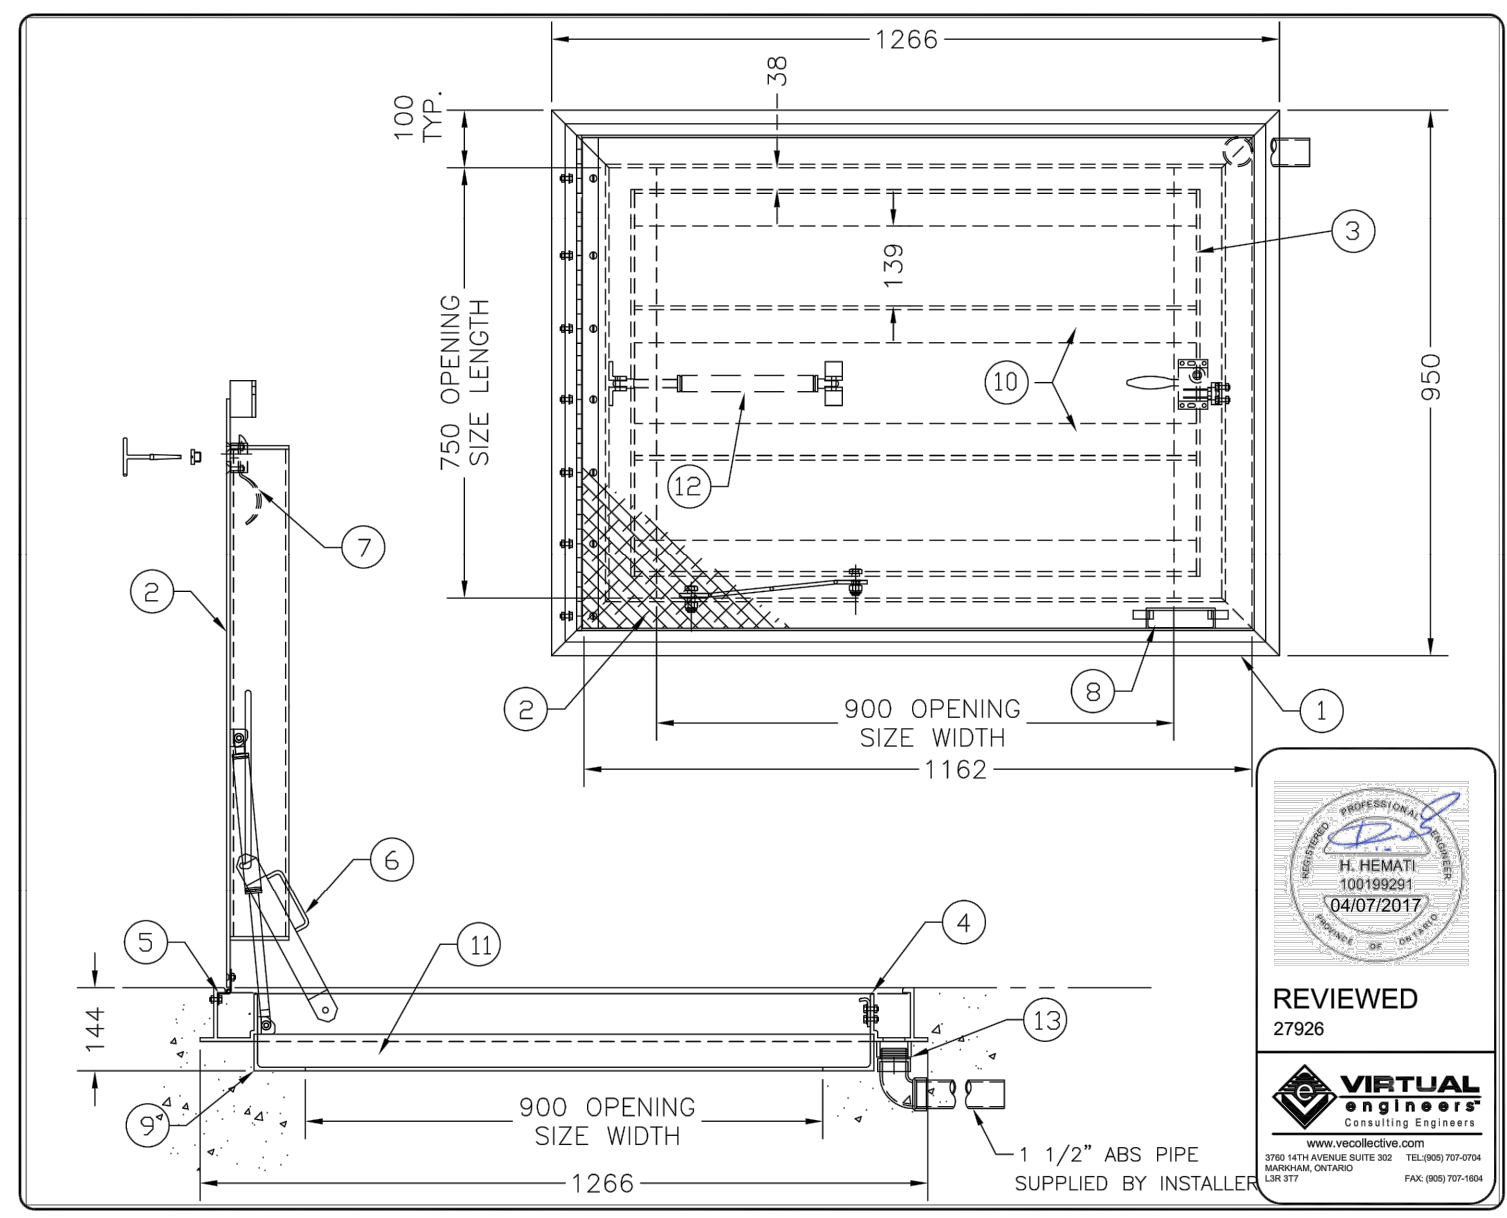

MSU		
MISSISSAUGA LTD.		
PHONE: (905) 883-1540		
FAX: (905) 883-2847		
WATTS: (605) 268-5556		
#	QTY.	DESCRIPTION
1	4	ALUMINUM FRAME EXTENSION #1010-1
2	1	ALUMINUM 1/4" TREAD PLATE
3	2	ALUMINUM 10 X 12MM FLAT BAR REINFORCEMENT
4	1	BLACK COPPER REINFORCEMENT
5	1	CONTINUOUS FORMED IRON C/W 1/4" TREAD PLATE
6	1	CONTINUOUS FORMED IRON C/W 1/4" TREAD PLATE
BENCH MARKS

U.T.M. COORDINATES: ZONE 17 NAD 83

DISTANCE NOTE

DISTANCES SHOWN HEREON ARE GROUND DISTANCES AND CAN BE CONVERTED TO GRID DISTANCES BY MULTIPLYING BY THE COMBINED SCALE FACTOR OF: 0.9996884

MNR No: 0312008008 - BENCH MARK No: 0312008008 - HORIZONTAL & VERTICAL CONTROL MONUMENT RECORD BRASS TABLE LOCATED ON THE NORTH SIDE OF MAPLEVIEW DRIVE EAST (12TH CONCESSION ROAD), APPROXIMATELY 10.0m EAST OF YONGE STREET (HWY #1) AND APPROXIMATELY 10.0m NORTH OF MAPLEVIEW OF THE DRIVE EAST CENTERLINE (2ND ORDER)

A PROTECTIVE WATER VALVE COVER HAS BEEN PLACED OVER MONUMENT CAP.

MNR No: 01019860402 - BENCH MARK No: 010660402 - HORIZONTAL CONTROL MONUMENT RECORD P.I.B. WITH BRASS CAP LOCATED ON THE EAST SIDE OF ST. PAUL'S CRESCENT AT THE NORTH END WHERE INTERSECTS YONGE STREET. (2ND ORDER)

MNR No: 001193104605 - BENCH MARK No: 31104605 - VERTICAL CONTROL MONUMENT RECORD BRASS TABLE LOCATED ON THE SOUTHWEST CORNER OF ST. PAUL'S ANGLICAN CHURCH, AT NORTH-EAST CORNER HORIZONTALLY IN NORTH FACE OF CONCRETE FOUNDATION OF ST. PAUL'S ANGLICAN CHURCH, AT NORTH-EAST CORNER (TOWER) 15.2m WEST OF BELL POLE AND 9.2m SOUTH-EAST OF "V" IN TWIN BIRCH TREES 15cm BELOW BRICK

NO.	REVISIONS	DATE	APPROVED

SCHAEFFERS
CONSULTING ENGINEERS

SCHAEFFER & ASSOCIATES LTD.

6 Ronrose Drive, Concord,
Ontario L4K 4R3

Tel: (905) 738-6100

Fax: (905) 738-6875

E-mail:
design@schaeffers.com

CITY OF BARRIE
ACCEPTED

DATE:

DIRECTOR OF ENGINEERING

**750 MAPLEVIEW DRIVE E.
SITE PLAN**

**BULK WATER METER AND BACK
FLOW PREVENTER CHAMBER**

Barrie
ENGINEERING DEPARTMENT

SCALE: HOR. N.T.S. VERT. PROJECT NO. **4867**

DESIGN M.K. DRAWN G.B. SHEET NO. **DET-4**

REVIEWED H.T. DATE MARCH 2021


1. ALL SEDIMENT CONTROL MEASURES SUCH AS SEDIMENT CONTROL FENCE, CONSTRUCTION ACCESS MATS, SEDIMENT TRAPS, SWALES AND CHECK DAMS MUST BE INSTALLED PRIOR TO THE COMMENCEMENT OF SITE WORKS.
2. SEDIMENT CONTROLS SHOULD BE INSPECTED ON A REGULAR BASIS AND AFTER EVERY SIGNIFICANT RAINFALL EVENT. REPAIRS TO ESC MEASURES MUST BE COMPLETED IN A TIMELY MANNER TO PREVENT SEDIMENT MIGRATION.
3. ADDITIONAL MATERIALS SUCH AS CLEAR STONE, FILTER FABRIC, PUMPS, HOSES AND SILTSOX TO BE KEPT ONSITE AT ALL TIMES FOR CONDUCTING REPAIRS TO SEDIMENT CONTROL MEASURES.
4. ALL DISTURBED AREAS LEFT INACTIVE FOR MORE THAN THIRTY DAYS ARE TO BE STABILIZED.
5. NATIVE AND NON-INVASIVE SEED MIXTURE TO BE USED FOR STABILIZATION OF DISTURBED AREAS. A NURSE CROPP CROP OF ANNUAL RYE OR EATS SHOULD BE PROVIDED AT THE SAME APPLICATION RATE.
6. THE STABILIZATION SEED MIXTURE IS TO BE APPLIED AT A MINIMUM RATE OF 25 kg/ha.
7. ENGINEERED CHANGES TO THE ESC MEASURES MAY BE NEEDED AS SITE CONDITIONS CHANGE THROUGHOUT THE CONSTRUCTION PROCESS. THESE UPDATES MUST REFLECT BEST MANAGEMENT PRACTICES TO CONTROL SEDIMENT AND EROSION ONSITE AND SHOULD BE COMPLETED BASED ON DIRECTION FROM THE SITE ENGINEER. ADDITIONAL MEASURES MAY BE REQUIRED AS DIRECTED BY AN ENGINEER THROUGHOUT THE CONSTRUCTION PROCESS.
8. THE CONSTRUCTION ENTRANCE MAT IS TO BE INSTALLED AS THE FIRST STEP IN THE SITE ALTERATION PROCESS.
9. SEDIMENT CONTROL FENCE IS TO BE INSTALLED DOWN SLOPE OF ALL DISTURBED AREAS. A DOUBLE ROW OF SEDIMENT CONTROL FENCE IS TO BE INSTALLED SURROUNDING ALL NATURAL HERITAGE FEATURES AND AS DIRECTED BY THE SITE ENGINEER. SEDIMENT CONTROL FENCE IS TO BE AS PER LRSOA STANDARD ESC-4 OR ESC-5 AS A MINIMUM. LIGHT DUTY SEDIMENT CONTROL FENCE IS NOT ACCEPTABLE.
10. THE DOUBLE ROW SEDIMENT CONTROL FENCES TO BE INSPECTED PRIOR TO STARTING ANY CONSTRUCTION WORK. DAMAGED PARTS TO BE REPAIRED/REPLACED BEFORE STARTING ANY CONSTRUCTION WORK.
11. CUT-OF SWALES OR DITCHES ARE TO BE INSTALLED AS SHOWN ON THE ESC PLANS AND AS NECESSARY BASED ON CHANGING SITE CONDITIONS TO DIRECT OVERLAND FLOW TO THE APPROPRIATE SEDIMENT TRAP.
12. CHECK DAMS ARE TO BE INSTALLED IN ALL SWALES AND DITCHES IN ACCORDANCE WITH DRAWING LRSOA ESC-2, AS A MINIMUM
13. TEMPORARY SEDIMENT TRAP(S) ARE TO BE CONSTRUCTED AT THE BEGINNING OF SITE GRADING AND IF THE SITE DRAINAGE CHANGES DURING CONSTRUCTION, IT MAY BE NECESSARY FOR TEMPORARY SWALES TO BE CONSTRUCTED TO DIRECT SITE FLOWS TO THE TEMPORARY SEDIMENT TRAP(S) DURING ROUGH GRADING AND AS CONSTRUCTION PROGRESSES.
14. FILTERREX SILTSOX OR APPROVED EQUIVALENT TO BE INSTALLED DOWNSTREAM FROM SEDIMENT TRAP TO A MINIMUM HEIGHT OF 300mm.
15. IF STOCKPILES ARE USED ON-SITE FOR THE STORAGE OF EXCESS MATERIAL, THEY ARE TO BE IN ACCORDANCE WITH DETAIL DRAWING LRSOA ESC-6.
16. ANY DEWATERING OCCURRING ONSITE MUST BE IN ACCORDANCE WITH AN APPROVED DEWATERING PLAN. ADDITIONAL DEWATERING REQUIREMENTS MAY BE DEEMED NECESSARY AND SHALL BE IMPLEMENTED AS DIRECTED BY THE ENGINEER, CONTRACT ADMINISTRATOR OR LOCAL MUNICIPALITY.
17. REFUGING IS TO TAKE PLACE A MINIMUM OF THIRTY METRES FROM ANY WATERCOURSE OR ENVIRONMENTALLY SENSITIVE AREA.
18. AN APPROVED SPILLS MANAGEMENT PLAN IS TO BE KEPT ONSITE.
19. SPILL CLEANUP EQUIPMENT SUCH AS ABSORPTIVE MEDIA IS TO BE MAINTAINED ONSITE FOR IMMEDIATE USE IN THE EVENT OF A SPILL.
20. SPILLS ARE TO BE REPORTED IMMEDIATELY TO THE MOCCS SPILLS ACTION CENTRE AT 1-800-268-6060
21. THE CONTRACTOR WILL BE RESPONSIBLE FOR CLEAN-UP AND RESTORATION, INCLUDING ALL COSTS, DUE TO THE RELEASE OF SEDIMENT FROM THE SITE.
22. LOW IMPACT DEVELOPMENT (LID) MEASURES ARE NOT TO BE USED AS SEDIMENT CONTROL DEVICES.
23. ADDITIONAL SEDIMENT CONTROL DEVICES MAY BE DEEMED NECESSARY AND AS SITE CONDITIONS CHANGE AND SHALL BE INSTALLED AS DIRECTED BY THE SITE ENGINEER, CONTRACTOR, ADMINISTRATOR OR LOCAL MUNICIPALITY.



1. THIS DRAWING TO BE READ IN CONJUNCTION WITH DWG'S SC-1 TO SC-4.
2. THE CONTRACTOR SHALL PREVENT MUD TRUCKING INTO EXISTING RIGHT-OF-WAYS AND SHALL PROVIDE FOR CLEANUP AT HIS OWN EXPENSE AS DIRECTED BY THE ENGINEER. THE CONTRACTOR SHALL BE RESPONSIBLE TO CONTROL DUST IN THE PROJECT AND HE SHALL PROVIDE, AT HIS OWN EXPENSE, CONTROLLING MEASURES AS DIRECTED BY THE ENGINEER.
3. ALL TOPSOIL TO BE DISPOSED OF AT THE CONTRACTOR'S EXPENSE.
4. THE ENTIRE DISTURBED AREA IS TO BE STABILIZED AND SEEDED IMMEDIATELY UPON COMPLETION OF THE ROUGH GRADING.
5. THE PROTECTION OF EXISTING TREES AND STABILIZATION OF THE SITE, SILTATION CONTROL MEASURES SHALL BE REMOVED AS DIRECTED BY THE TOWN ENGINEER.
6. PROPOSED ELEVATIONS BELOW THE PROPOSED GRADES ARE: 0.5m for BLOCKS 8.75m, for OPEN SPACES 0.30m and FOR ROADS 0.50m.

	DENOTES TEMPORARY CUT-OFF SWALE AND ELEVATION DURING CONSTRUCTION
	DENOTES STANDARD SILTATION CONTROL FENCE (As per LSRCA TECHNICAL GUIDELINES)
	DENOTES TREE PROTECTION/HEAVY DUTY SILTATION CONTROL FENCE
	DENOTES DRAINAGE AREA BOUNDARY
	DENOTES LIMIT OF SUBDIVISION
	DENOTES DOUBLE FENCE WITH STRAW BALES IN BETWEEN
	DENOTES DRAINAGE AREA NUMBER
	DENOTES DRAINAGE AREA IN HECTARES
	DENOTES EXISTING CONTOUR ELEVATION
	DENOTES ROCK CHECK DAM
	DENOTES ROCK CHECK DAM AND FILTER
	DENOTES EXISTING TREES
	DENOTES EXISTING EDGE OF TREELINE
	DENOTES SILT TRAP
	DENOTES 3:1 MAX SLOPE
	TC-31L
	TC-22
	DENOTES CATCHBASIN INLET PROTECTION FILTER

"I HAVE REVIEWED THE PLANS FOR THE CONSTRUCTION OF SEDIMENT CONTROL LOCATED AT 750 MAPLEVIEW DRIVE E. AND HAVE PREPARED THIS PLAN TO INDICATE THE COMPATIBILITY OF THE PROPOSAL TO EXISTING ADJACENT PROPERTIES AND MUNICIPAL SERVICES. IT IS MY BELIEF THAT ADHERENCE TO THE PROPOSED GRADES AS SHOWN WILL PRODUCE ADEQUATE SURFACE DRAINAGE AND PROPER FACILITY OF MUNICIPAL SERVICES WITHOUT ANY DETRIMENTAL EFFECT TO THE EXISTING DRAINAGE PATTERNS OR ADJACENT PROPERTIES".

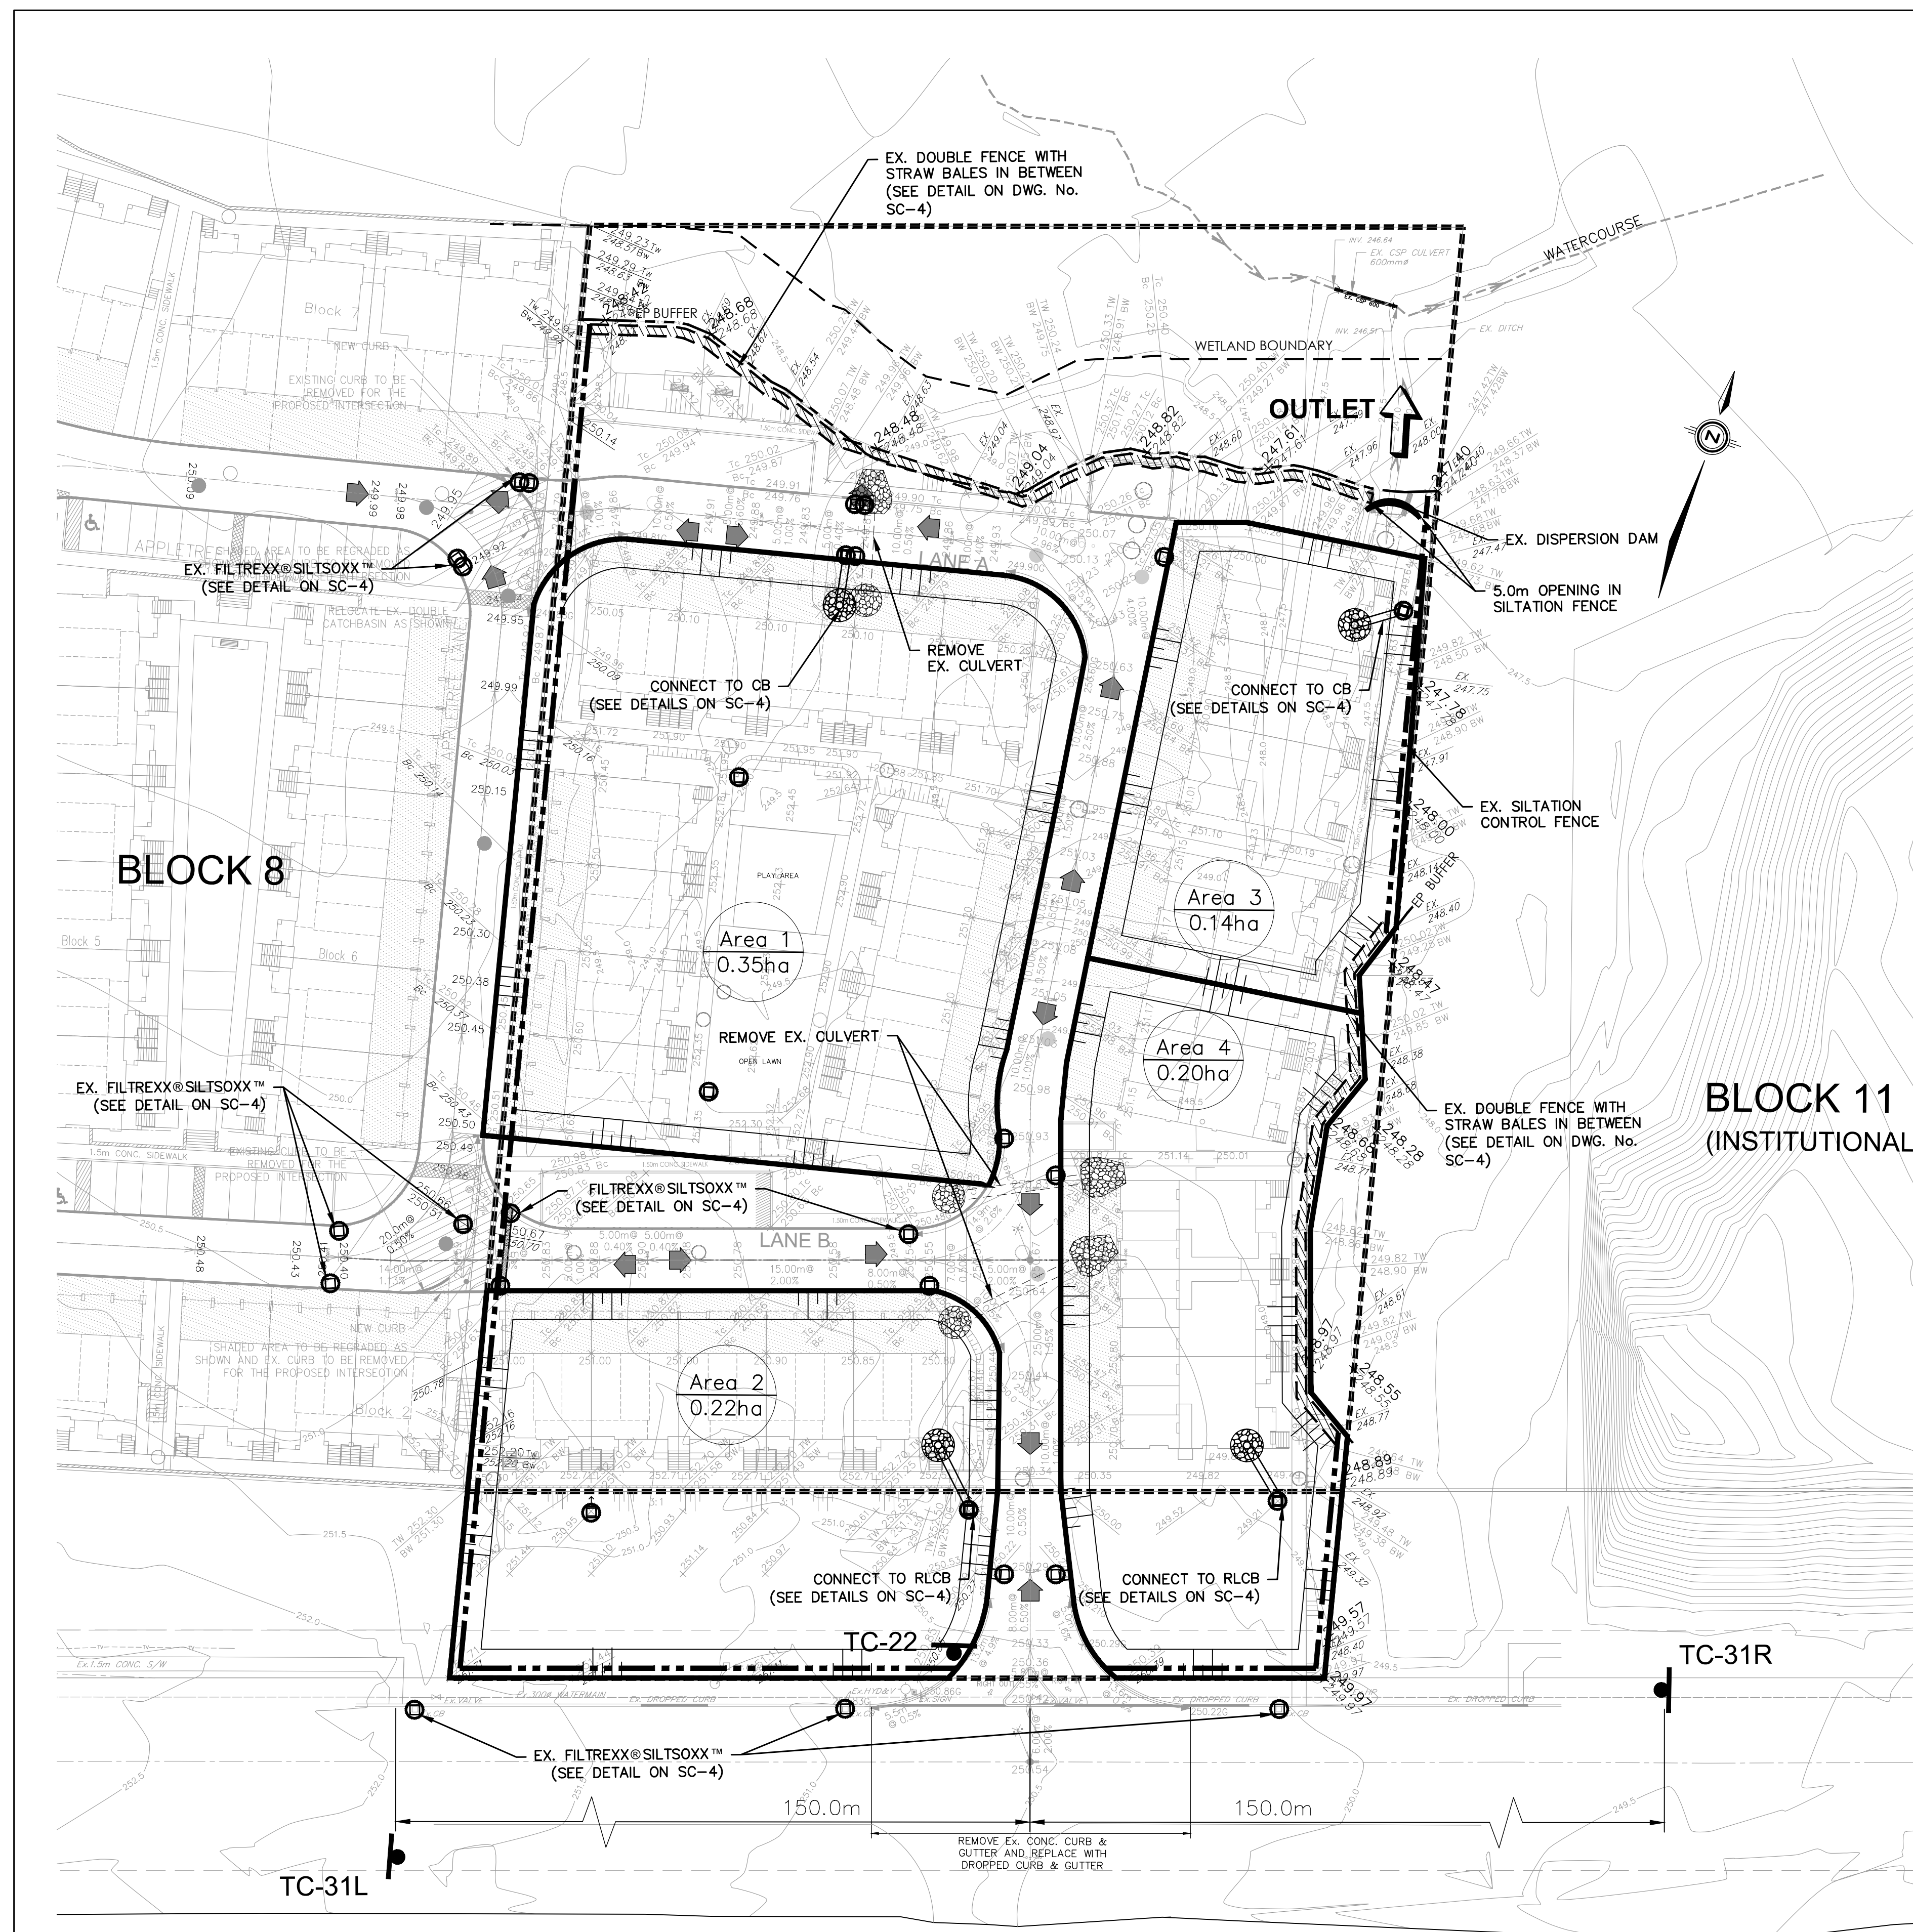

BENCH MARKS DISTANCE NOTE DISTANCES SHOWN HEREON ARE GROUND DISTANCES AND CAN BE CONVERTED TO GRID DISTANCES BY MULTIPLYING BY THE COMBINED SCALE FACTOR OF 0.9996884 MNR No: 03120080008 – BENCH MARK No: 03120080008 – HORIZONTAL & VERTICAL CONTROL MONUMENT RECORD BRASS TABLE LOCATED ON THE NORTH SIDE OF MAPLEVIEW DRIVE EAST (10TH CONCESSION ROAD), APPROXIMATELY 0.8MT EAST OF YONGE STREET (HWY #11) AND APPROXIMATELY 10.0m NORTH OF MAPLEVIEW OF THE DRIVE EAST CENTERLINE (2ND ORDER) A PROTECTIVE WATER VALVE COVER HAS BEEN PLACED OVER MONUMENT CAP. MNR No: 01019860402 – BENCH MARK No: 010860402 – HORIZONTAL CONTROL MONUMENT RECORD R.I.B. WITH BRASS CAP LOCATED ON THE EAST SIDE OF ST. PAUL'S CRESCENT AT THE NORTH END WHERE INTERSECTS YONGE STREET. (2ND ORDER) MNR No: 001193104605 – BENCH MARK No: 31144605 – VERTICAL CONTROL MONUMENT RECORD BRASS TABLE – G.S.C. LOCATED ON THE SOUTHWEST CORNER OF ST. PAUL'S CRESCENT AND YONGE STREET, TABLE SET HORIZONTALLY IN NORTH FACE OF CONCRETE FOUNDATION OF ST. PAUL'S ANGLICAN CHURCH, AT NORTH-EAST CORNER (TOWER) 15.2m WEST OF BELL POLE AND 9.2m SOUTH-EAST OF "V" IN TWO BRICK TREES 15cm BELOW BRICK		U.T.M. COORDINATES: ZONE 17 NAD 83	NO.	REVISIONS	DATE	APPROVED	 SCHAEFFERS CONSULTING ENGINEERS SCHAEFFER & ASSOCIATES LTD.	6 Ronrose Drive, Concord, Ontario L4K 4R3 Tel: (905) 738-6100 Fax: (905) 738-6875 E-mail: design@schaeffers.com	 CITY OF BARRIE ACCEPTED DATE: DIRECTOR OF ENGINEERING	750 MAPLEVIEW DRIVE E. SEDIMENT CONTROL PLAN DURING CONSTRUCTION OF SERVICES AND HOUSES	 Barrie ENGINEERING DEPARTMENT SCALE HOR: 1:400 VERT: PROJECT NO. 4867 DESIGN G.B. DRAWN G.B. SHEET NO. SC-3 REVIEWED H.T. DATE MARCH 2021
--	--	------------------------------------	-----	-----------	------	----------	---	--	---	--	--

