



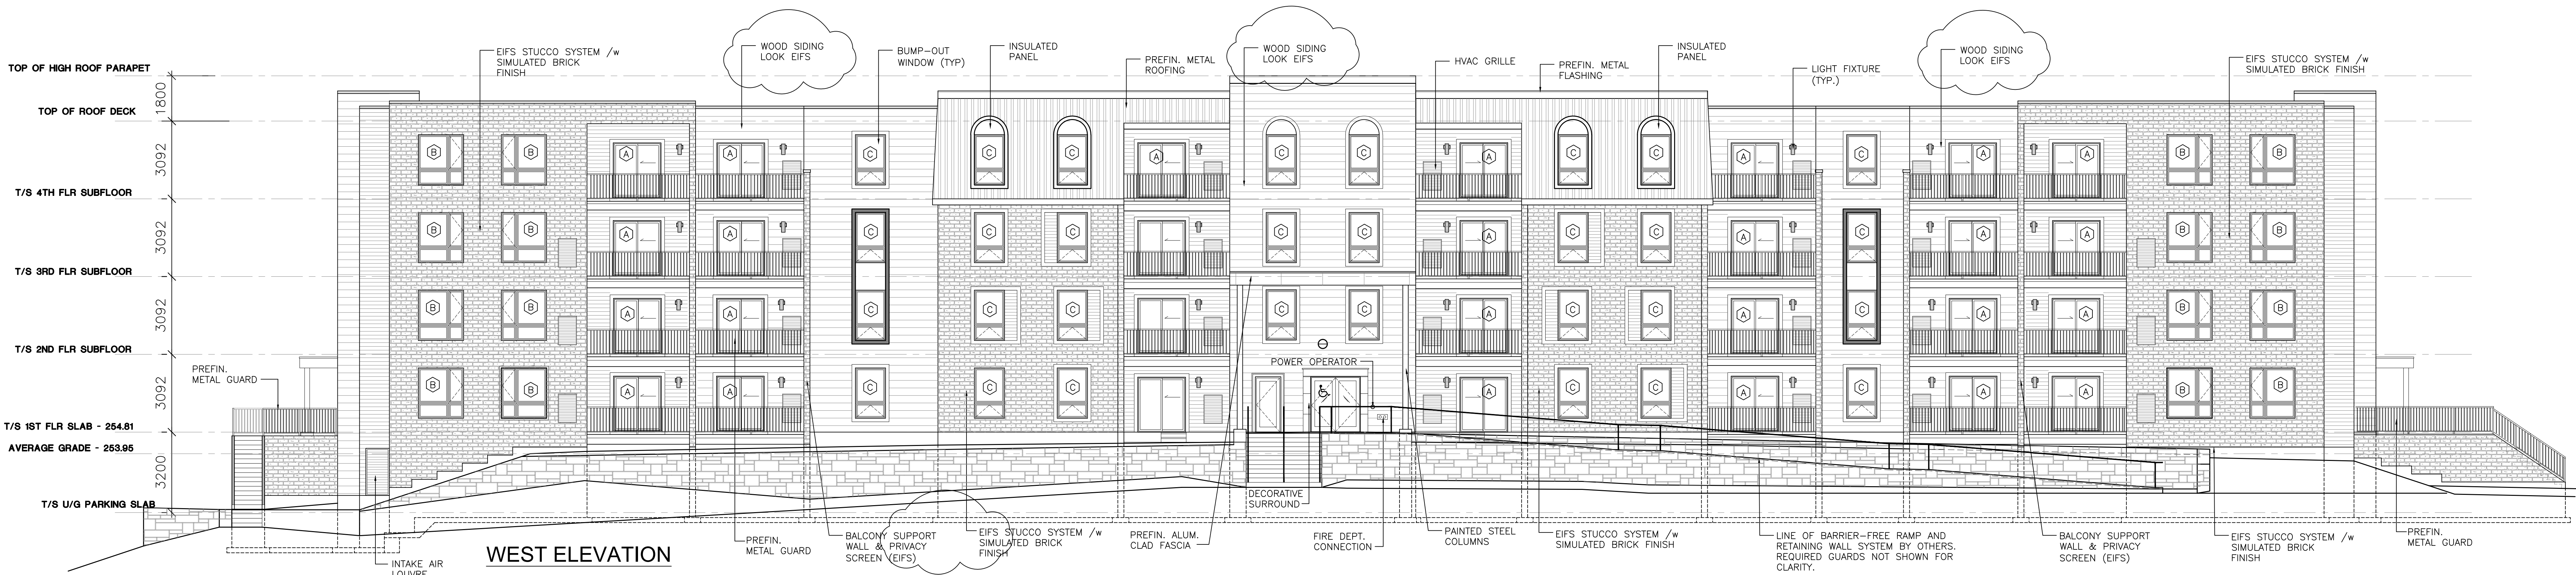


WEST ELEVATION



EAST ELEVATION

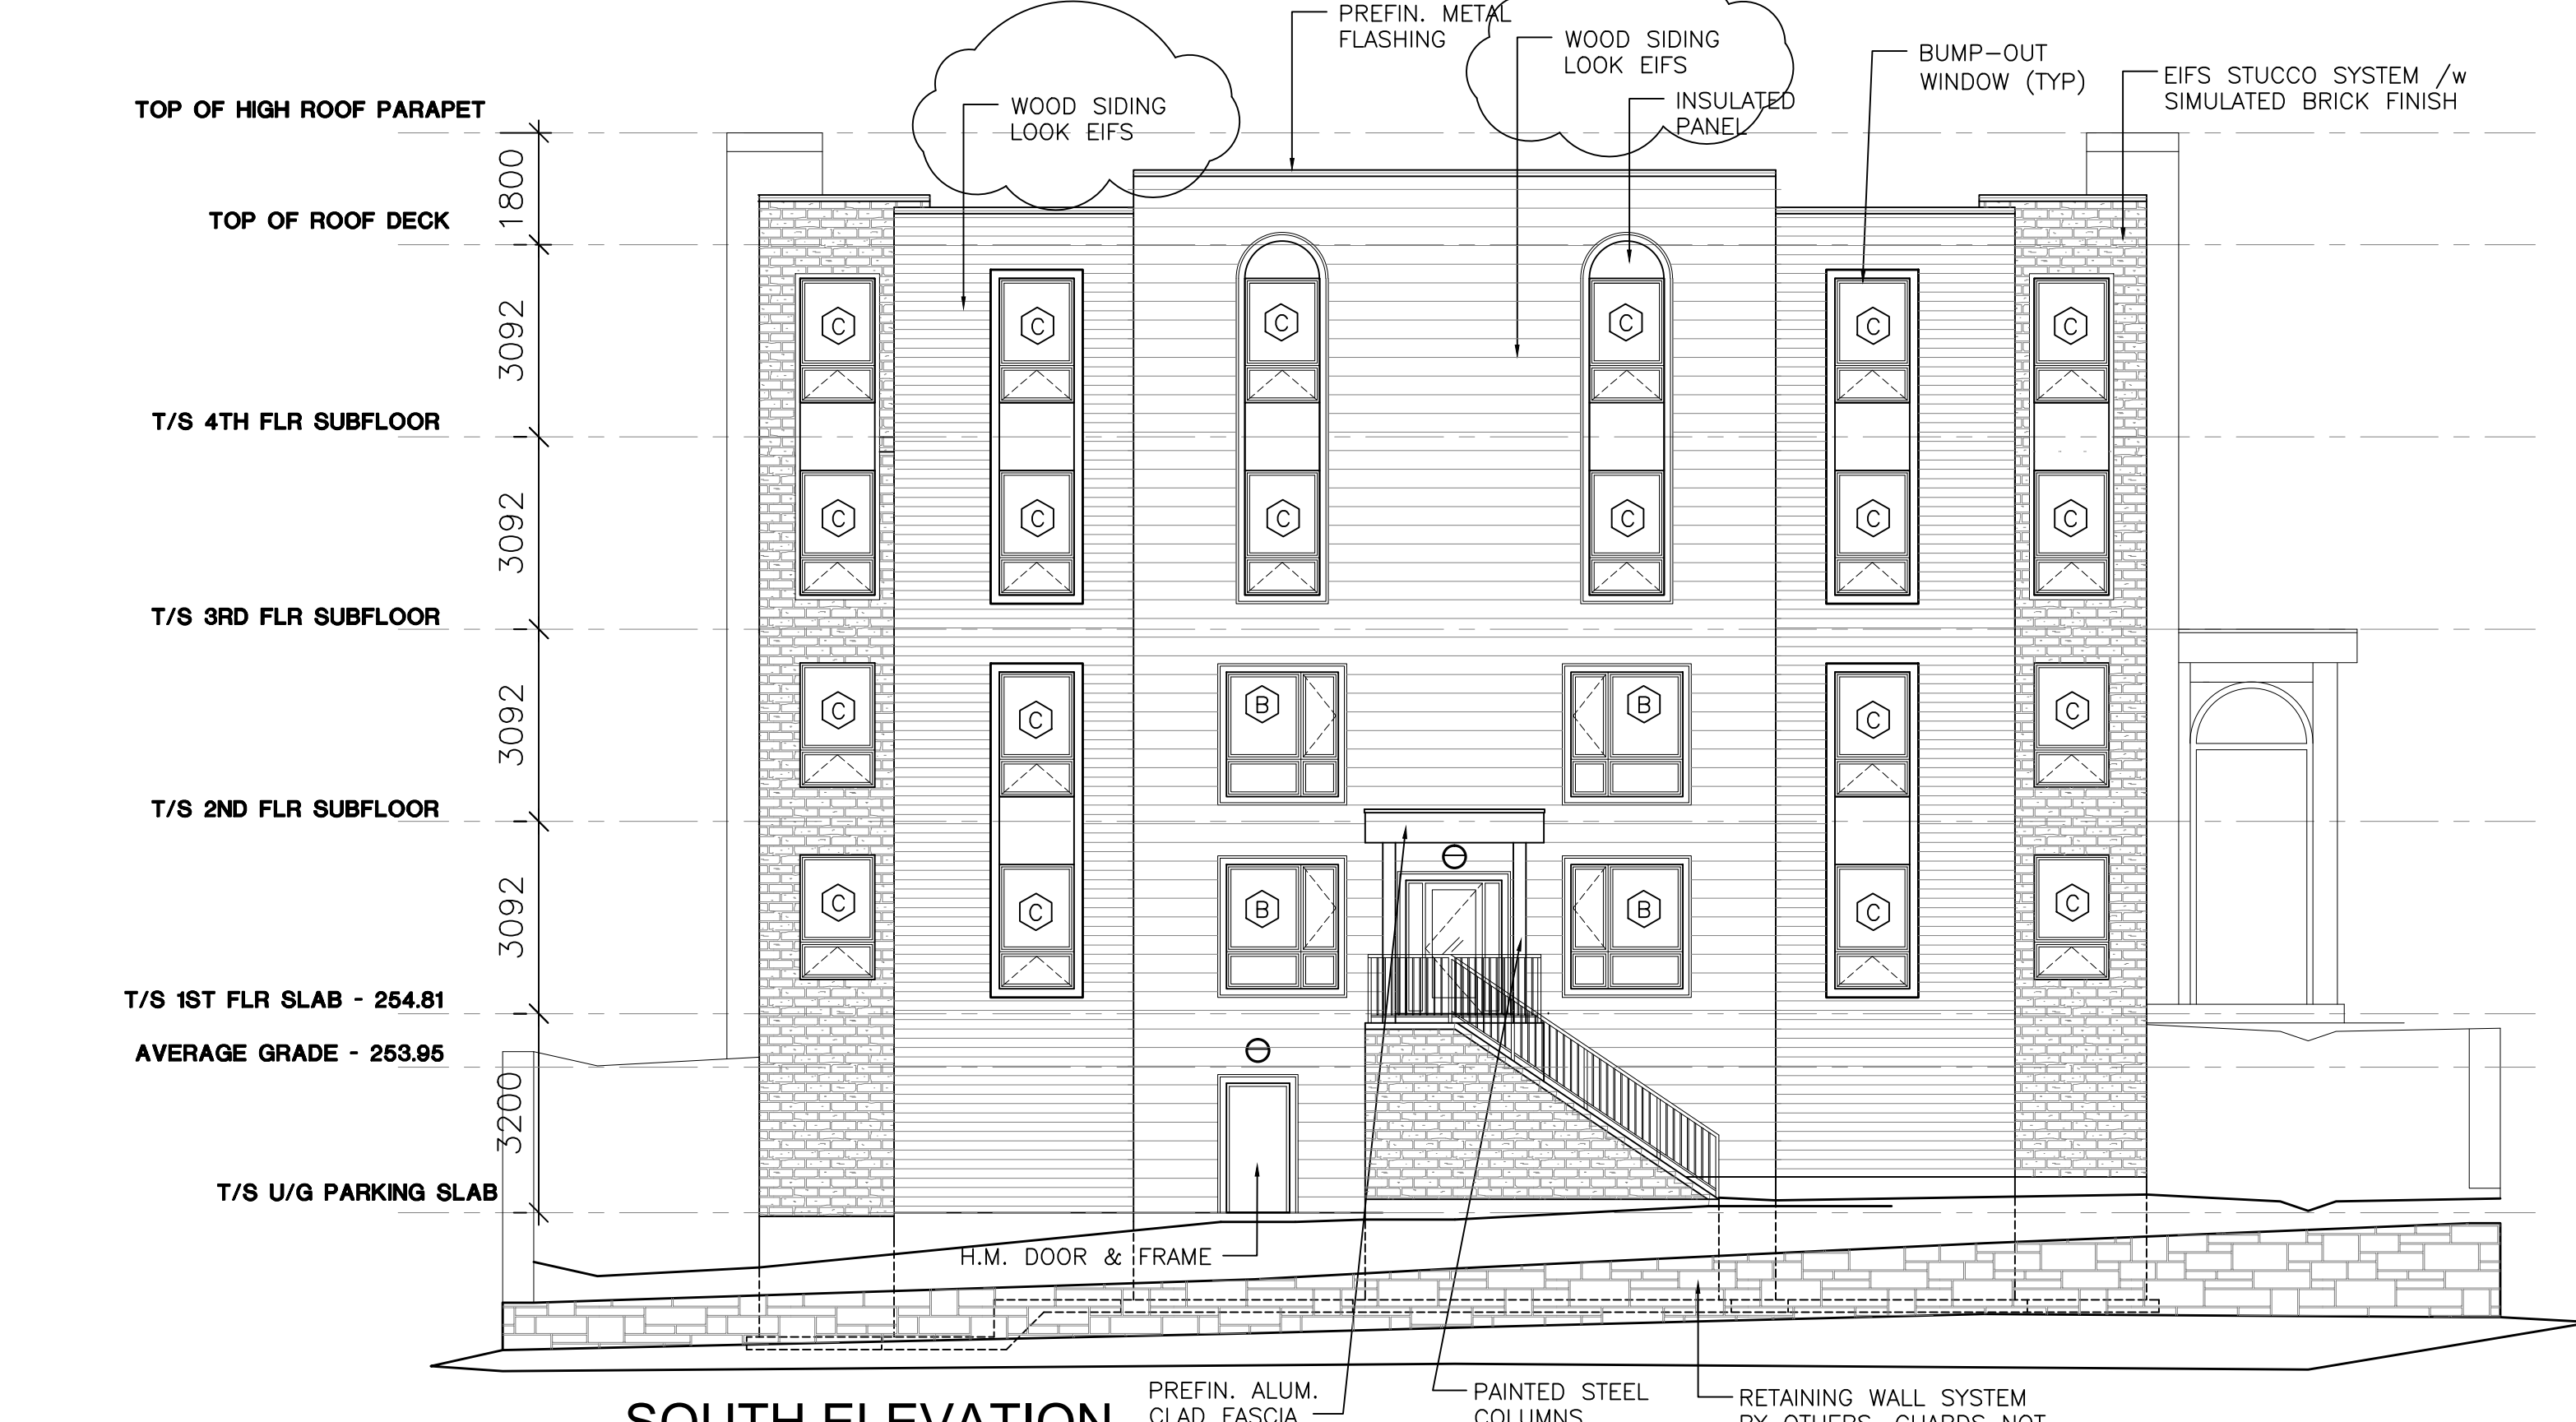

SOUTH ELEVATION

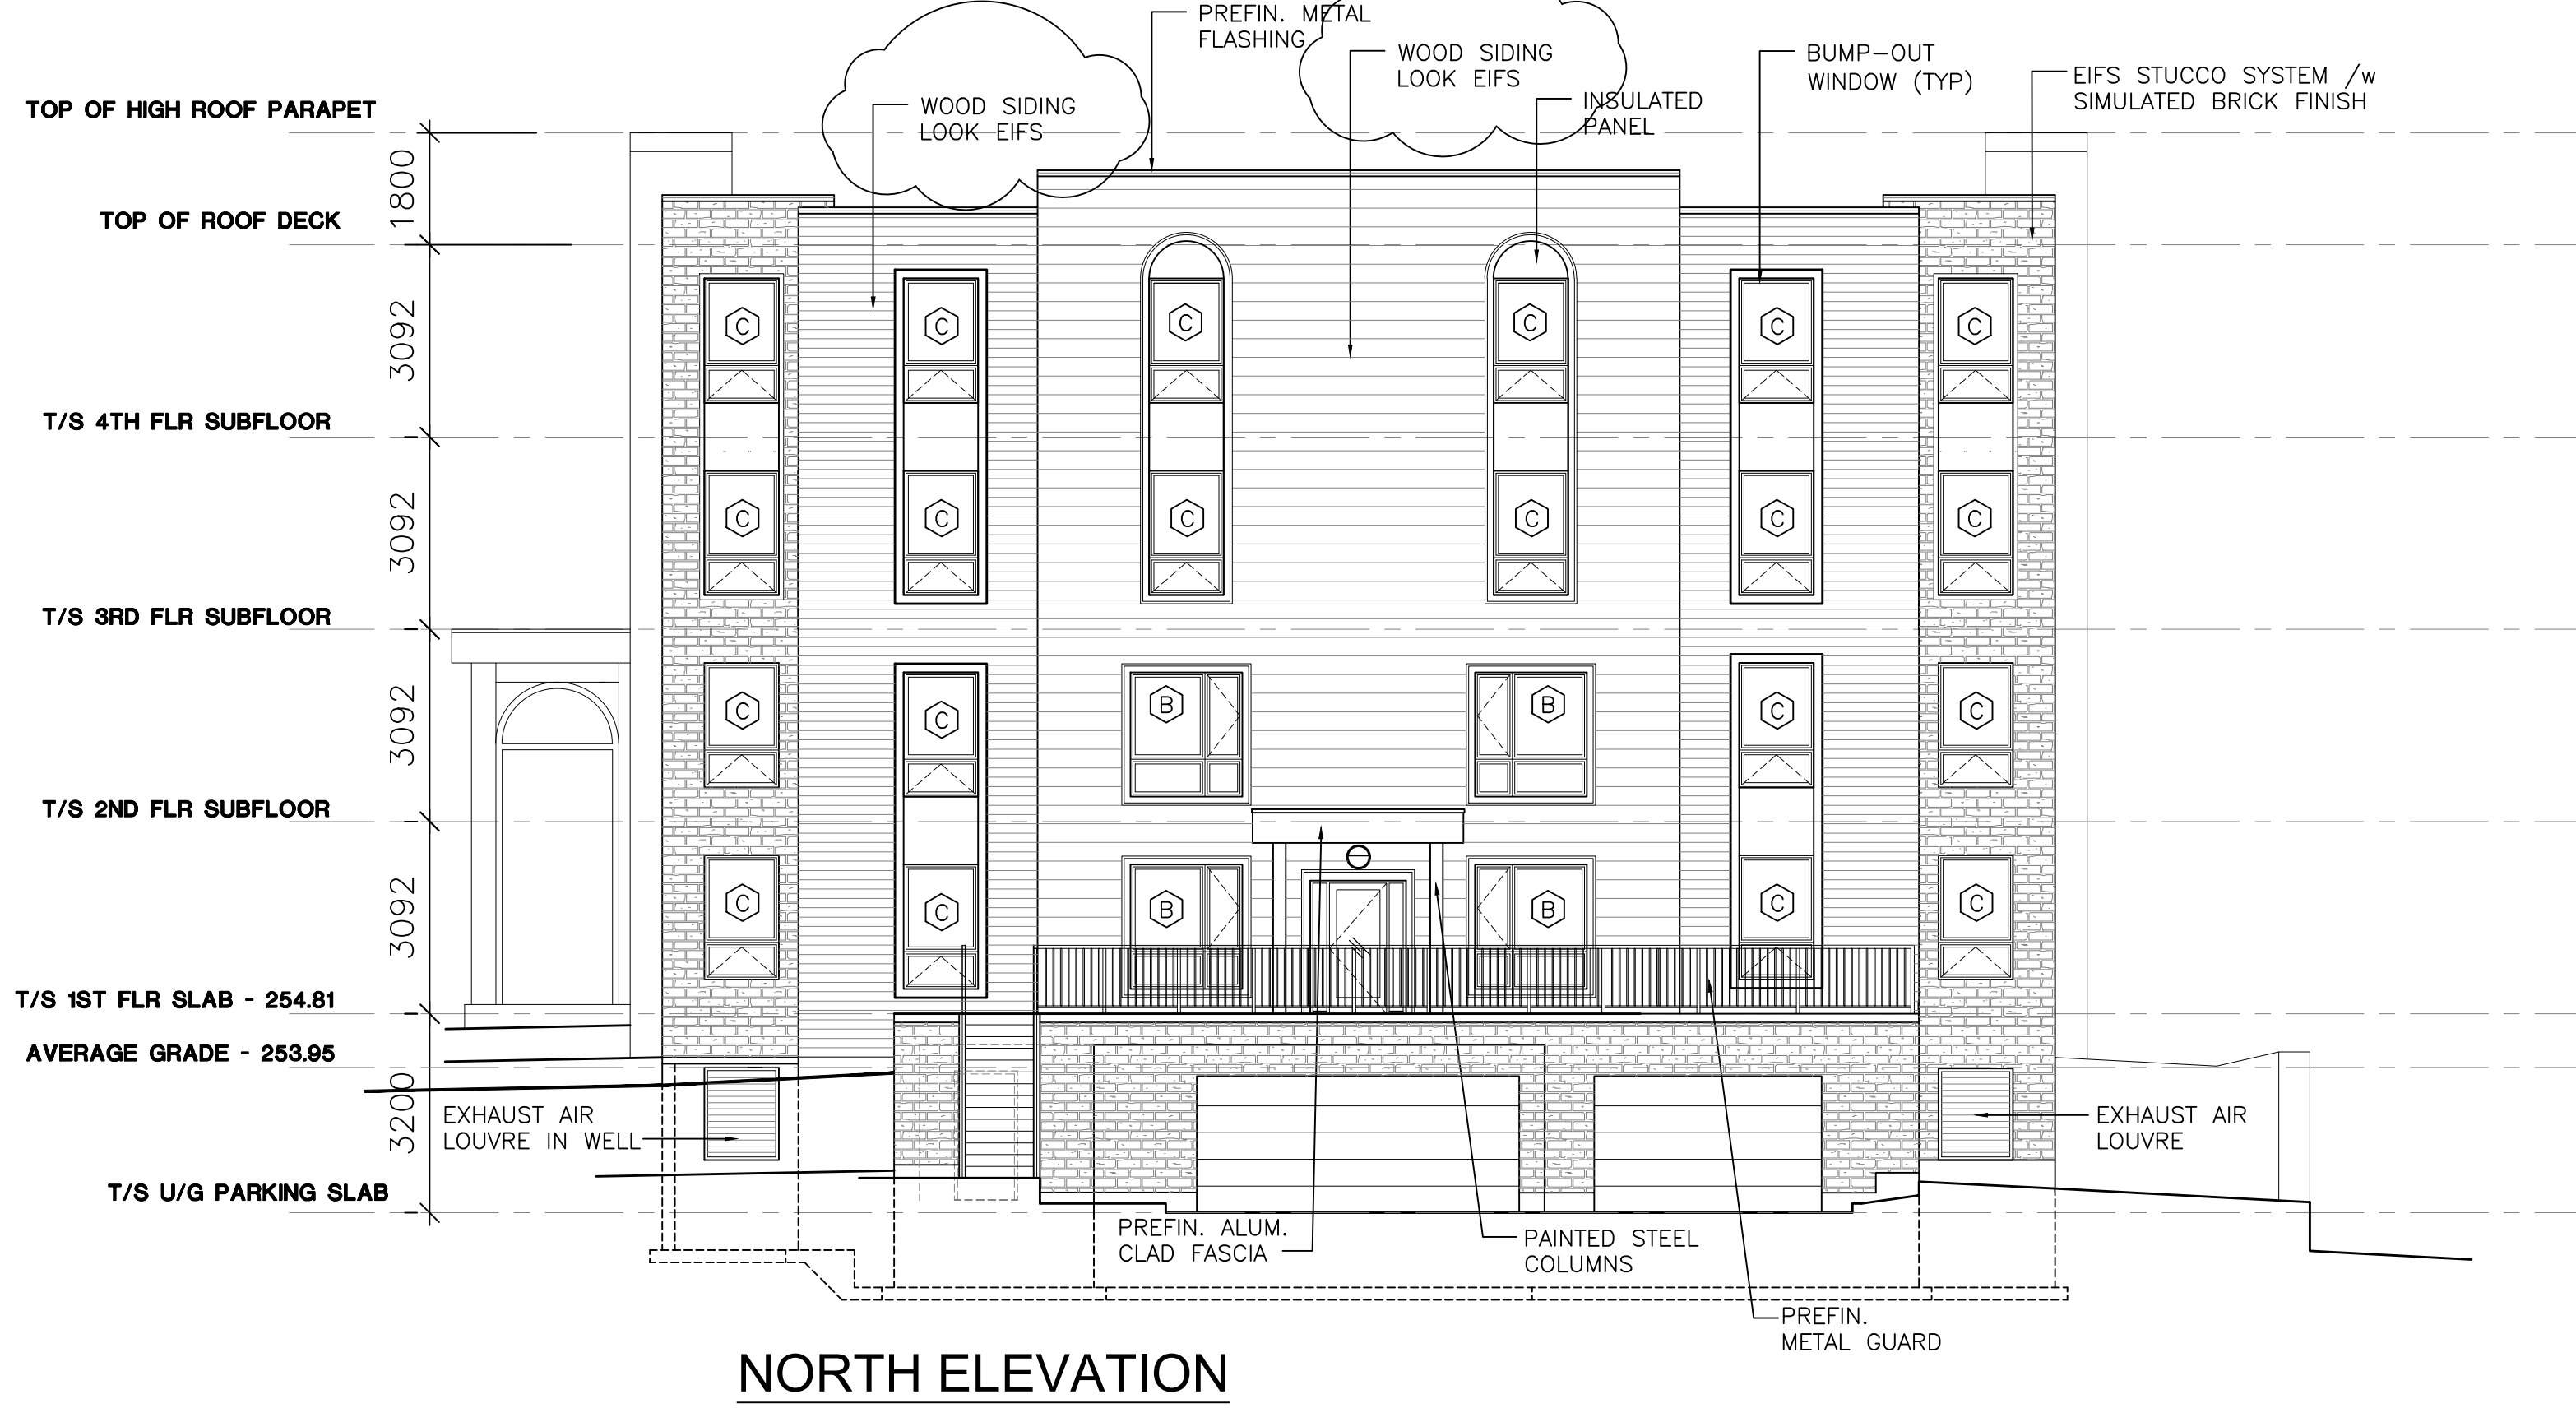


NORTH ELEVATION

WINDOW SCHEDULE

WINDOW NOTES

- WINDOW UNITS BASED ON "HOLLAND" WINDOWS. OTHER MANUFACTURERS OF APPROVED EQUAL OR BETTER QUALITY ARE ACCEPTABLE.
- ALL WINDOWS SHALL MEET MINIMUM STANDARDS FOR AIR AND WATER LEAKAGE, WIND LOAD RESISTANCE AND RESISTANCE TO FORCED ENTRY AS PER CAN/CSA-A44001.1 OF GLASS AND STRUCTURAL DESIGN.
- ALL GLASS TO MEET OR EXCEED STANDARDS AS PER CAN/CSA-12 FOR TYPES OF GLASS AND STRUCTURAL DESIGN.
- VINYL CLAD EXTERIOR /w BRICKMOULD AS REQUIRED. PAINT GRADE INTERIOR.
- ALL GLAZING TO BE SEALED DOUBLE GLASS UNITS AND HAVE A MAXIMUM U-VALUE OF 0.29 (IP), MAXIMUM SHGC OF 0.40 (IP) AND MINIMUM VT/SHGC OF 1.10 (IP).
- ALL OPERABLES TO RECEIVE GLARE RESISTANT INSECT SCREEN, COLOUR TO MATCH WINDOW FRAME.
- ALL HARDWARE SUPPLIED BY WINDOW MANUFACTURER. FINISH AS SELECTED BY CLIENT.
- CLIENT TO CONFIRM USE OF GRILLES AND OTHER DESIGN FEATURES AS PER MFR. PRIOR TO PURCHASE.
- WINDOW SUPPLIER TO CONFORM WINDOW SIZES AND ROUGH OPENINGS WITH CONTRACTOR PRIOR TO FRAMING OPENINGS.
- ANY WINDOW LOCATED MORE THAN 1.8m ABOVE FINISHED GRADE TO BE PROTECTED BY A GUARD CONFORMING TO CBC 3.3.1.17(2) OR FITTED WITH A MECHANISM RESTRICTING THE WINDOW FROM OPENING MORE THAN 100mm.
- ALL FIXED WINDOWS LOCATED LESS THAN 1.07m ABOVE FINISHED FLOOR TO BE PROTECTED BY A GUARD CONFORMING TO CBC 3.3.1.17 OR WITHSTAND LATERAL DESIGN LOADS FOR BALCONY GUARDS IN CBC PART 4.

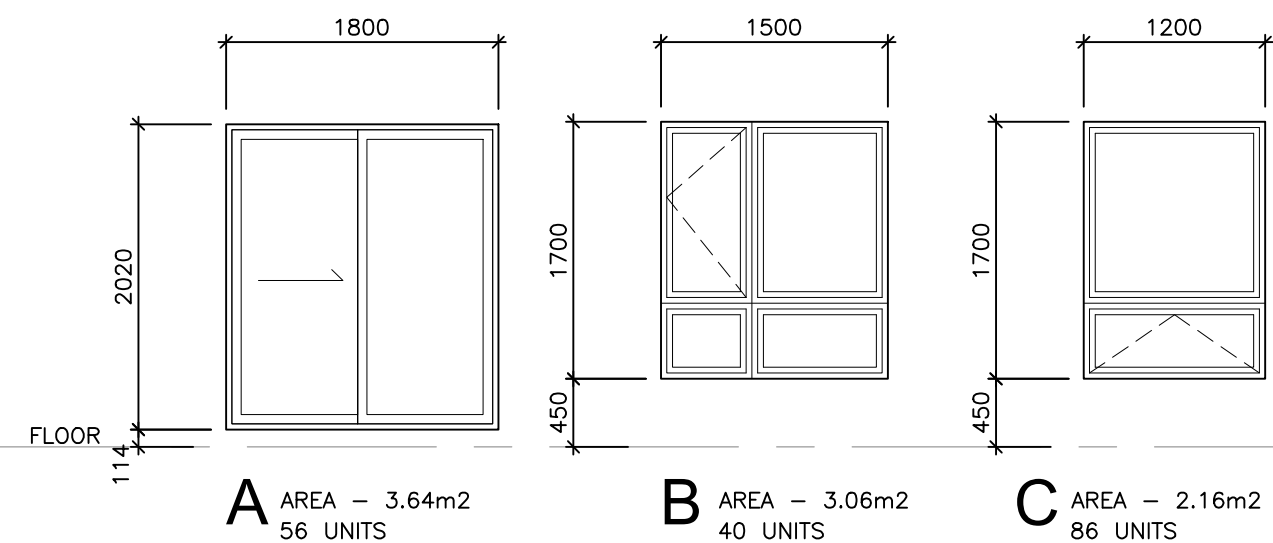


BUILDING H1 - 793 MAPLEVIEW DRIVE EAST									
Ontario Building Code Data Matrix Part 3									
Item	Project Description	New	Part 3	OBC Reference					
1	Major Occupancy(s)	GROUP C - RESIDENTIAL		3.1.2.1 (1)					
2	Building Area (m2)	New 1809.81	Total 1809.81	1.1.3.2					
3	Gross Area (m2)	New 8321.44	Total 8321.44	1.1.3.2					
4	Number Of Storeys	Above grade 4	Below grade 1	3.2.1.1 (1) & 1.1.3.2					
5	Height of Building	4 STOREY							
6	Number of Streets/Access Routes	1		3.2.2.10 & 3.2.5.5					
7	Building Classification	GROUP C, 4 STOREYS, SPRINKLERED		3.2.2.45					
8	Sprinkler System Proposed	entire building		3.2.2.45					
9	Standpipe required	Yes	No	3.2.9					
10	Fire Alarm required	Yes	No	3.2.4					
11	Water Service/Supply is Adequate	Yes	No	3.2.8					
12	High Building	Yes	No	3.2.2.45					
13	Permitted Construction	Non-combustible	Combustible	3.2.2.45					
14	Actual Construction	Non-combustible	Combustible	3.2.2.45					
15	Mezzanine(s) Area m2	N/A		3.2.1.1 (3) & (8)					
16	Occupant load based on	m2/person	design of building	3.1.16					
17	Barrier-free Design	Yes	No (Explain)	3.8					
18	Hazardous Substances	Yes	No	3.3.1.2 (1) & 3.3.1.19(1)					
19	Required Fire Resistance	Horizontal Assemblies (HRA)	Listed Design No. or Description (SB-2)	3.3.5.6 (1), 3.2.2.43A, 3.2.2.20-30 & 3.2.1.4					
20	Spatial Separation/Construction of Exterior Walls	2	OBC SB-2 TABLE 2.2.1A	3.2.2.20-30 & 3.2.1.4					
21	Storage Garage Considered as a Separate Building, Group F Division 3.	1	OBC SB-2 TABLES 2.3.4.B. & F.	3.2.1.2					

ISM Architects Inc.

97 Toronto Street
Barrie, ON L4N 1V1
T: 705.726.2342
E: info@ismarchitects.ca

No.	CITY APPROVAL REVISION	DATE	No.	PERMIT DRAWING REVISION	DATE
1	ISSUE FOR CLIENT REVIEW	JUN 22/17	1	ISSUE FOR CLIENT REVIEW	JUN 22/17
2	ISSUE FOR SPC	JUL 04/17	2	ISSUE FOR SPC	JUL 04/17
3	FLOOR TO FLOOR HT.	JUL 19/17	3	FLOOR TO FLOOR HT.	JUL 19/17
4	CLIENT REVIEW	OCT 17/18	4	CLIENT REVIEW	OCT 17/18
5	COORDINATION	OCT 19/18	5	COORDINATION	OCT 19/18
6	BUMP-OUT WINDOWS	OCT 26/18	6	BUMP-OUT WINDOWS	OCT 26/18
7	INDIANA LINES TO SIMULATED BRICK FINISH	OCT 31/18	7	INDIANA LINES TO SIMULATED BRICK FINISH	OCT 31/18
8	ISSUE FOR SPC	DEC 18/18	8	ISSUE TO CONSULTANTS	DEC 13/19
9	ADD CODE MATRIX	FEB 21/19	9	BALCONY SUPPORT WALLS WOOD SIDING LOOK EIFS	JAN 05/21
10	SPC RESUBMISSION	MAY 13/19	10	COORDINATE WITH MARKET	JUL 08/21
11	4TH SPC SUBMISSION	SEP 03/19			

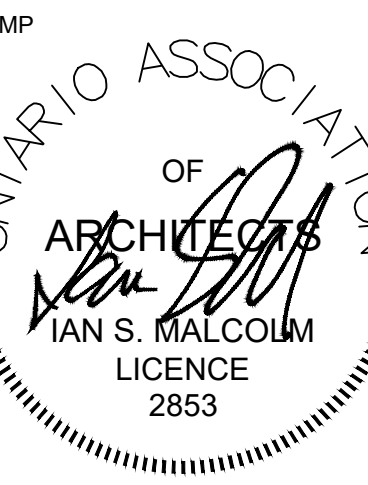

This document is the property of ISM Architects Inc. and shall not be used, copied or altered without permission.
Do not scale drawings. Check and verify all dimensions and detail call outs and errors are consistent to the architect before proceeding with the work.
A Detail No. Sheet No. where detailed.

ORIENTATION
FINAL APPROVED PLAN
File: D11-017-2017
Date: August 12, 2021
Barrie No. of Pages: 1

CLIENT
PRATT HOMES BARRIE
301 KING ST.
BARRIE ON
L4N 6B5
tel: 705.792.3883


PROJECT
BISTRO 6
MAPLEVIEW DRIVE E.
BARRIE, ON

PROJECT INFORMATION
PROJECT No.: 173927
DRAWN BY: MM RCM
CHECKED BY: ISM
DATE: DEC 22/17
SCALE: 1:100

DRAWING
H1
56 UNIT APT.
BUILDING
ELEVATIONS

DRAWING No.
A300

No.	REVISION	DATE
1	CLIENT REVIEW	JUL 19/18
2	CLIENT REVIEW	OCT 16/18
3	INDIANA TIMBERONE TO SIMULATED BRICK FINISH	OCT 31/18
4	COORDINATION	NOV 06/18
5	CHANGES AS PER CLIENT	NOV 20/18
6	ISSUE FOR SPC	DEC 18/18
7	ADD FIREWALL LOCATION, 3.2.2.43 A (1) & HEIGHT & CONC. MATRICES	FEB 20/18
8	SPC RESUBMISSION	MAY 13/19
9	4TH SPC SUBMISSION	SEP 02/19

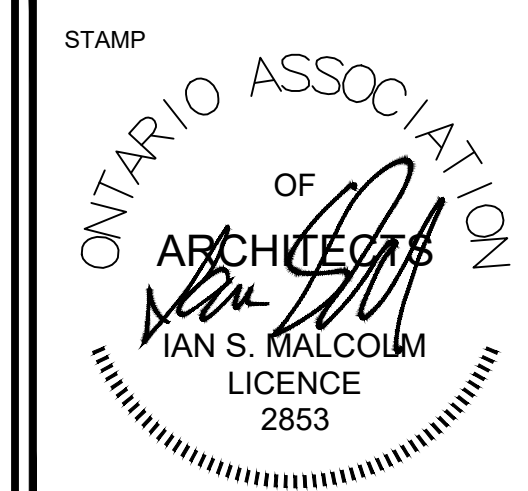

This document is the property of ISM Architects Inc. and is to be used for the project and site only. It is not to be reproduced, copied or distributed without the written permission of ISM Architects Inc. Do not scale drawings. Check and verify all dimensions and report all errors and omissions to the Architect before proceeding with the work.

A Detail No. B Sheet No. where detailed.

ORIENTATION

FINAL APPROVED PLAN
File: 01-1017-2017
Date: August 12, 2021
Barrie No. of Pages: 1

CLIENT

PRATT HOMES BARRIE
301 KING ST.
BARRIE ON
L4N 6B5
tel: 705.792.3883

PROJECT

BISTRO 6
793 MAPLEVIEW DRIVE E.
BARRIE, ONTARIO

PROJECT INFORMATION

PROJECT No.: 173927
DRAWN BY: RCM
CHECKED BY: ISM
DATE: JUL 19 18
SCALE: 1:150

DRAWING


H2
108 UNIT APT. BUILDING
ELEVATIONS
U/G PARKING PLAN

DRAWING No.




A300




ALL SUITES ARE GREATER IN AREA THAN
MINIMUM REQUIRED SUITE AREAS LISTED
IN ZONING STANDARD TABLE 5.3.

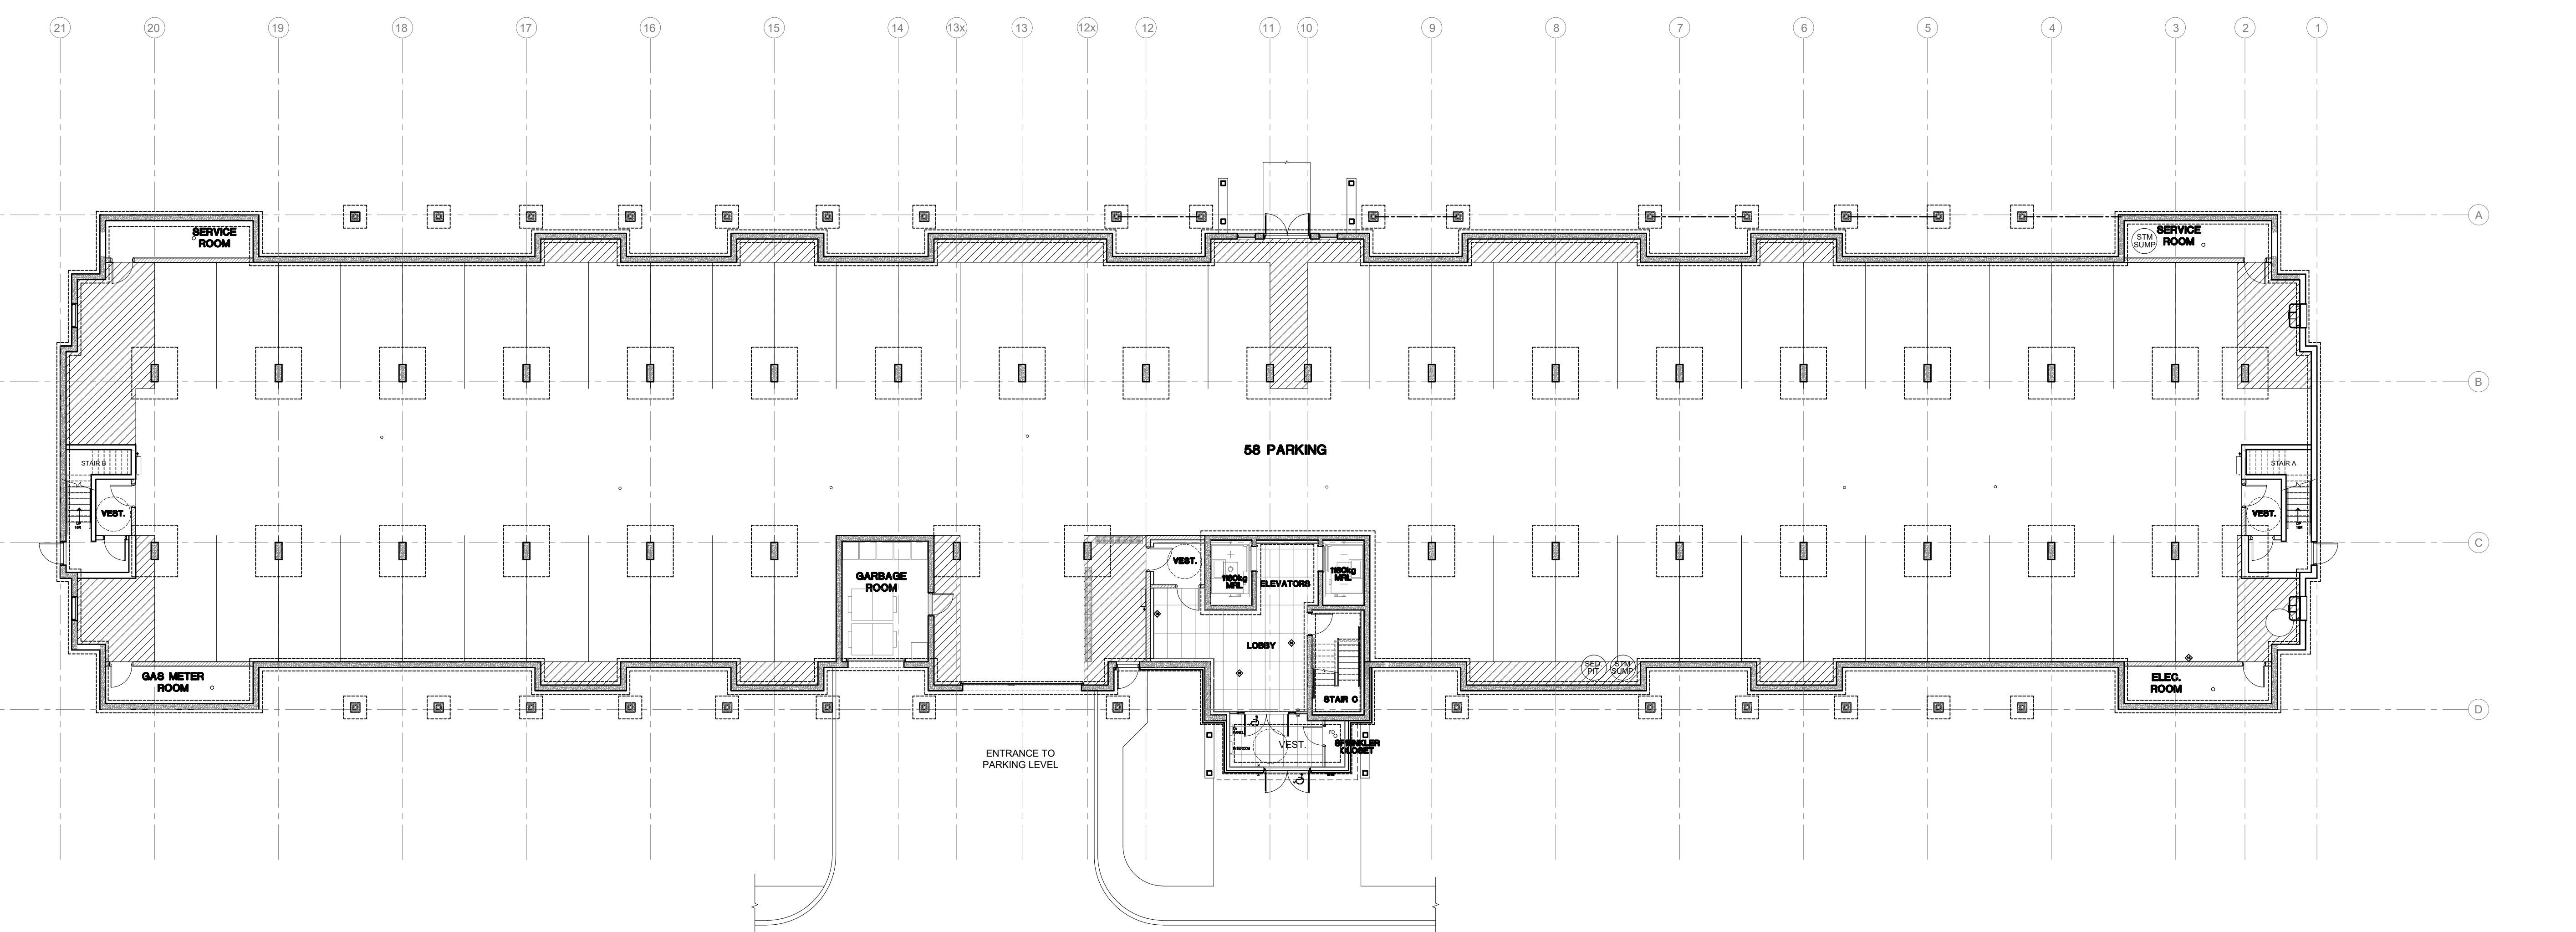

BUILDING H2 WEST - 793 MAPLEVIEW DRIVE E.										OBC Reference	
Main Ontario Building Code Data Matrix Part 3											
1	Project Description			GROUP C - RESIDENTIAL			New		Part 3		
2	Major Occupancy			GROUP C - RESIDENTIAL					3.1.2.1 (1)		
3	Building Area (m2)			New 4279.09			List 4279.09		1.1.3.2		
4	Ground Area (m2)			New 7932.54			List 7932.54		1.1.3.2		
5	Number Of Storeys			Above grade 6			Below grade -1		3.2.1.1 (1) & 1.1.3.2		
6	Height of Building			SIX STOREY					3.2.2.10 & 3.2.2.5		
7	Number of Storeys/Access Routes			6					3.2.2.43		
8	Building Classification			GROUP C - 6 STOREYS, SPRINKLERED					3.2.2.43A		
9	Sprinkler System Proposed			☒ Entire building ☐ In lieu of roof rating ☐ Not required					3.2.2.43A		
10	Standpipe required			☐ Yes ☒ No					3.2.9		
11	Fire Alarm required			☐ Yes ☒ No					3.2.4		
12	Water Service/Supply is Adequate			☒ Yes ☐ No					3.2.4		
13	High Building			☐ Yes ☒ No					3.2.6		
14	Permitted Construction			☒ Combustible ☐ Non-combustible					3.2.2.43A		
15	Actual Construction			☒ Combustible ☐ Non-combustible					3.2.2.43A		
16	Mezzanine(s) Area m2			N/A					3.2.1.1 (3) & (5)		
17	Occupant load based on			☐ Occupancy ☒ Design of building					3.1.7		
18	Barriers-free Design			☒ Yes ☐ No (Exempt)					3.8		
19	Hazardous Substances			☐ Yes ☒ No					3.3.1.2 (1) & 3.3.1.18(1)		
20	Required Fire Resistance Rating (hrs)			Horizontal Assemblies at Description (SB-2) Listed Design No. OBC SB-2.2.1 FLOOR 1 WU-1.6 FLOOR 2 WU-1.6 FLOOR 3 WU-1.6 F							

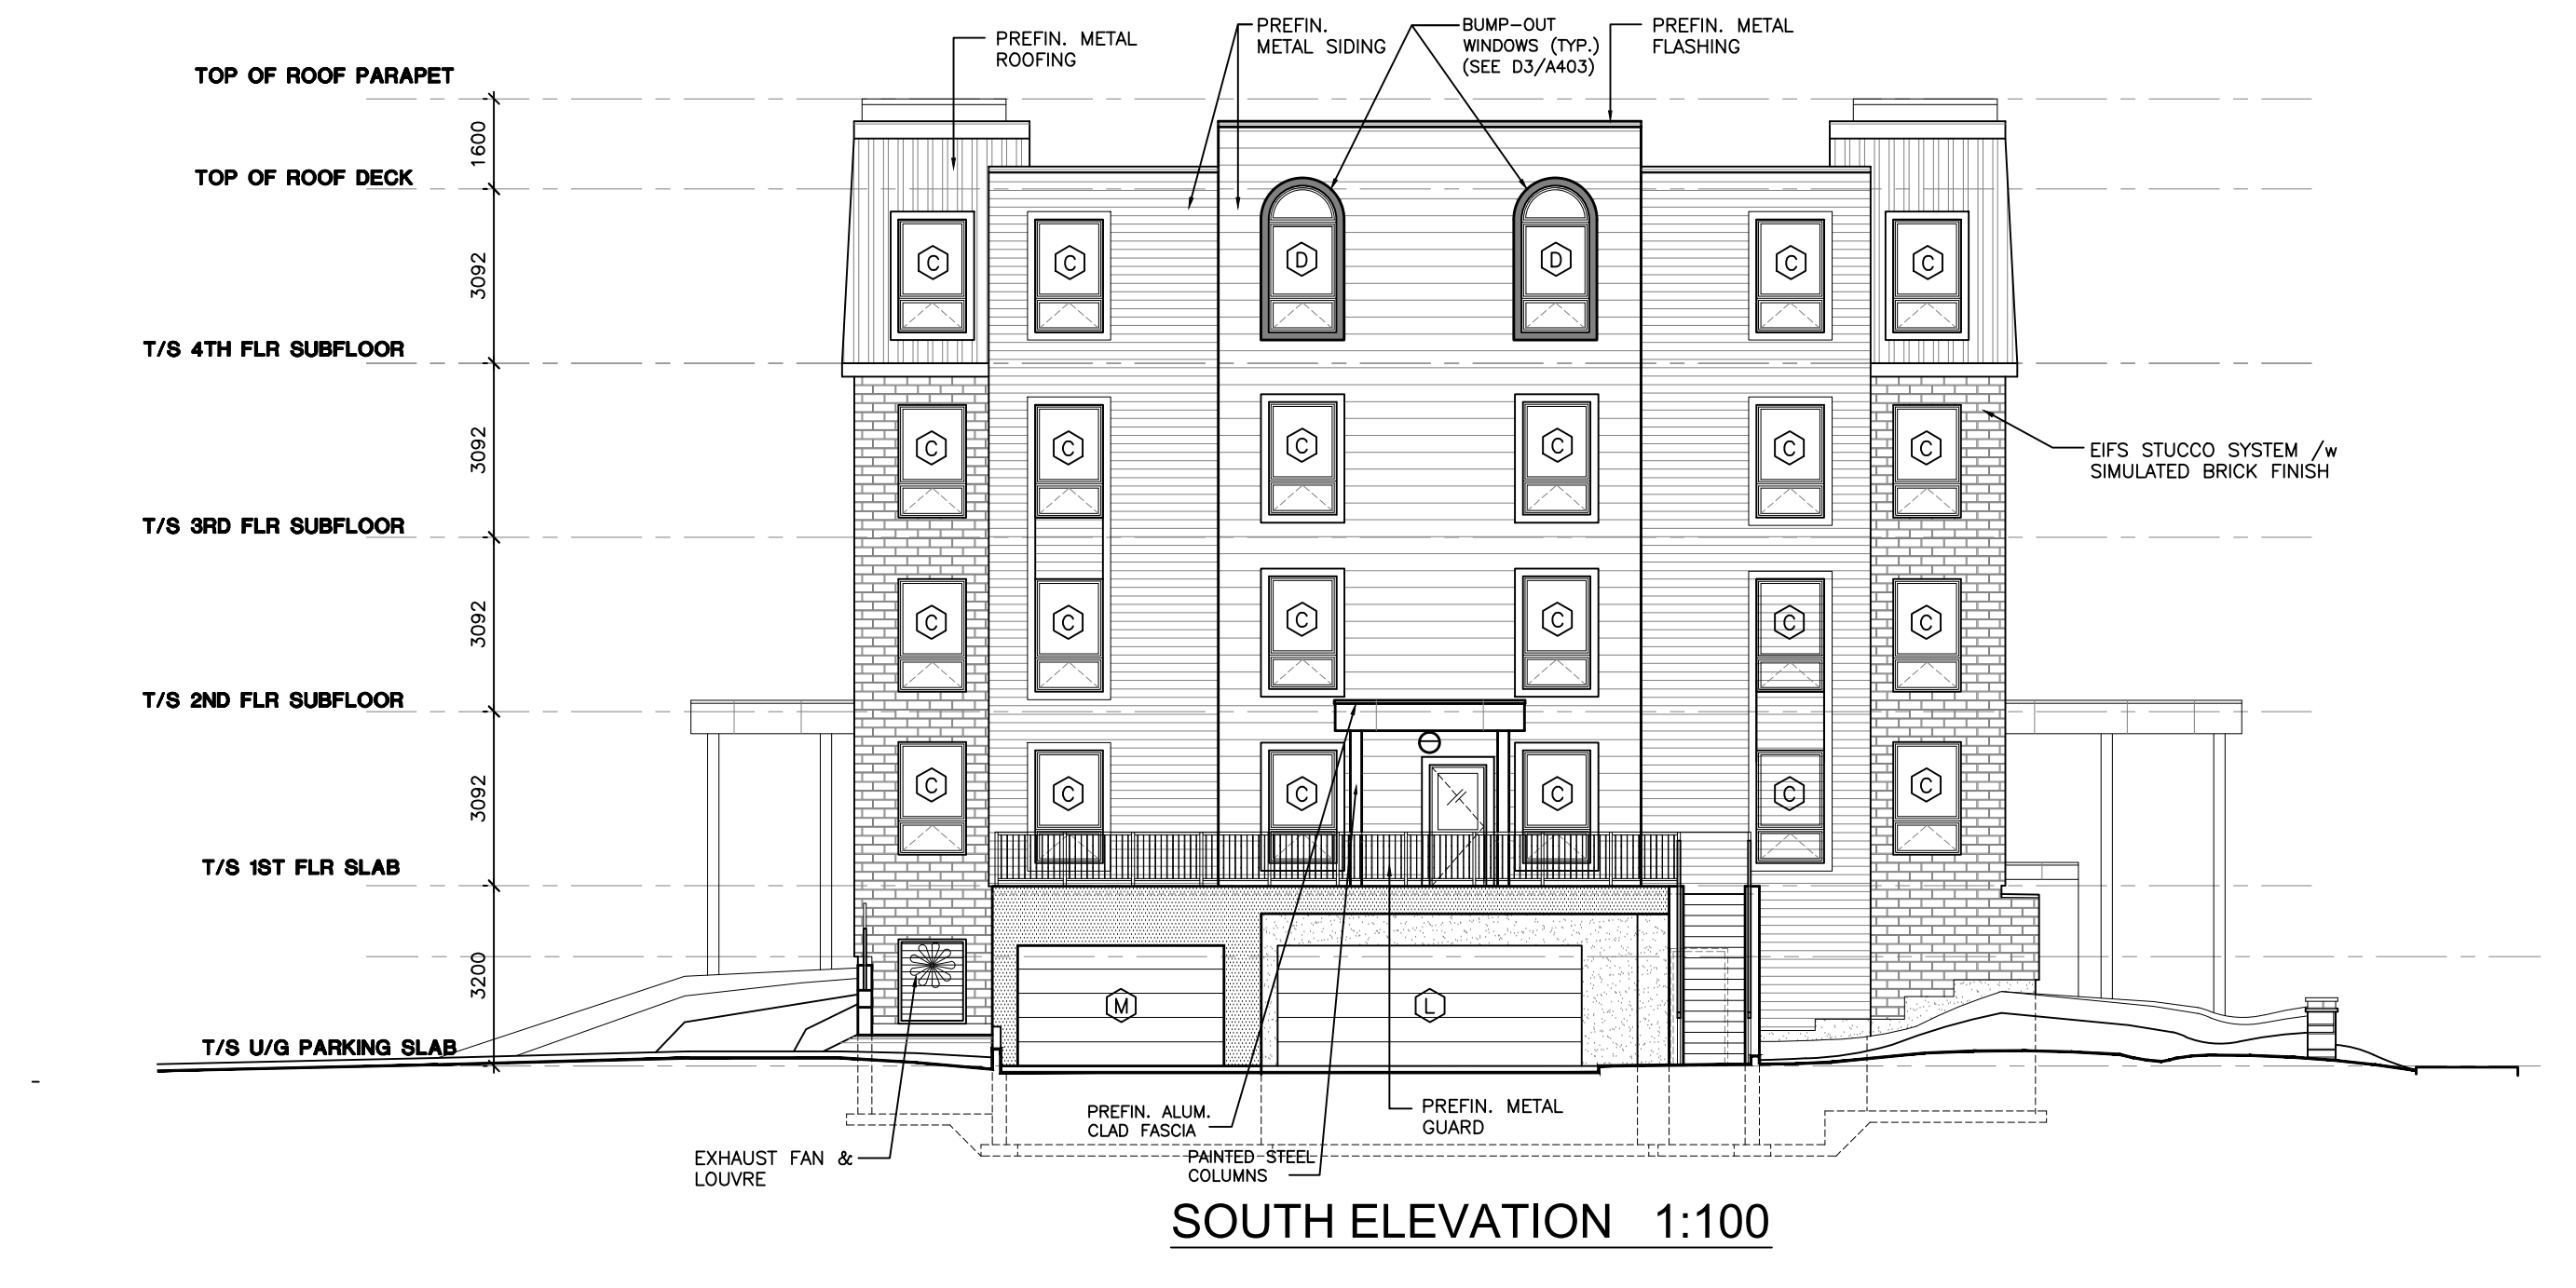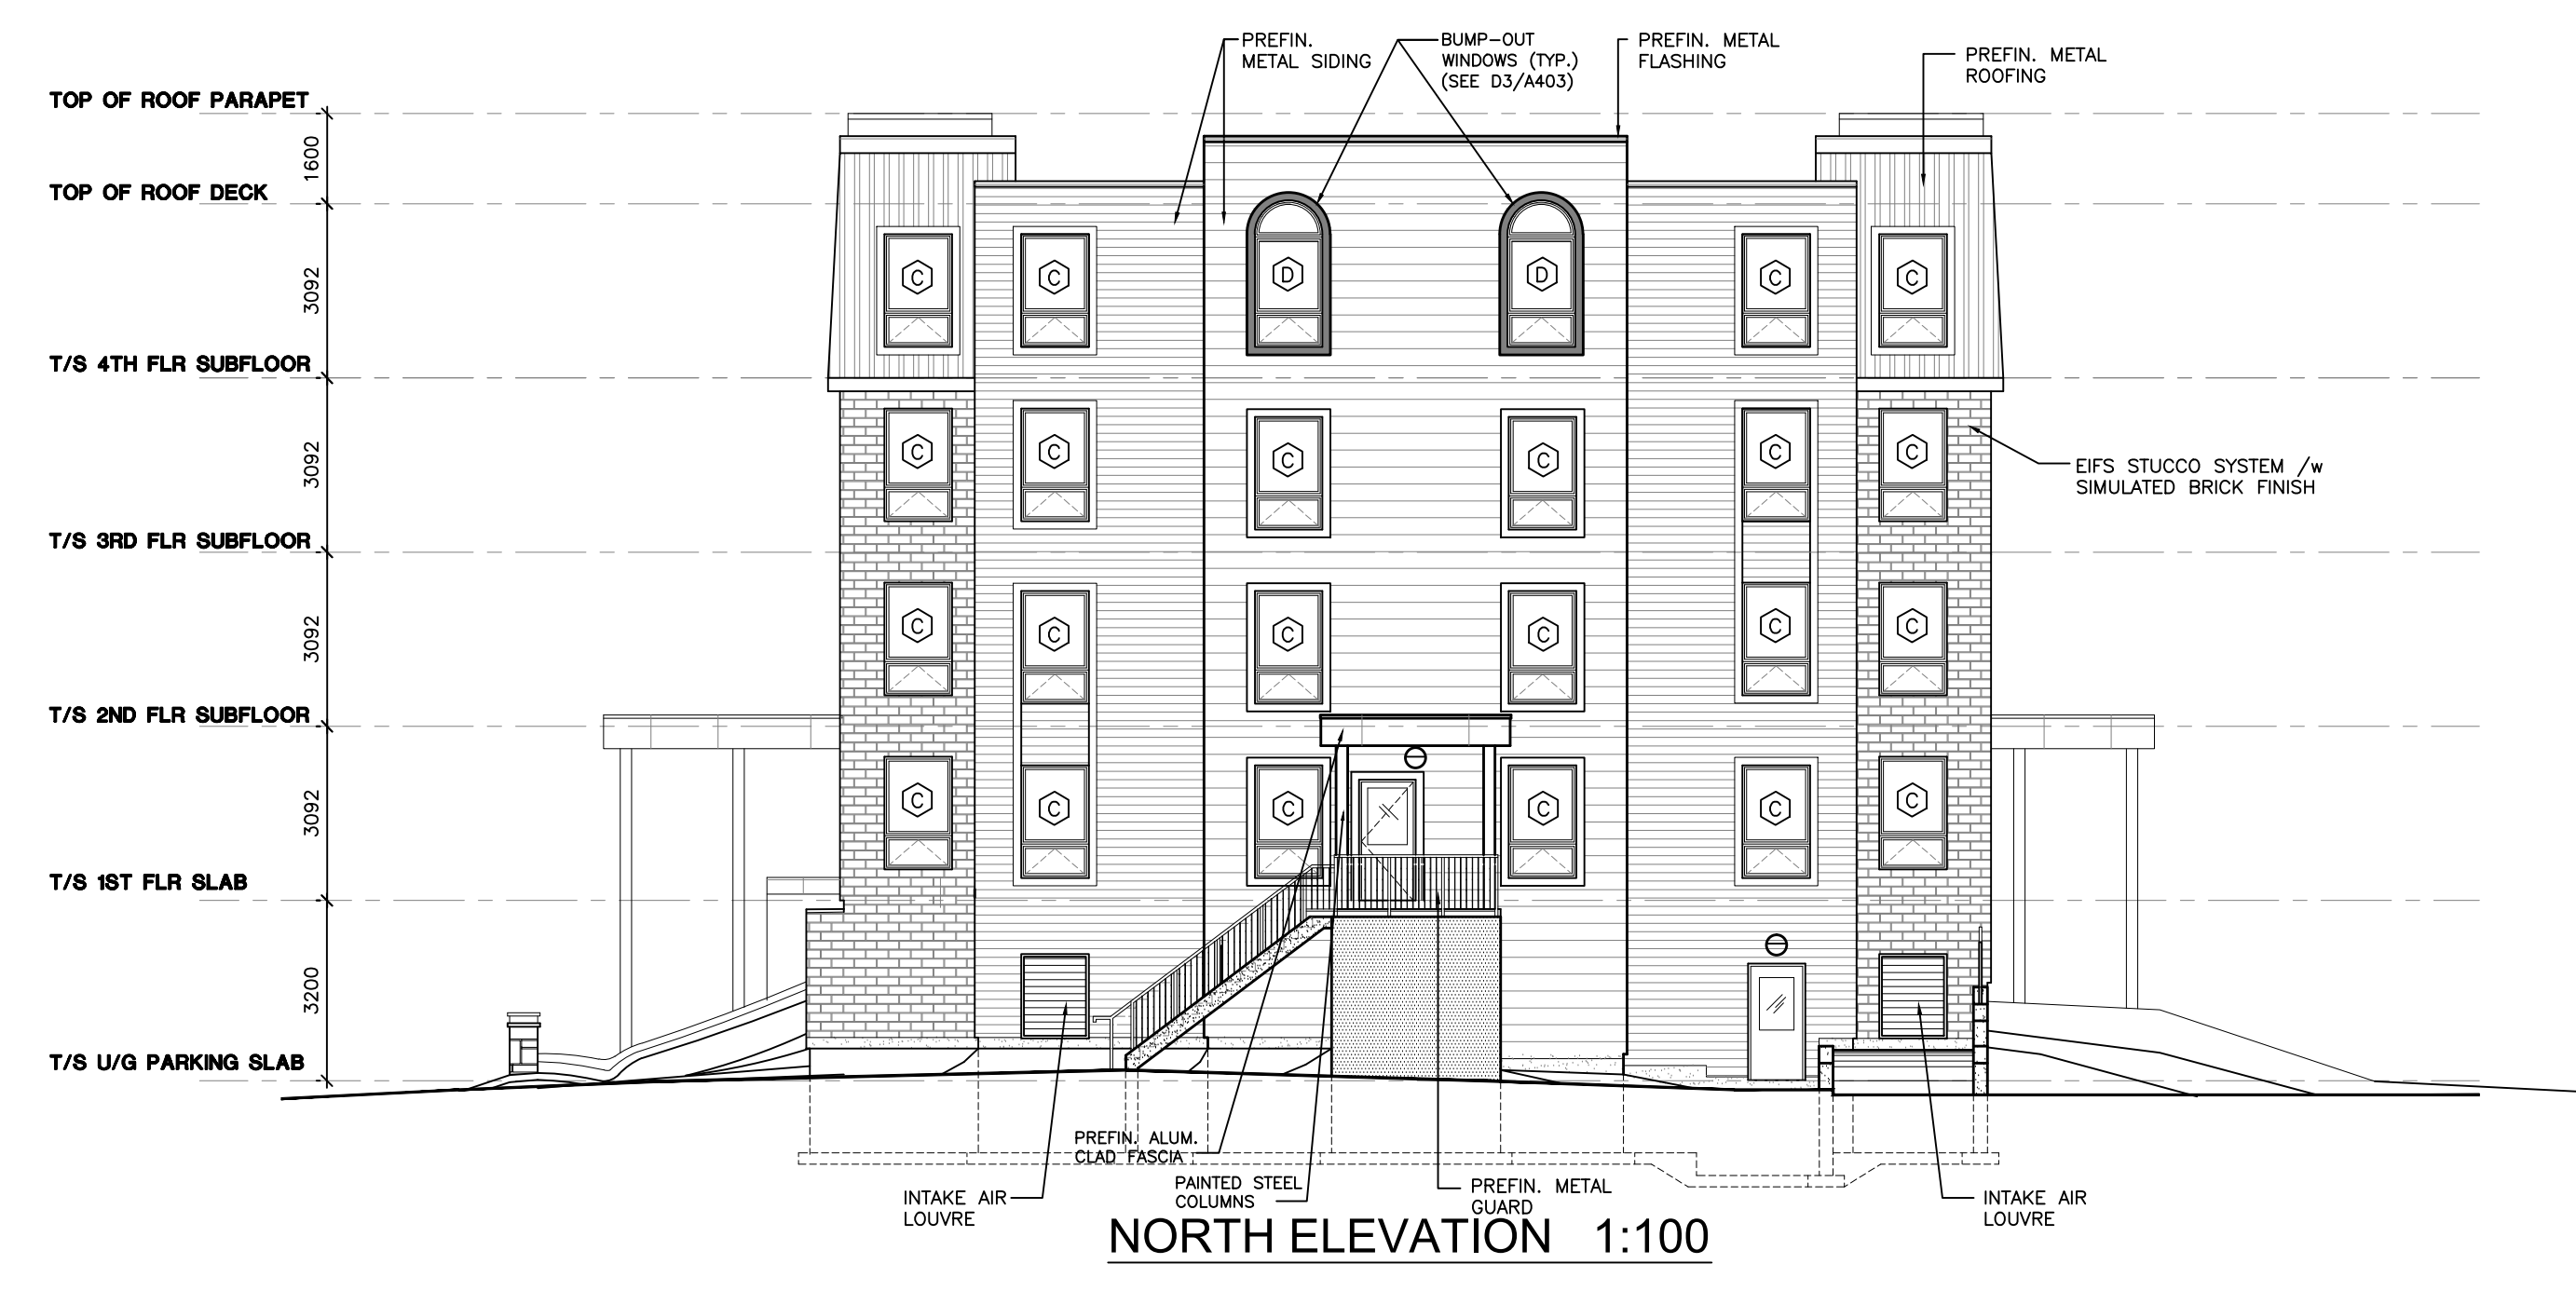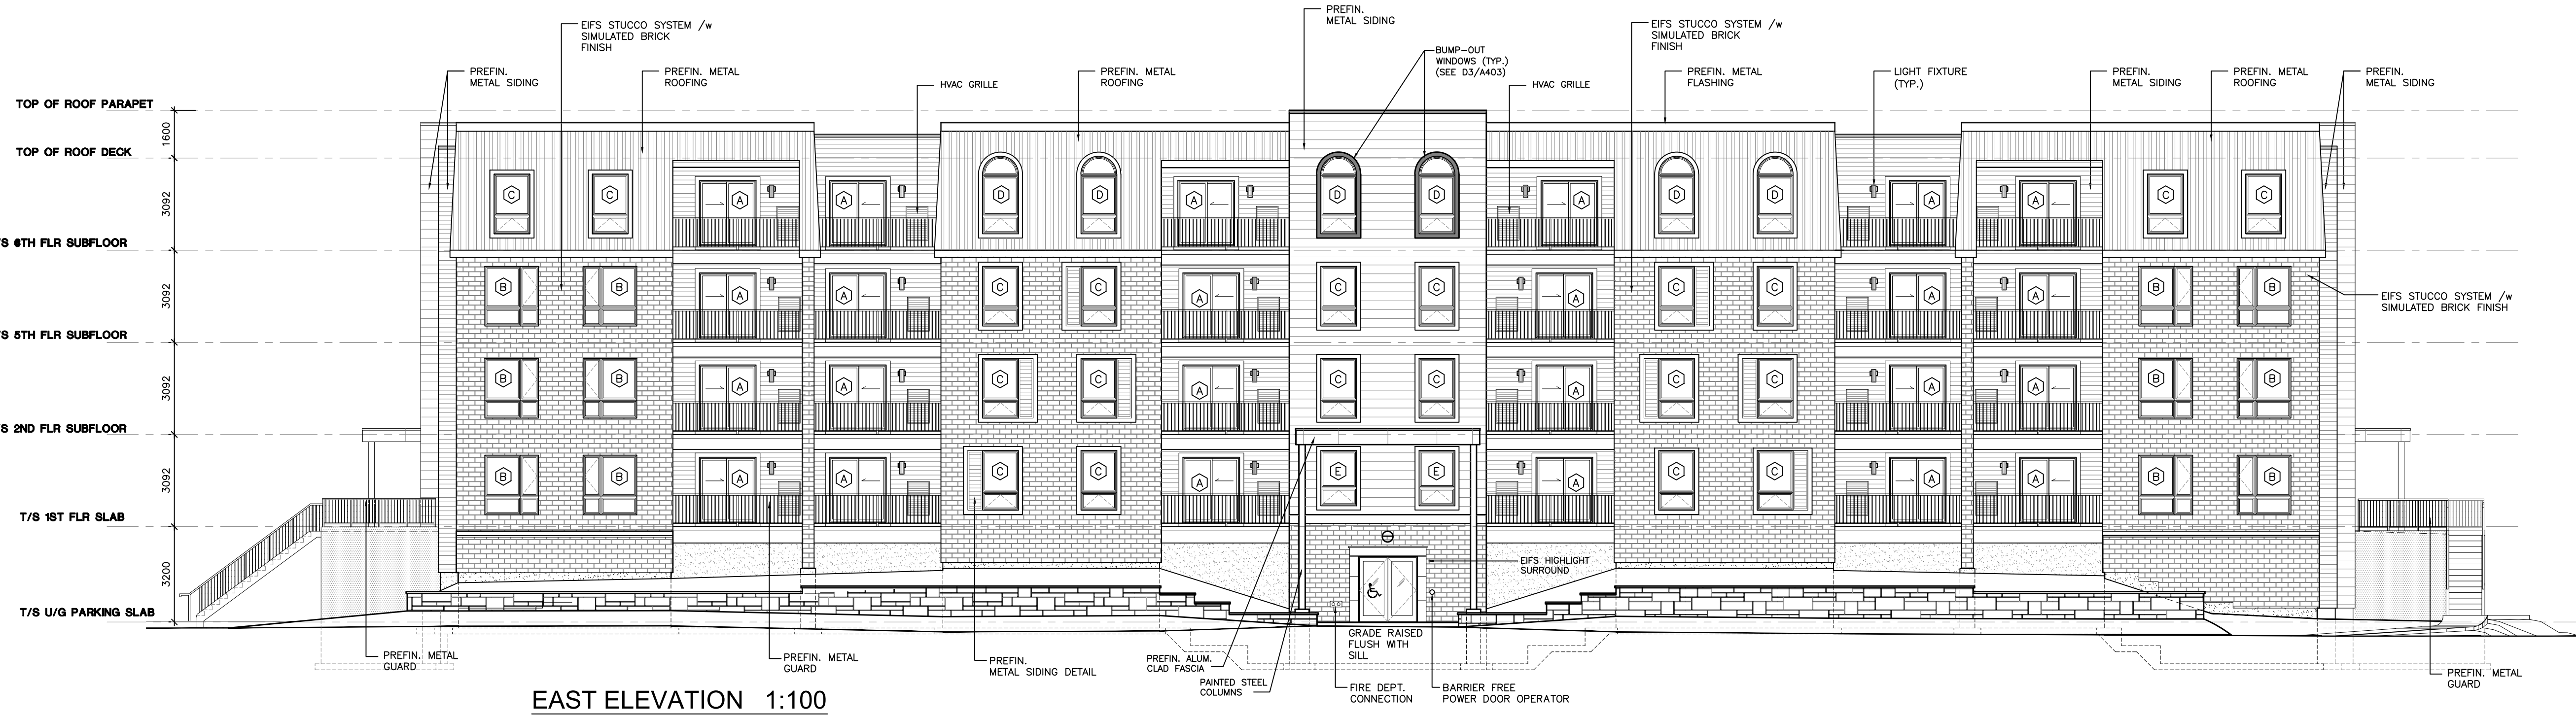

ALL SUITES ARE GREATER IN AREA THAN
MINIMUM REQUIRED SUITE AREAS LISTED
IN ZONING STANDARD TABLE 5.3.

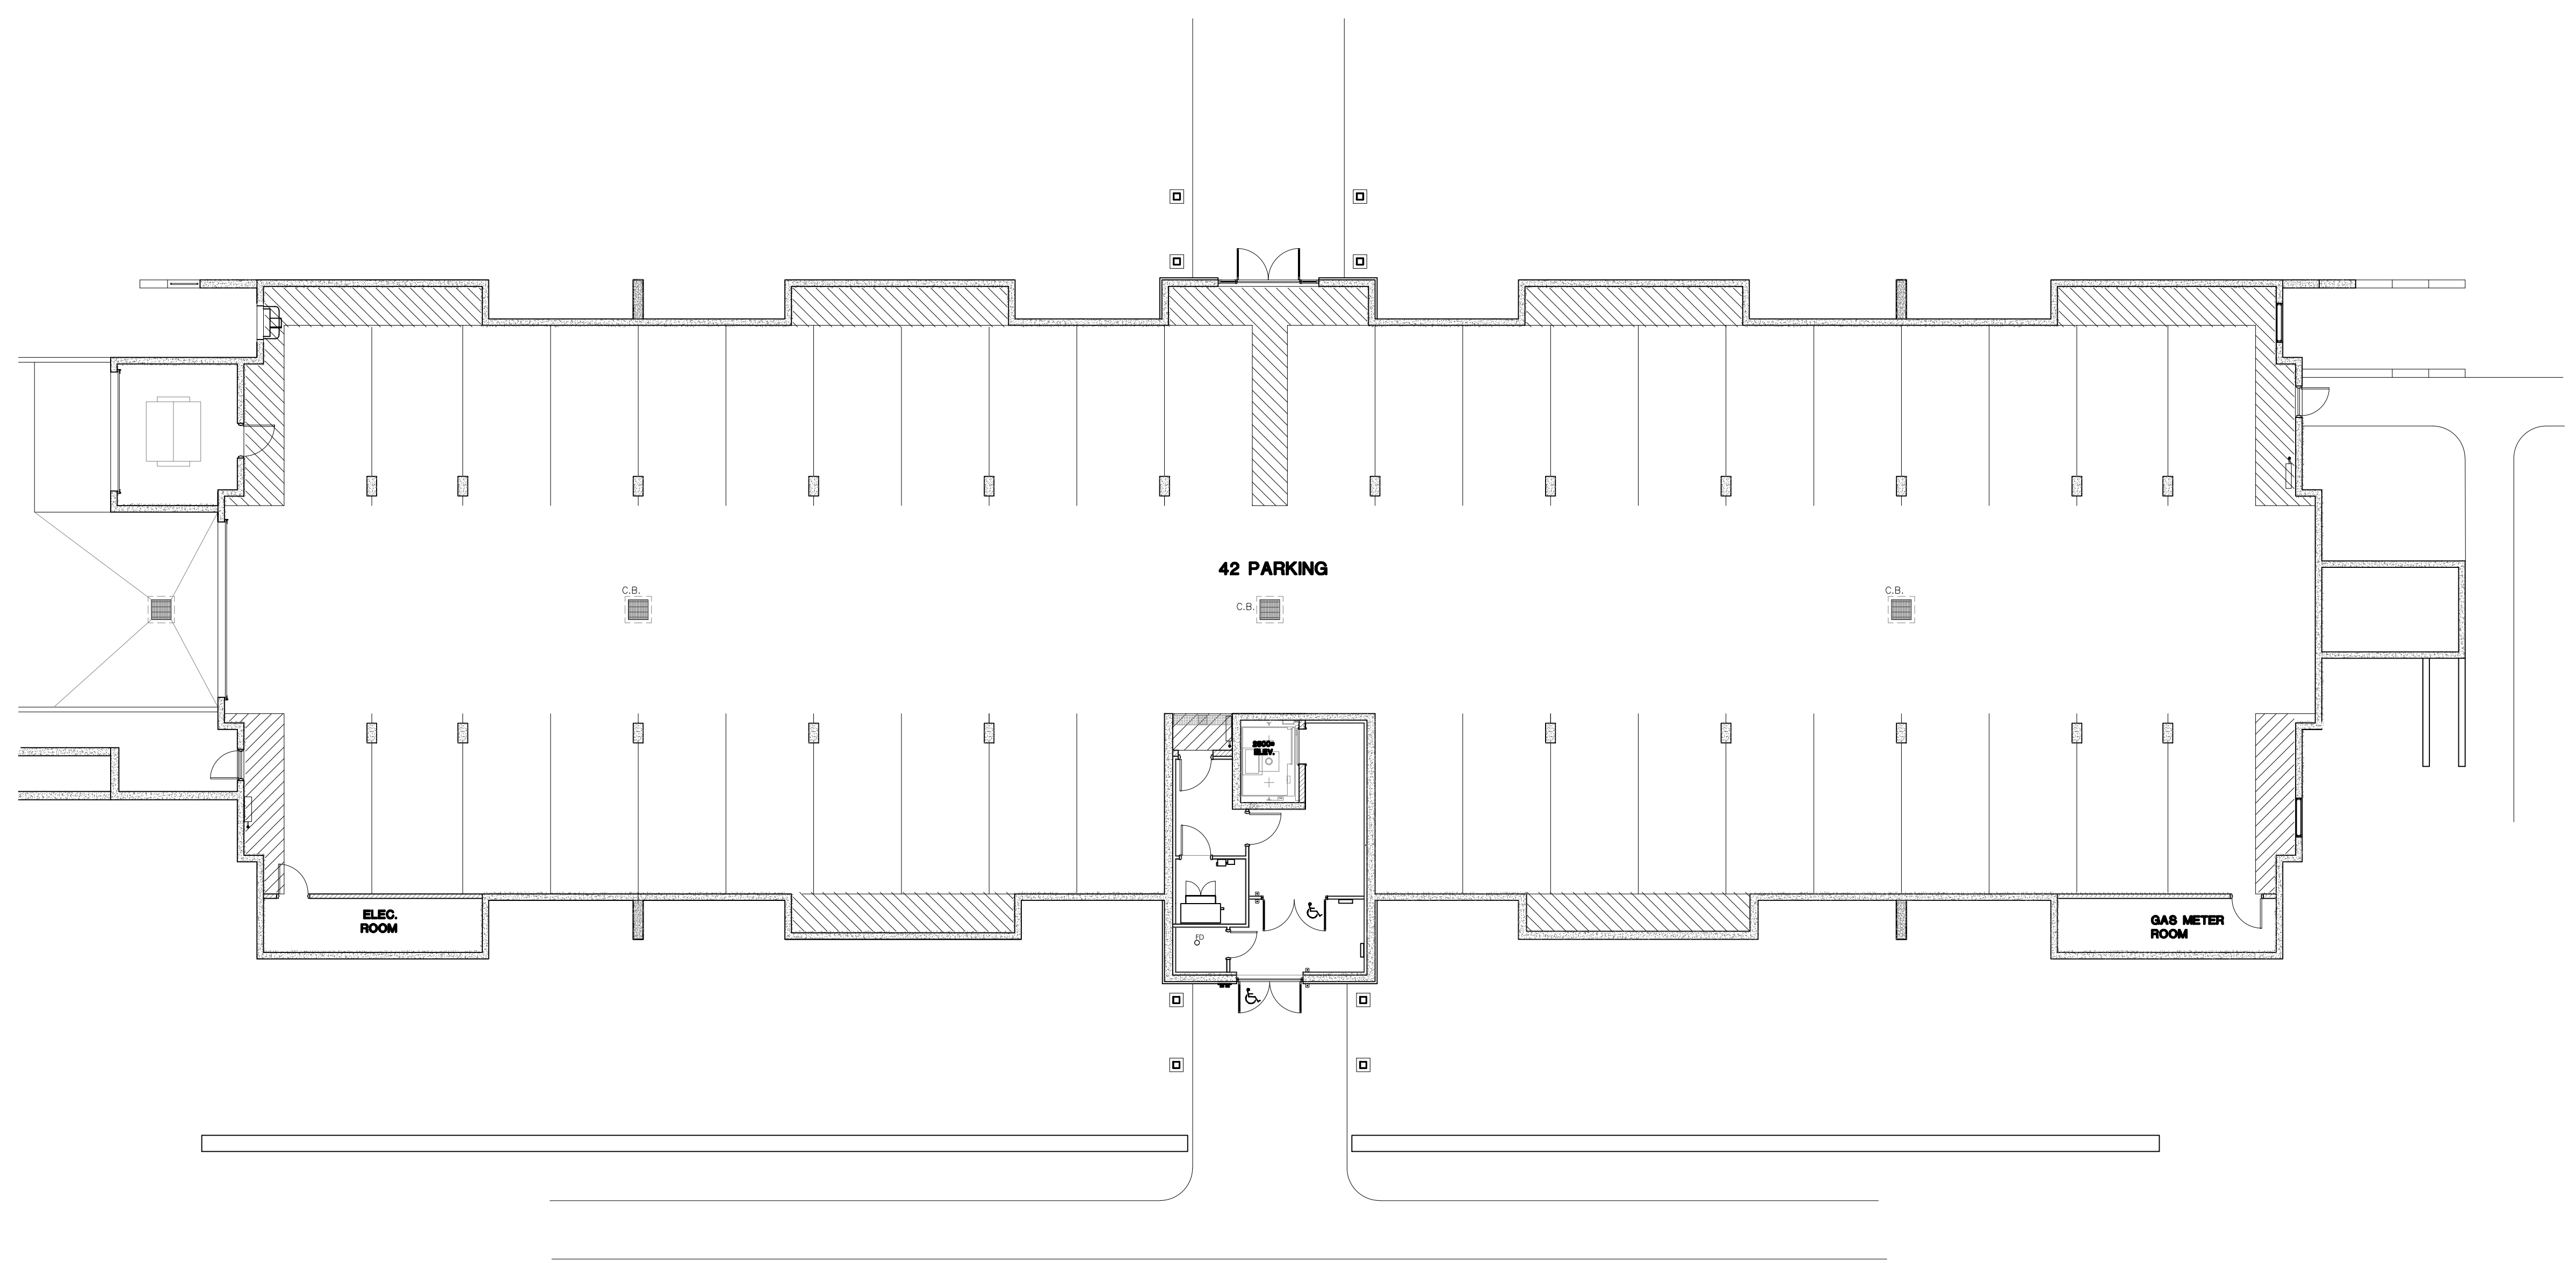

BUILDING H4 - 793 MAPLEVIEW DRIVE EAST			
Item		Ontario Building Code Data Matrix Part 3	OBG Reference
1	Project Description	GROUP C - RESIDENTIAL	3.1.2.1(1)
2	Major Occupancy(s)	GROUP C - RESIDENTIAL	3.1.2.1(1)
3	Building Area (m2)	New 1274.30 Total 1274.30	1.1.3.2
4	Gross Area (m2)	New 4960.96 Total 4960.96	1.1.3.2
5	Number Of Storeys	Above grade 4, Below grade 1	3.2.1.1(1) & 1.1.3.2
6	Height of Building	4 STOREY	3.2.2.10 & 3.2.5.5
7	Number of Stairwells/Routes	1	3.2.2.45
8	Building Classification	GROUP C, 4 STOREYS, SPRINKLERED	3.2.2.45
9	Sprinkler System Proposed	entire building ☐ in lieu of roof rating ☐ not required	3.2.2.45
10	Standpipe required	☒ Yes ☐ No	3.2.9
11	Fire Alarm required	☒ Yes ☐ No	3.2.4
12	Water Service/Supply is Adequate	☒ Yes ☐ No	3.2.6
13	High Building	☐ Yes ☒ No	3.2.2.45
14	Permitted Construction	Actual Construction ☒ Combustible ☐ Non-combustible ☐ Combustible ☐ Non-combustible	3.2.1.1(3)-(8)
15	Mezzanine(s) Area m2	N/A	3.1.17
16	Occupant load based on	m2/person ☐ design of building 1st Floor Occupancy GROUP C Load 42 persons 2nd Floor Occupancy GROUP C Load 42 persons 3rd Floor Occupancy GROUP C Load 42 persons 4th Floor Occupancy GROUP C Load 42 persons	OCCUPANT LOAD AS PER OBC 3.1.17.1(f)(8)
17	Barrier-free Design	☒ Yes ☐ No (Explain)	3.8
18	Hazardous Substances	☐ Yes ☒ No	3.3.1.2(1) & 3.3.1.18(1)
19	Required Fire Resistance Rating (FRR)	Horizontal Assemblies FRR (Hours) Listed Design No. or Description (SB-2) Floors 2 OBC SB-2 TABLE 2.2.1.A Floors 1 LP1 6 Roof 1 LP1 6 FRR of Supporting Members (Hours) Floors 2 OBC SB-2 TABLE 2.1.1 Floors 1 ULC W313 OBC SB-2.3.4 Roof 1 ULC W313 OBC SB-2.3.4	3.3.5.6(1), 3.2.2.43A, 3.2.2.20, 8.3 & 3.2.1.4
20	Spatial Separation-Construction Of Exterior Walls	Walls LD (m) 3.2 Area of EBF (m2) N/A L/H Area of H/L N/A Permitted Max. % of Openings N/A Proposed % of Openings N/A FRR (Hours) N/A Listed Design or Description N/A Comb. Const. N/A Comb. Const. N/A Non-Comb. Const. N/A	3.2.3
21	Storage Garage Considered as a Separate Building, Group F Division 3.		3.2.1.2, 3.2.2.76

ISM Architects Inc.
97 Toronto Street
Barrie, ON L4N 1V1
T: 705.726.2342
E: ian@ismarchitects.ca

No.	REVISION	DATE
1	ISSUE FOR CLIENT REVIEW	JUN 22/17
2	SPC PRE-CONSULT	JUL 04/17
3	FLOOR TO FLOOR HT.	JUL 19/17
4	ISSUE FOR SPC	SEP 21/16
5	CLIENT REVIEW	OCT 16/16
6	COORDINATION	OCT 18/16
7	BUMP-OUT WINDOWS	OCT 25/16
8	INDIANA Limestone TO SIMULATED BRICK FINISH	OCT 31/16
9	COORDINATION	NOV 28/16
10	ISSUE FOR SPA	DEC 19/16
11	ADD CODE MATRIX	FEB 21/19
12	CLIENT REVIEW CHANGES	APR 26/19
13	SPC RESUBMISSION	MAY 13/19
14	4TH SPC SUBMISSION	SEP 03/19



This document is the property of ISM Architects and shall not be used, copied or altered without permission.
Do not scale drawings. Check and verify all dimensions and part all errors are consistent to the architect before proceeding with the work.
A Detail No. Sheet No. where detailed.

ORIENTATION

FINAL APPROVED PLAN
File: D11-017-2017
Date: August 12, 2021
No. of Pages: 1

CLIENT
PRATT HOMES BARRIE
301 KING ST.
BARRIE ON
L4N 6B5
tel: 705.792.3883

PROJECT
BISTRO 6
MAPLEVIEW DRIVE E.
BARRIE, ON

PROJECT INFORMATION
PROJECT No.: 173927
DRAWN BY: RCM
CHECKED BY: ISM
DATE: JUL 19/18
SCALE:

DRAWING
H4
48 UNIT APT.
BUILDING
ELEVATIONS
U/G PARKING PLAN

DRAWING No.
A300



SOUTH ELEVATION




WEST ELEVATION




NORTH ELEVATION

ALL SUITES ARE GREATER IN AREA THAN
MINIMUM REQUIRED SUITE AREAS LISTED
IN ZONING STANDARD TABLE 5.3.

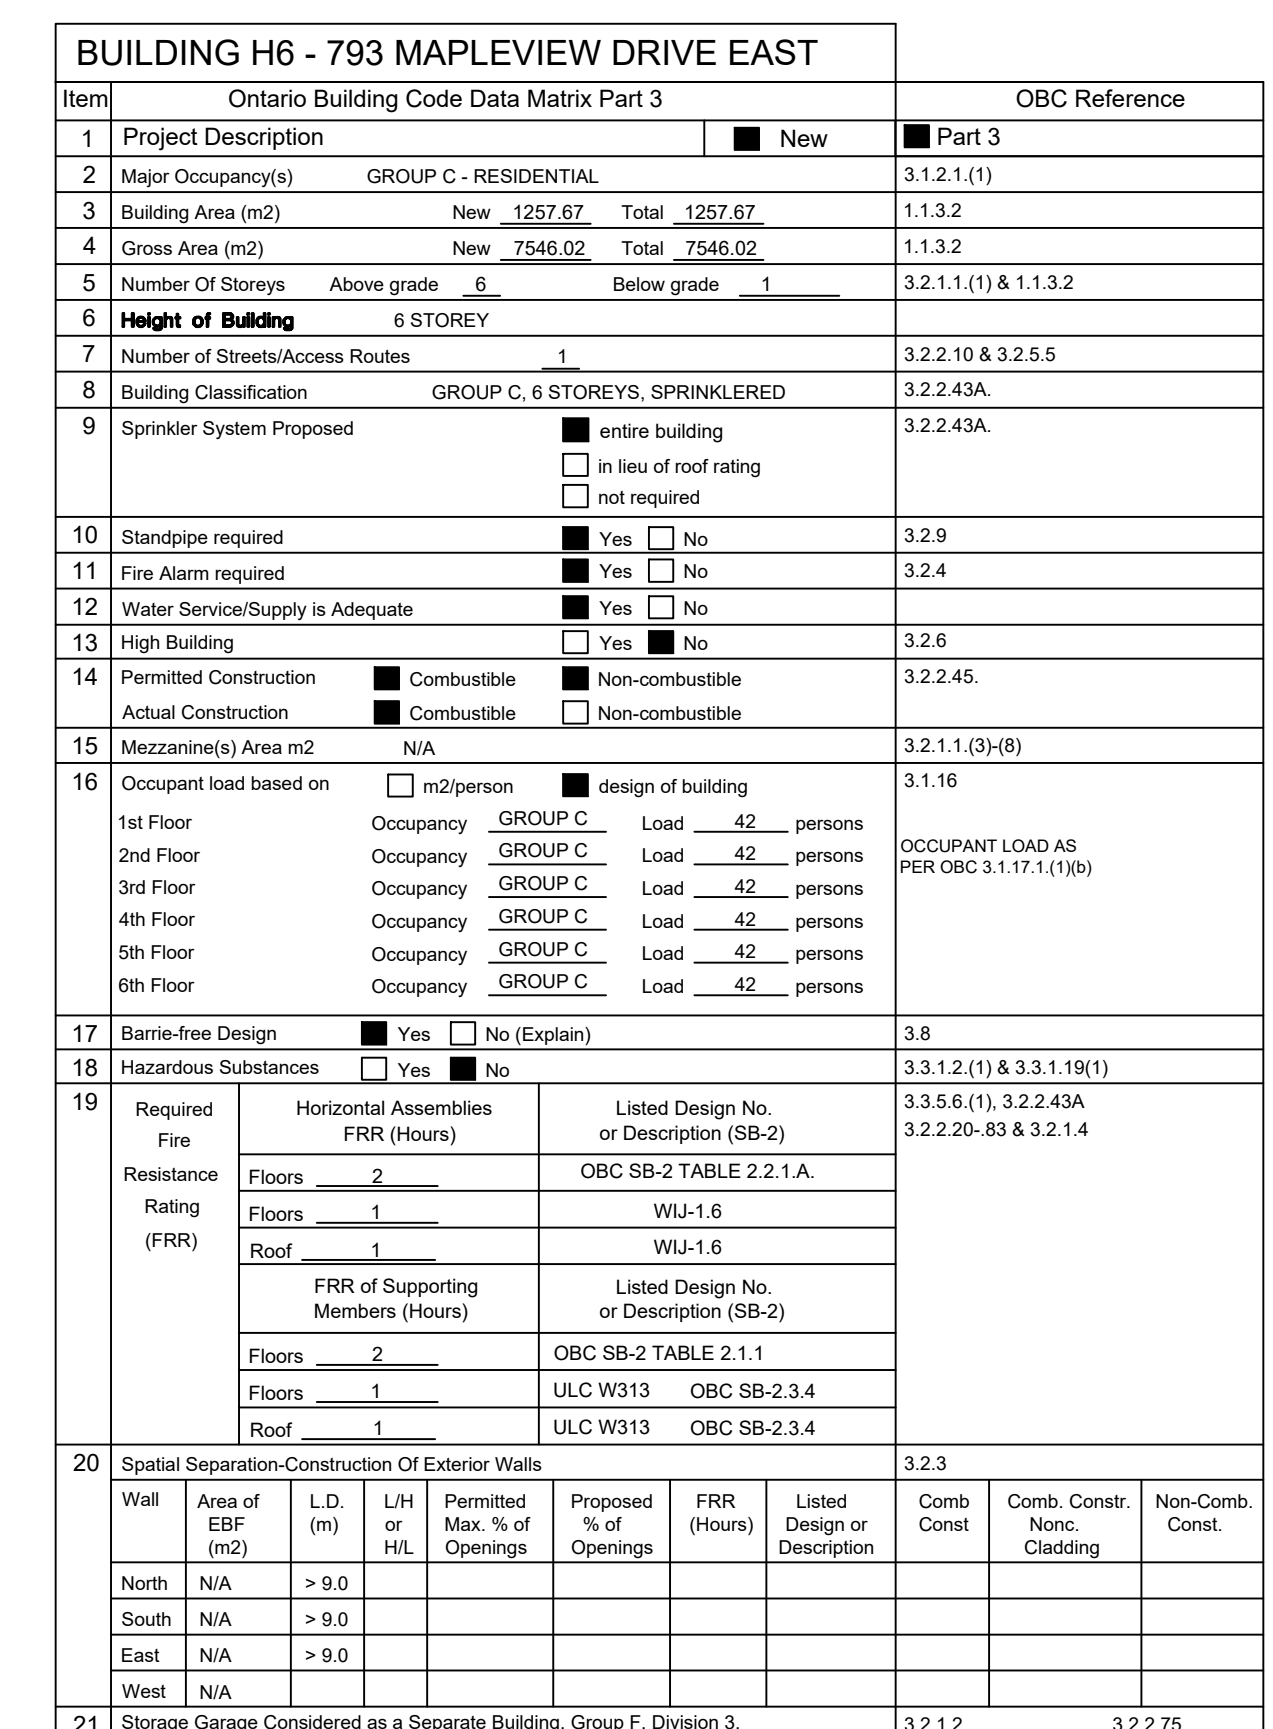**ISM Architects Inc.**

Barrie, ON L4N 1V1
T: 705.726.2342
E: ian@ismarchitects.com

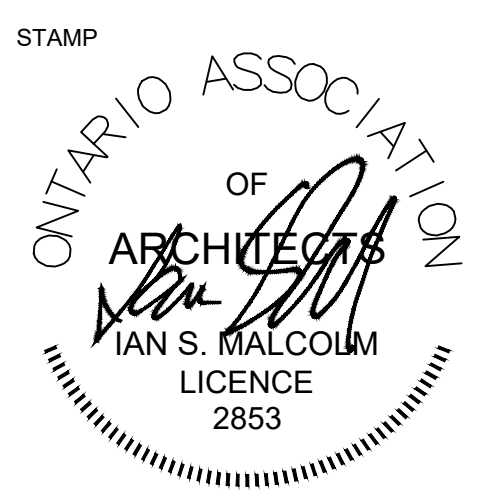[illegible]

This document is the property of ISM Architects and shall not be used, copied or altered without permission.

I, the Contractor shall check and verify all dimensions and report all errors and omissions to the Architect before proceeding with the work.

A A Detail No. B Sheet No. where detailed.



ORIENTATION

FINAL APPROVED PLAN
File: D11-017-2017
Date: August 12, 2021
No. of Pages: 1

CLIENT
PRATT HOMES BARRIE
301 KING ST.
BARRIE ON
L4N 6B5
tel: 705.792.3883

PROJECT

BISTRO 6
MAPLEVIEW DRIVE E.
BARRIE, ON

PROJECT INFORMATION

PROJECT No.: 173927
DRAWN BY: MM RCM
CHECKED BY: ISM
DATE: AUG 08/18
SCALE: 1:125

DRAWING

H6

72 UNIT APT.
BUILDING
ELEVATIONS
U/G PARKING PLAN

DRAWING No.

A300