



RE: PHASE ONE ENVIRONMENTAL SITE ASSESSMENT
29 & 35 SPERLING DRIVE
BARRIE, ONTARIO
L4M 6K9

FOR: City of Barrie
70 Collier Street
Barrie, Ontario
L4M 4T5

ATTENTION: Mr. Andrew Mills

REPORT NO.: 2023-19028

DATE: December 12, 2023

DISTRIBUTION: [2] PDF Copy: Mr. Andrew Mills [andrew.mills@barrie.ca]

Original: File No. 11249-S0332-ENV



December 12, 2023

REPORT NO.: 2023-19028

FILE NO.: 11249-S0332-ENV

City of Barrie

70 Collier Street
Barrie, Ontario
L4M 4T5

Attention: Mr. Andrew Mills,

**RE: PHASE ONE ENVIRONMENTAL SITE ASSESSMENT
29 & 35 Sperling Drive
Barrie, Ontario**

EXECUTIVE SUMMARY

Sola Engineering Inc. (Sola) was retained by Mr. Andrew Mills of the City of Barrie (the Client), to conduct a Phase One Environmental Site Assessment (ESA) for two (2) parcels of land located at 29 & 35 Sperling Drive in Barrie, Ontario (herein referred to as “the Phase One Property” and “the Site”). The location of the Phase One Property is presented in Drawing No. [1]. This work was authorized on October 10th, 2023.

The Phase One Property is located southeast of Sperling Drive and approximately 180 metres east of St. Vincent Street in Barrie, Ontario. The total property area of the Site is approximately 3.55 acres (1.436 hectares). It is our understanding that the Client is placing the properties up for future sale. The Phase One Property is currently used as a health clinic and a parking lot.

The purpose of the Phase One ESA is to identify any potential environmental concerns associated with the Site. The assessment was performed in accordance with the Phase One ESA protocols outlined in Ontario Regulation 153/04 (amended).

At the time of this ESA, the municipal address of 29 Sperling Drive contained a main building containing two-storeys with a three-storey structure located in the central portion of the building, and the north and the remaining portions being single-storey. The building also contained a basement. The on-site building is located in the southern portion of the property. The building is currently occupied by a health clinic (COVID-19 Vaccine Clinic). The municipal address of 35 Sperling Drive is currently used as a parking lot. The majority of the surface of the Phase One Property is covered with asphalt with parking spaces located in all directions of the building as well as the northern half of the property. The Phase One Property is not considered an enhanced investigation property, as defined in Ontario Regulation 153/04 (as amended).



The site reconnaissance of the Phase One Property was completed on October 23rd, 2023.

Commercial properties are located north and west of the Site, an education institution and a playing field is located east of the Site, and Highway 400 is located south of the Site.

Based on our review of historical records, site reconnaissance, and interviews, the following are the findings of the Phase One ESA:

PCA:

- #28: Gasoline and Associated Products Storage in Fixed Tanks (offsite - 40 Alliance Boulevard, 165 Ferris Lane, 175 Cundles Road East)
- #34: Metal Fabrication (offsite – 30 Alliance Boulevard)
- #52: Storage, maintenance, fuelling and repairing of equipment, vehicles, and material used to maintain transportation systems (onsite).

APEC:

- Southern portion of the Phase One Property

The Executive Summary should be read in conjunction with the entire report.

We trust you will find this report to be complete within our terms of reference.

Should you have any questions regarding the information contained in the report or require further assistance, please contact the Sola office.

Respectfully Submitted,
SOLA ENGINEERING INC.

Naveed Rehman, P.Geo., QP_{ESA}
Senior Project Geoscientist



TABLE OF CONTENTS

1.0	INTRODUCTION.....	1
1.1	PHASE ONE PROPERTY INFORMATION.....	2
1.2	CLIENT CONTACT INFORMATION	2
2.0	SCOPE OF INVESTIGATION	3
3.0	RECORDS REVIEW	3
3.1	GENERAL.....	3
3.1.2	First Developed Use Determination.....	3
3.1.3	Fire Insurance Plans	4
3.1.5	Chain of Title	4
3.1.1	Phase One Study Area Determination	6
3.1.6	City Directory Search	7
3.1.7	Environmental Or Other Reports	8
3.2	ENVIRONMENTAL SOURCE INFORMATION	8
3.2.1	Records Database Report	8
3.2.2	Provincial Records Database	10
3.2.3	Technical Standards and Safety Authority Records.....	10
3.3	PHYSICAL SETTING SOURCES	10
3.3.1	Aerial Photographs	10
3.3.2	Topography, Hydrology, Geology.....	11
3.3.3	Fill Materials.....	12
3.3.4	Water Bodies, Areas of Natural Significance, Groundwater Information, And Well- Head/Groundwater Protection Areas.....	12
3.3.5	Well Records	12
3.4	SITE OPERATING RECORDS	13
4.0	INTERVIEWS.....	13
5.0	PHASE ONE PROPERTY RECONNAISSANCE	13
5.1	GENERAL INFORMATION	13
5.2	GENERAL REQUIREMENTS	13
5.3	SPECIFIC OBSERVATIONS AT PHASE ONE PROPERTY.....	14
5.3.1	Observations From The Phase One Property Reconnaissance For The Purposes Of An Enhanced Investigation Of The Phase One Property.....	16
5.3.2	Written Description Of Investigation	16
6.0	REVIEW AND EVALUATION OF INFORMATION	17
6.1	CURRENT AND PAST USES.....	17
6.2	POTENTIALLY CONTAMINATING ACTIVITY.....	18



6.3	AREAS OF POTENTIAL ENVIRONMENTAL CONCERN.....	18
6.4	PHASE ONE CONCEPTUAL SITE MODEL.....	19
7.0	PHASE ONE ESA CONCLUSION	20
7.1	WHETHER PHASE TWO ENVIRONMENTAL SITE ASSESSMENT IS REQUIRED BEFORE THE FILING OF A RECORD OF SITE CONDITION.....	20
7.2	RECORD OF SITE CONDITION BASED ON PHASE ONE ENVIRONMENTAL SITE ASSESSMENT ALONE.....	21
8.0	ASSESSOR QUALIFICATIONS.....	21
9.0	LIMITATION AND CLOSURE.....	21
10.0	REFERENCES.....	22

DRAWING 1: Site Location Map

DRAWING 2: Phase One Conceptual Site Model with Potentially Contaminating Activities

DRAWING 3: Phase One Conceptual Site Model with Areas of Potential Environmental Concern

APPENDICES

Appendix A: Legal Survey

Appendix B: Chain of Title

Appendix C: ERIS Report

Appendix D: Regulatory Correspondence

Appendix E: Previous Environmental Report

Appendix F: Aerial Photographs

Appendix G: Interviews

Appendix H: Site Photographs

Appendix I: Qualifications of the Assessors

1.0 INTRODUCTION

Sola Engineering Inc. (Sola) was retained by Mr. Andrew Mills of the City of Barrie (the Client), to conduct a Phase One Environmental Site Assessment (ESA) for two (2) parcels of land located at 29 & 35 Sperling Drive in Barrie, Ontario (herein referred to as “the Phase One Property” and “the Site”). The location of the Phase One Property is presented in Drawing No. [1]. This work was authorized on October 10th, 2023.

The Phase One Property is located southeast of Sperling Drive and approximately 180 metres east of St. Vincent Street in Barrie, Ontario. The total property area of the Site is approximately 3.55 acres (~1.436 hectares). It is our understanding that the Client is placing the properties up for future sale. The Phase One Property is currently used as a health clinic and a parking lot.

At the time of this ESA, the municipal address of 29 Sperling Drive contained a main building containing two-storeys with a three-storey structure located in the central portion of the building with the remaining portions being single-storey. The on-site building is located in the southern portion of the property. The building is currently occupied by a health clinic (COVID-19 Vaccine Clinic). The municipal address of 35 Sperling Drive is currently used as a parking lot. The majority of the surface of the Phase One Property is covered with asphalt with parking spaces located in all directions of the building as well as the northern half of the property.

All parts of the ESA were performed in accordance with Schedule D of Ontario Regulation 153/04 (as amended).

The general objectives of a Phase One ESA are to:

- Develop a preliminary determination of the likelihood that one or more contaminants have affected any land or water on, in or under the Phase One Property;
- Determine the need for a Phase Two ESA;
- Provide a basis for conducting a Phase Two ESA; and,
- Provide adequate preliminary information about environmental conditions in the land or water on, in or under the Phase One Property for the conduct of a risk assessment following completion of a Phase Two ESA, if applicable.

The Phase One ESA does not include sampling or testing of soil, groundwater, or building materials. These analyses would be conducted in a Phase Two ESA or a designated hazardous building materials survey if warranted.

The findings presented in this report may be used for the above-noted purposes, subject to the limitations stated under Section 10.0. No third parties other than those mentioned in this report are entitled to rely upon this report without the express written consent of Sola. Any use that a third party makes of this report is the sole responsibility of the said third party; Sola accepts no responsibility for any damages.



1.1 PHASE ONE PROPERTY INFORMATION

The Phase One Property information is shown in the table below. A legal survey plan is attached in Appendix A.

Table 1 – Phase One Property Information

Municipal Address	29 Sperling Drive, Barrie, Ontario 35 Sperling Drive, Barrie, Ontario
Phase One Property Identification Number	588300011, 588300053, 588300015, 588300063, 588300014
Legal Description	PCL 6-1 SEC 51M344; LT 7, BLKS 19, 20, 22 PL 51M344; PT LT 6 & PT BLK 23 PL 51M344 PTS 2, 5 51R18592 ; S/T LT123922 BARRIE (29 Sperling Drive); Part Lot 8 Plan 51M344, Parts 5 & 14, 51R23867 (35 Sperling Drive) PCL STREET-2 SEC 51M344; PT SPERLING DR PL 51M344 (CLOSED BY BYLAW LT249540), PTS 6, 7 51R23867; S/T RIGHT AS IN LT249542 ; BARRIE Part Sterling Drive, Plan 51M344, Parts 8, 9 & 12, 51R23867 Block 18, Plan 51M344
Size of Phase One Property	3.55 acres (~1.436 hectares)

1.2 CLIENT CONTACT INFORMATION

Our client's information is:

City of Barrie
Andrew Mills
City Hall, 70 Collier Street,
Barrie, Ontario
L4M 4T5
Phone: 705-739-4220 x 5051
Email: andrew.mills@barrie.ca



2.0 SCOPE OF INVESTIGATION

The Phase One ESA was conducted in conformance with Schedules D of Ontario Regulation 153/04 (the Regulation) (as amended) made under the Environmental Protection Act (R.S.O. 1990, Chapter E.19) and included the following:

- Review of existing historical records for the Phase One Property and surrounding areas to identify actual or potential sources of environmental contamination;
- Phase One Property reconnaissance, including an environmental inspection of any existing buildings or structures, to observe and document the present environmental condition;
- Interviews with knowledgeable person(s) relating to any environmental concerns; and,
- Preparations of this Phase One ESA report which includes our findings, conclusions and recommendations.

It should be noted that the format of this report is intended to support the filing of a Record of Site Condition (RSC) with the Ministry of the Environment, Conservation and Parks (MECP).

3.0 RECORDS REVIEW

3.1 GENERAL

The historical records review of past land uses of the Phase One Property and surrounding areas including historical county atlas, city directory searches, a chain of title searches, previous environmental reports, topographical, physiographic, and geological maps, aerial photographs, and a review of Environmental Risk Information Service (ERIS) databases.

The Technical Standards and Safety Authority (TSSA) was contacted to conduct a search and review of the records with respect to the presence of fuel storage tanks or expired tanks at the Phase One Property and select adjacent addresses in the Phase One Study Area.

A Freedom of Information request was made to the Ministry of the Environment, Conservation and Parks (MECP) for a search of records in relation to spills, orders, and convictions associated with the Phase One Property.

3.1.2 First Developed Use Determination

The determination of the first developed use of the Phase One Property was based on a review of available historical maps and aerial photographs. The Historical County Atlas Map of 1870 for the City of Barrie indicated that the Phase One Property was likely used for agricultural purposes.



3.1.3 Fire Insurance Plans

ERIS was contacted for a Fire Insurance Plan (FIP) for the Phase One Property. ERIS reported that no FIP was found for the Phase One Property or the surrounding area.

3.1.4 Underwriter Reports And Plans

ERIS was contacted for underwriters' reports or plans for the Phase One Property. ERIS reported that no reports or plans were found for the Phase One Property or the surrounding area.

3.1.5 Chain of Title

A Chain of Title search for the Phase One Property was requested from Domsons Title Search Inc. The findings are presented in the tables below. A copy of the title search is included in Appendix [B].

Table 2 – Chain of title (29 Sperling Drive - PIN#: 58830-0011)

Year	Name of Owner
1833	Crown
1833-1834	Canada Company
1834-1842	Meyrick Lally
1842	Edmund Samuel Lally
1842-1851	James Quinlan
1851-1914	Michael Quinlan
1914-1915	Daniel Quinlan
1915-1960	Robert M. Bell
1960-1965	Donald A. Bell
1965-1967	Eric Hanna
1967-1973	Hanwheel Investments Ltd.
1973-1986	Kalo Holdings Ltd.
1986-1988	Glenronan Investments Ltd.
1988- Present	The Corporation of the City of Barrie

(35 Sperling Drive - PIN#: 58830-0014)

Year	Name of Owner
1833	Crown
1833-1834	Canada Company
1834-1842	Meyrick Lally
1842	Edmund Samuel Lally



Year	Name of Owner
1842-1851	James Quinlan
1851-1914	Michael Quinlan
1914-1915	Daniel Quinlan
1915-1960	Robert M. Bell
1960-1965	Donald A. Bell
1965-1967	Eric Hanna
1967-1973	Hanwheel Investments Ltd.
1973-1986	Kalo Holdings Ltd.
1986-1988	Glenronan Investments Ltd.
1988-Present	The Corporation of the City of Barrie

(PIN#: 58830-0015)

Year	Name of Owner
1833	Crown
1833-1834	Canada Company
1834-1842	Meyrick Lally
1842	Edmund Samuel Lally
1842-1851	James Quinlan
1851-1914	Michael Quinlan
1914-1915	Daniel Quinlan
1915-1960	Robert M. Bell
1960-1965	Donald A. Bell
1965-1967	Eric Hanna
1967-1973	Hanwheel Investments Ltd.
1973-1986	Kalo Holdings Ltd.
1986-1989	Glenronan Investments Ltd.
1989-1993	The Corporation of the City of Barrie
1993-2010	Glenronan Investments Ltd.
2010- Present	The Corporation of the City of Barrie

(PIN#: 58830-0053 and 58830-0063)

Year	Name of Owner
1833	Crown
1833-1834	Canada Company
1834-1842	Meyrick Lally
1842	Edmund Samuel Lally
1842-1851	James Quinlan
1851-1914	Michael Quinlan



Year	Name of Owner
1914-1915	Daniel Quinlan
1915-1960	Robert M. Bell
1960-1965	Donald A. Bell
1965-1967	Eric Hanna
1967-1973	Hanwheel Investments Ltd.
1973-1986	Kalo Holdings Ltd.
1986-1988	Glenronan Investments Ltd.
1988-Present	The Corporation of the City of Barrie

Based on the information provided in the Chain of Title, no environmental concerns are identified on the Site.

3.1.1 Phase One Study Area Determination

The Phase One Study Area generally consists of the Site plus 250 metres beyond the perimeter boundaries of the Site. The properties are mainly commercial properties and an institutional property.

Streets within the 250 metres study area include:

- Alliance Boulevard
- Cundles Road East
- Golden Eagle Way
- Livingstone Street East
- Sperling Drive
- St. Vincent Street
- Highway 400

Historical Surrounding Land Uses:

- Historical land uses surrounding the Phase One Property were historically agricultural and/or vacant land, residential and commercial.

Landfill/Coal Gasification/PCB Inventories - Sola reviewed the following documents:

- Waste Disposal Site Inventory, June 1991, ISBN 0-7729-8409-3, Waste Management Branch, Ontario Ministry of the Environment;
- Inventory of Coal Gasification Plant Waste Sites in Ontario, April 1987, Volume I and II, Waste Management Branch, Ontario Ministry of the Environment; and,



- Ontario Inventory of PCB Storage Sites, October 1991, updated January 1992, ISBN 0-7729-9044-1, Waste Management Branch, Ontario Ministry of the Environment.

Based on the above review, there were no active or inactive landfills, coal gasification plants, or PCB storage sites on the Phase One Property. A PCB storage site was identified within the Study Area at 60 Bell Farm Road approximately 250 metres southeast from the Site and was likely used for storage of fluorescent lighting/ballasts.

Therefore, properties in part along the 250 m from the Phase One Property boundaries are included in the Phase One Study Area. The Phase One Study Area is shown in Drawing No. [1].

3.1.6 City Directory Search

City directories for the City of Barrie provided by ERIS were made available to Sola for review. Information from the directories for the Site is as follows:

Table 3 – City Directories
29 Sperling Drive

Year	Listing
2021	Barrie Police Department Accident Support Service Intl Ltd.
2017	Barrie Police Department Accident Support Service Intl Ltd. Barrie Community SVC Courts Vcars
2012	Barrie Accident Support Services Barrie Community SVC Courts Vcars
1998/1999	Barrie Accident Support Services Barrie Police Department
1994	Barrie Police Service

There are no listings prior to 1989 for 29 Sperling Drive. There are no listings for 35 Sperling Drive.

The surrounding properties were listed as commercial properties.

Based on the information provided by the city directories, no Potentially Contaminating Activities were identified for the Phase One Property.



3.1.7 Environmental Or Other Reports

A Transformer Soil Investigation report was provided to Sola, and was prepared by WSP W&I Canada Ltd (WSP) in December 2022. In their report, WSP stated that six (6) soil samples were collected in the vicinity of a public transformer located on a public boulevard adjacent to the Site. Based on their evaluation, WSP concluded that the presence of residual Petroleum Hydrocarbon F3 identified in the transformer cable pit did not represent an unacceptable risk to human health.

See Appendix [E] for the WSP report.

3.2 ENVIRONMENTAL SOURCE INFORMATION

A search of records for federal, provincial, and private databases pertaining to the Phase One Property and surrounding properties within 250 meters from the Phase One Property boundaries was conducted by Environmental Risk Information Services (ERIS).

3.2.1 Records Database Report

A request was made to ERIS to conduct a complete search for all available database records pertaining to the Phase One Study Area. See Appendix [C] for a copy of the Report. A summary of findings from the review of the ERIS report are summarized in the table below.

Table 4 – ERIS Database Findings

Database	Description of Relevant Data to Phase One ESA	Causing an APEC onto the Site
Phase One Property		
Ontario Regulation 347 Waste Generators Summary	Twenty listings were found for the Phase One Property	None
Phase One Study Area		
Borehole	Five listing were found within the Study Area.	None
Certificates of Approval	Ten listings were found within the Study Area	None
Delisted Fuel Tanks	Nine listings were found within the Study Area	None



Database	Description of Relevant Data to Phase One ESA	Causing an APEC onto the Site
Environmental Activity and Sector Registry	One listing was found within the Study Area	None
Environmental Registry	One listing was found within the Study Area	None
Environmental Compliance Approval	Five listings were found within the Study Area	None
ERIS Historical Searches	Twenty-one listings were found within the Study Area	None
Fuel Storage Tank	Thirteen listings were found within the Study Area	None
Fuel Storage Tank (Historic)	Eight listings were found within the Study Area	None
Inventory of PCB Storage Sites	Six listings were found within the Study Area	None
National PCB Inventory	Five listings were found within the Study Area	None
Ontario Regulation 347 Waste Generators Summary	One hundred sixty eight listings were found within the Study Area	None
Ontario Spills	Thirty-one listings were found within the Study Area	None
Pesticide Register	Eleven listings were found within the Study Area	None
Pipeline Incidents	One listing was found within the Study Area	None
Retail Fuel Storage Tanks	One listing was found within the Study Area	None
Scott's Manufacturing Directory	Fifteen listings were found within the Study Area	None
TSSA Historic Incidents	One listing was found within the Study Area	None
Water Well Information System	Thirty-one listings were found within the Study Area	None



3.2.2 Provincial Records Database

A *Freedom of Information* request was filed on October 11th, 2023, to obtain information with respect to any control orders, violation notices, or other environmental concerns with the MECP for the Phase One Property. A response was received on October 27th, 2023. MECP indicated that waste generator records were found in their database for the Phase One Property. Based on information in the records, no Potentially Contaminating Activities are identified on the Phase One Property.

Copies of correspondence to and from the MECP are presented in Appendix [D].

3.2.3 Technical Standards and Safety Authority Records

A request was made on October 13th, 2023, to the Technical Safety and Standards Association (TSSA), to inquire about the presence of fuel tanks as well as any expired tanks at the Phase One Property and select adjacent properties.

Based on their responses, TSSA indicated that no records of any fuel storage tanks listed at the Phase One Property and the immediate surrounding properties.

A copy of this correspondence is presented in Appendix [D].

3.3 PHYSICAL SETTING SOURCES

3.3.1 Aerial Photographs

The earliest available aerial photographs of the Phase One Property and Phase One Study Area were available on Simcoe Interactive Map and University of Toronto. Aerial photographs for the years 1954, 1978, 1989, 1997, 2008, 2012, and 2022 were reviewed. Copies of the aerial photographs are presented in Appendix [F]. These photographs were selected as they provide a visual record of the Phase One Property and its surrounding properties, beginning with the first developed use of the Phase One Property. The findings are presented in the table below.

Table 5 – Observation from Aerial Photographs

Year	Phase One Property	Surrounding Areas Pertaining to the Phase One Study Area
1954	Agricultural	The Site and surrounding lands are observed to be agricultural and/or vacant land. A small forested area is observed in the southern portion of the Site. Due to the poor resolution of the photograph, no further details regarding the Site can be identified. The Phase One Property is situated in a predominantly rural area.



Year	Phase One Property	Surrounding Areas Pertaining to the Phase One Study Area
1978	Vacant	The Site is observed to be vacant land covered with vegetation. A walking trail orienting in a northeast-southwest direction is observed on 29 Sperling Drive. Sperling Drive is observed adjacent to the Site. Commercial properties are observed west and south of the Site. Vacant land is observed east of the Site. Highway 400 is observed south of the Site. Residential properties are observed north of the Site.
1989	Vacant	The Site is observed to be vacant land with sparsely vegetated areas. Commercial properties are observed in all directions of the Site. A large 400 metre track is observed east of the Site. The Site is situated in a developed area.
1997	Commercial	A building is observed on 29 Sperling Drive. Asphalt parking spaces are observed north, east and west of the building with small areas of vegetation. A large asphalt area is observed on 35 Sperling Drive.
2008, 2012, 2022	Commercial	As with the previous photograph, the Site remains the same. More development of commercial properties are observed within the Phase One Study Area.

3.3.2 Topography, Hydrology, Geology

Based on the review of Toporama, Natural Resources of Canada, the vicinity of the Phase One Property has an elevation of approximately 265 metres above sea level (masl) with downward contours in the east directions. This feature is anticipated to control surface water drainage and shallow groundwater flow patterns. Groundwater flow was anticipated to be in the easterly direction. Localized groundwater flow may be influenced by other factors such as utilities. The Phase One Property is Till Plains (drumlinized) of the Simcoe Uplands (Ontario Geological Survey (OGS, 2023).

Quaternary geology consists of undifferentiated, predominantly sandy silt to silt matrix commonly rich in clasts, often high in total matrix carbonate content. Surficial geology consists of stone-poor, sandy silt to silty sand-textured till on Paleozoic terrain. (OGS, 2023). Bedrock geology is generally limestone, dolostone, shale, arkose, sandstone, of the Ottawa Group, Simcoe Group and Shadow Lake Formation. Review of Mines and Minerals Division Ontario Geological Survey, bedrock topography Map P.3214, indicated that the elevation of bedrock in the vicinity of the Phase One Property is approximately 145 masl.



3.3.3 Fill Materials

There was no reported fill materials on the Phase One Property or any indication of recent fill materials on the Phase One Property from visual observations during the time of the Site reconnaissance.

3.3.4 Water Bodies, Areas of Natural Significance, Groundwater Information, And Well-Head/Groundwater Protection Areas

The following informational sources were reviewed as part of this section: the Ontario Geological Survey database, The Ministry of Environment, Conservation and Parks of Ontario Drinking Water Source Mapping program, the Make a Map: Natural Heritage Areas of Ontario program, the Water Well Information System (WWIS), and Source Protection Information Atlas of Ontario. A summary is the following:

No water body, area of natural significance exists on the Site or within the Study Area. The Site and Study Area are not located within a Wellhead Protection Area.

3.3.5 Well Records

Ontario Well records were obtained from the Ontario Well Records Database. Findings are summarized in the table below:

Table 6 - Typical Soil Material in Well

Location		Well ID	Well Depth (m)	Stratigraphy	Bedrock Depth (ft)	Water Table Depth (ft)
Easting	Northing					
604598	4918352	7191071	5.5	Brown sand, brown silt	-	-
604593	4918306	7191072	4.9	Brown sand, brown silt	-	-
604564	4918627	5712925	46.3	Sand, clay, silt	-	-
604542	4918624	5704613	14.0	Brown sand	-	-
604532	4918572	5712309	45.7	Sand, clay, silt	-	-
604515	4918571	5712335	45.1	Sand, clay, silt	-	-



3.4 SITE OPERATING RECORDS

No site operating record was available during the time of the Site reconnaissance.

4.0 INTERVIEWS

Sola conducted verbal interviews with the purpose of gathering environmental information for the Phase One Property. Mr. Gus Diamantopolous of the City of Barrie was interviewed on October 23rd, 2023.

Based on the interviewee's understanding, the onsite building was constructed sometime in 1989. The Site was formerly used for police services and is currently occupied by a Covid-19 vaccine health clinic. The interviewee has no knowledge of any stain, spill, or odour related to the Phase One Property.

The interviewee reported that the onsite garage was used to repair and maintain police vehicles during their tenure and is considered an environmental concern.

A copy of the questionnaire is included in Appendix [G].

5.0 PHASE ONE PROPERTY RECONNAISSANCE

5.1 GENERAL INFORMATION

The Phase One Property contained a main building containing two-storeys with a three-storey structure located in the central portion of the building, and the north and the remaining portions being single-storey. The building was occupied by a tenant during the time of the site reconnaissance. The majority of the Site was covered with paved asphalt with a small gravelled area located in the northeast portion of the Site. Paved parking spaces are located in all directions of the on-site building as well as in the northern half of the Site. Access to 35 Sperling Drive was from the east off of Sperling Drive and access to 29 Sperling Drive was from the south off of Sperling Drive. The onsite building was accessible from the front door (north-facing).

5.2 GENERAL REQUIREMENTS

Table 7 - General Requirements, Phase One Property Reconnaissance

Date	October 23rd, 2023
Time	10:00 a.m. – 11:00 a.m.
Weather Conditions	Sunny, 13 degrees Celsius
Length of Time of the Investigation	1 hour
Limitations of Access	All areas of the Site and onsite building were accessible.



Name and Qualifications of QP or Persons Under the Supervision of a QP Conducting the Investigation	JiaYu (Katrina) Cheng, M.Eng., E.I.T.
Enhanced Phase One Property Investigation	No facilities requiring an enhanced investigation of the property were in use at the time of the Site reconnaissance.

The Phase One Property site reconnaissance included a walk-through of accessible areas of the Phase One Property and the neighbouring properties within the Phase One Study Area from publicly accessible areas. The Phase One Property visit was documented with notes and photographs. A written description and explanation of the photographs are provided in Appendix [H].

5.3 SPECIFIC OBSERVATIONS AT PHASE ONE PROPERTY

The table below illustrates observations made during the time of the Phase One Property Site Reconnaissance.

Table 8 - Site Reconnaissance Observations

Topic	Observations
General description of structures and other improvements, including the number and age of buildings	Exterior: • The building is constructed of concrete cinderblocks with brick. • Onsite building contains flat roof. • The majority of the surface is covered with asphalt. Small areas of vegetation are located in the inner perimeter of the Site. Interior: • Main floor consisted of office space. The second floor consisted of unused office space. The basement contained office space, a gymnasium, detention rooms, a kitchen, and a server room. The third storey contained a Mechanical Room. • The basement contained two (2) forced-air furnaces and one (1) hot water tank. • Finishes included painted drywalls, ceilings, and concrete floors with ceramic tiles in the bathrooms and sauna room.



Topic	Observations
Number of floors (including below ground)	Majority of onsite building is single-storey with a three-storey structure located in the central portion of the building. One basement exists in the on-site building.
Number, age, and depth of levels below ground level	One-level basement.
Number and details (material, method of construction, age, contents, volume, if its currently in use) of all above-ground storage tanks (ASTs)	No ASTs were present during the time of the site visit.
Number and details (material, method of construction, age, contents, volume, if its currently in use) of all below-ground storage tanks (USTs)	No fill or vent pipes indicative of potential USTs were observed during the time of the site visit.
Potable water sources	Potable water is supplied by the City of Barrie
Utility lines (e.g. Water, Electrical, Natural gas, etc.)	Natural gas: gas main was present at the west exterior of the building. Hydro: present beneath the lampposts in the parking spaces. Water: expected from Sperling Drive. Storm/Sanitary: A catch-basin was located in the garage portion of the building.
Exit and entry points	Northwest, southwest and southeast of the onsite building.
Former heating system(s), fuel type, and source	None reported.
Existing heating system(s), fuel type, and source	Natural gas heating. Two (2) boilers located in the Mechanical Room and ceiling suspended heaters located in the garage portions of the onsite building. Two (2) natural-gas fired hot water tanks are located in the Mechanical Room.
Cooling system(s), fuel type, and source	One (1) HVAC unit on northeast portion of rooftop. One (1) large cooling tower on rooftop of three-storey structure.
Unidentified substances, the interior of buildings or structures	There were no unidentified substances observed during the time of the site visit.
Floor stains (other than water) or corrosions near a potential discharge	No staining was observed near a discharge location during the time of the site visit.



Topic	Observations
location (drains, pits sumps, cracks, or other)	
Location of any former wells	None observed.
Location of any current wells	None observed.
Ground cover (e.g. pavement, gravel, grass, soil, etc.)	The ground cover consists mainly of paved asphalt and a small gravelled area located in the north-east portion of the Site. Some vegetated areas are located in the southern half of the Site.
Current railway lines or spurs, location	None observed.
Former railway lines or spurs, location	None observed.
Presence of stained soil, vegetation, pavement, or other ground cover type	None observed.
Presence of stressed vegetation	None observed.
Locations, where fill and/or debris materials, appear to have been placed or graded	None observed.
Potentially contaminating activity (PCA)	None observed.
Unidentified substances, the exterior of buildings or structures	None observed.
Odours	None observed.

5.3.1 Observations From The Phase One Property Reconnaissance For The Purposes Of An Enhanced Investigation Of The Phase One Property

The Phase One Property is not currently considered an enhanced investigation property. However, a part of the property was formerly used as an enhanced investigation property where a garage was used to repair and maintain police vehicles for approximately 30 years.

A hydraulic hoist was observed in the garage.

5.3.2 Written Description Of Investigation

The Site Reconnaissance was conducted on October 2nd, 2023. During the Site reconnaissance, notes and photographs were documented regarding the environmental condition of the Site. One (1) PCA was identified on the Phase One Property. No PCA was identified within the Study Area during the site reconnaissance. Details of the site reconnaissance are provided in the previous sections.



6.0 REVIEW AND EVALUATION OF INFORMATION

6.1 CURRENT AND PAST USES

The current and past uses of and activities at or affecting the Phase One Property are summarized in the table below.

Table 9 - Current and Past Uses of the Phase One Property

Year	Name of owner	Property use	Other observations from aerial photographs, fire insurance plans, etc.
1833	Crown	Agricultural or Other	Chain of Title
1833-1834	Canada Company	Agricultural or Other	Chain of Title
1834-1842	Meyrick Lally	Agricultural or Other	Chain of Title
1842	Edmund Samuel Lally	Agricultural or Other	Chain of Title
1842-1851	James Quinlan	Agricultural or Other	Chain of Title
1851-1914	Michael Quinlan	Agricultural or Other	Chain of Title
1914-1915	Daniel Quinlan	Agricultural or Other	Chain of Title
1915-1960	Robert M. Bell	Agricultural or Other	Chain of Title, Aerial Photographs
1960-1965	Donald A. Bell	Vacant	Chain of Title, Aerial Photographs
1965-1967	Eric Hanna	Vacant	Chain of Title, Aerial Photographs
1967-1973	Hanwheel Investments Ltd.	Vacant	Chain of Title, Aerial Photographs
1973-1986	Kalo Holdings Ltd.	Vacant	Chain of Title, Aerial Photographs
1986-1988	Glenronan Investments Ltd.	Vacant	Chain of Title, Aerial Photographs
1988-Present	The Corporation of the City of Barrie	Residential/Commercial	Chain of Title, Aerial Photographs



6.2 POTENTIALLY CONTAMINATING ACTIVITY

Current and historic potentially contaminating activities, as outlined in Table 2 of Schedule D of the O. Reg. 153/04, (as amended), on the Phase One Property and in the Phase One Study Area include:

Table 10 – Potentially Contaminating Activities

Potentially Contaminating Activity on, in, or under the Phase One Study Area	Address	Description of Potentially Contaminating Activity
#28 – Gasoline and Associated Products Storage in Fixed Tanks	40 Alliance Boulevard, 165 Ferris Lane, 175 Cundles Road East	Private Fuel outlet with underground storage tank (SLH Transport Inc.)
		Private Fuel outlet with underground storage tank (Consumers Gas Company)
		Gasoline station with underground storage tanks (Petro Canada)
#34 – Metal Fabrication	30 Alliance Boulevard	Metal fabricating company (Industrial Commutator Company Ltd.)
#52 – Storage, maintenance, fuelling and repair of equipment, vehicles, and material used to maintain transportation systems	29 Sperling Drive	A garage was formerly used to repair and maintain police vehicles

The locations of PCAs within the Phase One Study Area are shown in Drawing [2].

6.3 AREAS OF POTENTIAL ENVIRONMENTAL CONCERN

Based on our review of the activities identified at the Site and Study Area, one (1) Area of Potential Environmental Concern (APEC) was identified on the southern portion of the Phase One Property. A garage was formerly used to repair and maintain police vehicles for approximately 30 years. Any contaminants associated with the former garage may have potentially impacted the underlying soil and groundwater of the Phase One Property.



Table 11 – Areas of Potential Environmental Concern

Area of Potential Environmental Concern (APEC)	Location of APEC on Phase One Property	Potentially Contaminating Activity (PCA)	Location of PCA (on-site or off-site)	Contaminants of Potential Concern	Media Potentially Impacted (Groundwater, soil, and/or sediment)
The Phase One Property	Southern portion of the Phase One Property	#52 – Storage, maintenance, fuelling and repair of equipment, vehicles, and material used to maintain transportation systems	Onsite	Petroleum Hydrocarbons (PHCS) F1-F4, Volatile Organic Compounds (VOCs), Metals	Soil and Groundwater

The PCAs at 30, and 40 Alliance Boulevard, 165 Ferris Lane and 175 Cundles Road East are not considered to be contributing to APECs on the Site due to the separation distance between the PCAs and the Site as well as the PCAs being trans-gradient from the Site.

6.4 PHASE ONE CONCEPTUAL SITE MODEL

The Phase One ESA Conceptual Site Model consists of a Site Plan and site features Drawing No. [1] and a plan depicting the Site and the Study Area PCAs Drawing No. [2].

The Phase One Property is located southeast of Sperling Drive and approximately 180 metres east of St. Vincent Street in Barrie, Ontario. The total property area of the Site is approximately 3.55 acres (~1.436 hectares). The municipal address of 29 Sperling Drive contained a single-storey building with a two-storey structure located in the central portion of the building. The on-site building is located in the southern portion of the property. The building is currently occupied by a health clinic (COVID-19 Vaccine Clinic). The municipal address of 35 Sperling Drive is currently used as a parking lot. The majority of the surface of the Phase One Property is covered with asphalt with parking spaces located in all directions of the building as well as the northern half of the property.

One (1) PCA was identified on the Site and four (4) PCAs within the Study Area were identified. The onsite PCA was considered to be contributing to APEC on the Site (see Sections 6.2 and 6.3 for details).



The contaminants of potential environmental concerns (COPS) identified on the Site are Petroleum Hydrocarbons (PHCs) F1-F4, Volatile Organic Compounds (VOCs) and Metals.

Underground structure/utility/sewage works were reportedly present beneath the Site (see Section 5.3 for details). No signature of a current or historic railway line was noted on the Site.

Quaternary geology consists of undifferentiated, predominantly sandy silt to silt matrix commonly rich in clasts, often high in total matrix carbonate content. Surficial geology consists of stone-poor, sandy silt to silty sand-textured till on Paleozoic terrain. (OGS, 2023). Bedrock geology is generally limestone, dolostone, shale, arkose, sandstone, of the Ottawa Group, Simcoe Group and Shadow Lake Formation. Review of Mines and Minerals Division Ontario Geological Survey, bedrock topography Map P.3214, indicated that the elevation of bedrock in the vicinity of the Phase One Property is approximately 145 masl. The ground surface of the Site steeply slopes towards the southeast direction. The surface elevation of the Site is approximately 265 masl.

The hydrogeology of the Site and the vicinity is primarily controlled by topographic elevation, glacial geology, and bedrock topography of the region. Locally, shallow groundwater is expected to flow easterly toward Little Lake and regional groundwater is expected to flow southerly toward Lake Simcoe.

Since the assessment of PCAs and APECs were based on theoretical information, there was inherent uncertainty in the Phase One Conceptual Site Model. These predictions were mostly based on the information available from data sources. If these predictions are incorrect, evaluation for PCAs as well as APEC could be missed. However, attempts were taken to minimize the uncertainties by field observations.

7.0 PHASE ONE ESA CONCLUSION

7.1 WHETHER PHASE TWO ENVIRONMENTAL SITE ASSESSMENT IS REQUIRED BEFORE THE FILING OF A RECORD OF SITE CONDITION

Based on the findings of this Phase One ESA, a Phase Two ESA is required before filing a Record of Site Condition.

Sola has undertaken our own due diligence in completing this Phase One ESA. The logic and rationale of the conclusion are based on document review, site reconnaissance and interviews.

Third-party sources such as interactive map websites, ERIS, topographic and other regulatory information, and previous environmental reports were reviewed during this ESA. The conclusions were based on information obtained from the above sources in conjunction with site visit findings and interviews.



7.2 RECORD OF SITE CONDITION BASED ON PHASE ONE ENVIRONMENTAL SITE ASSESSMENT ALONE

A Record of Site Condition cannot be submitted based on this Phase One Environmental Site Assessment alone.

8.0 ASSESSOR QUALIFICATIONS

Sola Engineering Inc. is a Geotechnical and Environmental Engineering firm incorporated in 2016 in accordance with Ontario and Canada regulations. It provides soil and material testing and inspection services, as well as environmental investigations. Sola Engineering Inc. is registered in Ontario and operates under a Certificate of Authorization from the Professional Engineers of Ontario. The qualifications of the environmental assessors are presented in Appendix [I].

9.0 LIMITATION AND CLOSURE

Services performed by Sola Engineering Inc. were conducted in a manner consistent with the level of care and skill ordinarily exercised by members of the environmental consulting engineering profession. This report does not exhaustively cover all possible environmental conditions or circumstances that may exist on the Phase One Property. If a service is not expressly indicated, it should not be assumed that it was provided.


In evaluating the Phase One Property, Sola Engineering Inc. has relied on the Client to provide all existing relevant reports. Furthermore, we also relied in good faith on information provided by any other individuals noted in the report. We assume that all the information provided is factual and accurate. We accept no responsibility for any deficiencies, misstatements, or inaccuracies contained in this report as a result of omissions, misrepresentation, or fraudulent acts by the Client or any persons contacted.

Since the date of completing all work related to the records review, interviews, and Phase One Property reconnaissance required for this Phase One Environmental Assessment there has been no material change to any areas of potential environmental concern.

It should also be noted that current environmental guidelines and regulations are subject to change; such changes, when put into effect, could alter the conclusions and recommendations noted through this report.

Respectively Submitted,
SOLA ENGINEERING INC.

Naveed Rehman, P.Geo., QPESA.

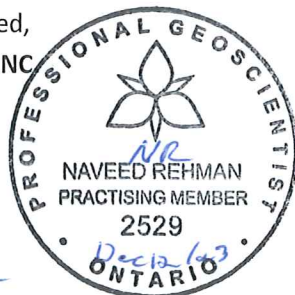



10.0 REFERENCES

- Ministry of the Environment and Climate Change. June 2011. *Guide for Completing Phase One Environmental Phase One Property Assessments under Ontario Regulation 153/04 (Electronic Version)*;
- *Ontario Regulation 153/04 Records of Site Condition — Part Xv.1 of The Act* Environment Canada, National Pollutant Release Inventory;
- Ontario Ministry of the Environment Hazardous Waste Information Network;
- Ontario Ministry of the Environment, Brownfields Environmental Site Registry;
- Ontario Ministry of the Environment, Inventory of Coal Gasification Plant Waste Sites in Ontario, 1987;
- Ontario Ministry of the Environment, Inventory of Industrial Sites Producing or Using Coal Tar and Related Tars in Ontario, 1998;
- Ontario Ministry of the Environment, Inventory of PCB Storage Sites, 1994-2004;
- Waste Disposal Site Inventory, 1991;
- Ministry of Environment, Conservation and Parks - Freedom of Information;
- Technical Standards and Safety Authority – Fuel Safety Division inquiry;
- Environmental Risk Information Services (ERIS Report).
- *Transformer Soil Investigation Results Worksheet – Boulevard adjacent to 29 & 35 Sperling Drive, Barrie, Ontario, dated September 7, 2022, prepared by WSP W&I Canada Ltd. (WSP).*



STATEMENT OF LIMITATIONS

Standard of Care and Basis of this Report

Sola Engineering Inc. ("Sola Engineering") has prepared this report in a manner consistent with generally accepted engineering and/or environmental practices in the jurisdiction in which the specified services were provided. The information and conclusions set out in this report reflects Sola Engineering's best professional judgment in light of the information available to Sola Engineering at the time of preparation. Sola Engineering disclaims any and all warranties, express or implied, including without limitation any warranty of merchantability and/or fitness for a particular purpose, and makes no representations concerning the legal effect, interpretation or significance of this report or the information, conclusions or recommendations contained in it.

The conclusions and recommendations provided in this report have been prepared in relation to the specified site (the "Site") and the proposed project (the "Project"), as described by the Client to Sola Engineering. Given the nature of the work undertaken by Sola Engineering as part of this report, the Client acknowledges that ground conditions may vary over distances and may change over time. Should there arise any changes to the conditions of the Site or the Project (as to purpose or design), Sola Engineering is to be notified within a reasonable period of time, and in any event within 24 hours of the Client's learning of such changes, so as to give Sola Engineering an opportunity to review and revise this report in light of such changes. Sola Engineering accepts no liability or responsibility for any use of this report or reliance on this report following any changes to the conditions of the Site or the Project.

The scope of professional services provided by Sola Engineering for the Project are as set out in this report. Should such services be limited to those of a geotechnical nature, Sola Engineering shall not be held liable or responsible for any environmental services that may be required, nor shall this report be interpreted to reflect any environmental aspects of the Project. Alternatively, should such services be limited to those of an environmental nature, Sola Engineering shall not be held liable or responsible for any geotechnical services that may be required, nor shall this report be interpreted to reflect any geotechnical aspects of the Project.

This report is not intended to provide recommendations for possible future conditions or use of the Site or adjoining properties. Should the need arise for such recommendations Sola Engineering may need to conduct further investigations.

Use of this Report

This report is intended to be read and used in its entirety. No reliance may be made upon any individual portion or section of this report without reference to the entire report as a whole. In preparing this report, Sola Engineering has relied on information, instructions and communications given by the Client to Sola Engineering, the applicability, truth and accuracy of which is the sole responsibility of the Client.

This report with the information, sampling data, analysis, conclusions and recommendations contained in it (if any), has been prepared for and may only be used by the Client and only for the specific purpose as specified by the Client to Sola Engineering in connection with the Project. Without prior written consent from Sola Engineering, use of this report or any portion thereof by any person or entity other than the Client, or for any purpose other than as communicated by the Client to Sola Engineering, is strictly prohibited. Sola Engineering accepts no liability or responsibility for the unauthorized use of this report. This report and all documents that form part of it are the sole property of Sola Engineering. Sola Engineering relies on and retains any and all intellectual property rights it has in this report, including any copyright to which it is entitled. The Client shall not give, lend or sell this report, or any portion thereof, to any entity, person or association without the express prior written consent of Sola Engineering. This report and the information contained herein shall be treated as strictly confidential.

The contents of this report, inclusive of Sola Engineering's conclusions and recommendations in relation to the Project, are intended only for the guidance of the Client in carrying out the specified services for the Project, as described by the Client to Sola Engineering. Accordingly, Sola Engineering does not accept any liability or responsibility for any inaccuracy contained in this report arising as a result of or in any way connected with any exclusion, oversight or falsification of the information provided to Sola Engineering by the Client. This report, including the effect of the subsurface conditions as described in this report, is to be interpreted at the risk and discretion of the Client and any contractors or others bidding on or undertaking contractual work to be performed as part of the Project who may come into possession of or learn of this report or its contents. It is exigent that all contractors bidding or undertaking the work are to rely on their own interpretations of the data contained in this report in addition to their own investigations and conclusions. Sola Engineering shall not be held liable or responsible for any interpretation of or conclusions that may be drawn from the data or information contained in this report.

The information, recommendations and conclusions presented in this report are based on Sola Engineering's interpretation of conditions revealed through the limited investigation conducted within a defined scope of services. In no event will Sola Engineering be held responsible or liable to the Client or any other person or entity for any special, indirect, incidental, punitive or consequential loss or damage (including, loss of use, lost profits or expenses incurred) resulting from or in any way related to the independent interpretations, interpolations, conclusions or decisions of the Client or any other person or entity, based on the information contained in this report. The restriction of liability includes but is not limited to decisions made to develop, purchase or sell land.

Notwithstanding the exclusions of liability contained herein but without in any way limiting their effect or generality, if there is found to be any finding of liability or responsibility whatsoever on the part of Sola Engineering which in any way relates to or arises from this report, or the information, conclusions or recommendations contained in it, such liability and/or responsibility shall cease and forever be extinguished from and after the date which is two (2) years from the date of this report. In no event shall any liability or responsibility of Sola Engineering exceed the fees charged by Sola Engineering to the Client for the preparation of this report (excluding any arms' length disbursements or expenditures made or incurred by Sola Engineering as a result thereof and reimbursed by the Client).

Site Conditions

The material conditions, classifications, conclusions and recommendations contained in this report were based on the site conditions observed or tested by Sola Engineering or otherwise communicated to Sola Engineering by the Client. The description, identification and classification of soils, rocks, chemical contamination and other materials have been made based on limited investigations, sampling and testing of materials performed by Sola Engineering and its qualified representatives in reliance on the use of relevant or applicable equipment, all in accordance with commonly acceptable standards in the geotechnical and/or environmental disciplines. Accordingly, this report may include assumptions of conditions which are based on discrete sample locations and thus some conditions may not have been detected. The Client accepts all liability and risk for the use of this report and the information and data contained in it. Sola Engineering shall not be held liable or responsible for any conditions beyond the scope of tests conducted on samples of the subsurface and soil conditions of the subject property as set out in this report.

For clarity, the Client acknowledges and accepts that unique risks exist whenever engineering or related disciplines are applied to identify subsurface conditions and even a comprehensive sampling and testing program may fail to detect certain conditions. The environmental, geological, geotechnical, geochemical and hydrogeological conditions that Sola Engineering interprets to exist between sampling points may differ from those that actually exist. As a result, the Client acknowledges and accepts that because of the inherent uncertainties in subsurface evaluations, unanticipated underground conditions may occur or become known subsequent to Sola Engineering's investigation that could affect conclusions, recommendations, total Project cost and/or execution.

Indemnification of Risk

Though Sola Engineering adheres to the highest degree of integrity and employs due diligence in limiting the potential release of toxins and hazardous substances, the risk of accidental release of such substances is a possibility when providing geotechnical and environmental services.

In consideration of the provision of services by Sola Engineering, the Client agrees to defend, indemnify and hold Sola Engineering and its employees and agents harmless from and against any and all claims, liabilities, damages, causes of action, judgments, costs or expenses (including reasonable legal fees and disbursements), resulting from or arising by reason of the death or bodily injury to persons, damage to property, or other loss, whether related to an accidental release of pollutants or hazardous substances occurring as a result of carrying out this Project or otherwise, and whether or not resulting from Sola Engineering's negligent actions or omissions. This indemnification shall include and extend to any and all third party claims brought or threatened against Sola Engineering under any federal or provincial law or statute as a result of Sola Engineering conducting work on the Project. In addition to and notwithstanding the foregoing, the Client further agrees to unconditionally and irrevocably release Sola Engineering from, and not to bring any claims against Sola Engineering in connection with, any of the aforementioned claims or causes.

Subconsultants and Contractor Services

In conjunction with the services provided by Sola Engineering's own employees, external services provided by other persons or entities that are specializing in services other than those offered by Sola Engineering, such as drilling, excavation and laboratory testing, are often employed in order to carry out the defined scope of work. If such external services have been employed for this Project, the Client acknowledges that Sola Engineering is not in any way liable or responsible for any costs, claims or damages in relation to the services rendered by such other persons or entities or payment therefor, nor shall Sola Engineering be liable or responsible for damages for errors, omissions or negligence caused by such other persons or entities while providing such external services.

Work and Job Site Safety

Sola Engineering shall be responsible only for its activities and that of its employees on the Site. Sola Engineering shall not direct any of the fieldwork nor the work of any other person or entity on the Project. The presence of Sola Engineering staff on the Site does not relieve the Client or any contractor on the Site from their responsibilities pertaining to site safety. The Client at all times retains any and all responsibility for the safety of those individuals present on the Site and/or working on the Project, including Sola Engineering's employees.



DRAWINGS




DRAWING NO: 1	DRAWING TITLE: Site Location Map	DATE: Nov., 2023	DRAWN BY: K.C.



390 Edgeley Blvd., Units 25 & 26,
Vaughan, Ontario L4K 3Z8
T: 905 - 760 - 9501
F: 905 - 761 - 1822
W: www.solaengineering.ca

CLIENT: City of Barrie
PROJECT NO: 11249-S0332-ENV
PROJECT: Phase One Environmental Site Assessment
SITE ADDRESS: 29 & 35 Sperling Drive, Barrie, Ontario

LEGENDS:
 Phase One Property
 Phase One Study Area

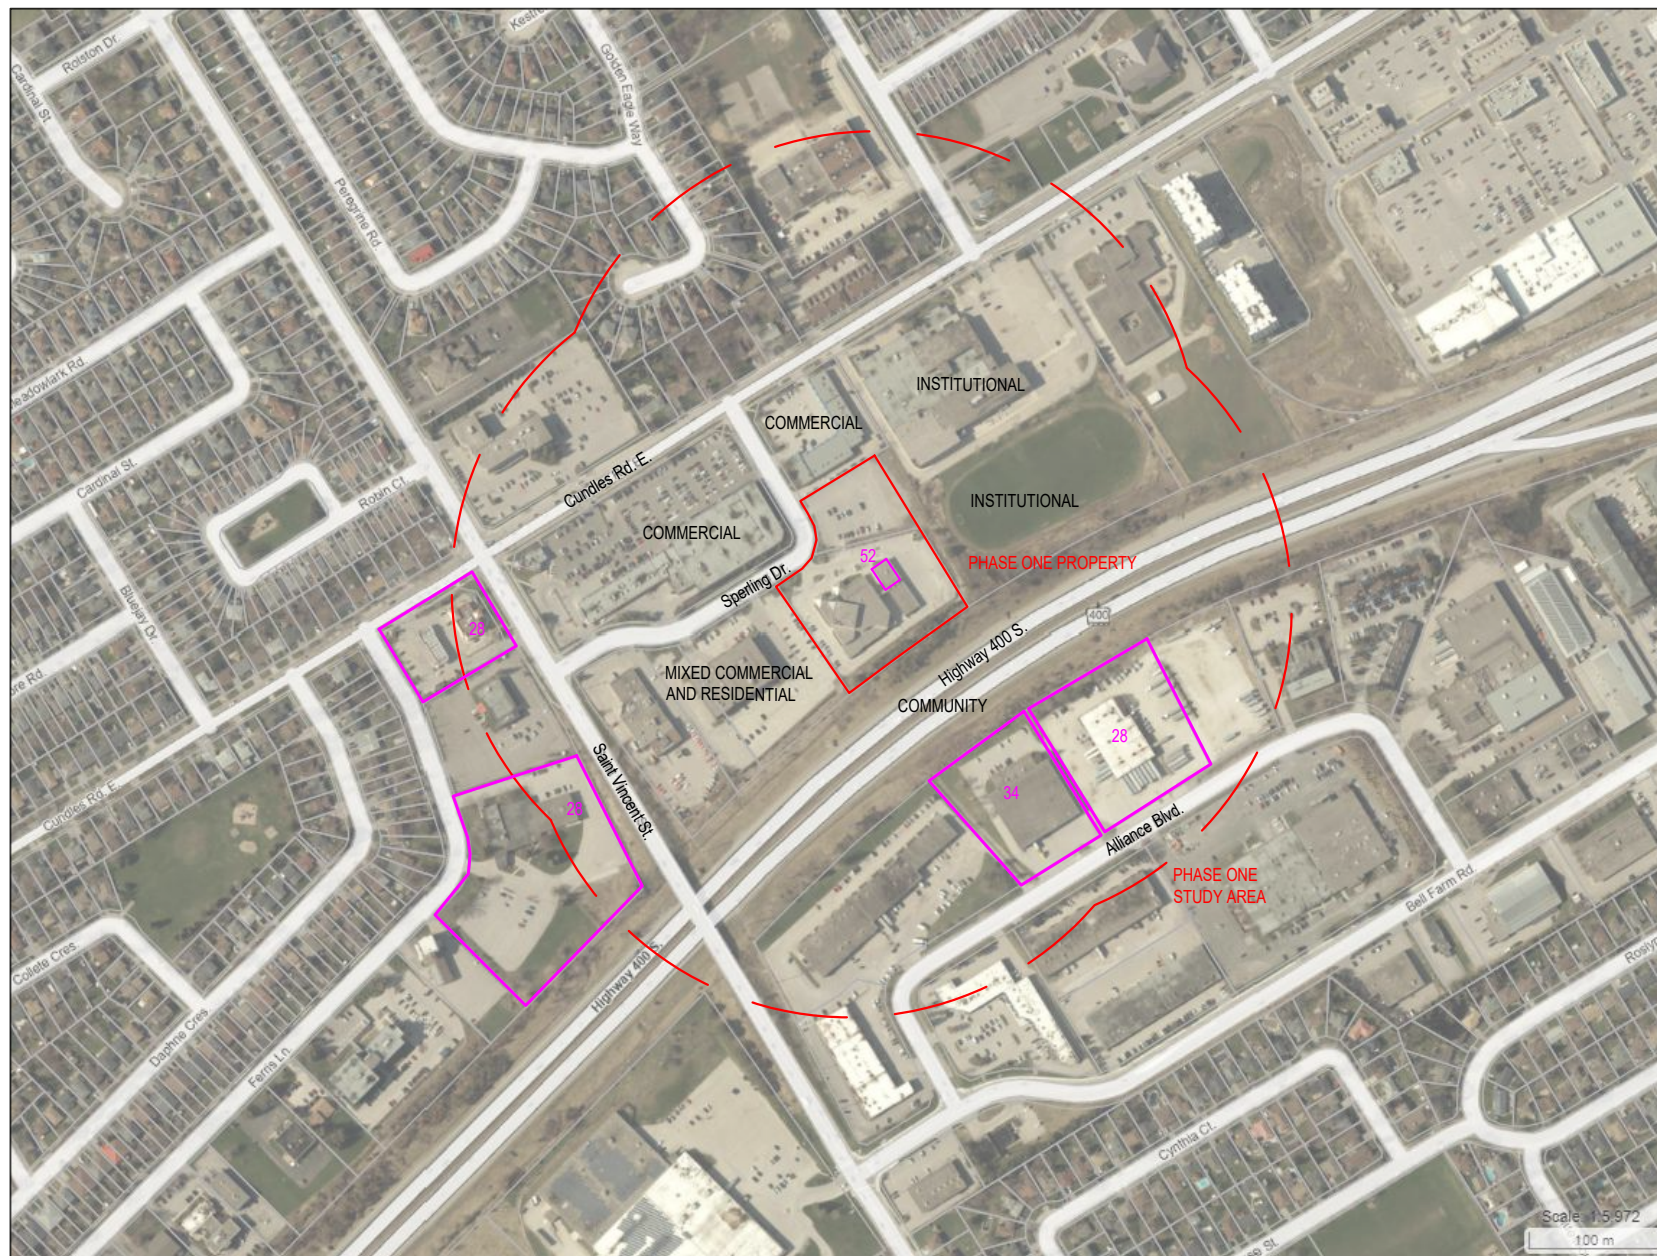

DRAWING NO: 2	DRAWING TITLE: Phase One Conceptual Site Model with Potentially Contaminating Activities	CLIENT: City of Barrie PROJECT NO: 11249-S0332-ENV PROJECT: Phase One Environmental Site Assessment	NOTES: Ontario Regulation 153/04 records of site condition - part XV.1 of the Act scheduled - Phase One Environmental Site Assessments Table 2 - Potentially Contaminating Activities: 28- Gasoline and Associated Products Storage in Fixed Tanks 34- Metal Fabrication 52- Storage, maintenance, fuelling and repair of equipment, vehicles, and material used to maintain transportation systems	LEGENDS: Potentially Contaminating Activities Phase One Property Phase One Study Area
 390 Edgeley Blvd., Units 25 & 26, Vaughan, Ontario L4K 3Z6 T: 905 - 760 - 9501 F: 905 - 761 - 1822 W: www.solaengineering.ca	DATE: Nov., 2023 DRAWN BY: K.C.	SITE ADDRESS: 29 & 35 Spertling Drive, Barrie, Ontario		



DRAWING NO: 3	DRAWING TITLE: Phase One Conceptual Site Model with Areas of Potential Environmental Concern	CLIENT: City of Barrie	LEGENDS: Phase One Property APEC 1
		PROJECT NO: 11249-S0332-ENV PROJECT: Phase One Environmental Site Assessment	
 390 Edgeley Blvd., Units 25 & 26, Vaughan, Ontario L4K 3Z6 T: 905 - 760 - 9501 F: 905 - 761 - 1822 W: www.solaengineering.ca	DATE: Nov., 2023	SITE ADDRESS: 29 & 35 Sperling Drive, Barrie, Ontario	
	DRAWN BY: K.C.		



APPENDIX A

LEGAL SURVEY

I CERTIFY THAT THIS PLAN 51M-344 IS REGISTERED IN THE
LAND REGISTRY OFFICE FOR THE LAND TITLES DIVISION
OF Simcoe AT 2:50 O'CLOCK ON THE 15TH DAY OF
August 1988 AND ENTERED IN THE REGISTER
FOR PARCEL Plan-1- SECTION 51M-344 AND
REQUIRED CONSENTS AND AFFIDAVITS ARE REGISTERED
AS PLAN DOCUMENT N^o 123920

THIS PLAN COMPRISES ALL OF PARCEL 21-7, SECTION 51-VESPREA-3, BEING PART OF LOT 21, CONCESSION 3 BLOCKS 16, 17, 20, 21, 22, 23, 24, 25, 26, 27 AND 29 ARE SUBJECT TO EASEMENT IN INST. N° 569793.

Approved under section 50 of
the PLAS and ACT, 1992.

The 12th day of August 1988.

S. S. S.
S. S. S.
Manager, Municipal Water

BEARINGS ARE ASTRONOMIC, DERIVED FROM THE NORTHERLY LIMIT OF LOT 21, CONCESSION 3 SHOWN AS N58°26'20"E ON PLAN 51R-17214.

I CERTIFY THAT:

1. THIS SURVEY AND PLAN ARE CORRECT AND IN ACCORDANCE WITH THE SURVEYS ACT AND THE LAND TITLES ACT AND THE REGULATIONS MADE THEREUNDER.

2. THE SURVEY WAS COMPLETED ON THE 8th DAY OF AUGUST, 1988.

AUGUST 9, 1988

PAUL R. KITCHEN
ONTARIO LAND SURVEYOR

1. LOTS 1 TO 11, BOTH INCLUSIVE, BLOCKS 18 AND 19, BLOCKS 12, 13 AND 15 (THE STREET WIDENINGS) BLOCKS 16, 17, 29 TO 27, BOTH INCLUSIVE (THE EASEMENTS), BLOCKS 14, 28 AND 29 (THE RESERVES) AND THE STREET NAMED SPERLING DRIVE HAVE BEEN LAID OUT IN ACCORDANCE WITH MY INSTRUCTIONS.
2. THE STREET IS HEREBY DEDICATED AS A PUBLIC HIGHWAY

DATED THIS 9TH DAY OF AUGUST, 1988.

GLENRONAN INVESTMENT LIMITED


STEPHEN N. SPERLING
PRESIDENT.

PAUL R. KITCHEN
SURVEYING LTD.

ONTARIO LAND SURVEYORS
CANADA LANDS SURVEYORS

105 COLLIER ST.
BARRIE, ONTARIO
705-722-0661

39 PETER ST. N.
ORILLIA, ONTARIO
705-325-7665

SCALE
1:1000


DATE
NOV. 16, 1987

DRAWN BY
D. L. HAMILTON

JOB N^o
B-3-21

M-344

PLAN OF SURVEY OF
ALL OF LOT 6 AND ALL OF BLOCK 23
PLAN 51M-344
CITY OF BARRIE
COUNTY OF SIMCOE
PAUL R. KITCHEN, SURVEYING LTD.
1989

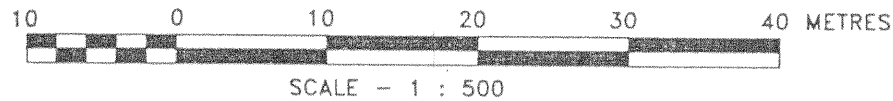

I REQUIRE THIS PLAN TO
BE DEPOSITED UNDER THE
LAND TITLES ACT.

DATE: FEBRUARY 27, 1989

D. G. Smith
D. G. SMITH
ONTARIO LAND SURVEYOR

PLAN 51R-18592

RECEIVED AND DEPOSITED


DATE: FEB 27, 1989

Mr. Allan Evans
DEPUTY LAND REGISTRAR
FOR THE LAND TITLES
DIVISION OF SIMCOE (No.51)

CAUTION

THIS PLAN IS NOT A PLAN OF
SUBDIVISION WITHIN THE MEANING
OF THE PLANNING ACT

PARTS 1, 2 AND 3 - ALL OF LOT 6,
PLAN 51M-344
- PART OF PARCEL PLAN-1,
SECTION 51M-344
PARTS 4 AND 5 - ALL OF BLOCK 23,
PLAN 51M-344
- PART OF PARCEL PLAN-1,
SECTION 51M-344
PART 3 - SUBJECT TO EASEMENT IN
TRANSFER 124906
PARTS 4 AND 5 - SUBJECT TO
EASEMENT IN TRANSFER
123922

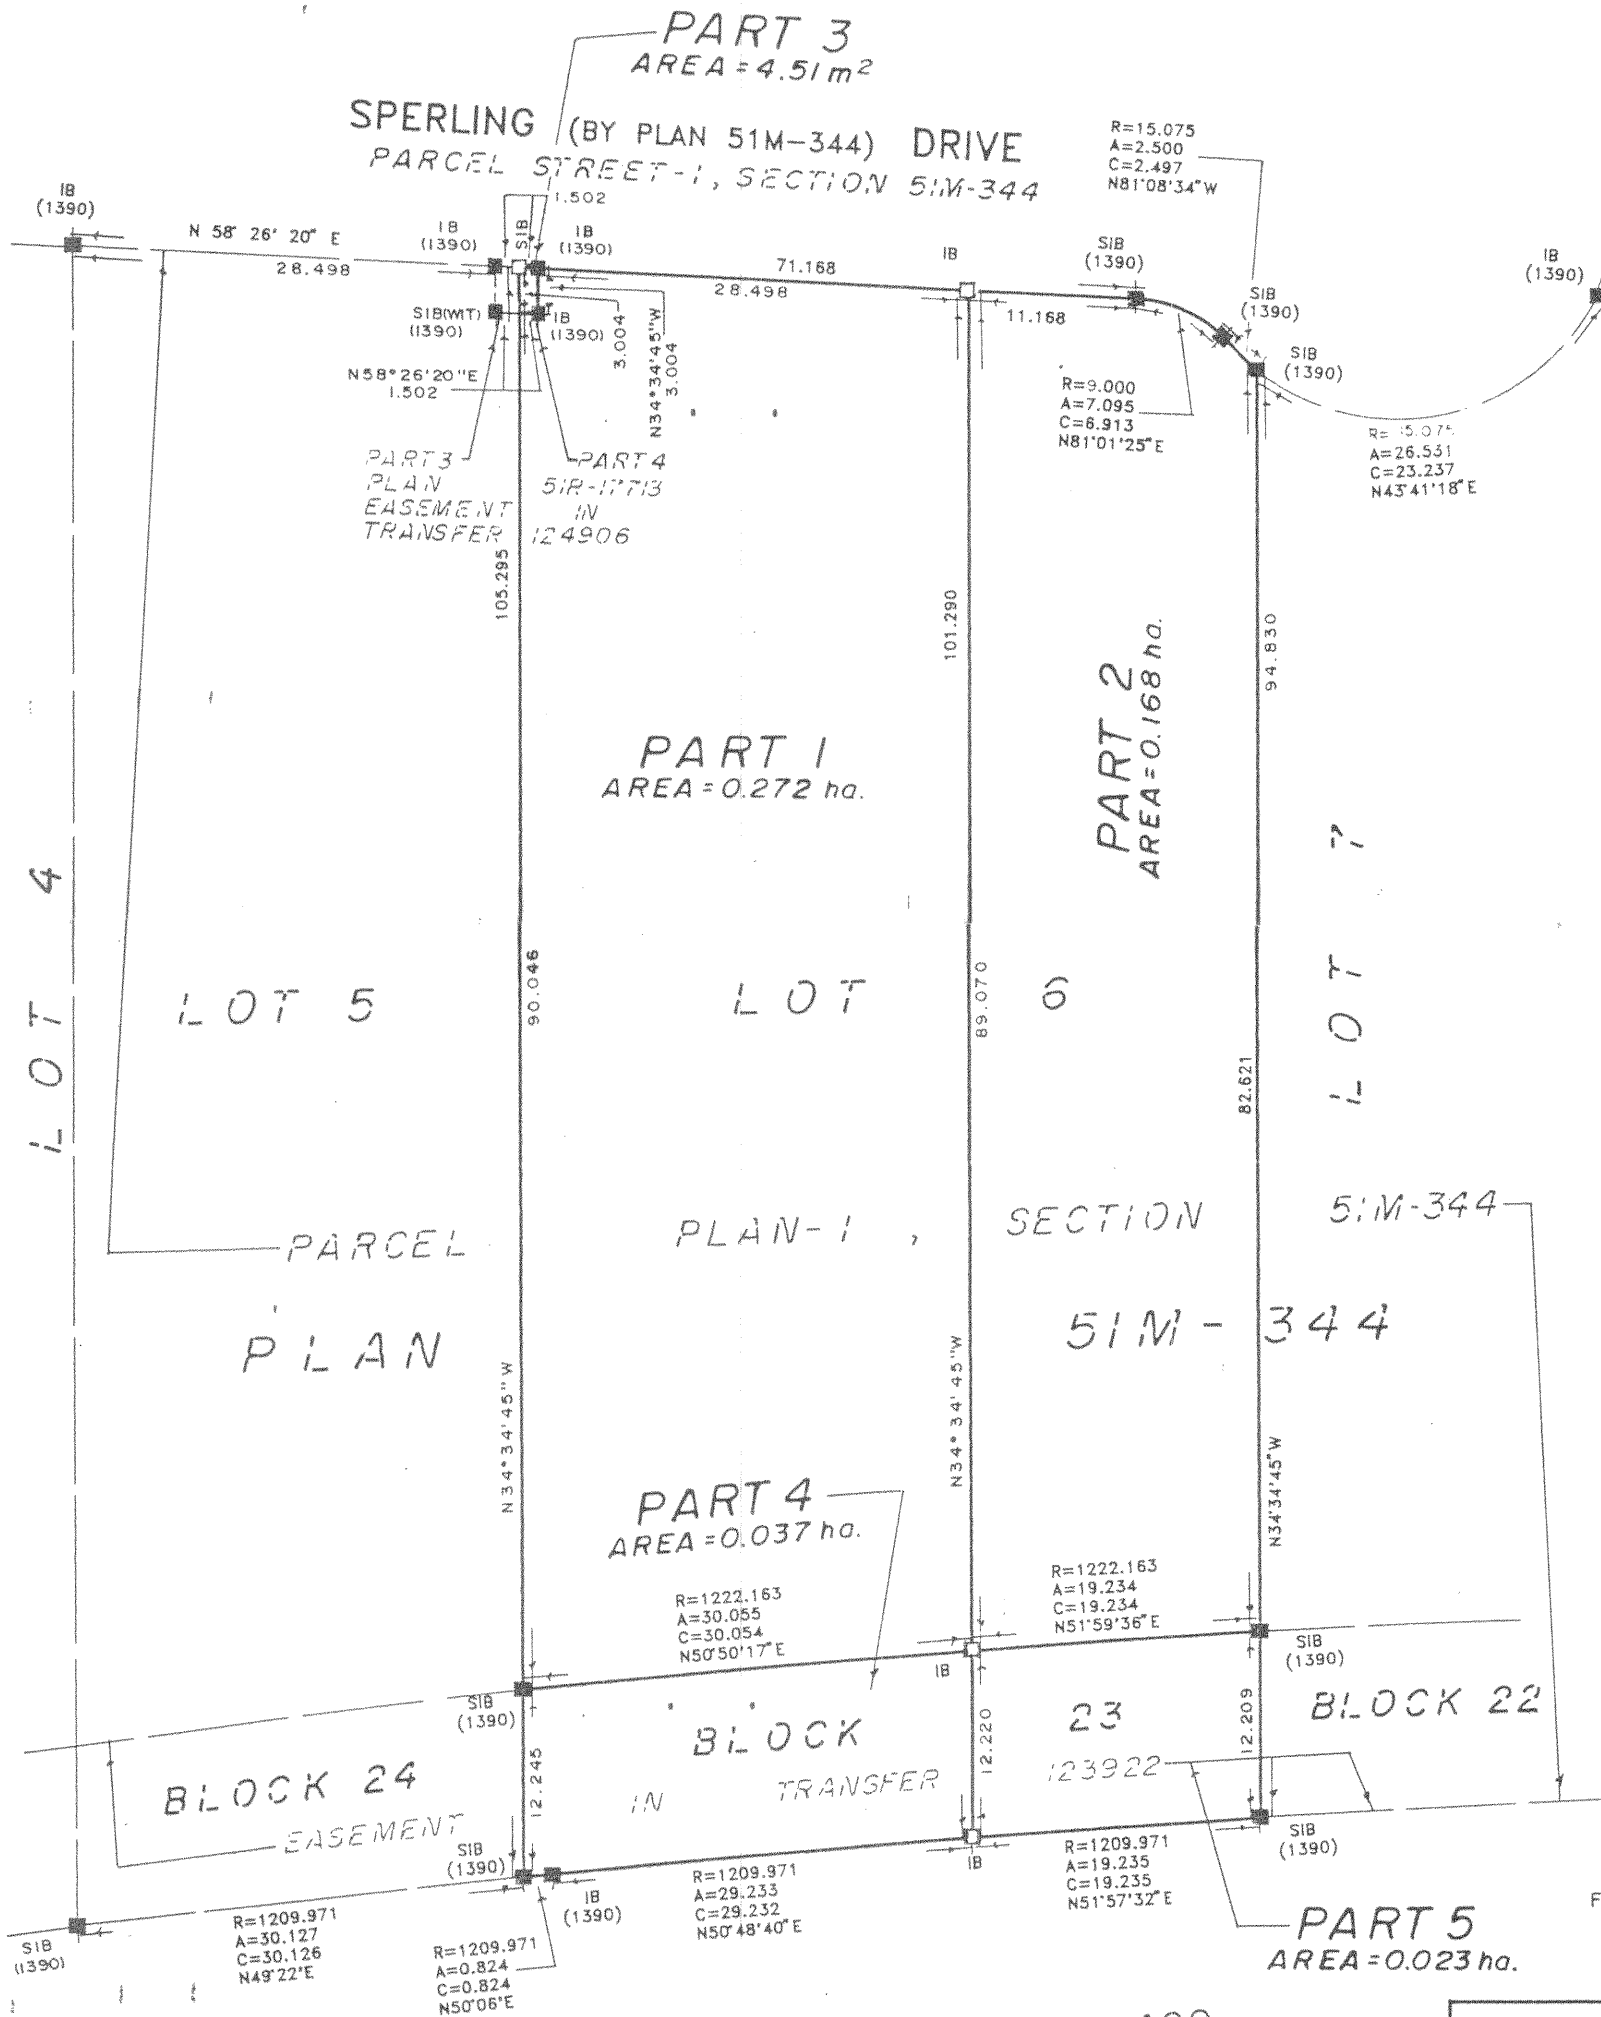

METRIC

DISTANCES SHOWN ON THIS PLAN ARE IN METRES AND
CAN BE CONVERTED TO FEET BY DIVIDING BY 0.3048.

LEGEND

- ----- DENOTES MONUMENT FOUND
- ----- DENOTES MONUMENT PLANTED
- IB ----- DENOTES A SQ. IRON BAR
- IBØ ----- DENOTES A ROUND IRON BAR
- SIB ----- DENOTES A SQ. STANDARD IRON BAR
- SSIB ----- DENOTES A SQ. SHORT STANDARD IRON BAR
- IP ----- DENOTES IRON PIPE
- OU ----- DENOTES ORIGIN UNKNOWN

BEARINGS ARE ASTRONOMIC AND ARE REFERRED TO THE
SOUTHERLY LIMIT OF SPERLING DRIVE AS SHOWN ON
PLAN 51M-344 HAVING A BEARING OF N 58° 26' 20" E.

SURVEYOR'S CERTIFICATE


I CERTIFY THAT :

1. THIS SURVEY AND PLAN ARE CORRECT AND IN ACCORDANCE
WITH THE SURVEYS ACT AND THE LAND TITLES ACT AND
THE REGULATIONS MADE THEREUNDER.
2. THE SURVEY WAS COMPLETED ON THE 21st DAY OF
FEBRUARY, 1989.

FEBRUARY 27, 1989

D. G. Smith
D. G. SMITH
ONTARIO LAND SURVEYOR

THE KING'S HIGHWAY No 400
M.T.C. PLAN P-2847-7 (INST. N° 14995 VESPRE)
(INST. N° 32879 BARRIE)

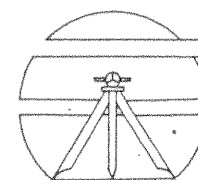

PAUL R. KITCHEN
SURVEYING LTD.
ONTARIO LAND SURVEYORS
CANADA LANDS SURVEYORS


105 COLLIER ST.
BARRIE, ONTARIO
705-722-0661

39 PETER ST. N.
ORILLIA, ONTARIO
705-325-7665

BRACEBRIDGE
705-645-4194

SCALE	DATE	DRAWN BY	JOB No.
1 : 500	FEBRUARY 21, 1989.	NORTHPOINT DRAFTING CO.	B - 51M-344 - 6,23

#1256

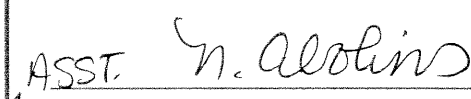I REQUIRE THIS PLAN TO BE DEPOSITED
UNDER THE LAND TITLES ACTPLAN 51R-23867
RECEIVED AND DEPOSITEDDATE: June 16, 1993DATE: June 28, 1993DINO ASTRI
ONTARIO LAND SURVEYORASST. N. Alolins
DEPUTY LAND REGISTRAR FOR THE LAND TITLES
DIVISION OF SIMCOE (No. 51)PARTS 1,6,7,8,9,11,12: PART OF SPERLING DRIVE, PLAN 51M-344, PART OF STREET-1
SECTION 51M-344

PARTS 2,3,10,13: ALL OF LOT 10, PLAN 51M-344, PART OF PARCEL PLAN-1, SECTION 51M-344

PARTS 4,5 & 14: ALL OF LOT 8, PLAN 51M-344, PART OF PARCEL PLAN-1, SECTION 51M-344

PLAN OF SURVEY OF PART OF
SPERLING DRIVE AND ALL OF
LOTS 8 & 10
PLAN 51M-344
IN THE
CITY OF BARRIE
IN THE
COUNTY OF SIMCOE
SCALE 1 : 750

10 0 30 60
metres

RUDY MAK SURVEYING LTD.
1993

CAUTION !

THIS PLAN IS NOT A PLAN OF SUBDIVISION
WITHIN THE MEANING OF THE PLANNING ACT.

BEARING NOTE

BEARINGS ARE ASTRONOMIC AND ARE REFERRED TO THE
SOUTHERLY LIMIT OF BLOCK 15 (ROAD WIDENING) AS SHOWN
ON PLAN 51M-344 AND BEING N58°26'20"E.

SURVEYOR'S CERTIFICATE

I CERTIFY THAT:


- 1) THIS SURVEY AND PLAN ARE CORRECT AND IN ACCORDANCE
WITH THE SURVEYS ACT AND THE LAND TITLES ACT AND THE
REGULATIONS MADE THEREUNDER.
- 2) THE SURVEY WAS COMPLETED ON THE 9th DAY OF
JUNE 1993.

June 16, 1993
DATE


DINO ASTRI
ONTARIO LAND SURVEYOR

LEGEND

■	DENOTES	FOUND SURVEY MONUMENT
□	DENOTES	PLANTED SURVEY MONUMENT
SIB	DENOTES	STANDARD IRON BAR
IB	DENOTES	IRON BAR
WT.	DENOTES	WITNESS
✕	DENOTES	FENCING
CC	DENOTES	CUT CROSS
RB	DENOTES	ROCK BAR
(1390)	DENOTES	P.R. KITCHEN O.L.S.
(1546)	DENOTES	RUDY MAK O.L.S.
(MTO)	DENOTES	MINISTRY OF TRANSPORTATION OF ONTARIO
(1255)	DENOTES	R.C. RAIKES O.L.S.

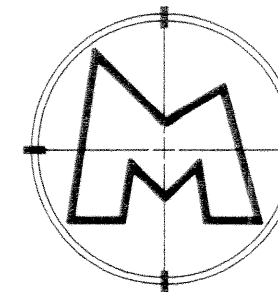

RUDY MAK
SURVEYING LTD.
ONTARIO LAND SURVEYOR

15 CEDAR POINTE DRIVE, UNIT 21
BARRIE, ONTARIO L4N 5R7 (705) 722-3845

METRIC

DISTANCES SHOWN ON THIS PLAN ARE IN METRES AND CAN
BE CONVERTED TO FEET BY DIVIDING BY 0.3048.

51R- 1931



APPENDIX B

CHAIN OF TITLE

CHAIN OF TITLE REPORT

Project #: 11249
Address: 29 Sperling Drive, Barrie
Legal Lot 7 Blocks 19, 20 & 22
Description: Part Lot 6 Block 23, 51M344
Parts 2 & 5, 51R18592
PIN #: 58830-0011 (LT)

Searched at: Barrie
LRO #: 51

Page 1

INSTR #	DOC. TYPE	REG. DATE	PARTY FROM	PARTY TO
	Patent	05 11 1833	Crown	Canada Company
830	Deed	14 01 1834	Canada Company	Meyrick LALLY
3905	Deed	08 03 1842	Meyrick Lally	Edmund Samuel LALLY
3906	Deed	08 03 1842	Edmund Samuel Lally	James QUINLAN
9902	Deed	29 03 1851	James Quinlan	Michael QUINLAN
6250	Deed	24 05 1914	Michael Quinlan	Daniel QUINLAN
8660	Deed	07 05 1915	Daniel Quinlan	Robert M. BELL
116810	Deed	31 05 1960	Robert M. Bell	Donald A. BELL
205157	Deed	29 06 1965	Donald A. Bell	Eric HANNA

Cont'd on Page 2

CHAIN OF TITLE REPORT

Project #: 11249
Address: 29 Sperling Drive, Barrie
Legal Lot 7 Blocks 19, 20 & 22
Description: Part Lot 6 Block 23, 51M344
Parts 2 & 5, 51R18592
PIN #: 58830-0011 (LT)

Searched at: Barrie
LRO #: 51

Page 2

INSTR #	DOC. TYPE	REG. DATE	PARTY FROM	PARTY TO
252012	Deed	15 09 1967	Eric Hanna	Hanwheel Investments Limited
461826	Deed	27 12 1973	Hanwheel Investments Limited	Kalo Holdings Limited
894422	Deed	27 08 1986	Kalo Holdings Limited	Glenronan Investments Limited
LT123922	Easement	15 08 1988	Glenronan Investments Limited	The Corporation of The City of Barrie
LT138685	Deed (Present Owner)	01 03 1989	Glenronan Investments Limited	The Corporation of The City of Barrie

CHAIN OF TITLE REPORT

Project #: 11249
Address: 35 Sperling Drive, Barrie
Legal: Part Lot 8 Plan 51M344
Description: Parts 5 & 14, 51R23867

PIN #: 58830-0014 (LT)

Searched at: Barrie
LRO #: 51

Page 1

INSTR #	DOC. TYPE	REG. DATE	PARTY FROM	PARTY TO
	Patent	05 11 1833	Crown	Canada Company
830	Deed	14 01 1834	Canada Company	Meyrick LALLY
3905	Deed	08 03 1842	Meyrick Lally	Edmund Samuel LALLY
3906	Deed	08 03 1842	Edmund Samuel Lally	James QUINLAN
9902	Deed	29 03 1851	James Quinlan	Michael QUINLAN
6250	Deed	24 05 1914	Michael Quinlan	Daniel QUINLAN
8660	Deed	07 05 1915	Daniel Quinlan	Robert M. BELL
116810	Deed	31 05 1960	Robert M. Bell	Donald A. BELL
205157	Deed	29 06 1965	Donald A. Bell	Eric HANNA

Cont'd on Page 2

CHAIN OF TITLE REPORT

Project #: 11249
Address: 35 Sperling Drive, Barrie
Legal Description: Part Lot 8 Plan 51M344
Parts 5 & 14, 51R23867

PIN #: 58830-0014 (LT)

Searched at: Barrie
LRO #: 51

Page 2

INSTR #	DOC. TYPE	REG. DATE	PARTY FROM	PARTY TO
252012	Deed	15 09 1967	Eric Hanna	Hanwheel Investments Limited
461826	Deed	27 12 1973	Hanwheel Investments Limited	Kalo Holdings Limited
894422	Deed	27 08 1986	Kalo Holdings Limited	Glenronan Investments Limited
LT124906	Easement	30 08 1988	Glenronan Investments Limited	The Corporation of The City of Barrie
SC872971	Deed (Present Owner)	15 12 2010	Glenronan Investments Limited	The Corporation of The City of Barrie

CHAIN OF TITLE REPORT

Project #: 11249
Address: Part Sperling Drive, Barrie
Legal: Part Sterling Dr, Plan 51M344
Description: Parts 6 & 7, 51R23867

Searched at: Barrie
LRO #: 51

Page 1

PIN #: 58830-0015 (LT)

INSTR #	DOC. TYPE	REG. DATE	PARTY FROM	PARTY TO
	Patent	05 11 1833	Crown	Canada Company
830	Deed	14 01 1834	Canada Company	Meyrick LALLY
3905	Deed	08 03 1842	Meyrick Lally	Edmund Samuel LALLY
3906	Deed	08 03 1842	Edmund Samuel Lally	James QUINLAN
9902	Deed	29 03 1851	James Quinlan	Michael QUINLAN
6250	Deed	24 05 1914	Michael Quinlan	Daniel QUINLAN
8660	Deed	07 05 1915	Daniel Quinlan	Robert M. BELL
116810	Deed	31 05 1960	Robert M. Bell	Donald A. BELL
205157	Deed	29 06 1965	Donald A. Bell	Eric HANNA

Cont'd on Page 2

CHAIN OF TITLE REPORT

Project #: 11249
Address: Part Sperling Drive, Barrie
Legal Description: Part Sterling Dr, Plan 51M344
Description: Parts 6 & 7, 51R23867

PIN #: 58830-0015 (LT)

Searched at: Barrie
LRO #: 51

Page 2

INSTR #	DOC. TYPE	REG. DATE	PARTY FROM	PARTY TO
252012	Deed	15 09 1967	Eric Hanna	Hanwheel Investments Limited
461826	Deed	27 12 1973	Hanwheel Investments Limited	Kalo Holdings Limited
894422	Deed	27 08 1986	Kalo Holdings Limited	Glenronan Investments Limited
138685	Deed	01 03 1989	Glenronan Investments Limited	The Corporation of The City of Barrie
LT249542	Deed	24 08 1993	The Corporation of The City of Barrie	Glenronan Investments Limited
SC872971	Deed (Present Owner)	15 12 2010	Glenronan Investments Limited	The Corporation of The City of Barrie

CHAIN OF TITLE REPORT

Project #: 11249
Address: Part Sperling Drive, Barrie
Legal Description: Part Sterling Dr, Plan 51M344
Parts 8, 9 & 12, 51R23867

Searched at: Barrie
LRO #: 51

Page 1

PIN #: 58830-0053 (LT)

INSTR #	DOC. TYPE	REG. DATE	PARTY FROM	PARTY TO
	Patent	05 11 1833	Crown	Canada Company
830	Deed	14 01 1834	Canada Company	Meyrick LALLY
3905	Deed	08 03 1842	Meyrick Lally	Edmund Samuel LALLY
3906	Deed	08 03 1842	Edmund Samuel Lally	James QUINLAN
9902	Deed	29 03 1851	James Quinlan	Michael QUINLAN
6250	Deed	24 05 1914	Michael Quinlan	Daniel QUINLAN
8660	Deed	07 05 1915	Daniel Quinlan	Robert M. BELL
116810	Deed	31 05 1960	Robert M. Bell	Donald A. BELL
205157	Deed	29 06 1965	Donald A. Bell	Eric HANNA

Cont'd on Page 2

CHAIN OF TITLE REPORT

Project #: 11249
Address: Part Sperling Drive, Barrie
Legal: Part Sterling Dr, Plan 51M344
Description: Parts 8, 9 & 12, 51R23867

PIN #: 58830-0053 (LT)

Searched at: Barrie
LRO #: 51

Page 2

INSTR #	DOC. TYPE	REG. DATE	PARTY FROM	PARTY TO
252012	Deed	15 09 1967	Eric Hanna	Hanwheel Investments Limited
461826	Deed	27 12 1973	Hanwheel Investments Limited	Kalo Holdings Limited
894422	Deed	27 08 1986	Kalo Holdings Limited	Glenronan Investments Limited
51M344	Plan (Present Owner)	15 08 1988	Glenronan Investments Limited	The Corporation of The City of Barrie

CHAIN OF TITLE REPORT

Project #: 11249
Address: e/s Sperling Drive, Barrie
Legal Description: Block 18 Plan 51M344
PIN #: 58830-0063 (LT)

Searched at: Barrie
LRO #: 51

Page 1

INSTR #	DOC. TYPE	REG. DATE	PARTY FROM	PARTY TO
	Patent	05 11 1833	Crown	Canada Company
830	Deed	14 01 1834	Canada Company	Meyrick LALLY
3905	Deed	08 03 1842	Meyrick Lally	Edmund Samuel LALLY
3906	Deed	08 03 1842	Edmund Samuel Lally	James QUINLAN
9902	Deed	29 03 1851	James Quinlan	Michael QUINLAN
6250	Deed	24 05 1914	Michael Quinlan	Daniel QUINLAN
8660	Deed	07 05 1915	Daniel Quinlan	Robert M. BELL
116810	Deed	31 05 1960	Robert M. Bell	Donald A. BELL
205157	Deed	29 06 1965	Donald A. Bell	Eric HANNA

Cont'd on Page 2

CHAIN OF TITLE REPORT

Project #: 11249
Address: e/s Sperling Drive, Barrie
Legal Block 18 Plan 51M344
Description: _____

PIN #: 58830-0063 (LT)

Searched at: Barrie
LRO #: 51

Page 2

INSTR #	DOC. TYPE	REG. DATE	PARTY FROM	PARTY TO
252012	Deed	15 09 1967	Eric Hanna	Hanwheel Investments Limited
461826	Deed	27 12 1973	Hanwheel Investments Limited	Kalo Holdings Limited
894422	Deed	27 08 1986	Kalo Holdings Limited	Glenronan Investments Limited
LT123922	Easement	15 08 1988	Glenronan Investments Limited	The Corporation of The City of Barrie
SC872971	Deed (Present Owner)	15 12 2010	Glenronan Investments Limited	The Corporation of The City of Barrie



APPENDIX C

ERIS REPORT



DATABASE REPORT

Project Property:	<i>11249 - 29&35 Sperling Drive 35 Sperling Dr Barrie ON L4M 6K9</i>
Project No:	
Report Type:	<i>RSC Report (Urban)</i>
Order No:	<i>23101100100</i>
Requested by:	<i>Sola Engineering Inc.</i>
Date Completed:	<i>October 13, 2023</i>

Environmental Risk Information Services

A division of Glacier Media Inc.

1.866.517.5204 | info@erisinfo.com | erisinfo.com

Table of Contents

Table of Contents.....	2
Executive Summary.....	3
Executive Summary: Report Summary.....	4
Executive Summary: Site Report Summary - Project Property.....	7
Executive Summary: Site Report Summary - Surrounding Properties.....	10
Executive Summary: Summary By Data Source.....	38
Map.....	74
Aerial.....	75
Topographic Map.....	76
Detail Report.....	77
Unplottable Summary.....	337
Unplottable Report.....	341
Appendix: Database Descriptions.....	394
Definitions.....	404

Notice: IMPORTANT LIMITATIONS and YOUR LIABILITY

Reliance on information in Report: This report DOES NOT replace a full Phase I Environmental Site Assessment but is solely intended to be used as a database review of environmental records.

License for use of information in Report: No page of this report can be used without this cover page, this notice and the project property identifier. The information in Report(s) may not be modified or re-sold.

Your Liability for misuse: Using this Service and/or its reports in a manner contrary to this Notice or your agreement will be in breach of copyright and contract and ERIS may obtain damages for such mis-use, including damages caused to third parties, and gives ERIS the right to terminate your account, rescind your license to any previous reports and to bar you from future use of the Service.

No warranty of Accuracy or Liability for ERIS: The information contained in this report has been produced by ERIS Information Limited Partnership ("ERIS") using various sources of information, including information provided by Federal and Provincial government departments. The report applies only to the address and up to the date specified on the cover of this report, and any alterations or deviation from this description will require a new report. This report and the data contained herein does not purport to be and does not constitute a guarantee of the accuracy of the information contained herein and does not constitute a legal opinion nor medical advice. Although ERIS has endeavored to present you with information that is accurate, ERIS disclaims, any and all liability for any errors, omissions, or inaccuracies in such information and data, whether attributable to inadvertence, negligence or otherwise, and for any consequences arising therefrom. Liability on the part of ERIS is limited to the monetary value paid for this report.

Trademark and Copyright: You may not use the ERIS trademarks or attribute any work to ERIS other than as outlined above. This Service and Report (s) are protected by copyright owned by ERIS Information Limited Partnership. Copyright in data used in the Service or Report(s) (the "Data") is owned by ERIS or its licensors. The Service, Report(s) and Data may not be copied or reproduced in whole or in any substantial part without prior written consent of ERIS.

Executive Summary

Property Information:

Project Property: 11249 - 29&35 Sperling Drive
35 Sperling Dr Barrie ON L4M 6K9

Project No:

Order Information:

Order No: 23101100100
Date Requested: October 11, 2023
Requested by: Sola Engineering Inc.
Report Type: RSC Report (Urban)

Historical/Products:

City Directory Search CD - Subject Site
ERIS Xplorer [ERIS Xplorer](#)
Insurance Products Fire Insurance Maps/Inspection Reports/Site Plans
Topographic Map RSC Maps

Executive Summary: Report Summary

Database	Name	Searched	Project Property	Boundary to 0.30km	Total
AAGR	Abandoned Aggregate Inventory	Y	0	0	0
AGR	Aggregate Inventory	Y	0	0	0
AMIS	Abandoned Mine Information System	Y	0	0	0
ANDR	Anderson's Waste Disposal Sites	Y	0	0	0
AST	Aboveground Storage Tanks	Y	0	0	0
AUWR	Automobile Wrecking & Supplies	Y	0	0	0
BORE	Borehole	Y	0	5	5
CA	Certificates of Approval	Y	0	10	10
CDRY	Dry Cleaning Facilities	Y	0	0	0
CFOT	Commercial Fuel Oil Tanks	Y	0	0	0
CHEM	Chemical Manufacturers and Distributors	Y	0	0	0
CHM	Chemical Register	Y	0	0	0
CNG	Compressed Natural Gas Stations	Y	0	0	0
COAL	Inventory of Coal Gasification Plants and Coal Tar Sites	Y	0	0	0
CONV	Compliance and Convictions	Y	0	0	0
CPU	Certificates of Property Use	Y	0	0	0
DRL	Drill Hole Database	Y	0	0	0
DTNK	Delisted Fuel Tanks	Y	0	9	9
EASR	Environmental Activity and Sector Registry	Y	0	1	1
EBR	Environmental Registry	Y	0	1	1
ECA	Environmental Compliance Approval	Y	0	5	5
EEM	Environmental Effects Monitoring	Y	0	0	0
EHS	ERIS Historical Searches	Y	0	21	21
EIIS	Environmental Issues Inventory System	Y	0	0	0
EMHE	Emergency Management Historical Event	Y	0	0	0
EPAR	Environmental Penalty Annual Report	Y	0	0	0
EXP	List of Expired Fuels Safety Facilities	Y	0	0	0
FCON	Federal Convictions	Y	0	0	0
FCS	Contaminated Sites on Federal Land	Y	0	0	0
FOFT	Fisheries & Oceans Fuel Tanks	Y	0	0	0
FRST	Federal Identification Registry for Storage Tank Systems (FIRSTS)	Y	0	0	0
FST	Fuel Storage Tank	Y	0	13	13
FSTH	Fuel Storage Tank - Historic	Y	0	8	8
GEN	Ontario Regulation 347 Waste Generators Summary	Y	20	168	188
GHG	Greenhouse Gas Emissions from Large Facilities	Y	0	0	0
HINC	TSSA Historic Incidents	Y	0	1	1

Database	Name	Searched	Project Property	Boundary to 0.30km	Total
IAFT	Indian & Northern Affairs Fuel Tanks	Y	0	0	0
INC	Fuel Oil Spills and Leaks	Y	0	0	0
LIMO	Landfill Inventory Management Ontario	Y	0	0	0
MINE	Canadian Mine Locations	Y	0	0	0
MNR	Mineral Occurrences	Y	0	0	0
NATE	National Analysis of Trends in Emergencies System (NATES)	Y	0	0	0
NCPL	Non-Compliance Reports	Y	0	0	0
NDFT	National Defense & Canadian Forces Fuel Tanks	Y	0	0	0
NDSP	National Defense & Canadian Forces Spills	Y	0	0	0
NDWD	National Defence & Canadian Forces Waste Disposal Sites	Y	0	0	0
NEBI	National Energy Board Pipeline Incidents	Y	0	0	0
NEBP	National Energy Board Wells	Y	0	0	0
NEES	National Environmental Emergencies System (NEES)	Y	0	0	0
NPCB	National PCB Inventory	Y	0	5	5
NPR2	National Pollutant Release Inventory 1993-2020	Y	0	0	0
NPRI	National Pollutant Release Inventory - Historic	Y	0	0	0
OGWE	Oil and Gas Wells	Y	0	0	0
OOGW	Ontario Oil and Gas Wells	Y	0	0	0
OPCB	Inventory of PCB Storage Sites	Y	0	6	6
ORD	Orders	Y	0	0	0
PAP	Canadian Pulp and Paper	Y	0	0	0
PCFT	Parks Canada Fuel Storage Tanks	Y	0	0	0
PES	Pesticide Register	Y	0	11	11
PFCH	NPRI Reporters - PFAS Substances	Y	0	0	0
PFHA	Potential PFAS Handlers from NPRI	Y	0	0	0
PINC	Pipeline Incidents	Y	0	1	1
PRT	Private and Retail Fuel Storage Tanks	Y	0	4	4
PTTW	Permit to Take Water	Y	0	0	0
REC	Ontario Regulation 347 Waste Receivers Summary	Y	0	1	1
RSC	Record of Site Condition	Y	0	0	0
RST	Retail Fuel Storage Tanks	Y	0	1	1
SCT	Scott's Manufacturing Directory	Y	0	15	15
SPL	Ontario Spills	Y	0	31	31
SRDS	Wastewater Discharger Registration Database	Y	0	0	0
TANK	Anderson's Storage Tanks	Y	0	0	0
TCFT	Transport Canada Fuel Storage Tanks	Y	0	0	0
VAR	Variances for Abandonment of Underground Storage Tanks	Y	0	0	0
WDS	Waste Disposal Sites - MOE CA Inventory	Y	0	0	0
WDSH	Waste Disposal Sites - MOE 1991 Historical Approval Inventory	Y	0	0	0
WWIS	Water Well Information System	Y	0	31	31

<i>Database</i>	<i>Name</i>	<i>Searched</i>	<i>Project Property</i>	<i>Boundary to 0.30km</i>	<i>Total</i>
		Total:	20	348	368

Executive Summary: Site Report Summary - Project Property

<i>Map Key</i>	<i>DB</i>	<i>Company/Site Name</i>	<i>Address</i>	<i>Dir/Dist (m)</i>	<i>Elev diff (m)</i>	<i>Page Number</i>
<u>1</u>	GEN	BARRIE POLICE SERVICES	29 SPERLING DRIVE BARRIE ON	SSW/0.0	0.67	<u>77</u>
<u>1</u>	GEN	The corporation of the city of barrie	29 Sperling Drive Barrie ON	SSW/0.0	0.67	<u>77</u>
<u>1</u>	GEN	The corporation of the city of barrie	29 Sperling Drive Barrie ON L4M 6K9	SSW/0.0	0.67	<u>78</u>
<u>1</u>	GEN	BARRIE POLICE SERVICES	29 SPERLING DRIVE BARRIE ON L4M 6K9	SSW/0.0	0.67	<u>78</u>
<u>1</u>	GEN	The corporation of the city of barrie	29 Sperling Drive Barrie ON L4M 6K9	SSW/0.0	0.67	<u>78</u>
<u>1</u>	GEN	The corporation of the city of barrie	29 Sperling Drive Barrie ON L4M 6K9	SSW/0.0	0.67	<u>79</u>
<u>1</u>	GEN	BARRIE POLICE SERVICES	29 SPERLING DRIVE BARRIE ON L4M 6K9	SSW/0.0	0.67	<u>79</u>
<u>1</u>	GEN	The corporation of the city of barrie	29 Sperling Drive Barrie ON L4M 6K9	SSW/0.0	0.67	<u>80</u>

Map Key	DB	Company/Site Name	Address	Dir/Dist (m)	Elev diff (m)	Page Number
<u>1</u>	GEN	BARRIE POLICE SERVICES	29 SPERLING DRIVE BARRIE ON L4M 6K9	SSW/0.0	0.67	<u>80</u>
<u>1</u>	GEN	The corporation of the city of barrie	29 Sperling Drive Barrie ON L4M 6K9	SSW/0.0	0.67	<u>80</u>
<u>1</u>	GEN	BARRIE POLICE SERVICES	29 SPERLING DRIVE BARRIE ON L4M 6K9	SSW/0.0	0.67	<u>81</u>
<u>1</u>	GEN	BARRIE POLICE SERVICES	29 SPERLING DRIVE BARRIE ON	SSW/0.0	0.67	<u>81</u>
<u>1</u>	GEN	BARRIE POLICE SERVICES	29 SPERLING DRIVE BARRIE ON L4M 6K9	SSW/0.0	0.67	<u>82</u>
<u>1</u>	GEN	BARRIE POLICE SERVICES	29 SPERLING DRIVE BARRIE ON L4M 6K9	SSW/0.0	0.67	<u>83</u>
<u>1</u>	GEN	BARRIE POLICE SERVICES	29 SPERLING DRIVE BARRIE ON L4M 6K9	SSW/0.0	0.67	<u>83</u>
<u>1</u>	GEN	BARRIE POLICE SERVICES	29 SPERLING DRIVE BARRIE ON L4M 6K9	SSW/0.0	0.67	<u>84</u>
<u>1</u>	GEN	BARRIE POLICE SERVICES	29 SPERLING DRIVE BARRIE ON L4M 6K9	SSW/0.0	0.67	<u>84</u>
<u>1</u>	GEN	BARRIE POLICE SERVICES	29 SPERLING DRIVE BARRIE ON L4M 6K9	SSW/0.0	0.67	<u>85</u>

<i>Map Key</i>	<i>DB</i>	<i>Company/Site Name</i>	<i>Address</i>	<i>Dir/Dist (m)</i>	<i>Elev diff (m)</i>	<i>Page Number</i>
<u>1</u>	GEN	Simcoe Muskoka District Health Unit	29 Sperling Drive Barrie ON L4M 6K9	SSW/0.0	0.67	<u>86</u>
<u>1</u>	GEN	Simcoe Muskoka District Health Unit	29 Sperling Drive Barrie ON L4M 6K9	SSW/0.0	0.67	<u>86</u>

Executive Summary: Site Report Summary - Surrounding Properties

Map Key	DB	Company/Site Name	Address	Dir/Dist (m)	Elev Diff (m)	Page Number
2	SPL		221 Cundles Road East Barrie, Ontario BARRIE ON	NNW/22.0	1.58	87
3	WWIS		364 ST. VINCONT ST Barrie ON Well ID: 7191071	WSW/43.5	1.67	87
4	CA	IPCF PROPERTIES INC.	201 CUNDLES ROAD EAST BARRIE CITY ON L4M 4S5	W/64.7	3.61	90
4	CA	IPCF PROPERTIES INC.	201 CUNDLES ROAD EAST BARRIE CITY ON L4M 4S5	W/64.7	3.61	91
4	PES	ZEHR'S MARKETS	201 CUNDLES ROAD EAST BARRIE ON L4M 4S5	W/64.7	3.61	91
4	GEN	ZEHR'S MARKETS	201 CUNDLES ROAD BARRIE ON L4M 2S5	W/64.7	3.61	91
4	EHS		201 Cundles Road East Barrie ON L4M 4S5	W/64.7	3.61	92
4	PES	ZEHR'S MARKETS	201 CUNDLES RD E BARRIE ON L4M 4S5	W/64.7	3.61	92
4	PES	ZEHR'S MARKETS	201 CUNDLES RD E BARRIE ON L4M 4S5	W/64.7	3.61	92
4	SPL		201 Cundles Road Barrie ON	W/64.7	3.61	93
4	SPL	Neelands Refrigeration Limited	201 Cundles Rd. E Barrie ON L4M 4S5	W/64.7	3.61	94
4	SPL	Loblaws Companies Limited	201 Cundles Rd E Barrie ON L4M 4S5	W/64.7	3.61	94

Map Key	DB	Company/Site Name	Address	Dir/Dist (m)	Elev Diff (m)	Page Number
<u>4</u>	SPL	Loblaw Companies Limited	201 Cundles Rd E Barrie ON L4M 4S5	W/64.7	3.61	<u>95</u>
<u>4</u>	SPL	Loblaw Companies Limited	201 Cundles Rd E Barrie ON L4M 4S5	W/64.7	3.61	<u>96</u>
<u>4</u>	SPL	Loblaw Companies Limited	201 Cundles Rd E Barrie ON L4M 4S5	W/64.7	3.61	<u>97</u>
<u>4</u>	SPL	Neelands Refrigeration Limited	201 Cundles Rd Barrie ON	W/64.7	3.61	<u>98</u>
<u>4</u>	PES	ZEHR'S MARKETS #510	201 CUNDLES RD E BARRIE ON L4M 4S5	W/64.7	3.61	<u>98</u>
<u>4</u>	SPL	Neelands Refrigeration Limited	201 Cundles Rd. east Barrie ON L4M 4S5	W/64.7	3.61	<u>99</u>
<u>4</u>	SPL	Loblaws Inc.	201 Cundles Rd E Barrie ON L4M 4S5	W/64.7	3.61	<u>100</u>
<u>4</u>	SPL	Loblaw Companies Limited	201 Cundles Rd E Barrie ON	W/64.7	3.61	<u>100</u>
<u>4</u>	SPL	Zehrs Grocery Store<UNOFFICIAL>	201 Cundles Rd East Barrie ON	W/64.7	3.61	<u>101</u>
<u>4</u>	SPL		201 Cundles Rd East Barrie ON	W/64.7	3.61	<u>102</u>
<u>4</u>	SPL	Neelands Refrigeration Limited	201 Cundles Road East Barrie ON	W/64.7	3.61	<u>103</u>
<u>4</u>	SPL	Zehrs<UNOFFICIAL>	201 Cundles Rd E Barrie ON L4M 4S5	W/64.7	3.61	<u>104</u>
<u>4</u>	SPL		201 Cundles Rd E Barrie ON L4M 4S5	W/64.7	3.61	<u>104</u>

Map Key	DB	Company/Site Name	Address	Dir/Dist (m)	Elev Diff (m)	Page Number
<u>4</u>	GEN	Loblaw Companies Limited	201 Cundles Rd. E. Barrie ON L4M 4S5	W/64.7	3.61	<u>105</u>
<u>4</u>	GEN	Loblaw Companies Limited	201 Cundles Rd. E. Barrie ON L4M 4S5	W/64.7	3.61	<u>106</u>
<u>4</u>	GEN	LOBLAWS INC.	201 Cundles Rd. E. Barrie ON L4M 4S5	W/64.7	3.61	<u>106</u>
<u>4</u>	PES	ZEHR'S MARKETS #510	201 CUNDLES RD E BARRIE ON L4M4S5	W/64.7	3.61	<u>108</u>
<u>4</u>	PES	ZEHR'S MARKETS	201 CUNDLES ROAD EAST BARRIE ON L4M4S5	W/64.7	3.61	<u>108</u>
<u>4</u>	GEN	LOBLAWS INC.	201 Cundles Rd. E. Barrie ON L4M 4S5	W/64.7	3.61	<u>109</u>
<u>4</u>	GEN	LOBLAWS INC.	201 Cundles Rd. E. Barrie ON L4M 4S5	W/64.7	3.61	<u>110</u>
<u>5</u>	WWIS		364 ST VINCENT ST Barrie ON Well ID: 7191072	SW/73.6	1.67	<u>112</u>
<u>6</u>	GEN	SIMCOE COUNTY DISTRICT HEALTH UNIT	15 SPERLING DRIVE BARRIE ON L4M 6K9	WSW/74.5	2.58	<u>115</u>
<u>6</u>	SPL		15 Sperling Dr Barrie ON L4M 6K9	WSW/74.5	2.58	<u>115</u>
<u>6</u>	GEN	SIMCOE Muskoka DISTRICT HEALTH UNIT	15 SPERLING DRIVE BARRIE ON L4M 6K9	WSW/74.5	2.58	<u>116</u>
<u>6</u>	CA	Simcoe Muskoka District Health Unit	15 Sperling Drive Barrie ON L4M 6K9	WSW/74.5	2.58	<u>116</u>
<u>6</u>	GEN	SIMCOE Muskoka DISTRICT HEALTH UNIT	15 SPERLING DRIVE BARRIE ON L4M 6K9	WSW/74.5	2.58	<u>116</u>

Map Key	DB	Company/Site Name	Address	Dir/Dist (m)	Elev Diff (m)	Page Number
<u>6</u>	GEN	SIMCOE Muskoka DISTRICT HEALTH UNIT	15 SPERLING DRIVE BARRIE ON L4M 6K9	WSW/74.5	2.58	<u>117</u>
<u>6</u>	GEN	SIMCOE Muskoka DISTRICT HEALTH UNIT	15 SPERLING DRIVE BARRIE ON L4M 6K9	WSW/74.5	2.58	<u>117</u>
<u>6</u>	GEN	SIMCOE Muskoka DISTRICT HEALTH UNIT	15 SPERLING DRIVE BARRIE ON L4M 6K9	WSW/74.5	2.58	<u>118</u>
<u>6</u>	GEN	SIMCOE Muskoka DISTRICT HEALTH UNIT	15 SPERLING DRIVE BARRIE ON	WSW/74.5	2.58	<u>118</u>
<u>6</u>	ECA	Simcoe Muskoka District Health Unit	15 Sperling Drive Barrie ON L4M 4K9	WSW/74.5	2.58	<u>118</u>
<u>6</u>	GEN	SIMCOE Muskoka DISTRICT HEALTH UNIT	15 Sperling Drive Barrie ON L4M 6K9	WSW/74.5	2.58	<u>119</u>
<u>6</u>	GEN	SIMCOE Muskoka DISTRICT HEALTH UNIT	15 Sperling Drive Barrie ON L4M 6K9	WSW/74.5	2.58	<u>119</u>
<u>6</u>	GEN	SIMCOE Muskoka DISTRICT HEALTH UNIT	15 Sperling Drive Barrie ON L4M 6K9	WSW/74.5	2.58	<u>120</u>
<u>6</u>	GEN	SIMCOE Muskoka DISTRICT HEALTH UNIT	15 Sperling Drive Barrie ON L4M 6K9	WSW/74.5	2.58	<u>120</u>
<u>6</u>	GEN	SIMCOE Muskoka DISTRICT HEALTH UNIT	15 Sperling Drive Barrie ON L4M 6K9	WSW/74.5	2.58	<u>120</u>
<u>6</u>	GEN	SIMCOE Muskoka DISTRICT HEALTH UNIT	15 Sperling Drive Barrie ON L4M 6K9	WSW/74.5	2.58	<u>121</u>
<u>6</u>	GEN	SIMCOE Muskoka DISTRICT HEALTH UNIT	15 Sperling Drive Barrie ON L4M 6K9	WSW/74.5	2.58	<u>121</u>
<u>7</u>	GEN	BARRIE PUBLIC UTILITIES COMMISSION	231 CUNDLES ROAD EAST BARRIE ON L4M 4S5	NNW/79.9	2.67	<u>122</u>

Map Key	DB	Company/Site Name	Address	Dir/Dist (m)	Elev Diff (m)	Page Number
<u>8</u>	GEN	SIMCOE COUNTY R.C.S.S.B.	ST. JOSEPH'S HIGH SCHOOL 243 CUNDLES ROAD EAST BARRIE ON L4M 6L1	NNE/82.9	-0.13	<u>122</u>
<u>8</u>	GEN	SIMCOE COUNTY R.C.S.S.B. 35-344	ST. JOSEPH'S HIGH SCHOOL 243 CUNDLES ROAD EAST BARRIE ON L4M 4S5	NNE/82.9	-0.13	<u>122</u>
<u>8</u>	GEN	SIMCOE MUSKOKA CATHOLIC	ST. JOSEPH'S HIGH SCHOOL 243 CUNDLES ROAD EAST BARRIE ON L4M 4S5	NNE/82.9	-0.13	<u>123</u>
<u>8</u>	GEN	SIMCOE MUSKOKA CATHOLIC District School Board	ST. JOSEPH'S HIGH SCHOOL 243 CUNDLES ROAD EAST BARRIE ON L4M 4S5	NNE/82.9	-0.13	<u>123</u>
<u>8</u>	GEN	SIMCOE MUSKOKA CATHOLIC District School Board	ST. JOSEPH'S HIGH SCHOOL 243 CUNDLES ROAD EAST BARRIE ON L4M 6L1	NNE/82.9	-0.13	<u>124</u>
<u>8</u>	GEN	SIMCOE MUSKOKA CATHOLIC District School Board	ST. JOSEPH'S HIGH SCHOOL 243 CUNDLES ROAD EAST BARRIE ON L4M 6L1	NNE/82.9	-0.13	<u>125</u>
<u>8</u>	GEN	SIMCOE MUSKOKA CATHOLIC District School Board	ST. JOSEPH'S HIGH SCHOOL 243 CUNDLES ROAD EAST BARRIE ON L4M 6L1	NNE/82.9	-0.13	<u>126</u>
<u>8</u>	GEN	SIMCOE MUSKOKA CATHOLIC District School Board	ST. JOSEPH'S HIGH SCHOOL 243 CUNDLES ROAD EAST BARRIE ON L4M 6L1	NNE/82.9	-0.13	<u>127</u>
<u>8</u>	GEN	SIMCOE MUSKOKA CATHOLIC District School Board	ST. JOSEPH'S HIGH SCHOOL 243 CUNDLES ROAD EAST BARRIE ON	NNE/82.9	-0.13	<u>127</u>
<u>8</u>	GEN	SIMCOE MUSKOKA CATHOLIC District School Board	ST. JOSEPH'S HIGH SCHOOL 243 CUNDLES ROAD EAST BARRIE ON L4M 4S5	NNE/82.9	-0.13	<u>128</u>
<u>8</u>	GEN	SIMCOE MUSKOKA CATHOLIC District School Board	ST. JOSEPH'S HIGH SCHOOL 243 CUNDLES ROAD EAST BARRIE ON L4M 4S5	NNE/82.9	-0.13	<u>129</u>
<u>8</u>	GEN	SIMCOE MUSKOKA CATHOLIC District School Board	ST. JOSEPH'S HIGH SCHOOL 243 CUNDLES ROAD EAST BARRIE ON L4M 4S5	NNE/82.9	-0.13	<u>130</u>

<i>Map Key</i>	<i>DB</i>	<i>Company/Site Name</i>	<i>Address</i>	<i>Dir/Dist (m)</i>	<i>Elev Diff (m)</i>	<i>Page Number</i>
<u>8</u>	GEN	SIMCOE MUSKOKA CATHOLIC District School Board	ST. JOSEPH'S HIGH SCHOOL 243 CUNDLES ROAD EAST BARRIE ON L4M 4S5	NNE/82.9	-0.13	<u>131</u>
<u>8</u>	GEN	SIMCOE MUSKOKA CATHOLIC District School Board	ST. JOSEPH'S HIGH SCHOOL 243 CUNDLES ROAD EAST BARRIE ON L4M 4S5	NNE/82.9	-0.13	<u>132</u>
<u>8</u>	GEN	SIMCOE MUSKOKA CATHOLIC District School Board	ST. JOSEPH'S HIGH SCHOOL 243 CUNDLES ROAD EAST BARRIE ON L4M 4S5	NNE/82.9	-0.13	<u>134</u>
<u>8</u>	GEN	SIMCOE MUSKOKA CATHOLIC District School Board	ST. JOSEPH'S HIGH SCHOOL 243 CUNDLES ROAD EAST BARRIE ON L4M 4S5	NNE/82.9	-0.13	<u>135</u>
<u>9</u>	WWIS		40 ALLIANCE BLVD Barrie ON Well ID: 7110563	ESE/108.3	3.69	<u>136</u>
<u>10</u>	EHS		201 - 211 Cundles Rd E Barrie ON	WNW/122.9	5.81	<u>139</u>
<u>11</u>	WWIS		40 ALLIANCE BLVD. BARRIE ON Well ID: 7101535	ESE/126.3	5.39	<u>140</u>
<u>12</u>	SPL		234 Cundles Rd. E, Barrie Barrie ON	NNW/136.9	2.97	<u>143</u>
<u>13</u>	GEN	TRILLIUM CABLE COMMUNICATIONS LTD.	1 SPERLING DRIVE, P.O.BOX 8500 BARRIE ON L4M 6B8	WSW/147.5	3.75	<u>144</u>
<u>13</u>	GEN	TRILLIUM CABLE COMMUNICATIONS LTD.37-536	1 SPERLING DRIVE, P.O.BOX 8500 BARRIE ON L4M 6B8	WSW/147.5	3.75	<u>144</u>
<u>13</u>	EHS		1 Sperling Drive Barrie ON	WSW/147.5	3.75	<u>145</u>
<u>13</u>	CA	Rogers Communications Inc.	1 Sperling Dr Barrie ON	WSW/147.5	3.75	<u>145</u>

Map Key	DB	Company/Site Name	Address	Dir/Dist (m)	Elev Diff (m)	Page Number
<u>13</u>	GEN	Rogers Communications	1 Sperling Drive Barrie ON	WSW/147.5	3.75	<u>145</u>
<u>13</u>	ECA	Rogers Communications Inc.	1 Sperling Dr Barrie ON M4Y 2Y5	WSW/147.5	3.75	<u>146</u>
<u>13</u>	GEN	Rogers Communications	1 Sperling Drive Barrie ON L4M 4L5	WSW/147.5	3.75	<u>146</u>
<u>13</u>	GEN	Rogers Communications	1 Sperling Drive Barrie ON L4M 4L5	WSW/147.5	3.75	<u>146</u>
<u>13</u>	GEN	Rogers Communications	1 Sperling Drive Barrie ON L4M 4L5	WSW/147.5	3.75	<u>147</u>
<u>13</u>	GEN	Rogers Communications	1 Sperling Drive Barrie ON L4M 4L5	WSW/147.5	3.75	<u>147</u>
<u>13</u>	GEN	Rogers Communications	1 Sperling Drive Barrie ON L4M 4L5	WSW/147.5	3.75	<u>148</u>
<u>13</u>	GEN	Rogers Communications Inc.	1 Sperling Drive Barrie ON L4M6K9	WSW/147.5	3.75	<u>148</u>
<u>14</u>	WWIS		lot 20 con 3 ON Well ID: 5712309	NW/148.7	5.67	<u>148</u>
<u>15</u>	WWIS		364 ST. VINCENT ST Barrie ON Well ID: 7191074	SW/152.5	2.39	<u>153</u>
<u>16</u>	WWIS		40 ALLIANCE RD Barrie ON Well ID: 7100530	ESE/155.8	5.67	<u>156</u>
<u>17</u>	WWIS		lot 20 con 3 ON Well ID: 5712335	NW/163.0	5.92	<u>166</u>
<u>18</u>	WWIS		lot 20 con 3 ON Well ID: 5712925	NW/172.2	4.64	<u>171</u>

Map Key	DB	Company/Site Name	Address	Dir/Dist (m)	Elev Diff (m)	Page Number
19	SCT	Tender Corporation Canada	18 Alliance Blvd Unit 10 Barrie ON L4M 5A5	S/173.5	1.76	175
19	GEN	SEARS CANADA INC.	18 ALLIANCE BLVD. BARRIE ON L4M 5A5	S/173.5	1.76	175
19	GEN	SEARS CANADA INC.	18 ALLIANCE BLVD. BARRIE ON L4M 5A5	S/173.5	1.76	176
19	GEN	SEARS CANADA INC. 35-293	18 ALLIANCE BLVD. BARRIE ON L4M 5A5	S/173.5	1.76	176
19	GEN	SEARS CANADA INC	18 ALLIANCE BLVD BARRIE ON L4M 5A5	S/173.5	1.76	177
19	GEN	SEARS CANADA INC.	18 ALLIANCE BOULEVARD BARRIE ON L4M 5A5	S/173.5	1.76	177
19	SCT	Copymaster Print Centres Inc.	18 Alliance Blvd Unit 17 Barrie ON L4M 5A5	S/173.5	1.76	178
19	GEN	Direct Energy Marketing Limited	18 Alliance Blvd Barrie ON L4M 5A5	S/173.5	1.76	178
19	GEN	B.C. Instruments (a division of B. C. Precision Inc	18 Alliance Blvd Unit # 13 Barrie ON L4M 5A5	S/173.5	1.76	178
19	GEN	B.C. Instruments (a division of B. C. Precision Inc	18 Alliance Blvd Unit # 13 Barrie ON	S/173.5	1.76	179
19	EHS		18 Alliance Boulevard Barrie ON	S/173.5	1.76	179
19	GEN	B.C. Instruments (a division of B. C. Precision Inc	18 Alliance Blvd Unit # 13 Barrie ON	S/173.5	1.76	179
19	GEN	B.C. Instruments (a division of B. C. Precision Inc	18 Alliance Blvd Unit # 13 Barrie ON	S/173.5	1.76	180

<i>Map Key</i>	<i>DB</i>	<i>Company/Site Name</i>	<i>Address</i>	<i>Dir/Dist (m)</i>	<i>Elev Diff (m)</i>	<i>Page Number</i>
<u>19</u>	EHS		18 Alliance Boulevard Barrie ON L4M 5G6	S/173.5	1.76	<u>180</u>
<u>19</u>	EHS		18 Alliance Boulevard Barrie ON L4M 5G6	S/173.5	1.76	<u>180</u>
<u>20</u>	PRT	SLH TRANSPORT INC	40 ALLIANCE BLVD BARRIE ON L4M 5K3	ESE/174.4	5.70	<u>180</u>
<u>20</u>	PRT	SLH TRANSPORT INC	40 ALLIANCE BLVD BARRIE ON L4M 5K3	ESE/174.4	5.70	<u>181</u>
<u>20</u>	GEN	SLH TRANSPORT INC.	40 ALLIANCE BOULEVARD BARRIE ON L4M 5J1	ESE/174.4	5.70	<u>181</u>
<u>20</u>	GEN	SLH TRANSPORT INC.	40 ALLIANCE BLVD. BARRIE ON L4M 5K3	ESE/174.4	5.70	<u>181</u>
<u>20</u>	FSTH	SLH TRANSPORT INC	40 ALLIANCE BLVD BARRIE ON L4M 5K3	ESE/174.4	5.70	<u>181</u>
<u>20</u>	FSTH	SLH TRANSPORT INC	40 ALLIANCE BLVD BARRIE ON L4M 5K3	ESE/174.4	5.70	<u>182</u>
<u>20</u>	EHS		40 Alliance Blvd Barrie ON L4M 5K3	ESE/174.4	5.70	<u>182</u>
<u>20</u>	WWIS		40 ALLIANCE BLVD. Barrie ON <i>Well ID:</i> 7100022	ESE/174.4	5.70	<u>182</u>
<u>20</u>	FSTH	SLH TRANSPORT INC	40 ALLIANCE BLVD BARRIE ON L4M 5K3	ESE/174.4	5.70	<u>186</u>
<u>20</u>	FSTH	SLH TRANSPORT INC	40 ALLIANCE BLVD BARRIE ON L4M 5K3	ESE/174.4	5.70	<u>186</u>
<u>20</u>	EHS		40 Alliance Blvd Barrie ON	ESE/174.4	5.70	<u>187</u>

Map Key	DB	Company/Site Name	Address	Dir/Dist (m)	Elev Diff (m)	Page Number
<u>20</u>	DTNK	SLH TRANSPORT INC	40 ALLIANCE BLVD BARRIE ON	ESE/174.4	5.70	<u>187</u>
<u>20</u>	GEN	Sears Canada Inc.	40 Alliance Blvd Barrie ON	ESE/174.4	5.70	<u>188</u>
<u>20</u>	GEN	Sears Canada Inc.	40 Alliance Blvd Barrie ON	ESE/174.4	5.70	<u>188</u>
<u>20</u>	GEN	Sears Canada Inc.	40 Alliance Blvd Barrie ON	ESE/174.4	5.70	<u>188</u>
<u>20</u>	GEN	Sears Canada Inc.	40 Alliance Blvd Barrie ON	ESE/174.4	5.70	<u>189</u>
<u>20</u>	GEN	Sears Canada Inc.	40 Alliance Blvd Barrie ON	ESE/174.4	5.70	<u>189</u>
<u>20</u>	FST	SLH TRANSPORT INC	40 ALLIANCE BLVD BARRIE L4M 5K3 ON CA ON	ESE/174.4	5.70	<u>189</u>
<u>20</u>	FST	SLH TRANSPORT INC	40 ALLIANCE BLVD BARRIE L4M 5K3 ON CA ON	ESE/174.4	5.70	<u>190</u>
<u>20</u>	FST	SLH TRANSPORT INC	40 ALLIANCE BLVD BARRIE L4M 5K3 ON CA ON	ESE/174.4	5.70	<u>190</u>
<u>20</u>	GEN	Sears Canada Inc.	40 Alliance Blvd Barrie ON	ESE/174.4	5.70	<u>191</u>
<u>20</u>	GEN	Sears Canada Inc.	40 Alliance Blvd Barrie ON	ESE/174.4	5.70	<u>191</u>
<u>20</u>	DTNK	SLH TRANSPORT INC	40 ALLIANCE BLVD BARRIE L4M 5K3 ON CA ON	ESE/174.4	5.70	<u>192</u>
<u>20</u>	GEN	Sears Canada Inc.	40 Alliance Blvd Barrie ON L4M 5K1	ESE/174.4	5.70	<u>192</u>

<i>Map Key</i>	<i>DB</i>	<i>Company/Site Name</i>	<i>Address</i>	<i>Dir/Dist (m)</i>	<i>Elev Diff (m)</i>	<i>Page Number</i>
20	SPL		40 Alliance Blvd Barrie ON	ESE/174.4	5.70	193
20	FST	SLH TRANSPORT INC	40 ALLIANCE BLVD BARRIE L4M 5K3 ON CA ON	ESE/174.4	5.70	193
20	SPL	McDougall Energy Inc.	40 Alliance Blvd Barrie ON	ESE/174.4	5.70	194
21	CA	LITTLE LAKE MANAGEMENT CORP.	CUNDLES RD/LIVINGSTONE ST. BARRIE CITY ON	NNE/174.7	-0.03	195
21	SPL		Intersection of Livingstone Street East / Cundles Road Barrie ON	NNE/174.7	-0.03	195
22	WWIS		lot 21 con 3 ON Well ID: 5704613	NW/183.3	5.36	196
23	WWIS		40 ALLIANCE BLVD Barrie ON Well ID: 7110564	SE/185.1	5.70	198
23	WWIS		40 ALLIANCE BLVD Barrie ON Well ID: 7110565	SE/185.1	5.70	201
24	SCT	Industrial Commutator Co. Ltd.	30 Alliance Blvd Barrie ON L4M 5K3	SE/185.4	4.68	204
24	SPL	UNKNOWN	DRAINAGE DITCH AT 30 ALLIANCE BLVD. BARRIE CITY ON L4M 5K3	SE/185.4	4.68	204
24	SCT	Industrial Commutator Company	30 Alliance Blvd Barrie ON L4M 5K3	SE/185.4	4.68	205
24	GEN	INDUSTRIAL COMMUTATOR CO. LTD.	30 ALLIANCE BOULEVARD BARRIE ON L4M 5K3	SE/185.4	4.68	205

Map Key	DB	Company/Site Name	Address	Dir/Dist (m)	Elev Diff (m)	Page Number
<u>24</u>	GEN	INDUSTRIAL COMMUTATOR COMPANY LIMITED	30 ALLIANCE BOULEVARD BARRIE ON L4M 5K3	SE/185.4	4.68	<u>206</u>
<u>24</u>	GEN	INDUSTRIAL COMMUTATOR COMPANY LIMITED	30 ALLIANCE BLVD. BARRIE ON L4M 5K3	SE/185.4	4.68	<u>206</u>
<u>24</u>	GEN	SPECIALIZED PACKAGING PRODUCTS	30 ALLIANCE BLVD. BARRIE ON L4M 5K3	SE/185.4	4.68	<u>207</u>
<u>24</u>	GEN	SPECIALIZED (OUT OF BUS) 36-423	30 ALLIANCE BLVD. BARRIE ON L4M 5K3	SE/185.4	4.68	<u>207</u>
<u>24</u>	WWIS		30 ALLIANCE BLVD. BARRIE ON Well ID: 7101537	SE/185.4	4.68	<u>208</u>
<u>24</u>	EASR	INDUSTRIAL COMMUTATOR COMPANY LIMITED	30 ALLIANCE BLVD BARRIE ON L4M 5K3	SE/185.4	4.68	<u>212</u>
<u>24</u>	GEN	INDUSTRIAL COMMUTATOR COMPANY LIMITED	30 ALLIANCE BLVD. BARRIE ON L4M 5K3	SE/185.4	4.68	<u>212</u>
<u>24</u>	GEN	INDUSTRIAL COMMUTATOR COMPANY LIMITED	30 ALLIANCE BLVD. BARRIE ON L4M 5K3	SE/185.4	4.68	<u>213</u>
<u>24</u>	EBR	Industrial Commutator Company Limited	30 Alliance Boulevard Barrie, County of Simcoe L4M 5K3 CITY OF BARRIE ON	SE/185.4	4.68	<u>213</u>
<u>24</u>	GEN	INDUSTRIAL COMMUTATOR COMPANY LIMITED	30 ALLIANCE BLVD. BARRIE ON L4M 5K3	SE/185.4	4.68	<u>214</u>
<u>24</u>	GEN	INDUSTRIAL COMMUTATOR COMPANY LIMITED	30 ALLIANCE BLVD. BARRIE ON	SE/185.4	4.68	<u>215</u>
<u>24</u>	ECA	Industrial Commutator Company Limited	30 Alliance Blvd Barrie ON L4M 5K3	SE/185.4	4.68	<u>215</u>
<u>24</u>	GEN	INDUSTRIAL COMMUTATOR COMPANY LIMITED	30 ALLIANCE BLVD. BARRIE ON L4M 5K3	SE/185.4	4.68	<u>216</u>

Map Key	DB	Company/Site Name	Address	Dir/Dist (m)	Elev Diff (m)	Page Number
24	GEN	INDUSTRIAL COMMUTATOR COMPANY LIMITED	30 ALLIANCE BLVD. BARRIE ON L4M 5K3	SE/185.4	4.68	216
24	GEN	INDUSTRIAL COMMUTATOR COMPANY LIMITED	30 ALLIANCE BLVD. BARRIE ON L4M 5K3	SE/185.4	4.68	217
24	GEN	INDUSTRIAL COMMUTATOR COMPANY LIMITED	30 ALLIANCE BLVD. BARRIE ON L4M 5K3	SE/185.4	4.68	218
24	EHS		30 Alliance Blvd Barrie ON L4M 5K3	SE/185.4	4.68	218
24	GEN	INDUSTRIAL COMMUTATOR COMPANY LIMITED	30 ALLIANCE BLVD. BARRIE ON L4M 5K3	SE/185.4	4.68	219
24	GEN	INDUSTRIAL COMMUTATOR COMPANY LIMITED	30 ALLIANCE BLVD. BARRIE ON L4M 5K3	SE/185.4	4.68	219
24	GEN	INDUSTRIAL COMMUTATOR COMPANY LIMITED	30 ALLIANCE BLVD. BARRIE ON L4M 5K3	SE/185.4	4.68	220
25	BORE		ON	SW/191.1	2.67	220
26	PINC	PIPELINE HIT 1/2"	69 GOLDEN EAGLE WAY,,BARRIE,ON, L4M 6P8,CA ON	NW/191.7	6.48	221
27	WWIS		30 ALLIANCE BLVD Barrie ON Well ID: 7110566	SSE/197.0	2.58	222
27	WWIS		30 ALLIANCE BLVD. Barrie ON Well ID: 7110567	SSE/197.0	2.58	225
27	WWIS		30 ALLIANCE BLVD Barrie ON Well ID: 7110568	SSE/197.0	2.58	228
28	WWIS		30 ALLIANCE BLVD BARRIE ON Well ID: 7101536	SE/199.3	4.97	231

Map Key	DB	Company/Site Name	Address	Dir/Dist (m)	Elev Diff (m)	Page Number
<u>29</u>	WWIS		40 ALLIANCE BLVD. BARRIE ON Well ID: 7043599	ESE/201.1	5.70	<u>235</u>
<u>30</u>	WWIS		ON Well ID: 7233361	ESE/204.0	4.97	<u>238</u>
<u>31</u>	WWIS		ON Well ID: 7272229	ESE/204.0	5.70	<u>239</u>
<u>32</u>	BORE		ON	SW/204.6	2.36	<u>240</u>
<u>33</u>	WWIS		30 ALLIANCE ROAD BARRIE ON Well ID: 7101538	SE/212.7	4.97	<u>241</u>
<u>34</u>	EHS		18 and 33 Alliance Boulevard Barrie ON	SSE/213.7	2.58	<u>245</u>
<u>35</u>	BORE		ON	SW/215.4	2.15	<u>245</u>
<u>36</u>	BORE		ON	SSW/216.2	1.67	<u>246</u>
<u>37</u>	GEN	Simcoe Muskoka Catholic District School Board	345 Livingstone Street East Barrie ON L4M 7B5	N/219.1	0.97	<u>246</u>
<u>37</u>	HINC		345 LIVINGSTONE STREET EAST BARRIE ON L4M 7B5	N/219.1	0.97	<u>247</u>
<u>38</u>	PRT	CONSUMER'S GAS COMPANY	165 FERRIS LA BARRIE ON L4M 2Y1	WSW/227.6	4.36	<u>247</u>
<u>38</u>	SPL	PUC	CONSUMER GAS 165 FERRIS LANE SANITARY SEWER BARRIE CITY ON L4M 2Y1	WSW/227.6	4.36	<u>248</u>
<u>38</u>	CA		165 Ferris Lane Barrie ON L4M 2Y1	WSW/227.6	4.36	<u>248</u>

Map Key	DB	Company/Site Name	Address	Dir/Dist (m)	Elev Diff (m)	Page Number
38	EHS		165 Ferris Lane Barrie ON L4M 2Y1	WSW/227.6	4.36	249
38	GEN	ENBRIDGE SERVICES INC.	165 FERRIS LANE BARRIE ON L4M 2Y1	WSW/227.6	4.36	249
38	GEN	Enbridge Gas Distribution Inc.	165 FERRIS LANE BARRIE ON	WSW/227.6	4.36	249
38	FSTH	CONSUMER'S GAS COMPANY	165 FERRIS LANE BARRIE ON L4M 2Y1	WSW/227.6	4.36	250
38	FSTH	CONSUMER'S GAS COMPANY	165 FERRIS LANE BARRIE ON L4M 2Y1	WSW/227.6	4.36	250
38	FST	CONSUMER'S GAS COMPANY	165 FERRIS LANE BARRIE L4M 2Y1 ON CA ON	WSW/227.6	4.36	250
38	FST	CONSUMER'S GAS COMPANY	165 FERRIS LANE BARRIE L4M 2Y1 ON CA ON	WSW/227.6	4.36	251
38	ECA	The Consumers' Gas Company Ltd.	165 Ferris Lane Barrie ON M1K 5E3	WSW/227.6	4.36	251
39	BORE		ON	SSW/230.2	1.67	252
40	WWIS		ON Well ID: 7411966	SE/231.6	4.67	252
41	CA	SIMCOE COUNTY ROM. CATHOLIC SCH. BOARD	CUNDLES RD./VINCENT ST./LOT 21 BARRIE CITY ON	W/232.1	8.86	253
41	CA	BARRIE CITY	ST. VINCENT ST./CUNDLES RD. BARRIE CITY ON	W/232.1	8.86	254
41	CA	P.U.C. BARRIE	CUNDLES RD.E./ST. VINCENT ST. BARRIE CITY ON	W/232.1	8.86	254

Map Key	DB	Company/Site Name	Address	Dir/Dist (m)	Elev Diff (m)	Page Number
41	SPL		CORNER OF CUNDLES ROAD EAST AND ST. VINCENT STREET \ BARRIE CITY ON	W/232.1	8.86	254
41	CA	LITTLE LAKE MANAGEMENT CORP.	CUNDLES RD/ST. VINCENT ST. BARRIE CITY ON	W/232.1	8.86	255
42	GEN	ATRIUM PHARMACY	190 CUNDLES ROAD EAST BARRIE ON L4M 4S5	WNW/240.1	9.58	255
42	GEN	Atrium Nutrition	190 Cundles Rd. E. Unit # 100 B Barrie ON L4M 4S5	WNW/240.1	9.58	256
42	GEN	Huronian Family Medicine	190 Cundles Road East, Unit #203 Barrie ON L4M 4S5	WNW/240.1	9.58	256
42	GEN	Georgian Family Medicine	190 Cundles rd. E Suite 305 Barrie ON L4M 4S5	WNW/240.1	9.58	256
42	GEN	Huronian Family Medicine	190 Cundles Road East, Unit #203 Barrie ON L4M 4S5	WNW/240.1	9.58	257
42	GEN	Georgian Family Medicine	190 Cundles rd. E Suite 305 Barrie ON L4M 4S5	WNW/240.1	9.58	257
42	GEN	Georgian Family Medicine	190 Cundles rd. E Suite 305 Barrie ON L4M 4S5	WNW/240.1	9.58	257
42	GEN	Huronian Family Medicine	190 Cundles Road East, Unit #203 Barrie ON L4M 4S5	WNW/240.1	9.58	258
42	GEN	Huronian Family Medicine	190 Cundles Road East, Unit #203 Barrie ON	WNW/240.1	9.58	258
42	GEN	Georgian Family Medicine	190 Cundles rd. E Suite 305 Barrie ON	WNW/240.1	9.58	259
42	GEN	Huronian Family Medicine	190 Cundles Road East, Unit #203 Barrie ON L4M 4S5	WNW/240.1	9.58	259

<i>Map Key</i>	<i>DB</i>	<i>Company/Site Name</i>	<i>Address</i>	<i>Dir/Dist (m)</i>	<i>Elev Diff (m)</i>	<i>Page Number</i>
<u>42</u>	GEN	Medical Office	307-190 Cundles Rd E Barrie ON L4M 4S5	WNW/240.1	9.58	<u>259</u>
<u>42</u>	GEN	Georgian Family Medicine	305-190 Cundles Rd E Barrie ON L4M 4S5	WNW/240.1	9.58	<u>260</u>
<u>42</u>	GEN	Rexall Pharmacy Group Ltd.	190 Cundles Road Barrie ON L4M 4S5	WNW/240.1	9.58	<u>260</u>
<u>42</u>	GEN	Medical Office	307-190 Cundles Rd E Barrie ON L4M 4S5	WNW/240.1	9.58	<u>261</u>
<u>42</u>	GEN	Georgian Family Medicine	305-190 Cundles Rd E Barrie ON L4M 4S5	WNW/240.1	9.58	<u>261</u>
<u>42</u>	GEN	Georgian Family Medicine	190 Cundles rd. E Suite 305 Barrie ON L4M 4S5	WNW/240.1	9.58	<u>261</u>
<u>42</u>	GEN	Huronian Family Medicine	190 Cundles Road East, Unit #203 Barrie ON L4M 4S5	WNW/240.1	9.58	<u>262</u>
<u>42</u>	GEN	Pharmx Rexall Drug Stores Ltd.	190 Cundles Road Barrie ON L4M 4S5	WNW/240.1	9.58	<u>262</u>
<u>42</u>	GEN	Pharmx Rexall Drug Stores Ltd.	190 Cundles Road Barrie ON L4M 4S5	WNW/240.1	9.58	<u>262</u>
<u>42</u>	GEN	Huronian Family Medicine	190 Cundles Road East, Unit #203 Barrie ON L4M 4S5	WNW/240.1	9.58	<u>263</u>
<u>42</u>	GEN	Georgian Family Medicine	190 Cundles rd. E Suite 305 Barrie ON L4M 4S5	WNW/240.1	9.58	<u>263</u>
<u>42</u>	GEN	Huronian Family Medicine	190 Cundles Road East, Unit #203 Barrie ON L4M 4S5	WNW/240.1	9.58	<u>264</u>
<u>42</u>	GEN	Dr.Ogunsina and Dr. RapsonON7763519	307-190 Cundles Road East Barrie ON L4M 2S5	WNW/240.1	9.58	<u>264</u>

<i>Map Key</i>	<i>DB</i>	<i>Company/Site Name</i>	<i>Address</i>	<i>Dir/Dist (m)</i>	<i>Elev Diff (m)</i>	<i>Page Number</i>
<u>42</u>	GEN	Georgian Family Medicine	305-190 Cundles Rd E Barrie ON L4M 4S5	WNW/240.1	9.58	<u>264</u>
<u>42</u>	GEN	Rexall Pharmacy Group Ltd.	190 Cundles Road Barrie ON L4M 4S5	WNW/240.1	9.58	<u>265</u>
<u>42</u>	EHS		190 Cundles Rd E Barrie ON L4M4S5	WNW/240.1	9.58	<u>265</u>
<u>42</u>	GEN	Dr.Ogunsina and Dr. RapsonON7763519	307-190 Cundles Road East Barrie ON L4M 2S5	WNW/240.1	9.58	<u>265</u>
<u>42</u>	GEN	Huronian Family Medicine	190 Cundles Road East, Unit #203 Barrie ON L4M 4S5	WNW/240.1	9.58	<u>266</u>
<u>42</u>	GEN	Georgian Family Medicine	305-190 Cundles Rd E Barrie ON L4M 4S5	WNW/240.1	9.58	<u>266</u>
<u>42</u>	GEN	Rexall Pharmacy Group Ltd.	190 Cundles Road Barrie ON L4M 4S5	WNW/240.1	9.58	<u>266</u>
<u>42</u>	GEN	Huronian Family Medicine	190 Cundles Road East, Unit #203 Barrie ON L4M 4S5	WNW/240.1	9.58	<u>267</u>
<u>42</u>	GEN	Georgian Family Medicine	305-190 Cundles Rd E Barrie ON L4M 4S5	WNW/240.1	9.58	<u>267</u>
<u>42</u>	GEN	Dr.Ogunsina and Dr. RapsonON7763519	307-190 Cundles Road East Barrie ON L4M 2S5	WNW/240.1	9.58	<u>268</u>
<u>42</u>	GEN	Rexall Pharmacy Group Ltd.	190 Cundles Road Barrie ON L4M 4S5	WNW/240.1	9.58	<u>268</u>
<u>42</u>	GEN	Georgian Family Medicine	305-190 Cundles Rd E Barrie ON L4M 4S5	WNW/240.1	9.58	<u>268</u>
<u>42</u>	GEN	Rexall Pharmacy Group Ltd.	190 Cundles Road Barrie ON L4M 4S5	WNW/240.1	9.58	<u>269</u>

Map Key	DB	Company/Site Name	Address	Dir/Dist (m)	Elev Diff (m)	Page Number
<u>42</u>	GEN	Huron Family Medicine	190 Cundles Road East, Unit #203 Barrie ON L4M 4S5	WNW/240.1	9.58	<u>269</u>
<u>42</u>	GEN	Dr.Ogunsina and Dr. Rapson	307-190 Cundles Road East Barrie ON L4M 2S5	WNW/240.1	9.58	<u>269</u>
<u>42</u>	EHS		190 Cundles Road East Barrie ON L4M 4S5	WNW/240.1	9.58	<u>270</u>
<u>42</u>	EHS		190 Cundles Road East Barrie ON L4M 4S5	WNW/240.1	9.58	<u>270</u>
<u>43</u>	WWIS		lot 21 con 3 ON Well ID: 5704612	N/242.7	0.97	<u>270</u>
<u>44</u>	WWIS		175 CUNDLES RD. EAST EST. VINCENT lot 32 BARRIE ON Well ID: 5739644	W/247.4	8.16	<u>273</u>
<u>45</u>	WWIS		lot 21 con 3 ON Well ID: 5704611	N/249.2	0.36	<u>276</u>
<u>46</u>	SCT	Plaks Plus	20 Bell Farm Rd Unit 1 Barrie ON L4M 6E4	SSE/250.5	1.58	<u>280</u>
<u>46</u>	GEN	Alectra Utilities Corp	20 Bell Farm Road Barrie ON L4M 6E4	SSE/250.5	1.58	<u>280</u>
<u>47</u>	WWIS		ON Well ID: 7411965	SE/252.3	4.67	<u>280</u>
<u>48</u>	WWIS		lot 20 con 3 ON Well ID: 5707500	NNE/255.3	-0.03	<u>281</u>
<u>49</u>	SPL	GYM-CON	33 ALLIANCE BLVD 33 ALLIANCE BLVD. UNIT #11 BARRIE, ONTARIO L4M 5K2 BARRIE ON L4M 5K2	SE/258.8	3.62	<u>284</u>

Map Key	DB	Company/Site Name	Address	Dir/Dist (m)	Elev Diff (m)	Page Number
<u>49</u>	SPL	PRIVATE OWNER	33 ALLIANCE RD STORAGE TANK/BARREL BARRIE CITY ON L4M 5K2	SE/258.8	3.62	<u>285</u>
<u>49</u>	SCT	Plaks Plus	33 Alliance Blvd Unit 4 Barrie ON L4M 5K2	SE/258.8	3.62	<u>286</u>
<u>49</u>	SCT	Arbrux Limited	33 Alliance Blvd Unit 6 Barrie ON L4M 5K2	SE/258.8	3.62	<u>286</u>
<u>49</u>	GEN	AVP TECHNOLOGIES	33 ALLIANCE BLVD. UNIT 4 BARRIE ON L4M 5K2	SE/258.8	3.62	<u>287</u>
<u>49</u>	SPL		33 Alliance Blvd Barrie Unit 6 Barrie ON	SE/258.8	3.62	<u>287</u>
<u>49</u>	SPL	BFI Canada Inc.	33 Alliance Blvd, Barrie<UNOFFICIAL> Barrie ON	SE/258.8	3.62	<u>288</u>
<u>49</u>	GEN	AVP TECHNOLOGIES	33 ALLIANCE BLVD. UNIT 4 BARRIE ON	SE/258.8	3.62	<u>289</u>
<u>49</u>	SPL	Gym-Con<UNOFFICIAL>	33 Alliance Barrie ON	SE/258.8	3.62	<u>289</u>
<u>49</u>	GEN	William Banks Machinery Inc.	33 Alliance Blvd Barrie ON L4M 5K2	SE/258.8	3.62	<u>290</u>
<u>49</u>	GEN	Gym-Con Ltd.	11-33 Alliance Blvd. Barrie ON L4M 5K2	SE/258.8	3.62	<u>290</u>
<u>49</u>	GEN	Artinwood Fine Cabinetry Ltd	33 Alliance Blvd Barrie ON L4M 5L3	SE/258.8	3.62	<u>291</u>
<u>49</u>	GEN	Artinwood Fine Cabinetry Ltd	33 Alliance Blvd Barrie ON L4M 5L3	SE/258.8	3.62	<u>291</u>
<u>49</u>	EHS		33 Alliance Blvd Barrie ON L4M 5K2	SE/258.8	3.62	<u>291</u>

Map Key	DB	Company/Site Name	Address	Dir/Dist (m)	Elev Diff (m)	Page Number
49	EHS		33 Alliance Blvd Barrie ON L4M 5K2	SE/258.8	3.62	291
50	PRT	1032102 ONTARIO INC O/A DONS FULL SERVE	175 CUNDLES RD BARRIE ON L4M4X7	W/266.6	8.62	292
50	RST	CUNDLES GAS BAR	175 CUNDLES RD E BARRIE ON L4M4X7	W/266.6	8.62	292
50	FSTH	1637539 ONTARIO INC O/A PETRO CANADA - NEIGHBOURS	175 CUNDLES RD E BARRIE ON L4M 4X7	W/266.6	8.62	292
50	FSTH	1637539 ONTARIO INC O/A PETRO CANADA - NEIGHBOURS	175 CUNDLES RD E BARRIE ON L4M 4X7	W/266.6	8.62	293
50	DTNK	TIM MCHARDY (PETRO CANADA)	175 CUNDLES RD E BARRIE ON	W/266.6	8.62	293
50	DTNK	CUNDLES EAST FULL SERVE	175 CUNDLES RD E BARRIE ON L4M 4X7	W/266.6	8.62	294
50	DTNK	1637539 ONTARIO INC O/A PETRO CANADA - NEIGHBOURS	175 CUNDLES RD E BARRIE ON	W/266.6	8.62	295
50	FST	SUNCOR ENERGY PRODUCTS PARTNERSHIP	175 CUNDLES RD E BARRIE L4M 4X7 ON CA ON	W/266.6	8.62	295
50	FST	SUNCOR ENERGY PRODUCTS PARTNERSHIP	175 CUNDLES RD E BARRIE L4M 4X7 ON CA ON	W/266.6	8.62	296
50	FST	SUNCOR ENERGY PRODUCTS PARTNERSHIP	175 CUNDLES RD E BARRIE L4M 4X7 ON CA ON	W/266.6	8.62	296
50	FST	SUNCOR ENERGY PRODUCTS PARTNERSHIP	175 CUNDLES RD E BARRIE L4M 4X7 ON CA ON	W/266.6	8.62	297
50	DTNK	1637539 ONTARIO INC O/A PETRO CANADA -	175 CUNDLES RD E BARRIE L4M 4X7 ON CA	W/266.6	8.62	297

Map Key	DB	Company/Site Name	Address	Dir/Dist (m)	Elev Diff (m)	Page Number
		NEIGHBOURS	ON			
50	DTNK	1637539 ONTARIO INC O/A PETRO CANADA - NEIGHBOURS	175 CUNDLES RD E BARRIE L4M 4X7 ON CA ON	W/266.6	8.62	298
50	DTNK	1637539 ONTARIO INC O/A PETRO CANADA - NEIGHBOURS	175 CUNDLES RD E BARRIE L4M 4X7 ON CA ON	W/266.6	8.62	299
50	ECA	Petro-Canada Inc.	175 Cundles Rd E part H reference plan 1546 Barrie ON L6L 6N5	W/266.6	8.62	299
50	FST	1637539 ONTARIO INC O/A PETRO CANADA - NEIGHBOURS	175 CUNDLES RD E BARRIE L4M 4X7 ON CA ON	W/266.6	8.62	299
50	DTNK		175 CUNDLES RD E BARRIE ON L4M 4X7	W/266.6	8.62	300
50	FST	1637539 ONTARIO INC O/A PETRO CANADA - NEIGHBOURS	175 CUNDLES RD E BARRIE L4M 4X7 ON CA ON	W/266.6	8.62	301
50	FST	1637539 ONTARIO INC O/A PETRO CANADA - NEIGHBOURS	175 CUNDLES RD E BARRIE L4M 4X7 ON CA ON	W/266.6	8.62	301
51	EHS		4 Alliance Boulevard Barrie ON L4M 7G3	SSE/275.7	1.42	302
51	EHS		4 Alliance Boulevard Barrie ON L4M 7G3	SSE/275.7	1.42	302
52	WWIS		364 ST. VINCENT ST ON <i>Well ID:</i> 7191073	WSW/278.7	5.47	302
53	WWIS		299 Cundles Road East lot 21 con 3 Barrie ON <i>Well ID:</i> 7413518	ENE/280.3	-3.25	305
54	WWIS		299 Cundles Road East lot 21 con 3 Barrie ON	ENE/286.9	-3.38	308

Map Key	DB	Company/Site Name	Address	Dir/Dist (m)	Elev Diff (m)	Page Number
			Well ID: 7413511			
55	SPL	SEARS CANADA INC.	8 ALLIANCE BLVD., IN FRONT OF SEARS WAREHOUSE MOTOR VEHICLE (OPERATING FLUID) BARRIE CITY ON L4M 5K3	S/291.1	-0.12	311
55	SCT	MARSDEN'S TROPHIES	4 ALLIANCE BLVD UNIT 6 BARRIE ON L4M 5J1	S/291.1	-0.12	312
55	SCT	Northern Printworx Inc.	4 Alliance Blvd Unit 8 Barrie ON L4M 5J1	S/291.1	-0.12	312
55	GEN	Northern Printworx Inc.	4 Alliance Blvd. Unit 8 Barrie ON L4M 5J1	S/291.1	-0.12	313
55	SCT	Marsden's Distinctive Awards	4 Alliance Blvd Unit 6 Barrie ON L4M 5J1	S/291.1	-0.12	313
55	GEN	Northern Printworx Inc.	4 Alliance Blvd. Unit 8 Barrie ON L4M 5J1	S/291.1	-0.12	314
55	GEN	Hooper-Holmes Canada Ltd	4 Alliance blvd Unit 5 Barrie ON L4M 5J1	S/291.1	-0.12	314
55	SCT	BraveWords.com	4 Alliance Blvd Unit 13 Suite 238 Barrie ON L4M 5J1	S/291.1	-0.12	314
55	PES	TENDER SHOOTS	13-4 ALLIANCE BLVD, SUITE 234 BARRIE ON L4N7G3	S/291.1	-0.12	315
55	GEN	Northern Printworx Inc.	4 Alliance Blvd. Unit 8 Barrie ON	S/291.1	-0.12	315
55	GEN	Hooper-Holmes Canada Ltd	4 Alliance blvd Unit 5 Barrie ON	S/291.1	-0.12	315
55	GEN	Hooper-Holmes Canada Ltd	4 Alliance blvd Unit 5 Barrie ON	S/291.1	-0.12	316

Map Key	DB	Company/Site Name	Address	Dir/Dist (m)	Elev Diff (m)	Page Number
<u>55</u>	GEN	Northern Printworx Inc.	4 Alliance Blvd. Unit 8 Barrie ON	S/291.1	-0.12	<u>316</u>
<u>55</u>	GEN	Northern Printworx Inc.	4 Alliance Blvd. Unit 8 Barrie ON	S/291.1	-0.12	<u>316</u>
<u>55</u>	GEN	Hooper-Holmes Canada Ltd	4 Alliance blvd Unit 5 Barrie ON	S/291.1	-0.12	<u>317</u>
<u>55</u>	PES	THE LAWN RENOVATORS INC.	13-4 ALLIANCE BLVD; STE. 214 BARRIE ON L4M 7G3	S/291.1	-0.12	<u>317</u>
<u>55</u>	GEN	Hooper-Holmes Canada Ltd	4 Alliance blvd Unit 5 Barrie ON L4M 5J1	S/291.1	-0.12	<u>318</u>
<u>55</u>	GEN	Hooper-Holmes Canada Ltd	4 Alliance blvd Unit 5 Barrie ON	S/291.1	-0.12	<u>318</u>
<u>55</u>	PES	TENDER SHOOTS	13-4 ALLIANCE BLVD, SUITE 234 BARRIE ON L4N7G3	S/291.1	-0.12	<u>318</u>
<u>55</u>	GEN	Hooper-Holmes Canada Ltd	4 Alliance blvd Unit 5 Barrie ON L4M 5J1	S/291.1	-0.12	<u>319</u>
<u>55</u>	GEN	Hooper-Holmes Canada Ltd	4 Alliance blvd Unit 5 Barrie ON L4M 5J1	S/291.1	-0.12	<u>319</u>
<u>55</u>	GEN	Hooper-Holmes Canada Ltd	4 Alliance blvd Unit 5 Barrie ON L4M 5J1	S/291.1	-0.12	<u>319</u>
<u>55</u>	EHS		4 Alliance Blvd Barrie ON L4M5J1	S/291.1	-0.12	<u>320</u>
<u>55</u>	PES	THE LAWN RENOVATORS INC.	13-4 ALLIANCE BLVD; STE. 214 BARRIE ON L4M7G3	S/291.1	-0.12	<u>320</u>
<u>55</u>	PES	ORKIN CANADA CORPORATION	4 Alliance BOUL Barrie ON L4M 7G3	S/291.1	-0.12	<u>320</u>

Map Key	DB	Company/Site Name	Address	Dir/Dist (m)	Elev Diff (m)	Page Number
<u>55</u>	GEN	Orkin Canada Corporation	4 Alliance Blvd Unit 12 Barrie ON L4M 7G3	S/291.1	-0.12	<u>321</u>
<u>56</u>	NPCB	COFFIELD	CONTROLLER; 60 BELL FARM ROAD BARRIE ON L4M 5G6	ESE/291.9	5.70	<u>321</u>
<u>56</u>	NPCB	CORAH LTD.	60 BELL FARM ROAD BARRIE ON L4M 5G6	ESE/291.9	5.70	<u>321</u>
<u>56</u>	NPCB	CORAH LTD.	60 BELL FARM ROAD BELL FARM ROAD BARRIE ON L4M 5G6	ESE/291.9	5.70	<u>322</u>
<u>56</u>	SCT	Gold Mountain Springs Inc.	60 Bell Farm Rd Barrie ON L4M 5G6	ESE/291.9	5.70	<u>322</u>
<u>56</u>	OPCB	CORAH LTD.	60 BELL FARM ROAD BARRIE ON L4M 5G6	ESE/291.9	5.70	<u>322</u>
<u>56</u>	OPCB	CORAH LTD.	60 BELL FARM ROAD BARRIE ON L4M 5G6	ESE/291.9	5.70	<u>322</u>
<u>56</u>	OPCB	CORAH LTD.	60 BELL FARM ROAD BARRIE ON L4M 5G6	ESE/291.9	5.70	<u>323</u>
<u>56</u>	OPCB	CORAH LTD.	60 BELL FARM ROAD BARRIE ON L4M 5G6	ESE/291.9	5.70	<u>323</u>
<u>56</u>	OPCB	CORAH LTD.	60 BELL FARM ROAD BARRIE ON L4M 5G6	ESE/291.9	5.70	<u>323</u>
<u>56</u>	GEN	CORAH LTD.	60 BELL FARM RD. BARRIE ON L4M 5G6	ESE/291.9	5.70	<u>323</u>
<u>56</u>	GEN	BARRIE PUBLIC UTILITIES COMMISSION	CAUFIELD APPAREL GROUP, 60 BELL FARM RD C/O 15 BAYFIELD STREET, P. O. BOX 7000 BARRIE ON L4M 5G6	ESE/291.9	5.70	<u>324</u>
<u>56</u>	GEN	BARRIE PUBLIC UTILITIES COMMISSION04-324	60 BELL FARM ROAD BARRIE ON L4M 5G6	ESE/291.9	5.70	<u>324</u>

Map Key	DB	Company/Site Name	Address	Dir/Dist (m)	Elev Diff (m)	Page Number
56	GEN	CAULFIELD APPAREL GROUP LTD.	60 BELL FARM ROAD, BARRIE C/O 1400 WHITEHORSE RD. DOWNSVIEW ON L4M 5G6	ESE/291.9	5.70	325
56	GEN	CAULFIELD APPAREL GROUP LTD.	60 BELL FARM ROAD, BARRIE BARRIE ON L4M 5G6	ESE/291.9	5.70	325
56	GEN	CAULFIELD APPAREL GROUP LTD. 08-833	60 BELL FARM ROAD, BARRIE C/O 1400 WHITEHORSE RD. DOWNSVIEW ON L4M 5G6	ESE/291.9	5.70	325
56	GEN	CAULFIELD APPAREL GROUP LTD.	60 BELL FARM ROAD BARRIE ON L4M 5G6	ESE/291.9	5.70	326
56	NPCB	CAULFIELD APPAREL GROUP	60 BELL FARM RD CONTROLLER BARRIE ON L4M 5G6	ESE/291.9	5.70	326
56	OPCB	CORAH LTD.	60 BELL FARM ROAD BARRIE ON L4M 5G6	ESE/291.9	5.70	327
56	SCT	Ontario Gold Beverage Company	60 Bell Farm Rd Unit 5 Barrie ON L4M 5G6	ESE/291.9	5.70	328
56	NPCB	CORAH LTD.	60 BELL FARM RD BARRIE ON L4M 5G6	ESE/291.9	5.70	328
56	GEN	Barrie Police Service	60 Bell Farm Road Unit 1 Barrie ON L4M 5G6	ESE/291.9	5.70	328
56	GEN	Sandy McDonald Medicine Professional Corporation	60 Bell Farm Road Barrie ON L4M5G6	ESE/291.9	5.70	329
56	REC	CORAH LTD.	60 BELL FARM RD. BARRIE ON L4M 5G6	ESE/291.9	5.70	329
56	GEN	Sandy McDonald Medicine Professional Corporation	60 Bell Farm Road Barrie ON L4M5G6	ESE/291.9	5.70	329

Map Key	DB	Company/Site Name	Address	Dir/Dist (m)	Elev Diff (m)	Page Number
<u>57</u>	SCT	THIRD WAVE ELECTRONICS INC.	48 ALLIANCE BLVD UNIT 20 BARRIE ON L4M 5K3	E/292.3	5.23	<u>330</u>
<u>57</u>	SCT	Hair Prosthesis Centre	48 Alliance Blvd Barrie ON L4M 5K3	E/292.3	5.23	<u>330</u>
<u>57</u>	EHS		48 Alliance Blvd Barrie ON L4M 5K3	E/292.3	5.23	<u>330</u>
<u>57</u>	EHS		48 Alliance Blvd Barrie ON L4M 5K3	E/292.3	5.23	<u>330</u>
<u>58</u>	GEN	Adams Funeral Home and Cremation Services Ltd.	445 St. Vincent Street Barrie ON L4M 6T5	WNW/297.0	12.28	<u>331</u>
<u>58</u>	GEN	Adams Funeral Home and Cremation Services Ltd.	445 St. Vincent Street Barrie ON L4M 6T5	WNW/297.0	12.28	<u>331</u>
<u>58</u>	GEN	Adams Funeral Home and Cremation Services Ltd.	445 St. Vincent Street Barrie ON L4M 6T5	WNW/297.0	12.28	<u>331</u>
<u>58</u>	GEN	Adams Funeral Home and Cremation Services Ltd.	445 St. Vincent Street Barrie ON L4M 6T5	WNW/297.0	12.28	<u>332</u>
<u>58</u>	GEN	Adams Funeral Home and Cremation Services Ltd.	445 St. Vincent Street Barrie ON L4M 6T5	WNW/297.0	12.28	<u>332</u>
<u>58</u>	GEN	Adams Funeral Home and Cremation Services Ltd.	445 St. Vincent Street Barrie ON	WNW/297.0	12.28	<u>332</u>
<u>58</u>	GEN	Adams Funeral Home and Cremation Services Ltd.	445 St. Vincent Street Barrie ON L4M 6T5	WNW/297.0	12.28	<u>333</u>
<u>58</u>	GEN	Adams Funeral Home and Cremation Services Ltd.	445 St. Vincent Street Barrie ON L4M 6T5	WNW/297.0	12.28	<u>333</u>
<u>58</u>	GEN	Adams Funeral Home and Cremation Services Ltd.	445 St. Vincent Street Barrie ON L4M 6T5	WNW/297.0	12.28	<u>334</u>

Map Key	DB	Company/Site Name	Address	Dir/Dist (m)	Elev Diff (m)	Page Number
58	GEN	Adams Funeral Home and Cremation Services Ltd.	445 St. Vincent Street Barrie ON L4M 6T5	WNW/297.0	12.28	334
58	GEN	Adams Funeral Home and Cremation Services Ltd.	445 St. Vincent Street Barrie ON L4M 6T5	WNW/297.0	12.28	334
58	GEN	Adams Funeral Home and Cremation Services Ltd.	445 St. Vincent Street Barrie ON L4M 6T5	WNW/297.0	12.28	335
58	GEN	Adams Funeral Home and Cremation Services Ltd.	445 St. Vincent Street Barrie ON L4M 6T5	WNW/297.0	12.28	335
58	SPL		BARRIE ON	WNW/297.0	12.28	335

Executive Summary: Summary By Data Source

BORE - Borehole

A search of the BORE database, dated 1875-Jul 2018 has found that there are 5 BORE site(s) within approximately 0.30 kilometers of the project property.

<u>Site</u>	<u>Address</u>	<u>Distance (m)</u>	<u>Map Key</u>
	ON	191.1	<u>25</u>
	ON	204.6	<u>32</u>
	ON	215.4	<u>35</u>
	ON	216.2	<u>36</u>
	ON	230.2	<u>39</u>

CA - Certificates of Approval

A search of the CA database, dated 1985-Oct 30, 2011* has found that there are 10 CA site(s) within approximately 0.30 kilometers of the project property.

<u>Site</u>	<u>Address</u>	<u>Distance (m)</u>	<u>Map Key</u>
IPCF PROPERTIES INC.	201 CUNDLES ROAD EAST BARRIE CITY ON L4M 4S5	64.7	<u>4</u>
IPCF PROPERTIES INC.	201 CUNDLES ROAD EAST BARRIE CITY ON L4M 4S5	64.7	<u>4</u>
Simcoe Muskoka District Health Unit	15 Sperling Drive Barrie ON L4M 6K9	74.5	<u>6</u>

<u>Site</u>	<u>Address</u>	<u>Distance (m)</u>	<u>Map Key</u>
Rogers Communications Inc.	1 Sperling Dr Barrie ON	147.5	<u>13</u>
LITTLE LAKE MANAGEMENT CORP.	CUNDLES RD/LIVINGSTONE ST. BARRIE CITY ON	174.7	<u>21</u>
	165 Ferris Lane Barrie ON L4M 2Y1	227.6	<u>38</u>
SIMCOE COUNTY ROM. CATHOLIC SCH. BOARD	CUNDLES RD./VINCENT ST./LOT 21 BARRIE CITY ON	232.1	<u>41</u>
BARRIE CITY	ST. VINCENT ST./CUNDLES RD. BARRIE CITY ON	232.1	<u>41</u>
P.U.C. BARRIE	CUNDLES RD.E./ST. VINCENT ST. BARRIE CITY ON	232.1	<u>41</u>
LITTLE LAKE MANAGEMENT CORP.	CUNDLES RD/ST. VINCENT ST. BARRIE CITY ON	232.1	<u>41</u>

DTNK - Delisted Fuel Tanks

A search of the DTNK database, dated Feb 28, 2022 has found that there are 9 DTNK site(s) within approximately 0.30 kilometers of the project property.

<u>Site</u>	<u>Address</u>	<u>Distance (m)</u>	<u>Map Key</u>
SLH TRANSPORT INC	40 ALLIANCE BLVD BARRIE L4M 5K3 ON CA ON	174.4	<u>20</u>
SLH TRANSPORT INC	40 ALLIANCE BLVD BARRIE ON	174.4	<u>20</u>

<u>Site</u>	<u>Address</u>	<u>Distance (m)</u>	<u>Map Key</u>
1637539 ONTARIO INC O/A PETRO CANADA - NEIGHBOURS	175 CUNDLES RD E BARRIE L4M 4X7 ON CA ON	266.6	<u>50</u>
1637539 ONTARIO INC O/A PETRO CANADA - NEIGHBOURS	175 CUNDLES RD E BARRIE L4M 4X7 ON CA ON	266.6	<u>50</u>
1637539 ONTARIO INC O/A PETRO CANADA - NEIGHBOURS	175 CUNDLES RD E BARRIE L4M 4X7 ON CA ON	266.6	<u>50</u>
	175 CUNDLES RD E BARRIE ON L4M 4X7	266.6	<u>50</u>
1637539 ONTARIO INC O/A PETRO CANADA - NEIGHBOURS	175 CUNDLES RD E BARRIE ON	266.6	<u>50</u>
TIM MCHARDY (PETRO CANADA)	175 CUNDLES RD E BARRIE ON	266.6	<u>50</u>
CUNDLES EAST FULL SERVE	175 CUNDLES RD E BARRIE ON L4M 4X7	266.6	<u>50</u>

EASR - Environmental Activity and Sector Registry

A search of the EASR database, dated Oct 2011- Aug 31, 2023 has found that there are 1 EASR site(s) within approximately 0.30 kilometers of the project property.

<u>Site</u>	<u>Address</u>	<u>Distance (m)</u>	<u>Map Key</u>
INDUSTRIAL COMMUTATOR COMPANY LIMITED	30 ALLIANCE BLVD BARRIE ON L4M 5K3	185.4	<u>24</u>

EBR - Environmental Registry

A search of the EBR database, dated 1994 - Aug 31, 2023 has found that there are 1 EBR site(s) within approximately 0.30 kilometers of the project property.

<u>Site</u>	<u>Address</u>	<u>Distance (m)</u>	<u>Map Key</u>
Industrial Commutator Company Limited	30 Alliance Boulevard Barrie, County of Simcoe L4M 5K3 CITY OF BARRIE ON	185.4	<u>24</u>

ECA - Environmental Compliance Approval

A search of the ECA database, dated Oct 2011- Aug 31, 2023 has found that there are 5 ECA site(s) within approximately 0.30 kilometers of the project property.

<u>Site</u>	<u>Address</u>	<u>Distance (m)</u>	<u>Map Key</u>
Simcoe Muskoka District Health Unit	15 Sperling Drive Barrie ON L4M 4K9	74.5	<u>6</u>
Rogers Communications Inc.	1 Sperling Dr Barrie ON M4Y 2Y5	147.5	<u>13</u>
Industrial Commutator Company Limited	30 Alliance Blvd Barrie ON L4M 5K3	185.4	<u>24</u>
The Consumers' Gas Company Ltd.	165 Ferris Lane Barrie ON M1K 5E3	227.6	<u>38</u>
Petro-Canada Inc.	175 Cundles Rd E part H reference plan 1546 Barrie ON L6L 6N5	266.6	<u>50</u>

EHS - ERIS Historical Searches

A search of the EHS database, dated 1999-Jun 30, 2023 has found that there are 21 EHS site(s) within approximately 0.30 kilometers of the project property.

<u>Site</u>	<u>Address</u>	<u>Distance (m)</u>	<u>Map Key</u>
	201 Cundles Road East Barrie ON L4M 4S5	64.7	<u>4</u>
	201 - 211 Cundles Rd E Barrie ON	122.9	<u>10</u>

<u>Site</u>	<u>Address</u>	<u>Distance (m)</u>	<u>Map Key</u>
	1 Sperling Drive Barrie ON	147.5	<u>13</u>
	18 Alliance Boulevard Barrie ON	173.5	<u>19</u>
	18 Alliance Boulevard Barrie ON L4M 5G6	173.5	<u>19</u>
	18 Alliance Boulevard Barrie ON L4M 5G6	173.5	<u>19</u>
	40 Alliance Blvd Barrie ON L4M 5K3	174.4	<u>20</u>
	40 Alliance Blvd Barrie ON	174.4	<u>20</u>
	30 Alliance Blvd Barrie ON L4M 5K3	185.4	<u>24</u>
	18 and 33 Alliance Boulevard Barrie ON	213.7	<u>34</u>
	165 Ferris Lane Barrie ON L4M 2Y1	227.6	<u>38</u>
	190 Cundles Rd E Barrie ON L4M4S5	240.1	<u>42</u>
	190 Cundles Road East Barrie ON L4M 4S5	240.1	<u>42</u>
	190 Cundles Road East Barrie ON L4M 4S5	240.1	<u>42</u>

<u>Site</u>	<u>Address</u>	<u>Distance (m)</u>	<u>Map Key</u>
	33 Alliance Blvd Barrie ON L4M 5K2	258.8	49
	33 Alliance Blvd Barrie ON L4M 5K2	258.8	49
	4 Alliance Boulevard Barrie ON L4M 7G3	275.7	51
	4 Alliance Boulevard Barrie ON L4M 7G3	275.7	51
	4 Alliance Blvd Barrie ON L4M5J1	291.1	55
	48 Alliance Blvd Barrie ON L4M 5K3	292.3	57
	48 Alliance Blvd Barrie ON L4M 5K3	292.3	57

FST - Fuel Storage Tank

A search of the FST database, dated Feb 28, 2022 has found that there are 13 FST site(s) within approximately 0.30 kilometers of the project property.

<u>Site</u>	<u>Address</u>	<u>Distance (m)</u>	<u>Map Key</u>
SLH TRANSPORT INC	40 ALLIANCE BLVD BARRIE L4M 5K3 ON CA ON	174.4	20
SLH TRANSPORT INC	40 ALLIANCE BLVD BARRIE L4M 5K3 ON CA ON	174.4	20

<u>Site</u>	<u>Address</u>	<u>Distance (m)</u>	<u>Map Key</u>
SLH TRANSPORT INC	40 ALLIANCE BLVD BARRIE L4M 5K3 ON CA ON	174.4	<u>20</u>
SLH TRANSPORT INC	40 ALLIANCE BLVD BARRIE L4M 5K3 ON CA ON	174.4	<u>20</u>
CONSUMER'S GAS COMPANY	165 FERRIS LANE BARRIE L4M 2Y1 ON CA ON	227.6	<u>38</u>
CONSUMER'S GAS COMPANY	165 FERRIS LANE BARRIE L4M 2Y1 ON CA ON	227.6	<u>38</u>
SUNCOR ENERGY PRODUCTS PARTNERSHIP	175 CUNDLES RD E BARRIE L4M 4X7 ON CA ON	266.6	<u>50</u>
SUNCOR ENERGY PRODUCTS PARTNERSHIP	175 CUNDLES RD E BARRIE L4M 4X7 ON CA ON	266.6	<u>50</u>
1637539 ONTARIO INC O/A PETRO CANADA - NEIGHBOURS	175 CUNDLES RD E BARRIE L4M 4X7 ON CA ON	266.6	<u>50</u>
1637539 ONTARIO INC O/A PETRO CANADA - NEIGHBOURS	175 CUNDLES RD E BARRIE L4M 4X7 ON CA ON	266.6	<u>50</u>
1637539 ONTARIO INC O/A PETRO CANADA - NEIGHBOURS	175 CUNDLES RD E BARRIE L4M 4X7 ON CA ON	266.6	<u>50</u>
SUNCOR ENERGY PRODUCTS PARTNERSHIP	175 CUNDLES RD E BARRIE L4M 4X7 ON CA ON	266.6	<u>50</u>
SUNCOR ENERGY PRODUCTS PARTNERSHIP	175 CUNDLES RD E BARRIE L4M 4X7 ON CA ON	266.6	<u>50</u>

FSTH - Fuel Storage Tank - Historic

A search of the FSTH database, dated Pre-Jan 2010* has found that there are 8 FSTH site(s) within approximately 0.30 kilometers of the project property.

<u>Site</u>	<u>Address</u>	<u>Distance (m)</u>	<u>Map Key</u>
SLH TRANSPORT INC	40 ALLIANCE BLVD BARRIE ON L4M 5K3	174.4	<u>20</u>
SLH TRANSPORT INC	40 ALLIANCE BLVD BARRIE ON L4M 5K3	174.4	<u>20</u>
SLH TRANSPORT INC	40 ALLIANCE BLVD BARRIE ON L4M 5K3	174.4	<u>20</u>
SLH TRANSPORT INC	40 ALLIANCE BLVD BARRIE ON L4M 5K3	174.4	<u>20</u>
CONSUMER'S GAS COMPANY	165 FERRIS LANE BARRIE ON L4M 2Y1	227.6	<u>38</u>
CONSUMER'S GAS COMPANY	165 FERRIS LANE BARRIE ON L4M 2Y1	227.6	<u>38</u>
1637539 ONTARIO INC O/A PETRO CANADA - NEIGHBOURS	175 CUNDLES RD E BARRIE ON L4M 4X7	266.6	<u>50</u>
1637539 ONTARIO INC O/A PETRO CANADA - NEIGHBOURS	175 CUNDLES RD E BARRIE ON L4M 4X7	266.6	<u>50</u>

GEN - Ontario Regulation 347 Waste Generators Summary

A search of the GEN database, dated 1986-Oct 31, 2022 has found that there are 188 GEN site(s) within approximately 0.30 kilometers of the project property.

<u>Site</u>	<u>Address</u>	<u>Distance (m)</u>	<u>Map Key</u>
BARRIE POLICE SERVICES	29 SPERLING DRIVE BARRIE ON	0.0	<u>1</u>

<u>Site</u>	<u>Address</u>	<u>Distance (m)</u>	<u>Map Key</u>
The corporation of the city of barrie	29 Sperling Drive Barrie ON	0.0	<u>1</u>
The corporation of the city of barrie	29 Sperling Drive Barrie ON L4M 6K9	0.0	<u>1</u>
BARRIE POLICE SERVICES	29 SPERLING DRIVE BARRIE ON L4M 6K9	0.0	<u>1</u>
The corporation of the city of barrie	29 Sperling Drive Barrie ON L4M 6K9	0.0	<u>1</u>
The corporation of the city of barrie	29 Sperling Drive Barrie ON L4M 6K9	0.0	<u>1</u>
BARRIE POLICE SERVICES	29 SPERLING DRIVE BARRIE ON L4M 6K9	0.0	<u>1</u>
The corporation of the city of barrie	29 Sperling Drive Barrie ON L4M 6K9	0.0	<u>1</u>
BARRIE POLICE SERVICES	29 SPERLING DRIVE BARRIE ON L4M 6K9	0.0	<u>1</u>
The corporation of the city of barrie	29 Sperling Drive Barrie ON L4M 6K9	0.0	<u>1</u>
BARRIE POLICE SERVICES	29 SPERLING DRIVE BARRIE ON L4M 6K9	0.0	<u>1</u>
BARRIE POLICE SERVICES	29 SPERLING DRIVE BARRIE ON	0.0	<u>1</u>

<u>Site</u>	<u>Address</u>	<u>Distance (m)</u>	<u>Map Key</u>
BARRIE POLICE SERVICES	29 SPERLING DRIVE BARRIE ON L4M 6K9	0.0	<u>1</u>
BARRIE POLICE SERVICES	29 SPERLING DRIVE BARRIE ON L4M 6K9	0.0	<u>1</u>
BARRIE POLICE SERVICES	29 SPERLING DRIVE BARRIE ON L4M 6K9	0.0	<u>1</u>
BARRIE POLICE SERVICES	29 SPERLING DRIVE BARRIE ON L4M 6K9	0.0	<u>1</u>
BARRIE POLICE SERVICES	29 SPERLING DRIVE BARRIE ON L4M 6K9	0.0	<u>1</u>
BARRIE POLICE SERVICES	29 SPERLING DRIVE BARRIE ON L4M 6K9	0.0	<u>1</u>
Simcoe Muskoka District Health Unit	29 Sperling Drive Barrie ON L4M 6K9	0.0	<u>1</u>
Simcoe Muskoka District Health Unit	29 Sperling Drive Barrie ON L4M 6K9	0.0	<u>1</u>
ZEHR'S MARKETS	201 CUNDLES ROAD BARRIE ON L4M 2S5	64.7	<u>4</u>
Loblaws Companies Limited	201 Cundles Rd. E. Barrie ON L4M 4S5	64.7	<u>4</u>
Loblaws Companies Limited	201 Cundles Rd. E. Barrie ON L4M 4S5	64.7	<u>4</u>
LOBLAWS INC.	201 Cundles Rd. E. Barrie ON L4M 4S5	64.7	<u>4</u>

<u>Site</u>	<u>Address</u>	<u>Distance (m)</u>	<u>Map Key</u>
LOBLAWS INC.	201 Cundles Rd. E. Barrie ON L4M 4S5	64.7	<u>4</u>
LOBLAWS INC.	201 Cundles Rd. E. Barrie ON L4M 4S5	64.7	<u>4</u>
SIMCOE Muskoka DISTRICT HEALTH UNIT	15 Sperling Drive Barrie ON L4M 6K9	74.5	<u>6</u>
SIMCOE Muskoka DISTRICT HEALTH UNIT	15 Sperling Drive Barrie ON L4M 6K9	74.5	<u>6</u>
SIMCOE Muskoka DISTRICT HEALTH UNIT	15 Sperling Drive Barrie ON L4M 6K9	74.5	<u>6</u>
SIMCOE Muskoka DISTRICT HEALTH UNIT	15 Sperling Drive Barrie ON L4M 6K9	74.5	<u>6</u>
SIMCOE Muskoka DISTRICT HEALTH UNIT	15 Sperling Drive Barrie ON L4M 6K9	74.5	<u>6</u>
SIMCOE Muskoka DISTRICT HEALTH UNIT	15 Sperling Drive Barrie ON L4M 6K9	74.5	<u>6</u>
SIMCOE COUNTY DISTRICT HEALTH UNIT	15 SPERLING DRIVE BARRIE ON L4M 6K9	74.5	<u>6</u>
SIMCOE Muskoka DISTRICT HEALTH UNIT	15 SPERLING DRIVE BARRIE ON L4M 6K9	74.5	<u>6</u>
SIMCOE Muskoka DISTRICT HEALTH UNIT	15 SPERLING DRIVE BARRIE ON L4M 6K9	74.5	<u>6</u>

<u>Site</u>	<u>Address</u>	<u>Distance (m)</u>	<u>Map Key</u>
SIMCOE Muskoka DISTRICT HEALTH UNIT	15 SPERLING DRIVE BARRIE ON L4M 6K9	74.5	<u>6</u>
SIMCOE Muskoka DISTRICT HEALTH UNIT	15 SPERLING DRIVE BARRIE ON L4M 6K9	74.5	<u>6</u>
SIMCOE Muskoka DISTRICT HEALTH UNIT	15 SPERLING DRIVE BARRIE ON L4M 6K9	74.5	<u>6</u>
SIMCOE Muskoka DISTRICT HEALTH UNIT	15 SPERLING DRIVE BARRIE ON	74.5	<u>6</u>
SIMCOE Muskoka DISTRICT HEALTH UNIT	15 Sperling Drive Barrie ON L4M 6K9	74.5	<u>6</u>
BARRIE PUBLIC UTILITIES COMMISSION	231 CUNDLES ROAD EAST BARRIE ON L4M 4S5	79.9	<u>7</u>
SIMCOE COUNTY R.C.S.S.B.	ST. JOSEPH'S HIGH SCHOOL 243 CUNDLES ROAD EAST BARRIE ON L4M 6L1	82.9	<u>8</u>
SIMCOE COUNTY R.C.S.S.B. 35-344	ST. JOSEPH'S HIGH SCHOOL 243 CUNDLES ROAD EAST BARRIE ON L4M 4S5	82.9	<u>8</u>
SIMCOE MUSKOKA CATHOLIC	ST. JOSEPH'S HIGH SCHOOL 243 CUNDLES ROAD EAST BARRIE ON L4M 4S5	82.9	<u>8</u>
SIMCOE MUSKOKA CATHOLIC District School Board	ST. JOSEPH'S HIGH SCHOOL 243 CUNDLES ROAD EAST BARRIE ON L4M 4S5	82.9	<u>8</u>
SIMCOE MUSKOKA CATHOLIC District School Board	ST. JOSEPH'S HIGH SCHOOL 243 CUNDLES ROAD EAST BARRIE ON L4M 6L1	82.9	<u>8</u>
SIMCOE MUSKOKA CATHOLIC District School Board	ST. JOSEPH'S HIGH SCHOOL 243 CUNDLES ROAD EAST BARRIE ON L4M 6L1	82.9	<u>8</u>

<u>Site</u>	<u>Address</u>	<u>Distance (m)</u>	<u>Map Key</u>
SIMCOE MUSKOKA CATHOLIC District School Board	ST. JOSEPH'S HIGH SCHOOL 243 CUNDLES ROAD EAST BARRIE ON L4M 6L1	82.9	<u>8</u>
SIMCOE MUSKOKA CATHOLIC District School Board	ST. JOSEPH'S HIGH SCHOOL 243 CUNDLES ROAD EAST BARRIE ON L4M 6L1	82.9	<u>8</u>
SIMCOE MUSKOKA CATHOLIC District School Board	ST. JOSEPH'S HIGH SCHOOL 243 CUNDLES ROAD EAST BARRIE ON	82.9	<u>8</u>
SIMCOE MUSKOKA CATHOLIC District School Board	ST. JOSEPH'S HIGH SCHOOL 243 CUNDLES ROAD EAST BARRIE ON L4M 4S5	82.9	<u>8</u>
SIMCOE MUSKOKA CATHOLIC District School Board	ST. JOSEPH'S HIGH SCHOOL 243 CUNDLES ROAD EAST BARRIE ON L4M 4S5	82.9	<u>8</u>
SIMCOE MUSKOKA CATHOLIC District School Board	ST. JOSEPH'S HIGH SCHOOL 243 CUNDLES ROAD EAST BARRIE ON L4M 4S5	82.9	<u>8</u>
SIMCOE MUSKOKA CATHOLIC District School Board	ST. JOSEPH'S HIGH SCHOOL 243 CUNDLES ROAD EAST BARRIE ON L4M 4S5	82.9	<u>8</u>
SIMCOE MUSKOKA CATHOLIC District School Board	ST. JOSEPH'S HIGH SCHOOL 243 CUNDLES ROAD EAST BARRIE ON L4M 4S5	82.9	<u>8</u>
SIMCOE MUSKOKA CATHOLIC District School Board	ST. JOSEPH'S HIGH SCHOOL 243 CUNDLES ROAD EAST BARRIE ON L4M 4S5	82.9	<u>8</u>
SIMCOE MUSKOKA CATHOLIC District School Board	ST. JOSEPH'S HIGH SCHOOL 243 CUNDLES ROAD EAST BARRIE ON L4M 4S5	82.9	<u>8</u>
TRILLIUM CABLE COMMUNICATIONS LTD.	1 SPERLING DRIVE, P.O.BOX 8500 BARRIE ON L4M 6B8	147.5	<u>13</u>

<u>Site</u>	<u>Address</u>	<u>Distance (m)</u>	<u>Map Key</u>
TRILLIUM CABLE COMMUNICATIONS LTD.37-536	1 SPERLING DRIVE, P.O.BOX 8500 BARRIE ON L4M 6B8	147.5	<u>13</u>
Rogers Communications	1 Sperling Drive Barrie ON	147.5	<u>13</u>
Rogers Communications	1 Sperling Drive Barrie ON L4M 4L5	147.5	<u>13</u>
Rogers Communications	1 Sperling Drive Barrie ON L4M 4L5	147.5	<u>13</u>
Rogers Communications	1 Sperling Drive Barrie ON L4M 4L5	147.5	<u>13</u>
Rogers Communications	1 Sperling Drive Barrie ON L4M 4L5	147.5	<u>13</u>
Rogers Communications	1 Sperling Drive Barrie ON L4M 4L5	147.5	<u>13</u>
Rogers Communications Inc.	1 Sperling Drive Barrie ON L4M6K9	147.5	<u>13</u>
SEARS CANADA INC.	18 ALLIANCE BLVD. BARRIE ON L4M 5A5	173.5	<u>19</u>
SEARS CANADA INC.	18 ALLIANCE BLVD. BARRIE ON L4M 5A5	173.5	<u>19</u>
SEARS CANADA INC. 35-293	18 ALLIANCE BLVD. BARRIE ON L4M 5A5	173.5	<u>19</u>
SEARS CANADA INC	18 ALLIANCE BLVD BARRIE ON L4M 5A5	173.5	<u>19</u>

<u>Site</u>	<u>Address</u>	<u>Distance (m)</u>	<u>Map Key</u>
SEARS CANADA INC.	18 ALLIANCE BOULEVARD BARRIE ON L4M 5A5	173.5	<u>19</u>
Direct Energy Marketing Limited	18 Alliance Blvd Barrie ON L4M 5A5	173.5	<u>19</u>
B.C. Instruments (a division of B.C. Precision Inc	18 Alliance Blvd Unit # 13 Barrie ON L4M 5A5	173.5	<u>19</u>
B.C. Instruments (a division of B.C. Precision Inc	18 Alliance Blvd Unit # 13 Barrie ON	173.5	<u>19</u>
B.C. Instruments (a division of B.C. Precision Inc	18 Alliance Blvd Unit # 13 Barrie ON	173.5	<u>19</u>
B.C. Instruments (a division of B.C. Precision Inc	18 Alliance Blvd Unit # 13 Barrie ON	173.5	<u>19</u>
SLH TRANSPORT INC.	40 ALLIANCE BOULEVARD BARRIE ON L4M 5J1	174.4	<u>20</u>
SLH TRANSPORT INC.	40 ALLIANCE BLVD. BARRIE ON L4M 5K3	174.4	<u>20</u>
Sears Canada Inc.	40 Alliance Blvd Barrie ON	174.4	<u>20</u>
Sears Canada Inc.	40 Alliance Blvd Barrie ON	174.4	<u>20</u>
Sears Canada Inc.	40 Alliance Blvd Barrie ON	174.4	<u>20</u>

<u>Site</u>	<u>Address</u>	<u>Distance (m)</u>	<u>Map Key</u>
Sears Canada Inc.	40 Alliance Blvd Barrie ON	174.4	<u>20</u>
Sears Canada Inc.	40 Alliance Blvd Barrie ON	174.4	<u>20</u>
Sears Canada Inc.	40 Alliance Blvd Barrie ON	174.4	<u>20</u>
Sears Canada Inc.	40 Alliance Blvd Barrie ON	174.4	<u>20</u>
Sears Canada Inc.	40 Alliance Blvd Barrie ON L4M 5K1	174.4	<u>20</u>
INDUSTRIAL COMMUTATOR COMPANY LIMITED	30 ALLIANCE BLVD. BARRIE ON L4M 5K3	185.4	<u>24</u>
INDUSTRIAL COMMUTATOR CO. LTD.	30 ALLIANCE BOULEVARD BARRIE ON L4M 5K3	185.4	<u>24</u>
INDUSTRIAL COMMUTATOR COMPANY LIMITED	30 ALLIANCE BOULEVARD BARRIE ON L4M 5K3	185.4	<u>24</u>
INDUSTRIAL COMMUTATOR COMPANY LIMITED	30 ALLIANCE BLVD. BARRIE ON L4M 5K3	185.4	<u>24</u>
SPECIALIZED PACKAGING PRODUCTS	30 ALLIANCE BLVD. BARRIE ON L4M 5K3	185.4	<u>24</u>
SPECIALIZED (OUT OF BUS) 36-423	30 ALLIANCE BLVD. BARRIE ON L4M 5K3	185.4	<u>24</u>
INDUSTRIAL COMMUTATOR COMPANY LIMITED	30 ALLIANCE BLVD. BARRIE ON L4M 5K3	185.4	<u>24</u>

<u>Site</u>	<u>Address</u>	<u>Distance (m)</u>	<u>Map Key</u>
INDUSTRIAL COMMUTATOR COMPANY LIMITED	30 ALLIANCE BLVD. BARRIE ON L4M 5K3	185.4	<u>24</u>
INDUSTRIAL COMMUTATOR COMPANY LIMITED	30 ALLIANCE BLVD. BARRIE ON L4M 5K3	185.4	<u>24</u>
INDUSTRIAL COMMUTATOR COMPANY LIMITED	30 ALLIANCE BLVD. BARRIE ON	185.4	<u>24</u>
INDUSTRIAL COMMUTATOR COMPANY LIMITED	30 ALLIANCE BLVD. BARRIE ON L4M 5K3	185.4	<u>24</u>
INDUSTRIAL COMMUTATOR COMPANY LIMITED	30 ALLIANCE BLVD. BARRIE ON L4M 5K3	185.4	<u>24</u>
INDUSTRIAL COMMUTATOR COMPANY LIMITED	30 ALLIANCE BLVD. BARRIE ON L4M 5K3	185.4	<u>24</u>
INDUSTRIAL COMMUTATOR COMPANY LIMITED	30 ALLIANCE BLVD. BARRIE ON L4M 5K3	185.4	<u>24</u>
INDUSTRIAL COMMUTATOR COMPANY LIMITED	30 ALLIANCE BLVD. BARRIE ON L4M 5K3	185.4	<u>24</u>
INDUSTRIAL COMMUTATOR COMPANY LIMITED	30 ALLIANCE BLVD. BARRIE ON L4M 5K3	185.4	<u>24</u>
Simcoe Muskoka Catholic District School Board	345 Livingstone Street East Barrie ON L4M 7B5	219.1	<u>37</u>
ENBRIDGE SERVICES INC.	165 FERRIS LANE BARRIE ON L4M 2Y1	227.6	<u>38</u>

<u>Site</u>	<u>Address</u>	<u>Distance (m)</u>	<u>Map Key</u>
Enbridge Gas Distribution Inc.	165 FERRIS LANE BARRIE ON	227.6	<u>38</u>
ATRIUM PHARMACY	190 CUNDLES ROAD EAST BARRIE ON L4M 4S5	240.1	<u>42</u>
Atrium Nutrition	190 Cundles Rd. E. Unit # 100 B Barrie ON L4M 4S5	240.1	<u>42</u>
Huronia Family Medicine	190 Cundles Road East, Unit #203 Barrie ON L4M 4S5	240.1	<u>42</u>
Georgian Family Medicine	190 Cundles rd. E Suite 305 Barrie ON L4M 4S5	240.1	<u>42</u>
Huronia Family Medicine	190 Cundles Road East, Unit #203 Barrie ON L4M 4S5	240.1	<u>42</u>
Georgian Family Medicine	190 Cundles rd. E Suite 305 Barrie ON L4M 4S5	240.1	<u>42</u>
Georgian Family Medicine	190 Cundles rd. E Suite 305 Barrie ON L4M 4S5	240.1	<u>42</u>
Huronia Family Medicine	190 Cundles Road East, Unit #203 Barrie ON L4M 4S5	240.1	<u>42</u>
Huronia Family Medicine	190 Cundles Road East, Unit #203 Barrie ON	240.1	<u>42</u>
Georgian Family Medicine	190 Cundles rd. E Suite 305 Barrie ON	240.1	<u>42</u>
Huronia Family Medicine	190 Cundles Road East, Unit #203 Barrie ON L4M 4S5	240.1	<u>42</u>

<u>Site</u>	<u>Address</u>	<u>Distance (m)</u>	<u>Map Key</u>
Medical Office	307-190 Cundles Rd E Barrie ON L4M 4S5	240.1	<u>42</u>
Georgian Family Medicine	305-190 Cundles Rd E Barrie ON L4M 4S5	240.1	<u>42</u>
Rexall Pharmacy Group Ltd.	190 Cundles Road Barrie ON L4M 4S5	240.1	<u>42</u>
Medical Office	307-190 Cundles Rd E Barrie ON L4M 4S5	240.1	<u>42</u>
Georgian Family Medicine	305-190 Cundles Rd E Barrie ON L4M 4S5	240.1	<u>42</u>
Georgian Family Medicine	190 Cundles rd. E Suite 305 Barrie ON L4M 4S5	240.1	<u>42</u>
Huronian Family Medicine	190 Cundles Road East, Unit #203 Barrie ON L4M 4S5	240.1	<u>42</u>
Pharmx Rexall Drug Stores Ltd.	190 Cundles Road Barrie ON L4M 4S5	240.1	<u>42</u>
Pharmx Rexall Drug Stores Ltd.	190 Cundles Road Barrie ON L4M 4S5	240.1	<u>42</u>
Huronian Family Medicine	190 Cundles Road East, Unit #203 Barrie ON L4M 4S5	240.1	<u>42</u>
Georgian Family Medicine	190 Cundles rd. E Suite 305 Barrie ON L4M 4S5	240.1	<u>42</u>

<u>Site</u>	<u>Address</u>	<u>Distance (m)</u>	<u>Map Key</u>
Huronia Family Medicine	190 Cundles Road East, Unit #203 Barrie ON L4M 4S5	240.1	<u>42</u>
Dr.Ogunsina and Dr. RapsonON7763519	307-190 Cundles Road East Barrie ON L4M 2S5	240.1	<u>42</u>
Rexall Pharmacy Group Ltd.	190 Cundles Road Barrie ON L4M 4S5	240.1	<u>42</u>
Dr.Ogunsina and Dr. RapsonON7763519	307-190 Cundles Road East Barrie ON L4M 2S5	240.1	<u>42</u>
Huronia Family Medicine	190 Cundles Road East, Unit #203 Barrie ON L4M 4S5	240.1	<u>42</u>
Georgian Family Medicine	305-190 Cundles Rd E Barrie ON L4M 4S5	240.1	<u>42</u>
Rexall Pharmacy Group Ltd.	190 Cundles Road Barrie ON L4M 4S5	240.1	<u>42</u>
Huronia Family Medicine	190 Cundles Road East, Unit #203 Barrie ON L4M 4S5	240.1	<u>42</u>
Georgian Family Medicine	305-190 Cundles Rd E Barrie ON L4M 4S5	240.1	<u>42</u>
Dr.Ogunsina and Dr. RapsonON7763519	307-190 Cundles Road East Barrie ON L4M 2S5	240.1	<u>42</u>
Rexall Pharmacy Group Ltd.	190 Cundles Road Barrie ON L4M 4S5	240.1	<u>42</u>
Georgian Family Medicine	305-190 Cundles Rd E Barrie ON L4M 4S5	240.1	<u>42</u>

<u>Site</u>	<u>Address</u>	<u>Distance (m)</u>	<u>Map Key</u>
Rexall Pharmacy Group Ltd.	190 Cundles Road Barrie ON L4M 4S5	240.1	<u>42</u>
Huronia Family Medicine	190 Cundles Road East, Unit #203 Barrie ON L4M 4S5	240.1	<u>42</u>
Dr.Ogunsina and Dr. Rapson	307-190 Cundles Road East Barrie ON L4M 2S5	240.1	<u>42</u>
Georgian Family Medicine	305-190 Cundles Rd E Barrie ON L4M 4S5	240.1	<u>42</u>
Alectra Utilities Corp	20 Bell Farm Road Barrie ON L4M 6E4	250.5	<u>46</u>
AVP TECHNOLOGIES	33 ALLIANCE BLVD. UNIT 4 BARRIE ON L4M 5K2	258.8	<u>49</u>
AVP TECHNOLOGIES	33 ALLIANCE BLVD. UNIT 4 BARRIE ON	258.8	<u>49</u>
William Banks Machinery Inc.	33 Alliance Blvd Barrie ON L4M 5K2	258.8	<u>49</u>
Gym-Con Ltd.	11-33 Alliance Blvd. Barrie ON L4M 5K2	258.8	<u>49</u>
Artinwood Fine Cabinetry Ltd	33 Alliance Blvd Barrie ON L4M 5L3	258.8	<u>49</u>
Artinwood Fine Cabinetry Ltd	33 Alliance Blvd Barrie ON L4M 5L3	258.8	<u>49</u>

<u>Site</u>	<u>Address</u>	<u>Distance (m)</u>	<u>Map Key</u>
Northern Printworx Inc.	4 Alliance Blvd. Unit 8 Barrie ON L4M 5J1	291.1	<u>55</u>
Northern Printworx Inc.	4 Alliance Blvd. Unit 8 Barrie ON L4M 5J1	291.1	<u>55</u>
Hooper-Holmes Canada Ltd	4 Alliance blvd Unit 5 Barrie ON L4M 5J1	291.1	<u>55</u>
Northern Printworx Inc.	4 Alliance Blvd. Unit 8 Barrie ON	291.1	<u>55</u>
Hooper-Holmes Canada Ltd	4 Alliance blvd Unit 5 Barrie ON	291.1	<u>55</u>
Hooper-Holmes Canada Ltd	4 Alliance blvd Unit 5 Barrie ON	291.1	<u>55</u>
Northern Printworx Inc.	4 Alliance Blvd. Unit 8 Barrie ON	291.1	<u>55</u>
Northern Printworx Inc.	4 Alliance Blvd. Unit 8 Barrie ON	291.1	<u>55</u>
Hooper-Holmes Canada Ltd	4 Alliance blvd Unit 5 Barrie ON	291.1	<u>55</u>
Hooper-Holmes Canada Ltd	4 Alliance blvd Unit 5 Barrie ON L4M 5J1	291.1	<u>55</u>
Hooper-Holmes Canada Ltd	4 Alliance blvd Unit 5 Barrie ON	291.1	<u>55</u>
Hooper-Holmes Canada Ltd	4 Alliance blvd Unit 5 Barrie ON L4M 5J1	291.1	<u>55</u>

<u>Site</u>	<u>Address</u>	<u>Distance (m)</u>	<u>Map Key</u>
Hooper-Holmes Canada Ltd	4 Alliance blvd Unit 5 Barrie ON L4M 5J1	291.1	<u>55</u>
Hooper-Holmes Canada Ltd	4 Alliance blvd Unit 5 Barrie ON L4M 5J1	291.1	<u>55</u>
Orkin Canada Corporation	4 Alliance Blvd Unit 12 Barrie ON L4M 7G3	291.1	<u>55</u>
CORAH LTD.	60 BELL FARM RD. BARRIE ON L4M 5G6	291.9	<u>56</u>
BARRIE PUBLIC UTILITIES COMMISSION	CAULFIELD APPAREL GROUP, 60 BELL FARM RD C/O 15 BAYFIELD STREET, P.O. BOX 7000 BARRIE ON L4M 5G6	291.9	<u>56</u>
BARRIE PUBLIC UTILITIES COMMISSION04-324	60 BELL FARM ROAD BARRIE ON L4M 5G6	291.9	<u>56</u>
CAULFIELD APPAREL GROUP LTD.	60 BELL FARM ROAD, BARRIE C/O 1400 WHITEHORSE RD. DOWNSVIEW ON L4M 5G6	291.9	<u>56</u>
CAULFIELD APPAREL GROUP LTD.	60 BELL FARM ROAD, BARRIE BARRIE ON L4M 5G6	291.9	<u>56</u>
CAULFIELD APPAREL GROUP LTD. 08-833	60 BELL FARM ROAD, BARRIE C/O 1400 WHITEHORSE RD. DOWNSVIEW ON L4M 5G6	291.9	<u>56</u>
CAULFIELD APPAREL GROUP LTD.	60 BELL FARM ROAD BARRIE ON L4M 5G6	291.9	<u>56</u>
Barrie Police Service	60 Bell Farm Road Unit 1 Barrie ON L4M 5G6	291.9	<u>56</u>

<u>Site</u>	<u>Address</u>	<u>Distance (m)</u>	<u>Map Key</u>
Sandy McDonald Medicine Professional Corporation	60 Bell Farm Road Barrie ON L4M5G6	291.9	<u>56</u>
Sandy McDonald Medicine Professional Corporation	60 Bell Farm Road Barrie ON L4M5G6	291.9	<u>56</u>
Adams Funeral Home and Cremation Services Ltd.	445 St. Vincent Street Barrie ON L4M 6T5	297.0	<u>58</u>
Adams Funeral Home and Cremation Services Ltd.	445 St. Vincent Street Barrie ON L4M 6T5	297.0	<u>58</u>
Adams Funeral Home and Cremation Services Ltd.	445 St. Vincent Street Barrie ON L4M 6T5	297.0	<u>58</u>
Adams Funeral Home and Cremation Services Ltd.	445 St. Vincent Street Barrie ON L4M 6T5	297.0	<u>58</u>
Adams Funeral Home and Cremation Services Ltd.	445 St. Vincent Street Barrie ON L4M 6T5	297.0	<u>58</u>
Adams Funeral Home and Cremation Services Ltd.	445 St. Vincent Street Barrie ON	297.0	<u>58</u>
Adams Funeral Home and Cremation Services Ltd.	445 St. Vincent Street Barrie ON L4M 6T5	297.0	<u>58</u>
Adams Funeral Home and Cremation Services Ltd.	445 St. Vincent Street Barrie ON L4M 6T5	297.0	<u>58</u>
Adams Funeral Home and Cremation Services Ltd.	445 St. Vincent Street Barrie ON L4M 6T5	297.0	<u>58</u>
Adams Funeral Home and Cremation Services Ltd.	445 St. Vincent Street Barrie ON L4M 6T5	297.0	<u>58</u>

<u>Site</u>	<u>Address</u>	<u>Distance (m)</u>	<u>Map Key</u>
Adams Funeral Home and Cremation Services Ltd.	445 St. Vincent Street Barrie ON L4M 6T5	297.0	<u>58</u>
Adams Funeral Home and Cremation Services Ltd.	445 St. Vincent Street Barrie ON L4M 6T5	297.0	<u>58</u>
Adams Funeral Home and Cremation Services Ltd.	445 St. Vincent Street Barrie ON L4M 6T5	297.0	<u>58</u>

HINC - TSSA Historic Incidents

A search of the HINC database, dated 2006-June 2009* has found that there are 1 HINC site(s) within approximately 0.30 kilometers of the project property.

<u>Site</u>	<u>Address</u>	<u>Distance (m)</u>	<u>Map Key</u>
	345 LIVINGSTONE STREET EAST BARRIE ON L4M 7B5	219.1	<u>37</u>

NPCB - National PCB Inventory

A search of the NPCB database, dated 1988-2008* has found that there are 5 NPCB site(s) within approximately 0.30 kilometers of the project property.

<u>Site</u>	<u>Address</u>	<u>Distance (m)</u>	<u>Map Key</u>
COFFIELD	CONTROLLER; 60 BELL FARM ROAD BARRIE ON L4M 5G6	291.9	<u>56</u>
CORAH LTD.	60 BELL FARM ROAD BARRIE ON L4M 5G6	291.9	<u>56</u>
CORAH LTD.	60 BELL FARM RD BARRIE ON L4M 5G6	291.9	<u>56</u>
CAULFIELD APPAREL GROUP	60 BELL FARM RD CONTROLLER BARRIE ON L4M 5G6	291.9	<u>56</u>

<u>Site</u>	<u>Address</u>	<u>Distance (m)</u>	<u>Map Key</u>
CORAH LTD.	60 BELL FARM ROAD BELL FARM ROAD BARRIE ON L4M 5G6	291.9	56

OPCB - Inventory of PCB Storage Sites

A search of the OPCB database, dated 1987-Oct 2004; 2012-Dec 2013 has found that there are 6 OPCB site(s) within approximately 0.30 kilometers of the project property.

<u>Site</u>	<u>Address</u>	<u>Distance (m)</u>	<u>Map Key</u>
CORAH LTD.	60 BELL FARM ROAD BARRIE ON L4M 5G6	291.9	56
CORAH LTD.	60 BELL FARM ROAD BARRIE ON L4M 5G6	291.9	56
CORAH LTD.	60 BELL FARM ROAD BARRIE ON L4M 5G6	291.9	56
CORAH LTD.	60 BELL FARM ROAD BARRIE ON L4M 5G6	291.9	56
CORAH LTD.	60 BELL FARM ROAD BARRIE ON L4M 5G6	291.9	56
CORAH LTD.	60 BELL FARM ROAD BARRIE ON L4M 5G6	291.9	56

PES - Pesticide Register

A search of the PES database, dated Oct 2011- Aug 31, 2023 has found that there are 11 PES site(s) within approximately 0.30 kilometers of the project property.

<u>Site</u>	<u>Address</u>	<u>Distance (m)</u>	<u>Map Key</u>
ZEHR'S MARKETS	201 CUNDLES ROAD EAST BARRIE ON L4M4S5	64.7	4

<u>Site</u>	<u>Address</u>	<u>Distance (m)</u>	<u>Map Key</u>
ZEHR'S MARKETS #510	201 CUNDLES RD E BARRIE ON L4M4S5	64.7	<u>4</u>
ZEHR'S MARKETS #510	201 CUNDLES RD E BARRIE ON L4M 4S5	64.7	<u>4</u>
ZEHR'S MARKETS	201 CUNDLES RD E BARRIE ON L4M 4S5	64.7	<u>4</u>
ZEHR'S MARKETS	201 CUNDLES ROAD EAST BARRIE ON L4M 4S5	64.7	<u>4</u>
ZEHR'S MARKETS	201 CUNDLES RD E BARRIE ON L4M 4S5	64.7	<u>4</u>
TENDER SHOOTS	13-4 ALLIANCE BLVD, SUITE 234 BARRIE ON L4N7G3	291.1	<u>55</u>
THE LAWN RENOVATORS INC.	13-4 ALLIANCE BLVD; STE. 214 BARRIE ON L4M 7G3	291.1	<u>55</u>
TENDER SHOOTS	13-4 ALLIANCE BLVD, SUITE 234 BARRIE ON L4N7G3	291.1	<u>55</u>
THE LAWN RENOVATORS INC.	13-4 ALLIANCE BLVD; STE. 214 BARRIE ON L4M7G3	291.1	<u>55</u>
ORKIN CANADA CORPORATION	4 Alliance BOUL Barrie ON L4M 7G3	291.1	<u>55</u>

PINC - Pipeline Incidents

A search of the PINC database, dated Feb 28, 2021 has found that there are 1 PINC site(s) within approximately 0.30 kilometers of the project property.

<u>Site</u>	<u>Address</u>	<u>Distance (m)</u>	<u>Map Key</u>
PIPELINE HIT 1/2"	69 GOLDEN EAGLE WAY,,BARRIE,ON,L4M 6P8,CA ON	191.7	26

PRT - Private and Retail Fuel Storage Tanks

A search of the PRT database, dated 1989-1996* has found that there are 4 PRT site(s) within approximately 0.30 kilometers of the project property.

<u>Site</u>	<u>Address</u>	<u>Distance (m)</u>	<u>Map Key</u>
SLH TRANSPORT INC	40 ALLIANCE BLVD BARRIE ON L4M 5K3	174.4	20
SLH TRANSPORT INC	40 ALLIANCE BLVD BARRIE ON L4M 5K3	174.4	20
CONSUMER'S GAS COMPANY	165 FERRIS LA BARRIE ON L4M 2Y1	227.6	38
1032102 ONTARIO INC O/A DONS FULL SERVE	175 CUNDLES RD BARRIE ON L4M4X7	266.6	50

REC - Ontario Regulation 347 Waste Receivers Summary

A search of the REC database, dated 1986-1990, 1992-2021 has found that there are 1 REC site(s) within approximately 0.30 kilometers of the project property.

<u>Site</u>	<u>Address</u>	<u>Distance (m)</u>	<u>Map Key</u>
CORAH LTD.	60 BELL FARM RD. BARRIE ON L4M 5G6	291.9	56

RST - Retail Fuel Storage Tanks

A search of the RST database, dated 1999-Feb 28, 2023 has found that there are 1 RST site(s) within approximately 0.30 kilometers of the project property.

<u>Site</u>	<u>Address</u>	<u>Distance (m)</u>	<u>Map Key</u>
CUNDLES GAS BAR	175 CUNDLES RD E BARRIE ON L4M4X7	266.6	<u>50</u>

SCT - Scott's Manufacturing Directory

A search of the SCT database, dated 1992-Mar 2011* has found that there are 15 SCT site(s) within approximately 0.30 kilometers of the project property.

<u>Site</u>	<u>Address</u>	<u>Distance (m)</u>	<u>Map Key</u>
Tender Corporation Canada	18 Alliance Blvd Unit 10 Barrie ON L4M 5A5	173.5	<u>19</u>
Copymaster Print Centres Inc.	18 Alliance Blvd Unit 17 Barrie ON L4M 5A5	173.5	<u>19</u>
Industrial Commutator Company	30 Alliance Blvd Barrie ON L4M 5K3	185.4	<u>24</u>
Industrial Commutator Co. Ltd.	30 Alliance Blvd Barrie ON L4M 5K3	185.4	<u>24</u>
Plaks Plus	20 Bell Farm Rd Unit 1 Barrie ON L4M 6E4	250.5	<u>46</u>
Arbrux Limited	33 Alliance Blvd Unit 6 Barrie ON L4M 5K2	258.8	<u>49</u>
Plaks Plus	33 Alliance Blvd Unit 4 Barrie ON L4M 5K2	258.8	<u>49</u>
Marsden's Distinctive Awards	4 Alliance Blvd Unit 6 Barrie ON L4M 5J1	291.1	<u>55</u>
Northern Printworx Inc.	4 Alliance Blvd Unit 8 Barrie ON L4M 5J1	291.1	<u>55</u>

<u>Site</u>	<u>Address</u>	<u>Distance (m)</u>	<u>Map Key</u>
MARSDEN'S TROPHIES	4 ALLIANCE BLVD UNIT 6 BARRIE ON L4M 5J1	291.1	<u>55</u>
BraveWords.com	4 Alliance Blvd Unit 13 Suite 238 Barrie ON L4M 5J1	291.1	<u>55</u>
Ontario Gold Beverage Company	60 Bell Farm Rd Unit 5 Barrie ON L4M 5G6	291.9	<u>56</u>
Gold Mountain Springs Inc.	60 Bell Farm Rd Barrie ON L4M 5G6	291.9	<u>56</u>
THIRD WAVE ELECTRONICS INC.	48 ALLIANCE BLVD UNIT 20 BARRIE ON L4M 5K3	292.3	<u>57</u>
Hair Prosthesis Centre	48 Alliance Blvd Barrie ON L4M 5K3	292.3	<u>57</u>

SPL - Ontario Spills

A search of the SPL database, dated 1988-Oct 2021; see description has found that there are 31 SPL site(s) within approximately 0.30 kilometers of the project property.

<u>Site</u>	<u>Address</u>	<u>Distance (m)</u>	<u>Map Key</u>
	221 Cundles Road East Barrie, Ontario BARRIE ON	22.0	<u>2</u>
	201 Cundles Rd East Barrie ON	64.7	<u>4</u>
Zehrs<UNOFFICIAL>	201 Cundles Rd E Barrie ON L4M 4S5	64.7	<u>4</u>

<u>Site</u>	<u>Address</u>	<u>Distance (m)</u>	<u>Map Key</u>
	201 Cundles Rd E Barrie ON L4M 4S5	64.7	<u>4</u>
Zehrs Grocery Store<UNOFFICIAL>	201 Cundles Rd East Barrie ON	64.7	<u>4</u>
Loblaw Companies Limited	201 Cundles Rd E Barrie ON	64.7	<u>4</u>
Loblaws Inc.	201 Cundles Rd E Barrie ON L4M 4S5	64.7	<u>4</u>
Neelands Refrigeration Limited	201 Cundles Rd. east Barrie ON L4M 4S5	64.7	<u>4</u>
Neelands Refrigeration Limited	201 Cundles Rd Barrie ON	64.7	<u>4</u>
Loblaw Companies Limited	201 Cundles Rd E Barrie ON L4M 4S5	64.7	<u>4</u>
Loblaw Companies Limited	201 Cundles Rd E Barrie ON L4M 4S5	64.7	<u>4</u>
Loblaw Companies Limited	201 Cundles Rd E Barrie ON L4M 4S5	64.7	<u>4</u>
Loblaw Companies Limited	201 Cundles Rd E Barrie ON L4M 4S5	64.7	<u>4</u>
Neelands Refrigeration Limited	201 Cundles Rd. E Barrie ON L4M 4S5	64.7	<u>4</u>
	201 Cundles Road Barrie ON	64.7	<u>4</u>

<u>Site</u>	<u>Address</u>	<u>Distance (m)</u>	<u>Map Key</u>
Neelands Refrigeration Limited	201 Cundles Road East Barrie ON	64.7	<u>4</u>
	15 Sperling Dr Barrie ON L4M 6K9	74.5	<u>6</u>
	234 Cundles Rd. E, Barrie Barrie ON	136.9	<u>12</u>
McDougall Energy Inc.	40 Alliance Blvd Barrie ON	174.4	<u>20</u>
	40 Alliance Blvd Barrie ON	174.4	<u>20</u>
	Intersection of Livingstone Street East / Cundles Road Barrie ON	174.7	<u>21</u>
UNKNOWN	DRAINAGE DITCH AT 30 ALLIANCE BLVD. BARRIE CITY ON L4M 5K3	185.4	<u>24</u>
PUC	CONSUMER GAS 165 FERRIS LANE SANITARY SEWER BARRIE CITY ON L4M 2Y1	227.6	<u>38</u>
	CORNER OF CUNDLES ROAD EAST AND ST. VINCENT STREET \ BARRIE CITY ON	232.1	<u>41</u>
Gym-Con<UNOFFICIAL>	33 Alliance Barrie ON	258.8	<u>49</u>
GYM-CON	33 ALLIANCE BLVD 33 ALLIANCE BLVD. UNIT #11 BARRIE, ONTARIO L4M 5K2 BARRIE ON L4M 5K2	258.8	<u>49</u>

<u>Site</u>	<u>Address</u>	<u>Distance (m)</u>	<u>Map Key</u>
PRIVATE OWNER	33 ALLIANCE RD STORAGE TANK/BARREL BARRIE CITY ON L4M 5K2	258.8	<u>49</u>
	33 Alliance Blvd Barrie Unit 6 Barrie ON	258.8	<u>49</u>
BFI Canada Inc.	33 Alliance Blvd, Barrie<UNOFFICIAL> Barrie ON	258.8	<u>49</u>
SEARS CANADA INC.	8 ALLIANCE BLVD., IN FRONT OF SEARS WAREHOUSE MOTOR VEHICLE (OPERATING FLUID) BARRIE CITY ON L4M 5K3	291.1	<u>55</u>
	BARRIE ON	297.0	<u>58</u>

WWIS - Water Well Information System


A search of the WWIS database, dated Mar 31 2023 has found that there are 31 WWIS site(s) within approximately 0.30 kilometers of the project property.

<u>Site</u>	<u>Address</u>	<u>Distance (m)</u>	<u>Map Key</u>
	364 ST. VINCONT ST Barrie ON <i>Well ID: 7191071</i>	43.5	<u>3</u>
	364 ST VINCENT ST Barrie ON <i>Well ID: 7191072</i>	73.6	<u>5</u>
	40 ALLIANCE BLVD Barrie ON <i>Well ID: 7110563</i>	108.3	<u>9</u>
	40 ALLIANCE BLVD. BARRIE ON <i>Well ID: 7101535</i>	126.3	<u>11</u>
	lot 20 con 3 ON	148.7	<u>14</u>

<u>Site</u>	<u>Address</u>	<u>Distance (m)</u>	<u>Map Key</u>
	Well ID: 5712309		
	364 ST. VINCENT ST Barrie ON	152.5	<u>15</u>
	Well ID: 7191074		
	40 ALLIANCE RD Barrie ON	155.8	<u>16</u>
	Well ID: 7100530		
	lot 20 con 3 ON	163.0	<u>17</u>
	Well ID: 5712335		
	lot 20 con 3 ON	172.2	<u>18</u>
	Well ID: 5712925		
	40 ALLIANCE BLVD. Barrie ON	174.4	<u>20</u>
	Well ID: 7100022		
	lot 21 con 3 ON	183.3	<u>22</u>
	Well ID: 5704613		
	40 ALLIANCE BLVD Barrie ON	185.1	<u>23</u>
	Well ID: 7110564		
	40 ALLIANCE BLVD Barrie ON	185.1	<u>23</u>
	Well ID: 7110565		
	30 ALLIANCE BLVD. BARRIE ON	185.4	<u>24</u>
	Well ID: 7101537		
	30 ALLIANCE BLVD Barrie ON	197.0	<u>27</u>
	Well ID: 7110566		
	30 ALLIANCE BLVD. Barrie ON	197.0	<u>27</u>
	Well ID: 7110567		

<u>Site</u>	<u>Address</u>	<u>Distance (m)</u>	<u>Map Key</u>
	30 ALLIANCE BLVD Barrie ON <i>Well ID:</i> 7110568	197.0	<u>27</u>
	30 ALLIANCE BLVD BARRIE ON <i>Well ID:</i> 7101536	199.3	<u>28</u>
	40 ALLIANCE BLVD. BARRIE ON <i>Well ID:</i> 7043599	201.1	<u>29</u>
	ON <i>Well ID:</i> 7233361	204.0	<u>30</u>
	ON <i>Well ID:</i> 7272229	204.0	<u>31</u>
	30 ALLIANCE ROAD BARRIE ON <i>Well ID:</i> 7101538	212.7	<u>33</u>
	ON <i>Well ID:</i> 7411966	231.6	<u>40</u>
	lot 21 con 3 ON <i>Well ID:</i> 5704612	242.7	<u>43</u>
	175 CUNDLES RD. EAST EST. VINCENT lot 32 BARRIE ON <i>Well ID:</i> 5739644	247.4	<u>44</u>
	lot 21 con 3 ON <i>Well ID:</i> 5704611	249.2	<u>45</u>
	ON <i>Well ID:</i> 7411965	252.3	<u>47</u>
	lot 20 con 3 ON	255.3	<u>48</u>

<u>Site</u>	<u>Address</u>	<u>Distance (m)</u>	<u>Map Key</u>
	<i>Well ID:</i> 5707500		
	364 ST. VINCENT ST ON	278.7	<u>52</u>
	<i>Well ID:</i> 7191073		
	299 Cundles Road East lot 21 con 3 Barrie ON	280.3	<u>53</u>
	<i>Well ID:</i> 7413518		
	299 Cundles Road East lot 21 con 3 Barrie ON	286.9	<u>54</u>
	<i>Well ID:</i> 7413511		

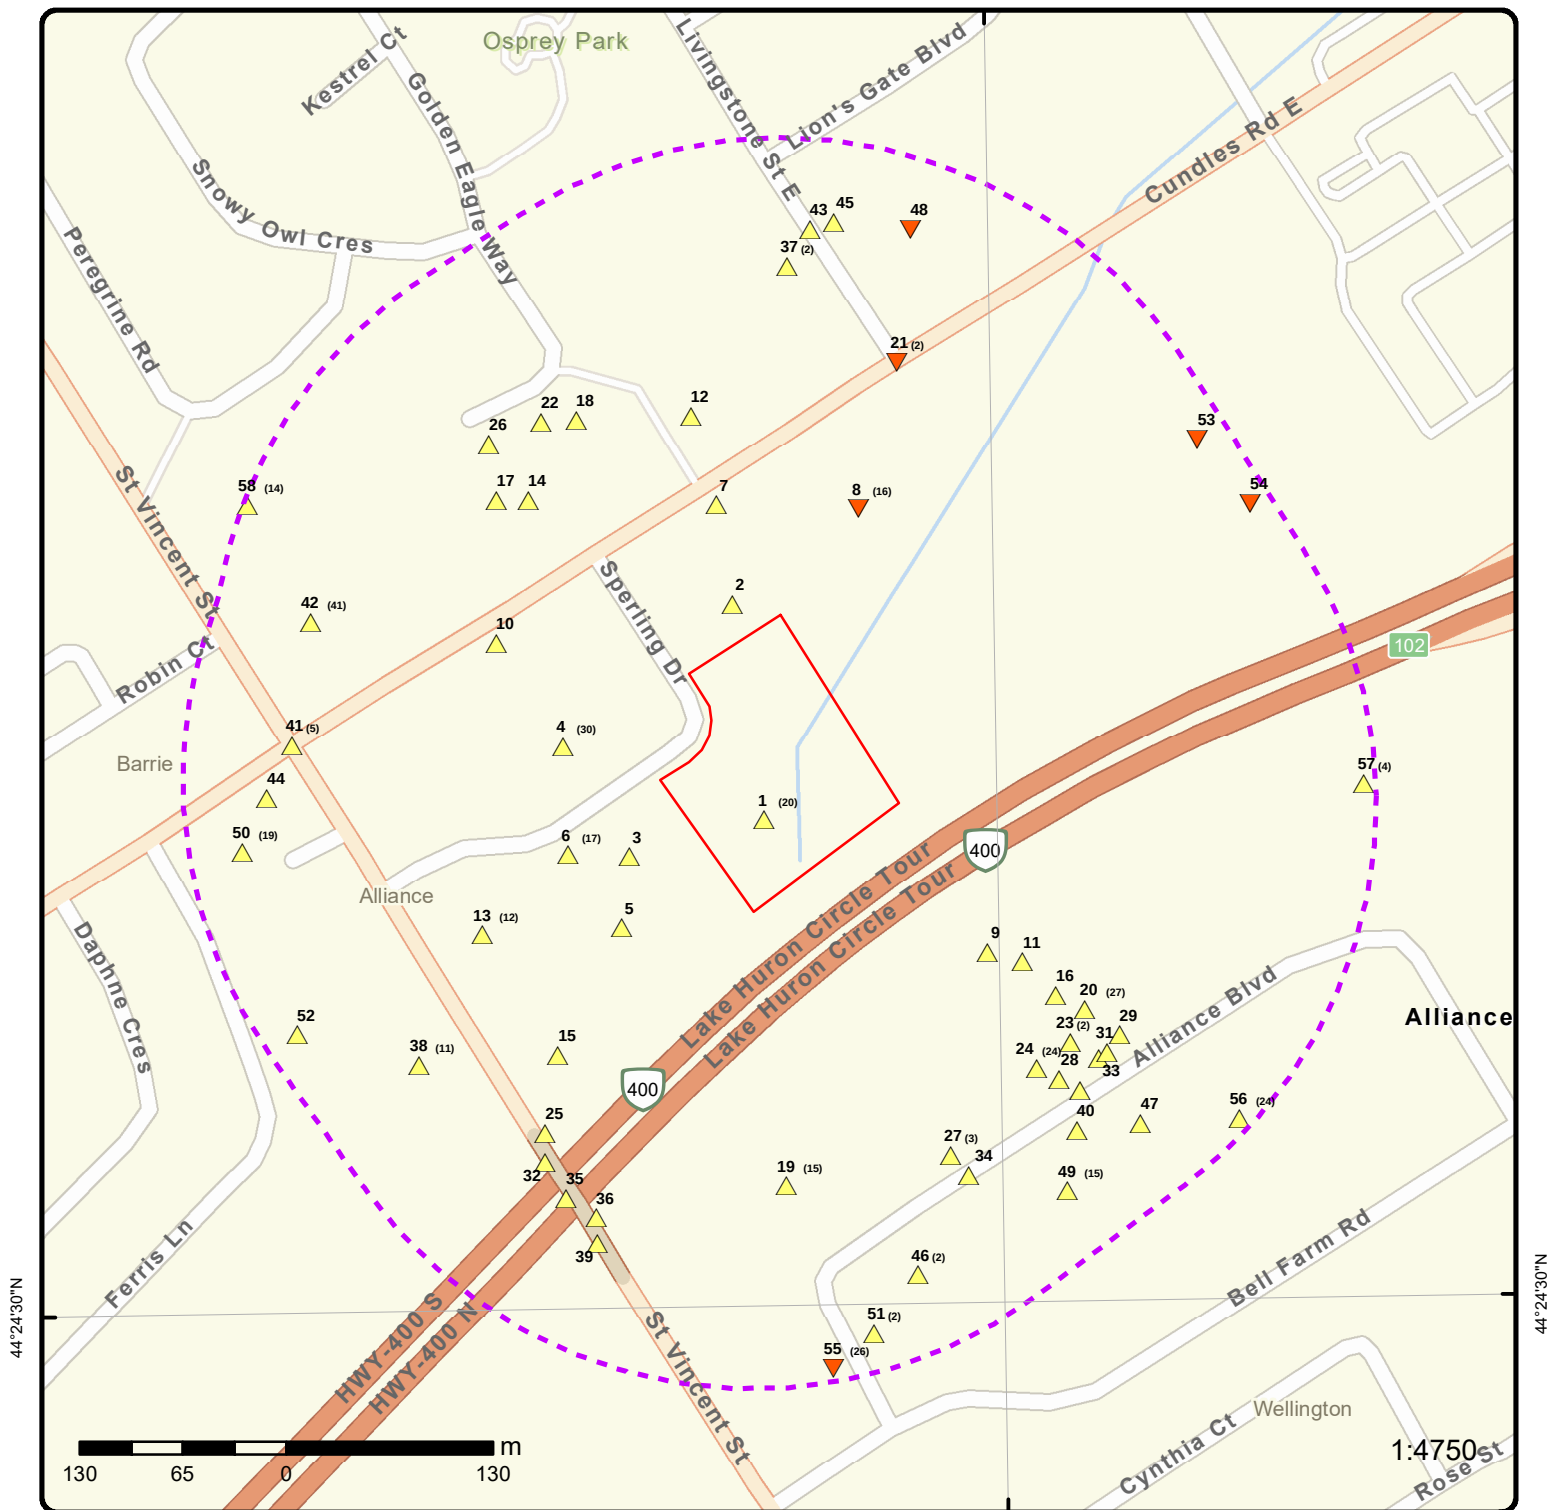


Map: 0.3 Kilometer Radius

Order Number: 23101100100

Address: 35 Sperling Dr, Barrie, ON



Project Property	Freeways; Highways	Beach	Shopping & Sports Area
Buffer Outline	Traffic Circle; Ramp	Airport	University/College
Eris Sites with Higher Elevation	Major Arterial; Minor Arterial	Industrial Area	Cemetery; Golf Course
Eris Sites with Same Elevation	Local Road	Military Base	Parkt (National)
Eris Sites with Lower Elevation	Service Road; Traffic Circle; Ramp	Aircraft Roads	Park (City/County)
Eris Sites with Unknown Elevation	Rail	Native Reservation	Hospital

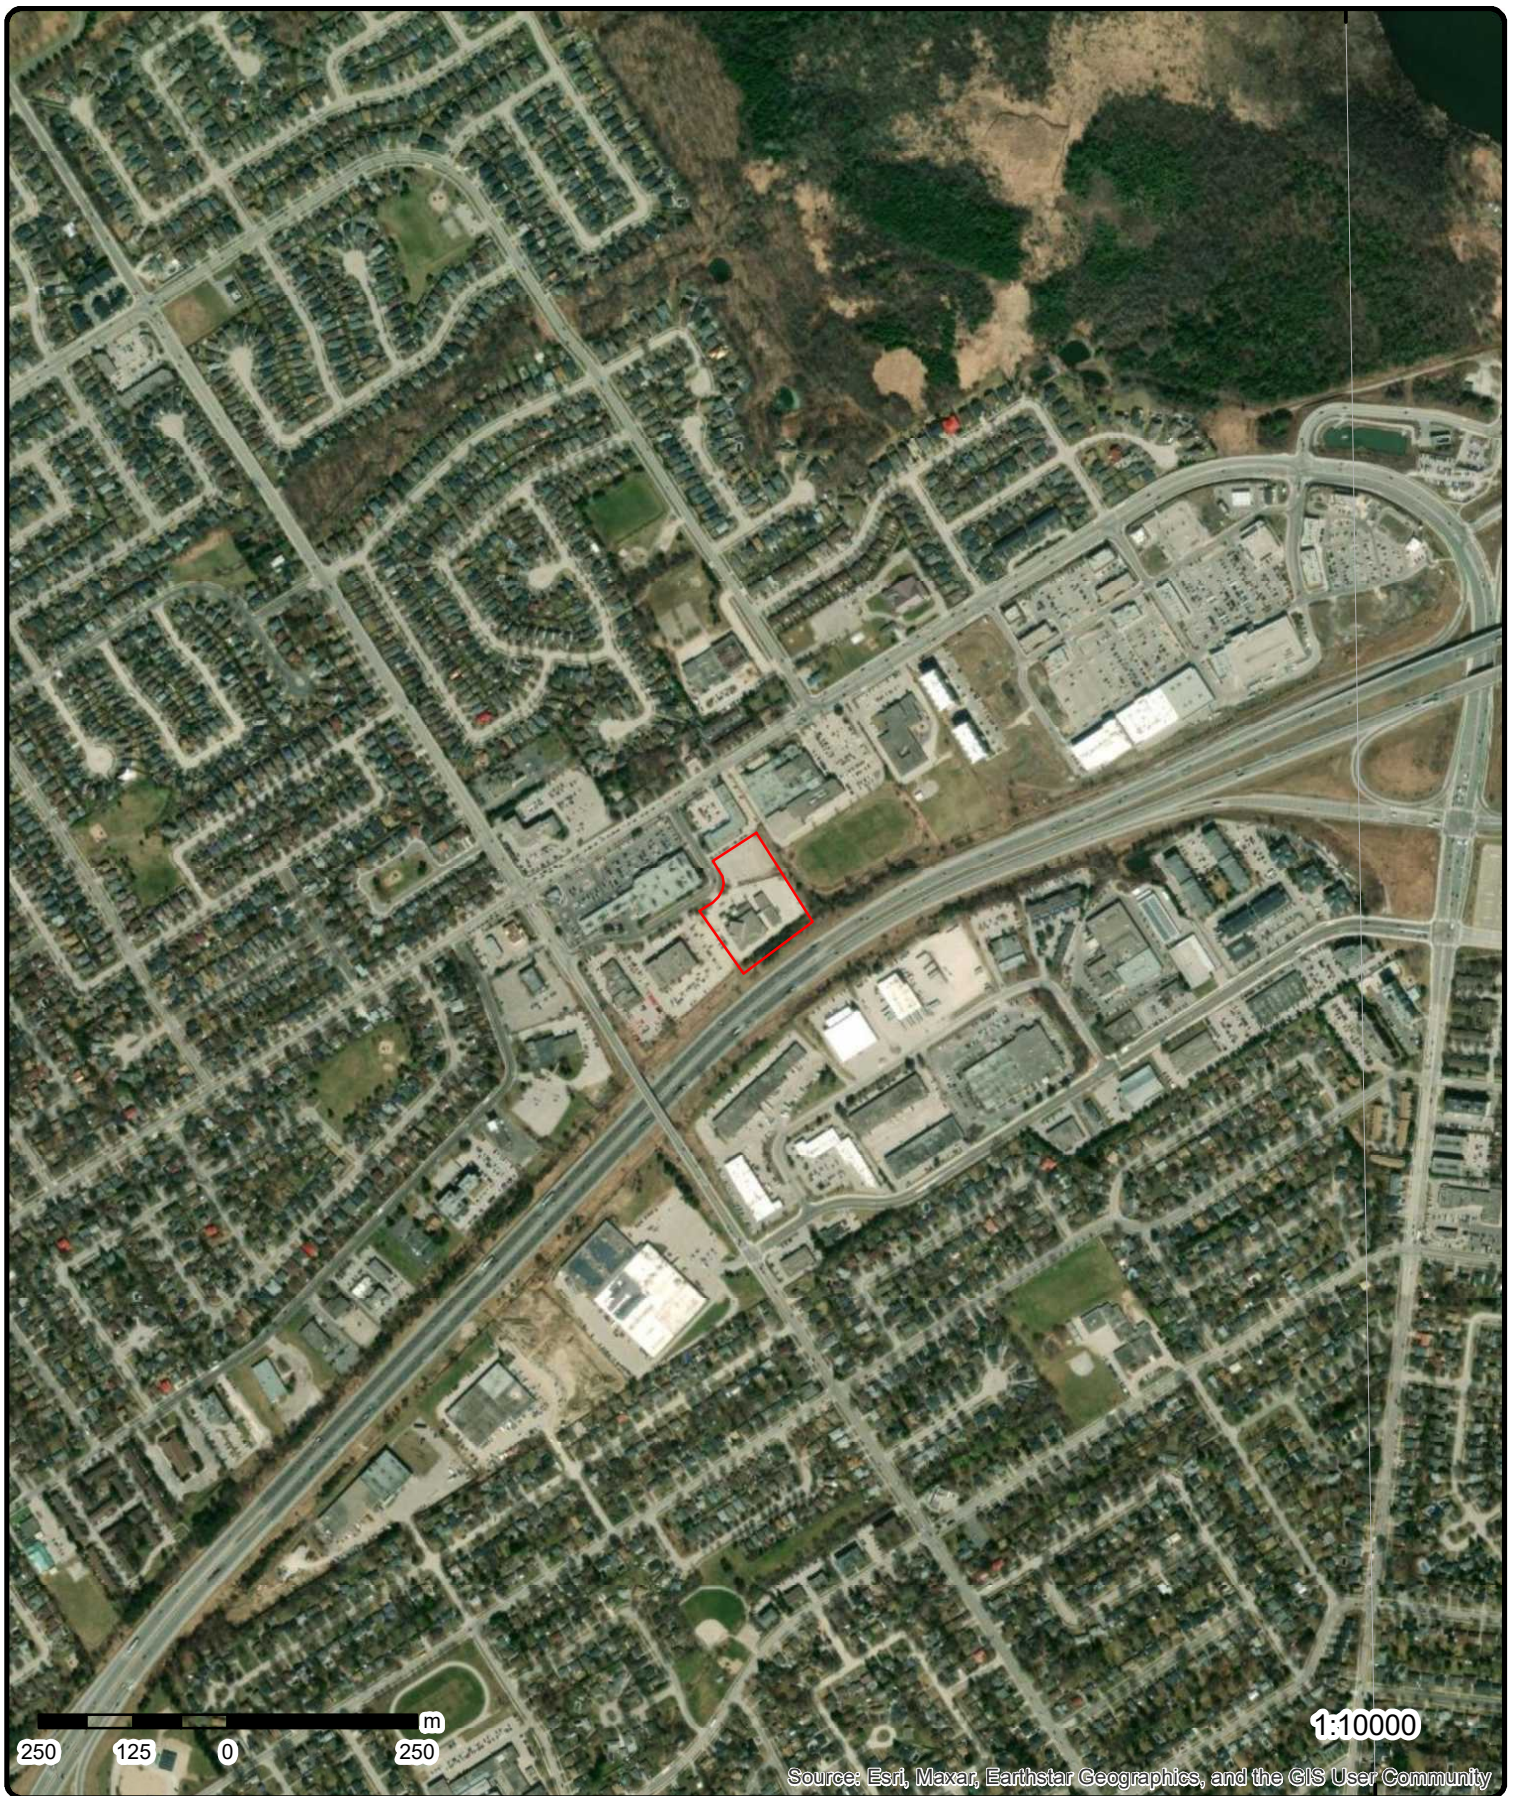

Aerial Year: 2023

Order Number: 23101100100

Address: 35 Sperling Dr, Barrie, ON



Source: ESRI World Imagery

© ERIS Information Limited Partnership

79°42'W

79°40'30"W



Topographic Map

Address: 35 Sperling Dr, ON

Source: ESRI World Topographic Map

Order Number: 23101100100



© ERIS Information Limited Partnership

Detail Report

Map Key	Number of Records	Direction/ Distance (m)	Elev/Diff (m)	Site	DB
1	1 of 20	SSW/0.0	259.9 / 0.67	BARRIE POLICE SERVICES 29 SPERLING DRIVE BARRIE ON	GEN
Generator No: ON2369000 SIC Code: 8323 SIC Description: POLICE SERVICES Approval Years: 98,99,00,01,02,03,04,05,06,07,08 PO Box No: Country: Status: Co Admin: Choice of Contact: Phone No Admin: Contaminated Facility: MHSW Facility: <u>Detail(s)</u> Waste Class: 252 Waste Class Name: WASTE OILS & LUBRICANTS Waste Class: 212 Waste Class Name: ALIPHATIC SOLVENTS Waste Class: 264 Waste Class Name: PHOTOPROCESSING WASTES Waste Class: 251 Waste Class Name: OIL SKIMMINGS & SLUDGES					
1	2 of 20	SSW/0.0	259.9 / 0.67	The corporation of the city of barrie 29 Sperling Drive Barrie ON	GEN
Generator No: ON7610441 SIC Code: 913150 SIC Description: Approval Years: 2013 PO Box No: Country: Status: Co Admin: Choice of Contact: Phone No Admin: Contaminated Facility: MHSW Facility: <u>Detail(s)</u> Waste Class: 251 Waste Class Name: OIL SKIMMINGS & SLUDGES					

78 [esisinfo.com](https://www.esisinfo.com) | Environmental Risk Information Services Order No: 23101100100

Map Key	Number of Records	Direction/ Distance (m)	Elev/Diff (m)	Site	DB
PO Box No: Country: Status: Co Admin: Choice of Contact: Phone No Admin: Contaminated Facility: MHSW Facility:					
Detail(s)					
Waste Class:		251			
Waste Class Name:		OIL SKIMMINGS & SLUDGES			

1	6 of 20	SSW/0.0	259.9 / 0.67	The corporation of the city of barrie 29 Sperling Drive Barrie ON L4M 6K9	GEN
Generator No:		ON7610441			
SIC Code:		913150			
SIC Description:		Municipal Regulatory Services			
Approval Years:		2010			
PO Box No:					
Country:					
Status:					
Co Admin:					
Choice of Contact:					
Phone No Admin:					
Contaminated Facility:					
MHSW Facility:					
Detail(s)					
Waste Class:		251			
Waste Class Name:		OIL SKIMMINGS & SLUDGES			

1	7 of 20	SSW/0.0	259.9 / 0.67	BARRIE POLICE SERVICES 29 SPERLING DRIVE BARRIE ON L4M 6K9	GEN
Generator No:		ON2369000			
SIC Code:		913130			
SIC Description:		Municipal Police Services			
Approval Years:		2010			
PO Box No:					
Country:					
Status:					
Co Admin:					
Choice of Contact:					
Phone No Admin:					
Contaminated Facility:					
MHSW Facility:					
Detail(s)					
Waste Class:		212			
Waste Class Name:		ALIPHATIC SOLVENTS			
Waste Class:		251			
Waste Class Name:		OIL SKIMMINGS & SLUDGES			

Map Key	Number of Records	Direction/ Distance (m)	Elev/Diff (m)	Site	DB
Waste Class: Waste Class Name:		252 WASTE OILS & LUBRICANTS			
Waste Class: Waste Class Name:		264 PHOTOPROCESSING WASTES			
1	8 of 20	SSW/0.0	259.9 / 0.67	The corporation of the city of barrie 29 Sperling Drive Barrie ON L4M 6K9	GEN
Generator No:		ON7610441			
SIC Code:		913150			
SIC Description:		Municipal Regulatory Services			
Approval Years:		2011			
PO Box No:					
Country:					
Status:					
Co Admin:					
Choice of Contact:					
Phone No Admin:					
Contaminated Facility:					
MHSW Facility:					
<u>Detail(s)</u>					
Waste Class:		251			
Waste Class Name:		OIL SKIMMINGS & SLUDGES			
1	9 of 20	SSW/0.0	259.9 / 0.67	BARRIE POLICE SERVICES 29 SPERLING DRIVE BARRIE ON L4M 6K9	GEN
Generator No:		ON2369000			
SIC Code:		913130			
SIC Description:		Municipal Police Services			
Approval Years:		2011			
PO Box No:					
Country:					
Status:					
Co Admin:					
Choice of Contact:					
Phone No Admin:					
Contaminated Facility:					
MHSW Facility:					
<u>Detail(s)</u>					
Waste Class:		252			
Waste Class Name:		WASTE OILS & LUBRICANTS			
Waste Class:		264			
Waste Class Name:		PHOTOPROCESSING WASTES			
Waste Class:		251			
Waste Class Name:		OIL SKIMMINGS & SLUDGES			
Waste Class:		212			
Waste Class Name:		ALIPHATIC SOLVENTS			
1	10 of 20	SSW/0.0	259.9 / 0.67	The corporation of the city of barrie 29 Sperling Drive	GEN

Map Key	Number of Records	Direction/ Distance (m)	Elev/Diff (m)	Site	DB
Barrie ON L4M 6K9					
Generator No:		ON7610441			
SIC Code:		913150			
SIC Description:		Municipal Regulatory Services			
Approval Years:		2012			
PO Box No:					
Country:					
Status:					
Co Admin:					
Choice of Contact:					
Phone No Admin:					
Contaminated Facility:					
MHSW Facility:					
<u>Detail(s)</u>					
Waste Class:		251			
Waste Class Name:		OIL SKIMMINGS & SLUDGES			
1	11 of 20	SSW/0.0	259.9 / 0.67	BARRIE POLICE SERVICES 29 SPERLING DRIVE BARRIE ON L4M 6K9	GEN
Generator No:		ON2369000			
SIC Code:		913130			
SIC Description:		Municipal Police Services			
Approval Years:		2012			
PO Box No:					
Country:					
Status:					
Co Admin:					
Choice of Contact:					
Phone No Admin:					
Contaminated Facility:					
MHSW Facility:					
<u>Detail(s)</u>					
Waste Class:		252			
Waste Class Name:		WASTE OILS & LUBRICANTS			
Waste Class:		264			
Waste Class Name:		PHOTOPROCESSING WASTES			
Waste Class:		251			
Waste Class Name:		OIL SKIMMINGS & SLUDGES			
Waste Class:		212			
Waste Class Name:		ALIPHATIC SOLVENTS			
1	12 of 20	SSW/0.0	259.9 / 0.67	BARRIE POLICE SERVICES 29 SPERLING DRIVE BARRIE ON	GEN
Generator No:		ON2369000			
SIC Code:		913130			
SIC Description:					
Approval Years:		2013			
PO Box No:					
Country:					
Status:					

Map Key	Number of Records	Direction/ Distance (m)	Elev/Diff (m)	Site	DB
Co Admin: Choice of Contact: Phone No Admin: Contaminated Facility: MHSW Facility:					
<u>Detail(s)</u>					
Waste Class:		264			
Waste Class Name:		PHOTOPROCESSING WASTES			
Waste Class:		252			
Waste Class Name:		WASTE OILS & LUBRICANTS			
Waste Class:		251			
Waste Class Name:		OIL SKIMMINGS & SLUDGES			
Waste Class:		212			
Waste Class Name:		ALIPHATIC SOLVENTS			
<u>1</u>	13 of 20	SSW/0.0	259.9 / 0.67	BARRIE POLICE SERVICES 29 SPERLING DRIVE BARRIE ON L4M 6K9	GEN
Generator No:		ON2369000			
SIC Code:		913130			
SIC Description:		913130			
Approval Years:		2016			
PO Box No:					
Country:		Canada			
Status:					
Co Admin:		Peter Dewsnap			
Choice of Contact:		CO_OFFICIAL			
Phone No Admin:		705-725-7025 Ext.2963			
Contaminated Facility:		No			
MHSW Facility:		No			
<u>Detail(s)</u>					
Waste Class:		252			
Waste Class Name:		WASTE OILS & LUBRICANTS			
Waste Class:		212			
Waste Class Name:		ALIPHATIC SOLVENTS			
Waste Class:		312			
Waste Class Name:		PATHOLOGICAL WASTES			
Waste Class:		251			
Waste Class Name:		OIL SKIMMINGS & SLUDGES			
Waste Class:		331			
Waste Class Name:		WASTE COMPRESSED GASES			
Waste Class:		264			
Waste Class Name:		PHOTOPROCESSING WASTES			
Waste Class:		263			
Waste Class Name:		ORGANIC LABORATORY CHEMICALS			
Waste Class:		148			
Waste Class Name:		INORGANIC LABORATORY CHEMICALS			

Map Key	Number of Records	Direction/ Distance (m)	Elev/Diff (m)	Site	DB
1	14 of 20	SSW/0.0	259.9 / 0.67	BARRIE POLICE SERVICES 29 SPERLING DRIVE BARRIE ON L4M 6K9	GEN
Generator No:		ON2369000			
SIC Code:		913130			
SIC Description:		913130			
Approval Years:		2015			
PO Box No:					
Country:		Canada			
Status:					
Co Admin:		Paul McGarry			
Choice of Contact:		CO_OFFICIAL			
Phone No Admin:		705-725-7025 Ext.2901			
Contaminated Facility:		No			
MHSW Facility:		No			
<u>Detail(s)</u>					
Waste Class:		251			
Waste Class Name:		OIL SKIMMINGS & SLUDGES			
Waste Class:		263			
Waste Class Name:		ORGANIC LABORATORY CHEMICALS			
Waste Class:		312			
Waste Class Name:		PATHOLOGICAL WASTES			
Waste Class:		212			
Waste Class Name:		ALIPHATIC SOLVENTS			
Waste Class:		264			
Waste Class Name:		PHOTOPROCESSING WASTES			
Waste Class:		331			
Waste Class Name:		WASTE COMPRESSED GASES			
Waste Class:		148			
Waste Class Name:		INORGANIC LABORATORY CHEMICALS			
Waste Class:		252			
Waste Class Name:		WASTE OILS & LUBRICANTS			

1	15 of 20	SSW/0.0	259.9 / 0.67	BARRIE POLICE SERVICES 29 SPERLING DRIVE BARRIE ON L4M 6K9	GEN
Generator No:		ON2369000			
SIC Code:		913130			
SIC Description:		913130			
Approval Years:		2014			
PO Box No:					
Country:		Canada			
Status:					
Co Admin:		Paul McGarry			
Choice of Contact:		CO_OFFICIAL			
Phone No Admin:		705-725-7025 Ext.2901			
Contaminated Facility:		No			
MHSW Facility:		No			

Detail(s)

Map Key	Number of Records	Direction/ Distance (m)	Elev/Diff (m)	Site	DB
Waste Class:		212			
Waste Class Name:		ALIPHATIC SOLVENTS			
Waste Class:		263			
Waste Class Name:		ORGANIC LABORATORY CHEMICALS			
Waste Class:		331			
Waste Class Name:		WASTE COMPRESSED GASES			
Waste Class:		148			
Waste Class Name:		INORGANIC LABORATORY CHEMICALS			
Waste Class:		252			
Waste Class Name:		WASTE OILS & LUBRICANTS			
Waste Class:		251			
Waste Class Name:		OIL SKIMMINGS & SLUDGES			
Waste Class:		264			
Waste Class Name:		PHOTOPROCESSING WASTES			
<u>1</u>	16 of 20	SSW/0.0	259.9 / 0.67	BARRIE POLICE SERVICES 29 SPERLING DRIVE BARRIE ON L4M 6K9	GEN
Generator No:		ON2369000			
SIC Code:					
SIC Description:					
Approval Years:		As of Dec 2018			
PO Box No:					
Country:		Canada			
Status:		Registered			
Co Admin:					
Choice of Contact:					
Phone No Admin:					
Contaminated Facility:					
MHSW Facility:					
 <u>Detail(s)</u>					
Waste Class:		148 I			
Waste Class Name:		Misc. wastes and inorganic chemicals			
Waste Class:		251 L			
Waste Class Name:		Waste oils/sludges (petroleum based)			
Waste Class:		252 L			
Waste Class Name:		Waste crankcase oils and lubricants			
Waste Class:		252 T			
Waste Class Name:		Waste crankcase oils and lubricants			
Waste Class:		263 I			
Waste Class Name:		Misc. waste organic chemicals			
Waste Class:		312 P			
Waste Class Name:		Pathological wastes			
Waste Class:		331 I			
Waste Class Name:		Waste compressed gases including cylinders			
<u>1</u>	17 of 20	SSW/0.0	259.9 / 0.67	BARRIE POLICE SERVICES 29 SPERLING DRIVE	GEN

Map Key	Number of Records	Direction/ Distance (m)	Elev/Diff (m)	Site	DB
BARRIE ON L4M 6K9					
Generator No:		ON2369000			
SIC Code:					
SIC Description:					
Approval Years:		As of Jul 2020			
PO Box No:					
Country:		Canada			
Status:		Registered			
Co Admin:					
Choice of Contact:					
Phone No Admin:					
Contaminated Facility:					
MHSW Facility:					
Detail(s)					
Waste Class:		251 L			
Waste Class Name:		Waste oils/sludges (petroleum based)			
Waste Class:		331 I			
Waste Class Name:		Waste compressed gases including cylinders			
Waste Class:		252 T			
Waste Class Name:		Waste crankcase oils and lubricants			
Waste Class:		312 P			
Waste Class Name:		Pathological wastes			
Waste Class:		263 I			
Waste Class Name:		Misc. waste organic chemicals			
Waste Class:		212 L			
Waste Class Name:		Aliphatic solvents and residues			
Waste Class:		252 L			
Waste Class Name:		Waste crankcase oils and lubricants			
Waste Class:		148 I			
Waste Class Name:		Misc. wastes and inorganic chemicals			
1	18 of 20	SSW/0.0	259.9 / 0.67	BARRIE POLICE SERVICES 29 SPERLING DRIVE BARRIE ON L4M 6K9	GEN
Generator No:		ON2369000			
SIC Code:					
SIC Description:					
Approval Years:		As of Jan 2021			
PO Box No:					
Country:		Canada			
Status:		Registered			
Co Admin:					
Choice of Contact:					
Phone No Admin:					
Contaminated Facility:					
MHSW Facility:					
Detail(s)					
Waste Class:		263 I			
Waste Class Name:		Misc. waste organic chemicals			

Map Key	Number of Records	Direction/ Distance (m)	Elev/Diff (m)	Site	DB
Waste Class: 312 P Waste Class Name: Pathological wastes Waste Class: 251 L Waste Class Name: Waste oils/sludges (petroleum based) Waste Class: 148 I Waste Class Name: Misc. wastes and inorganic chemicals Waste Class: 252 T Waste Class Name: Waste crankcase oils and lubricants Waste Class: 331 I Waste Class Name: Waste compressed gases including cylinders Waste Class: 252 L Waste Class Name: Waste crankcase oils and lubricants Waste Class: 212 L Waste Class Name: Aliphatic solvents and residues					
<u>1</u>	19 of 20	SSW/0.0	259.9 / 0.67	Simcoe Muskoka District Health Unit 29 Sperling Drive Barrie ON L4M 6K9	GEN
Generator No: ON3681831 SIC Code: SIC Description: Approval Years: As of Nov 2021 PO Box No: Country: Canada Status: Registered Co Admin: Choice of Contact: Phone No Admin: Contaminated Facility: MHSW Facility:					
<u>Detail(s)</u>					
Waste Class: 312 P Waste Class Name: Pathological wastes Waste Class: 261 A Waste Class Name: Pharmaceuticals					
<u>1</u>	20 of 20	SSW/0.0	259.9 / 0.67	Simcoe Muskoka District Health Unit 29 Sperling Drive Barrie ON L4M 6K9	GEN
Generator No: ON3681831 SIC Code: SIC Description: Approval Years: As of Oct 2022 PO Box No: Country: Canada Status: Registered Co Admin: Choice of Contact: Phone No Admin: Contaminated Facility: MHSW Facility:					

Map Key	Number of Records	Direction/ Distance (m)	Elev/Diff (m)	Site	DB
<u>Detail(s)</u>					
Waste Class:		312 P			
Waste Class Name:		PATHOLOGICAL WASTES			
Waste Class:		261 A			
Waste Class Name:		PHARMACEUTICALS			
2	1 of 1	NNW/22.0	260.8 / 1.58	221 Cundles Road East Barrie, Ontario BARRIE ON	SPL
Ref No:		1-1ZHXSE		Municipality No:	
Year:				Nature of Damage:	
Incident Dt:				Discharger Report:	
MOE Response:		Desktop Response		Material Group:	
Dt MOE Arvl on Scn:				Health/Env Conseq:	
MOE Reported Dt:		7/25/2022 4:22:32 PM		Agency Involved:	
Dt Document Closed:				0 No Impact	
Site No:					
Site County/District:					
Site Geo Ref Meth:					
Site District Office:		Barrie District Office			
Nearest Watercourse:					
Site Name:					
Site Address:		221 Cundles Road East Barrie, Ontario			
Site Region:		COUNTY OF SIMCOE			
Site Municipality:		BARRIE			
Site Lot:					
Site Conc:					
Site Geo Ref Accu:					
Site Map Datum:					
Northing:					
Easting:					
Incident Cause:					
Incident Event:					
Environment Impact:		1 Minor Impact			
Nature of Impact:					
Contaminant Qty:					
System Facility Address:					
Client Name:					
Client Type:					
Call Report Location Geodata:		{ "integration_ids": ["PR00001436689"], "wks": ["POINT (-79.6854219000 44.4123055000)"], "creation_date": "2022-07-25" }			
Contaminant Code:					
Contaminant Name:					
Contaminant Limit 1:					
Contam Limit Freq 1:					
Contaminant UN No 1:					
Receiving Medium:		Land			
Receiving Environment:					
Incident Reason:					
Incident Summary:		Historical Spill - Alectra Utilities Barrie			
Activity Preceding Spill:					
Property 2nd Watershed:		Eastern Georgian Bay			
Property Tertiary Watershed:		02EC - Black River - Lake Simcoe			
Sector Type:		ELECTRIC POWER DISTRIBUTION			
SAC Action Class:					
Source Type:					
3	1 of 1	WSW/43.5	260.9 / 1.67	364 ST. VINCONT ST Barrie ON	WWIS

Map Key	Number of Records	Direction/ Distance (m)	Elev/Diff (m)	Site	DB
Well ID:	7191071			Flowing (Y/N):	
Construction Date:				Flow Rate:	
Use 1st:	Monitoring			Data Entry Status:	
Use 2nd:				Data Src:	
Final Well Status:	Observation Wells			Date Received:	11/09/2012
Water Type:				Selected Flag:	TRUE
Casing Material:				Abandonment Rec:	
Audit No:	Z156767			Contractor:	7241
Tag:	A137035			Form Version:	7
Constructn Method:				Owner:	
Elevation (m):				County:	SIMCOE
Elevatn Reliabilty:				Lot:	
Depth to Bedrock:				Concession:	
Well Depth:				Concession Name:	
Overburden/Bedrock:				Easting NAD83:	
Pump Rate:				Northing NAD83:	
Static Water Level:				Zone:	
Clear/Cloudy:				UTM Reliability:	
Municipality:	BARRIE CITY (VESPRA)				
Site Info:					
PDF URL (Map):	https://d2khazk8e83rdv.cloudfront.net/moe_mapping/downloads/2Water/Wells_pdfs/719\7191071.pdf				
<u>Additional Detail(s) (Map)</u>					
Well Completed Date:	08/09/2012				
Year Completed:	2012				
Depth (m):	5.4864				
Latitude:	44.410886550298				
Longitude:	-79.6862666782151				
Path:	719\7191071.pdf				
<u>Bore Hole Information</u>					
Bore Hole ID:	1004200197			Elevation:	
DP2BR:				Elevrc:	
Spatial Status:				Zone:	17
Code OB:				East83:	604598.00
Code OB Desc:				North83:	4918350.00
Open Hole:				Org CS:	UTM83
Cluster Kind:				UTMRC:	6
Date Completed:	08/09/2012			UTMRC Desc:	margin of error : 300 m - 1 km
Remarks:				Location Method:	wwr
Loc Method Desc:	on Water Well Record				
Elevrc Desc:					
Location Source Date:					
Improvement Location Source:					
Improvement Location Method:					
Source Revision Comment:					
Supplier Comment:					
<u>Overburden and Bedrock Materials Interval</u>					
Formation ID:	1004489596				
Layer:	1				
Color:	6				
General Color:	BROWN				
Mat1:	28				
Most Common Material:	SAND				
Mat2:					
Mat2 Desc:					
Mat3:					

Map Key	Number of Records	Direction/ Distance (m)	Elev/Diff (m)	Site	DB
Mat3 Desc:					
Formation Top Depth:		0.0			
Formation End Depth:		12.0			
Formation End Depth UOM:		ft			
<u>Overburden and Bedrock Materials Interval</u>					
Formation ID:		1004489597			
Layer:		2			
Color:		6			
General Color:		BROWN			
Mat1:		06			
Most Common Material:		SILT			
Mat2:		28			
Mat2 Desc:		SAND			
Mat3:					
Mat3 Desc:					
Formation Top Depth:		12.0			
Formation End Depth:		18.0			
Formation End Depth UOM:		ft			
<u>Annular Space/Abandonment Sealing Record</u>					
Plug ID:		1004489605			
Layer:		2			
Plug From:		0.5			
Plug To:		11.5			
Plug Depth UOM:		ft			
<u>Annular Space/Abandonment Sealing Record</u>					
Plug ID:		1004489606			
Layer:		3			
Plug From:		11.5			
Plug To:		18.0			
Plug Depth UOM:		ft			
<u>Annular Space/Abandonment Sealing Record</u>					
Plug ID:		1004489604			
Layer:		1			
Plug From:		0.0			
Plug To:		0.5			
Plug Depth UOM:		ft			
<u>Method of Construction & Well Use</u>					
Method Construction ID:		1004489603			
Method Construction Code:		D			
Method Construction:		Direct Push			
Other Method Construction:					
<u>Pipe Information</u>					
Pipe ID:		1004489595			
Casing No:		0			

Map Key	Number of Records	Direction/ Distance (m)	Elev/Diff (m)	Site	DB
Comment: Alt Name:					
<u>Construction Record - Casing</u>					
Casing ID:		1004489600			
Layer:		1			
Material:		5			
Open Hole or Material:		PLASTIC			
Depth From:		0.0			
Depth To:		11.5			
Casing Diameter:		1.25			
Casing Diameter UOM:		inch			
Casing Depth UOM:		ft			
<u>Construction Record - Screen</u>					
Screen ID:		1004489601			
Layer:		1			
Slot:		10			
Screen Top Depth:		11.5			
Screen End Depth:		18.0			
Screen Material:		5			
Screen Depth UOM:		ft			
Screen Diameter UOM:		inch			
Screen Diameter:		1.5			
<u>Water Details</u>					
Water ID:		1004489599			
Layer:					
Kind Code:					
Kind:					
Water Found Depth:					
Water Found Depth UOM:		ft			
<u>Hole Diameter</u>					
Hole ID:		1004489598			
Diameter:		2.25			
Depth From:		0.0			
Depth To:		18.0			
Hole Depth UOM:		ft			
Hole Diameter UOM:		inch			
<u>Links</u>					
Bore Hole ID:	1004200197			Tag No:	A137035
Depth M:	5.4864			Contractor:	7241
Year Completed:	2012			Latitude:	44.410886550298
Well Completed Dt:	08/09/2012			Longitude:	-79.6862666782151
Audit No:	Z156767			Y:	44.41088654872229
Path:	719\7191071.pdf			X:	-79.68626652502776
4	1 of 30	W/64.7	262.8 / 3.61	IPCF PROPERTIES INC. 201 CUNDLES ROAD EAST BARRIE CITY ON L4M 4S5	CA
Certificate #:	8-5007-95-				
Application Year:	95				
Issue Date:	2/2/1995				

Map Key	Number of Records	Direction/ Distance (m)	Elev/Diff (m)	Site	DB
Approval Type: Status: Application Type: Client Name: Client Address: Client City: Client Postal Code: Project Description: Contaminants: Emission Control:		Industrial air Cancelled			
4	2 of 30	W/64.7	262.8 / 3.61	IPCF PROPERTIES INC. 201 CUNDLES ROAD EAST BARRIE CITY ON L4M 4S5	CA
Certificate #: Application Year: Issue Date: Approval Type: Status: Application Type: Client Name: Client Address: Client City: Client Postal Code: Project Description: Contaminants: Emission Control:		8-5007-95-006 95 5/26/95 Industrial air Approved			
4	3 of 30	W/64.7	262.8 / 3.61	ZEHR'S MARKETS 201 CUNDLES ROAD EAST BARRIE ON L4M 4S5	PES
Detail Licence No: Licence No: Status: Approval Date: Report Source: Licence Type: Licence Type Code: Licence Class: Licence Control: Latitude: Longitude: Lot: Concession: Region: District: County: Trade Name: PDF URL:		23-01-11769-0 11769 Limited Vendor 23 01 0	Operator Box: Operator Class: Operator No: Operator Type: Oper Area Code: Oper Phone No: Operator Ext: Operator Lot: Oper Concession: Operator Region: Operator District: Operator County: Op Municipality: Post Office Box: MOE District: SWP Area Name:	1 1 57	
4	4 of 30	W/64.7	262.8 / 3.61	ZEHR'S MARKETS 201 CUNDLES ROAD BARRIE ON L4M 2S5	GEN
Generator No: SIC Code: SIC Description: Approval Years:		ON1680008 6571 CAMERA/PHOTO. SUPPLY 94,95,96,97,98			

Map Key	Number of Records	Direction/ Distance (m)	Elev/Diff (m)	Site	DB
PO Box No: Country: Status: Co Admin: Choice of Contact: Phone No Admin: Contaminated Facility: MHSW Facility:					
<u>Detail(s)</u>					
Waste Class:		264			
Waste Class Name:		PHOTOPROCESSING WASTES			
4	5 of 30	W/64.7	262.8 / 3.61	201 Cundles Road East Barrie ON L4M 4S5	EHS
Order No:		20060529001	Nearest Intersection:		
Status:		C	Municipality:		
Report Type:		Basic Report	Client Prov/State:		
Report Date:		5/30/2006	Search Radius (km):		
Date Received:		5/29/2006	X:		
Previous Site Name:			Y:		
Lot/Building Size:					
Additional Info Ordered:					
4	6 of 30	W/64.7	262.8 / 3.61	ZEHR'S MARKETS 201 CUNDLES RD E BARRIE ON L4M 4S5	PES
Detail Licence No:			Operator Box:		
Licence No:			Operator Class:		
Status:			Operator No:		
Approval Date:			Operator Type:		
Report Source:			Oper Area Code:		
Licence Type:		Limited Vendor	Oper Phone No:		
Licence Type Code:		23	Operator Ext:		
Licence Class:			Operator Lot:		
Licence Control:			Oper Concession:		
Latitude:			Operator Region:		
Longitude:			Operator District:		
Lot:			Operator County:		
Concession:			Op Municipality:		
Region:			Post Office Box:		
District:			MOE District:		
County:			SWP Area Name:		
Trade Name:					
PDF URL:					
4	7 of 30	W/64.7	262.8 / 3.61	ZEHR'S MARKETS 201 CUNDLES RD E BARRIE ON L4M 4S5	PES
Detail Licence No:			Operator Box:		
Licence No:			Operator Class:		
Status:			Operator No:		
Approval Date:			Operator Type:		
Report Source:			Oper Area Code:		
Licence Type:		Vendor	Oper Phone No:		
Licence Type Code:			Operator Ext:		
Licence Class:			Operator Lot:		

Map Key	Number of Records	Direction/ Distance (m)	Elev/Diff (m)	Site	DB
Licence Control: Latitude: Longitude: Lot: Concession: Region: District: County: Trade Name: PDF URL:		Oper Concession: Operator Region: Operator District: Operator County: Op Municipality: Post Office Box: MOE District: SWP Area Name:			
4	8 of 30	W/64.7	262.8 / 3.61	201 Cundles Road Barrie ON	SPL
Ref No: Year: Incident Dt: MOE Response: Dt MOE Arvl on Scn: MOE Reported Dt: Dt Document Closed: Site No: Site County/District: Site Geo Ref Meth: Site District Office: Nearest Watercourse: Site Name: Site Address: Site Region: Site Municipality: Site Lot: Site Conc: Site Geo Ref Accu: Site Map Datum: Northing: Easting: Incident Cause: Incident Event: Environment Impact: Nature of Impact: Contaminant Qty: System Facility Address: Client Name: Client Type: Call Report Location Geodata: Contaminant Code: Contaminant Name: Contaminant Limit 1: Contam Limit Freq 1: Contaminant UN No 1: Receiving Medium: Receiving Environment: Incident Reason: Incident Summary: Activity Preceding Spill: Property 2nd Watershed: Property Tertiary Watershed: Sector Type: SAC Action Class: Source Type:		0640-7R8THR No Field Response 4/18/2009 Zehr's Markets - 201 Cundles Road<UNOFFICIAL> Barrie Discharge or Emission to Air Not Anticipated Air Pollution 116 kg REFRIGERANT GAS, N.O.S. Equipment Failure Zehr's- 116 kg of R22 Other Air Spills - Gases and Vapours			

Map Key	Number of Records	Direction/ Distance (m)	Elev/Diff (m)	Site	DB
4	9 of 30	W/64.7	262.8 / 3.61	Neelands Refrigeration Limited 201 Cundles Rd. E Barrie ON L4M 4S5	SPL
Ref No: 2710-7SQJAC Year: Incident Dt: MOE Response: No Further Response (PR-PIR Table A) Dt MOE Arvl on Scn: MOE Reported Dt: 6/5/2009 Dt Document Closed: Site No: Site County/District: Site Geo Ref Meth: Site District Office: Nearest Watercourse: Site Name: Zhers Grocery<UNOFFICIAL> Site Address: Site Region: Site Municipality: Barrie Site Lot: Site Conc: Site Geo Ref Accu: Site Map Datum: Northing: Easting: Incident Cause: Pipe Or Hose Leak Incident Event: Environment Impact: Possible Nature of Impact: Air Pollution; Human Health/Safety Contaminant Qty: 232 kg System Facility Address: Client Name: Neelands Refrigeration Limited Client Type: Call Report Location Geodata: Contaminant Code: Contaminant Name: FREON R-22 (CFC) Contaminant Limit 1: Contam Limit Freq 1: Contaminant UN No 1: Receiving Medium: Receiving Environment: Incident Reason: Unknown - Reason not determined Incident Summary: Zehrs Grocery. 232kg R22 to atms. repaired. Barrie Activity Preceding Spill: Property 2nd Watershed: Property Tertiary Watershed: Sector Type: Other SAC Action Class: Air Spills - Gases and Vapours Source Type: Municipality No: Nature of Damage: Discharger Report: Material Group: Health/Env Conseq: Agency Involved:					
4	10 of 30	W/64.7	262.8 / 3.61	Loblaw Companies Limited 201 Cundles Rd E Barrie ON L4M 4S5	SPL
Ref No: 5173-83LJR5 Year: Incident Dt: MOE Response: No Field Response Dt MOE Arvl on Scn: MOE Reported Dt: 3/16/2010 Dt Document Closed: 5/29/2010 Site No: Site County/District: Municipality No: Nature of Damage: Discharger Report: Material Group: Health/Env Conseq: Agency Involved:					

Map Key	Number of Records	Direction/ Distance (m)	Elev/Diff (m)	Site	DB
Site Geo Ref Meth: Site District Office: Nearest Watercourse: Site Name: Zehrs Store # 510 Site Address: Site Region: Site Municipality: Site Lot: Site Conc: Site Geo Ref Accu: Site Map Datum: Northing: NA Easting: NA Incident Cause: Pipe Or Hose Leak Incident Event: Environment Impact: Confirmed Nature of Impact: Air Pollution Contaminant Qty: 174 kg System Facility Address: Client Name: Loblaw Companies Limited Client Type: Call Report Location Geodata: Contaminant Code: 38 Contaminant Name: FREON R-22 (CFC) Contaminant Limit 1: Contam Limit Freq 1: Contaminant UN No 1: Receiving Medium: Receiving Environment: Incident Reason: Incident Summary: 174kg of R22 to atm. Activity Preceding Spill: Property 2nd Watershed: Property Tertiary Watershed: Sector Type: Other SAC Action Class: Air Spills - Gases and Vapours Source Type:					

<u>4</u>	11 of 30	W/64.7	262.8 / 3.61	Loblaw Companies Limited 201 Cundles Rd E Barrie ON L4M 4S5	SPL
Ref No: 3583-857MJ7 Year: Incident Dt: MOE Response: No Field Response Dt MOE Arvl on Scn: MOE Reported Dt: 5/6/2010 Dt Document Closed: 5/29/2010 Site No: Site County/District: Site Geo Ref Meth: Site District Office: Nearest Watercourse: Site Name: Zehrs Store # 510 Site Address: Site Region: Site Municipality: Site Lot: Site Conc: Site Geo Ref Accu: Site Map Datum: Northing: NA Easting: NA					
Municipality No: Nature of Damage: Discharger Report: Material Group: Health/Env Conseq: Agency Involved:					

Map Key	Number of Records	Direction/ Distance (m)	Elev/Diff (m)	Site	DB
Incident Cause: Discharge or Emission to Air Incident Event: Environment Impact: Confirmed Nature of Impact: Air Pollution Contaminant Qty: 112 kg System Facility Address: Client Name: Loblaw Companies Limited Client Type: Call Report Location Geodata: Contaminant Code: 38 Contaminant Name: FREON R-22 (CFC) Contaminant Limit 1: Contam Limit Freq 1: Contaminant UN No 1: Receiving Medium: Receiving Environment: Incident Reason: Equipment Failure Incident Summary: 112kg R22 to atm, repaired Activity Preceding Spill: Property 2nd Watershed: Property Tertiary Watershed: Sector Type: Other SAC Action Class: Air Spills - Gases and Vapours Source Type:					
4	12 of 30	W/64.7	262.8 / 3.61	Loblaw Companies Limited 201 Cundles Rd E Barrie ON L4M 4S5	SPL
Ref No: 3326-85VHVW Year: Incident Dt: MOE Response: Planned Field Response Dt MOE Arvl on Scn: MOE Reported Dt: 5/28/2010 Dt Document Closed: Site No: Site County/District: Site Geo Ref Meth: Site District Office: Nearest Watercourse: Site Name: Zehrs Store # 510 Site Address: Site Region: Site Municipality: Site Lot: Site Conc: Site Geo Ref Accu: Site Map Datum: Northing: NA Easting: NA Incident Cause: Pipe Or Hose Leak Incident Event: Environment Impact: Confirmed Nature of Impact: Air Pollution Contaminant Qty: 116 kg System Facility Address: Client Name: Loblaw Companies Limited Client Type: Call Report Location Geodata: Contaminant Code: n/a Contaminant Name: REFRIGERANT GAS R22 Contaminant Limit 1: Contam Limit Freq 1:					
Municipality No: Nature of Damage: Discharger Report: Material Group: Health/Env Conseq: Agency Involved:					

Map Key	Number of Records	Direction/ Distance (m)	Elev/Diff (m)	Site	DB
Contaminant UN No 1: Receiving Medium: Receiving Environment: Incident Reason: Incident Summary: Zehrs: loss 116 kg R22 Activity Preceding Spill: Property 2nd Watershed: Property Tertiary Watershed: Sector Type: SAC Action Class: Air Spills - Gases and Vapours Source Type:					
4	13 of 30	W/64.7	262.8 / 3.61	Loblaw Companies Limited 201 Cundles Rd E Barrie ON L4M 4S5	SPL
Ref No: 3142-88HL3V Year: Incident Dt: MOE Response: No Field Response Dt MOE Arvl on Scn: MOE Reported Dt: 8/20/2010 Dt Document Closed: 9/17/2010 Site No: Site County/District: Site Geo Ref Meth: Site District Office: Nearest Watercourse: Site Name: Zehrs Store # 510 Site Address: Site Region: Site Municipality: Site Lot: Site Conc: Site Geo Ref Accu: Site Map Datum: Northing: NA Easting: NA Incident Cause: Incident Event: Environment Impact: Confirmed Nature of Impact: Air Pollution Contaminant Qty: 160 lb System Facility Address: Client Name: Client Type: Call Report Location Geodata: Contaminant Code: 38 Contaminant Name: FREON R-22 (CFC) Contaminant Limit 1: Contam Limit Freq 1: Contaminant UN No 1: Receiving Medium: Receiving Environment: Incident Reason: Incident Summary: Zehr's: 160kg of R22 to atm Activity Preceding Spill: Property 2nd Watershed: Property Tertiary Watershed: Sector Type: Other SAC Action Class: Air Spills - Gases and Vapours Source Type:					

98 erisinfo.com | Environmental Risk Information Services Order No: 23101100100

Map Key	Number of Records	Direction/ Distance (m)	Elev/Diff (m)	Site	DB
Licence Control: Latitude: Longitude: Lot: Concession: Region: District: County: Trade Name: PDF URL:				Oper Concession: Operator Region: Operator District: Operator County: Op Municipality: Post Office Box: MOE District: SWP Area Name:	
4	16 of 30	W/64.7	262.8 / 3.61	Neelands Refrigeration Limited 201 Cundles Rd. east Barrie ON L4M 4S5	SPL
Ref No: 4457-8BVSZ8 Year: Incident Dt: MOE Response: Dt MOE Arvl on Scn: MOE Reported Dt: 12/6/2010 Dt Document Closed: Site No: Site County/District: Site Geo Ref Meth: Site District Office: Nearest Watercourse: Site Name: Zehrs<UNOFFICIAL> Site Address: 201 Cundles Rd. east Site Region: Site Municipality: Barrie Site Lot: Site Conc: Site Geo Ref Accu: Site Map Datum: Northing: Easting: Incident Cause: Discharge or Emission to Air Incident Event: Environment Impact: Not Anticipated Nature of Impact: Air Pollution Contaminant Qty: 116 kg System Facility Address: Client Name: Neelands Refrigeration Limited Client Type: Call Report Location Geodata: Contaminant Code: n/a Contaminant Name: REFRIGERANT GAS R12 Contaminant Limit 1: Contam Limit Freq 1: Contaminant UN No 1: Receiving Medium: Receiving Environment: Incident Reason: Spill Incident Summary: Zehrs: refrigerant spill 116Kg Activity Preceding Spill: Property 2nd Watershed: Property Tertiary Watershed: Sector Type: Other SAC Action Class: Air Spills - Gases and Vapours Source Type:				Municipality No: Nature of Damage: Discharger Report: Material Group: Health/Env Conseq: Agency Involved:	

Map Key	Number of Records	Direction/ Distance (m)	Elev/Diff (m)	Site	DB
4	17 of 30	W/64.7	262.8 / 3.61	Loblaws Inc. 201 Cundles Rd E Barrie ON L4M 4S5	SPL
Ref No: 2211-8U6JNZ Year: Incident Dt: 10-MAY-12 MOE Response: No Field Response Dt MOE Arvl on Scn: MOE Reported Dt: 10-MAY-12 Dt Document Closed: 17-MAY-12 Site No: Site County/District: Site Geo Ref Meth: Site District Office: Nearest Watercourse: Site Name: Zher's #510<UNOFFICIAL> Site Address: 201 Cundles Rd E Site Region: Site Municipality: Barrie Site Lot: Site Conc: Site Geo Ref Accu: Site Map Datum: Northing: Easting: Incident Cause: Discharge or Emission to Air Incident Event: Environment Impact: Confirmed Nature of Impact: Air Pollution; Human Health/Safety Contaminant Qty: System Facility Address: Client Name: Loblaws Inc. Client Type: Call Report Location Geodata: Contaminant Code: 38 Contaminant Name: FREON R-22 (CFC) Contaminant Limit 1: Contam Limit Freq 1: Contaminant UN No 1: Receiving Medium: Sewage - Municipal/Private and Commercial Receiving Environment: Incident Reason: Equipment Failure - Malfunction of system components Incident Summary: Neelands: Zher's R22 103kg. Barrie Activity Preceding Spill: Property 2nd Watershed: Property Tertiary Watershed: Sector Type: Other SAC Action Class: Air Spills - Gases and Vapours Source Type: Municipality No: Nature of Damage: Discharger Report: Material Group: Health/Env Conseq: Agency Involved:					

4	18 of 30	W/64.7	262.8 / 3.61	Loblaws Companies Limited 201 Cundles Rd E Barrie ON	SPL
Ref No: 7360-962Q7M Year: Incident Dt: 22-MAR-13 MOE Response: No Field Response Dt MOE Arvl on Scn: MOE Reported Dt: 22-MAR-13 Dt Document Closed: 01-MAY-13 Site No: Site County/District: Municipality No: Nature of Damage: Discharger Report: Material Group: Health/Env Conseq: Agency Involved:					

Map Key	Number of Records	Direction/ Distance (m)	Elev/Diff (m)	Site	DB
Site Geo Ref Meth:		NA			
Site District Office:					
Nearest Watercourse:					
Site Name:		Zehrs Store # 510			
Site Address:		201 Cundles Rd E			
Site Region:					
Site Municipality:		Barrie			
Site Lot:					
Site Conc:					
Site Geo Ref Accu:		NA			
Site Map Datum:		NA			
Northing:		NA			
Easting:		NA			
Incident Cause:		Leak/Break			
Incident Event:					
Environment Impact:		Confirmed			
Nature of Impact:		Air Pollution			
Contaminant Qty:		90 kg			
System Facility Address:					
Client Name:		Loblaw Companies Limited			
Client Type:					
Call Report Location Geodata:					
Contaminant Code:		38			
Contaminant Name:		REFRIGERANT GAS, N.O.S.			
Contaminant Limit 1:					
Contam Limit Freq 1:					
Contaminant UN No 1:					
Receiving Medium:					
Receiving Environment:					
Incident Reason:		Equipment Failure			
Incident Summary:		Zehrs: 90 kg R22 to atm			
Activity Preceding Spill:					
Property 2nd Watershed:					
Property Tertiary Watershed:					
Sector Type:		Valve/Fitting/Piping			
SAC Action Class:		Air Spills - Gases and Vapours			
Source Type:					

<u>4</u>	19 of 30	W/64.7	262.8 / 3.61	Zehrs Grocery Store<UNOFFICIAL> 201 Cundles Rd East Barrie ON	SPL
Ref No:	4176-98FSWD			Municipality No:	
Year:				Nature of Damage:	
Incident Dt:	07-JUN-13			Discharger Report:	
MOE Response:				Material Group:	
Dt MOE Arvl on Scn:				Health/Env Conseq:	
MOE Reported Dt:	07-JUN-13			Agency Involved:	
Dt Document Closed:					
Site No:					
Site County/District:					
Site Geo Ref Meth:					
Site District Office:					
Nearest Watercourse:					
Site Name:		Zehrs Grocery Store<UNOFFICIAL>			
Site Address:		201 Cundles Rd East			
Site Region:					
Site Municipality:		Barrie			
Site Lot:					
Site Conc:					
Site Geo Ref Accu:					
Site Map Datum:					
Northing:					
Easting:					

Map Key	Number of Records	Direction/ Distance (m)	Elev/Diff (m)	Site	DB
Incident Cause: Leak/Break Incident Event: Environment Impact: Confirmed Nature of Impact: Air Pollution Contaminant Qty: 90 kg System Facility Address: Client Name: Zehrs Grocery Store<UNOFFICIAL> Client Type: Call Report Location Geodata: Contaminant Code: 38 Contaminant Name: REFRIGERANT GAS, N.O.S. Contaminant Limit 1: Contam Limit Freq 1: Contaminant UN No 1: Receiving Medium: Receiving Environment: Incident Reason: Equipment Failure Incident Summary: Zehrs 510: 90kg R22 refrigerant leak Activity Preceding Spill: Property 2nd Watershed: Property Tertiary Watershed: Sector Type: Valve/Fitting/Piping SAC Action Class: Air Spills - Gases and Vapours Source Type:					
4	20 of 30	W/64.7	262.8 / 3.61	201 Cundles Rd East Barrie ON	SPL
Ref No: 5583-9GUT6N Year: Incident Dt: 2014/03/03 MOE Response: No Field Response Dt MOE Arvl on Scn: MOE Reported Dt: 2014/03/03 Dt Document Closed: 2014/03/08 Site No: NA Site County/District: Site Geo Ref Meth: Site District Office: Nearest Watercourse: Site Name: Zehrs #510<UNOFFICIAL> Site Address: 201 Cundles Rd East Site Region: Site Municipality: Barrie Site Lot: Site Conc: Site Geo Ref Accu: Site Map Datum: Northing: Easting: Incident Cause: Leak/Break Incident Event: Environment Impact: Confirmed Nature of Impact: Air Pollution Contaminant Qty: 161 kg System Facility Address: Client Name: Client Type: Call Report Location Geodata: Contaminant Code: 38 Contaminant Name: FREON R-22 (CFC) Contaminant Limit 1: Contam Limit Freq 1: Contaminant UN No 1:					
Municipality No: Nature of Damage: Discharger Report: Material Group: Health/Env Conseq: Agency Involved:					

Map Key	Number of Records	Direction/ Distance (m)	Elev/Diff (m)	Site	DB
Receiving Medium: Receiving Environment: Incident Reason: Material Failure - Poor Design/Substandard Material Incident Summary: Zehr's 161 kg R 22 to atmosphere Activity Preceding Spill: Property 2nd Watershed: Property Tertiary Watershed: Sector Type: Pipeline/Components SAC Action Class: Air Spills - Gases and Vapours Source Type:					
4	21 of 30	W/64.7	262.8 / 3.61	Neelands Refrigeration Limited 201 Cundles Road East Barrie ON	SPL
Ref No: 6430-9XVVKK Year: Incident Dt: 6/27/2015 MOE Response: N Dt MOE Arvl on Scn: MOE Reported Dt: 6/27/2015 Dt Document Closed: Site No: NA Site County/District: Site Geo Ref Meth: Site District Office: Nearest Watercourse: Site Name: Zehrs<UNOFFICIAL> Site Address: 201 Cundles Road East Site Region: Site Municipality: Barrie Site Lot: Site Conc: Site Geo Ref Accu: Site Map Datum: Northing: Easting: Incident Cause: Leak/Break Incident Event: Environment Impact: Nature of Impact: Air Contaminant Qty: 406 kg System Facility Address: Client Name: Neelands Refrigeration Limited Client Type: Call Report Location Geodata: Contaminant Code: 38 Contaminant Name: REFRIGERANT GAS, N.O.S. Contaminant Limit 1: Contam Limit Freq 1: Contaminant UN No 1: Receiving Medium: Receiving Environment: Incident Reason: Material Failure - Poor Design/Substandard Material Incident Summary: Zehrs- 406kg R22 to air, Barrie Activity Preceding Spill: Property 2nd Watershed: Property Tertiary Watershed: Sector Type: SAC Action Class: Air Spills - Gases and Vapours Source Type:					
Municipality No: Nature of Damage: Discharger Report: Material Group: Health/Env Conseq: Agency Involved:					

Map Key	Number of Records	Direction/ Distance (m)	Elev/Diff (m)	Site	DB
4	22 of 30	W/64.7	262.8 / 3.61	Zehrs<UNOFFICIAL> 201 Cundles Rd E Barrie ON L4M 4S5	SPL
Ref No: 4261-9XGNYP Year: Incident Dt: 6/14/2015 MOE Response: N Dt MOE Arvl on Scn: MOE Reported Dt: 6/14/2015 Dt Document Closed: Site No: 7353-85LNVP Site County/District: Site Geo Ref Meth: NA Site District Office: Nearest Watercourse: Site Name: Zehrs Store # 510 Site Address: 201 Cundles Rd E Site Region: Site Municipality: Barrie Site Lot: Site Conc: Site Geo Ref Accu: NA Site Map Datum: NA Northings: NA Easting: NA Incident Cause: Leak/Break Incident Event: Environment Impact: Nature of Impact: Air Contaminant Qty: 162 kg/ Air Dry Metric Ton System Facility Address: Client Name: Zehrs<UNOFFICIAL> Client Type: Call Report Location Geodata: Contaminant Code: 38 Contaminant Name: REFRIGERANT GAS, N.O.S. Contaminant Limit 1: Contam Limit Freq 1: Contaminant UN No 1: Receiving Medium: Receiving Environment: Incident Reason: Equipment Failure Incident Summary: Refrigerant release - R22 Activity Preceding Spill: Property 2nd Watershed: Property Tertiary Watershed: Sector Type: SAC Action Class: Air Spills - Gases and Vapours Source Type: Municipality No: Nature of Damage: Discharger Report: Material Group: Health/Env Conseq: Agency Involved:					
4	23 of 30	W/64.7	262.8 / 3.61	201 Cundles Rd E Barrie ON L4M 4S5	SPL
Ref No: 0640-9QLSSH Year: Incident Dt: 2014/11/06 MOE Response: No Field Response Dt MOE Arvl on Scn: MOE Reported Dt: 2014/11/06 Dt Document Closed: 2014/11/15 Site No: 7353-85LNVP Site County/District: Site Geo Ref Meth: NA Municipality No: Nature of Damage: Discharger Report: Material Group: Health/Env Conseq: Agency Involved:					

Map Key	Number of Records	Direction/ Distance (m)	Elev/Diff (m)	Site	DB
Site District Office: Nearest Watercourse: Site Name: Zehrs Store # 510 Site Address: 201 Cundles Rd E Site Region: Site Municipality: Barrie Site Lot: Site Conc: Site Geo Ref Accu: NA Site Map Datum: NA Northings: NA Easting: NA Incident Cause: Leak/Break Incident Event: Environment Impact: Confirmed Nature of Impact: Air Pollution Contaminant Qty: 116 kg System Facility Address: Client Name: Client Type: Call Report Location Geodata: Contaminant Code: 38 Contaminant Name: REFRIGERANT GAS, N.O.S. Contaminant Limit 1: Contam Limit Freq 1: Contaminant UN No 1: Receiving Medium: Receiving Environment: Incident Reason: Equipment Failure Incident Summary: Zehrs, 116 kg R22 to atmosphere Activity Preceding Spill: Property 2nd Watershed: Property Tertiary Watershed: Sector Type: Valve/Fitting/Piping SAC Action Class: Air Spills - Gases and Vapours Source Type:					
4	24 of 30	W/64.7	262.8 / 3.61	Loblaw Companies Limited 201 Cundles Rd. E. Barrie ON L4M 4S5	GEN
Generator No: ON4799710 SIC Code: 445110 SIC Description: SUPERMARKETS AND OTHER GROCERY (EXCEPT CONVENIENCE) STORES Approval Years: 2016 PO Box No: Country: Canada Status: Co Admin: Craig Hudak Choice of Contact: CO_OFFICIAL Phone No Admin: 9055957544 Ext. Contaminated Facility: No MHSW Facility: No					
<u>Detail(s)</u>					
Waste Class: 146 Waste Class Name: OTHER SPECIFIED INORGANICS					
Waste Class: 112 Waste Class Name: ACID WASTE - HEAVY METALS					
Waste Class: 331					

Map Key	Number of Records	Direction/ Distance (m)	Elev/Diff (m)	Site	DB
Waste Class Name:		WASTE COMPRESSED GASES			
Waste Class:		261			
Waste Class Name:		PHARMACEUTICALS			
Waste Class:		242			
Waste Class Name:		HALOGENATED PESTICIDES			
Waste Class:		263			
Waste Class Name:		ORGANIC LABORATORY CHEMICALS			
Waste Class:		148			
Waste Class Name:		INORGANIC LABORATORY CHEMICALS			
Waste Class:		312			
Waste Class Name:		PATHOLOGICAL WASTES			
Waste Class:		262			
Waste Class Name:		DETERGENTS/SOAPS			
Waste Class:		212			
Waste Class Name:		ALIPHATIC SOLVENTS			
Waste Class:		252			
Waste Class Name:		WASTE OILS & LUBRICANTS			
Waste Class:		122			
Waste Class Name:		ALKALINE WASTES - OTHER METALS			
Waste Class:		145			
Waste Class Name:		PAINT/PIGMENT/COATING RESIDUES			
Waste Class:		269			
Waste Class Name:		NON-HALOGENATED PESTICIDES			
4	25 of 30	W/64.7	262.8 / 3.61	Loblaw Companies Limited 201 Cundles Rd. E. Barrie ON L4M 4S5	GEN
Generator No:		ON4799710			
SIC Code:		445110			
SIC Description:		SUPERMARKETS AND OTHER GROCERY (EXCEPT CONVENIENCE) STORES			
Approval Years:		2015			
PO Box No:					
Country:		Canada			
Status:					
Co Admin:					
Choice of Contact:		CO_OFFICIAL			
Phone No Admin:					
Contaminated Facility:		No			
MHSW Facility:		No			
 <u>Detail(s)</u>					
Waste Class:		312			
Waste Class Name:		PATHOLOGICAL WASTES			
4	26 of 30	W/64.7	262.8 / 3.61	LOBLAWS INC. 201 Cundles Rd. E. Barrie ON L4M 4S5	GEN
Generator No:		ON4799710			
SIC Code:					

Map Key	Number of Records	Direction/ Distance (m)	Elev/Diff (m)	Site	DB
SIC Description:					
Approval Years:		As of Dec 2018			
PO Box No:					
Country:		Canada			
Status:		Registered			
Co Admin:					
Choice of Contact:					
Phone No Admin:					
Contaminated Facility:					
MHSW Facility:					
<u>Detail(s)</u>					
Waste Class:		262 C			
Waste Class Name:		Detergents and soaps			
Waste Class:		262 L			
Waste Class Name:		Detergents and soaps			
Waste Class:		263 A			
Waste Class Name:		Misc. waste organic chemicals			
Waste Class:		263 C			
Waste Class Name:		Misc. waste organic chemicals			
Waste Class:		263 L			
Waste Class Name:		Misc. waste organic chemicals			
Waste Class:		269 L			
Waste Class Name:		Organic non-halogenated pesticide and herbicide wastes			
Waste Class:		269 T			
Waste Class Name:		Organic non-halogenated pesticide and herbicide wastes			
Waste Class:		312 P			
Waste Class Name:		Pathological wastes			
Waste Class:		331 I			
Waste Class Name:		Waste compressed gases including cylinders			
Waste Class:		331 L			
Waste Class Name:		Waste compressed gases including cylinders			
Waste Class:		145 I			
Waste Class Name:		Wastes from the use of pigments, coatings and paints			
Waste Class:		112 C			
Waste Class Name:		Acid solutions - containing heavy metals			
Waste Class:		122 C			
Waste Class Name:		Alkaline slutions - containing other metals and non-metals (not cyanide)			
Waste Class:		145 L			
Waste Class Name:		Wastes from the use of pigments, coatings and paints			
Waste Class:		146 T			
Waste Class Name:		Other specified inorganic sludges, slurries or solids			
Waste Class:		148 A			
Waste Class Name:		Misc. wastes and inorganic chemicals			
Waste Class:		148 I			
Waste Class Name:		Misc. wastes and inorganic chemicals			
Waste Class:		212 I			

Map Key	Number of Records	Direction/ Distance (m)	Elev/Diff (m)	Site	DB
Waste Class Name:		Aliphatic solvents and residues			
Waste Class:		212 L			
Waste Class Name:		Aliphatic solvents and residues			
Waste Class:		242 L			
Waste Class Name:		Halogenated pesticides and herbicides			
Waste Class:		242 T			
Waste Class Name:		Halogenated pesticides and herbicides			
Waste Class:		252 L			
Waste Class Name:		Waste crankcase oils and lubricants			
Waste Class:		261 A			
Waste Class Name:		Pharmaceuticals			
Waste Class:		261 B			
Waste Class Name:		Pharmaceuticals			
Waste Class:		261 I			
Waste Class Name:		Pharmaceuticals			
Waste Class:		261 L			
Waste Class Name:		Pharmaceuticals			
4	27 of 30	W/64.7	262.8 / 3.61	ZEHRs MARKETS #510 201 CUNDLES RD E BARRIE ON L4M4S5	PES
Detail Licence No:				Operator Box:	
Licence No:	11769			Operator Class:	
Status:				Operator No:	
Approval Date:				Operator Type:	
Report Source:	Legacy Licenses (Excluding TS)			Oper Area Code:	705
Licence Type:	Limited Vendor			Oper Phone No:	7395002
Licence Type Code:	23			Operator Ext:	
Licence Class:	01			Operator Lot:	
Licence Control:				Oper Concession:	
Latitude:				Operator Region:	
Longitude:				Operator District:	
Lot:				Operator County:	
Concession:				Op Municipality:	
Region:				Post Office Box:	
District:				MOE District:	
County:				SWP Area Name:	
Trade Name:					
PDF URL:					
4	28 of 30	W/64.7	262.8 / 3.61	ZEHRs MARKETS 201 CUNDLES ROAD EAST BARRIE ON L4M4S5	PES
Detail Licence No:				Operator Box:	
Licence No:	10018			Operator Class:	
Status:				Operator No:	
Approval Date:				Operator Type:	
Report Source:	Legacy Licenses (Excluding TS)			Oper Area Code:	519
Licence Type:	Retail Vendor Class 03			Oper Phone No:	7395002
Licence Type Code:	21			Operator Ext:	
Licence Class:	03			Operator Lot:	
Licence Control:				Oper Concession:	
Latitude:				Operator Region:	

109 erisinfo.com | Environmental Risk Information Services Order No: 23101100100

Map Key	Number of Records	Direction/ Distance (m)	Elev/Diff (m)	Site	DB
Waste Class: Waste Class Name:		112 C Acid solutions - containing heavy metals			
Waste Class: Waste Class Name:		262 C Detergents and soaps			
Waste Class: Waste Class Name:		263 A Misc. waste organic chemicals			
Waste Class: Waste Class Name:		261 A Pharmaceuticals			
Waste Class: Waste Class Name:		312 P Pathological wastes			
Waste Class: Waste Class Name:		261 B Pharmaceuticals			
Waste Class: Waste Class Name:		262 L Detergents and soaps			
Waste Class: Waste Class Name:		145 L Wastes from the use of pigments, coatings and paints			
Waste Class: Waste Class Name:		263 L Misc. waste organic chemicals			
Waste Class: Waste Class Name:		269 T Organic non-halogenated pesticide and herbicide wastes			
Waste Class: Waste Class Name:		212 L Aliphatic solvents and residues			
Waste Class: Waste Class Name:		212 I Aliphatic solvents and residues			
Waste Class: Waste Class Name:		146 T Other specified inorganic sludges, slurries or solids			
Waste Class: Waste Class Name:		263 C Misc. waste organic chemicals			
4	30 of 30	W/64.7	262.8 / 3.61	LOBLAWS INC. 201 Cundles Rd. E. Barrie ON L4M 4S5	GEN
Generator No: SIC Code: SIC Description: Approval Years: PO Box No: Country: Status: Co Admin: Choice of Contact: Phone No Admin: Contaminated Facility: MHSW Facility:		ON4799710 As of Jan 2021 Canada Registered			
<u>Detail(s)</u>					
Waste Class: Waste Class Name:		262 C Detergents and soaps			

Map Key	Number of Records	Direction/ Distance (m)	Elev/Diff (m)	Site	DB
Waste Class: Waste Class Name:		331 L Waste compressed gases including cylinders			
Waste Class: Waste Class Name:		261 L Pharmaceuticals			
Waste Class: Waste Class Name:		263 L Misc. waste organic chemicals			
Waste Class: Waste Class Name:		145 L Wastes from the use of pigments, coatings and paints			
Waste Class: Waste Class Name:		212 I Aliphatic solvents and residues			
Waste Class: Waste Class Name:		261 A Pharmaceuticals			
Waste Class: Waste Class Name:		331 I Waste compressed gases including cylinders			
Waste Class: Waste Class Name:		148 A Misc. wastes and inorganic chemicals			
Waste Class: Waste Class Name:		262 L Detergents and soaps			
Waste Class: Waste Class Name:		263 A Misc. waste organic chemicals			
Waste Class: Waste Class Name:		312 P Pathological wastes			
Waste Class: Waste Class Name:		252 L Waste crankcase oils and lubricants			
Waste Class: Waste Class Name:		146 T Other specified inorganic sludges, slurries or solids			
Waste Class: Waste Class Name:		242 L Halogenated pesticides and herbicides			
Waste Class: Waste Class Name:		269 T Organic non-halogenated pesticide and herbicide wastes			
Waste Class: Waste Class Name:		212 L Aliphatic solvents and residues			
Waste Class: Waste Class Name:		242 T Halogenated pesticides and herbicides			
Waste Class: Waste Class Name:		269 L Organic non-halogenated pesticide and herbicide wastes			
Waste Class: Waste Class Name:		112 C Acid solutions - containing heavy metals			
Waste Class: Waste Class Name:		261 B Pharmaceuticals			
Waste Class: Waste Class Name:		148 I Misc. wastes and inorganic chemicals			
Waste Class: Waste Class Name:		261 I Pharmaceuticals			

Map Key	Number of Records	Direction/ Distance (m)	Elev/Diff (m)	Site	DB
Waste Class:		122 C			
Waste Class Name:		Alkaline slutions - containing other metals and non-metals (not cyanide)			
Waste Class:		145 I			
Waste Class Name:		Wastes from the use of pigments, coatings and paints			
Waste Class:		263 C			
Waste Class Name:		Misc. waste organic chemicals			
5	1 of 1	SW/73.6	260.9 / 1.67	364 ST VINCENT ST Barrie ON	WWIS
Well ID:	7191072			Flowing (Y/N):	
Construction Date:				Flow Rate:	
Use 1st:	Monitoring			Data Entry Status:	
Use 2nd:				Data Src:	
Final Well Status:	Observation Wells			Date Received:	11/09/2012
Water Type:				Selected Flag:	TRUE
Casing Material:				Abandonment Rec:	
Audit No:	Z156766			Contractor:	7241
Tag:	A137033			Form Version:	7
Constructn Method:				Owner:	
Elevation (m):				County:	SIMCOE
Elevatn Reliabilty:				Lot:	
Depth to Bedrock:				Concession:	
Well Depth:				Concession Name:	
Overburden/Bedrock:				Easting NAD83:	
Pump Rate:				Northing NAD83:	
Static Water Level:				Zone:	
Clear/Cloudy:				UTM Reliability:	
Municipality:	BARRIE CITY (VESPRA)				
Site Info:					
PDF URL (Map):	https://d2khazk8e83rdv.cloudfront.net/moe_mapping/downloads/2Water/Wells_pdfs/719\7191072.pdf				
<u>Additional Detail(s) (Map)</u>					
Well Completed Date:	08/09/2012				
Year Completed:	2012				
Depth (m):	4.8768				
Latitude:	44.4104822504729				
Longitude:	-79.6863385285555				
Path:	719\7191072.pdf				
<u>Bore Hole Information</u>					
Bore Hole ID:	1004200200			Elevation:	
DP2BR:				Elevrc:	
Spatial Status:				Zone:	17
Code OB:				East83:	604593.00
Code OB Desc:				North83:	4918305.00
Open Hole:				Org CS:	UTM83
Cluster Kind:				UTMRC:	6
Date Completed:	08/09/2012			UTMRC Desc:	margin of error : 300 m - 1 km
Remarks:				Location Method:	wwr
Loc Method Desc:	on Water Well Record				
Elevrc Desc:					
Location Source Date:					
Improvement Location Source:					
Improvement Location Method:					
Source Revision Comment:					
Supplier Comment:					

Map Key	Number of Records	Direction/ Distance (m)	Elev/Diff (m)	Site	DB
<u>Overburden and Bedrock Materials Interval</u>					
Formation ID:		1004489609			
Layer:		2			
Color:		6			
General Color:		BROWN			
Mat1:		28			
Most Common Material:		SAND			
Mat2:		84			
Mat2 Desc:		SILTY			
Mat3:					
Mat3 Desc:					
Formation Top Depth:		12.0			
Formation End Depth:		16.0			
Formation End Depth UOM:		ft			
<u>Overburden and Bedrock Materials Interval</u>					
Formation ID:		1004489608			
Layer:		1			
Color:		6			
General Color:		BROWN			
Mat1:		28			
Most Common Material:		SAND			
Mat2:					
Mat2 Desc:					
Mat3:					
Mat3 Desc:					
Formation Top Depth:		0.0			
Formation End Depth:		12.0			
Formation End Depth UOM:		ft			
<u>Annular Space/Abandonment Sealing Record</u>					
Plug ID:		1004489617			
Layer:		2			
Plug From:		0.5			
Plug To:		9.0			
Plug Depth UOM:		ft			
<u>Annular Space/Abandonment Sealing Record</u>					
Plug ID:		1004489618			
Layer:		3			
Plug From:		9.0			
Plug To:		16.0			
Plug Depth UOM:		ft			
<u>Annular Space/Abandonment Sealing Record</u>					
Plug ID:		1004489616			
Layer:		1			
Plug From:		0.0			
Plug To:		0.5			
Plug Depth UOM:		ft			

Map Key	Number of Records	Direction/ Distance (m)	Elev/Diff (m)	Site	DB
<u>Method of Construction & Well Use</u>					
Method Construction ID:	1004489615				
Method Construction Code:	D				
Method Construction:	Direct Push				
Other Method Construction:					
<u>Pipe Information</u>					
Pipe ID:	1004489607				
Casing No:	0				
Comment:					
Alt Name:					
<u>Construction Record - Casing</u>					
Casing ID:	1004489612				
Layer:	1				
Material:	5				
Open Hole or Material:	PLASTIC				
Depth From:	0.0				
Depth To:	11.0				
Casing Diameter:	1.25				
Casing Diameter UOM:	inch				
Casing Depth UOM:	ft				
<u>Construction Record - Screen</u>					
Screen ID:	1004489613				
Layer:	1				
Slot:	10				
Screen Top Depth:	11.0				
Screen End Depth:	16.0				
Screen Material:	5				
Screen Depth UOM:	ft				
Screen Diameter UOM:	inch				
Screen Diameter:	1.5				
<u>Water Details</u>					
Water ID:	1004489611				
Layer:					
Kind Code:					
Kind:					
Water Found Depth:					
Water Found Depth UOM:	ft				
<u>Hole Diameter</u>					
Hole ID:	1004489610				
Diameter:	2.3499999046325684				
Depth From:	0.0				
Depth To:	16.0				
Hole Depth UOM:	ft				
Hole Diameter UOM:	inch				
<u>Links</u>					
Bore Hole ID:	1004200200			Tag No:	A137033

Map Key	Number of Records	Direction/ Distance (m)	Elev/Diff (m)	Site	DB
Depth M:	4.8768			Contractor:	7241
Year Completed:	2012			Latitude:	44.4104822504729
Well Completed Dt:	08/09/2012			Longitude:	-79.6863385285555
Audit No:	Z156766			Y:	44.41048224870257
Path:	719\7191072.pdf			X:	-79.68633837679032
6	1 of 17	WSW/74.5	261.8 / 2.58	SIMCOE COUNTY DISTRICT HEALTH UNIT 15 SPERLING DRIVE BARRIE ON L4M 6K9	GEN
Generator No:	ON1115102				
SIC Code:	8635				
SIC Description:	PUB. HEALTH CLINICS				
Approval Years:	93,94,95,96,97,98,99,00,01,02,03,04,05				
PO Box No:					
Country:					
Status:					
Co Admin:					
Choice of Contact:					
Phone No Admin:					
Contaminated Facility:					
MHSW Facility:					
<u>Detail(s)</u>					
Waste Class:	312				
Waste Class Name:	PATHOLOGICAL WASTES				
6	2 of 17	WSW/74.5	261.8 / 2.58	15 Sperling Dr Barrie ON L4M 6K9	SPL
Ref No:	7363-72JH89			Municipality No:	
Year:				Nature of Damage:	
Incident Dt:				Discharger Report:	
MOE Response:	No Field Response			Material Group:	Oil
Dt MOE Arvl on Scn:				Health/Env Conseq:	
MOE Reported Dt:	4/23/2007			Agency Involved:	
Dt Document Closed:	5/23/2007				
Site No:					
Site County/District:					
Site Geo Ref Meth:					
Site District Office:					
Nearest Watercourse:					
Site Name:	15 Sperling Drive				
Site Address:					
Site Region:					
Site Municipality:	Barrie				
Site Lot:					
Site Conc:					
Site Geo Ref Accu:					
Site Map Datum:					
Northing:	NA				
Easting:	NA				
Incident Cause:	Pipe Or Hose Leak				
Incident Event:					
Environment Impact:	Possible				
Nature of Impact:	Other Impact(s)				
Contaminant Qty:	0 other - see incident description				
System Facility Address:					
Client Name:					
Client Type:					
Call Report Location Geodata:					
Contaminant Code:	12				

Map Key	Number of Records	Direction/ Distance (m)	Elev/Diff (m)	Site	DB
Contaminant Name: Contaminant Limit 1: Contam Limit Freq 1: Contaminant UN No 1: Receiving Medium: Receiving Environment: Incident Reason: Incident Summary: Activity Preceding Spill: Property 2nd Watershed: Property Tertiary Watershed: Sector Type: SAC Action Class: Source Type:		GASOLINE Land Spill Simcoe HU - van leaking gasoline, PW responding Other Motor Vehicle			
6	3 of 17	WSW/74.5	261.8 / 2.58	SIMCOE Muskoka DISTRICT HEALTH UNIT 15 SPERLING DRIVE BARRIE ON L4M 6K9	GEN
Generator No: SIC Code: SIC Description: Approval Years: PO Box No: Country: Status: Co Admin: Choice of Contact: Phone No Admin: Contaminated Facility: MHSW Facility:		ON1115102 621390 Offices of All Other Health Practitioners 06,07,08			
Detail(s)					
Waste Class: Waste Class Name:		312 PATHOLOGICAL WASTES			
Waste Class: Waste Class Name:		261 PHARMACEUTICALS			
6	4 of 17	WSW/74.5	261.8 / 2.58	Simcoe Muskoka District Health Unit 15 Sperling Drive Barrie ON L4M 6K9	CA
Certificate #: Application Year: Issue Date: Approval Type: Status: Application Type: Client Name: Client Address: Client City: Client Postal Code: Project Description: Contaminants: Emission Control:		1732-6N5S29 2006 4/27/2006 Air Approved			
6	5 of 17	WSW/74.5	261.8 / 2.58	SIMCOE Muskoka DISTRICT HEALTH UNIT 15 SPERLING DRIVE	GEN

Map Key	Number of Records	Direction/ Distance (m)	Elev/Diff (m)	Site	DB
BARRIE ON L4M 6K9					
Generator No:		ON1115102			
SIC Code:		621390			
SIC Description:		Offices of All Other Health Practitioners			
Approval Years:		2009			
PO Box No:					
Country:					
Status:					
Co Admin:					
Choice of Contact:					
Phone No Admin:					
Contaminated Facility:					
MHSW Facility:					
 <u>Detail(s)</u>					
Waste Class:		312			
Waste Class Name:		PATHOLOGICAL WASTES			
6	6 of 17	WSW/74.5	261.8 / 2.58	SIMCOE Muskoka DISTRICT HEALTH UNIT 15 SPERLING DRIVE BARRIE ON L4M 6K9	GEN
Generator No:		ON1115102			
SIC Code:		621390			
SIC Description:		Offices of All Other Health Practitioners			
Approval Years:		2010			
PO Box No:					
Country:					
Status:					
Co Admin:					
Choice of Contact:					
Phone No Admin:					
Contaminated Facility:					
MHSW Facility:					
 <u>Detail(s)</u>					
Waste Class:		312			
Waste Class Name:		PATHOLOGICAL WASTES			
Waste Class:		261			
Waste Class Name:		PHARMACEUTICALS			
6	7 of 17	WSW/74.5	261.8 / 2.58	SIMCOE Muskoka DISTRICT HEALTH UNIT 15 SPERLING DRIVE BARRIE ON L4M 6K9	GEN
Generator No:		ON1115102			
SIC Code:		621390			
SIC Description:		Offices of All Other Health Practitioners			
Approval Years:		2011			
PO Box No:					
Country:					
Status:					
Co Admin:					
Choice of Contact:					
Phone No Admin:					
Contaminated Facility:					
MHSW Facility:					

Map Key	Number of Records	Direction/ Distance (m)	Elev/Diff (m)	Site	DB
<u>Detail(s)</u>					
Waste Class:		261			
Waste Class Name:		PHARMACEUTICALS			
Waste Class:		312			
Waste Class Name:		PATHOLOGICAL WASTES			
6	8 of 17	WSW/74.5	261.8 / 2.58	SIMCOE Muskoka DISTRICT HEALTH UNIT 15 SPERLING DRIVE BARRIE ON L4M 6K9	GEN
Generator No:		ON1115102			
SIC Code:		621390			
SIC Description:		Offices of All Other Health Practitioners			
Approval Years:		2012			
PO Box No:					
Country:					
Status:					
Co Admin:					
Choice of Contact:					
Phone No Admin:					
Contaminated Facility:					
MHSW Facility:					
<u>Detail(s)</u>					
Waste Class:		261			
Waste Class Name:		PHARMACEUTICALS			
Waste Class:		312			
Waste Class Name:		PATHOLOGICAL WASTES			
6	9 of 17	WSW/74.5	261.8 / 2.58	SIMCOE Muskoka DISTRICT HEALTH UNIT 15 SPERLING DRIVE BARRIE ON	GEN
Generator No:		ON1115102			
SIC Code:		621390			
SIC Description:		OFFICES OF ALL OTHER HEALTH PRACTITIONERS			
Approval Years:		2013			
PO Box No:					
Country:					
Status:					
Co Admin:					
Choice of Contact:					
Phone No Admin:					
Contaminated Facility:					
MHSW Facility:					
<u>Detail(s)</u>					
Waste Class:		312			
Waste Class Name:		PATHOLOGICAL WASTES			
Waste Class:		261			
Waste Class Name:		PHARMACEUTICALS			
6	10 of 17	WSW/74.5	261.8 / 2.58	Simcoe Muskoka District Health Unit 15 Sperling Drive Barrie ON L4M 4K9	ECA

Map Key	Number of Records	Direction/ Distance (m)	Elev/Diff (m)	Site	DB
Approval No: 1732-6N5S29 Approval Date: 2006-04-27 Status: Approved Record Type: ECA Link Source: IDS SWP Area Name: Nottawasaga Valley Approval Type: ECA-AIR Project Type: AIR Business Name: Simcoe Muskoka District Health Unit Address: 15 Sperling Drive Full Address: Full PDF Link: https://www.accessenvironment.ene.gov.on.ca/instruments/4612-6LYUSE-14.pdf PDF Site Location:					
6	11 of 17	WSW/74.5	261.8 / 2.58	SIMCOE Muskoka DISTRICT HEALTH UNIT 15 Sperling Drive Barrie ON L4M 6K9	GEN
Generator No: ON1115102 SIC Code: 621390 SIC Description: OFFICES OF ALL OTHER HEALTH PRACTITIONERS Approval Years: 2016 PO Box No: Country: Canada Status: Co Admin: Ann Snider Choice of Contact: CO_OFFICIAL Phone No Admin: 705-721-7520 Ext.7228 Contaminated Facility: No MHSW Facility: No					
<u>Detail(s)</u>					
Waste Class: 261 Waste Class Name: PHARMACEUTICALS					
Waste Class: 312 Waste Class Name: PATHOLOGICAL WASTES					
6	12 of 17	WSW/74.5	261.8 / 2.58	SIMCOE Muskoka DISTRICT HEALTH UNIT 15 Sperling Drive Barrie ON L4M 6K9	GEN
Generator No: ON1115102 SIC Code: 621390 SIC Description: OFFICES OF ALL OTHER HEALTH PRACTITIONERS Approval Years: 2015 PO Box No: Country: Canada Status: Co Admin: Ann Snider Choice of Contact: CO_OFFICIAL Phone No Admin: 705-721-7520 Ext.7228 Contaminated Facility: No MHSW Facility: No					
<u>Detail(s)</u>					
Waste Class: 261 Waste Class Name: PHARMACEUTICALS					

Map Key	Number of Records	Direction/ Distance (m)	Elev/Diff (m)	Site	DB
Waste Class: Waste Class Name:		312 PATHOLOGICAL WASTES			
6	13 of 17	WSW/74.5	261.8 / 2.58	SIMCOE Muskoka DISTRICT HEALTH UNIT 15 Sperling Drive Barrie ON L4M 6K9	GEN
Generator No:		ON1115102			
SIC Code:		621390			
SIC Description:		OFFICES OF ALL OTHER HEALTH PRACTITIONERS			
Approval Years:		2014			
PO Box No:					
Country:		Canada			
Status:					
Co Admin:		Ann Snider			
Choice of Contact:		CO_OFFICIAL			
Phone No Admin:		705-721-7520 Ext.7228			
Contaminated Facility:		No			
MHSW Facility:		No			
<u>Detail(s)</u>					
Waste Class:		312			
Waste Class Name:		PATHOLOGICAL WASTES			
Waste Class:		261			
Waste Class Name:		PHARMACEUTICALS			
6	14 of 17	WSW/74.5	261.8 / 2.58	SIMCOE Muskoka DISTRICT HEALTH UNIT 15 Sperling Drive Barrie ON L4M 6K9	GEN
Generator No:		ON1115102			
SIC Code:					
SIC Description:					
Approval Years:		As of Dec 2018			
PO Box No:					
Country:		Canada			
Status:		Registered			
Co Admin:					
Choice of Contact:					
Phone No Admin:					
Contaminated Facility:					
MHSW Facility:					
<u>Detail(s)</u>					
Waste Class:		261 A			
Waste Class Name:		Pharmaceuticals			
Waste Class:		312 P			
Waste Class Name:		Pathological wastes			
6	15 of 17	WSW/74.5	261.8 / 2.58	SIMCOE Muskoka DISTRICT HEALTH UNIT 15 Sperling Drive Barrie ON L4M 6K9	GEN
Generator No:		ON1115102			
SIC Code:					
SIC Description:					
Approval Years:		As of Jul 2020			
PO Box No:					

Map Key	Number of Records	Direction/ Distance (m)	Elev/Diff (m)	Site	DB
Country: Canada Status: Registered Co Admin: Choice of Contact: Phone No Admin: Contaminated Facility: MHSW Facility:					
<u>Detail(s)</u>					
Waste Class: 261 A Waste Class Name: Pharmaceuticals Waste Class: 312 P Waste Class Name: Pathological wastes					
6	16 of 17	WSW/74.5	261.8 / 2.58	SIMCOE Muskoka DISTRICT HEALTH UNIT 15 Sperling Drive Barrie ON L4M 6K9	GEN
Generator No: ON1115102 SIC Code: SIC Description: Approval Years: As of Nov 2021 PO Box No: Country: Canada Status: Registered Co Admin: Choice of Contact: Phone No Admin: Contaminated Facility: MHSW Facility:					
<u>Detail(s)</u>					
Waste Class: 261 A Waste Class Name: Pharmaceuticals Waste Class: 312 P Waste Class Name: Pathological wastes					
6	17 of 17	WSW/74.5	261.8 / 2.58	SIMCOE Muskoka DISTRICT HEALTH UNIT 15 Sperling Drive Barrie ON L4M 6K9	GEN
Generator No: ON1115102 SIC Code: SIC Description: Approval Years: As of Oct 2022 PO Box No: Country: Canada Status: Registered Co Admin: Choice of Contact: Phone No Admin: Contaminated Facility: MHSW Facility:					
<u>Detail(s)</u>					
Waste Class: 261 A Waste Class Name: PHARMACEUTICALS					

Map Key	Number of Records	Direction/ Distance (m)	Elev/Diff (m)	Site	DB
Waste Class: Waste Class Name:		312 P PATHOLOGICAL WASTES			
7	1 of 1	NNW/79.9	261.9 / 2.67	BARRIE PUBLIC UTILITIES COMMISSION 231 CUNDLES ROAD EAST BARRIE ON L4M 4S5	GEN
Generator No:		ON0519721			
SIC Code:		4911			
SIC Description:		ELECT. POWER SYS.			
Approval Years:		93,94,95,96,97,98			
PO Box No:					
Country:					
Status:					
Co Admin:					
Choice of Contact:					
Phone No Admin:					
Contaminated Facility:					
MHSW Facility:					
<u>Detail(s)</u>					
Waste Class:		122			
Waste Class Name:		ALKALINE WASTES - OTHER METALS			
Waste Class:		251			
Waste Class Name:		OIL SKIMMINGS & SLUDGES			
8	1 of 16	NNE/82.9	259.1 / -0.13	SIMCOE COUNTY R.C.S.S.B. ST. JOSEPH'S HIGH SCHOOL 243 CUNDLES ROAD EAST BARRIE ON L4M 6L1	GEN
Generator No:		ON1143304			
SIC Code:		8511			
SIC Description:		ELEMT./SECON. EDUC.			
Approval Years:		89,92,93			
PO Box No:					
Country:					
Status:					
Co Admin:					
Choice of Contact:					
Phone No Admin:					
Contaminated Facility:					
MHSW Facility:					
<u>Detail(s)</u>					
Waste Class:		148			
Waste Class Name:		INORGANIC LABORATORY CHEMICALS			
Waste Class:		263			
Waste Class Name:		ORGANIC LABORATORY CHEMICALS			
8	2 of 16	NNE/82.9	259.1 / -0.13	SIMCOE COUNTY R.C.S.S.B. 35-344 ST. JOSEPH'S HIGH SCHOOL 243 CUNDLES ROAD EAST BARRIE ON L4M 4S5	GEN
Generator No:		ON1143304			
SIC Code:		8511			

Map Key	Number of Records	Direction/ Distance (m)	Elev/Diff (m)	Site	DB
SIC Description:		ELEMT./SECON. EDUC.			
Approval Years:		94,95,96			
PO Box No:					
Country:					
Status:					
Co Admin:					
Choice of Contact:					
Phone No Admin:					
Contaminated Facility:					
MHSW Facility:					
<u>Detail(s)</u>					
Waste Class:		148			
Waste Class Name:		INORGANIC LABORATORY CHEMICALS			
Waste Class:		263			
Waste Class Name:		ORGANIC LABORATORY CHEMICALS			
8	3 of 16	NNE/82.9	259.1 / -0.13	SIMCOE MUSKOKA CATHOLIC ST. JOSEPH'S HIGH SCHOOL 243 CUNDLES ROAD EAST BARRIE ON L4M 4S5	GEN
Generator No:		ON1143304			
SIC Code:		8511			
SIC Description:		ELEMT./SECON. EDUC.			
Approval Years:		97,98,99,00,01			
PO Box No:					
Country:					
Status:					
Co Admin:					
Choice of Contact:					
Phone No Admin:					
Contaminated Facility:					
MHSW Facility:					
<u>Detail(s)</u>					
Waste Class:		112			
Waste Class Name:		ACID WASTE - HEAVY METALS			
Waste Class:		148			
Waste Class Name:		INORGANIC LABORATORY CHEMICALS			
Waste Class:		213			
Waste Class Name:		PETROLEUM DISTILLATES			
Waste Class:		263			
Waste Class Name:		ORGANIC LABORATORY CHEMICALS			
Waste Class:		264			
Waste Class Name:		PHOTOPROCESSING WASTES			
Waste Class:		212			
Waste Class Name:		ALIPHATIC SOLVENTS			
8	4 of 16	NNE/82.9	259.1 / -0.13	SIMCOE MUSKOKA CATHOLIC District School Board ST. JOSEPH'S HIGH SCHOOL 243 CUNDLES ROAD EAST BARRIE ON L4M 4S5	GEN

Map Key	Number of Records	Direction/ Distance (m)	Elev/Diff (m)	Site	DB
Generator No: ON1143304 SIC Code: SIC Description: Approval Years: 02,03,04,05,06,07,08 PO Box No: Country: Status: Co Admin: Choice of Contact: Phone No Admin: Contaminated Facility: MHSW Facility:					
<u>Detail(s)</u>					
Waste Class: 112 Waste Class Name: ACID WASTE - HEAVY METALS					
Waste Class: 145 Waste Class Name: PAINT/PIGMENT/COATING RESIDUES					
Waste Class: 148 Waste Class Name: INORGANIC LABORATORY CHEMICALS					
Waste Class: 212 Waste Class Name: ALIPHATIC SOLVENTS					
Waste Class: 213 Waste Class Name: PETROLEUM DISTILLATES					
Waste Class: 251 Waste Class Name: OIL SKIMMINGS & SLUDGES					
Waste Class: 263 Waste Class Name: ORGANIC LABORATORY CHEMICALS					
Waste Class: 264 Waste Class Name: PHOTOPROCESSING WASTES					
Waste Class: 331 Waste Class Name: WASTE COMPRESSED GASES					
<u>8</u>	5 of 16	NNE/82.9	259.1 / -0.13	SIMCOE MUSKOKA CATHOLIC District School Board ST. JOSEPH'S HIGH SCHOOL 243 CUNDLES ROAD EAST BARRIE ON L4M 6L1	GEN
Generator No: ON1143304 SIC Code: 611110 SIC Description: Elementary and Secondary Schools Approval Years: 2009 PO Box No: Country: Status: Co Admin: Choice of Contact: Phone No Admin: Contaminated Facility: MHSW Facility:					
<u>Detail(s)</u>					

Map Key	Number of Records	Direction/ Distance (m)	Elev/Diff (m)	Site	DB
Waste Class:		112			
Waste Class Name:		ACID WASTE - HEAVY METALS			
Waste Class:		145			
Waste Class Name:		PAINT/PIGMENT/COATING RESIDUES			
Waste Class:		148			
Waste Class Name:		INORGANIC LABORATORY CHEMICALS			
Waste Class:		212			
Waste Class Name:		ALIPHATIC SOLVENTS			
Waste Class:		213			
Waste Class Name:		PETROLEUM DISTILLATES			
Waste Class:		251			
Waste Class Name:		OIL SKIMMINGS & SLUDGES			
Waste Class:		263			
Waste Class Name:		ORGANIC LABORATORY CHEMICALS			
Waste Class:		264			
Waste Class Name:		PHOTOPROCESSING WASTES			
Waste Class:		331			
Waste Class Name:		WASTE COMPRESSED GASES			
<u>8</u>	6 of 16	NNE/82.9	259.1 / -0.13	SIMCOE MUSKOKA CATHOLIC District School Board ST. JOSEPH'S HIGH SCHOOL 243 CUNDLES ROAD EAST BARRIE ON L4M 6L1	GEN
Generator No:		ON1143304			
SIC Code:		611110			
SIC Description:		Elementary and Secondary Schools			
Approval Years:		2010			
PO Box No:					
Country:					
Status:					
Co Admin:					
Choice of Contact:					
Phone No Admin:					
Contaminated Facility:					
MHSW Facility:					
 <u>Detail(s)</u>					
Waste Class:		121			
Waste Class Name:		ALKALINE WASTES - HEAVY METALS			
Waste Class:		213			
Waste Class Name:		PETROLEUM DISTILLATES			
Waste Class:		148			
Waste Class Name:		INORGANIC LABORATORY CHEMICALS			
Waste Class:		331			
Waste Class Name:		WASTE COMPRESSED GASES			
Waste Class:		212			
Waste Class Name:		ALIPHATIC SOLVENTS			
Waste Class:		263			

Map Key	Number of Records	Direction/ Distance (m)	Elev/Diff (m)	Site	DB
Waste Class Name:		ORGANIC LABORATORY CHEMICALS			
Waste Class:		145			
Waste Class Name:		PAINT/PIGMENT/COATING RESIDUES			
Waste Class:		251			
Waste Class Name:		OIL SKIMMINGS & SLUDGES			
Waste Class:		112			
Waste Class Name:		ACID WASTE - HEAVY METALS			
Waste Class:		264			
Waste Class Name:		PHOTOPROCESSING WASTES			
8	7 of 16	NNE/82.9	259.1 / -0.13	SIMCOE MUSKOKA CATHOLIC District School Board ST. JOSEPH'S HIGH SCHOOL 243 CUNDLES ROAD EAST BARRIE ON L4M 6L1	GEN
Generator No:		ON1143304			
SIC Code:		611110			
SIC Description:		Elementary and Secondary Schools			
Approval Years:		2011			
PO Box No:					
Country:					
Status:					
Co Admin:					
Choice of Contact:					
Phone No Admin:					
Contaminated Facility:					
MHSW Facility:					
<u>Detail(s)</u>					
Waste Class:		145			
Waste Class Name:		PAINT/PIGMENT/COATING RESIDUES			
Waste Class:		212			
Waste Class Name:		ALIPHATIC SOLVENTS			
Waste Class:		213			
Waste Class Name:		PETROLEUM DISTILLATES			
Waste Class:		331			
Waste Class Name:		WASTE COMPRESSED GASES			
Waste Class:		251			
Waste Class Name:		OIL SKIMMINGS & SLUDGES			
Waste Class:		263			
Waste Class Name:		ORGANIC LABORATORY CHEMICALS			
Waste Class:		121			
Waste Class Name:		ALKALINE WASTES - HEAVY METALS			
Waste Class:		148			
Waste Class Name:		INORGANIC LABORATORY CHEMICALS			
Waste Class:		264			
Waste Class Name:		PHOTOPROCESSING WASTES			
Waste Class:		112			
Waste Class Name:		ACID WASTE - HEAVY METALS			

Map Key	Number of Records	Direction/ Distance (m)	Elev/Diff (m)	Site	DB
8	8 of 16	NNE/82.9	259.1 / -0.13	SIMCOE MUSKOKA CATHOLIC District School Board ST. JOSEPH'S HIGH SCHOOL 243 CUNDLES ROAD EAST BARRIE ON L4M 6L1	GEN
Generator No:		ON1143304			
SIC Code:		611110			
SIC Description:		Elementary and Secondary Schools			
Approval Years:		2012			
PO Box No:					
Country:					
Status:					
Co Admin:					
Choice of Contact:					
Phone No Admin:					
Contaminated Facility:					
MHSW Facility:					
<u>Detail(s)</u>					
Waste Class:		121			
Waste Class Name:		ALKALINE WASTES - HEAVY METALS			
Waste Class:		263			
Waste Class Name:		ORGANIC LABORATORY CHEMICALS			
Waste Class:		145			
Waste Class Name:		PAINT/PIGMENT/COATING RESIDUES			
Waste Class:		212			
Waste Class Name:		ALIPHATIC SOLVENTS			
Waste Class:		264			
Waste Class Name:		PHOTOPROCESSING WASTES			
Waste Class:		213			
Waste Class Name:		PETROLEUM DISTILLATES			
Waste Class:		331			
Waste Class Name:		WASTE COMPRESSED GASES			
Waste Class:		148			
Waste Class Name:		INORGANIC LABORATORY CHEMICALS			
Waste Class:		112			
Waste Class Name:		ACID WASTE - HEAVY METALS			
Waste Class:		251			
Waste Class Name:		OIL SKIMMINGS & SLUDGES			
8	9 of 16	NNE/82.9	259.1 / -0.13	SIMCOE MUSKOKA CATHOLIC District School Board ST. JOSEPH'S HIGH SCHOOL 243 CUNDLES ROAD EAST BARRIE ON	GEN
Generator No:		ON1143304			
SIC Code:		611110			
SIC Description:		ELEMENTARY AND SECONDARY SCHOOLS			
Approval Years:		2013			
PO Box No:					

Map Key	Number of Records	Direction/ Distance (m)	Elev/Diff (m)	Site	DB
Country: Status: Co Admin: Choice of Contact: Phone No Admin: Contaminated Facility: MHSW Facility:					
<u>Detail(s)</u>					
Waste Class:		122			
Waste Class Name:		ALKALINE WASTES - OTHER METALS			
Waste Class:		146			
Waste Class Name:		OTHER SPECIFIED INORGANICS			
Waste Class:		262			
Waste Class Name:		DETERGENTS/SOAPS			
Waste Class:		121			
Waste Class Name:		ALKALINE WASTES - HEAVY METALS			
Waste Class:		264			
Waste Class Name:		PHOTOPROCESSING WASTES			
Waste Class:		331			
Waste Class Name:		WASTE COMPRESSED GASES			
Waste Class:		212			
Waste Class Name:		ALIPHATIC SOLVENTS			
Waste Class:		252			
Waste Class Name:		WASTE OILS & LUBRICANTS			
Waste Class:		251			
Waste Class Name:		OIL SKIMMINGS & SLUDGES			
Waste Class:		112			
Waste Class Name:		ACID WASTE - HEAVY METALS			
Waste Class:		145			
Waste Class Name:		PAINT/PIGMENT/COATING RESIDUES			
Waste Class:		213			
Waste Class Name:		PETROLEUM DISTILLATES			
Waste Class:		148			
Waste Class Name:		INORGANIC LABORATORY CHEMICALS			
Waste Class:		263			
Waste Class Name:		ORGANIC LABORATORY CHEMICALS			
<u>8</u>	10 of 16	NNE/82.9	259.1 / -0.13	SIMCOE MUSKOKA CATHOLIC District School Board ST. JOSEPH'S HIGH SCHOOL 243 CUNDLES ROAD EAST BARRIE ON L4M 4S5	GEN
Generator No:		ON1143304			
SIC Code:		611110			
SIC Description:		ELEMENTARY AND SECONDARY SCHOOLS			
Approval Years:		2016			
PO Box No:					
Country:		Canada			

Map Key	Number of Records	Direction/ Distance (m)	Elev/Diff (m)	Site	DB
Status:					
Co Admin:		Shirley Beamish			
Choice of Contact:		CO_OFFICIAL			
Phone No Admin:		(705) 722-3555 Ext.243			
Contaminated Facility:		No			
MHSW Facility:		No			
<u>Detail(s)</u>					
Waste Class:		252			
Waste Class Name:		WASTE OILS & LUBRICANTS			
Waste Class:		112			
Waste Class Name:		ACID WASTE - HEAVY METALS			
Waste Class:		263			
Waste Class Name:		ORGANIC LABORATORY CHEMICALS			
Waste Class:		212			
Waste Class Name:		ALIPHATIC SOLVENTS			
Waste Class:		146			
Waste Class Name:		OTHER SPECIFIED INORGANICS			
Waste Class:		145			
Waste Class Name:		PAINT/PIGMENT/COATING RESIDUES			
Waste Class:		121			
Waste Class Name:		ALKALINE WASTES - HEAVY METALS			
Waste Class:		331			
Waste Class Name:		WASTE COMPRESSED GASES			
Waste Class:		213			
Waste Class Name:		PETROLEUM DISTILLATES			
Waste Class:		262			
Waste Class Name:		DETERGENTS/SOAPS			
Waste Class:		251			
Waste Class Name:		OIL SKIMMINGS & SLUDGES			
Waste Class:		148			
Waste Class Name:		INORGANIC LABORATORY CHEMICALS			
Waste Class:		122			
Waste Class Name:		ALKALINE WASTES - OTHER METALS			
Waste Class:		264			
Waste Class Name:		PHOTOPROCESSING WASTES			
8	11 of 16	NNE/82.9	259.1 / -0.13	SIMCOE MUSKOKA CATHOLIC District School Board ST. JOSEPH'S HIGH SCHOOL 243 CUNDLES ROAD EAST BARRIE ON L4M 4S5	GEN
Generator No:		ON1143304			
SIC Code:		611110			
SIC Description:		ELEMENTARY AND SECONDARY SCHOOLS			
Approval Years:		2015			
PO Box No:					
Country:		Canada			
Status:					

Map Key	Number of Records	Direction/ Distance (m)	Elev/Diff (m)	Site	DB
Co Admin:		Shirley Beamish			
Choice of Contact:		CO_OFFICIAL			
Phone No Admin:		(705) 722-3555 Ext.243			
Contaminated Facility:		No			
MHSW Facility:		No			
<u>Detail(s)</u>					
Waste Class:		122			
Waste Class Name:		ALKALINE WASTES - OTHER METALS			
Waste Class:		264			
Waste Class Name:		PHOTOPROCESSING WASTES			
Waste Class:		252			
Waste Class Name:		WASTE OILS & LUBRICANTS			
Waste Class:		263			
Waste Class Name:		ORGANIC LABORATORY CHEMICALS			
Waste Class:		146			
Waste Class Name:		OTHER SPECIFIED INORGANICS			
Waste Class:		331			
Waste Class Name:		WASTE COMPRESSED GASES			
Waste Class:		262			
Waste Class Name:		DETERGENTS/SOAPS			
Waste Class:		112			
Waste Class Name:		ACID WASTE - HEAVY METALS			
Waste Class:		148			
Waste Class Name:		INORGANIC LABORATORY CHEMICALS			
Waste Class:		212			
Waste Class Name:		ALIPHATIC SOLVENTS			
Waste Class:		145			
Waste Class Name:		PAINT/PIGMENT/COATING RESIDUES			
Waste Class:		121			
Waste Class Name:		ALKALINE WASTES - HEAVY METALS			
Waste Class:		213			
Waste Class Name:		PETROLEUM DISTILLATES			
Waste Class:		251			
Waste Class Name:		OIL SKIMMINGS & SLUDGES			
<u>8</u>	12 of 16	NNE/82.9	259.1 / -0.13	SIMCOE MUSKOKA CATHOLIC District School Board ST. JOSEPH'S HIGH SCHOOL 243 CUNDLES ROAD EAST BARRIE ON L4M 4S5	GEN
Generator No:		ON1143304			
SIC Code:		611110			
SIC Description:		ELEMENTARY AND SECONDARY SCHOOLS			
Approval Years:		2014			
PO Box No:					
Country:		Canada			
Status:					
Co Admin:		Shirley Beamish			

Map Key	Number of Records	Direction/ Distance (m)	Elev/Diff (m)	Site	DB
Choice of Contact:		CO_OFFICIAL			
Phone No Admin:		(705) 722-3555 Ext.243			
Contaminated Facility:		No			
MHSW Facility:		No			
Detail(s)					
Waste Class:		122			
Waste Class Name:		ALKALINE WASTES - OTHER METALS			
Waste Class:		213			
Waste Class Name:		PETROLEUM DISTILLATES			
Waste Class:		251			
Waste Class Name:		OIL SKIMMINGS & SLUDGES			
Waste Class:		121			
Waste Class Name:		ALKALINE WASTES - HEAVY METALS			
Waste Class:		263			
Waste Class Name:		ORGANIC LABORATORY CHEMICALS			
Waste Class:		146			
Waste Class Name:		OTHER SPECIFIED INORGANICS			
Waste Class:		212			
Waste Class Name:		ALIPHATIC SOLVENTS			
Waste Class:		252			
Waste Class Name:		WASTE OILS & LUBRICANTS			
Waste Class:		145			
Waste Class Name:		PAINT/PIGMENT/COATING RESIDUES			
Waste Class:		264			
Waste Class Name:		PHOTOPROCESSING WASTES			
Waste Class:		112			
Waste Class Name:		ACID WASTE - HEAVY METALS			
Waste Class:		331			
Waste Class Name:		WASTE COMPRESSED GASES			
Waste Class:		262			
Waste Class Name:		DETERGENTS/SOAPS			
Waste Class:		148			
Waste Class Name:		INORGANIC LABORATORY CHEMICALS			
8	13 of 16	NNE/82.9	259.1 / -0.13	SIMCOE MUSKOKA CATHOLIC District School Board ST. JOSEPH'S HIGH SCHOOL 243 CUNDLES ROAD EAST BARRIE ON L4M 4S5	GEN
Generator No:		ON1143304			
SIC Code:					
SIC Description:					
Approval Years:		As of Dec 2018			
PO Box No:					
Country:		Canada			
Status:		Registered			
Co Admin:					
Choice of Contact:					

Map Key	Number of Records	Direction/ Distance (m)	Elev/Diff (m)	Site	DB
Phone No Admin: Contaminated Facility: MHSW Facility:					
<u>Detail(s)</u>					
Waste Class:		112 C			
Waste Class Name:		Acid solutions - containing heavy metals			
Waste Class:		121 C			
Waste Class Name:		Alkaline slutions - containing heavy metals			
Waste Class:		122 C			
Waste Class Name:		Alkaline slutions - containing other metals and non-metals (not cyanide)			
Waste Class:		145 I			
Waste Class Name:		Wastes from the use of pigments, coatings and paints			
Waste Class:		146 C			
Waste Class Name:		Other specified inorganic sludges, slurries or solids			
Waste Class:		148 C			
Waste Class Name:		Misc. wastes and inorganic chemicals			
Waste Class:		148 I			
Waste Class Name:		Misc. wastes and inorganic chemicals			
Waste Class:		148 R			
Waste Class Name:		Misc. wastes and inorganic chemicals			
Waste Class:		212 B			
Waste Class Name:		Aliphatic solvents and residues			
Waste Class:		251 L			
Waste Class Name:		Waste oils/sludges (petroleum based)			
Waste Class:		252 L			
Waste Class Name:		Waste crankcase oils and lubricants			
Waste Class:		262 L			
Waste Class Name:		Detergents and soaps			
Waste Class:		263 A			
Waste Class Name:		Misc. waste organic chemicals			
Waste Class:		263 B			
Waste Class Name:		Misc. waste organic chemicals			
Waste Class:		263 I			
Waste Class Name:		Misc. waste organic chemicals			
Waste Class:		264 C			
Waste Class Name:		Photoprocessing wastes			
Waste Class:		264 T			
Waste Class Name:		Photoprocessing wastes			
Waste Class:		331 I			
Waste Class Name:		Waste compressed gases including cylinders			
8	14 of 16	NNE/82.9	259.1 / -0.13	SIMCOE MUSKOKA CATHOLIC District School Board ST. JOSEPH'S HIGH SCHOOL 243 CUNDLES ROAD EAST	GEN

Map Key	Number of Records	Direction/ Distance (m)	Elev/Diff (m)	Site	DB
BARRIE ON L4M 4S5					
Generator No:		ON1143304			
SIC Code:					
SIC Description:					
Approval Years:		As of Jul 2020			
PO Box No:					
Country:		Canada			
Status:		Registered			
Co Admin:					
Choice of Contact:					
Phone No Admin:					
Contaminated Facility:					
MHSW Facility:					
<u>Detail(s)</u>					
Waste Class:		331 I			
Waste Class Name:		Waste compressed gases including cylinders			
Waste Class:		148 I			
Waste Class Name:		Misc. wastes and inorganic chemicals			
Waste Class:		146 C			
Waste Class Name:		Other specified inorganic sludges, slurries or solids			
Waste Class:		148 R			
Waste Class Name:		Misc. wastes and inorganic chemicals			
Waste Class:		262 L			
Waste Class Name:		Detergents and soaps			
Waste Class:		145 I			
Waste Class Name:		Wastes from the use of pigments, coatings and paints			
Waste Class:		112 C			
Waste Class Name:		Acid solutions - containing heavy metals			
Waste Class:		122 C			
Waste Class Name:		Alkaline slutions - containing other metals and non-metals (not cyanide)			
Waste Class:		264 C			
Waste Class Name:		Photoprocessing wastes			
Waste Class:		264 T			
Waste Class Name:		Photoprocessing wastes			
Waste Class:		146 T			
Waste Class Name:		Other specified inorganic sludges, slurries or solids			
Waste Class:		148 C			
Waste Class Name:		Misc. wastes and inorganic chemicals			
Waste Class:		263 I			
Waste Class Name:		Misc. waste organic chemicals			
Waste Class:		263 B			
Waste Class Name:		Misc. waste organic chemicals			
Waste Class:		263 A			
Waste Class Name:		Misc. waste organic chemicals			
Waste Class:		251 L			
Waste Class Name:		Waste oils/sludges (petroleum based)			

Map Key	Number of Records	Direction/ Distance (m)	Elev/Diff (m)	Site	DB
Waste Class:		252 L			
Waste Class Name:		Waste crankcase oils and lubricants			
Waste Class:		121 C			
Waste Class Name:		Alkaline slutions - containing heavy metals			
Waste Class:		212 B			
Waste Class Name:		Aliphatic solvents and residues			
8	15 of 16	NNE/82.9	259.1 / -0.13	SIMCOE MUSKOKA CATHOLIC District School Board ST. JOSEPH'S HIGH SCHOOL 243 CUNDLES ROAD EAST BARRIE ON L4M 4S5	GEN
Generator No:		ON1143304			
SIC Code:					
SIC Description:					
Approval Years:		As of Nov 2021			
PO Box No:					
Country:		Canada			
Status:		Registered			
Co Admin:					
Choice of Contact:					
Phone No Admin:					
Contaminated Facility:					
MHSW Facility:					
<u>Detail(s)</u>					
Waste Class:		148 C			
Waste Class Name:		Misc. wastes and inorganic chemicals			
Waste Class:		264 C			
Waste Class Name:		Photoprocessing wastes			
Waste Class:		212 B			
Waste Class Name:		Aliphatic solvents and residues			
Waste Class:		122 C			
Waste Class Name:		Alkaline slutions - containing other metals and non-metals (not cyanide)			
Waste Class:		145 I			
Waste Class Name:		Wastes from the use of pigments, coatings and paints			
Waste Class:		148 R			
Waste Class Name:		Misc. wastes and inorganic chemicals			
Waste Class:		146 T			
Waste Class Name:		Other specified inorganic sludges, slurries or solids			
Waste Class:		251 L			
Waste Class Name:		Waste oils/sludges (petroleum based)			
Waste Class:		264 T			
Waste Class Name:		Photoprocessing wastes			
Waste Class:		263 A			
Waste Class Name:		Misc. waste organic chemicals			
Waste Class:		331 I			
Waste Class Name:		Waste compressed gases including cylinders			

Map Key	Number of Records	Direction/ Distance (m)	Elev/Diff (m)	Site	DB
Waste Class: Waste Class Name:		148 I Misc. wastes and inorganic chemicals			
Waste Class: Waste Class Name:		263 I Misc. waste organic chemicals			
Waste Class: Waste Class Name:		263 B Misc. waste organic chemicals			
Waste Class: Waste Class Name:		121 C Alkaline slutions - containing heavy metals			
Waste Class: Waste Class Name:		252 L Waste crankcase oils and lubricants			
Waste Class: Waste Class Name:		112 C Acid solutions - containing heavy metals			
Waste Class: Waste Class Name:		148 T Misc. wastes and inorganic chemicals			
Waste Class: Waste Class Name:		262 L Detergents and soaps			
Waste Class: Waste Class Name:		146 C Other specified inorganic sludges, slurries or solids			
8	16 of 16	NNE/82.9	259.1 / -0.13	SIMCOE MUSKOKA CATHOLIC District School Board ST. JOSEPH'S HIGH SCHOOL 243 CUNDLES ROAD EAST BARRIE ON L4M 4S5	GEN
Generator No: SIC Code: SIC Description: Approval Years: PO Box No: Country: Status: Co Admin: Choice of Contact: Phone No Admin: Contaminated Facility: MHSW Facility:		ON1143304 As of Oct 2022 Canada Registered 			
<u>Detail(s)</u>					
Waste Class: Waste Class Name:		146 C OTHER SPECIFIED INORGANICS			
Waste Class: Waste Class Name:		145 I PAINT/PIGMENT/COATING RESIDUES			
Waste Class: Waste Class Name:		252 L WASTE OILS & LUBRICANTS			
Waste Class: Waste Class Name:		264 T PHOTOPROCESSING WASTES			
Waste Class: Waste Class Name:		263 I ORGANIC LABORATORY CHEMICALS			
Waste Class:		264 C			

Map Key	Number of Records	Direction/ Distance (m)	Elev/Diff (m)	Site	DB
Waste Class Name:		PHOTOPROCESSING WASTES			
Waste Class:		146 T			
Waste Class Name:		OTHER SPECIFIED INORGANICS			
Waste Class:		122 C			
Waste Class Name:		ALKALINE WASTES - OTHER METALS			
Waste Class:		263 B			
Waste Class Name:		ORGANIC LABORATORY CHEMICALS			
Waste Class:		251 L			
Waste Class Name:		OIL SKIMMINGS & SLUDGES			
Waste Class:		212 B			
Waste Class Name:		ALIPHATIC SOLVENTS			
Waste Class:		148 I			
Waste Class Name:		INORGANIC LABORATORY CHEMICALS			
Waste Class:		148 R			
Waste Class Name:		INORGANIC LABORATORY CHEMICALS			
Waste Class:		263 A			
Waste Class Name:		ORGANIC LABORATORY CHEMICALS			
Waste Class:		112 C			
Waste Class Name:		ACID WASTE - HEAVY METALS			
Waste Class:		148 C			
Waste Class Name:		INORGANIC LABORATORY CHEMICALS			
Waste Class:		262 L			
Waste Class Name:		DETERGENTS/SOAPS			
Waste Class:		148 T			
Waste Class Name:		INORGANIC LABORATORY CHEMICALS			
Waste Class:		331 I			
Waste Class Name:		WASTE COMPRESSED GASES			
Waste Class:		121 C			
Waste Class Name:		ALKALINE WASTES - HEAVY METALS			

9	1 of 1	ESE/108.3	262.9 / 3.69	40 ALLIANCE BLVD Barrie ON	WWIS
Well ID:	7110563			Flowing (Y/N):	
Construction Date:				Flow Rate:	
Use 1st:	Monitoring and Test Hole			Data Entry Status:	
Use 2nd:	0			Data Src:	
Final Well Status:	Monitoring and Test Hole			Date Received:	08/28/2008
Water Type:				Selected Flag:	TRUE
Casing Material:				Abandonment Rec:	
Audit No:	Z81881			Contractor:	7241
Tag:	A067610			Form Version:	7
Constructn Method:				Owner:	
Elevation (m):				County:	SIMCOE
Elevatn Reliabilty:				Lot:	
Depth to Bedrock:				Concession:	
Well Depth:				Concession Name:	
Overburden/Bedrock:				Easting NAD83:	
Pump Rate:				Northing NAD83:	
Static Water Level:				Zone:	
Clear/Cloudy:				UTM Reliability:	

Map Key	Number of Records	Direction/ Distance (m)	Elev/Diff (m)	Site	DB
Municipality:		BARRIE CITY			
Site Info:		WKQ-000530			
PDF URL (Map):		https://d2khazk8e83rdv.cloudfront.net/moe_mapping/downloads/2Water/Wells_pdfs/711\7110563.pdf			
<u>Additional Detail(s) (Map)</u>					
Well Completed Date:		08/11/2008			
Year Completed:		2008			
Depth (m):		7.62			
Latitude:		44.4103139866306			
Longitude:		-79.6834535736328			
Path:		711\7110563.pdf			
<u>Bore Hole Information</u>					
Bore Hole ID:	1001766672			Elevation:	
DP2BR:				Elevrc:	
Spatial Status:				Zone:	17
Code OB:				East83:	604823.00
Code OB Desc:				North83:	4918290.00
Open Hole:				Org CS:	UTM83
Cluster Kind:				UTMRC:	3
Date Completed:	08/11/2008			UTMRC Desc:	margin of error : 10 - 30 m
Remarks:				Location Method:	wwr
Loc Method Desc:	on Water Well Record				
Elevrc Desc:					
Location Source Date:					
Improvement Location Source:					
Improvement Location Method:					
Source Revision Comment:					
Supplier Comment:					
<u>Overburden and Bedrock Materials Interval</u>					
Formation ID:	1001869816				
Layer:	3				
Color:	6				
General Color:	BROWN				
Mat1:	28				
Most Common Material:	SAND				
Mat2:					
Mat2 Desc:					
Mat3:	85				
Mat3 Desc:	SOFT				
Formation Top Depth:	5.5				
Formation End Depth:	7.619999885559082				
Formation End Depth UOM:	m				
<u>Overburden and Bedrock Materials Interval</u>					
Formation ID:	1001869815				
Layer:	2				
Color:	6				
General Color:	BROWN				
Mat1:	28				
Most Common Material:	SAND				
Mat2:	06				
Mat2 Desc:	SILT				
Mat3:	73				

Map Key	Number of Records	Direction/ Distance (m)	Elev/Diff (m)	Site	DB
Mat3 Desc:		HARD			
Formation Top Depth:		3.0999999046325684			
Formation End Depth:		5.5			
Formation End Depth UOM:		m			
<u>Overburden and Bedrock Materials Interval</u>					
Formation ID:		1001869814			
Layer:		1			
Color:		6			
General Color:		BROWN			
Mat1:		28			
Most Common Material:		SAND			
Mat2:		11			
Mat2 Desc:		GRAVEL			
Mat3:		85			
Mat3 Desc:		SOFT			
Formation Top Depth:		0.0			
Formation End Depth:		3.0999999046325684			
Formation End Depth UOM:		m			
<u>Annular Space/Abandonment Sealing Record</u>					
Plug ID:		1001869819			
Layer:		2			
Plug From:		0.3100000023841858			
Plug To:		4.269999980926514			
Plug Depth UOM:		m			
<u>Annular Space/Abandonment Sealing Record</u>					
Plug ID:		1001869820			
Layer:		3			
Plug From:		4.269999980926514			
Plug To:		7.619999885559082			
Plug Depth UOM:		m			
<u>Annular Space/Abandonment Sealing Record</u>					
Plug ID:		1001869818			
Layer:		1			
Plug From:		0.0			
Plug To:		0.3100000023841858			
Plug Depth UOM:		m			
<u>Method of Construction & Well Use</u>					
Method Construction ID:		1001869826			
Method Construction Code:		D			
Method Construction:		Direct Push			
Other Method Construction:					
<u>Pipe Information</u>					
Pipe ID:		1001869813			
Casing No:		0			

Map Key	Number of Records	Direction/ Distance (m)	Elev/Diff (m)	Site	DB

Comment:

Alt Name:

Construction Record - Casing

Casing ID: 1001869822
 Layer: 1
 Material: 5
 Open Hole or Material: PLASTIC
 Depth From: 0.0
 Depth To: 4.570000171661377
 Casing Diameter: 5.199999809265137
 Casing Diameter UOM: cm
 Casing Depth UOM: m

Construction Record - Screen

Screen ID: 1001869823
 Layer: 1
 Slot: 10
 Screen Top Depth: 4.570000171661377
 Screen End Depth: 7.619999885559082
 Screen Material: 5
 Screen Depth UOM: m
 Screen Diameter UOM: cm
 Screen Diameter: 6.03000020980835

Water Details

Water ID: 1001869821
 Layer:
 Kind Code:
 Kind:
 Water Found Depth:
 Water Found Depth UOM: m

Hole Diameter

Hole ID: 1001869817
 Diameter: 10.920000076293945
 Depth From: 0.0
 Depth To: 7.619999885559082
 Hole Depth UOM: m
 Hole Diameter UOM: cm

Links

Bore Hole ID:	1001766672	Tag No:	A067610
Depth M:	7.62	Contractor:	7241
Year Completed:	2008	Latitude:	44.4103139866306
Well Completed Dt:	08/11/2008	Longitude:	-79.6834535736328
Audit No:	Z81881	Y:	44.41031398581316
Path:	711\7110563.pdf	X:	-79.68345342112823

[10](#)

1 of 1

WNW/122.9

265.0 / 5.81

201 - 211 Cundles Rd E
Barrie ON

EHS

Order No: 20130111102
 Status: C
 Report Type: Custom Report
 Report Date: 23-JAN-13

Nearest Intersection:
 Municipality:
 Client Prov/State: ON
 Search Radius (km): .25

Map Key	Number of Records	Direction/ Distance (m)	Elev/Diff (m)	Site	DB
Date Received: 09-JAN-13 Previous Site Name: Lot/Building Size: Additional Info Ordered:					
X: -79.687293 Y: 44.412108					
11	1 of 1	ESE/126.3	264.6 / 5.39	40 ALLIANCE BLVD. BARRIE ON	WWIS
Well ID: 7101535 Construction Date: Use 1st: Monitoring Use 2nd: Final Well Status: Monitoring and Test Hole Water Type: Casing Material: Audit No: Z75104 Tag: A061520 Constructn Method: Elevation (m): Elevatn Reliabilty: Depth to Bedrock: Well Depth: Overburden/Bedrock: Pump Rate: Static Water Level: Clear/Cloudy: Municipality: BARRIE CITY Site Info:					
Flowing (Y/N): Flow Rate: Data Entry Status: Data Src: Date Received: 01/29/2008 Selected Flag: TRUE Abandonment Rec: Contractor: 7241 Form Version: 4 Owner: County: SIMCOE Lot: Concession: Concession Name: Easting NAD83: Northing NAD83: Zone: UTM Reliability:					
PDF URL (Map): https://d2khazk8e83rdv.cloudfront.net/moe_mapping/downloads/2Water/Wells_pdfs/710\7101535.pdf					
<u>Additional Detail(s) (Map)</u>					
Well Completed Date: 01/10/2008 Year Completed: 2008 Depth (m): 6.71 Latitude: 44.4102567988769 Longitude: -79.683178544476 Path: 710\7101535.pdf					
<u>Bore Hole Information</u>					
Bore Hole ID: 1001485102 DP2BR: Spatial Status: Code OB: Code OB Desc: Open Hole: Cluster Kind: Date Completed: 01/10/2008 Remarks: Loc Method Desc: on Water Well Record Elevrc Desc: Location Source Date: Improvement Location Source: Improvement Location Method: Source Revision Comment: Supplier Comment:					
Elevation: Elevrc: Zone: 17 East83: 604845.00 North83: 4918284.00 Org CS: UTM83 UTMRC: 3 UTMRC Desc: margin of error : 10 - 30 m Location Method: wwr					
<u>Overburden and Bedrock</u> <u>Materials Interval</u>					

Map Key	Number of Records	Direction/ Distance (m)	Elev/Diff (m)	Site	DB
Formation ID:		1001541210			
Layer:		2			
Color:		6			
General Color:		BROWN			
Mat1:		05			
Most Common Material:		CLAY			
Mat2:		06			
Mat2 Desc:		SILT			
Mat3:		66			
Mat3 Desc:		DENSE			
Formation Top Depth:		0.6100000143051147			
Formation End Depth:		3.6600000858306885			
Formation End Depth UOM:		m			
 <u>Overburden and Bedrock Materials Interval</u>					
Formation ID:		1001541209			
Layer:		1			
Color:		6			
General Color:		BROWN			
Mat1:		01			
Most Common Material:		FILL			
Mat2:		11			
Mat2 Desc:		GRAVEL			
Mat3:		77			
Mat3 Desc:		LOOSE			
Formation Top Depth:		0.0			
Formation End Depth:		0.6100000143051147			
Formation End Depth UOM:		m			
 <u>Overburden and Bedrock Materials Interval</u>					
Formation ID:		1001541211			
Layer:		3			
Color:		2			
General Color:		GREY			
Mat1:		06			
Most Common Material:		SILT			
Mat2:		08			
Mat2 Desc:		FINE SAND			
Mat3:		85			
Mat3 Desc:		SOFT			
Formation Top Depth:		3.6600000858306885			
Formation End Depth:		6.710000038146973			
Formation End Depth UOM:		m			
 <u>Annular Space/Abandonment Sealing Record</u>					
Plug ID:		1001541215			
Layer:		3			
Plug From:		3.0999999046325684			
Plug To:		6.710000038146973			
Plug Depth UOM:		m			
 <u>Annular Space/Abandonment Sealing Record</u>					
Plug ID:		1001541214			

Map Key	Number of Records	Direction/ Distance (m)	Elev/Diff (m)	Site	DB
Layer:		2			
Plug From:		0.30000001192092896			
Plug To:		3.0999999046325684			
Plug Depth UOM:		m			
 <u>Annular Space/Abandonment Sealing Record</u>					
Plug ID:		1001541213			
Layer:		1			
Plug From:		0.0			
Plug To:		0.30000001192092896			
Plug Depth UOM:		m			
 <u>Method of Construction & Well Use</u>					
Method Construction ID:		1001541220			
Method Construction Code:		B			
Method Construction:		Other Method			
Other Method Construction:		GEOPROBE			
 <u>Pipe Information</u>					
Pipe ID:		1001541207			
Casing No:		0			
Comment:					
Alt Name:					
 <u>Construction Record - Casing</u>					
Casing ID:		1001541217			
Layer:					
Material:		5			
Open Hole or Material:		PLASTIC			
Depth From:					
Depth To:		3.6600000858306885			
Casing Diameter:		5.079999923706055			
Casing Diameter UOM:		cm			
Casing Depth UOM:		m			
 <u>Construction Record - Screen</u>					
Screen ID:		1001541218			
Layer:					
Slot:					
Screen Top Depth:					
Screen End Depth:					
Screen Material:		5			
Screen Depth UOM:					
Screen Diameter UOM:					
Screen Diameter:					
 <u>Results of Well Yield Testing</u>					
Pumping Test Method Desc:					
Pump Test ID:		1001541208			
Pump Set At:					
Static Level:					
Final Level After Pumping:					
Recommended Pump Depth:					

Map Key	Number of Records	Direction/ Distance (m)	Elev/Diff (m)	Site	DB
Pumping Rate: Flowing Rate: Recommended Pump Rate: Levels UOM: m Rate UOM: LPM Water State After Test Code: 0 Water State After Test: Pumping Test Method: 0 Pumping Duration HR: Pumping Duration MIN: Flowing: No					
<u>Water Details</u>					
Water ID: 1001541216 Layer: 1 Kind Code: Kind: Water Found Depth: Water Found Depth UOM: m					
<u>Hole Diameter</u>					
Hole ID: 1001541212 Diameter: 11.430000305175781 Depth From: Depth To: 6.710000038146973 Hole Depth UOM: m Hole Diameter UOM: cm					
<u>Links</u>					
Bore Hole ID: 1001485102 Depth M: 6.71 Year Completed: 2008 Well Completed Dt: 01/10/2008 Audit No: Z75104 Path: 710\7101535.pdf					
Tag No: A061520 Contractor: 7241 Latitude: 44.4102567988769 Longitude: -79.683178544476 Y: 44.41025679800549 X: -79.68317839121774					
12	1 of 1	NNW/136.9	262.2 / 2.97	234 Cundles Rd. E, Barrie Barrie ON	SPL
Ref No: 0714-5ZPL9B Year: Incident Dt: 6/6/2004 MOE Response: Dt MOE Arvl on Scn: MOE Reported Dt: 6/6/2004 Dt Document Closed: Site No: Site County/District: Site Geo Ref Meth: Site District Office: Barrie Nearest Watercourse: Site Name: TOWN HOUSE COMPLEX<UNOFFICIAL> Site Address: Site Region: Southwestern Site Municipality: Barrie Site Lot: Site Conc: Site Geo Ref Accu: Site Map Datum:					
Municipality No: Nature of Damage: Discharger Report: Material Group: Oil Health/Env Conseq: Agency Involved:					

Map Key	Number of Records	Direction/ Distance (m)	Elev/Diff (m)	Site	DB
Nothing: Easting: Incident Cause: Unknown Incident Event: Environment Impact: Possible Nature of Impact: Other Impact(s) Contaminant Qty: other - see incident description System Facility Address: Client Name: Client Type: Call Report Location Geodata: Contaminant Code: 12 Contaminant Name: GASOLINE Contaminant Limit 1: Contam Limit Freq 1: Contaminant UN No 1: Receiving Medium: Land Receiving Environment: Incident Reason: Unknown - Reason not determined Incident Summary: Barrie-Spill of gasoline to road, unkwn amnt Activity Preceding Spill: Property 2nd Watershed: Property Tertiary Watershed: Sector Type: SAC Action Class: Spills Source Type:					
13	1 of 12	WSW/147.5	262.9 / 3.75	TRILLIUM CABLE COMMUNICATIONS LTD. 1 SPERLING DRIVE, P.O.BOX 8500 BARRIE ON L4M 6B8	GEN
Generator No: ON1199100 SIC Code: 4814 SIC Description: CABLE TV INDUSTRY Approval Years: 89 PO Box No: Country: Status: Co Admin: Choice of Contact: Phone No Admin: Contaminated Facility: MHSW Facility:					
<u>Detail(s)</u>					
Waste Class:		122			
Waste Class Name:		ALKALINE WASTES - OTHER METALS			
13	2 of 12	WSW/147.5	262.9 / 3.75	TRILLIUM CABLE COMMUNICATIONS LTD.37-536 1 SPERLING DRIVE, P.O.BOX 8500 BARRIE ON L4M 6B8	GEN
Generator No: ON1199100 SIC Code: 4814 SIC Description: CABLE TV INDUSTRY Approval Years: 92,93,94,95,96,97,98 PO Box No: Country: Status: Co Admin:					

Map Key	Number of Records	Direction/ Distance (m)	Elev/Diff (m)	Site	DB
Choice of Contact: Phone No Admin: Contaminated Facility: MHSW Facility:					
<u>Detail(s)</u>					
Waste Class:		122			
Waste Class Name:		ALKALINE WASTES - OTHER METALS			
13	3 of 12	WSW/147.5	262.9 / 3.75	1 Sperling Drive Barrie ON	EHS
Order No:		20061207007		Nearest Intersection:	
Status:		C		Municipality:	
Report Type:		Custom Report		Client Prov/State: ON	
Report Date:		12/12/2006		Search Radius (km): 0.25	
Date Received:		12/7/2006		X: -79.687787	
Previous Site Name:				Y: 44.410797	
Lot/Building Size:					
Additional Info Ordered:					
13	4 of 12	WSW/147.5	262.9 / 3.75	Rogers Communications Inc. 1 Sperling Dr Barrie ON	CA
Certificate #:		8531-8HFRNS			
Application Year:		2011			
Issue Date:		6/9/2011			
Approval Type:		Air			
Status:		Approved			
Application Type:					
Client Name:					
Client Address:					
Client City:					
Client Postal Code:					
Project Description:					
Contaminants:					
Emission Control:					
13	5 of 12	WSW/147.5	262.9 / 3.75	Rogers Communications 1 Sperling Drive Barrie ON	GEN
Generator No:		ON8531552			
SIC Code:		517510			
SIC Description:					
Approval Years:		2013			
PO Box No:					
Country:					
Status:					
Co Admin:					
Choice of Contact:					
Phone No Admin:					
Contaminated Facility:					
MHSW Facility:					
<u>Detail(s)</u>					
Waste Class:		122			

Map Key	Number of Records	Direction/ Distance (m)	Elev/Diff (m)	Site	DB
Waste Class Name:		ALKALINE WASTES - OTHER METALS			
Waste Class:		112			
Waste Class Name:		ACID WASTE - HEAVY METALS			
13	6 of 12	WSW/147.5	262.9 / 3.75	Rogers Communications Inc. 1 Sperling Dr Barrie ON M4Y 2Y5	ECA
Approval No:		8531-8HFRNS		MOE District:	Barrie
Approval Date:		2011-06-09		City:	
Status:		Approved		Longitude:	-79.6872
Record Type:		ECA		Latitude:	44.410213
Link Source:		IDS		Geometry X:	
SWP Area Name:		Nottawasaga Valley		Geometry Y:	
Approval Type:		ECA-AIR			
Project Type:		AIR			
Business Name:		Rogers Communications Inc.			
Address:		1 Sperling Dr			
Full Address:					
Full PDF Link:		https://www.accessenvironment.ene.gov.on.ca/instruments/2931-8CBL9F-14.pdf			
PDF Site Location:					
13	7 of 12	WSW/147.5	262.9 / 3.75	Rogers Communications 1 Sperling Drive Barrie ON L4M 4L5	GEN
Generator No:		ON8531552			
SIC Code:		517510			
SIC Description:		517510			
Approval Years:		2015			
PO Box No:					
Country:		Canada			
Status:					
Co Admin:		Joanne Byers			
Choice of Contact:		CO_ADMIN			
Phone No Admin:		647-747-8780 Ext.			
Contaminated Facility:		No			
MHSW Facility:		No			
Detail(s)					
Waste Class:		122			
Waste Class Name:		ALKALINE WASTES - OTHER METALS			
Waste Class:		112			
Waste Class Name:		ACID WASTE - HEAVY METALS			
13	8 of 12	WSW/147.5	262.9 / 3.75	Rogers Communications 1 Sperling Drive Barrie ON L4M 4L5	GEN
Generator No:		ON8531552			
SIC Code:		517510			
SIC Description:		517510			
Approval Years:		2016			
PO Box No:					
Country:		Canada			
Status:					
Co Admin:		Joanne Byers			
Choice of Contact:		CO_ADMIN			
Phone No Admin:		647-747-8780 Ext.			

Map Key	Number of Records	Direction/ Distance (m)	Elev/Diff (m)	Site	DB
Contaminated Facility:		No			
MHSW Facility:		No			
<u>Detail(s)</u>					
Waste Class:		112			
Waste Class Name:		ACID WASTE - HEAVY METALS			
Waste Class:		122			
Waste Class Name:		ALKALINE WASTES - OTHER METALS			
<u>13</u>	9 of 12	WSW/147.5	262.9 / 3.75	Rogers Communications 1 Sperling Drive Barrie ON L4M 4L5	GEN
Generator No:		ON8531552			
SIC Code:		517510			
SIC Description:		517510			
Approval Years:		2014			
PO Box No:					
Country:		Canada			
Status:					
Co Admin:		Jennifer Arnold			
Choice of Contact:		CO_ADMIN			
Phone No Admin:		905-670-1907 Ext.			
Contaminated Facility:		No			
MHSW Facility:		No			
<u>Detail(s)</u>					
Waste Class:		122			
Waste Class Name:		ALKALINE WASTES - OTHER METALS			
Waste Class:		112			
Waste Class Name:		ACID WASTE - HEAVY METALS			
<u>13</u>	10 of 12	WSW/147.5	262.9 / 3.75	Rogers Communications 1 Sperling Drive Barrie ON L4M 4L5	GEN
Generator No:		ON8531552			
SIC Code:					
SIC Description:					
Approval Years:		As of Dec 2018			
PO Box No:					
Country:		Canada			
Status:		Registered			
Co Admin:					
Choice of Contact:					
Phone No Admin:					
Contaminated Facility:					
MHSW Facility:					
<u>Detail(s)</u>					
Waste Class:		112 C			
Waste Class Name:		Acid solutions - containing heavy metals			
Waste Class:		122 C			
Waste Class Name:		Alkaline slutions - containing other metals and non-metals (not cyanide)			

Map Key	Number of Records	Direction/ Distance (m)	Elev/Diff (m)	Site	DB
13	11 of 12	WSW/147.5	262.9 / 3.75	Rogers Communications 1 Sperling Drive Barrie ON L4M 4L5	GEN
Generator No: ON8531552 SIC Code: SIC Description: Approval Years: As of Oct 2019 PO Box No: Country: Canada Status: Registered Co Admin: Choice of Contact: Phone No Admin: Contaminated Facility: MHSW Facility:					
<u>Detail(s)</u>					
Waste Class:		112 C			
Waste Class Name:		Acid solutions - containing heavy metals			
13	12 of 12	WSW/147.5	262.9 / 3.75	Rogers Communications Inc. 1 Sperling Drive Barrie ON L4M6K9	GEN
Generator No: ON7812779 SIC Code: SIC Description: Approval Years: As of Nov 2021 PO Box No: Country: Canada Status: Registered Co Admin: Choice of Contact: Phone No Admin: Contaminated Facility: MHSW Facility:					
<u>Detail(s)</u>					
Waste Class:		221 I			
Waste Class Name:		Light fuels			
14	1 of 1	NW/148.7	264.9 / 5.67	lot 20 con 3 ON	WWIS
Well ID: 5712309 Construction Date: Use 1st: Domestic Use 2nd: 0 Final Well Status: Water Supply Water Type: Casing Material: Audit No: Tag: Constructn Method: Elevation (m): Elevatn Reliabilty: Depth to Bedrock: Well Depth: Overburden/Bedrock: Pump Rate:					
Flowing (Y/N): Flow Rate: Data Entry Status: Data Src: 1 Date Received: 07/17/1975 Selected Flag: TRUE Abandonment Rec: Contractor: 1204 Form Version: 1 Owner: County: SIMCOE Lot: 020 Concession: 03 Concession Name: CON Easting NAD83: Northing NAD83:					

Map Key	Number of Records	Direction/ Distance (m)	Elev/Diff (m)	Site	DB
Static Water Level: Clear/Cloudy: Municipality: Site Info:			Zone: UTM Reliability:		
VESPRA TOWNSHIP					
PDF URL (Map):			https://d2khazk8e83rdv.cloudfront.net/moe_mapping/downloads/2Water/Wells_pdfs/571\5712309.pdf		
<u>Additional Detail(s) (Map)</u>					
Well Completed Date:			06/23/1975		
Year Completed:			1975		
Depth (m):			45.72		
Latitude:			44.4129118439676		
Longitude:			-79.6870201609155		
Path:			571\5712309.pdf		
<u>Bore Hole Information</u>					
Bore Hole ID:			10390080		
DP2BR:			Elevation:		
Spatial Status:			Elevrc:		
Code OB:			Zone:		
Code OB Desc:			East83:		
Open Hole:			North83:		
Cluster Kind:			Org CS:		
Date Completed:			UTMRC:		
Remarks:			UTMRC Desc:		
Loc Method Desc:			Location Method:		
Elevrc Desc:			margin of error : 100 m - 300 m		
Location Source Date:			p5		
Improvement Location Source:					
Improvement Location Method:					
Source Revision Comment:					
Supplier Comment:					
<u>Overburden and Bedrock</u>					
<u>Materials Interval</u>					
Formation ID:			932306523		
Layer:			4		
Color:			2		
General Color:			GREY		
Mat1:			05		
Most Common Material:			CLAY		
Mat2:			11		
Mat2 Desc:			GRAVEL		
Mat3:			13		
Mat3 Desc:			BOULDERS		
Formation Top Depth:			21.0		
Formation End Depth:			91.0		
Formation End Depth UOM:			ft		
<u>Overburden and Bedrock</u>					
<u>Materials Interval</u>					
Formation ID:			932306520		
Layer:			1		
Color:			6		
General Color:			BROWN		
Mat1:			28		
Most Common Material:			SAND		
Mat2:			01		

Map Key	Number of Records	Direction/ Distance (m)	Elev/Diff (m)	Site	DB
Mat2 Desc:		FILL			
Mat3:					
Mat3 Desc:					
Formation Top Depth:		0.0			
Formation End Depth:		3.0			
Formation End Depth UOM:		ft			
<u>Overburden and Bedrock Materials Interval</u>					
Formation ID:		932306524			
Layer:		5			
Color:		2			
General Color:		GREY			
Mat1:		28			
Most Common Material:		SAND			
Mat2:		05			
Mat2 Desc:		CLAY			
Mat3:					
Mat3 Desc:					
Formation Top Depth:		91.0			
Formation End Depth:		127.0			
Formation End Depth UOM:		ft			
<u>Overburden and Bedrock Materials Interval</u>					
Formation ID:		932306521			
Layer:		2			
Color:		6			
General Color:		BROWN			
Mat1:		05			
Most Common Material:		CLAY			
Mat2:		85			
Mat2 Desc:		SOFT			
Mat3:					
Mat3 Desc:					
Formation Top Depth:		3.0			
Formation End Depth:		14.0			
Formation End Depth UOM:		ft			
<u>Overburden and Bedrock Materials Interval</u>					
Formation ID:		932306522			
Layer:		3			
Color:		6			
General Color:		BROWN			
Mat1:		28			
Most Common Material:		SAND			
Mat2:		11			
Mat2 Desc:		GRAVEL			
Mat3:					
Mat3 Desc:					
Formation Top Depth:		14.0			
Formation End Depth:		21.0			
Formation End Depth UOM:		ft			
<u>Overburden and Bedrock Materials Interval</u>					
Formation ID:		932306525			

Map Key	Number of Records	Direction/ Distance (m)	Elev/Diff (m)	Site	DB
Layer:		6			
Color:		2			
General Color:		GREY			
Mat1:		06			
Most Common Material:		SILT			
Mat2:		28			
Mat2 Desc:		SAND			
Mat3:					
Mat3 Desc:					
Formation Top Depth:		127.0			
Formation End Depth:		145.0			
Formation End Depth UOM:		ft			
 <u>Overburden and Bedrock</u>					
<u>Materials Interval</u>					
Formation ID:		932306526			
Layer:		7			
Color:		6			
General Color:		BROWN			
Mat1:		08			
Most Common Material:		FINE SAND			
Mat2:					
Mat2 Desc:					
Mat3:					
Mat3 Desc:					
Formation Top Depth:		145.0			
Formation End Depth:		150.0			
Formation End Depth UOM:		ft			
 <u>Method of Construction & Well</u>					
<u>Use</u>					
Method Construction ID:		965712309			
Method Construction Code:		1			
Method Construction:		Cable Tool			
Other Method Construction:					
 <u>Pipe Information</u>					
Pipe ID:		10938650			
Casing No:		1			
Comment:					
Alt Name:					
 <u>Construction Record - Casing</u>					
Casing ID:		930639978			
Layer:		1			
Material:		1			
Open Hole or Material:		STEEL			
Depth From:					
Depth To:		146.0			
Casing Diameter:		6.0			
Casing Diameter UOM:		inch			
Casing Depth UOM:		ft			
 <u>Construction Record - Screen</u>					
Screen ID:		933368221			
Layer:		1			
Slot:		006			

Map Key	Number of Records	Direction/ Distance (m)	Elev/Diff (m)	Site	DB
Screen Top Depth:		146.0			
Screen End Depth:		150.0			
Screen Material:					
Screen Depth UOM:		ft			
Screen Diameter UOM:		inch			
Screen Diameter:		5.0			
<u>Results of Well Yield Testing</u>					
Pumping Test Method Desc:		BAILER			
Pump Test ID:		995712309			
Pump Set At:					
Static Level:		92.0			
Final Level After Pumping:		130.0			
Recommended Pump Depth:		140.0			
Pumping Rate:		5.0			
Flowing Rate:					
Recommended Pump Rate:		5.0			
Levels UOM:		ft			
Rate UOM:		GPM			
Water State After Test Code:		2			
Water State After Test:		CLOUDY			
Pumping Test Method:		2			
Pumping Duration HR:		1			
Pumping Duration MIN:		30			
Flowing:		No			
<u>Draw Down & Recovery</u>					
Pump Test Detail ID:		934301392			
Test Type:		Recovery			
Test Duration:		15			
Test Level:		110.0			
Test Level UOM:		ft			
<u>Draw Down & Recovery</u>					
Pump Test Detail ID:		935092671			
Test Type:		Recovery			
Test Duration:		60			
Test Level:		92.0			
Test Level UOM:		ft			
<u>Draw Down & Recovery</u>					
Pump Test Detail ID:		934826873			
Test Type:		Recovery			
Test Duration:		45			
Test Level:		92.0			
Test Level UOM:		ft			
<u>Draw Down & Recovery</u>					
Pump Test Detail ID:		934575882			
Test Type:		Recovery			
Test Duration:		30			
Test Level:		92.0			
Test Level UOM:		ft			
<u>Water Details</u>					

Map Key	Number of Records	Direction/ Distance (m)	Elev/Diff (m)	Site	DB
Water ID:		933872134			
Layer:		1			
Kind Code:		1			
Kind:		FRESH			
Water Found Depth:		145.0			
Water Found Depth UOM:		ft			
Links					
Bore Hole ID:	10390080			Tag No:	
Depth M:	45.72			Contractor:	1204
Year Completed:	1975			Latitude:	44.4129118439676
Well Completed Dt:	06/23/1975			Longitude:	-79.6870201609155
Audit No:				Y:	44.412911842914255
Path:	571\5712309.pdf			X:	-79.68702000810188

15	1 of 1	SW/152.5	261.6 / 2.39	364 ST. VINCENT ST Barrie ON	WWIS
Well ID:	7191074			Flowing (Y/N):	
Construction Date:				Flow Rate:	
Use 1st:	Monitoring			Data Entry Status:	
Use 2nd:				Data Src:	
Final Well Status:	Observation Wells			Date Received:	11/09/2012
Water Type:				Selected Flag:	TRUE
Casing Material:				Abandonment Rec:	
Audit No:	Z156770			Contractor:	7241
Tag:	A137032			Form Version:	7
Constructn Method:				Owner:	
Elevation (m):				County:	SIMCOE
Elevatn Reliabilty:				Lot:	
Depth to Bedrock:				Concession:	
Well Depth:				Concession Name:	
Overburden/Bedrock:				Easting NAD83:	
Pump Rate:				Northing NAD83:	
Static Water Level:				Zone:	
Clear/Cloudy:				UTM Reliability:	
Municipality:	BARRIE CITY (VESPRE)				
Site Info:					
PDF URL (Map):	https://d2khazk8e83rdv.cloudfront.net/moe_mapping/downloads/2Water/Wells_pdfs/719\7191074.pdf				

Additional Detail(s) (Map)

Well Completed Date: 08/09/2012
 Year Completed: 2012
 Depth (m): 4.8768
 Latitude: 44.4097679874031
 Longitude: -79.6868569006947
 Path: 719\7191074.pdf

Bore Hole Information

Bore Hole ID:	1004200206	Elevation:	
DP2BR:		Elevrc:	
Spatial Status:		Zone:	17
Code OB:		East83:	604553.00
Code OB Desc:		North83:	4918225.00
Open Hole:		Org CS:	UTM83
Cluster Kind:		UTMRC:	4
Date Completed:	08/09/2012	UTMRC Desc:	margin of error : 30 m - 100 m
Remarks:		Location Method:	wwr

Map Key	Number of Records	Direction/ Distance (m)	Elev/Diff (m)	Site	DB
Loc Method Desc:		on Water Well Record			
Elevrc Desc:					
Location Source Date:					
Improvement Location Source:					
Improvement Location Method:					
Source Revision Comment:					
Supplier Comment:					
<u>Overburden and Bedrock</u>					
<u>Materials Interval</u>					
Formation ID:		1004489837			
Layer:		1			
Color:		6			
General Color:		BROWN			
Mat1:		28			
Most Common Material:		SAND			
Mat2:					
Mat2 Desc:					
Mat3:					
Mat3 Desc:					
Formation Top Depth:		0.0			
Formation End Depth:		12.0			
Formation End Depth UOM:		ft			
<u>Overburden and Bedrock</u>					
<u>Materials Interval</u>					
Formation ID:		1004489838			
Layer:		2			
Color:		6			
General Color:		BROWN			
Mat1:		28			
Most Common Material:		SAND			
Mat2:		84			
Mat2 Desc:		SILTY			
Mat3:					
Mat3 Desc:					
Formation Top Depth:		12.0			
Formation End Depth:		16.0			
Formation End Depth UOM:		ft			
<u>Annular Space/Abandonment</u>					
<u>Sealing Record</u>					
Plug ID:		1004489847			
Layer:		3			
Plug From:		9.0			
Plug To:		16.0			
Plug Depth UOM:		ft			
<u>Annular Space/Abandonment</u>					
<u>Sealing Record</u>					
Plug ID:		1004489846			
Layer:		2			
Plug From:		0.5			
Plug To:		9.0			
Plug Depth UOM:		ft			
<u>Annular Space/Abandonment</u>					
<u>Sealing Record</u>					

Map Key	Number of Records	Direction/ Distance (m)	Elev/Diff (m)	Site	DB
Plug ID:		1004489845			
Layer:		1			
Plug From:		0.0			
Plug To:		0.5			
Plug Depth UOM:		ft			
 <u>Method of Construction & Well Use</u>					
Method Construction ID:		1004489844			
Method Construction Code:		D			
Method Construction:		Direct Push			
Other Method Construction:					
 <u>Pipe Information</u>					
Pipe ID:		1004489836			
Casing No:		0			
Comment:					
Alt Name:					
 <u>Construction Record - Casing</u>					
Casing ID:		1004489841			
Layer:		1			
Material:		5			
Open Hole or Material:		PLASTIC			
Depth From:		0.0			
Depth To:		14.0			
Casing Diameter:		1.25			
Casing Diameter UOM:		inch			
Casing Depth UOM:		ft			
 <u>Construction Record - Screen</u>					
Screen ID:		1004489842			
Layer:		1			
Slot:		10			
Screen Top Depth:		11.0			
Screen End Depth:		16.0			
Screen Material:		5			
Screen Depth UOM:		ft			
Screen Diameter UOM:		inch			
Screen Diameter:		1.2999999523162842			
 <u>Water Details</u>					
Water ID:		1004489840			
Layer:		1			
Kind Code:					
Kind:					
Water Found Depth:					
Water Found Depth UOM:		ft			
 <u>Hole Diameter</u>					
Hole ID:		1004489839			
Diameter:		2.25			
Depth From:		0.0			
Depth To:		16.0			

Map Key	Number of Records	Direction/ Distance (m)	Elev/Diff (m)	Site	DB
Hole Depth UOM:		ft			
Hole Diameter UOM:		inch			
<u>Links</u>					
Bore Hole ID:	1004200206			Tag No:	A137032
Depth M:	4.8768			Contractor:	7241
Year Completed:	2012			Latitude:	44.4097679874031
Well Completed Dt:	08/09/2012			Longitude:	-79.6868569006947
Audit No:	Z156770			Y:	44.40976798585991
Path:	719\7191074.pdf			X:	-79.6868567486269

16	1 of 1	ESE/155.8	264.9 / 5.67	40 ALLIANCE RD Barrie ON	WWIS
Well ID:	7100530			Flowing (Y/N):	
Construction Date:				Flow Rate:	
Use 1st:	Monitoring			Data Entry Status:	
Use 2nd:				Data Src:	
Final Well Status:	Test Hole			Date Received:	11/16/2007
Water Type:				Selected Flag:	TRUE
Casing Material:				Abandonment Rec:	
Audit No:	M00153			Contractor:	7241
Tag:	A063717			Form Version:	5
Constructn Method:				Owner:	
Elevation (m):				County:	SIMCOE
Elevatn Reliabilty:				Lot:	
Depth to Bedrock:				Concession:	
Well Depth:				Concession Name:	
Overburden/Bedrock:				Easting NAD83:	
Pump Rate:				Northing NAD83:	
Static Water Level:				Zone:	
Clear/Cloudy:				UTM Reliability:	
Municipality:	BARRIE CITY				
Site Info:					
PDF URL (Map):	https://d2khazk8e83rdv.cloudfront.net/moe_mapping/downloads/2Water/Wells_pdfs/710\7100530.pdf				

Additional Detail(s) (Map)

Well Completed Date:	10/10/2007
Year Completed:	2007
Depth (m):	
Latitude:	44.4097832713262
Longitude:	-79.6827119081694
Path:	710\7100530.pdf
PDF URL (Map):	https://d2khazk8e83rdv.cloudfront.net/moe_mapping/downloads/2Water/Wells_pdfs/710\7100530.pdf

Additional Detail(s) (Map)

Well Completed Date:	10/10/2007
Year Completed:	2007
Depth (m):	
Latitude:	44.4100647481072
Longitude:	-79.6829191025867
Path:	710\7100530.pdf
PDF URL (Map):	https://d2khazk8e83rdv.cloudfront.net/moe_mapping/downloads/2Water/Wells_pdfs/710\7100530.pdf

Additional Detail(s) (Map)

Map Key	Number of Records	Direction/ Distance (m)	Elev/Diff (m)	Site	DB
Well Completed Date:		10/10/2007			
Year Completed:		2007			
Depth (m):		7.7			
Latitude:		44.4096986457957			
Longitude:		-79.6823998197039			
Path:		710\7100530.pdf			
PDF URL (Map):		https://d2khazk8e83rdv.cloudfront.net/moe_mapping/downloads/2Water/Wells_pdfs/710\7100530.pdf			
<u>Additional Detail(s) (Map)</u>					
Well Completed Date:		10/10/2007			
Year Completed:		2007			
Depth (m):					
Latitude:		44.4097318752118			
Longitude:		-79.6829391335995			
Path:		710\7100530.pdf			
PDF URL (Map):		https://d2khazk8e83rdv.cloudfront.net/moe_mapping/downloads/2Water/Wells_pdfs/710\7100530.pdf			
<u>Additional Detail(s) (Map)</u>					
Well Completed Date:		10/10/2007			
Year Completed:		2007			
Depth (m):					
Latitude:		44.4099680596257			
Longitude:		-79.6831222261965			
Path:		710\7100530.pdf			
<u>Bore Hole Information</u>					
Bore Hole ID:	1000055217			Elevation:	
DP2BR:				Elevrc:	
Spatial Status:				Zone:	17
Code OB:				East83:	604908.00
Code OB Desc:				North83:	4918223.00
Open Hole:				Org CS:	UTM83
Cluster Kind:				UTMRC:	3
Date Completed:	10/10/2007			UTMRC Desc:	margin of error : 10 - 30 m
Remarks:				Location Method:	www
Loc Method Desc:		on Water Well Record			
Elevrc Desc:					
Location Source Date:					
Improvement Location Source:					
Improvement Location Method:					
Source Revision Comment:					
Supplier Comment:					
<u>Overburden and Bedrock</u>					
<u>Materials Interval</u>					
Formation ID:		1001508391			
Layer:		3			
Color:		2			
General Color:		GREY			
Mat1:		28			
Most Common Material:		SAND			
Mat2:		06			
Mat2 Desc:		SILT			
Mat3:		05			
Mat3 Desc:		CLAY			
Formation Top Depth:		2.0			

Map Key	Number of Records	Direction/ Distance (m)	Elev/Diff (m)	Site	DB
Formation End Depth:		7.699999809265137			
Formation End Depth UOM:		m			
<u>Overburden and Bedrock Materials Interval</u>					
Formation ID:		1001508389			
Layer:		1			
Color:		6			
General Color:		BROWN			
Mat1:		01			
Most Common Material:		FILL			
Mat2:		11			
Mat2 Desc:		GRAVEL			
Mat3:		77			
Mat3 Desc:		LOOSE			
Formation Top Depth:		0.0			
Formation End Depth:		0.6000000238418579			
Formation End Depth UOM:		m			
<u>Overburden and Bedrock Materials Interval</u>					
Formation ID:		1001508390			
Layer:		2			
Color:		6			
General Color:		BROWN			
Mat1:		28			
Most Common Material:		SAND			
Mat2:		06			
Mat2 Desc:		SILT			
Mat3:		77			
Mat3 Desc:		LOOSE			
Formation Top Depth:		0.6000000238418579			
Formation End Depth:		2.0			
Formation End Depth UOM:		m			
<u>Annular Space/Abandonment Sealing Record</u>					
Plug ID:		1001508394			
Layer:		2			
Plug From:		0.30000001192092896			
Plug To:		4.340000152587891			
Plug Depth UOM:		m			
<u>Annular Space/Abandonment Sealing Record</u>					
Plug ID:		1001508395			
Layer:		3			
Plug From:		4.340000152587891			
Plug To:		7.699999809265137			
Plug Depth UOM:		m			
<u>Annular Space/Abandonment Sealing Record</u>					
Plug ID:		1001508393			
Layer:		1			
Plug From:		0.0			
Plug To:		0.30000001192092896			

Map Key	Number of Records	Direction/ Distance (m)	Elev/Diff (m)	Site	DB
Plug Depth UOM:		m			
<u>Method of Construction & Well Use</u>					
Method Construction ID:		1001508399			
Method Construction Code:		2			
Method Construction:		Rotary (Convent.)			
Other Method Construction:					
<u>Pipe Information</u>					
Pipe ID:		1001508388			
Casing No:		0			
Comment:					
Alt Name:					
<u>Construction Record - Casing</u>					
Casing ID:		1001508397			
Layer:		2			
Material:		5			
Open Hole or Material:		PLASTIC			
Depth From:		4.599999904632568			
Depth To:		7.699999809265137			
Casing Diameter:		5.0			
Casing Diameter UOM:		cm			
Casing Depth UOM:		m			
<u>Construction Record - Casing</u>					
Casing ID:		1001508396			
Layer:		1			
Material:		5			
Open Hole or Material:		PLASTIC			
Depth From:		0.0			
Depth To:		4.599999904632568			
Casing Diameter:		5.0			
Casing Diameter UOM:		cm			
Casing Depth UOM:		m			
<u>Hole Diameter</u>					
Hole ID:		1001508392			
Diameter:		11.0			
Depth From:		0.0			
Depth To:		7.699999809265137			
Hole Depth UOM:		m			
Hole Diameter UOM:		cm			
<u>Bore Hole Information</u>					
Bore Hole ID:		1001508368		Elevation:	
DP2BR:				Elevrc:	
Spatial Status:				Zone:	17
Code OB:				East83:	604850.00
Code OB Desc:				North83:	4918252.00
Open Hole:				Org CS:	UTM83
Cluster Kind:		This is a record from cluster log sheet		UTMRC:	3
Date Completed:		10/10/2007		UTMRC Desc:	margin of error : 10 - 30 m
Remarks:				Location Method:	wwr

Map Key	Number of Records	Direction/ Distance (m)	Elev/Diff (m)	Site	DB
Loc Method Desc:		on Water Well Record			
Elevrc Desc:					
Location Source Date:					
Improvement Location Source:					
Improvement Location Method:					
Source Revision Comment:					
Supplier Comment:					
<u>Annular Space/Abandonment Sealing Record</u>					
Plug ID:		1001508372			
Layer:					
Plug From:					
Plug To:					
Plug Depth UOM:					
<u>Method of Construction & Well Use</u>					
Method Construction ID:		1001508371			
Method Construction Code:					
Method Construction:					
Other Method Construction:		ROTARY			
<u>Pipe Information</u>					
Pipe ID:		1001508374			
Casing No:		0			
Comment:					
Alt Name:					
<u>Construction Record - Casing</u>					
Casing ID:		1001508376			
Layer:					
Material:		5			
Open Hole or Material:		PLASTIC			
Depth From:					
Depth To:		4.650000095367432			
Casing Diameter:					
Casing Diameter UOM:					
Casing Depth UOM:		m			
<u>Construction Record - Screen</u>					
Screen ID:		1001508375			
Layer:					
Slot:					
Screen Top Depth:		4.650000095367432			
Screen End Depth:		7.75			
Screen Material:					
Screen Depth UOM:		m			
Screen Diameter UOM:					
Screen Diameter:					
<u>Results of Well Yield Testing</u>					
Pumping Test Method Desc:					
Pump Test ID:		1001508377			
Pump Set At:					

Map Key	Number of Records	Direction/ Distance (m)	Elev/Diff (m)	Site	DB
Static Level: Final Level After Pumping: Recommended Pump Depth: Pumping Rate: Flowing Rate: Recommended Pump Rate: Levels UOM: Rate UOM: Water State After Test Code: Water State After Test: Pumping Test Method: Pumping Duration HR: Pumping Duration MIN: Flowing:					
<u>Hole Diameter</u>					
Hole ID:		1001508370			
Diameter:		11.0			
Depth From:					
Depth To:		7.75			
Hole Depth UOM:		m			
Hole Diameter UOM:		cm			
<u>Bore Hole Information</u>					
Bore Hole ID:	1001508378			Elevation:	
DP2BR:				Elevrc:	
Spatial Status:				Zone:	17
Code OB:				East83:	604866.00
Code OB Desc:				North83:	4918263.00
Open Hole:				Org CS:	UTM83
Cluster Kind:	This is a record from cluster log sheet			UTMRC:	3
Date Completed:	10/10/2007			UTMRC Desc:	margin of error : 10 - 30 m
Remarks:				Location Method:	www
Loc Method Desc:	on Water Well Record				
Elevrc Desc:					
Location Source Date:					
Improvement Location Source:					
Improvement Location Method:					
Source Revision Comment:					
Supplier Comment:					
<u>Annular Space/Abandonment</u>					
<u>Sealing Record</u>					
Plug ID:		1001508382			
Layer:					
Plug From:					
Plug To:					
Plug Depth UOM:					
<u>Method of Construction & Well</u>					
<u>Use</u>					
Method Construction ID:	1001508381				
Method Construction Code:					
Method Construction:					
Other Method Construction:	ROTARY				
<u>Pipe Information</u>					

Map Key	Number of Records	Direction/ Distance (m)	Elev/Diff (m)	Site	DB
Pipe ID: Casing No: Comment: Alt Name:		1001508384 0			
<u>Construction Record - Casing</u>					
Casing ID: Layer: Material: Open Hole or Material: Depth From: Depth To: Casing Diameter: Casing Diameter UOM: Casing Depth UOM:		1001508386 5 PLASTIC 4.650000095367432 m			
<u>Construction Record - Screen</u>					
Screen ID: Layer: Slot: Screen Top Depth: Screen End Depth: Screen Material: Screen Depth UOM: Screen Diameter UOM: Screen Diameter:		1001508385 4.650000095367432 7.75 m			
<u>Results of Well Yield Testing</u>					
Pumping Test Method Desc: Pump Test ID: Pump Set At: Static Level: Final Level After Pumping: Recommended Pump Depth: Pumping Rate: Flowing Rate: Recommended Pump Rate: Levels UOM: Rate UOM: Water State After Test Code: Water State After Test: Pumping Test Method: Pumping Duration HR: Pumping Duration MIN: Flowing:		1001508387			
<u>Hole Diameter</u>					
Hole ID: Diameter: Depth From: Depth To: Hole Depth UOM: Hole Diameter UOM:		1001508380 11.0 7.75 m cm			
<u>Bore Hole Information</u>					
Bore Hole ID: DP2BR:	1001508348			Elevation: Elevrc:	

Map Key	Number of Records	Direction/ Distance (m)	Elev/Diff (m)	Site	DB
Spatial Status:				Zone:	17
Code OB:				East83:	604883.00
Code OB Desc:				North83:	4918232.00
Open Hole:				Org CS:	UTM83
Cluster Kind:		This is a record from cluster log sheet		UTMRC:	3
Date Completed:		10/10/2007		UTMRC Desc:	margin of error : 10 - 30 m
Remarks:				Location Method:	wwr
Loc Method Desc:		on Water Well Record			
Elevrc Desc:					
Location Source Date:					
Improvement Location Source:					
Improvement Location Method:					
Source Revision Comment:					
Supplier Comment:					
<u>Annular Space/Abandonment Sealing Record</u>					
Plug ID:		1001508352			
Layer:					
Plug From:					
Plug To:					
Plug Depth UOM:					
<u>Method of Construction & Well Use</u>					
Method Construction ID:		1001508351			
Method Construction Code:					
Method Construction:					
Other Method Construction:		ROTARY			
<u>Pipe Information</u>					
Pipe ID:		1001508354			
Casing No:		0			
Comment:					
Alt Name:					
<u>Construction Record - Casing</u>					
Casing ID:		1001508356			
Layer:					
Material:		5			
Open Hole or Material:		PLASTIC			
Depth From:					
Depth To:		4.650000095367432			
Casing Diameter:					
Casing Diameter UOM:					
Casing Depth UOM:		m			
<u>Construction Record - Screen</u>					
Screen ID:		1001508355			
Layer:					
Slot:					
Screen Top Depth:		4.650000095367432			
Screen End Depth:		7.75			
Screen Material:					
Screen Depth UOM:		m			
Screen Diameter UOM:					
Screen Diameter:					

Map Key	Number of Records	Direction/ Distance (m)	Elev/Diff (m)	Site	DB
<u>Results of Well Yield Testing</u>					
Pumping Test Method Desc:					
Pump Test ID:	1001508357				
Pump Set At:					
Static Level:					
Final Level After Pumping:					
Recommended Pump Depth:					
Pumping Rate:					
Flowing Rate:					
Recommended Pump Rate:					
Levels UOM:					
Rate UOM:					
Water State After Test Code:					
Water State After Test:					
Pumping Test Method:					
Pumping Duration HR:					
Pumping Duration MIN:					
Flowing:					
<u>Hole Diameter</u>					
Hole ID:	1001508350				
Diameter:	11.0				
Depth From:					
Depth To:	7.75				
Hole Depth UOM:	m				
Hole Diameter UOM:	cm				
<u>Bore Hole Information</u>					
Bore Hole ID:	1001508358			Elevation:	
DP2BR:				Elevrc:	
Spatial Status:				Zone:	17
Code OB:				East83:	604865.00
Code OB Desc:				North83:	4918226.00
Open Hole:				Org CS:	UTM83
Cluster Kind:	This is a record from cluster log sheet			UTMRC:	3
Date Completed:	10/10/2007			UTMRC Desc:	margin of error : 10 - 30 m
Remarks:				Location Method:	wwr
Loc Method Desc:	on Water Well Record				
Elevrc Desc:					
Location Source Date:					
Improvement Location Source:					
Improvement Location Method:					
Source Revision Comment:					
Supplier Comment:					
<u>Annular Space/Abandonment</u>					
<u>Sealing Record</u>					
Plug ID:	1001508362				
Layer:					
Plug From:					
Plug To:					
Plug Depth UOM:					
<u>Method of Construction & Well</u>					
<u>Use</u>					
Method Construction ID:	1001508361				

Map Key	Number of Records	Direction/ Distance (m)	Elev/Diff (m)	Site	DB
Method Construction Code:					
Method Construction:					
Other Method Construction:		ROTARY			
<u>Pipe Information</u>					
Pipe ID:		1001508364			
Casing No:		0			
Comment:					
Alt Name:					
<u>Construction Record - Casing</u>					
Casing ID:		1001508366			
Layer:					
Material:		5			
Open Hole or Material:		PLASTIC			
Depth From:					
Depth To:		4.650000095367432			
Casing Diameter:					
Casing Diameter UOM:					
Casing Depth UOM:		m			
<u>Construction Record - Screen</u>					
Screen ID:		1001508365			
Layer:					
Slot:					
Screen Top Depth:		4.650000095367432			
Screen End Depth:		7.75			
Screen Material:					
Screen Depth UOM:		m			
Screen Diameter UOM:					
Screen Diameter:					
<u>Results of Well Yield Testing</u>					
Pumping Test Method Desc:					
Pump Test ID:		1001508367			
Pump Set At:					
Static Level:					
Final Level After Pumping:					
Recommended Pump Depth:					
Pumping Rate:					
Flowing Rate:					
Recommended Pump Rate:					
Levels UOM:					
Rate UOM:					
Water State After Test Code:					
Water State After Test:					
Pumping Test Method:					
Pumping Duration HR:					
Pumping Duration MIN:					
Flowing:					
<u>Hole Diameter</u>					
Hole ID:		1001508360			
Diameter:		11.0			
Depth From:					
Depth To:		7.75			
Hole Depth UOM:		m			

Map Key	Number of Records	Direction/ Distance (m)	Elev/Diff (m)	Site	DB
Hole Diameter UOM:		cm			
<u>Links</u>					
Bore Hole ID:	1000055217			Tag No:	A063717
Depth M:	7.7			Contractor:	7241
Year Completed:	2007			Latitude:	44.4096986457957
Well Completed Dt:	10/10/2007			Longitude:	-79.6823998197039
Audit No:	M00153			Y:	44.40969864516054
Path:	710\7100530.pdf			X:	-79.6823996671524
<u>Links</u>					
Bore Hole ID:	1001508378			Tag No:	A063717
Depth M:				Contractor:	7241
Year Completed:	2007			Latitude:	44.4100647481072
Well Completed Dt:	10/10/2007			Longitude:	-79.6829191025867
Audit No:	M00153			Y:	44.41006474700876
Path:	710\7100530.pdf			X:	-79.68291895067823
<u>Links</u>					
Bore Hole ID:	1001508348			Tag No:	A063717
Depth M:				Contractor:	7241
Year Completed:	2007			Latitude:	44.4097832713262
Well Completed Dt:	10/10/2007			Longitude:	-79.6827119081694
Audit No:	M00153			Y:	44.40978327001257
Path:	710\7100530.pdf			X:	-79.68271175524887
<u>Links</u>					
Bore Hole ID:	1001508358			Tag No:	A063717
Depth M:				Contractor:	7241
Year Completed:	2007			Latitude:	44.4097318752118
Well Completed Dt:	10/10/2007			Longitude:	-79.6829391335995
Audit No:	M00153			Y:	44.409731873827646
Path:	710\7100530.pdf			X:	-79.68293898133696
<u>Links</u>					
Bore Hole ID:	1001508368			Tag No:	A063717
Depth M:				Contractor:	7241
Year Completed:	2007			Latitude:	44.4099680596257
Well Completed Dt:	10/10/2007			Longitude:	-79.6831222261965
Audit No:	M00153			Y:	44.409968059042896
Path:	710\7100530.pdf			X:	-79.68312207318255
17	1 of 1	NW/163.0	265.1 / 5.92	lot 20 con 3 ON	WWIS
Well ID:	5712335			Flowing (Y/N):	
Construction Date:				Flow Rate:	
Use 1st:	Domestic			Data Entry Status:	
Use 2nd:	0			Data Src:	1
Final Well Status:	Water Supply			Date Received:	08/15/1975
Water Type:				Selected Flag:	TRUE
Casing Material:				Abandonment Rec:	
Audit No:				Contractor:	1204
Tag:				Form Version:	1
Constructn Method:				Owner:	
Elevation (m):				County:	SIMCOE

Map Key	Number of Records	Direction/ Distance (m)	Elev/Diff (m)	Site	DB
Elevatn Reliabilty:			Lot:	020	
Depth to Bedrock:			Concession:	03	
Well Depth:			Concession Name:	CON	
Overburden/Bedrock:			Easting NAD83:		
Pump Rate:			Northing NAD83:		
Static Water Level:			Zone:		
Clear/Cloudy:			UTM Reliability:		
Municipality:					
Site Info:					
VESPRA TOWNSHIP					
PDF URL (Map):		https://d2khazk8e83rdv.cloudfront.net/moe_mapping/downloads/2Water/Wells_pdfs/571\5712335.pdf			
<u>Additional Detail(s) (Map)</u>					
Well Completed Date:		07/11/1974			
Year Completed:		1974			
Depth (m):		45.1104			
Latitude:		44.4129147310252			
Longitude:		-79.6872713006644			
Path:		571\5712335.pdf			
<u>Bore Hole Information</u>					
Bore Hole ID:		10390106		Elevation:	
DP2BR:				Elevrc:	
Spatial Status:				Zone:	
Code OB:				17	
Code OB Desc:				East83:	
Open Hole:				604514.40	
Cluster Kind:				North83:	
Date Completed:		07/11/1974		4918574.00	
Remarks:				Org CS:	
Loc Method Desc:		Original Pre1985 UTM Rel Code 5: margin of error : 100 m - 300 m		UTMRC:	
Elevrc Desc:				5	
Location Source Date:				UTMRC Desc:	
Improvement Location Source:				margin of error : 100 m - 300 m	
Improvement Location Method:				Location Method:	
Source Revision Comment:				p5	
Supplier Comment:					
<u>Overburden and Bedrock</u>					
<u>Materials Interval</u>					
Formation ID:		932306620			
Layer:		5			
Color:		2			
General Color:		GREY			
Mat1:		06			
Most Common Material:		SILT			
Mat2:		28			
Mat2 Desc:		SAND			
Mat3:					
Mat3 Desc:					
Formation Top Depth:		125.0			
Formation End Depth:		145.0			
Formation End Depth UOM:		ft			
<u>Overburden and Bedrock</u>					
<u>Materials Interval</u>					
Formation ID:		932306617			
Laver:		2			

Map Key	Number of Records	Direction/ Distance (m)	Elev/Diff (m)	Site	DB
Color:		6			
General Color:		BROWN			
Mat1:		28			
Most Common Material:		SAND			
Mat2:		11			
Mat2 Desc:		GRAVEL			
Mat3:		05			
Mat3 Desc:		CLAY			
Formation Top Depth:		14.0			
Formation End Depth:		21.0			
Formation End Depth UOM:		ft			
<u>Overburden and Bedrock</u>					
<u>Materials Interval</u>					
Formation ID:		932306621			
Layer:		6			
Color:		2			
General Color:		GREY			
Mat1:		28			
Most Common Material:		SAND			
Mat2:					
Mat2 Desc:					
Mat3:					
Mat3 Desc:					
Formation Top Depth:		145.0			
Formation End Depth:		148.0			
Formation End Depth UOM:		ft			
<u>Overburden and Bedrock</u>					
<u>Materials Interval</u>					
Formation ID:		932306616			
Layer:		1			
Color:		6			
General Color:		BROWN			
Mat1:		05			
Most Common Material:		CLAY			
Mat2:					
Mat2 Desc:					
Mat3:					
Mat3 Desc:					
Formation Top Depth:		0.0			
Formation End Depth:		14.0			
Formation End Depth UOM:		ft			
<u>Overburden and Bedrock</u>					
<u>Materials Interval</u>					
Formation ID:		932306619			
Layer:		4			
Color:		2			
General Color:		GREY			
Mat1:		05			
Most Common Material:		CLAY			
Mat2:		28			
Mat2 Desc:		SAND			
Mat3:					
Mat3 Desc:					
Formation Top Depth:		90.0			
Formation End Depth:		125.0			
Formation End Depth UOM:		ft			

Map Key	Number of Records	Direction/ Distance (m)	Elev/Diff (m)	Site	DB
<u>Overburden and Bedrock Materials Interval</u>					
Formation ID:		932306618			
Layer:		3			
Color:		2			
General Color:		GREY			
Mat1:		05			
Most Common Material:		CLAY			
Mat2:		11			
Mat2 Desc:		GRAVEL			
Mat3:		13			
Mat3 Desc:		BOULDERS			
Formation Top Depth:		21.0			
Formation End Depth:		90.0			
Formation End Depth UOM:		ft			
<u>Method of Construction & Well Use</u>					
Method Construction ID:		965712335			
Method Construction Code:		1			
Method Construction:		Cable Tool			
Other Method Construction:					
<u>Pipe Information</u>					
Pipe ID:		10938676			
Casing No:		1			
Comment:					
Alt Name:					
<u>Construction Record - Casing</u>					
Casing ID:		930640010			
Layer:		1			
Material:		1			
Open Hole or Material:		STEEL			
Depth From:					
Depth To:		144.0			
Casing Diameter:		6.0			
Casing Diameter UOM:		inch			
Casing Depth UOM:		ft			
<u>Construction Record - Screen</u>					
Screen ID:		933368234			
Layer:		1			
Slot:		006			
Screen Top Depth:		144.0			
Screen End Depth:		148.0			
Screen Material:					
Screen Depth UOM:		ft			
Screen Diameter UOM:		inch			
Screen Diameter:		6.0			
<u>Results of Well Yield Testing</u>					
Pumping Test Method Desc:		BAILER			
Pump Test ID:		995712335			
Pump Set At:					

Map Key	Number of Records	Direction/ Distance (m)	Elev/Diff (m)	Site	DB
Static Level:		91.0			
Final Level After Pumping:		141.0			
Recommended Pump Depth:		144.0			
Pumping Rate:		2.0			
Flowing Rate:					
Recommended Pump Rate:		2.0			
Levels UOM:		ft			
Rate UOM:		GPM			
Water State After Test Code:		2			
Water State After Test:		CLOUDY			
Pumping Test Method:		2			
Pumping Duration HR:		2			
Pumping Duration MIN:		0			
Flowing:		No			
 <u>Draw Down & Recovery</u>					
Pump Test Detail ID:		934826891			
Test Type:		Recovery			
Test Duration:		45			
Test Level:		107.0			
Test Level UOM:		ft			
 <u>Draw Down & Recovery</u>					
Pump Test Detail ID:		934301410			
Test Type:		Recovery			
Test Duration:		15			
Test Level:		119.0			
Test Level UOM:		ft			
 <u>Draw Down & Recovery</u>					
Pump Test Detail ID:		935092687			
Test Type:		Recovery			
Test Duration:		60			
Test Level:		103.0			
Test Level UOM:		ft			
 <u>Draw Down & Recovery</u>					
Pump Test Detail ID:		934575900			
Test Type:		Recovery			
Test Duration:		30			
Test Level:		112.0			
Test Level UOM:		ft			
 <u>Water Details</u>					
Water ID:		933872160			
Layer:		1			
Kind Code:		1			
Kind:		FRESH			
Water Found Depth:		145.0			
Water Found Depth UOM:		ft			
 <u>Links</u>					
Bore Hole ID:	10390106			Tag No:	
Depth M:	45.1104			Contractor:	1204
Year Completed:	1974			Latitude:	44.4129147310252

Map Key	Number of Records	Direction/ Distance (m)	Elev/Diff (m)	Site	DB
Well Completed Dt:	07/11/1974			Longitude:	-79.6872713006644
Audit No:				Y:	44.412914729843905
Path:	571\5712335.pdf			X:	-79.68727114822845

[18](#) 1 of 1 NW/172.2 263.8 / 4.64 lot 20 con 3 ON WWIS

Well ID:	5712925	Flowing (Y/N):	
Construction Date:		Flow Rate:	
Use 1st:	Domestic	Data Entry Status:	
Use 2nd:	0	Data Src:	1
Final Well Status:	Water Supply	Date Received:	04/09/1976
Water Type:		Selected Flag:	TRUE
Casing Material:		Abandonment Rec:	
Audit No:		Contractor:	2340
Tag:		Form Version:	1
Constructn Method:		Owner:	
Elevation (m):		County:	SIMCOE
Elevatn Reliabilty:		Lot:	020
Depth to Bedrock:		Concession:	03
Well Depth:		Concession Name:	CON
Overburden/Bedrock:		Easting NAD83:	
Pump Rate:		Northing NAD83:	
Static Water Level:		Zone:	
Clear/Cloudy:		UTM Reliability:	
Municipality:	VESPRA TOWNSHIP		
Site Info:			
PDF URL (Map):	https://d2khazk8e83rdv.cloudfront.net/moe_mapping/downloads/2Water/Wells_pdfs/571\5712925.pdf		

Additional Detail(s) (Map)

Well Completed Date:	11/19/1975
Year Completed:	1975
Depth (m):	46.3296
Latitude:	44.4133575366848
Longitude:	-79.6866333777348
Path:	571\5712925.pdf

Bore Hole Information

Bore Hole ID:	10390684	Elevation:	
DP2BR:		Elevrc:	
Spatial Status:		Zone:	17
Code OB:		East83:	604564.40
Code OB Desc:		North83:	4918624.00
Open Hole:		Org CS:	
Cluster Kind:		UTMRC:	5
Date Completed:	11/19/1975	UTMRC Desc:	margin of error : 100 m - 300 m
Remarks:		Location Method:	p5
Loc Method Desc:	Original Pre1985 UTM Rel Code 5: margin of error : 100 m - 300 m		
Elevrc Desc:			
Location Source Date:			
Improvement Location Source:			
Improvement Location Method:			
Source Revision Comment:			
Supplier Comment:			

Overburden and Bedrock Materials Interval

Formation ID:	932309292

Map Key	Number of Records	Direction/ Distance (m)	Elev/Diff (m)	Site	DB
Layer:		7			
Color:		6			
General Color:		BROWN			
Mat1:		08			
Most Common Material:		FINE SAND			
Mat2:		79			
Mat2 Desc:		PACKED			
Mat3:					
Mat3 Desc:					
Formation Top Depth:		138.0			
Formation End Depth:		152.0			
Formation End Depth UOM:		ft			
<u>Overburden and Bedrock</u>					
<u>Materials Interval</u>					
Formation ID:		932309293			
Layer:		8			
Color:		2			
General Color:		GREY			
Mat1:		06			
Most Common Material:		SILT			
Mat2:		05			
Mat2 Desc:		CLAY			
Mat3:		79			
Mat3 Desc:		PACKED			
Formation Top Depth:		152.0			
Formation End Depth:		152.0			
Formation End Depth UOM:		ft			
<u>Overburden and Bedrock</u>					
<u>Materials Interval</u>					
Formation ID:		932309286			
Layer:		1			
Color:		6			
General Color:		BROWN			
Mat1:		28			
Most Common Material:		SAND			
Mat2:		01			
Mat2 Desc:		FILL			
Mat3:		77			
Mat3 Desc:		LOOSE			
Formation Top Depth:		0.0			
Formation End Depth:		7.0			
Formation End Depth UOM:		ft			
<u>Overburden and Bedrock</u>					
<u>Materials Interval</u>					
Formation ID:		932309290			
Layer:		5			
Color:		6			
General Color:		BROWN			
Mat1:		09			
Most Common Material:		MEDIUM SAND			
Mat2:		79			
Mat2 Desc:		PACKED			
Mat3:					
Mat3 Desc:					
Formation Top Depth:		118.0			
Formation End Depth:		124.0			
Formation End Depth UOM:		ft			

Map Key	Number of Records	Direction/ Distance (m)	Elev/Diff (m)	Site	DB
<u>Overburden and Bedrock Materials Interval</u>					
Formation ID:		932309287			
Layer:		2			
Color:		6			
General Color:		BROWN			
Mat1:		28			
Most Common Material:		SAND			
Mat2:		05			
Mat2 Desc:		CLAY			
Mat3:					
Mat3 Desc:					
Formation Top Depth:		7.0			
Formation End Depth:		38.0			
Formation End Depth UOM:		ft			
<u>Overburden and Bedrock Materials Interval</u>					
Formation ID:		932309288			
Layer:		3			
Color:		2			
General Color:		GREY			
Mat1:		05			
Most Common Material:		CLAY			
Mat2:		28			
Mat2 Desc:		SAND			
Mat3:		79			
Mat3 Desc:		PACKED			
Formation Top Depth:		38.0			
Formation End Depth:		95.0			
Formation End Depth UOM:		ft			
<u>Overburden and Bedrock Materials Interval</u>					
Formation ID:		932309289			
Layer:		4			
Color:		2			
General Color:		GREY			
Mat1:		05			
Most Common Material:		CLAY			
Mat2:		11			
Mat2 Desc:		GRAVEL			
Mat3:		79			
Mat3 Desc:		PACKED			
Formation Top Depth:		95.0			
Formation End Depth:		118.0			
Formation End Depth UOM:		ft			
<u>Overburden and Bedrock Materials Interval</u>					
Formation ID:		932309291			
Layer:		6			
Color:		6			
General Color:		BROWN			
Mat1:		28			
Most Common Material:		SAND			
Mat2:		06			

Map Key	Number of Records	Direction/ Distance (m)	Elev/Diff (m)	Site	DB
Mat2 Desc:		SILT			
Mat3:		05			
Mat3 Desc:		CLAY			
Formation Top Depth:		124.0			
Formation End Depth:		138.0			
Formation End Depth UOM:		ft			
<u>Method of Construction & Well Use</u>					
Method Construction ID:		965712925			
Method Construction Code:		1			
Method Construction:		Cable Tool			
Other Method Construction:					
<u>Pipe Information</u>					
Pipe ID:		10939254			
Casing No:		1			
Comment:					
Alt Name:					
<u>Construction Record - Casing</u>					
Casing ID:		930640660			
Layer:		1			
Material:		1			
Open Hole or Material:		STEEL			
Depth From:					
Depth To:		142.0			
Casing Diameter:		6.0			
Casing Diameter UOM:		inch			
Casing Depth UOM:		ft			
<u>Construction Record - Screen</u>					
Screen ID:		933368529			
Layer:		1			
Slot:		006			
Screen Top Depth:		145.0			
Screen End Depth:		151.0			
Screen Material:					
Screen Depth UOM:		ft			
Screen Diameter UOM:		inch			
Screen Diameter:		5.0			
<u>Results of Well Yield Testing</u>					
Pumping Test Method Desc:		BAILER			
Pump Test ID:		995712925			
Pump Set At:					
Static Level:		90.0			
Final Level After Pumping:		127.0			
Recommended Pump Depth:		135.0			
Pumping Rate:		8.0			
Flowing Rate:					
Recommended Pump Rate:		5.0			
Levels UOM:		ft			
Rate UOM:		GPM			
Water State After Test Code:		2			
Water State After Test:		CLOUDY			
Pumping Test Method:		2			

Map Key	Number of Records	Direction/ Distance (m)	Elev/Diff (m)	Site	DB
Pumping Duration HR:	1				
Pumping Duration MIN:	0				
Flowing:	No				
 <u>Draw Down & Recovery</u>					
Pump Test Detail ID:	934303059				
Test Type:	Recovery				
Test Duration:	15				
Test Level:	90.0				
Test Level UOM:	ft				
 <u>Water Details</u>					
Water ID:	933872765				
Layer:	2				
Kind Code:	1				
Kind:	FRESH				
Water Found Depth:	138.0				
Water Found Depth UOM:	ft				
 <u>Water Details</u>					
Water ID:	933872764				
Layer:	1				
Kind Code:	5				
Kind:	Not stated				
Water Found Depth:	118.0				
Water Found Depth UOM:	ft				
 <u>Links</u>					
Bore Hole ID:	10390684			Tag No:	
Depth M:	46.3296			Contractor:	2340
Year Completed:	1975			Latitude:	44.4133575366848
Well Completed Dt:	11/19/1975			Longitude:	-79.6866333777348
Audit No:				Y:	44.41335753599115
Path:	571\5712925.pdf			X:	-79.68663322506417
19	1 of 15	S/173.5	260.9 / 1.76	Tender Corporation Canada 18 Alliance Blvd Unit 10 Barrie ON L4M 5A5	SCT
Established:	01-SEP-83				
Plant Size (ft²):	2500				
Employment:					
 <u>--Details--</u>					
Description:	Pharmaceuticals and Pharmacy Supplies Wholesaler-Distributors				
SIC/NAICS Code:	414510				
Description:	Toiletries, Cosmetics and Sundries Wholesaler-Distributors				
SIC/NAICS Code:	414520				
Description:	Professional Machinery, Equipment and Supplies Wholesaler-Distributors				
SIC/NAICS Code:	417930				
19	2 of 15	S/173.5	260.9 / 1.76	SEARS CANADA INC. 18 ALLIANCE BLVD.	GEN

Map Key	Number of Records	Direction/ Distance (m)	Elev/Diff (m)	Site	DB
BARRIE ON L4M 5A5					
Generator No:		ON0215615			
SIC Code:		9949			
SIC Description:		OTHER REPAIR SERV.			
Approval Years:		88,89			
PO Box No:					
Country:					
Status:					
Co Admin:					
Choice of Contact:					
Phone No Admin:					
Contaminated Facility:					
MHSW Facility:					
Detail(s)					
Waste Class:		213			
Waste Class Name:		PETROLEUM DISTILLATES			
19	3 of 15	S/173.5	260.9 / 1.76	SEARS CANADA INC. 18 ALLIANCE BLVD. BARRIE ON L4M 5A5	GEN
Generator No:		ON0215615			
SIC Code:		9949			
SIC Description:		OTHER REPAIR SERV.			
Approval Years:		90			
PO Box No:					
Country:					
Status:					
Co Admin:					
Choice of Contact:					
Phone No Admin:					
Contaminated Facility:					
MHSW Facility:					
Detail(s)					
Waste Class:		213			
Waste Class Name:		PETROLEUM DISTILLATES			
19	4 of 15	S/173.5	260.9 / 1.76	SEARS CANADA INC. 35-293 18 ALLIANCE BLVD. BARRIE ON L4M 5A5	GEN
Generator No:		ON0215615			
SIC Code:		9949			
SIC Description:		OTHER REPAIR SERV.			
Approval Years:		92,93,94,95,96			
PO Box No:					
Country:					
Status:					
Co Admin:					
Choice of Contact:					
Phone No Admin:					
Contaminated Facility:					
MHSW Facility:					
Detail(s)					

Map Key	Number of Records	Direction/ Distance (m)	Elev/Diff (m)	Site	DB
Waste Class: 252 Waste Class Name: WASTE OILS & LUBRICANTS Waste Class: 213 Waste Class Name: PETROLEUM DISTILLATES Waste Class: 251 Waste Class Name: OIL SKIMMINGS & SLUDGES					
19	5 of 15	S/173.5	260.9 / 1.76	SEARS CANADA INC 18 ALLIANCE BLVD BARRIE ON L4M 5A5	GEN
Generator No: ON0215615 SIC Code: 9949 SIC Description: OTHER REPAIR SERV. Approval Years: 97 PO Box No: Country: Status: Co Admin: Choice of Contact: Phone No Admin: Contaminated Facility: MHSW Facility:					
<u>Detail(s)</u>					
Waste Class: 251 Waste Class Name: OIL SKIMMINGS & SLUDGES Waste Class: 213 Waste Class Name: PETROLEUM DISTILLATES Waste Class: 252 Waste Class Name: WASTE OILS & LUBRICANTS					
19	6 of 15	S/173.5	260.9 / 1.76	SEARS CANADA INC. 18 ALLIANCE BOULEVARD BARRIE ON L4M 5A5	GEN
Generator No: ON0215615 SIC Code: 9949 SIC Description: OTHER REPAIR SERV. Approval Years: 98,99,00,01,02,03,04,05 PO Box No: Country: Status: Co Admin: Choice of Contact: Phone No Admin: Contaminated Facility: MHSW Facility:					
<u>Detail(s)</u>					
Waste Class: 213 Waste Class Name: PETROLEUM DISTILLATES Waste Class: 251 Waste Class Name: OIL SKIMMINGS & SLUDGES Waste Class: 252					

Map Key	Number of Records	Direction/ Distance (m)	Elev/Diff (m)	Site	DB
Waste Class Name:		WASTE OILS & LUBRICANTS			
19	7 of 15	S/173.5	260.9 / 1.76	Copymaster Print Centres Inc. 18 Alliance Blvd Unit 17 Barrie ON L4M 5A5	SCT
Established:		1996			
Plant Size (ft²):					
Employment:					
--Details--					
Description:		Quick Printing			
SIC/NAICS Code:		323114			
Description:		Digital Printing			
SIC/NAICS Code:		323115			
19	8 of 15	S/173.5	260.9 / 1.76	Direct Energy Marketing Limited 18 Alliance Blvd Barrie ON L4M 5A5	GEN
Generator No:		ON6108993			
SIC Code:		238220			
SIC Description:		Plumbing Heating and Air-Conditioning Contractors			
Approval Years:		06			
PO Box No:					
Country:					
Status:					
Co Admin:					
Choice of Contact:					
Phone No Admin:					
Contaminated Facility:					
MHSW Facility:					
<u>Detail(s)</u>					
Waste Class:		252			
Waste Class Name:		WASTE OILS & LUBRICANTS			
19	9 of 15	S/173.5	260.9 / 1.76	B.C. Instruments (a division of B.C. Precision Inc 18 Alliance Blvd Unit # 13 Barrie ON L4M 5A5	GEN
Generator No:		ON8133625			
SIC Code:		332710			
SIC Description:		Machine Shops			
Approval Years:		07,08			
PO Box No:					
Country:					
Status:					
Co Admin:					
Choice of Contact:					
Phone No Admin:					
Contaminated Facility:					
MHSW Facility:					
<u>Detail(s)</u>					
Waste Class:		251			
Waste Class Name:		OIL SKIMMINGS & SLUDGES			

Map Key	Number of Records	Direction/ Distance (m)	Elev/Diff (m)	Site	DB
19	10 of 15	S/173.5	260.9 / 1.76	B.C. Instruments (a division of B.C. Precision Inc 18 Alliance Blvd Unit # 13 Barrie ON	GEN
Generator No: ON8133625 SIC Code: 332710 SIC Description: Machine Shops Approval Years: 2009 PO Box No: Country: Status: Co Admin: Choice of Contact: Phone No Admin: Contaminated Facility: MHSW Facility:					
<u>Detail(s)</u>					
Waste Class: 251 Waste Class Name: OIL SKIMMINGS & SLUDGES					
19	11 of 15	S/173.5	260.9 / 1.76	18 Alliance Boulevard Barrie ON	EHS
Order No: 20120213021 Status: C Report Type: Custom Report Report Date: 2/17/2012 11:49:10 AM Date Received: 2/13/2012 11:46:50 AM Previous Site Name: Lot/Building Size: Additional Info Ordered:				Nearest Intersection: Municipality: Client Prov/State: ON Search Radius (km): 0.25 X: -79.683921 Y: 44.409295	
19	12 of 15	S/173.5	260.9 / 1.76	B.C. Instruments (a division of B.C. Precision Inc 18 Alliance Blvd Unit # 13 Barrie ON	GEN
Generator No: ON8133625 SIC Code: 332710 SIC Description: Machine Shops Approval Years: 2010 PO Box No: Country: Status: Co Admin: Choice of Contact: Phone No Admin: Contaminated Facility: MHSW Facility:					
<u>Detail(s)</u>					
Waste Class: 252 Waste Class Name: WASTE OILS & LUBRICANTS Waste Class: 251 Waste Class Name: OIL SKIMMINGS & SLUDGES					

Map Key	Number of Records	Direction/ Distance (m)	Elev/Diff (m)	Site	DB
19	13 of 15	S/173.5	260.9 / 1.76	B.C. Instruments (a division of B.C. Precision Inc 18 Alliance Blvd Unit # 13 Barrie ON	GEN
Generator No:		ON8133625			
SIC Code:		332710			
SIC Description:		Machine Shops			
Approval Years:		2011			
PO Box No:					
Country:					
Status:					
Co Admin:					
Choice of Contact:					
Phone No Admin:					
Contaminated Facility:					
MHSW Facility:					
<u>Detail(s)</u>					
Waste Class:		251			
Waste Class Name:		OIL SKIMMINGS & SLUDGES			
Waste Class:		252			
Waste Class Name:		WASTE OILS & LUBRICANTS			
19	14 of 15	S/173.5	260.9 / 1.76	18 Alliance Boulevard Barrie ON L4M 5G6	EHS
Order No:		21102500138		Nearest Intersection:	
Status:		C		Municipality:	
Report Type:		Standard Report		Client Prov/State: ON	
Report Date:		28-OCT-21		Search Radius (km): .25	
Date Received:		25-OCT-21		X: -79.6850697	
Previous Site Name:				Y: 44.4090091	
Lot/Building Size:					
Additional Info Ordered:					
19	15 of 15	S/173.5	260.9 / 1.76	18 Alliance Boulevard Barrie ON L4M 5G6	EHS
Order No:		21102500138		Nearest Intersection:	
Status:		C		Municipality:	
Report Type:		Standard Report		Client Prov/State: ON	
Report Date:		28-OCT-21		Search Radius (km): .25	
Date Received:		25-OCT-21		X: -79.6850697	
Previous Site Name:				Y: 44.4090091	
Lot/Building Size:					
Additional Info Ordered:					
20	1 of 27	ESE/174.4	264.9 / 5.70	SLH TRANSPORT INC 40 ALLIANCE BLVD BARRIE ON L4M 5K3	PRT
Location ID:		1254			
Type:		private			
Expiry Date:					
Capacity (L):		45460.00			
Licence #:		0001008864			

Map Key	Number of Records	Direction/ Distance (m)	Elev/Diff (m)	Site	DB
20	2 of 27	ESE/174.4	264.9 / 5.70	SLH TRANSPORT INC 40 ALLIANCE BLVD BARRIE ON L4M 5K3	PRT
Location ID: Type: Expiry Date: Capacity (L): Licence #:		1254 retail			
		45460 0001039875			
20	3 of 27	ESE/174.4	264.9 / 5.70	SLH TRANSPORT INC. 40 ALLIANCE BOULEVARD BARRIE ON L4M 5J1	GEN
Generator No: SIC Code: SIC Description: Approval Years: PO Box No: Country: Status: Co Admin: Choice of Contact: Phone No Admin: Contaminated Facility: MHSW Facility:		ON2114200 4561 GEN. FREIGHT TRUCK. 96,97,98,99,00,01			
<u>Detail(s)</u>					
Waste Class: Waste Class Name:		221 LIGHT FUELS			
20	4 of 27	ESE/174.4	264.9 / 5.70	SLH TRANSPORT INC. 40 ALLIANCE BLVD. BARRIE ON L4M 5K3	GEN
Generator No: SIC Code: SIC Description: Approval Years: PO Box No: Country: Status: Co Admin: Choice of Contact: Phone No Admin: Contaminated Facility: MHSW Facility:		ON2114200 484121 General Trucking, Long Distance, Truck-Load 03,04,05,06			
<u>Detail(s)</u>					
Waste Class: Waste Class Name:		221 LIGHT FUELS			
20	5 of 27	ESE/174.4	264.9 / 5.70	SLH TRANSPORT INC 40 ALLIANCE BLVD BARRIE ON L4M 5K3	FSTH
License Issue Date: Tank Status: Tank Status As Of:		6/4/1990 Licensed August 2007			

Map Key	Number of Records	Direction/ Distance (m)	Elev/Diff (m)	Site	DB
Operation Type:		Private Fuel Outlet			
Facility Type:		Gasoline Station - Self Serve			
--Details--					
Status:		Removed			
Year of Installation:		1978			
Corrosion Protection:					
Capacity:		22730			
Tank Fuel Type:		Liquid Fuel Single Wall UST - Diesel			
Status:		Active			
Year of Installation:		1978			
Corrosion Protection:					
Capacity:		22730			
Tank Fuel Type:		Liquid Fuel Double Wall UST - Diesel			
20	6 of 27	ESE/174.4	264.9 / 5.70	SLH TRANSPORT INC 40 ALLIANCE BLVD BARRIE ON L4M 5K3	FSTH
License Issue Date:		11/8/1990			
Tank Status:		Licensed			
Tank Status As Of:		August 2007			
Operation Type:		Private Fuel Outlet			
Facility Type:		Gasoline Station - Self Serve			
--Details--					
Status:		Active			
Year of Installation:		1978			
Corrosion Protection:					
Capacity:		22700			
Tank Fuel Type:		Liquid Fuel Single Wall UST - Diesel			
Status:		Active			
Year of Installation:		1978			
Corrosion Protection:					
Capacity:		22700			
Tank Fuel Type:		Liquid Fuel Single Wall UST - Diesel			
20	7 of 27	ESE/174.4	264.9 / 5.70	40 Alliance Blvd Barrie ON L4M 5K3	EHS
Order No:		20070301001		Nearest Intersection:	
Status:		C		Municipality:	
Report Type:		CAN - Complete Report		Client Prov/State:	
Report Date:		3/9/2007		Search Radius (km): 0.25	
Date Received:		3/1/2007		X: 7.073611	
Previous Site Name:				Y: 44.410215	
Lot/Building Size:					
Additional Info Ordered:		Title Search; Aerials Photos; City Directory			
20	8 of 27	ESE/174.4	264.9 / 5.70	40 ALLIANCE BLVD. Barrie ON	WWIS
Well ID:		7100022		Flowing (Y/N):	
Construction Date:				Flow Rate:	
Use 1st:		Monitoring and Test Hole		Data Entry Status:	
Use 2nd:		0		Data Src:	
Final Well Status:		Test Hole		Date Received: 01/04/2008	

Map Key	Number of Records	Direction/ Distance (m)	Elev/Diff (m)	Site	DB
Water Type:			Selected Flag:		TRUE
Casing Material:			Abandonment Rec:		
Audit No:	Z61712		Contractor:		7241
Tag:	A063275		Form Version:		4
Constructn Method:			Owner:		
Elevation (m):			County:		SIMCOE
Elevatn Reliabilty:			Lot:		
Depth to Bedrock:			Concession:		
Well Depth:			Concession Name:		
Overburden/Bedrock:			Easting NAD83:		
Pump Rate:			Northing NAD83:		
Static Water Level:			Zone:		
Clear/Cloudy:			UTM Reliability:		
Municipality:					
Site Info:					
PDF URL (Map):					https://d2khazk8e83rdv.cloudfront.net/moe_mapping/downloads/2Water/Wells_pdfs/710\7100022.pdf
<u>Additional Detail(s) (Map)</u>					
Well Completed Date:			12/07/2007		
Year Completed:			2007		
Depth (m):			8.23		
Latitude:			44.409981137002		
Longitude:			-79.6826949066826		
Path:			710\7100022.pdf		
<u>Bore Hole Information</u>					
Bore Hole ID:			1000016349		
DP2BR:					
Spatial Status:					
Code OB:					
Code OB Desc:					
Open Hole:					
Cluster Kind:					
Date Completed:			12/07/2007		
Remarks:					
Loc Method Desc:			on Water Well Record		
Elevrc Desc:					
Location Source Date:					
Improvement Location Source:					
Improvement Location Method:					
Source Revision Comment:					
Supplier Comment:					
<u>Overburden and Bedrock Materials Interval</u>					
Formation ID:			1001516666		
Layer:			1		
Color:			6		
General Color:			BROWN		
Mat1:			01		
Most Common Material:			FILL		
Mat2:			28		
Mat2 Desc:			SAND		
Mat3:			77		
Mat3 Desc:			LOOSE		
Formation Top Depth:			0.0		
Formation End Depth:			0.6100000143051147		
Formation End Depth UOM:			m		

Map Key	Number of Records	Direction/ Distance (m)	Elev/Diff (m)	Site	DB
<u>Overburden and Bedrock Materials Interval</u>					
Formation ID:		1001516667			
Layer:		2			
Color:		6			
General Color:		BROWN			
Mat1:		28			
Most Common Material:		SAND			
Mat2:		06			
Mat2 Desc:		SILT			
Mat3:		66			
Mat3 Desc:		DENSE			
Formation Top Depth:		0.6100000143051147			
Formation End Depth:		3.0999999046325684			
Formation End Depth UOM:		m			
<u>Overburden and Bedrock Materials Interval</u>					
Formation ID:		1001516669			
Layer:		4			
Color:		2			
General Color:		GREY			
Mat1:		28			
Most Common Material:		SAND			
Mat2:		06			
Mat2 Desc:		SILT			
Mat3:		91			
Mat3 Desc:		WATER-BEARING			
Formation Top Depth:		4.570000171661377			
Formation End Depth:		8.229999542236328			
Formation End Depth UOM:		m			
<u>Overburden and Bedrock Materials Interval</u>					
Formation ID:		1001516668			
Layer:		3			
Color:		2			
General Color:		GREY			
Mat1:		06			
Most Common Material:		SILT			
Mat2:		28			
Mat2 Desc:		SAND			
Mat3:		66			
Mat3 Desc:		DENSE			
Formation Top Depth:		3.0999999046325684			
Formation End Depth:		4.570000171661377			
Formation End Depth UOM:		m			
<u>Annular Space/Abandonment Sealing Record</u>					
Plug ID:		1001516671			
Layer:		1			
Plug From:		0.0			
Plug To:		0.30000001192092896			
Plug Depth UOM:		m			
<u>Annular Space/Abandonment Sealing Record</u>					

Map Key	Number of Records	Direction/ Distance (m)	Elev/Diff (m)	Site	DB
Plug ID:		1001516673			
Layer:		3			
Plug From:		4.570000171661377			
Plug To:		8.229999542236328			
Plug Depth UOM:		m			
<u>Annular Space/Abandonment Sealing Record</u>					
Plug ID:		1001516672			
Layer:		2			
Plug From:		0.30000001192092896			
Plug To:		4.570000171661377			
Plug Depth UOM:		m			
<u>Method of Construction & Well Use</u>					
Method Construction ID:		1001516679			
Method Construction Code:		H			
Method Construction:		Geoprobe			
Other Method Construction:					
<u>Pipe Information</u>					
Pipe ID:		1001516664			
Casing No:		0			
Comment:					
Alt Name:					
<u>Construction Record - Casing</u>					
Casing ID:		1001516675			
Layer:					
Material:		5			
Open Hole or Material:		PLASTIC			
Depth From:					
Depth To:		5.179999828338623			
Casing Diameter:		3.809999942779541			
Casing Diameter UOM:		cm			
Casing Depth UOM:		m			
<u>Construction Record - Screen</u>					
Screen ID:		1001516676			
Layer:					
Slot:					
Screen Top Depth:					
Screen End Depth:					
Screen Material:		5			
Screen Depth UOM:					
Screen Diameter UOM:					
Screen Diameter:					
<u>Results of Well Yield Testing</u>					
Pumping Test Method Desc:					
Pump Test ID:		1001516665			
Pump Set At:					
Static Level:					

Map Key	Number of Records	Direction/ Distance (m)	Elev/Diff (m)	Site	DB
Final Level After Pumping: Recommended Pump Depth: Pumping Rate: Flowing Rate: Recommended Pump Rate: Levels UOM: m Rate UOM: LPM Water State After Test Code: 0 Water State After Test: Pumping Test Method: 0 Pumping Duration HR: Pumping Duration MIN: Flowing:					
<u>Water Details</u>					
Water ID: 1001516674 Layer: 1 Kind Code: Kind: Water Found Depth: Water Found Depth UOM: m					
<u>Hole Diameter</u>					
Hole ID: 1001516670 Diameter: 8.890000343322754 Depth From: Depth To: 8.229999542236328 Hole Depth UOM: m Hole Diameter UOM: cm					
<u>Links</u>					
Bore Hole ID: 1000016349 Depth M: 8.23 Year Completed: 2007 Well Completed Dt: 12/07/2007 Audit No: Z61712 Path: 710\7100022.pdf Tag No: A063275 Contractor: 7241 Latitude: 44.409981137002 Longitude: -79.6826949066826 Y: 44.409981135831536 X: -79.68269475461918					
20	9 of 27	ESE/174.4	264.9 / 5.70	SLH TRANSPORT INC 40 ALLIANCE BLVD BARRIE ON L4M 5K3	FSTH
License Issue Date: 6/4/1990 Tank Status: Licensed Tank Status As Of: December 2008 Operation Type: Private Fuel Outlet Facility Type: Gasoline Station - Self Serve					
<u>--Details--</u>					
Status: Active Year of Installation: 1978 Corrosion Protection: Capacity: 22730 Tank Fuel Type: Liquid Fuel Double Wall UST - Diesel					
20	10 of 27	ESE/174.4	264.9 / 5.70	SLH TRANSPORT INC 40 ALLIANCE BLVD	FSTH

Map Key	Number of Records	Direction/ Distance (m)	Elev/Diff (m)	Site	DB
BARRIE ON L4M 5K3					
License Issue Date:		11/8/1990			
Tank Status:		Licensed			
Tank Status As Of:		December 2008			
Operation Type:		Private Fuel Outlet			
Facility Type:		Gasoline Station - Self Serve			
--Details--					
Status:		Active			
Year of Installation:		1978			
Corrosion Protection:					
Capacity:		22700			
Tank Fuel Type:		Liquid Fuel Single Wall UST - Diesel			
Status:		Active			
Year of Installation:		1978			
Corrosion Protection:					
Capacity:		22700			
Tank Fuel Type:		Liquid Fuel Single Wall UST - Diesel			
20	11 of 27	ESE/174.4	264.9 / 5.70	40 Alliance Blvd Barrie ON	EHS
Order No:	20110225049			Nearest Intersection:	
Status:	C			Municipality:	
Report Type:	Standard Report			Client Prov/State:	ON
Report Date:	3/8/2011			Search Radius (km):	0.25
Date Received:	2/25/2011 4:29:07 PM			X:	-79.682639
Previous Site Name:				Y:	44.410249
Lot/Building Size:					
Additional Info Ordered:	Fire Insur. Maps and/or Site Plans; Aerial Photos				
20	12 of 27	ESE/174.4	264.9 / 5.70	SLH TRANSPORT INC 40 ALLIANCE BLVD BARRIE ON	DTNK
Delisted Expired Fuel Safety Facilities					
Instance No:	10552377			Expired Date:	
Status:	EXPIRED			Max Hazard Rank:	
Instance ID:	28240			Facility Location:	
Instance Type:	FS Piping			Facility Type:	
Instance Creation Dt:				Fuel Type 2:	
Instance Install Dt:				Fuel Type 3:	
Item Description:				Panam Related:	
Manufacturer:				Panam Venue Nm:	
Model:				External Identifier:	
Serial No:				Item:	
ULC Standard:				Piping Steel:	
Quantity:				Piping Galvanized:	
Unit of Measure:				Tank Single Wall St:	
Overfill Prot Type:				Piping Underground:	
Creation Date:				Tank Underground:	
Next Periodic Str DT:				Source:	
TSSA Base Sched Cycle 2:					
TSSAMax Hazard Rank 1:					
TSSA Risk Based Periodic Yn:					

Map Key	Number of Records	Direction/ Distance (m)	Elev/Diff (m)	Site	DB
TSSA Volume of Directives: TSSA Periodic Exempt: TSSA Statutory Interval: TSSA Recd Insp Interva: TSSA Recd Tolerance: TSSA Program Area: TSSA Program Area 2: Description: FS Piping Original Source: EXP Record Date: Up to Mar 2012					
20	13 of 27	ESE/174.4	264.9 / 5.70	Sears Canada Inc. 40 Alliance Blvd Barrie ON	GEN
Generator No:		ON3676933			
SIC Code:		484110			
SIC Description:		General Freight Trucking Local			
Approval Years:		2009			
PO Box No:					
Country:					
Status:					
Co Admin:					
Choice of Contact:					
Phone No Admin:					
Contaminated Facility:					
MHSW Facility:					
<u>Detail(s)</u>					
Waste Class:		221			
Waste Class Name:		LIGHT FUELS			
20	14 of 27	ESE/174.4	264.9 / 5.70	Sears Canada Inc. 40 Alliance Blvd Barrie ON	GEN
Generator No:		ON5541489			
SIC Code:		493110			
SIC Description:		General Warehousing and Storage			
Approval Years:		2009			
PO Box No:					
Country:					
Status:					
Co Admin:					
Choice of Contact:					
Phone No Admin:					
Contaminated Facility:					
MHSW Facility:					
<u>Detail(s)</u>					
Waste Class:		221			
Waste Class Name:		LIGHT FUELS			
20	15 of 27	ESE/174.4	264.9 / 5.70	Sears Canada Inc. 40 Alliance Blvd Barrie ON	GEN
Generator No:		ON3676933			
SIC Code:		484110			
SIC Description:		General Freight Trucking Local			

Map Key	Number of Records	Direction/ Distance (m)	Elev/Diff (m)	Site	DB
Approval Years: 2010 PO Box No: Country: Status: Co Admin: Choice of Contact: Phone No Admin: Contaminated Facility: MHSW Facility:					
<u>Detail(s)</u>					
Waste Class: 221 Waste Class Name: LIGHT FUELS					
20	16 of 27	ESE/174.4	264.9 / 5.70	Sears Canada Inc. 40 Alliance Blvd Barrie ON	GEN
Generator No: ON5541489 SIC Code: 493110 SIC Description: General Warehousing and Storage Approval Years: 2010 PO Box No: Country: Status: Co Admin: Choice of Contact: Phone No Admin: Contaminated Facility: MHSW Facility:					
<u>Detail(s)</u>					
Waste Class: 221 Waste Class Name: LIGHT FUELS					
20	17 of 27	ESE/174.4	264.9 / 5.70	Sears Canada Inc. 40 Alliance Blvd Barrie ON	GEN
Generator No: ON3676933 SIC Code: 484110 SIC Description: General Freight Trucking Local Approval Years: 2011 PO Box No: Country: Status: Co Admin: Choice of Contact: Phone No Admin: Contaminated Facility: MHSW Facility:					
<u>Detail(s)</u>					
Waste Class: 221 Waste Class Name: LIGHT FUELS					
20	18 of 27	ESE/174.4	264.9 / 5.70	SLH TRANSPORT INC 40 ALLIANCE BLVD BARRIE L4M 5K3 ON CA	FST

Map Key	Number of Records	Direction/ Distance (m)	Elev/Diff (m)	Site	DB
ON					
Instance No:	10552432			Manufacturer:	
Status:				Serial No:	
Cont Name:				Ulc Standard:	
Instance Type:	FS Liquid Fuel Tank			Quantity:	
Item:				Unit of Measure:	
Item Description:	FS Liquid Fuel Tank			Fuel Type:	Diesel
Tank Type:	Single Wall UST			Fuel Type2:	NULL
Install Date:	11/7/1990			Fuel Type3:	NULL
Install Year:	1978			Piping Steel:	
Years in Service:				Piping Galvanized:	
Model:	NULL			Tanks Single Wall St:	
Description:				Piping Underground:	
Capacity:	22700			No Underground:	
Tank Material:	Steel			Panam Related:	
Corrosion Protect:	Sacrificial anode			Panam Venue:	
Overfill Protect:					
Facility Type:	FS Liquid Fuel Tank				
Parent Facility Type:	Fuels Safety Private Fuel Outlet - Self Serve				
Facility Location:					
Device Installed Location:	40 ALLIANCE BLVD BARRIE L4M 5K3 ON CA				
<u>Liquid Fuel Tank Details</u>					
Overfill Protection:					
Owner Account Name:	SLH TRANSPORT INC				
Item:	FS LIQUID FUEL TANK				
20	19 of 27	ESE/174.4	264.9 / 5.70	SLH TRANSPORT INC 40 ALLIANCE BLVD BARRIE L4M 5K3 ON CA ON	FST
Instance No:	10552475			Manufacturer:	
Status:				Serial No:	
Cont Name:				Ulc Standard:	
Instance Type:	FS Liquid Fuel Tank			Quantity:	
Item:				Unit of Measure:	
Item Description:	FS Liquid Fuel Tank			Fuel Type:	Diesel
Tank Type:	Single Wall UST			Fuel Type2:	NULL
Install Date:	11/7/1990			Fuel Type3:	NULL
Install Year:	1978			Piping Steel:	
Years in Service:				Piping Galvanized:	
Model:	NULL			Tanks Single Wall St:	
Description:				Piping Underground:	
Capacity:	22700			No Underground:	
Tank Material:	Steel			Panam Related:	
Corrosion Protect:	Sacrificial anode			Panam Venue:	
Overfill Protect:					
Facility Type:	FS Liquid Fuel Tank				
Parent Facility Type:	Fuels Safety Private Fuel Outlet - Self Serve				
Facility Location:					
Device Installed Location:	40 ALLIANCE BLVD BARRIE L4M 5K3 ON CA				
<u>Liquid Fuel Tank Details</u>					
Overfill Protection:					
Owner Account Name:	SLH TRANSPORT INC				
Item:	FS LIQUID FUEL TANK				
20	20 of 27	ESE/174.4	264.9 / 5.70	SLH TRANSPORT INC 40 ALLIANCE BLVD BARRIE L4M 5K3 ON CA	FST

Map Key	Number of Records	Direction/ Distance (m)	Elev/Diff (m)	Site	DB
ON					
Instance No:	10552392			Manufacturer:	
Status:				Serial No:	
Cont Name:				Ulc Standard:	
Instance Type:	FS Liquid Fuel Tank			Quantity:	
Item:				Unit of Measure:	
Item Description:	FS Liquid Fuel Tank			Fuel Type:	Diesel
Tank Type:	Double Wall UST			Fuel Type2:	NULL
Install Date:	1/8/1990			Fuel Type3:	NULL
Install Year:	1978			Piping Steel:	
Years in Service:				Piping Galvanized:	
Model:	NULL			Tanks Single Wall St:	
Description:				Piping Underground:	
Capacity:	22730			No Underground:	
Tank Material:	Steel			Panam Related:	
Corrosion Protect:	Impressed Current			Panam Venue:	
Overfill Protect:					
Facility Type:	FS Liquid Fuel Tank				
Parent Facility Type:	Fuels Safety Private Fuel Outlet - Self Serve				
Facility Location:					
Device Installed Location:	40 ALLIANCE BLVD BARRIE L4M 5K3 ON CA				
 <u>Liquid Fuel Tank Details</u>					
Overfill Protection:					
Owner Account Name:	SLH TRANSPORT INC				
Item:	FS LIQUID FUEL TANK				
20	21 of 27	ESE/174.4	264.9 / 5.70	Sears Canada Inc. 40 Alliance Blvd Barrie ON	GEN
Generator No:	ON3676933				
SIC Code:	484110				
SIC Description:	General Freight Trucking Local				
Approval Years:	2012				
PO Box No:					
Country:					
Status:					
Co Admin:					
Choice of Contact:					
Phone No Admin:					
Contaminated Facility:					
MHSW Facility:					
 <u>Detail(s)</u>					
Waste Class:	221				
Waste Class Name:	LIGHT FUELS				
20	22 of 27	ESE/174.4	264.9 / 5.70	Sears Canada Inc. 40 Alliance Blvd Barrie ON	GEN
Generator No:	ON3676933				
SIC Code:	484110				
SIC Description:	GENERAL FREIGHT TRUCKING, LOCAL				
Approval Years:	2013				
PO Box No:					
Country:					
Status:					

Map Key	Number of Records	Direction/ Distance (m)	Elev/Diff (m)	Site	DB
Co Admin: Choice of Contact: Phone No Admin: Contaminated Facility: MHSW Facility:					
<u>Detail(s)</u>					
Waste Class:		221			
Waste Class Name:		LIGHT FUELS			
20	23 of 27	ESE/174.4	264.9 / 5.70	SLH TRANSPORT INC 40 ALLIANCE BLVD BARRIE L4M 5K3 ON CA ON	DTNK
<u>Delisted Expired Fuel Safety Facilities</u>					
Instance No:		10552352	Expired Date:		
Status:		EXPIRED	Max Hazard Rank:		
Instance ID:			Facility Location:		
Instance Type:			Facility Type:		
Instance Creation Dt:		1/8/1990	Fuel Type 2:		
Instance Install Dt:		1/8/1990	Fuel Type 3:		
Item Description:		FS Liquid Fuel Tank	Panam Related:		
Manufacturer:		NULL	Panam Venue Nm:		
Model:		NULL	External Identifier:		
Serial No:		NULL	Item:		
ULC Standard:		NULL	Piping Steel:		
Quantity:		1	Piping Galvanized:		
Unit of Measure:		EA	Tank Single Wall St:		
Overfill Prot Type:		NULL	Piping Underground:		
Creation Date:		7/5/2009 1:19:48 AM	Tank Underground:		
Next Periodic Str DT:		NULL	Source:		
TSSA Base Sched Cycle 2:		NULL			
TSSAMax Hazard Rank 1:		NULL			
TSSA Risk Based Periodic Yn:		NULL			
TSSA Volume of Directives:		NULL			
TSSA Periodic Exempt:		NULL			
TSSA Statutory Interval:		NULL			
TSSA Recd Insp Interva:		NULL			
TSSA Recd Tolerance:		NULL			
TSSA Program Area:		NULL			
TSSA Program Area 2:		NULL			
Description:		UNDERGROUND TANK AS PER E065544			
Original Source:		EXP			
Record Date:		31-JUL-2020			
20	24 of 27	ESE/174.4	264.9 / 5.70	Sears Canada Inc. 40 Alliance Blvd Barrie ON L4M 5K1	GEN
Generator No:		ON3676933			
SIC Code:		484110			
SIC Description:		GENERAL FREIGHT TRUCKING, LOCAL			
Approval Years:		2014			
PO Box No:					
Country:		Canada			
Status:					
Co Admin:		Francine Bazinet			
Choice of Contact:		CO_OFFICIAL			

Map Key	Number of Records	Direction/ Distance (m)	Elev/Diff (m)	Site	DB
Phone No Admin:		705-690-3139 Ext.			
Contaminated Facility:		No			
MHSW Facility:		No			
<u>Detail(s)</u>					
Waste Class:		221			
Waste Class Name:		LIGHT FUELS			
20	25 of 27	ESE/174.4	264.9 / 5.70	40 Alliance Blvd Barrie ON	SPL
Ref No:		7571-BBZTT5		Municipality No:	
Year:				Nature of Damage:	
Incident Dt:		5/9/2019		Discharger Report:	
MOE Response:		No		Material Group:	
Dt MOE Arvl on Scn:				Health/Env Conseq:	2 - Minor Environment
MOE Reported Dt:		5/9/2019		Agency Involved:	
Dt Document Closed:		5/24/2019			
Site No:		NA			
Site County/District:		County of Simcoe			
Site Geo Ref Meth:		10 -100 metres eg. Topographic Map			
Site District Office:		Barrie			
Nearest Watercourse:					
Site Name:		lot<UNOFFICIAL>			
Site Address:		40 Alliance Blvd			
Site Region:		Central			
Site Municipality:		Barrie			
Site Lot:					
Site Conc:					
Site Geo Ref Accu:		Map			
Site Map Datum:					
Northing:		4918286.39			
Easting:		604887.28			
Incident Cause:					
Incident Event:		Process Upset/Malfunction			
Environment Impact:					
Nature of Impact:					
Contaminant Qty:		5 L			
System Facility Address:					
Client Name:					
Client Type:					
Call Report Location Geodata:					
Contaminant Code:		44			
Contaminant Name:		SEWAGE,RAW UNCHLORINATED			
Contaminant Limit 1:					
Contam Limit Freq 1:					
Contaminant UN No 1:		n/a			
Receiving Medium:					
Receiving Environment:		Surface Water			
Incident Reason:		Blockage			
Incident Summary:		Barrie: 5L overland sewage spill to lot, cleaned			
Activity Preceding Spill:					
Property 2nd Watershed:					
Property Tertiary Watershed:					
Sector Type:		Municipal Sewage			
SAC Action Class:		Watercourse Spills			
Source Type:		Sewer (Private or Municipal)			
20	26 of 27	ESE/174.4	264.9 / 5.70	SLH TRANSPORT INC 40 ALLIANCE BLVD BARRIE L4M 5K3 ON CA ON	FST

Map Key	Number of Records	Direction/ Distance (m)	Elev/Diff (m)	Site	DB
Instance No: 10552352 Status: Cont Name: Instance Type: Item: Item Description: FS Liquid Fuel Tank Tank Type: Liquid Fuel Single Wall UST Install Date: 1/8/1990 Install Year: 1978 Years in Service: Model: NULL Description: Capacity: 22730 Tank Material: Steel Corrosion Protect: Impressed Current Overfill Protect: Facility Type: FS Liquid Fuel Tank Parent Facility Type: Facility Location: Device Installed Location: 40 ALLIANCE BLVD BARRIE L4M 5K3 ON CA Manufacturer: Serial No: Ulc Standard: Quantity: Unit of Measure: Fuel Type: Diesel Fuel Type2: NULL Fuel Type3: NULL Piping Steel: Piping Galvanized: Tanks Single Wall St: Piping Underground: No Underground: Panam Related: Panam Venue:					
<u>Liquid Fuel Tank Details</u>					
Overfill Protection: Owner Account Name: SLH TRANSPORT INC Item: FS LIQUID FUEL TANK					
20	27 of 27	ESE/174.4	264.9 / 5.70	McDougall Energy Inc. 40 Alliance Blvd Barrie ON	SPL
Ref No: 4780-BZLTA6 Year: Incident Dt: 3/30/2021 MOE Response: No Dt MOE Arvl on Scn: MOE Reported Dt: 3/30/2021 Dt Document Closed: 4/30/2021 Site No: NA Site County/District: County of Simcoe Site Geo Ref Meth: Site District Office: Barrie Nearest Watercourse: Site Name: spill <UNOFFICIAL> Site Address: 40 Alliance Blvd Site Region: Central Site Municipality: Barrie Site Lot: Site Conc: Site Geo Ref Accu: Site Map Datum: Northing: 4918169 Easting: 604826 Incident Cause: Incident Event: Leak/Break Environment Impact: Nature of Impact: Contaminant Qty: 30 L System Facility Address: Client Name: McDougall Energy Inc. Client Type: Corporation Call Report Location Geodata: Contaminant Code: 13 Municipality No: Nature of Damage: Discharger Report: Material Group: Health/Env Conseq: 2 - Minor Environment Agency Involved:					

Map Key	Number of Records	Direction/ Distance (m)	Elev/Diff (m)	Site	DB
Contaminant Name: Contaminant Limit 1: Contam Limit Freq 1: Contaminant UN No 1: Receiving Medium: Receiving Environment: Incident Reason: Incident Summary: Activity Preceding Spill: Property 2nd Watershed: Property Tertiary Watershed: Sector Type: SAC Action Class: Source Type:		DIESEL FUEL 1202 Source Water Zone Equipment Failure McDougal Energy: clear dsl spill to asp. ctnd clnd 30 L Miscellaneous Communal Land Spills Truck - Transport/Hauling			
21	1 of 2	NNE/174.7	259.2 / -0.03	LITTLE LAKE MANAGEMENT CORP. CUNDLES RD/LIVINGSTONE ST. BARRIE CITY ON	CA
Certificate #: Application Year: Issue Date: Approval Type: Status: Application Type: Client Name: Client Address: Client City: Client Postal Code: Project Description: Contaminants: Emission Control:		7-0501-99- 99 7/12/1999 Municipal water Approved			
21	2 of 2	NNE/174.7	259.2 / -0.03	Intersection of Livingstone Street East / Cundles Road Barrie ON	SPL
Ref No: Year: Incident Dt: MOE Response: Dt MOE Arvl on Scn: MOE Reported Dt: Dt Document Closed: Site No: Site County/District: Site Geo Ref Meth: Site District Office: Nearest Watercourse: Site Name: Site Address: Site Region: Site Municipality: Site Lot: Site Conc: Site Geo Ref Accu: Site Map Datum: Northing: Easting: Incident Cause: Incident Event: Environment Impact:		4412-6BTPFT 4/26/2005 4/26/2005 Barrie Roadway Surface<UNOFFICIAL> Barrie Other Transport Accident Possible	Municipality No: Nature of Damage: Discharger Report: Material Group: Health/Env Conseq: Agency Involved:	0 Oil	

Map Key	Number of Records	Direction/ Distance (m)	Elev/Diff (m)	Site	DB
Nature of Impact: Contaminant Qty: System Facility Address: Client Name: Client Type: Call Report Location Geodata: Contaminant Code: Contaminant Name: Contaminant Limit 1: Contam Limit Freq 1: Contaminant UN No 1: Receiving Medium: Receiving Environment: Incident Reason: Incident Summary: Activity Preceding Spill: Property 2nd Watershed: Property Tertiary Watershed: Sector Type: SAC Action Class: Source Type:		Soil Contamination GASOLINE Land Unknown - Reason not determined City of Barrie - MVA: Diesel to Roadway Other Motor Vehicle Spill to Land			

22	1 of 1	NW/183.3	264.6 / 5.36	lot 21 con 3 ON	WWIS
Well ID: Construction Date: Use 1st: Use 2nd: Final Well Status: Water Type: Casing Material: Audit No: Tag: Constructn Method: Elevation (m): Elevatn Reliabilty: Depth to Bedrock: Well Depth: Overburden/Bedrock: Pump Rate: Static Water Level: Clear/Cloudy: Municipality: Site Info:		5704613 Water Supply VESPRA TOWNSHIP		Flowing (Y/N): Flow Rate: Data Entry Status: Data Src: Date Received: Selected Flag: Abandonment Rec: Contractor: Form Version: Owner: County: Lot: Concession: Concession Name: Easting NAD83: Northing NAD83: Zone: UTM Reliability:	1 12/20/1964 TRUE 4608 1 SIMCOE 021 03 CON
PDF URL (Map):		https://d2khazk8e83rdv.cloudfront.net/moe_mapping/downloads/2Water/Wells_pdfs/570\5704613.pdf			

Additional Detail(s) (Map)

Well Completed Date: 12/01/1964
Year Completed: 1964
Depth (m): 14.0208
Latitude: 44.4133517128909
Longitude: -79.6869098349486
Path: 570\5704613.pdf

Bore Hole Information

Bore Hole ID: 10382500
DP2BR:
Spatial Status:

Elevation:
Elevrc:
Zone: 17

Map Key	Number of Records	Direction/ Distance (m)	Elev/Diff (m)	Site	DB
Code OB:				East83:	604542.40
Code OB Desc:				North83:	4918623.00
Open Hole:				Org CS:	
Cluster Kind:				UTMRC:	5
Date Completed:	12/01/1964			UTMRC Desc:	margin of error : 100 m - 300 m
Remarks:				Location Method:	p5
Loc Method Desc:		Original Pre1985 UTM Rel Code 5: margin of error : 100 m - 300 m			
Elevrc Desc:					
Location Source Date:					
Improvement Location Source:					
Improvement Location Method:					
Source Revision Comment:					
Supplier Comment:					
<u>Overburden and Bedrock</u>					
<u>Materials Interval</u>					
Formation ID:		932274371			
Layer:		2			
Color:		6			
General Color:		BROWN			
Mat1:		02			
Most Common Material:		TOPSOIL			
Mat2:		09			
Mat2 Desc:		MEDIUM SAND			
Mat3:					
Mat3 Desc:					
Formation Top Depth:		2.0			
Formation End Depth:		46.0			
Formation End Depth UOM:		ft			
<u>Overburden and Bedrock</u>					
<u>Materials Interval</u>					
Formation ID:		932274370			
Layer:		1			
Color:					
General Color:					
Mat1:		02			
Most Common Material:		TOPSOIL			
Mat2:					
Mat2 Desc:					
Mat3:					
Mat3 Desc:					
Formation Top Depth:		0.0			
Formation End Depth:		2.0			
Formation End Depth UOM:		ft			
<u>Method of Construction & Well</u>					
<u>Use</u>					
Method Construction ID:		965704613			
Method Construction Code:		6			
Method Construction:		Boring			
Other Method Construction:					
<u>Pipe Information</u>					
Pipe ID:		10931070			
Casing No:		1			
Comment:					
Alt Name:					

Map Key	Number of Records	Direction/ Distance (m)	Elev/Diff (m)	Site	DB

Construction Record - Casing

Casing ID: 930631311
Layer: 1
Material: 3
Open Hole or Material: CONCRETE
Depth From:
Depth To: 46.0
Casing Diameter: 30.0
Casing Diameter UOM: inch
Casing Depth UOM: ft

Results of Well Yield Testing

Pumping Test Method Desc: PUMP
Pump Test ID: 995704613
Pump Set At:
Static Level: 32.0
Final Level After Pumping:
Recommended Pump Depth: 45.0
Pumping Rate: 2.0
Flowing Rate:
Recommended Pump Rate: 2.0
Levels UOM: ft
Rate UOM: GPM
Water State After Test Code: 1
Water State After Test: CLEAR
Pumping Test Method: 1
Pumping Duration HR:
Pumping Duration MIN:
Flowing: No

Water Details

Water ID: 933863960
Layer: 1
Kind Code: 1
Kind: FRESH
Water Found Depth: 32.0
Water Found Depth UOM: ft

Links

Bore Hole ID:	10382500	Tag No:	
Depth M:	14.0208	Contractor:	4608
Year Completed:	1964	Latitude:	44.4133517128909
Well Completed Dt:	12/01/1964	Longitude:	-79.6869098349486
Audit No:		Y:	44.41335171216199
Path:	570\5704613.pdf	X:	-79.68690968240307

[23](#)

1 of 2

SE/185.1

264.9 / 5.70

40 ALLIANCE BLVD
Barrie ON

WWIS

Well ID: 7110564
Construction Date:
Use 1st: Monitoring and Test Hole
Use 2nd: 0
Final Well Status: Abandoned-Supply
Water Type:
Casing Material:
Audit No: Z81719

Flowing (Y/N):
Flow Rate:
Data Entry Status:
Data Src:
Date Received: 08/28/2008
Selected Flag: TRUE
Abandonment Rec: Yes
Contractor: 7241

Map Key	Number of Records	Direction/ Distance (m)	Elev/Diff (m)	Site	DB
Tag:				Form Version:	7
Constructn Method:				Owner:	
Elevation (m):				County:	SIMCOE
Elevatn Reliabilty:				Lot:	
Depth to Bedrock:				Concession:	
Well Depth:				Concession Name:	
Overburden/Bedrock:				Easting NAD83:	
Pump Rate:				Northing NAD83:	
Static Water Level:				Zone:	
Clear/Cloudy:				UTM Reliability:	
Municipality:		BARRIE CITY			
Site Info:		WKQ-000530			
PDF URL (Map):		https://d2khazk8e83rdv.cloudfront.net/moe_mapping/downloads/2Water/Wells_pdfs/711\7110564.pdf			
 <u>Additional Detail(s) (Map)</u>					
Well Completed Date:		08/11/2008			
Year Completed:		2008			
Depth (m):					
Latitude:		44.4097934304187			
Longitude:		-79.6828121564998			
Path:		711\7110564.pdf			
 <u>Bore Hole Information</u>					
Bore Hole ID:	1001766675			Elevation:	
DP2BR:				Elevrc:	
Spatial Status:				Zone:	17
Code OB:				East83:	604875.00
Code OB Desc:				North83:	4918233.00
Open Hole:				Org CS:	UTM83
Cluster Kind:				UTMRC:	3
Date Completed:	08/11/2008			UTMRC Desc:	margin of error : 10 - 30 m
Remarks:				Location Method:	wwr
Loc Method Desc:		on Water Well Record			
Elevrc Desc:					
Location Source Date:					
Improvement Location Source:					
Improvement Location Method:					
Source Revision Comment:					
Supplier Comment:					
 <u>Annular Space/Abandonment Sealing Record</u>					
Plug ID:	1001869833				
Layer:	2				
Plug From:	0.3100000023841858				
Plug To:	6.710000038146973				
Plug Depth UOM:	m				
 <u>Annular Space/Abandonment Sealing Record</u>					
Plug ID:	1001869832				
Layer:	1				
Plug From:	0.0				
Plug To:	0.3100000023841858				
Plug Depth UOM:	m				
 <u>Method of Construction & Well</u>					

Map Key	Number of Records	Direction/ Distance (m)	Elev/Diff (m)	Site	DB
<u>Use</u>					
Method Construction ID:		1001869839			
Method Construction Code:		D			
Method Construction:		Direct Push			
Other Method Construction:					
<u>Pipe Information</u>					
Pipe ID:		1001869829			
Casing No:		0			
Comment:					
Alt Name:					
<u>Construction Record - Casing</u>					
Casing ID:		1001869835			
Layer:		1			
Material:		5			
Open Hole or Material:		PLASTIC			
Depth From:		0.0			
Depth To:		3.6600000858306885			
Casing Diameter:		4.03000020980835			
Casing Diameter UOM:		cm			
Casing Depth UOM:		m			
<u>Construction Record - Screen</u>					
Screen ID:		1001869836			
Layer:		1			
Slot:		10			
Screen Top Depth:		3.6600000858306885			
Screen End Depth:		6.710000038146973			
Screen Material:		5			
Screen Depth UOM:		m			
Screen Diameter UOM:		cm			
Screen Diameter:		4.820000171661377			
<u>Water Details</u>					
Water ID:		1001869834			
Layer:					
Kind Code:					
Kind:					
Water Found Depth:					
Water Found Depth UOM:		m			
<u>Hole Diameter</u>					
Hole ID:		1001869831			
Diameter:		10.920000076293945			
Depth From:		0.0			
Depth To:		6.710000038146973			
Hole Depth UOM:		m			
Hole Diameter UOM:		cm			
<u>Links</u>					
Bore Hole ID:	1001766675			Tag No:	
Depth M:				Contractor:	7241
Year Completed:	2008			Latitude:	44.4097934304187

Map Key	Number of Records	Direction/ Distance (m)	Elev/Diff (m)	Site	DB
Well Completed Dt:	08/11/2008			Longitude:	-79.6828121564998
Audit No:	Z81719			Y:	44.40979342899387
Path:	711\7110564.pdf			X:	-79.68281200360822

23	2 of 2	SE/185.1	264.9 / 5.70	40 ALLIANCE BLVD Barrie ON	WWIS
Well ID:	7110565			Flowing (Y/N):	
Construction Date:				Flow Rate:	
Use 1st:	Monitoring and Test Hole			Data Entry Status:	
Use 2nd:	0			Data Src:	
Final Well Status:	Monitoring and Test Hole			Date Received:	08/28/2008
Water Type:				Selected Flag:	TRUE
Casing Material:				Abandonment Rec:	
Audit No:	Z81880			Contractor:	7241
Tag:	A075529			Form Version:	7
Constructn Method:				Owner:	
Elevation (m):				County:	SIMCOE
Elevatn Reliabilty:				Lot:	
Depth to Bedrock:				Concession:	
Well Depth:				Concession Name:	
Overburden/Bedrock:				Easting NAD83:	
Pump Rate:				Northing NAD83:	
Static Water Level:				Zone:	
Clear/Cloudy:				UTM Reliability:	
Municipality:	BARRIE CITY				
Site Info:	WKQ-000530				

PDF URL (Map): https://d2khazk8e83rdv.cloudfront.net/moe_mapping/downloads/2Water/Wells_pdfs/711\7110565.pdf

Additional Detail(s) (Map)

Well Completed Date: 08/11/2008
Year Completed: 2008
Depth (m): 9.14
Latitude: 44.4097934304187
Longitude: -79.6828121564998
Path: 711\7110565.pdf

Bore Hole Information

Bore Hole ID:	1001766678	Elevation:	
DP2BR:		Elevrc:	
Spatial Status:		Zone:	17
Code OB:		East83:	604875.00
Code OB Desc:		North83:	4918233.00
Open Hole:		Org CS:	UTM83
Cluster Kind:		UTMRC:	3
Date Completed:	08/11/2008	UTMRC Desc:	margin of error : 10 - 30 m
Remarks:		Location Method:	www
Loc Method Desc:	on Water Well Record		
Elevrc Desc:			
Location Source Date:			
Improvement Location Source:			
Improvement Location Method:			
Source Revision Comment:			
Supplier Comment:			

Overburden and Bedrock Materials Interval

Formation ID: 1001869844

Map Key	Number of Records	Direction/ Distance (m)	Elev/Diff (m)	Site	DB
Layer:		2			
Color:		6			
General Color:		BROWN			
Mat1:		28			
Most Common Material:		SAND			
Mat2:		06			
Mat2 Desc:		SILT			
Mat3:		73			
Mat3 Desc:		HARD			
Formation Top Depth:		3.0999999046325684			
Formation End Depth:		6.710000038146973			
Formation End Depth UOM:		m			
 <u>Overburden and Bedrock</u> <u>Materials Interval</u>					
Formation ID:		1001869845			
Layer:		3			
Color:		6			
General Color:		BROWN			
Mat1:		06			
Most Common Material:		SILT			
Mat2:		28			
Mat2 Desc:		SAND			
Mat3:		73			
Mat3 Desc:		HARD			
Formation Top Depth:		6.710000038146973			
Formation End Depth:		9.14000034322754			
Formation End Depth UOM:		m			
 <u>Overburden and Bedrock</u> <u>Materials Interval</u>					
Formation ID:		1001869843			
Layer:		1			
Color:		6			
General Color:		BROWN			
Mat1:		28			
Most Common Material:		SAND			
Mat2:		11			
Mat2 Desc:		GRAVEL			
Mat3:		85			
Mat3 Desc:		SOFT			
Formation Top Depth:		0.0			
Formation End Depth:		3.0999999046325684			
Formation End Depth UOM:		m			
 <u>Annular Space/Abandonment</u> <u>Sealing Record</u>					
Plug ID:		1001869848			
Layer:		2			
Plug From:		0.3100000023841858			
Plug To:		5.789999961853027			
Plug Depth UOM:		m			
 <u>Annular Space/Abandonment</u> <u>Sealing Record</u>					
Plug ID:		1001869847			
Layer:		1			
Plug From:		0.0			

Map Key	Number of Records	Direction/ Distance (m)	Elev/Diff (m)	Site	DB
Plug To:		0.3100000023841858			
Plug Depth UOM:		m			
 <u>Annular Space/Abandonment Sealing Record</u>					
Plug ID:		1001869849			
Layer:		3			
Plug From:		5.789999961853027			
Plug To:		9.140000343322754			
Plug Depth UOM:		m			
 <u>Method of Construction & Well Use</u>					
Method Construction ID:		1001869855			
Method Construction Code:		D			
Method Construction:		Direct Push			
Other Method Construction:					
 <u>Pipe Information</u>					
Pipe ID:		1001869842			
Casing No:		0			
Comment:					
Alt Name:					
 <u>Construction Record - Casing</u>					
Casing ID:		1001869851			
Layer:		1			
Material:		5			
Open Hole or Material:		PLASTIC			
Depth From:		0.0			
Depth To:		6.099999904632568			
Casing Diameter:		5.199999809265137			
Casing Diameter UOM:		cm			
Casing Depth UOM:		m			
 <u>Construction Record - Screen</u>					
Screen ID:		1001869852			
Layer:		1			
Slot:		10			
Screen Top Depth:		6.099999904632568			
Screen End Depth:		9.140000343322754			
Screen Material:		5			
Screen Depth UOM:		m			
Screen Diameter UOM:		cm			
Screen Diameter:		6.03000020980835			
 <u>Water Details</u>					
Water ID:		1001869850			
Layer:					
Kind Code:					
Kind:					
Water Found Depth:					
Water Found Depth UOM:		m			

Map Key	Number of Records	Direction/ Distance (m)	Elev/Diff (m)	Site	DB
<u>Hole Diameter</u>					
Hole ID:		1001869846			
Diameter:		10.920000076293945			
Depth From:		0.0			
Depth To:		9.140000343322754			
Hole Depth UOM:		m			
Hole Diameter UOM:		cm			
<u>Links</u>					
Bore Hole ID:	1001766678			Tag No:	A075529
Depth M:	9.14			Contractor:	7241
Year Completed:	2008			Latitude:	44.4097934304187
Well Completed Dt:	08/11/2008			Longitude:	-79.6828121564998
Audit No:	Z81880			Y:	44.40979342899387
Path:	711\7110565.pdf			X:	-79.68281200360822
24	1 of 24	SE/185.4	263.9 / 4.68	Industrial Commutator Co. Ltd. 30 Alliance Blvd Barrie ON L4M 5K3	SCT
Established:		01-JUN-74			
Plant Size (ft²):		40000			
Employment:					
<u>--Details--</u>					
Description:		Motor and Generator Manufacturing			
SIC/NAICS Code:		335312			
Description:		Motor and Generator Manufacturing			
SIC/NAICS Code:		335312			
24	2 of 24	SE/185.4	263.9 / 4.68	UNKNOWN DRAINAGE DITCH AT 30 ALLIANCE BLVD. BARRIE CITY ON L4M 5K3	SPL
Ref No:	148643			Municipality No:	70101
Year:				Nature of Damage:	
Incident Dt:	10/31/1997			Discharger Report:	
MOE Response:				Material Group:	
Dt MOE Arvl on Scn:				Health/Env Conseq:	
MOE Reported Dt:	10/31/1997			Agency Involved:	WORKS
Dt Document Closed:					
Site No:					
Site County/District:					
Site Geo Ref Meth:					
Site District Office:					
Nearest Watercourse:					
Site Name:					
Site Address:					
Site Region:					
Site Municipality:		BARRIE CITY			
Site Lot:					
Site Conc:					
Site Geo Ref Accu:					
Site Map Datum:					
Northing:					
Easting:					
Incident Cause:		UNKNOWN			
Incident Event:					
Environment Impact:		POSSIBLE			

205 erisinfo.com | Environmental Risk Information Services Order No: 23101100100

Map Key	Number of Records	Direction/ Distance (m)	Elev/Diff (m)	Site	DB
Waste Class:		213			
Waste Class Name:		PETROLEUM DISTILLATES			
Waste Class:		232			
Waste Class Name:		POLYMERIC RESINS			
Waste Class:		252			
Waste Class Name:		WASTE OILS & LUBRICANTS			
Waste Class:		253			
Waste Class Name:		EMULSIFIED OILS			
24	5 of 24	SE/185.4	263.9 / 4.68	INDUSTRIAL COMMUTATOR COMPANY LIMITED 30 ALLIANCE BOULEVARD BARRIE ON L4M 5K3	GEN
Generator No:		ON0002601			
SIC Code:		3379			
SIC Description:		OTHER ELECT. EQUIP.			
Approval Years:		98,99,00,01			
PO Box No:					
Country:					
Status:					
Co Admin:					
Choice of Contact:					
Phone No Admin:					
Contaminated Facility:					
MHSW Facility:					
 <u>Detail(s)</u>					
Waste Class:		112			
Waste Class Name:		ACID WASTE - HEAVY METALS			
Waste Class:		145			
Waste Class Name:		PAINT/PIGMENT/COATING RESIDUES			
Waste Class:		212			
Waste Class Name:		ALIPHATIC SOLVENTS			
Waste Class:		213			
Waste Class Name:		PETROLEUM DISTILLATES			
Waste Class:		232			
Waste Class Name:		POLYMERIC RESINS			
Waste Class:		252			
Waste Class Name:		WASTE OILS & LUBRICANTS			
Waste Class:		253			
Waste Class Name:		EMULSIFIED OILS			
24	6 of 24	SE/185.4	263.9 / 4.68	INDUSTRIAL COMMUTATOR COMPANY LIMITED 30 ALLIANCE BLVD. BARRIE ON L4M 5K3	GEN
Generator No:		ON0002601			
SIC Code:					
SIC Description:					
Approval Years:		02,03,04,06			

Map Key	Number of Records	Direction/ Distance (m)	Elev/Diff (m)	Site	DB
PO Box No: Country: Status: Co Admin: Choice of Contact: Phone No Admin: Contaminated Facility: MHSW Facility:					
Detail(s)					
Waste Class:		213			
Waste Class Name:		PETROLEUM DISTILLATES			
Waste Class:		112			
Waste Class Name:		ACID WASTE - HEAVY METALS			
Waste Class:		145			
Waste Class Name:		PAINT/PIGMENT/COATING RESIDUES			
Waste Class:		212			
Waste Class Name:		ALIPHATIC SOLVENTS			
Waste Class:		232			
Waste Class Name:		POLYMERIC RESINS			
Waste Class:		252			
Waste Class Name:		WASTE OILS & LUBRICANTS			
Waste Class:		253			
Waste Class Name:		EMULSIFIED OILS			
24	7 of 24	SE/185.4	263.9 / 4.68	SPECIALIZED PACKAGING PRODUCTS 30 ALLIANCE BLVD. BARRIE ON L4M 5K3	GEN
Generator No:		ON0966500			
SIC Code:		0000			
SIC Description:		*** NOT DEFINED ***			
Approval Years:		86,87,88,89,90			
PO Box No:					
Country:					
Status:					
Co Admin:					
Choice of Contact:					
Phone No Admin:					
Contaminated Facility:					
MHSW Facility:					
Detail(s)					
Waste Class:		252			
Waste Class Name:		WASTE OILS & LUBRICANTS			
24	8 of 24	SE/185.4	263.9 / 4.68	SPECIALIZED (OUT OF BUS) 36-423 30 ALLIANCE BLVD. BARRIE ON L4M 5K3	GEN
Generator No:		ON0966500			
SIC Code:		2732			
SIC Description:		CORRUGATED BOX IND.			
Approval Years:		92,93,94,95,96,97,98			
PO Box No:					

Map Key	Number of Records	Direction/ Distance (m)	Elev/Diff (m)	Site	DB
Country: Status: Co Admin: Choice of Contact: Phone No Admin: Contaminated Facility: MHSW Facility:					
Detail(s)					
Waste Class:		252			
Waste Class Name:		WASTE OILS & LUBRICANTS			
24	9 of 24	SE/185.4	263.9 / 4.68	30 ALLIANCE BLVD. BARRIE ON	WWIS
Well ID:		7101537		Flowing (Y/N):	
Construction Date:				Flow Rate:	
Use 1st:		Monitoring		Data Entry Status:	
Use 2nd:				Data Src:	
Final Well Status:		Monitoring and Test Hole		Date Received:	
Water Type:				01/29/2008	
Casing Material:				Selected Flag:	
Audit No:		Z75106		TRUE	
Tag:		A061521		Abandonment Rec:	
Constructn Method:				Contractor:	
Elevation (m):				7241	
Elevatn Reliabilty:				Form Version:	
Depth to Bedrock:				4	
Well Depth:				Owner:	
Overburden/Bedrock:				County:	
Pump Rate:				SIMCOE	
Static Water Level:				Lot:	
Clear/Cloudy:				Concession:	
Municipality:		BARRIE CITY		Concession Name:	
Site Info:				Easting NAD83:	
				Northing NAD83:	
				Zone:	
				UTM Reliability:	
PDF URL (Map):		https://d2khazk8e83rdv.cloudfront.net/moe_mapping/downloads/2Water/Wells_pdfs/710\7101537.pdf			
Additional Detail(s) (Map)					
Well Completed Date:		01/10/2008			
Year Completed:		2008			
Depth (m):		7.32			
Latitude:		44.4096524636934			
Longitude:		-79.6830790706958			
Path:		710\7101537.pdf			
Bore Hole Information					
Bore Hole ID:		1001485108		Elevation:	
DP2BR:				Elevrc:	
Spatial Status:				Zone:	
Code OB:				17	
Code OB Desc:				East83:	
Open Hole:				604854.00	
Cluster Kind:				North83:	
Date Completed:		01/10/2008		4918217.00	
Remarks:				Org CS:	
Loc Method Desc:		on Water Well Record		UTM83	
Elevrc Desc:				UTMRC:	
Location Source Date:				3	
				UTMRC Desc:	
				margin of error : 10 - 30 m	
				Location Method:	
				wwr	

Map Key	Number of Records	Direction/ Distance (m)	Elev/Diff (m)	Site	DB
Improvement Location Source: Improvement Location Method: Source Revision Comment: Supplier Comment:					
<u>Overburden and Bedrock</u> <u>Materials Interval</u>					
Formation ID:		1001541266			
Layer:		1			
Color:		6			
General Color:		BROWN			
Mat1:		01			
Most Common Material:		FILL			
Mat2:		11			
Mat2 Desc:		GRAVEL			
Mat3:		77			
Mat3 Desc:		LOOSE			
Formation Top Depth:		0.0			
Formation End Depth:		0.6100000143051147			
Formation End Depth UOM:		m			
<u>Overburden and Bedrock</u> <u>Materials Interval</u>					
Formation ID:		1001541269			
Layer:		4			
Color:		2			
General Color:		GREY			
Mat1:		28			
Most Common Material:		SAND			
Mat2:		06			
Mat2 Desc:		SILT			
Mat3:					
Mat3 Desc:					
Formation Top Depth:		4.96999979019165			
Formation End Depth:		7.320000171661377			
Formation End Depth UOM:		m			
<u>Overburden and Bedrock</u> <u>Materials Interval</u>					
Formation ID:		1001541267			
Layer:		2			
Color:		6			
General Color:		BROWN			
Mat1:		06			
Most Common Material:		SILT			
Mat2:		05			
Mat2 Desc:		CLAY			
Mat3:		66			
Mat3 Desc:		DENSE			
Formation Top Depth:		0.6100000143051147			
Formation End Depth:		3.0999999046325684			
Formation End Depth UOM:		m			
<u>Overburden and Bedrock</u> <u>Materials Interval</u>					
Formation ID:		1001541268			
Layer:		3			
Color:		6			

Map Key	Number of Records	Direction/ Distance (m)	Elev/Diff (m)	Site	DB
General Color:		BROWN			
Mat1:		28			
Most Common Material:		SAND			
Mat2:		06			
Mat2 Desc:		SILT			
Mat3:		66			
Mat3 Desc:		DENSE			
Formation Top Depth:		3.0999999046325684			
Formation End Depth:		4.96999979019165			
Formation End Depth UOM:		m			
<u>Annular Space/Abandonment Sealing Record</u>					
Plug ID:		1001541273			
Layer:		3			
Plug From:		2.130000114440918			
Plug To:		7.320000171661377			
Plug Depth UOM:		m			
<u>Annular Space/Abandonment Sealing Record</u>					
Plug ID:		1001541271			
Layer:		1			
Plug From:		0.0			
Plug To:		0.30000001192092896			
Plug Depth UOM:		m			
<u>Annular Space/Abandonment Sealing Record</u>					
Plug ID:		1001541272			
Layer:		2			
Plug From:		0.30000001192092896			
Plug To:		2.130000114440918			
Plug Depth UOM:		m			
<u>Method of Construction & Well Use</u>					
Method Construction ID:		1001541278			
Method Construction Code:		B			
Method Construction:		Other Method			
Other Method Construction:		GEOPROBE			
<u>Pipe Information</u>					
Pipe ID:		1001541264			
Casing No:		0			
Comment:					
Alt Name:					
<u>Construction Record - Casing</u>					
Casing ID:		1001541275			
Layer:					
Material:		5			
Open Hole or Material:		PLASTIC			
Depth From:					
Depth To:		3.6600000858306885			

Map Key	Number of Records	Direction/ Distance (m)	Elev/Diff (m)	Site	DB
Casing Diameter:		5.079999923706055			
Casing Diameter UOM:		cm			
Casing Depth UOM:		m			
 <u>Construction Record - Screen</u>					
Screen ID:		1001541276			
Layer:					
Slot:					
Screen Top Depth:					
Screen End Depth:					
Screen Material:		5			
Screen Depth UOM:					
Screen Diameter UOM:					
Screen Diameter:					
 <u>Results of Well Yield Testing</u>					
Pumping Test Method Desc:					
Pump Test ID:		1001541265			
Pump Set At:					
Static Level:					
Final Level After Pumping:					
Recommended Pump Depth:					
Pumping Rate:					
Flowing Rate:					
Recommended Pump Rate:					
Levels UOM:		m			
Rate UOM:		LPM			
Water State After Test Code:		0			
Water State After Test:					
Pumping Test Method:		0			
Pumping Duration HR:					
Pumping Duration MIN:					
Flowing:		No			
 <u>Water Details</u>					
Water ID:		1001541274			
Layer:		1			
Kind Code:					
Kind:					
Water Found Depth:					
Water Found Depth UOM:		m			
 <u>Hole Diameter</u>					
Hole ID:		1001541270			
Diameter:		11.430000305175781			
Depth From:					
Depth To:		7.6199998855559082			
Hole Depth UOM:		m			
Hole Diameter UOM:		cm			
 <u>Links</u>					
Bore Hole ID:	1001485108		Tag No:	A061521	
Depth M:	7.32		Contractor:	7241	
Year Completed:	2008		Latitude:	44.4096524636934	
Well Completed Dt:	01/10/2008		Longitude:	-79.6830790706958	
Audit No:	Z75106		Y:	44.40965246286257	
Path:	710\7101537.pdf		X:	-79.68307891815947	

Map Key	Number of Records	Direction/ Distance (m)	Elev/Diff (m)	Site	DB
24	10 of 24	SE/185.4	263.9 / 4.68	INDUSTRIAL COMMUTATOR COMPANY LIMITED 30 ALLIANCE BLVD BARRIE ON L4M 5K3	EASR
Approval No: R-003-4337000149 Status: REGISTERED Date: 2013-05-14 Record Type: EASR Link Source: MOFA Project Type: Heating System Full Address: Approval Type: EASR-Heating System SWP Area Name: Lakes Simcoe and Couchiching/Black River PDF URL: PDF Site Location: MOE District: Barrie Municipality: BARRIE Latitude: 44.409832 Longitude: -79.68367 Geometry X: Geometry Y:					
24	11 of 24	SE/185.4	263.9 / 4.68	INDUSTRIAL COMMUTATOR COMPANY LIMITED 30 ALLIANCE BLVD. BARRIE ON L4M 5K3	GEN
Generator No: ON0002601 SIC Code: 333619 SIC Description: Other Engine and Power Transmission Equipment Manufacturing Approval Years: 2010 PO Box No: Country: Status: Co Admin: Choice of Contact: Phone No Admin: Contaminated Facility: MHSW Facility:					
<u>Detail(s)</u>					
Waste Class: 252 Waste Class Name: WASTE OILS & LUBRICANTS					
Waste Class: 213 Waste Class Name: PETROLEUM DISTILLATES					
Waste Class: 253 Waste Class Name: EMULSIFIED OILS					
Waste Class: 232 Waste Class Name: POLYMERIC RESINS					
Waste Class: 212 Waste Class Name: ALIPHATIC SOLVENTS					
Waste Class: 112 Waste Class Name: ACID WASTE - HEAVY METALS					
Waste Class: 145 Waste Class Name: PAINT/PIGMENT/COATING RESIDUES					
Waste Class: 331 Waste Class Name: WASTE COMPRESSED GASES					

Map Key	Number of Records	Direction/ Distance (m)	Elev/Diff (m)	Site	DB
Waste Class: Waste Class Name:		251 OIL SKIMMINGS & SLUDGES			
24	12 of 24	SE/185.4	263.9 / 4.68	INDUSTRIAL COMMUTATOR COMPANY LIMITED 30 ALLIANCE BLVD. BARRIE ON L4M 5K3	GEN
Generator No:		ON0002601			
SIC Code:		333619			
SIC Description:		Other Engine and Power Transmission Equipment Manufacturing			
Approval Years:		2011			
PO Box No:					
Country:					
Status:					
Co Admin:					
Choice of Contact:					
Phone No Admin:					
Contaminated Facility:					
MHSW Facility:					
Detail(s)					
Waste Class:		253			
Waste Class Name:		EMULSIFIED OILS			
Waste Class:		252			
Waste Class Name:		WASTE OILS & LUBRICANTS			
Waste Class:		213			
Waste Class Name:		PETROLEUM DISTILLATES			
Waste Class:		251			
Waste Class Name:		OIL SKIMMINGS & SLUDGES			
Waste Class:		331			
Waste Class Name:		WASTE COMPRESSED GASES			
Waste Class:		112			
Waste Class Name:		ACID WASTE - HEAVY METALS			
Waste Class:		145			
Waste Class Name:		PAINT/PIGMENT/COATING RESIDUES			
Waste Class:		232			
Waste Class Name:		POLYMERIC RESINS			
Waste Class:		212			
Waste Class Name:		ALIPHATIC SOLVENTS			
24	13 of 24	SE/185.4	263.9 / 4.68	Industrial Commutator Company Limited 30 Alliance Boulevard Barrie, County of Simcoe L4M 5K3 CITY OF BARRIE ON	EBR
EBR Registry No:		011-9817		Decision Posted:	
Ministry Ref No:		6309-99MRRG		Exception Posted:	
Notice Type:		Instrument Decision		Section:	
Notice Stage:				Act 1:	
Notice Date:		February 08, 2016		Act 2:	
Proposal Date:		August 15, 2013		Site Location Map:	
Year:		2013			
Instrument Type:		(EPA Part II.1-air) - Environmental Compliance Approval (project type: air)			

Map Key	Number of Records	Direction/ Distance (m)	Elev/Diff (m)	Site	DB
Off Instrument Name: Posted By: Company Name: Industrial Commutator Company Limited Site Address: Location Other: Proponent Name: Proponent Address: 30 Alliance boulevard, Barrie Ontario, Canada L4M 5K3 Comment Period: URL: Site Location Details: 30 Alliance Boulevard Barrie, County of Simcoe L4M 5K3 CITY OF BARRIE					
24	14 of 24	SE/185.4	263.9 / 4.68	INDUSTRIAL COMMUTATOR COMPANY LIMITED 30 ALLIANCE BLVD. BARRIE ON L4M 5K3	GEN
Generator No: ON0002601 SIC Code: 333619 SIC Description: Other Engine and Power Transmission Equipment Manufacturing Approval Years: 2012 PO Box No: Country: Status: Co Admin: Choice of Contact: Phone No Admin: Contaminated Facility: MHSW Facility: <u>Detail(s)</u> Waste Class: 251 Waste Class Name: OIL SKIMMINGS & SLUDGES Waste Class: 232 Waste Class Name: POLYMERIC RESINS Waste Class: 213 Waste Class Name: PETROLEUM DISTILLATES Waste Class: 252 Waste Class Name: WASTE OILS & LUBRICANTS Waste Class: 253 Waste Class Name: EMULSIFIED OILS Waste Class: 331 Waste Class Name: WASTE COMPRESSED GASES Waste Class: 145 Waste Class Name: PAINT/PIGMENT/COATING RESIDUES Waste Class: 112 Waste Class Name: ACID WASTE - HEAVY METALS Waste Class: 212 Waste Class Name: ALIPHATIC SOLVENTS					

Map Key	Number of Records	Direction/ Distance (m)	Elev/Diff (m)	Site	DB
24	15 of 24	SE/185.4	263.9 / 4.68	INDUSTRIAL COMMUTATOR COMPANY LIMITED 30 ALLIANCE BLVD. BARRIE ON	GEN
Generator No:		ON0002601			
SIC Code:		333619			
SIC Description:		OTHER ENGINE AND POWER TRANSMISSION EQUIPMENT MANUFACTURING			
Approval Years:		2013			
PO Box No:					
Country:					
Status:					
Co Admin:					
Choice of Contact:					
Phone No Admin:					
Contaminated Facility:					
MHSW Facility:					
Detail(s)					
Waste Class:		212			
Waste Class Name:		ALIPHATIC SOLVENTS			
Waste Class:		232			
Waste Class Name:		POLYMERIC RESINS			
Waste Class:		213			
Waste Class Name:		PETROLEUM DISTILLATES			
Waste Class:		331			
Waste Class Name:		WASTE COMPRESSED GASES			
Waste Class:		253			
Waste Class Name:		EMULSIFIED OILS			
Waste Class:		112			
Waste Class Name:		ACID WASTE - HEAVY METALS			
Waste Class:		251			
Waste Class Name:		OIL SKIMMINGS & SLUDGES			
Waste Class:		252			
Waste Class Name:		WASTE OILS & LUBRICANTS			
Waste Class:		145			
Waste Class Name:		PAINT/PIGMENT/COATING RESIDUES			

24	16 of 24	SE/185.4	263.9 / 4.68	Industrial Commutator Company Limited 30 Alliance Blvd Barrie ON L4M 5K3	ECA
Approval No:		4719-9JHS7H		MOE District:	Barrie
Approval Date:		2016-02-02		City:	
Status:		Approved		Longitude:	-79.68367
Record Type:		ECA		Latitude:	44.409832
Link Source:		IDS		Geometry X:	
SWP Area Name:		Lakes Simcoe and Couchiching/Black River		Geometry Y:	
Approval Type:		ECA-AIR			
Project Type:		AIR			
Business Name:		Industrial Commutator Company Limited			
Address:		30 Alliance Blvd			
Full Address:					
Full PDF Link:		https://www.accessenvironment.ene.gov.on.ca/instruments/6309-99MRRG-14.pdf			
PDF Site Location:					

Map Key	Number of Records	Direction/ Distance (m)	Elev/Diff (m)	Site	DB
24	17 of 24	SE/185.4	263.9 / 4.68	INDUSTRIAL COMMUTATOR COMPANY LIMITED 30 ALLIANCE BLVD. BARRIE ON L4M 5K3	GEN
Generator No:		ON0002601			
SIC Code:		333619			
SIC Description:		OTHER ENGINE AND POWER TRANSMISSION EQUIPMENT MANUFACTURING			
Approval Years:		2015			
PO Box No:					
Country:		Canada			
Status:					
Co Admin:		Mark Mc Kenna			
Choice of Contact:		CO_OFFICIAL			
Phone No Admin:		705-728-1469 Ext.111			
Contaminated Facility:		No			
MHSW Facility:		No			
<u>Detail(s)</u>					
Waste Class:		145			
Waste Class Name:		PAINT/PIGMENT/COATING RESIDUES			
Waste Class:		331			
Waste Class Name:		WASTE COMPRESSED GASES			
Waste Class:		232			
Waste Class Name:		POLYMERIC RESINS			
Waste Class:		112			
Waste Class Name:		ACID WASTE - HEAVY METALS			
Waste Class:		252			
Waste Class Name:		WASTE OILS & LUBRICANTS			
Waste Class:		253			
Waste Class Name:		EMULSIFIED OILS			
Waste Class:		213			
Waste Class Name:		PETROLEUM DISTILLATES			
Waste Class:		212			
Waste Class Name:		ALIPHATIC SOLVENTS			
Waste Class:		251			
Waste Class Name:		OIL SKIMMINGS & SLUDGES			
24	18 of 24	SE/185.4	263.9 / 4.68	INDUSTRIAL COMMUTATOR COMPANY LIMITED 30 ALLIANCE BLVD. BARRIE ON L4M 5K3	GEN
Generator No:		ON0002601			
SIC Code:		333619			
SIC Description:		OTHER ENGINE AND POWER TRANSMISSION EQUIPMENT MANUFACTURING			
Approval Years:		2016			
PO Box No:					
Country:		Canada			
Status:					
Co Admin:		Mark Mc Kenna			
Choice of Contact:		CO_OFFICIAL			

Map Key	Number of Records	Direction/ Distance (m)	Elev/Diff (m)	Site	DB
Phone No Admin:		705-728-1469 Ext.111			
Contaminated Facility:		No			
MHSW Facility:		No			
<u>Detail(s)</u>					
Waste Class:		212			
Waste Class Name:		ALIPHATIC SOLVENTS			
Waste Class:		213			
Waste Class Name:		PETROLEUM DISTILLATES			
Waste Class:		252			
Waste Class Name:		WASTE OILS & LUBRICANTS			
Waste Class:		331			
Waste Class Name:		WASTE COMPRESSED GASES			
Waste Class:		112			
Waste Class Name:		ACID WASTE - HEAVY METALS			
Waste Class:		232			
Waste Class Name:		POLYMERIC RESINS			
Waste Class:		253			
Waste Class Name:		EMULSIFIED OILS			
Waste Class:		251			
Waste Class Name:		OIL SKIMMINGS & SLUDGES			
Waste Class:		145			
Waste Class Name:		PAINT/PIGMENT/COATING RESIDUES			

24	19 of 24	SE/185.4	263.9 / 4.68	INDUSTRIAL COMMUTATOR COMPANY LIMITED 30 ALLIANCE BLVD. BARRIE ON L4M 5K3	GEN
Generator No:		ON0002601			
SIC Code:		333619			
SIC Description:		OTHER ENGINE AND POWER TRANSMISSION EQUIPMENT MANUFACTURING			
Approval Years:		2014			
PO Box No:					
Country:		Canada			
Status:					
Co Admin:		Kelly Jones			
Choice of Contact:		CO_OFFICIAL			
Phone No Admin:		705-728-1469 Ext.109			
Contaminated Facility:		No			
MHSW Facility:		No			

<u>Detail(s)</u>					
Waste Class:		212			
Waste Class Name:		ALIPHATIC SOLVENTS			
Waste Class:		232			
Waste Class Name:		POLYMERIC RESINS			
Waste Class:		213			
Waste Class Name:		PETROLEUM DISTILLATES			
Waste Class:		145			

Map Key	Number of Records	Direction/ Distance (m)	Elev/Diff (m)	Site	DB
Waste Class Name:		PAINT/PIGMENT/COATING RESIDUES			
Waste Class:		331			
Waste Class Name:		WASTE COMPRESSED GASES			
Waste Class:		251			
Waste Class Name:		OIL SKIMMINGS & SLUDGES			
Waste Class:		112			
Waste Class Name:		ACID WASTE - HEAVY METALS			
Waste Class:		252			
Waste Class Name:		WASTE OILS & LUBRICANTS			
Waste Class:		253			
Waste Class Name:		EMULSIFIED OILS			

24	20 of 24	SE/185.4	263.9 / 4.68	INDUSTRIAL COMMUTATOR COMPANY LIMITED 30 ALLIANCE BLVD. BARRIE ON L4M 5K3	GEN
Generator No:		ON0002601			
SIC Code:					
SIC Description:					
Approval Years:		As of Dec 2018			
PO Box No:					
Country:		Canada			
Status:		Registered			
Co Admin:					
Choice of Contact:					
Phone No Admin:					
Contaminated Facility:					
MHSW Facility:					
<u>Detail(s)</u>					
Waste Class:		121 L			
Waste Class Name:		Alkaline slutions - containing heavy metals			
Waste Class:		212 L			
Waste Class Name:		Aliphatic solvents and residues			
Waste Class:		251 L			
Waste Class Name:		Waste oils/sludges (petroleum based)			
Waste Class:		252 L			
Waste Class Name:		Waste crankcase oils and lubricants			
Waste Class:		253 L			
Waste Class Name:		Emulsified oils			
Waste Class:		331 B			
Waste Class Name:		Waste compressed gases including cylinders			

<u>24</u>	21 of 24	SE/185.4	263.9 / 4.68	30 Alliance Blvd Barrie ON L4M 5K3	EHS
Order No:		20181018074		Nearest Intersection:	
Status:		C		Municipality:	
Report Type:		Standard Report		Client Prov/State:	
Report Date:		25-OCT-18		Search Radius (km):	
Date Received:		18-OCT-18		X:	
				ON	
				.25	
				-79.683481	

Map Key	Number of Records	Direction/ Distance (m)	Elev/Diff (m)	Site	DB
Previous Site Name:				Y:	44.409803
Lot/Building Size:					
Additional Info Ordered:					
24	22 of 24	SE/185.4	263.9 / 4.68	INDUSTRIAL COMMUTATOR COMPANY LIMITED 30 ALLIANCE BLVD. BARRIE ON L4M 5K3	GEN
Generator No:		ON0002601			
SIC Code:					
SIC Description:					
Approval Years:		As of Jul 2020			
PO Box No:					
Country:		Canada			
Status:		Registered			
Co Admin:					
Choice of Contact:					
Phone No Admin:					
Contaminated Facility:					
MHSW Facility:					
<u>Detail(s)</u>					
Waste Class:		212 L			
Waste Class Name:		Aliphatic solvents and residues			
Waste Class:		252 L			
Waste Class Name:		Waste crankcase oils and lubricants			
Waste Class:		251 L			
Waste Class Name:		Waste oils/sludges (petroleum based)			
Waste Class:		121 L			
Waste Class Name:		Alkaline slutions - containing heavy metals			
Waste Class:		331 B			
Waste Class Name:		Waste compressed gases including cylinders			
Waste Class:		253 L			
Waste Class Name:		Emulsified oils			
24	23 of 24	SE/185.4	263.9 / 4.68	INDUSTRIAL COMMUTATOR COMPANY LIMITED 30 ALLIANCE BLVD. BARRIE ON L4M 5K3	GEN
Generator No:		ON0002601			
SIC Code:					
SIC Description:					
Approval Years:		As of Nov 2021			
PO Box No:					
Country:		Canada			
Status:		Registered			
Co Admin:					
Choice of Contact:					
Phone No Admin:					
Contaminated Facility:					
MHSW Facility:					
<u>Detail(s)</u>					

Map Key	Number of Records	Direction/ Distance (m)	Elev/Diff (m)	Site	DB
Waste Class: Waste Class Name:		212 L Aliphatic solvents and residues			
Waste Class: Waste Class Name:		251 L Waste oils/sludges (petroleum based)			
Waste Class: Waste Class Name:		121 L Alkaline slutions - containing heavy metals			
Waste Class: Waste Class Name:		252 L Waste crankcase oils and lubricants			
Waste Class: Waste Class Name:		331 B Waste compressed gases including cylinders			
Waste Class: Waste Class Name:		253 L Emulsified oils			

<u>24</u>	24 of 24	SE/185.4	263.9 / 4.68	INDUSTRIAL COMMUTATOR COMPANY LIMITED 30 ALLIANCE BLVD. BARRIE ON L4M 5K3	GEN
Generator No: SIC Code: SIC Description: Approval Years: PO Box No: Country: Status: Co Admin: Choice of Contact: Phone No Admin: Contaminated Facility: MHSW Facility:		ON0002601 As of Oct 2022 Canada Registered			
<u>Detail(s)</u>					
Waste Class: Waste Class Name:		251 L OIL SKIMMINGS & SLUDGES			
Waste Class: Waste Class Name:		121 L ALKALINE WASTES - HEAVY METALS			
Waste Class: Waste Class Name:		253 L EMULSIFIED OILS			
Waste Class: Waste Class Name:		331 B WASTE COMPRESSED GASES			
Waste Class: Waste Class Name:		252 L WASTE OILS & LUBRICANTS			
Waste Class: Waste Class Name:		212 L ALIPHATIC SOLVENTS			

<u>25</u>	1 of 1	SW/191.1	261.9 / 2.67	ON	BORE
Borehole ID: OGF ID: Status: Type:		870859 215593715 Decommissioned Borehole		Inclin FLG: SP Status: Surv Elev: Piezometer:	No Initial Entry No No

Map Key	Number of Records	Direction/ Distance (m)	Elev/Diff (m)	Site	DB
Use: Geotechnical/Geological Investigation Completion Date: 06-NOV-1964 Static Water Level: Primary Water Use: Sec. Water Use: Total Depth m: 9 Depth Ref: Ground Surface Depth Elev: Drill Method: Diamond Drill Orig Ground Elev m: 261 Elev Reliabil Note: DEM Ground Elev m: 265 Concession: Location D: Soil conditions and foundations proposed highway 400-st. Vincent street underpass Barrie, Ontario Survey D: Comments: Primary Name: Municipality: Lot: Township: VESPRA Latitude DD: 44.409328 Longitude DD: -79.686967 UTM Zone: 17 Easting: 604545 Northing: 4918176 Location Accuracy: Accuracy: Within 10 metres					
<u>Borehole Geology Stratum</u>					
Geology Stratum ID: 7029063 Top Depth: 0 Bottom Depth: 1.2 Material Color: Brown Material 1: Sand Material 2: Silty Material 3: Gravel Material 4: Clay Gsc Material Description: Stratum Description: Compact light brown silty sand with gravel numerous small lumps of grey silty clay (fill) **Note: Many records provided by the department have a truncated [Stratum Description] field. Mat Consistency: Compact Material Moisture: Material Texture: Non Geo Mat Type: Fill-Misc Geologic Formation: Geologic Group: Geologic Period: Depositional Gen:					
Geology Stratum ID: 7029064 Top Depth: 1.2 Bottom Depth: 9 Material Color: Brown Material 1: Till Material 2: Sand Material 3: Silty Material 4: Gravel Gsc Material Description: Stratum Description: Dense to very dense light brown silty sand trace to some gravel and clay (sandy till) layers up to several feet in thickness of very stiff to hard silty clay with trace to some sand and trace of gravel at about el. 849 and 840 **Note: Many records provided by the department have a truncated [Stratum Description] field. Mat Consistency: Dense Material Moisture: Material Texture: Non Geo Mat Type: Geologic Formation: Geologic Group: Geologic Period: Depositional Gen:					
26	1 of 1	NW/191.7	265.7 / 6.48	PIPELINE HIT 1/2" 69 GOLDEN EAGLE WAY,,BARRIE,ON,L4M 6P8, CA ON	PINC
Incident Id: Incident No: 2320644 Incident Reported Dt: 6/5/2018 Type: FS-Pipeline Incident Status Code: Tank Status: Pipeline Damage Reason Est Task No: Spills Action Centre: Fuel Type: Fuel Occurrence Tp: Date of Occurrence: Occurrence Start Dt: Depth: Customer Acct Name: PIPELINE HIT 1/2" Incident Address: 69 GOLDEN EAGLE WAY,,BARRIE,ON,L4M 6P8,CA Pipe Material: Fuel Category: Health Impact: Environment Impact: Property Damage: Service Interrupt: Enforce Policy: Public Relation: Pipeline System: PSIG: Attribute Category: Regulator Location: Method Details:					

Map Key	Number of Records	Direction/ Distance (m)	Elev/Diff (m)	Site	DB
Operation Type: Pipeline Type: Regulator Type: Summary: Reported By: Affiliation: Occurrence Desc: Damage Reason: Notes:					
27	1 of 3	SSE/197.0	261.8 / 2.58	30 ALLIANCE BLVD Barrie ON	WWIS
Well ID:		7110566	Flowing (Y/N):		
Construction Date:			Flow Rate:		
Use 1st:		Monitoring	Data Entry Status:		
Use 2nd:			Data Src:		
Final Well Status:		Observation Wells	Date Received: 08/28/2008		
Water Type:			Selected Flag: TRUE		
Casing Material:			Abandonment Rec:		
Audit No:		Z89413	Contractor: 7241		
Tag:		A056035	Form Version: 7		
Constructn Method:			Owner:		
Elevation (m):			County: SIMCOE		
Elevatn Reliabilty:			Lot:		
Depth to Bedrock:			Concession:		
Well Depth:			Concession Name:		
Overburden/Bedrock:			Easting NAD83:		
Pump Rate:			Northing NAD83:		
Static Water Level:			Zone:		
Clear/Cloudy:			UTM Reliability:		
Municipality:		BARRIE CITY			
Site Info:					
PDF URL (Map):		https://d2khazk8e83rdv.cloudfront.net/moe_mapping/downloads/2Water/Wells_pdfs/711\7110566.pdf			
<u>Additional Detail(s) (Map)</u>					
Well Completed Date:		08/09/2008			
Year Completed:		2008			
Depth (m):		7.62			
Latitude:		44.4091652539039			
Longitude:		-79.6837682131834			
Path:		711\7110566.pdf			
<u>Bore Hole Information</u>					
Bore Hole ID:		1001766681	Elevation:		
DP2BR:			Elevrc:		
Spatial Status:			Zone: 17		
Code OB:			East83: 604800.00		
Code OB Desc:			North83: 4918162.00		
Open Hole:			Org CS: UTM83		
Cluster Kind:			UTMRC: 3		
Date Completed:		08/09/2008	UTMRC Desc: margin of error : 10 - 30 m		
Remarks:			Location Method: wwr		
Loc Method Desc:		on Water Well Record			
Elevrc Desc:					
Location Source Date:					
Improvement Location Source:					
Improvement Location Method:					
Source Revision Comment:					

Map Key	Number of Records	Direction/ Distance (m)	Elev/Diff (m)	Site	DB
Supplier Comment:					
<u>Overburden and Bedrock Materials Interval</u>					
Formation ID:		1001869859			
Layer:		1			
Color:		6			
General Color:		BROWN			
Mat1:		28			
Most Common Material:		SAND			
Mat2:		11			
Mat2 Desc:		GRAVEL			
Mat3:		77			
Mat3 Desc:		LOOSE			
Formation Top Depth:		0.0			
Formation End Depth:		4.5			
Formation End Depth UOM:		m			
<u>Overburden and Bedrock Materials Interval</u>					
Formation ID:		1001869861			
Layer:		3			
Color:		6			
General Color:		BROWN			
Mat1:		28			
Most Common Material:		SAND			
Mat2:		06			
Mat2 Desc:		SILT			
Mat3:		73			
Mat3 Desc:		HARD			
Formation Top Depth:		6.099999904632568			
Formation End Depth:		7.619999885559082			
Formation End Depth UOM:		m			
<u>Overburden and Bedrock Materials Interval</u>					
Formation ID:		1001869860			
Layer:		2			
Color:		2			
General Color:		GREY			
Mat1:		06			
Most Common Material:		SILT			
Mat2:		28			
Mat2 Desc:		SAND			
Mat3:		73			
Mat3 Desc:		HARD			
Formation Top Depth:		4.5			
Formation End Depth:		6.099999904632568			
Formation End Depth UOM:		m			
<u>Annular Space/Abandonment Sealing Record</u>					
Plug ID:		1001869863			
Layer:		1			
Plug From:		0.0			
Plug To:		0.3100000023841858			
Plug Depth UOM:		m			

Map Key	Number of Records	Direction/ Distance (m)	Elev/Diff (m)	Site	DB
<u>Annular Space/Abandonment Sealing Record</u>					
Plug ID:		1001869864			
Layer:		2			
Plug From:		0.3100000023841858			
Plug To:		4.269999980926514			
Plug Depth UOM:		m			
<u>Annular Space/Abandonment Sealing Record</u>					
Plug ID:		1001869865			
Layer:		3			
Plug From:		4.269999980926514			
Plug To:		7.619999885559082			
Plug Depth UOM:		m			
<u>Method of Construction & Well Use</u>					
Method Construction ID:		1001869870			
Method Construction Code:		D			
Method Construction:		Direct Push			
Other Method Construction:					
<u>Pipe Information</u>					
Pipe ID:		1001869858			
Casing No:		0			
Comment:					
Alt Name:					
<u>Construction Record - Casing</u>					
Casing ID:		1001869867			
Layer:		1			
Material:		5			
Open Hole or Material:		PLASTIC			
Depth From:		0.0			
Depth To:		4.570000171661377			
Casing Diameter:		5.199999809265137			
Casing Diameter UOM:		cm			
Casing Depth UOM:		m			
<u>Construction Record - Screen</u>					
Screen ID:		1001869868			
Layer:		1			
Slot:		10			
Screen Top Depth:		4.570000171661377			
Screen End Depth:		7.619999885559082			
Screen Material:		5			
Screen Depth UOM:		m			
Screen Diameter UOM:		cm			
Screen Diameter:		6.03000020980835			
<u>Water Details</u>					
Water ID:		1001869866			
Layer:					

Map Key	Number of Records	Direction/ Distance (m)	Elev/Diff (m)	Site	DB
Kind Code: Kind: Water Found Depth: Water Found Depth UOM: m					
<u>Hole Diameter</u>					
Hole ID: 1001869862 Diameter: 10.920000076293945 Depth From: 0.0 Depth To: 7.619999885559082 Hole Depth UOM: m Hole Diameter UOM: cm					
<u>Links</u>					
Bore Hole ID: 1001766681 Depth M: 7.62 Year Completed: 2008 Well Completed Dt: 08/09/2008 Audit No: Z89413 Path: 711\7110566.pdf					
Tag No: A056035 Contractor: 7241 Latitude: 44.4091652539039 Longitude: -79.6837682131834 Y: 44.4091652530346 X: -79.68376806055397					
27	2 of 3	SSE/197.0	261.8 / 2.58	30 ALLIANCE BLVD. Barrie ON	WWIS
Well ID: 7110567 Construction Date: Use 1st: Monitoring Use 2nd: Final Well Status: Observation Wells Water Type: Casing Material: Audit No: Z89560 Tag: A067607 Constructn Method: Elevation (m): Elevatn Reliabilty: Depth to Bedrock: Well Depth: Overburden/Bedrock: Pump Rate: Static Water Level: Clear/Cloudy: Municipality: BARRIE CITY Site Info:					
Flowing (Y/N): Flow Rate: Data Entry Status: Data Src: Date Received: 08/28/2008 Selected Flag: TRUE Abandonment Rec: Contractor: 7241 Form Version: 7 Owner: County: SIMCOE Lot: Concession: Concession Name: Easting NAD83: Northing NAD83: Zone: UTM Reliability:					
PDF URL (Map): https://d2khazk8e83rdv.cloudfront.net/moe_mapping/downloads/2Water/Wells_pdfs/711\7110567.pdf					
<u>Additional Detail(s) (Map)</u>					
Well Completed Date: 08/09/2008 Year Completed: 2008 Depth (m): 7.67 Latitude: 44.4091652539039 Longitude: -79.6837682131834 Path: 711\7110567.pdf					
<u>Bore Hole Information</u>					
Bore Hole ID: 1001766684 DP2BR:					
Elevation: Elevrc:					

Map Key	Number of Records	Direction/ Distance (m)	Elev/Diff (m)	Site	DB
Spatial Status:				Zone:	17
Code OB:				East83:	604800.00
Code OB Desc:				North83:	4918162.00
Open Hole:				Org CS:	UTM83
Cluster Kind:				UTMRC:	3
Date Completed:	08/09/2008			UTMRC Desc:	margin of error : 10 - 30 m
Remarks:				Location Method:	wwr
Loc Method Desc:		on Water Well Record			
Elevrc Desc:					
Location Source Date:					
Improvement Location Source:					
Improvement Location Method:					
Source Revision Comment:					
Supplier Comment:					
<u>Overburden and Bedrock</u>					
<u>Materials Interval</u>					
Formation ID:		1001869874			
Layer:		1			
Color:		6			
General Color:		BROWN			
Mat1:		28			
Most Common Material:		SAND			
Mat2:		11			
Mat2 Desc:		GRAVEL			
Mat3:		77			
Mat3 Desc:		LOOSE			
Formation Top Depth:		0.0			
Formation End Depth:		6.099999904632568			
Formation End Depth UOM:		m			
<u>Overburden and Bedrock</u>					
<u>Materials Interval</u>					
Formation ID:		1001869875			
Layer:		2			
Color:		6			
General Color:		BROWN			
Mat1:		06			
Most Common Material:		SILT			
Mat2:		28			
Mat2 Desc:		SAND			
Mat3:		73			
Mat3 Desc:		HARD			
Formation Top Depth:		6.099999904632568			
Formation End Depth:		7.670000076293945			
Formation End Depth UOM:		m			
<u>Annular Space/Abandonment</u>					
<u>Sealing Record</u>					
Plug ID:		1001869878			
Layer:		2			
Plug From:		0.3100000023841858			
Plug To:		4.269999980926514			
Plug Depth UOM:		m			
<u>Annular Space/Abandonment</u>					
<u>Sealing Record</u>					
Plug ID:		1001869879			

Map Key	Number of Records	Direction/ Distance (m)	Elev/Diff (m)	Site	DB
Layer:		3			
Plug From:		4.269999980926514			
Plug To:		7.619999885559082			
Plug Depth UOM:		m			
 <u>Annular Space/Abandonment Sealing Record</u>					
Plug ID:		1001869877			
Layer:		1			
Plug From:		0.0			
Plug To:		0.3100000023841858			
Plug Depth UOM:		m			
 <u>Method of Construction & Well Use</u>					
Method Construction ID:		1001869884			
Method Construction Code:		D			
Method Construction:		Direct Push			
Other Method Construction:					
 <u>Pipe Information</u>					
Pipe ID:		1001869873			
Casing No:		0			
Comment:					
Alt Name:					
 <u>Construction Record - Casing</u>					
Casing ID:		1001869881			
Layer:		1			
Material:		5			
Open Hole or Material:		PLASTIC			
Depth From:		0.0			
Depth To:		4.570000171661377			
Casing Diameter:		5.199999809265137			
Casing Diameter UOM:		cm			
Casing Depth UOM:		m			
 <u>Construction Record - Screen</u>					
Screen ID:		1001869882			
Layer:		1			
Slot:		10			
Screen Top Depth:		4.570000171661377			
Screen End Depth:		7.619999885559082			
Screen Material:		5			
Screen Depth UOM:		m			
Screen Diameter UOM:		cm			
Screen Diameter:		6.03000020980835			
 <u>Water Details</u>					
Water ID:		1001869880			
Layer:					
Kind Code:					
Kind:					
Water Found Depth:					
Water Found Depth UOM:		m			

Map Key	Number of Records	Direction/ Distance (m)	Elev/Diff (m)	Site	DB
<u>Hole Diameter</u>					
Hole ID:		1001869876			
Diameter:		10.920000076293945			
Depth From:		0.0			
Depth To:		7.670000076293945			
Hole Depth UOM:		m			
Hole Diameter UOM:		cm			
<u>Links</u>					
Bore Hole ID:	1001766684			Tag No:	A067607
Depth M:	7.67			Contractor:	7241
Year Completed:	2008			Latitude:	44.4091652539039
Well Completed Dt:	08/09/2008			Longitude:	-79.6837682131834
Audit No:	Z89560			Y:	44.4091652530346
Path:	711\7110567.pdf			X:	-79.68376806055397
27	3 of 3	SSE/197.0	261.8 / 2.58	30 ALLIANCE BLVD Barrie ON	WWIS
Well ID:	7110568			Flowing (Y/N):	
Construction Date:				Flow Rate:	
Use 1st:	Monitoring			Data Entry Status:	
Use 2nd:				Data Src:	
Final Well Status:	Observation Wells			Date Received:	08/28/2008
Water Type:				Selected Flag:	TRUE
Casing Material:				Abandonment Rec:	
Audit No:	Z81866			Contractor:	7241
Tag:	A056034			Form Version:	7
Constructn Method:				Owner:	
Elevation (m):				County:	SIMCOE
Elevatn Reliabilty:				Lot:	
Depth to Bedrock:				Concession:	
Well Depth:				Concession Name:	
Overburden/Bedrock:				Easting NAD83:	
Pump Rate:				Northing NAD83:	
Static Water Level:				Zone:	
Clear/Cloudy:				UTM Reliability:	
Municipality:	BARRIE CITY				
Site Info:					
PDF URL (Map):	https://d2khazk8e83rdv.cloudfront.net/moe_mapping/downloads/2Water/Wells_pdfs/711\7110568.pdf				
<u>Additional Detail(s) (Map)</u>					
Well Completed Date:	08/09/2008				
Year Completed:	2008				
Depth (m):	6.5				
Latitude:	44.4091652539039				
Longitude:	-79.6837682131834				
Path:	711\7110568.pdf				
<u>Bore Hole Information</u>					
Bore Hole ID:	1001766687			Elevation:	
DP2BR:				Elevrc:	
Spatial Status:				Zone:	17
Code OB:				East83:	604800.00
Code OB Desc:				North83:	4918162.00
Open Hole:				Org CS:	UTM83

Map Key	Number of Records	Direction/ Distance (m)	Elev/Diff (m)	Site	DB
Cluster Kind:				UTMRC:	3
Date Completed:	08/09/2008			UTMRC Desc:	margin of error : 10 - 30 m
Remarks:				Location Method:	wwr
Loc Method Desc:	on Water Well Record				
Elevrc Desc:					
Location Source Date:					
Improvement Location Source:					
Improvement Location Method:					
Source Revision Comment:					
Supplier Comment:					
<u>Overburden and Bedrock</u>					
<u>Materials Interval</u>					
Formation ID:	1001869888				
Layer:	1				
Color:	6				
General Color:	BROWN				
Mat1:	28				
Most Common Material:	SAND				
Mat2:	11				
Mat2 Desc:	GRAVEL				
Mat3:	77				
Mat3 Desc:	LOOSE				
Formation Top Depth:	0.0				
Formation End Depth:	4.5				
Formation End Depth UOM:	m				
<u>Overburden and Bedrock</u>					
<u>Materials Interval</u>					
Formation ID:	1001869889				
Layer:	2				
Color:	2				
General Color:	GREY				
Mat1:	06				
Most Common Material:	SILT				
Mat2:	28				
Mat2 Desc:	SAND				
Mat3:	73				
Mat3 Desc:	HARD				
Formation Top Depth:	4.5				
Formation End Depth:	6.5				
Formation End Depth UOM:	m				
<u>Annular Space/Abandonment</u>					
<u>Sealing Record</u>					
Plug ID:	1001869891				
Layer:	1				
Plug From:	0.0				
Plug To:	0.3100000023841858				
Plug Depth UOM:	m				
<u>Annular Space/Abandonment</u>					
<u>Sealing Record</u>					
Plug ID:	1001869893				
Layer:	3				
Plug From:	3.0999999046325684				
Plug To:	6.5				
Plug Depth UOM:	m				

Map Key	Number of Records	Direction/ Distance (m)	Elev/Diff (m)	Site	DB
<u>Annular Space/Abandonment Sealing Record</u>					
Plug ID:		1001869892			
Layer:		2			
Plug From:		0.3100000023841858			
Plug To:		3.0999999046325684			
Plug Depth UOM:		m			
<u>Method of Construction & Well Use</u>					
Method Construction ID:		1001869898			
Method Construction Code:		D			
Method Construction:		Direct Push			
Other Method Construction:					
<u>Pipe Information</u>					
Pipe ID:		1001869887			
Casing No:		0			
Comment:					
Alt Name:					
<u>Construction Record - Casing</u>					
Casing ID:		1001869895			
Layer:		1			
Material:		5			
Open Hole or Material:		PLASTIC			
Depth From:		0.0			
Depth To:		3.4000000953674316			
Casing Diameter:		5.199999809265137			
Casing Diameter UOM:		cm			
Casing Depth UOM:		m			
<u>Construction Record - Screen</u>					
Screen ID:		1001869896			
Layer:		1			
Slot:		10			
Screen Top Depth:		3.0999999046325684			
Screen End Depth:		6.5			
Screen Material:		5			
Screen Depth UOM:		m			
Screen Diameter UOM:		cm			
Screen Diameter:		6.03000020980835			
<u>Water Details</u>					
Water ID:		1001869894			
Layer:					
Kind Code:					
Kind:					
Water Found Depth:					
Water Found Depth UOM:		m			
<u>Hole Diameter</u>					

Map Key	Number of Records	Direction/ Distance (m)	Elev/Diff (m)	Site	DB
Hole ID:		1001869890			
Diameter:		10.920000076293945			
Depth From:		0.0			
Depth To:		6.5			
Hole Depth UOM:		m			
Hole Diameter UOM:		cm			
<u>Links</u>					
Bore Hole ID:	1001766687			Tag No:	A056034
Depth M:	6.5			Contractor:	7241
Year Completed:	2008			Latitude:	44.4091652539039
Well Completed Dt:	08/09/2008			Longitude:	-79.6837682131834
Audit No:	Z81866			Y:	44.4091652530346
Path:	711\7110568.pdf			X:	-79.68376806055397

28	1 of 1	SE/199.3	264.2 / 4.97	30 ALLIANCE BLVD BARRIE ON	WWIS
Well ID:		7101536		Flowing (Y/N):	
Construction Date:				Flow Rate:	
Use 1st:		Monitoring and Test Hole		Data Entry Status:	
Use 2nd:				Data Src:	
Final Well Status:		Monitoring and Test Hole		Date Received:	01/29/2008
Water Type:				Selected Flag:	TRUE
Casing Material:				Abandonment Rec:	
Audit No:		Z75105		Contractor:	7241
Tag:		A061522		Form Version:	4
Constructn Method:				Owner:	
Elevation (m):				County:	SIMCOE
Elevatn Reliabilty:				Lot:	
Depth to Bedrock:				Concession:	
Well Depth:				Concession Name:	
Overburden/Bedrock:				Easting NAD83:	
Pump Rate:				Northing NAD83:	
Static Water Level:				Zone:	
Clear/Cloudy:				UTM Reliability:	
Municipality:		BARRIE CITY			
Site Info:					
PDF URL (Map):		https://d2khazk8e83rdv.cloudfront.net/moe_mapping/downloads/2Water/Wells_pdfs/710\7101536.pdf			

Additional Detail(s) (Map)

Well Completed Date: 01/10/2008
Year Completed: 2008
Depth (m): 7.32
Latitude: 44.4095874331236
Longitude: -79.6829046970794
Path: 710\7101536.pdf

Bore Hole Information

Bore Hole ID:	1001485105	Elevation:	
DP2BR:		Elevrc:	
Spatial Status:		Zone:	17
Code OB:		East83:	604868.00
Code OB Desc:		North83:	4918210.00
Open Hole:		Org CS:	UTM83
Cluster Kind:		UTMRC:	3
Date Completed:	01/10/2008	UTMRC Desc:	margin of error : 10 - 30 m
Remarks:		Location Method:	wwr

Map Key	Number of Records	Direction/ Distance (m)	Elev/Diff (m)	Site	DB
Loc Method Desc:		on Water Well Record			
Elevrc Desc:					
Location Source Date:					
Improvement Location Source:					
Improvement Location Method:					
Source Revision Comment:					
Supplier Comment:					
<u>Overburden and Bedrock</u>					
<u>Materials Interval</u>					
Formation ID:		1001541227			
Layer:		3			
Color:		6			
General Color:		BROWN			
Mat1:		28			
Most Common Material:		SAND			
Mat2:		06			
Mat2 Desc:		SILT			
Mat3:		66			
Mat3 Desc:		DENSE			
Formation Top Depth:		3.0999999046325684			
Formation End Depth:		4.570000171661377			
Formation End Depth UOM:		m			
<u>Overburden and Bedrock</u>					
<u>Materials Interval</u>					
Formation ID:		1001541225			
Layer:		1			
Color:		6			
General Color:		BROWN			
Mat1:		01			
Most Common Material:		FILL			
Mat2:		11			
Mat2 Desc:		GRAVEL			
Mat3:		77			
Mat3 Desc:		LOOSE			
Formation Top Depth:		0.0			
Formation End Depth:		0.6100000143051147			
Formation End Depth UOM:		m			
<u>Overburden and Bedrock</u>					
<u>Materials Interval</u>					
Formation ID:		1001541228			
Layer:		4			
Color:		2			
General Color:		GREY			
Mat1:		28			
Most Common Material:		SAND			
Mat2:		06			
Mat2 Desc:		SILT			
Mat3:					
Mat3 Desc:					
Formation Top Depth:		4.570000171661377			
Formation End Depth:		7.320000171661377			
Formation End Depth UOM:		m			
<u>Overburden and Bedrock</u>					
<u>Materials Interval</u>					

Map Key	Number of Records	Direction/ Distance (m)	Elev/Diff (m)	Site	DB
Formation ID:		1001541226			
Layer:		2			
Color:		6			
General Color:		BROWN			
Mat1:		06			
Most Common Material:		SILT			
Mat2:		05			
Mat2 Desc:		CLAY			
Mat3:		66			
Mat3 Desc:		DENSE			
Formation Top Depth:		0.6100000143051147			
Formation End Depth:		3.0999999046325684			
Formation End Depth UOM:		m			
 <u>Annular Space/Abandonment Sealing Record</u>					
Plug ID:		1001541230			
Layer:		1			
Plug From:		0.0			
Plug To:		0.30000001192092896			
Plug Depth UOM:		m			
 <u>Annular Space/Abandonment Sealing Record</u>					
Plug ID:		1001541231			
Layer:		2			
Plug From:		0.30000001192092896			
Plug To:		2.130000114440918			
Plug Depth UOM:		m			
 <u>Annular Space/Abandonment Sealing Record</u>					
Plug ID:		1001541232			
Layer:		3			
Plug From:		2.130000114440918			
Plug To:		7.320000171661377			
Plug Depth UOM:		m			
 <u>Method of Construction & Well Use</u>					
Method Construction ID:		1001541237			
Method Construction Code:		B			
Method Construction:		Other Method			
Other Method Construction:		GEOPROBE			
 <u>Pipe Information</u>					
Pipe ID:		1001541223			
Casing No:		0			
Comment:					
Alt Name:					
 <u>Construction Record - Casing</u>					
Casing ID:		1001541234			
Layer:					
Material:					

Map Key	Number of Records	Direction/ Distance (m)	Elev/Diff (m)	Site	DB
Open Hole or Material:					
Depth From:					
Depth To:		2.740000009536743			
Casing Diameter:		5.059999942779541			
Casing Diameter UOM:		cm			
Casing Depth UOM:		m			
<u>Construction Record - Screen</u>					
Screen ID:		1001541235			
Layer:					
Slot:					
Screen Top Depth:					
Screen End Depth:					
Screen Material:					
Screen Depth UOM:					
Screen Diameter UOM:					
Screen Diameter:					
<u>Results of Well Yield Testing</u>					
Pumping Test Method Desc:					
Pump Test ID:		1001541224			
Pump Set At:					
Static Level:					
Final Level After Pumping:					
Recommended Pump Depth:					
Pumping Rate:					
Flowing Rate:					
Recommended Pump Rate:					
Levels UOM:		m			
Rate UOM:		LPM			
Water State After Test Code:		0			
Water State After Test:					
Pumping Test Method:		0			
Pumping Duration HR:					
Pumping Duration MIN:					
Flowing:		No			
<u>Water Details</u>					
Water ID:		1001541233			
Layer:		1			
Kind Code:					
Kind:					
Water Found Depth:					
Water Found Depth UOM:		m			
<u>Hole Diameter</u>					
Hole ID:		1001541229			
Diameter:		11.430000305175781			
Depth From:					
Depth To:		7.320000171661377			
Hole Depth UOM:		m			
Hole Diameter UOM:		cm			
<u>Links</u>					
Bore Hole ID:	1001485105			Tag No:	A061522
Depth M:	7.32			Contractor:	7241
Year Completed:	2008			Latitude:	44.4095874331236

Map Key	Number of Records	Direction/ Distance (m)	Elev/Diff (m)	Site	DB
Well Completed Dt:	01/10/2008			Longitude:	-79.6829046970794
Audit No:	Z75105			Y:	44.40958743199803
Path:	710\7101536.pdf			X:	-79.68290454444501

29	1 of 1	ESE/201.1	264.9 / 5.70	40 ALLIANCE BLVD. BARRIE ON	WWIS
Well ID:	7043599			Flowing (Y/N):	
Construction Date:				Flow Rate:	
Use 1st:				Data Entry Status:	
Use 2nd:				Data Src:	
Final Well Status:	Observation Wells			Date Received:	05/14/2007
Water Type:				Selected Flag:	TRUE
Casing Material:				Abandonment Rec:	
Audit No:	Z59477			Contractor:	7241
Tag:	A050283			Form Version:	3
Constructn Method:				Owner:	
Elevation (m):				County:	SIMCOE
Elevatn Reliabilty:				Lot:	
Depth to Bedrock:				Concession:	
Well Depth:				Concession Name:	
Overburden/Bedrock:				Easting NAD83:	
Pump Rate:				Northing NAD83:	
Static Water Level:				Zone:	
Clear/Cloudy:				UTM Reliability:	
Municipality:	BARRIE CITY				
Site Info:					

PDF URL (Map): https://d2khazk8e83rdv.cloudfront.net/moe_mapping/downloads/2Water/Wells_pdfs/704\7043599.pdf

Additional Detail(s) (Map)

Well Completed Date: 04/09/2007
Year Completed: 2007
Depth (m): 6.71
Latitude: 44.4098339426788
Longitude: -79.6824219008258
Path: 704\7043599.pdf

Bore Hole Information

Bore Hole ID:	11766004	Elevation:	
DP2BR:		Elevrc:	
Spatial Status:		Zone:	17
Code OB:		East83:	604906.00
Code OB Desc:		North83:	4918238.00
Open Hole:		Org CS:	UTM83
Cluster Kind:		UTMRC:	3
Date Completed:	04/09/2007	UTMRC Desc:	margin of error : 10 - 30 m
Remarks:		Location Method:	www
Loc Method Desc:	on Water Well Record		
Elevrc Desc:			
Location Source Date:			
Improvement Location Source:			
Improvement Location Method:			
Source Revision Comment:			
Supplier Comment:			

Overburden and Bedrock Materials Interval

Formation ID: 933100627

Map Key	Number of Records	Direction/ Distance (m)	Elev/Diff (m)	Site	DB
Layer:		2			
Color:		6			
General Color:		BROWN			
Mat1:		28			
Most Common Material:		SAND			
Mat2:		06			
Mat2 Desc:		SILT			
Mat3:					
Mat3 Desc:					
Formation Top Depth:		0.30000001192092896			
Formation End Depth:		2.740000009536743			
Formation End Depth UOM:		m			
<u>Overburden and Bedrock</u>					
<u>Materials Interval</u>					
Formation ID:		933100629			
Layer:		4			
Color:		2			
General Color:		GREY			
Mat1:		06			
Most Common Material:		SILT			
Mat2:		05			
Mat2 Desc:		CLAY			
Mat3:					
Mat3 Desc:					
Formation Top Depth:		5.179999828338623			
Formation End Depth:		6.710000038146973			
Formation End Depth UOM:		m			
<u>Overburden and Bedrock</u>					
<u>Materials Interval</u>					
Formation ID:		933100626			
Layer:		1			
Color:		8			
General Color:		BLACK			
Mat1:		01			
Most Common Material:		FILL			
Mat2:					
Mat2 Desc:					
Mat3:					
Mat3 Desc:					
Formation Top Depth:		0.0			
Formation End Depth:		0.30000001192092896			
Formation End Depth UOM:		m			
<u>Overburden and Bedrock</u>					
<u>Materials Interval</u>					
Formation ID:		933100628			
Layer:		3			
Color:		2			
General Color:		GREY			
Mat1:		06			
Most Common Material:		SILT			
Mat2:		28			
Mat2 Desc:		SAND			
Mat3:					
Mat3 Desc:					
Formation Top Depth:		2.740000009536743			
Formation End Depth:		5.179999828338623			
Formation End Depth UOM:		m			

Map Key	Number of Records	Direction/ Distance (m)	Elev/Diff (m)	Site	DB
<u>Annular Space/Abandonment Sealing Record</u>					
Plug ID:		933318762			
Layer:		1			
Plug From:		0.0			
Plug To:		0.30000001192092896			
Plug Depth UOM:		m			
<u>Annular Space/Abandonment Sealing Record</u>					
Plug ID:		933318764			
Layer:		3			
Plug From:		3.0999999046325684			
Plug To:		6.710000038146973			
Plug Depth UOM:		m			
<u>Annular Space/Abandonment Sealing Record</u>					
Plug ID:		933318763			
Layer:		2			
Plug From:		0.30000001192092896			
Plug To:		3.0999999046325684			
Plug Depth UOM:		m			
<u>Method of Construction & Well Use</u>					
Method Construction ID:		967043599			
Method Construction Code:		B			
Method Construction:		Other Method			
Other Method Construction:					
<u>Pipe Information</u>					
Pipe ID:		11773694			
Casing No:		1			
Comment:					
Alt Name:					
<u>Construction Record - Casing</u>					
Casing ID:		930899192			
Layer:		1			
Material:		5			
Open Hole or Material:		PLASTIC			
Depth From:		0.0			
Depth To:		3.6600000858306885			
Casing Diameter:		3.809999942779541			
Casing Diameter UOM:		cm			
Casing Depth UOM:		m			
<u>Construction Record - Screen</u>					
Screen ID:		933424470			
Layer:		1			
Slot:		10			

Map Key	Number of Records	Direction/ Distance (m)	Elev/Diff (m)	Site	DB
Screen Top Depth:		3.6600000858306885			
Screen End Depth:		6.710000038146973			
Screen Material:					
Screen Depth UOM:		m			
Screen Diameter UOM:		cm			
Screen Diameter:		3.809999942779541			
 <u>Hole Diameter</u>					
Hole ID:		11852465			
Diameter:		8.255000114440918			
Depth From:		0.0			
Depth To:		6.710000038146973			
Hole Depth UOM:		m			
Hole Diameter UOM:		cm			
 <u>Links</u>					
Bore Hole ID:	11766004			Tag No:	A050283
Depth M:	6.71			Contractor:	7241
Year Completed:	2007			Latitude:	44.4098339426788
Well Completed Dt:	04/09/2007			Longitude:	-79.6824219008258
Audit No:	Z59477			Y:	44.40983394229632
Path:	704\7043599.pdf			X:	-79.68242174862074
30	1 of 1	ESE/204.0	264.2 / 4.97	ON	WWIS
 <u>Well ID:</u> 7233361					
<u>Construction Date:</u>					
<u>Use 1st:</u>					
<u>Use 2nd:</u>					
<u>Final Well Status:</u>					
<u>Water Type:</u>					
<u>Casing Material:</u>					
<u>Audit No:</u>	C26107			<u>Flowing (Y/N):</u>	
<u>Tag:</u>	A163918			<u>Flow Rate:</u>	
<u>Constructn Method:</u>					
<u>Elevation (m):</u>					
<u>Elevatn Reliabilty:</u>					
<u>Depth to Bedrock:</u>					
<u>Well Depth:</u>					
<u>Overburden/Bedrock:</u>					
<u>Pump Rate:</u>					
<u>Static Water Level:</u>					
<u>Clear/Cloudy:</u>					
<u>Municipality:</u>	BARRIE CITY (VESPRE)			<u>Data Entry Status:</u>	Yes
<u>Site Info:</u>					
 <u>PDF URL (Map):</u>					
 <u>Additional Detail(s) (Map)</u>					
<u>Well Completed Date:</u> 07/10/2014					
<u>Year Completed:</u> 2014					
<u>Depth (m):</u>					
<u>Latitude:</u>	44.4097008186365			<u>Data Src:</u>	
<u>Longitude:</u>	-79.6825881638503			<u>Date Received:</u>	12/12/2014
<u>Path:</u>					
 <u>Bore Hole Information</u>					

Map Key	Number of Records	Direction/ Distance (m)	Elev/Diff (m)	Site	DB
Bore Hole ID:	1006255245			Elevation:	
DP2BR:				Elevrc:	
Spatial Status:				Zone:	17
Code OB:				East83:	604898.00
Code OB Desc:				North83:	4918227.00
Open Hole:				Org CS:	UTM83
Cluster Kind:				UTMRC:	4
Date Completed:	08/07/2015			UTMRC Desc:	margin of error : 30 m - 100 m
Remarks:				Location Method:	wwr
Loc Method Desc:	on Water Well Record				
Elevrc Desc:					
Location Source Date:					
Improvement Location Source:					
Improvement Location Method:					
Source Revision Comment:					
Supplier Comment:					
<u>Links</u>					
Bore Hole ID:	1006255245			Tag No:	A183943
Depth M:				Contractor:	7437
Year Completed:	2015			Latitude:	44.4097360963
Well Completed Dt:	08/07/2015			Longitude:	-79.6825245741482
Audit No:	C28359			Y:	44.40973609500735
Path:				X:	-79.6825244215423
32	1 of 1	SW/204.6	261.6 / 2.36	ON	BORE
Borehole ID:	870858			Inclin FLG:	No
OGF ID:	215593714			SP Status:	Initial Entry
Status:	Decommissioned			Surv Elev:	No
Type:	Borehole			Piezometer:	No
Use:	Geotechnical/Geological Investigation			Primary Name:	
Completion Date:	05-NOV-1964			Municipality:	
Static Water Level:				Lot:	
Primary Water Use:				Township:	VESPRA
Sec. Water Use:				Latitude DD:	44.409166
Total Depth m:	4.7			Longitude DD:	-79.686971
Depth Ref:	Ground Surface			UTM Zone:	17
Depth Elev:				Easting:	604545
Drill Method:	Diamond Drill			Northing:	4918158
Orig Ground Elev m:	261			Location Accuracy:	
Elev Reliabil Note:				Accuracy:	Within 10 metres
DEM Ground Elev m:	264				
Concession:					
Location D:	Soil conditions and foundations proposed highway 400-st. Vincent street underpass Barrie, Ontario				
Survey D:					
Comments:					
<u>Borehole Geology Stratum</u>					
Geology Stratum ID:	7029061			Mat Consistency:	
Top Depth:	0			Material Moisture:	
Bottom Depth:	.1			Material Texture:	
Material Color:				Non Geo Mat Type:	
Material 1:	Topsoil			Geologic Formation:	
Material 2:				Geologic Group:	
Material 3:				Geologic Period:	
Material 4:				Depositional Gen:	
Gsc Material Description:					
Stratum Description:	Topsoil **Note: Many records provided by the department have a truncated [Stratum Description] field.				

Map Key	Number of Records	Direction/ Distance (m)	Elev/Diff (m)	Site	DB
Geology Stratum ID:	7029062			Mat Consistency:	Compact
Top Depth:	.1			Material Moisture:	
Bottom Depth:	4.7			Material Texture:	
Material Color:	Brown			Non Geo Mat Type:	
Material 1:	Till			Geologic Formation:	
Material 2:	Sand			Geologic Group:	
Material 3:	Silty			Geologic Period:	
Material 4:	Gravel			Depositional Gen:	
Gsc Material Description:					
Stratum Description:	Compact to dense light brown silty sand with trace to some gravel and clay (sandy till) **Note: Many records provided by the department have a truncated [Stratum Description] field.				

33	1 of 1	SE/212.7	264.2 / 4.97	30 ALLIANCE ROAD BARRIE ON	WWIS
Well ID:	7101538			Flowing (Y/N):	
Construction Date:				Flow Rate:	
Use 1st:	Monitoring and Test Hole			Data Entry Status:	
Use 2nd:				Data Src:	
Final Well Status:	Monitoring and Test Hole			Date Received:	01/29/2008
Water Type:				Selected Flag:	TRUE
Casing Material:				Abandonment Rec:	
Audit No:	Z75103			Contractor:	7241
Tag:	A061523			Form Version:	4
Constructn Method:				Owner:	
Elevation (m):				County:	SIMCOE
Elevatn Reliabilty:				Lot:	
Depth to Bedrock:				Concession:	
Well Depth:				Concession Name:	
Overburden/Bedrock:				Easting NAD83:	
Pump Rate:				Northing NAD83:	
Static Water Level:				Zone:	
Clear/Cloudy:				UTM Reliability:	
Municipality:	BARRIE CITY				
Site Info:					

PDF URL (Map): https://d2khazk8e83rdv.cloudfront.net/moe_mapping/downloads/2Water/Wells_pdfs/710\7101538.pdf

Additional Detail(s) (Map)

Well Completed Date: 01/10/2007
Year Completed: 2007
Depth (m): 5.79
Latitude: 44.4095225471204
Longitude: -79.6827428800938
Path: 710\7101538.pdf

Bore Hole Information

Bore Hole ID:	1001485111	Elevation:	
DP2BR:		Elevrc:	
Spatial Status:		Zone:	17
Code OB:		East83:	604881.00
Code OB Desc:		North83:	4918203.00
Open Hole:		Org CS:	UTM83
Cluster Kind:		UTMRC:	3
Date Completed:	01/10/2007	UTMRC Desc:	margin of error : 10 - 30 m
Remarks:		Location Method:	www
Loc Method Desc:	on Water Well Record		
Elevrc Desc:			
Location Source Date:			
Improvement Location Source:			

Map Key	Number of Records	Direction/ Distance (m)	Elev/Diff (m)	Site	DB
Improvement Location Method: Source Revision Comment: Supplier Comment:					
<u>Overburden and Bedrock Materials Interval</u>					
Formation ID:		1001541301			
Layer:		1			
Color:		6			
General Color:		BROWN			
Mat1:		01			
Most Common Material:		FILL			
Mat2:		28			
Mat2 Desc:		SAND			
Mat3:		77			
Mat3 Desc:		LOOSE			
Formation Top Depth:		0.0			
Formation End Depth:		0.6100000143051147			
Formation End Depth UOM:		m			
<u>Overburden and Bedrock Materials Interval</u>					
Formation ID:		1001541304			
Layer:		4			
Color:		2			
General Color:		GREY			
Mat1:		28			
Most Common Material:		SAND			
Mat2:		06			
Mat2 Desc:		SILT			
Mat3:					
Mat3 Desc:					
Formation Top Depth:		3.9600000381469727			
Formation End Depth:		5.789999961853027			
Formation End Depth UOM:		m			
<u>Overburden and Bedrock Materials Interval</u>					
Formation ID:		1001541302			
Layer:		2			
Color:		6			
General Color:		BROWN			
Mat1:		05			
Most Common Material:		CLAY			
Mat2:		06			
Mat2 Desc:		SILT			
Mat3:		66			
Mat3 Desc:		DENSE			
Formation Top Depth:		0.6100000143051147			
Formation End Depth:		3.0999999046325684			
Formation End Depth UOM:		m			
<u>Overburden and Bedrock Materials Interval</u>					
Formation ID:		1001541303			
Layer:		3			
Color:		6			
General Color:		BROWN			

Map Key	Number of Records	Direction/ Distance (m)	Elev/Diff (m)	Site	DB
Mat1:		28			
Most Common Material:		SAND			
Mat2:		06			
Mat2 Desc:		SILT			
Mat3:		66			
Mat3 Desc:		DENSE			
Formation Top Depth:		3.0999999046325684			
Formation End Depth:		3.9600000381469727			
Formation End Depth UOM:		m			
<u>Annular Space/Abandonment Sealing Record</u>					
Plug ID:		1001541306			
Layer:		1			
Plug From:		0.0			
Plug To:		0.30000001192092896			
Plug Depth UOM:		m			
<u>Annular Space/Abandonment Sealing Record</u>					
Plug ID:		1001541307			
Layer:		2			
Plug From:		0.30000001192092896			
Plug To:		2.130000114440918			
Plug Depth UOM:		m			
<u>Annular Space/Abandonment Sealing Record</u>					
Plug ID:		1001541308			
Layer:		3			
Plug From:		2.130000114440918			
Plug To:		5.789999961853027			
Plug Depth UOM:		m			
<u>Method of Construction & Well Use</u>					
Method Construction ID:		1001541313			
Method Construction Code:		B			
Method Construction:		Other Method			
Other Method Construction:		GEOPROBE			
<u>Pipe Information</u>					
Pipe ID:		1001541299			
Casing No:		0			
Comment:					
Alt Name:					
<u>Construction Record - Casing</u>					
Casing ID:		1001541310			
Layer:					
Material:		5			
Open Hole or Material:		PLASTIC			
Depth From:					
Depth To:		2.740000009536743			
Casing Diameter:		5.079999923706055			

Map Key	Number of Records	Direction/ Distance (m)	Elev/Diff (m)	Site	DB
Casing Diameter UOM:		cm			
Casing Depth UOM:		m			
<u>Construction Record - Screen</u>					
Screen ID:		1001541311			
Layer:					
Slot:					
Screen Top Depth:					
Screen End Depth:					
Screen Material:		5			
Screen Depth UOM:					
Screen Diameter UOM:					
Screen Diameter:					
<u>Results of Well Yield Testing</u>					
Pumping Test Method Desc:					
Pump Test ID:		1001541300			
Pump Set At:					
Static Level:					
Final Level After Pumping:					
Recommended Pump Depth:					
Pumping Rate:					
Flowing Rate:					
Recommended Pump Rate:					
Levels UOM:		m			
Rate UOM:		LPM			
Water State After Test Code:		0			
Water State After Test:					
Pumping Test Method:		0			
Pumping Duration HR:					
Pumping Duration MIN:					
Flowing:		No			
<u>Water Details</u>					
Water ID:		1001541309			
Layer:		1			
Kind Code:					
Kind:					
Water Found Depth:					
Water Found Depth UOM:		m			
<u>Hole Diameter</u>					
Hole ID:		1001541305			
Diameter:		11.430000305175781			
Depth From:					
Depth To:		5.789999961853027			
Hole Depth UOM:		m			
Hole Diameter UOM:		cm			
<u>Links</u>					
Bore Hole ID:		1001485111	Tag No:		A061523
Depth M:		5.79	Contractor:		7241
Year Completed:		2007	Latitude:		44.4095225471204
Well Completed Dt:		01/10/2007	Longitude:		-79.6827428800938
Audit No:		Z75103	Y:		44.409522546089754
Path:		710\7101538.pdf	X:		-79.68274272737754

Map Key	Number of Records	Direction/ Distance (m)	Elev/Diff (m)	Site	DB
34	1 of 1	SSE/213.7	261.8 / 2.58	18 and 33 Alliance Boulevard Barrie ON	EHS
Order No:		20070115013		Nearest Intersection:	
Status:		C		Municipality:	
Report Type:		CAN - Custom Report		Client Prov/State:	
Report Date:		1/24/2007		Search Radius (km): 0.25	
Date Received:		1/15/2007		X: -79.683631	
Previous Site Name:				Y: 44.409051	
Lot/Building Size:					
Additional Info Ordered:		Fire Insur. Maps And /or Site Plans			
35	1 of 1	SW/215.4	261.3 / 2.15	ON	BORE
Borehole ID:		870857		Inclin FLG:	
OGF ID:		215593713		SP Status:	
Status:		Decommissioned		Surv Elev:	
Type:		Borehole		Piezometer:	
Use:		Geotechnical/Geological Investigation		Primary Name:	
Completion Date:		04-NOV-1964		Municipality:	
Static Water Level:				Lot:	
Primary Water Use:				Township:	
Sec. Water Use:				Latitude DD:	
Total Depth m:		10.8		Longitude DD:	
Depth Ref:		Ground Surface		UTM Zone:	
Depth Elev:				Easting:	
Drill Method:		Diamond Drill		Northing:	
Orig Ground Elev m:		261		Location Accuracy:	
Elev Reliabil Note:				Accuracy:	
DEM Ground Elev m:		264		Within 10 metres	
Concession:					
Location D:		Soil conditions and foundations proposed highway 400-st. Vincent street underpass Barrie, Ontario			
Survey D:					
Comments:					
<u>Borehole Geology Stratum</u>					
Geology Stratum ID:		7029059		Mat Consistency:	
Top Depth:		.1		Material Moisture:	
Bottom Depth:		.6		Material Texture:	
Material Color:		Brown		Non Geo Mat Type:	
Material 1:		Sand		Geologic Formation:	
Material 2:		Silty		Geologic Group:	
Material 3:		Gravel		Geologic Period:	
Material 4:		cobble		Depositional Gen:	
Gsc Material Description:					
Stratum Description:		Compact brown silty sand with gravel and cobbles (fill) **Note: Many records provided by the department have a truncated [Stratum Description] field.			
Geology Stratum ID:		7029058		Mat Consistency:	
Top Depth:		0		Material Moisture:	
Bottom Depth:		.1		Material Texture:	
Material Color:				Non Geo Mat Type:	
Material 1:		Asphalt		Geologic Formation:	
Material 2:				Geologic Group:	
Material 3:				Geologic Period:	
Material 4:				Depositional Gen:	
Gsc Material Description:					
Stratum Description:		Asphalt **Note: Many records provided by the department have a truncated [Stratum Description] field.			
Geology Stratum ID:		7029060		Mat Consistency:	
				Dense	

Map Key	Number of Records	Direction/ Distance (m)	Elev/Diff (m)	Site	DB
Top Depth:	.6			Material Moisture:	
Bottom Depth:	10.8			Material Texture:	
Material Color:	Brown			Non Geo Mat Type:	
Material 1:	Till			Geologic Formation:	
Material 2:	Sand			Geologic Group:	
Material 3:	Silty			Geologic Period:	
Material 4:	Gravel			Depositional Gen:	
Gsc Material Description:					
Stratum Description:	Dense to very dense light brown silty sand with gravel. Trace to some clay (silt content increases and gravel content decreases with depth) (sandy till) **Note: Many records provided by the department have a truncated [Stratum Description] field.				

36	1 of 1	SSW/216.2	260.9 / 1.67	ON	BORE
Borehole ID:	870861			Inclin FLG:	No
OGF ID:	215593717			SP Status:	Initial Entry
Status:	Decommissioned			Surv Elev:	No
Type:	Borehole			Piezometer:	No
Use:	Geotechnical/Geological Investigation			Primary Name:	
Completion Date:	10-NOV-1964			Municipality:	
Static Water Level:				Lot:	
Primary Water Use:				Township:	VESPRA
Sec. Water Use:				Latitude DD:	44.408846
Total Depth m:	5			Longitude DD:	-79.686576
Depth Ref:	Ground Surface			UTM Zone:	17
Depth Elev:				Easting:	604577
Drill Method:	Diamond Drill			Northing:	4918123
Orig Ground Elev m:	261			Location Accuracy:	
Elev Reliabil Note:				Accuracy:	Within 10 metres
DEM Ground Elev m:	263				
Concession:					
Location D:	Soil conditions and foundations proposed highway 400-st. Vincent street underpass Barrie, Ontario				
Survey D:					
Comments:					

Borehole Geology Stratum

Geology Stratum ID:	7029067			Mat Consistency:	
Top Depth:	0			Material Moisture:	
Bottom Depth:	.2			Material Texture:	
Material Color:				Non Geo Mat Type:	Fill-Misc
Material 1:	Sand			Geologic Formation:	
Material 2:	Gravel			Geologic Group:	
Material 3:				Geologic Period:	
Material 4:				Depositional Gen:	
Gsc Material Description:					
Stratum Description:	Sand and gravel (fill) **Note: Many records provided by the department have a truncated [Stratum Description] field.				
Geology Stratum ID:	7029068			Mat Consistency:	Compact
Top Depth:	.2			Material Moisture:	
Bottom Depth:	5			Material Texture:	
Material Color:	Brown			Non Geo Mat Type:	
Material 1:	Till			Geologic Formation:	
Material 2:	Silty			Geologic Group:	
Material 3:	Sand			Geologic Period:	
Material 4:	Gravel			Depositional Gen:	
Gsc Material Description:					
Stratum Description:	Compact to dense light brown silty sand with some gravel trace to some clay (sandy till) **Note: Many records provided by the department have a truncated [Stratum Description] field.				

37	1 of 2	N/219.1	260.2 / 0.97	Simcoe Muskoka Catholic District School Board	GEN

Map Key	Number of Records	Direction/ Distance (m)	Elev/Diff (m)	Site	DB
				345 Livingstone Street East Barrie ON L4M 7B5	
Generator No:		ON1191959			
SIC Code:		611110			
SIC Description:		Elementary and Secondary Schools			
Approval Years:		05			
PO Box No:					
Country:					
Status:					
Co Admin:					
Choice of Contact:					
Phone No Admin:					
Contaminated Facility:					
MHSW Facility:					
 <u>Detail(s)</u>					
Waste Class:		148			
Waste Class Name:		INORGANIC LABORATORY CHEMICALS			
Waste Class:		263			
Waste Class Name:		ORGANIC LABORATORY CHEMICALS			
37	2 of 2	N/219.1	260.2 / 0.97	345 LIVINGSTONE STREET EAST BARRIE ON L4M 7B5	HINC
External File Num:		FS INC 0612-04554			
Fuel Occurrence Type:		Pipeline Strike			
Date of Occurrence:		12/13/2006			
Fuel Type Involved:		Natural Gas			
Status Desc:		Completed - Causal Analysis(End)			
Job Type Desc:		Incident/Near-Miss Occurrence (FS)			
Oper. Type Involved:		Construction Site (pipeline strike)			
Service Interruptions:		Yes			
Property Damage:		No			
Fuel Life Cycle Stage:		Transmission, Distribution and Transportation			
Root Cause:		Root Cause: Equipment/Material/Component:No Procedures:No Maintenance:No Design:No Training:No Management:Yes Human Factors:No			
Reported Details:					
Fuel Category:		Gaseous Fuel			
Occurrence Type:		Incident			
Affiliation:		Industry Stakeholder (Licensee/Registration/Certificate Holder, Facility Owner, etc.)			
County Name:		Simcoe			
Approx. Quant. Rel:					
Nearby body of water:					
Enter Drainage Syst.:					
Approx. Quant. Unit:					
Environmental Impact:					
38	1 of 11	WSW/227.6	263.6 / 4.36	CONSUMER'S GAS COMPANY 165 FERRIS LA BARRIE ON L4M 2Y1	PRT
Location ID:		1307			
Type:		private			
Expiry Date:					
Capacity (L):		13600.00			
Licence #:		0001025463			

Map Key	Number of Records	Direction/ Distance (m)	Elev/Diff (m)	Site	DB
38	2 of 11	WSW/227.6	263.6 / 4.36	PUC CONSUMER GAS 165 FERRIS LANE SANITARY SEWER BARRIE CITY ON L4M 2Y1	SPL
Ref No: 155560 Year: Incident Dt: 5/12/1998 MOE Response: Dt MOE Arvl on Scn: MOE Reported Dt: 5/12/1998 Dt Document Closed: Site No: Site County/District: Site Geo Ref Meth: Site District Office: Nearest Watercourse: Site Name: Site Address: Site Region: Site Municipality: BARRIE CITY Site Lot: Site Conc: Site Geo Ref Accu: Site Map Datum: Northing: Easting: Incident Cause: PIPE/HOSE LEAK Incident Event: Environment Impact: POSSIBLE Nature of Impact: Water course or lake Contaminant Qty: System Facility Address: Client Name: Client Type: Call Report Location Geodata: Contaminant Code: Contaminant Name: Contaminant Limit 1: Contam Limit Freq 1: Contaminant UN No 1: Receiving Medium: LAND Receiving Environment: Incident Reason: EQUIPMENT FAILURE Incident Summary: CITY OF BARRIE-UKN QTY RAW SEWAGE TO GROUND & DITCH. Activity Preceding Spill: Property 2nd Watershed: Property Tertiary Watershed: Sector Type: SAC Action Class: Source Type: Municipality No: 70101 Nature of Damage: Discharger Report: Material Group: Health/Env Conseq: Agency Involved:					
38	3 of 11	WSW/227.6	263.6 / 4.36	165 Ferris Lane Barrie ON L4M 2Y1	CA
Certificate #: 6250-4Q2GWR Application Year: 00 Issue Date: 10/12/00 Approval Type: Industrial air Status: Approved Application Type: New Certificate of Approval Client Name: The Consumers' Gas Company Ltd. Client Address: 500 Consumers Road Client City: North York					

Map Key	Number of Records	Direction/ Distance (m)	Elev/Diff (m)	Site	DB
Client Postal Code:		M1K 5E3			
Project Description:		This application is for emissions to atmosphere from three HVAC units, one hot water heater, one radiant heater, one standby generator, one gasoline storage tank and one diesel storage tank.			
Contaminants:					
Emission Control:					
38	4 of 11	WSW/227.6	263.6 / 4.36	165 Ferris Lane Barrie ON L4M 2Y1	EHS
Order No:		20030429007		Nearest Intersection:	400 & St. Vincent Street
Status:		C		Municipality:	
Report Type:		Complete Report		Client Prov/State:	ON
Report Date:		5/8/03		Search Radius (km):	0.25
Date Received:		4/29/03		X:	-79.689034
Previous Site Name:				Y:	44.409504
Lot/Building Size:					
Additional Info Ordered:		Fire Insur. Maps and/or Site Plans and/or Inspection Reports; Title Search; Aerials Photos and/or Topographical Maps			
38	5 of 11	WSW/227.6	263.6 / 4.36	ENBRIDGE SERVICES INC. 165 FERRIS LANE BARRIE ON L4M 2Y1	GEN
Generator No:		ON0060884			
SIC Code:		4242			
SIC Description:		DRY HEAT. & GAS PIP.			
Approval Years:		01			
PO Box No:					
Country:					
Status:					
Co Admin:					
Choice of Contact:					
Phone No Admin:					
Contaminated Facility:					
MHSW Facility:					
<u>Detail(s)</u>					
Waste Class:		252			
Waste Class Name:		WASTE OILS & LUBRICANTS			
38	6 of 11	WSW/227.6	263.6 / 4.36	Enbridge Gas Distribution Inc. 165 FERRIS LANE BARRIE ON	GEN
Generator No:		ON8351032			
SIC Code:		221210			
SIC Description:		Natural Gas Distribution			
Approval Years:		03,04,05			
PO Box No:					
Country:					
Status:					
Co Admin:					
Choice of Contact:					
Phone No Admin:					
Contaminated Facility:					
MHSW Facility:					
<u>Detail(s)</u>					

Map Key	Number of Records	Direction/ Distance (m)	Elev/Diff (m)	Site	DB
Waste Class: Waste Class Name:		221 LIGHT FUELS			
38	7 of 11	WSW/227.6	263.6 / 4.36	CONSUMER'S GAS COMPANY 165 FERRIS LANE BARRIE ON L4M 2Y1	FSTH
License Issue Date:		12/10/1990			
Tank Status:		Licensed			
Tank Status As Of:		August 2007			
Operation Type:		Private Fuel Outlet			
Facility Type:		Gasoline Station - Self Serve			
<u>--Details--</u>					
Status:		Active			
Year of Installation:		1993			
Corrosion Protection:					
Capacity:		13600			
Tank Fuel Type:		Liquid Fuel Single Wall UST - Gasoline			
Status:		Active			
Year of Installation:		1993			
Corrosion Protection:					
Capacity:		2200			
Tank Fuel Type:		Liquid Fuel Single Wall UST - Diesel			
38	8 of 11	WSW/227.6	263.6 / 4.36	CONSUMER'S GAS COMPANY 165 FERRIS LANE BARRIE ON L4M 2Y1	FSTH
License Issue Date:		12/10/1990			
Tank Status:		Licensed			
Tank Status As Of:		December 2008			
Operation Type:		Private Fuel Outlet			
Facility Type:		Gasoline Station - Self Serve			
<u>--Details--</u>					
Status:		Active			
Year of Installation:		1993			
Corrosion Protection:					
Capacity:		13600			
Tank Fuel Type:		Liquid Fuel Single Wall UST - Gasoline			
Status:		Active			
Year of Installation:		1993			
Corrosion Protection:					
Capacity:		2200			
Tank Fuel Type:		Liquid Fuel Single Wall UST - Diesel			
38	9 of 11	WSW/227.6	263.6 / 4.36	CONSUMER'S GAS COMPANY 165 FERRIS LANE BARRIE L4M 2Y1 ON CA ON	FST
Instance No:		11396068		Manufacturer:	
Status:				Serial No:	
Cont Name:				Ulc Standard:	
Instance Type:		FS Liquid Fuel Tank		Quantity:	
Item:				Unit of Measure:	
Item Description:		FS Liquid Fuel Tank		Fuel Type:	Diesel
Tank Type:		Single Wall UST		Fuel Type2:	NULL

Map Key	Number of Records	Direction/ Distance (m)	Elev/Diff (m)	Site	DB
Install Date: 5/4/1990 Install Year: 1993 Years in Service: Model: NULL Description: Capacity: 2200 Tank Material: Steel Corrosion Protect: Sacrificial anode Overfill Protect: Facility Type: FS Liquid Fuel Tank Parent Facility Type: Fuels Safety Private Fuel Outlet - Self Serve Facility Location: Device Installed Location: 165 FERRIS LANE BARRIE L4M 2Y1 ON CA Fuel Type3: NULL Piping Steel: Piping Galvanized: Tanks Single Wall St: Piping Underground: No Underground: Panam Related: Panam Venue:					
<u>Liquid Fuel Tank Details</u>					
Overfill Protection: Owner Account Name: CONSUMER'S GAS COMPANY Item: FS LIQUID FUEL TANK					
38	10 of 11	WSW/227.6	263.6 / 4.36	CONSUMER'S GAS COMPANY 165 FERRIS LANE BARRIE L4M 2Y1 ON CA ON	FST
Instance No: 10556354 Status: Cont Name: Instance Type: FS Liquid Fuel Tank Item: Item Description: FS Liquid Fuel Tank Tank Type: Single Wall UST Install Date: 5/4/1990 Install Year: 1993 Years in Service: Model: NULL Description: Capacity: 13600 Tank Material: Fiberglass (FRP) Corrosion Protect: Fiberglass Overfill Protect: Facility Type: FS Liquid Fuel Tank Parent Facility Type: Fuels Safety Private Fuel Outlet - Self Serve Facility Location: Device Installed Location: 165 FERRIS LANE BARRIE L4M 2Y1 ON CA Manufacturer: Serial No: Ulc Standard: Quantity: Unit of Measure: Fuel Type: Gasoline Fuel Type2: NULL Fuel Type3: NULL Piping Steel: Piping Galvanized: Tanks Single Wall St: Piping Underground: No Underground: Panam Related: Panam Venue:					
<u>Liquid Fuel Tank Details</u>					
Overfill Protection: Owner Account Name: CONSUMER'S GAS COMPANY Item: FS LIQUID FUEL TANK					
38	11 of 11	WSW/227.6	263.6 / 4.36	The Consumers' Gas Company Ltd. 165 Ferris Lane Barrie ON M1K 5E3	ECA
Approval No: 6250-4Q2GWR Approval Date: 2000-10-12 Status: Revoked and/or Replaced Record Type: ECA Link Source: IDS SWP Area Name: Lakes Simcoe and Couchiching/Black River Approval Type: ECA-AIR Project Type: AIR MOE District: Barrie City: Longitude: -79.688354 Latitude: 44.40925 Geometry X: Geometry Y:					

Map Key	Number of Records	Direction/ Distance (m)	Elev/Diff (m)	Site	DB
Business Name:		The Consumers' Gas Company Ltd.			
Address:		165 Ferris Lane			
Full Address:					
Full PDF Link:		https://www.accessenvironment.ene.gov.on.ca/instruments/8145-4N9NPG-14.pdf			
PDF Site Location:					
39	1 of 1	SSW/230.2	260.9 / 1.67	ON	BORE
Borehole ID:		870860	Inclin FLG:		No
OGF ID:		215593716	SP Status:		Initial Entry
Status:		Decommissioned	Surv Elev:		No
Type:		Borehole	Piezometer:		No
Use:		Geotechnical/Geological Investigation	Primary Name:		
Completion Date:		09-NOV-1964	Municipality:		
Static Water Level:			Lot:		
Primary Water Use:			Township:		VESPRA
Sec. Water Use:			Latitude DD:		44.408702
Total Depth m:		7.3	Longitude DD:		-79.686567
Depth Ref:		Ground Surface	UTM Zone:		17
Depth Elev:			Easting:		604578
Drill Method:		Diamond Drill	Northing:		4918107
Orig Ground Elev m:		260	Location Accuracy:		
Elev Reliabil Note:			Accuracy:		Within 10 metres
DEM Ground Elev m:		264			
Concession:					
Location D:		Soil conditions and foundations proposed highway 400-st. Vincent street underpass Barrie, Ontario			
Survey D:					
Comments:					
<u>Borehole Geology Stratum</u>					
Geology Stratum ID:		7029066	Mat Consistency:		Compact
Top Depth:		.2	Material Moisture:		
Bottom Depth:		7.3	Material Texture:		
Material Color:		Brown	Non Geo Mat Type:		
Material 1:		Sand	Geologic Formation:		
Material 2:		Silty	Geologic Group:		
Material 3:		Gravel	Geologic Period:		
Material 4:		Clay	Depositional Gen:		
Gsc Material Description:					
Stratum Description:		Compact to dense (very dense below el 841) light brown silty sand with trace to some gravel and clay (sandy till) **Note: Many records provided by the department have a truncated [Stratum Description] field.			
Geology Stratum ID:		7029065	Mat Consistency:		
Top Depth:		0	Material Moisture:		
Bottom Depth:		.2	Material Texture:		
Material Color:			Non Geo Mat Type:		Fill-Granular
Material 1:		Sand	Geologic Formation:		
Material 2:		Gravel	Geologic Group:		
Material 3:			Geologic Period:		
Material 4:			Depositional Gen:		
Gsc Material Description:					
Stratum Description:		Sand and gravel (fill) **Note: Many records provided by the department have a truncated [Stratum Description] field.			
40	1 of 1	SE/231.6	263.9 / 4.67	ON	WWIS
Well ID:		7411966	Flowing (Y/N):		
Construction Date:			Flow Rate:		
Use 1st:			Data Entry Status:		Yes

Map Key	Number of Records	Direction/ Distance (m)	Elev/Diff (m)	Site	DB
Use 2nd: Final Well Status: Water Type: Casing Material: Audit No: Z380059 Tag: A332620 Constructn Method: Elevation (m): Elevatn Reliabilty: Depth to Bedrock: Well Depth: Overburden/Bedrock: Pump Rate: Static Water Level: Clear/Cloudy: Municipality: BARRIE CITY (VESPra) Site Info: Data Src: Date Received: 03/01/2022 Selected Flag: TRUE Abandonment Rec: Contractor: 7241 Form Version: 7 Owner: County: SIMCOE Lot: Concession: Concession Name: Easting NAD83: Northing NAD83: Zone: UTM Reliability:					
Bore Hole Information					
Bore Hole ID: 1008962902 DP2BR: Spatial Status: Code OB: Code OB Desc: Open Hole: Cluster Kind: Date Completed: 01/14/2022 Remarks: Loc Method Desc: on Water Well Record Elevrc Desc: Location Source Date: Improvement Location Source: Improvement Location Method: Source Revision Comment: Supplier Comment: Elevation: Elevrc: Zone: 17 East83: 604879.00 North83: 4918178.00 Org CS: UTM83 UTMRC: 4 UTMRC Desc: margin of error : 30 m - 100 m Location Method: wwr					
Links					
Bore Hole ID: 1008962902 Depth M: Year Completed: 2022 Well Completed Dt: 01/14/2022 Audit No: Z380059 Path: Tag No: A332620 Contractor: 7241 Latitude: 44.4092978248069 Longitude: -79.682773043563 Y: 44.409297824047705 X: -79.6827728910194					
41	1 of 5	W/232.1	268.0 / 8.86	SIMCOE COUNTY ROM. CATHOLIC SCH. BOARD CUNDLES RD./VINCENT ST./LOT 21 BARRIE CITY ON	CA
Certificate #: 3-0495-91-91 Application Year: 4/30/1991 Issue Date: 4/30/1991 Approval Type: Municipal sewage Status: Approved Application Type: Client Name: Client Address: Client City: Client Postal Code: Project Description: Contaminants:					

Map Key	Number of Records	Direction/ Distance (m)	Elev/Diff (m)	Site	DB
Emission Control:					
41	2 of 5	W/232.1	268.0 / 8.86	BARRIE CITY ST. VINCENT ST./CUNDLES RD. BARRIE CITY ON	CA
Certificate #: Application Year: Issue Date: Approval Type: Status: Application Type: Client Name: Client Address: Client City: Client Postal Code: Project Description: Contaminants: Emission Control:		3-0465-93-93 5/26/1993 Municipal sewage Approved			
41	3 of 5	W/232.1	268.0 / 8.86	P.U.C. BARRIE CUNDLES RD.E./ST. VINCENT ST. BARRIE CITY ON	CA
Certificate #: Application Year: Issue Date: Approval Type: Status: Application Type: Client Name: Client Address: Client City: Client Postal Code: Project Description: Contaminants: Emission Control:		7-0483-93-93 6/11/1993 Municipal water Approved			
41	4 of 5	W/232.1	268.0 / 8.86	CORNER OF CUNDLES ROAD EAST AND ST. VINCENT STREET \ BARRIE CITY ON	SPL
Ref No: Year: Incident Dt: MOE Response: Dt MOE Arvl on Scn: MOE Reported Dt: Dt Document Closed: Site No: Site County/District: Site Geo Ref Meth: Site District Office: Nearest Watercourse: Site Name: Site Address: Site Region: Site Municipality: Site Lot: Site Conc:		139815 4/22/1997 4/22/1997		Municipality No: Nature of Damage: Discharger Report: Material Group: Health/Env Conseq: Agency Involved:	
		BARRIE CITY		70101	

Map Key	Number of Records	Direction/ Distance (m)	Elev/Diff (m)	Site	DB
Site Geo Ref Accu: Site Map Datum: Northing: Easting: Incident Cause: Incident Event: Environment Impact: Nature of Impact: Contaminant Qty: System Facility Address: Client Name: Client Type: Call Report Location Geodata: Contaminant Code: Contaminant Name: Contaminant Limit 1: Contam Limit Freq 1: Contaminant UN No 1: Receiving Medium: Receiving Environment: Incident Reason: Incident Summary: Activity Preceding Spill: Property 2nd Watershed: Property Tertiary Watershed: Sector Type: SAC Action Class: Source Type:					
41	5 of 5	W/232.1	268.0 / 8.86	LITTLE LAKE MANAGEMENT CORP. CUNDLES RD/ST. VINCENT ST. BARRIE CITY ON	CA
Certificate #: Application Year: Issue Date: Approval Type: Status: Application Type: Client Name: Client Address: Client City: Client Postal Code: Project Description: Contaminants: Emission Control:		3-0771-99-99 7/12/1999 Municipal sewage Approved			
42	1 of 41	WNW/240.1	268.8 / 9.58	ATRIUM PHARMACY 190 CUNDLES ROAD EAST BARRIE ON L4M 4S5	GEN
Generator No: SIC Code: SIC Description: Approval Years: PO Box No: Country: Status: Co Admin: Choice of Contact: Phone No Admin: Contaminated Facility:		ON2367500 6031 PHARMACIES 98,99,00,01			

Map Key	Number of Records	Direction/ Distance (m)	Elev/Diff (m)	Site	DB
MHSW Facility:					
<u>Detail(s)</u>					
Waste Class:		261			
Waste Class Name:		PHARMACEUTICALS			
Waste Class:		312			
Waste Class Name:		PATHOLOGICAL WASTES			
<u>42</u>	2 of 41	WNW/240.1	268.8 / 9.58	Atrium Nutrition 190 Cundles Rd. E. Unit # 100 B Barrie ON L4M 4S5	GEN
Generator No:		ON2673559			
SIC Code:		541690			
SIC Description:		Other Scientific and Technical Consulting Services			
Approval Years:		07,08			
PO Box No:					
Country:					
Status:					
Co Admin:					
Choice of Contact:					
Phone No Admin:					
Contaminated Facility:					
MHSW Facility:					
<u>Detail(s)</u>					
Waste Class:		312			
Waste Class Name:		PATHOLOGICAL WASTES			
<u>42</u>	3 of 41	WNW/240.1	268.8 / 9.58	Huron Family Medicine 190 Cundles Road East, Unit #203 Barrie ON L4M 4S5	GEN
Generator No:		ON9562805			
SIC Code:		621110			
SIC Description:		Offices of Physicians			
Approval Years:		2010			
PO Box No:					
Country:					
Status:					
Co Admin:					
Choice of Contact:					
Phone No Admin:					
Contaminated Facility:					
MHSW Facility:					
<u>Detail(s)</u>					
Waste Class:		312			
Waste Class Name:		PATHOLOGICAL WASTES			
<u>42</u>	4 of 41	WNW/240.1	268.8 / 9.58	Georgian Family Medicine 190 Cundles rd. E Suite 305 Barrie ON L4M 4S5	GEN
Generator No:		ON8465953			
SIC Code:		621110			
SIC Description:		Offices of Physicians			

Map Key	Number of Records	Direction/ Distance (m)	Elev/Diff (m)	Site	DB
Approval Years: 2010 PO Box No: Country: Status: Co Admin: Choice of Contact: Phone No Admin: Contaminated Facility: MHSW Facility:					
<u>Detail(s)</u>					
Waste Class: 312 Waste Class Name: PATHOLOGICAL WASTES					
42	5 of 41	WNW/240.1	268.8 / 9.58	Huron Family Medicine 190 Cundles Road East, Unit #203 Barrie ON L4M 4S5	GEN
Generator No: ON9562805 SIC Code: 621110 SIC Description: Offices of Physicians Approval Years: 2011 PO Box No: Country: Status: Co Admin: Choice of Contact: Phone No Admin: Contaminated Facility: MHSW Facility:					
<u>Detail(s)</u>					
Waste Class: 312 Waste Class Name: PATHOLOGICAL WASTES					
42	6 of 41	WNW/240.1	268.8 / 9.58	Georgian Family Medicine 190 Cundles rd. E Suite 305 Barrie ON L4M 4S5	GEN
Generator No: ON8465953 SIC Code: 621110 SIC Description: Offices of Physicians Approval Years: 2011 PO Box No: Country: Status: Co Admin: Choice of Contact: Phone No Admin: Contaminated Facility: MHSW Facility:					
<u>Detail(s)</u>					
Waste Class: 312 Waste Class Name: PATHOLOGICAL WASTES					
42	7 of 41	WNW/240.1	268.8 / 9.58	Georgian Family Medicine 190 Cundles rd. E Suite 305	GEN

Map Key	Number of Records	Direction/ Distance (m)	Elev/Diff (m)	Site	DB
Barrie ON L4M 4S5					
Generator No:		ON8465953			
SIC Code:		621110			
SIC Description:		Offices of Physicians			
Approval Years:		2012			
PO Box No:					
Country:					
Status:					
Co Admin:					
Choice of Contact:					
Phone No Admin:					
Contaminated Facility:					
MHSW Facility:					
<u>Detail(s)</u>					
Waste Class:		312			
Waste Class Name:		PATHOLOGICAL WASTES			
42	8 of 41	WNW/240.1	268.8 / 9.58	Huronia Family Medicine 190 Cundles Road East, Unit #203 Barrie ON L4M 4S5	GEN
Generator No:		ON9562805			
SIC Code:		621110			
SIC Description:		Offices of Physicians			
Approval Years:		2012			
PO Box No:					
Country:					
Status:					
Co Admin:					
Choice of Contact:					
Phone No Admin:					
Contaminated Facility:					
MHSW Facility:					
<u>Detail(s)</u>					
Waste Class:		312			
Waste Class Name:		PATHOLOGICAL WASTES			
42	9 of 41	WNW/240.1	268.8 / 9.58	Huronia Family Medicine 190 Cundles Road East, Unit #203 Barrie ON	GEN
Generator No:		ON9562805			
SIC Code:		621110			
SIC Description:		OFFICES OF PHYSICIANS			
Approval Years:		2013			
PO Box No:					
Country:					
Status:					
Co Admin:					
Choice of Contact:					
Phone No Admin:					
Contaminated Facility:					
MHSW Facility:					
<u>Detail(s)</u>					

Map Key	Number of Records	Direction/ Distance (m)	Elev/Diff (m)	Site	DB
Waste Class: Waste Class Name:		312 PATHOLOGICAL WASTES			
42	10 of 41	WNW/240.1	268.8 / 9.58	Georgian Family Medicine 190 Cundles rd. E Suite 305 Barrie ON	GEN
Generator No:		ON8465953			
SIC Code:		621110			
SIC Description:		OFFICES OF PHYSICIANS			
Approval Years:		2013			
PO Box No:					
Country:					
Status:					
Co Admin:					
Choice of Contact:					
Phone No Admin:					
Contaminated Facility:					
MHSW Facility:					
<u>Detail(s)</u>					
Waste Class:		312			
Waste Class Name:		PATHOLOGICAL WASTES			
Waste Class:		261			
Waste Class Name:		PHARMACEUTICALS			
42	11 of 41	WNW/240.1	268.8 / 9.58	Huron Family Medicine 190 Cundles Road East, Unit #203 Barrie ON L4M 4S5	GEN
Generator No:		ON9562805			
SIC Code:		621110			
SIC Description:		OFFICES OF PHYSICIANS			
Approval Years:		2016			
PO Box No:					
Country:		Canada			
Status:					
Co Admin:		Ewa Szelag			
Choice of Contact:		CO_ADMIN			
Phone No Admin:		7057261198 Ext.			
Contaminated Facility:		No			
MHSW Facility:		No			
<u>Detail(s)</u>					
Waste Class:		312			
Waste Class Name:		PATHOLOGICAL WASTES			
42	12 of 41	WNW/240.1	268.8 / 9.58	Medical Office 307-190 Cundles Rd E Barrie ON L4M 4S5	GEN
Generator No:		ON7763519			
SIC Code:		621110			
SIC Description:		OFFICES OF PHYSICIANS			
Approval Years:		2016			
PO Box No:					
Country:		Canada			
Status:					
Co Admin:					

Map Key	Number of Records	Direction/ Distance (m)	Elev/Diff (m)	Site	DB
Choice of Contact: Phone No Admin: Contaminated Facility: MHSW Facility:		CO_OFFICIAL No No			
<u>Detail(s)</u>					
Waste Class: Waste Class Name:		261 PHARMACEUTICALS			
Waste Class: Waste Class Name:		312 PATHOLOGICAL WASTES			
42	13 of 41	WNW/240.1	268.8 / 9.58	Georgian Family Medicine 305-190 Cundles Rd E Barrie ON L4M 4S5	GEN
Generator No: SIC Code: SIC Description: Approval Years: PO Box No: Country: Status: Co Admin: Choice of Contact: Phone No Admin: Contaminated Facility: MHSW Facility:		ON5981012 621110 OFFICES OF PHYSICIANS 2016 Canada CO_OFFICIAL No No			
<u>Detail(s)</u>					
Waste Class: Waste Class Name:		312 PATHOLOGICAL WASTES			
Waste Class: Waste Class Name:		261 PHARMACEUTICALS			
42	14 of 41	WNW/240.1	268.8 / 9.58	Rexall Pharmacy Group Ltd. 190 Cundles Road Barrie ON L4M 4S5	GEN
Generator No: SIC Code: SIC Description: Approval Years: PO Box No: Country: Status: Co Admin: Choice of Contact: Phone No Admin: Contaminated Facility: MHSW Facility:		ON8334113 446110 446110 2016 Canada Erik Botines CO_ADMIN 9055017800 Ext. No No			
<u>Detail(s)</u>					
Waste Class: Waste Class Name:		312 PATHOLOGICAL WASTES			
Waste Class: Waste Class Name:		261 PHARMACEUTICALS			

Map Key	Number of Records	Direction/ Distance (m)	Elev/Diff (m)	Site	DB
42	15 of 41	WNW/240.1	268.8 / 9.58	Medical Office 307-190 Cundles Rd E Barrie ON L4M 4S5	GEN
Generator No:		ON7763519			
SIC Code:		621110			
SIC Description:		OFFICES OF PHYSICIANS			
Approval Years:		2015			
PO Box No:					
Country:		Canada			
Status:					
Co Admin:					
Choice of Contact:		CO_OFFICIAL			
Phone No Admin:					
Contaminated Facility:		No			
MHSW Facility:		No			
<u>Detail(s)</u>					
Waste Class:		312			
Waste Class Name:		PATHOLOGICAL WASTES			
42	16 of 41	WNW/240.1	268.8 / 9.58	Georgian Family Medicine 305-190 Cundles Rd E Barrie ON L4M 4S5	GEN
Generator No:		ON5981012			
SIC Code:		621110			
SIC Description:		OFFICES OF PHYSICIANS			
Approval Years:		2015			
PO Box No:					
Country:		Canada			
Status:					
Co Admin:					
Choice of Contact:		CO_OFFICIAL			
Phone No Admin:					
Contaminated Facility:		No			
MHSW Facility:		No			
<u>Detail(s)</u>					
Waste Class:		312			
Waste Class Name:		PATHOLOGICAL WASTES			
42	17 of 41	WNW/240.1	268.8 / 9.58	Georgian Family Medicine 190 Cundles rd. E Suite 305 Barrie ON L4M 4S5	GEN
Generator No:		ON8465953			
SIC Code:		621110			
SIC Description:		OFFICES OF PHYSICIANS			
Approval Years:		2015			
PO Box No:					
Country:		Canada			
Status:					
Co Admin:					
Choice of Contact:		CO_OFFICIAL			
Phone No Admin:					
Contaminated Facility:		No			
MHSW Facility:		No			

Map Key	Number of Records	Direction/ Distance (m)	Elev/Diff (m)	Site	DB
<u>Detail(s)</u>					
Waste Class:		312			
Waste Class Name:		PATHOLOGICAL WASTES			
Waste Class:		261			
Waste Class Name:		PHARMACEUTICALS			
42	18 of 41	WNW/240.1	268.8 / 9.58	Huronia Family Medicine 190 Cundles Road East, Unit #203 Barrie ON L4M 4S5	GEN
Generator No:		ON9562805			
SIC Code:		621110			
SIC Description:		OFFICES OF PHYSICIANS			
Approval Years:		2015			
PO Box No:					
Country:		Canada			
Status:					
Co Admin:					
Choice of Contact:		CO_OFFICIAL			
Phone No Admin:					
Contaminated Facility:		No			
MHSW Facility:		No			
<u>Detail(s)</u>					
Waste Class:		312			
Waste Class Name:		PATHOLOGICAL WASTES			
42	19 of 41	WNW/240.1	268.8 / 9.58	Pharmx Rexall Drug Stores Ltd. 190 Cundles Road Barrie ON L4M 4S5	GEN
Generator No:		ON8334113			
SIC Code:		446110			
SIC Description:		446110			
Approval Years:		2015			
PO Box No:					
Country:		Canada			
Status:					
Co Admin:		Erik Botines			
Choice of Contact:		CO_ADMIN			
Phone No Admin:		9055017800 Ext.			
Contaminated Facility:		No			
MHSW Facility:		No			
<u>Detail(s)</u>					
Waste Class:		312			
Waste Class Name:		PATHOLOGICAL WASTES			
42	20 of 41	WNW/240.1	268.8 / 9.58	Pharmx Rexall Drug Stores Ltd. 190 Cundles Road Barrie ON L4M 4S5	GEN
Generator No:		ON8334113			
SIC Code:		446110			
SIC Description:		446110			
Approval Years:		2014			
PO Box No:					

Map Key	Number of Records	Direction/ Distance (m)	Elev/Diff (m)	Site	DB
Country: Status: Co Admin: Choice of Contact: Phone No Admin: Contaminated Facility: MHSW Facility:		Canada Aaron Schrama CO_ADMIN 905-502-5965 Ext. No No			
<u>Detail(s)</u>					
Waste Class: Waste Class Name:		312 PATHOLOGICAL WASTES			
42	21 of 41	WNW/240.1	268.8 / 9.58	Huronia Family Medicine 190 Cundles Road East, Unit #203 Barrie ON L4M 4S5	GEN
Generator No: SIC Code: SIC Description: Approval Years: PO Box No: Country: Status: Co Admin: Choice of Contact: Phone No Admin: Contaminated Facility: MHSW Facility:		ON9562805 621110 OFFICES OF PHYSICIANS 2014 Canada CO_OFFICIAL No No			
<u>Detail(s)</u>					
Waste Class: Waste Class Name:		312 PATHOLOGICAL WASTES			
42	22 of 41	WNW/240.1	268.8 / 9.58	Georgian Family Medicine 190 Cundles rd. E Suite 305 Barrie ON L4M 4S5	GEN
Generator No: SIC Code: SIC Description: Approval Years: PO Box No: Country: Status: Co Admin: Choice of Contact: Phone No Admin: Contaminated Facility: MHSW Facility:		ON8465953 621110 OFFICES OF PHYSICIANS 2014 Canada CO_OFFICIAL No No			
<u>Detail(s)</u>					
Waste Class: Waste Class Name:		312 PATHOLOGICAL WASTES			
Waste Class: Waste Class Name:		261 PHARMACEUTICALS			

Map Key	Number of Records	Direction/ Distance (m)	Elev/Diff (m)	Site	DB
42	23 of 41	WNW/240.1	268.8 / 9.58	Huron Family Medicine 190 Cundles Road East, Unit #203 Barrie ON L4M 4S5	GEN
Generator No:		ON9562805			
SIC Code:					
SIC Description:					
Approval Years:		As of Dec 2018			
PO Box No:					
Country:		Canada			
Status:		Registered			
Co Admin:					
Choice of Contact:					
Phone No Admin:					
Contaminated Facility:					
MHSW Facility:					
<u>Detail(s)</u>					
Waste Class:		312 P			
Waste Class Name:		Pathological wastes			
42	24 of 41	WNW/240.1	268.8 / 9.58	Dr.Ogunsina and Dr. RapsonON7763519 307-190 Cundles Road East Barrie ON L4M 2S5	GEN
Generator No:		ON9626248			
SIC Code:					
SIC Description:					
Approval Years:		As of Dec 2018			
PO Box No:					
Country:		Canada			
Status:		Registered			
Co Admin:					
Choice of Contact:					
Phone No Admin:					
Contaminated Facility:					
MHSW Facility:					
<u>Detail(s)</u>					
Waste Class:		312 P			
Waste Class Name:		Pathological wastes			
42	25 of 41	WNW/240.1	268.8 / 9.58	Georgian Family Medicine 305-190 Cundles Rd E Barrie ON L4M 4S5	GEN
Generator No:		ON5981012			
SIC Code:					
SIC Description:					
Approval Years:		As of Dec 2018			
PO Box No:					
Country:		Canada			
Status:		Registered			
Co Admin:					
Choice of Contact:					
Phone No Admin:					
Contaminated Facility:					
MHSW Facility:					
<u>Detail(s)</u>					

Map Key	Number of Records	Direction/ Distance (m)	Elev/Diff (m)	Site	DB
Waste Class: Waste Class Name:		261 A Pharmaceuticals			
Waste Class: Waste Class Name:		312 P Pathological wastes			
42	26 of 41	WNW/240.1	268.8 / 9.58	Rexall Pharmacy Group Ltd. 190 Cundles Road Barrie ON L4M 4S5	GEN
Generator No:		ON8334113			
SIC Code:					
SIC Description:					
Approval Years:		As of Dec 2018			
PO Box No:					
Country:		Canada			
Status:		Registered			
Co Admin:					
Choice of Contact:					
Phone No Admin:					
Contaminated Facility:					
MHSW Facility:					
<u>Detail(s)</u>					
Waste Class:		261 A			
Waste Class Name:		Pharmaceuticals			
Waste Class:		312 P			
Waste Class Name:		Pathological wastes			
42	27 of 41	WNW/240.1	268.8 / 9.58	190 Cundles Rd E Barrie ON L4M4S5	EHS
Order No:		20171103165		Nearest Intersection:	
Status:		C		Municipality:	
Report Type:		Standard Report		Client Prov/State:	ON
Report Date:		09-NOV-17		Search Radius (km):	.25
Date Received:		03-NOV-17		X:	-79.688782
Previous Site Name:				Y:	44.411783
Lot/Building Size:					
Additional Info Ordered:		Fire Insur. Maps and/or Site Plans			
42	28 of 41	WNW/240.1	268.8 / 9.58	Dr.Ogunsina and Dr. Rapson 307-190 Cundles Road East Barrie ON L4M 2S5	GEN
Generator No:		ON9626248			
SIC Code:					
SIC Description:					
Approval Years:		As of Jul 2020			
PO Box No:					
Country:		Canada			
Status:		Registered			
Co Admin:					
Choice of Contact:					
Phone No Admin:					
Contaminated Facility:					
MHSW Facility:					

Map Key	Number of Records	Direction/ Distance (m)	Elev/Diff (m)	Site	DB
<u>Detail(s)</u>					
Waste Class:		312 P			
Waste Class Name:		Pathological wastes			
42	29 of 41	WNW/240.1	268.8 / 9.58	Huronia Family Medicine 190 Cundles Road East, Unit #203 Barrie ON L4M 4S5	GEN
Generator No:		ON9562805			
SIC Code:					
SIC Description:					
Approval Years:		As of Jul 2020			
PO Box No:					
Country:		Canada			
Status:		Registered			
Co Admin:					
Choice of Contact:					
Phone No Admin:					
Contaminated Facility:					
MHSW Facility:					
<u>Detail(s)</u>					
Waste Class:		312 P			
Waste Class Name:		Pathological wastes			
42	30 of 41	WNW/240.1	268.8 / 9.58	Georgian Family Medicine 305-190 Cundles Rd E Barrie ON L4M 4S5	GEN
Generator No:		ON5981012			
SIC Code:					
SIC Description:					
Approval Years:		As of Jul 2020			
PO Box No:					
Country:		Canada			
Status:		Registered			
Co Admin:					
Choice of Contact:					
Phone No Admin:					
Contaminated Facility:					
MHSW Facility:					
<u>Detail(s)</u>					
Waste Class:		261 A			
Waste Class Name:		Pharmaceuticals			
Waste Class:		312 P			
Waste Class Name:		Pathological wastes			
42	31 of 41	WNW/240.1	268.8 / 9.58	Rexall Pharmacy Group Ltd. 190 Cundles Road Barrie ON L4M 4S5	GEN
Generator No:		ON8334113			
SIC Code:					
SIC Description:					
Approval Years:		As of Jul 2020			
PO Box No:					
Country:		Canada			

Map Key	Number of Records	Direction/ Distance (m)	Elev/Diff (m)	Site	DB
Status: Co Admin: Choice of Contact: Phone No Admin: Contaminated Facility: MHSW Facility:		Registered			
<u>Detail(s)</u>					
Waste Class: Waste Class Name:		261 A Pharmaceuticals			
Waste Class: Waste Class Name:		312 P Pathological wastes			
42	32 of 41	WNW/240.1	268.8 / 9.58	Huron Family Medicine 190 Cundles Road East, Unit #203 Barrie ON L4M 4S5	GEN
Generator No: SIC Code: SIC Description: Approval Years: PO Box No: Country: Status: Co Admin: Choice of Contact: Phone No Admin: Contaminated Facility: MHSW Facility:		ON9562805 As of Nov 2021 Canada Registered			
<u>Detail(s)</u>					
Waste Class: Waste Class Name:		312 P Pathological wastes			
42	33 of 41	WNW/240.1	268.8 / 9.58	Georgian Family Medicine 305-190 Cundles Rd E Barrie ON L4M 4S5	GEN
Generator No: SIC Code: SIC Description: Approval Years: PO Box No: Country: Status: Co Admin: Choice of Contact: Phone No Admin: Contaminated Facility: MHSW Facility:		ON5981012 As of Nov 2021 Canada Registered			
<u>Detail(s)</u>					
Waste Class: Waste Class Name:		312 P Pathological wastes			
Waste Class: Waste Class Name:		261 A Pharmaceuticals			

Map Key	Number of Records	Direction/ Distance (m)	Elev/Diff (m)	Site	DB
42	34 of 41	WNW/240.1	268.8 / 9.58	Dr.Ogunsina and Dr. Rapson 307-190 Cundles Road East Barrie ON L4M 2S5	GEN
Generator No: SIC Code: SIC Description: Approval Years: PO Box No: Country: Status: Co Admin: Choice of Contact: Phone No Admin: Contaminated Facility: MHSW Facility:		ON9626248	As of Jan 2021		
<u>Detail(s)</u>					
Waste Class:		312 P			
Waste Class Name:		Pathological wastes			
42	35 of 41	WNW/240.1	268.8 / 9.58	Rexall Pharmacy Group Ltd. 190 Cundles Road Barrie ON L4M 4S5	GEN
Generator No: SIC Code: SIC Description: Approval Years: PO Box No: Country: Status: Co Admin: Choice of Contact: Phone No Admin: Contaminated Facility: MHSW Facility:		ON8334113	As of Nov 2021		
<u>Detail(s)</u>					
Waste Class:		261 A			
Waste Class Name:		Pharmaceuticals			
Waste Class:		312 P			
Waste Class Name:		Pathological wastes			
42	36 of 41	WNW/240.1	268.8 / 9.58	Georgian Family Medicine 305-190 Cundles Rd E Barrie ON L4M 4S5	GEN
Generator No: SIC Code: SIC Description: Approval Years: PO Box No: Country: Status: Co Admin: Choice of Contact: Phone No Admin: Contaminated Facility:		ON5981012	As of Oct 2022		

Map Key	Number of Records	Direction/ Distance (m)	Elev/Diff (m)	Site	DB
MHSW Facility:					
<u>Detail(s)</u>					
Waste Class:		312 P			
Waste Class Name:		PATHOLOGICAL WASTES			
Waste Class:		261 A			
Waste Class Name:		PHARMACEUTICALS			
<u>42</u>	37 of 41	WNW/240.1	268.8 / 9.58	Rexall Pharmacy Group Ltd. 190 Cundles Road Barrie ON L4M 4S5	GEN
Generator No:		ON8334113			
SIC Code:					
SIC Description:					
Approval Years:		As of Oct 2022			
PO Box No:					
Country:		Canada			
Status:		Registered			
Co Admin:					
Choice of Contact:					
Phone No Admin:					
Contaminated Facility:					
MHSW Facility:					
<u>Detail(s)</u>					
Waste Class:		261 A			
Waste Class Name:		PHARMACEUTICALS			
Waste Class:		312 P			
Waste Class Name:		PATHOLOGICAL WASTES			
<u>42</u>	38 of 41	WNW/240.1	268.8 / 9.58	Huron Family Medicine 190 Cundles Road East, Unit #203 Barrie ON L4M 4S5	GEN
Generator No:		ON9562805			
SIC Code:					
SIC Description:					
Approval Years:		As of Oct 2022			
PO Box No:					
Country:		Canada			
Status:		Registered			
Co Admin:					
Choice of Contact:					
Phone No Admin:					
Contaminated Facility:					
MHSW Facility:					
<u>Detail(s)</u>					
Waste Class:		312 P			
Waste Class Name:		PATHOLOGICAL WASTES			
<u>42</u>	39 of 41	WNW/240.1	268.8 / 9.58	Dr.Ogunsina and Dr. Rapson 307-190 Cundles Road East Barrie ON L4M 2S5	GEN

Map Key	Number of Records	Direction/ Distance (m)	Elev/Diff (m)	Site	DB
Generator No: ON9626248 SIC Code: SIC Description: Approval Years: As of Oct 2022 PO Box No: Country: Canada Status: Registered Co Admin: Choice of Contact: Phone No Admin: Contaminated Facility: MHSW Facility:					
Detail(s)					
Waste Class: 312 P Waste Class Name: PATHOLOGICAL WASTES					
42	40 of 41	WNW/240.1	268.8 / 9.58	190 Cundles Road East Barrie ON L4M 4S5	EHS
Order No: 21081700940 Status: C Report Type: Standard Report Report Date: 20-AUG-21 Date Received: 17-AUG-21 Previous Site Name: Lot/Building Size: Additional Info Ordered:					
Nearest Intersection: Municipality: Client Prov/State: ON Search Radius (km): .25 X: -79.6887537 Y: 44.4122434					
42	41 of 41	WNW/240.1	268.8 / 9.58	190 Cundles Road East Barrie ON L4M 4S5	EHS
Order No: 21081700940 Status: C Report Type: Standard Report Report Date: 20-AUG-21 Date Received: 17-AUG-21 Previous Site Name: Lot/Building Size: Additional Info Ordered:					
Nearest Intersection: Municipality: Client Prov/State: ON Search Radius (km): .25 X: -79.6887537 Y: 44.4122434					
43	1 of 1	N/242.7	260.2 / 0.97	lot 21 con 3 ON	WWIS
Well ID: 5704612 Construction Date: Use 1st: Use 2nd: Final Well Status: Abandoned-Supply Water Type: Casing Material: Audit No: Tag: Constructn Method: Elevation (m): Elevatn Reliabilty: Depth to Bedrock: Well Depth: Overburden/Bedrock: Pump Rate:					
Flowing (Y/N): Flow Rate: Data Entry Status: Data Src: 1 Date Received: 03/16/1964 Selected Flag: TRUE Abandonment Rec: Contractor: 2514 Form Version: 1 Owner: County: SIMCOE Lot: 021 Concession: 03 Concession Name: CON Easting NAD83: Northing NAD83:					

Map Key	Number of Records	Direction/ Distance (m)	Elev/Diff (m)	Site	DB
Static Water Level: Clear/Cloudy: Municipality: Site Info:				Zone: UTM Reliability:	
		VESPRA TOWNSHIP			
PDF URL (Map):		https://d2khazk8e83rdv.cloudfront.net/moe_mapping/downloads/2Water/Wells_pdfs/570\5704612.pdf			
<u>Additional Detail(s) (Map)</u>					
Well Completed Date:		02/27/1964			
Year Completed:		1964			
Depth (m):		48.1584			
Latitude:		44.4144163509184			
Longitude:		-79.6847632763787			
Path:		570\5704612.pdf			
<u>Bore Hole Information</u>					
Bore Hole ID:		10382499		Elevation:	
DP2BR:				Elevrc:	
Spatial Status:				Zone:	17
Code OB:				East83:	604711.40
Code OB Desc:				North83:	4918744.00
Open Hole:				Org CS:	
Cluster Kind:				UTMRC:	5
Date Completed:		02/27/1964		UTMRC Desc:	margin of error : 100 m - 300 m
Remarks:				Location Method:	p5
Loc Method Desc:		Original Pre1985 UTM Rel Code 5: margin of error : 100 m - 300 m			
Elevrc Desc:					
Location Source Date:					
Improvement Location Source:					
Improvement Location Method:					
Source Revision Comment:					
Supplier Comment:					
<u>Overburden and Bedrock</u>					
<u>Materials Interval</u>					
Formation ID:		932274364			
Layer:		1			
Color:					
General Color:					
Mat1:		23			
Most Common Material:		PREVIOUSLY DUG			
Mat2:					
Mat2 Desc:					
Mat3:					
Mat3 Desc:					
Formation Top Depth:		0.0			
Formation End Depth:		15.0			
Formation End Depth UOM:		ft			
<u>Overburden and Bedrock</u>					
<u>Materials Interval</u>					
Formation ID:		932274365			
Layer:		2			
Color:		6			
General Color:		BROWN			
Mat1:		05			
Most Common Material:		CLAY			
Mat2:					

Map Key	Number of Records	Direction/ Distance (m)	Elev/Diff (m)	Site	DB
Mat2 Desc:					
Mat3:					
Mat3 Desc:					
Formation Top Depth:		15.0			
Formation End Depth:		17.0			
Formation End Depth UOM:		ft			
 <u>Overburden and Bedrock</u>					
<u>Materials Interval</u>					
Formation ID:		932274369			
Layer:		6			
Color:		2			
General Color:		GREY			
Mat1:		09			
Most Common Material:		MEDIUM SAND			
Mat2:					
Mat2 Desc:					
Mat3:					
Mat3 Desc:					
Formation Top Depth:		90.0			
Formation End Depth:		158.0			
Formation End Depth UOM:		ft			
 <u>Overburden and Bedrock</u>					
<u>Materials Interval</u>					
Formation ID:		932274366			
Layer:		3			
Color:		5			
General Color:		YELLOW			
Mat1:		09			
Most Common Material:		MEDIUM SAND			
Mat2:					
Mat2 Desc:					
Mat3:					
Mat3 Desc:					
Formation Top Depth:		17.0			
Formation End Depth:		33.0			
Formation End Depth UOM:		ft			
 <u>Overburden and Bedrock</u>					
<u>Materials Interval</u>					
Formation ID:		932274368			
Layer:		5			
Color:		3			
General Color:		BLUE			
Mat1:		05			
Most Common Material:		CLAY			
Mat2:					
Mat2 Desc:					
Mat3:					
Mat3 Desc:					
Formation Top Depth:		58.0			
Formation End Depth:		90.0			
Formation End Depth UOM:		ft			
 <u>Overburden and Bedrock</u>					
<u>Materials Interval</u>					
Formation ID:		932274367			

Map Key	Number of Records	Direction/ Distance (m)	Elev/Diff (m)	Site	DB
Layer: 4 Color: 6 General Color: BROWN Mat1: 05 Most Common Material: CLAY Mat2: 09 Mat2 Desc: MEDIUM SAND Mat3: 11 Mat3 Desc: GRAVEL Formation Top Depth: 33.0 Formation End Depth: 58.0 Formation End Depth UOM: ft					
<u>Method of Construction & Well Use</u>					
Method Construction ID: 965704612 Method Construction Code: 1 Method Construction: Cable Tool Other Method Construction:					
<u>Pipe Information</u>					
Pipe ID: 10931069 Casing No: 1 Comment: Alt Name:					
<u>Construction Record - Casing</u>					
Casing ID: 930631310 Layer: 1 Material: Open Hole or Material: Depth From: Depth To: Casing Diameter: 6.0 Casing Diameter UOM: inch Casing Depth UOM: ft					
<u>Links</u>					
Bore Hole ID: 10382499 Depth M: 48.1584 Year Completed: 1964 Well Completed Dt: 02/27/1964 Audit No: Path: 570\5704612.pdf					
Tag No: Contractor: 2514 Latitude: 44.4144163509184 Longitude: -79.6847632763787 Y: 44.4144163497043 X: -79.68476312358678					
44	1 of 1	W/247.4	267.4 / 8.16	175 CUNDLES RD. EAST EST. VINCENT lot 32 BARRIE ON	WWIS
Well ID: 5739644 Construction Date: Use 1st: Use 2nd: Final Well Status: Observation Wells Water Type: Casing Material: Audit No: Z25918 Tag: A022441 Constructn Method:					
Flowing (Y/N): Flow Rate: Data Entry Status: Data Src: Date Received: 04/26/2005 Selected Flag: TRUE Abandonment Rec: Contractor: 7075 Form Version: 3 Owner:					

Map Key	Number of Records	Direction/ Distance (m)	Elev/Diff (m)	Site	DB
Elevation (m): Elevatn Reliabilty: Depth to Bedrock: Well Depth: Overburden/Bedrock: Pump Rate: Static Water Level: Clear/Cloudy: Municipality: Site Info:			County: SIMCOE Lot: 032 Concession: Concession Name: Easting NAD83: Northing NAD83: Zone: UTM Reliability:		
		BARRIE CITY (VESPREA) H PLAN 1546			
PDF URL (Map):		https://d2khazk8e83rdv.cloudfront.net/moe_mapping/downloads/2Water/Wells_pdfs/573\5739644.pdf			
<u>Additional Detail(s) (Map)</u>					
Well Completed Date:		03/15/2005			
Year Completed:		2005			
Depth (m):		4.8768			
Latitude:		44.4112524662048			
Longitude:		-79.6891221340778			
Path:		573\5739644.pdf			
<u>Bore Hole Information</u>					
Bore Hole ID:		11325140		Elevation:	
DP2BR:				Elevrc:	
Spatial Status:				Zone:	
Code OB:				17	
Code OB Desc:				East83:	
Open Hole:				604370.00	
Cluster Kind:				North83:	
Date Completed:		03/15/2005		4918387.00	
Remarks:				Org CS:	
Loc Method Desc:		on Water Well Record		UTM83	
Elevrc Desc:				UTMRC:	
Location Source Date:				4	
Improvement Location Source:				UTMRC Desc:	
Improvement Location Method:				margin of error : 30 m - 100 m	
Source Revision Comment:				Location Method:	
Supplier Comment:				wwr	
<u>Overburden and Bedrock</u>					
<u>Materials Interval</u>					
Formation ID:		933027756			
Layer:		1			
Color:		2			
General Color:		GREY			
Mat1:		28			
Most Common Material:		SAND			
Mat2:		06			
Mat2 Desc:		SILT			
Mat3:		66			
Mat3 Desc:		DENSE			
Formation Top Depth:		0.0			
Formation End Depth:		16.0			
Formation End Depth UOM:		ft			
<u>Annular Space/Abandonment</u>					
<u>Sealing Record</u>					
Plug ID:		933268027			

Map Key	Number of Records	Direction/ Distance (m)	Elev/Diff (m)	Site	DB
Layer:		1			
Plug From:		0.0			
Plug To:		0.20000000298023224			
Plug Depth UOM:		ft			
 <u>Annular Space/Abandonment Sealing Record</u>					
Plug ID:		933268026			
Layer:		2			
Plug From:		0.20000000298023224			
Plug To:		4.5			
Plug Depth UOM:		ft			
 <u>Annular Space/Abandonment Sealing Record</u>					
Plug ID:		933268025			
Layer:		4			
Plug From:		4.9000000095367432			
Plug To:		16.0			
Plug Depth UOM:		ft			
 <u>Annular Space/Abandonment Sealing Record</u>					
Plug ID:		933268024			
Layer:		3			
Plug From:		4.5			
Plug To:		4.9000000095367432			
Plug Depth UOM:		ft			
 <u>Method of Construction & Well Use</u>					
Method Construction ID:		965739644			
Method Construction Code:		2			
Method Construction:		Rotary (Convent.)			
Other Method Construction:					
 <u>Pipe Information</u>					
Pipe ID:		11339995			
Casing No:		1			
Comment:					
Alt Name:					
 <u>Construction Record - Casing</u>					
Casing ID:		930869124			
Layer:		1			
Material:		5			
Open Hole or Material:		PLASTIC			
Depth From:		0.0			
Depth To:		6.0			
Casing Diameter:		5.0			
Casing Diameter UOM:		inch			
Casing Depth UOM:		ft			
 <u>Construction Record - Screen</u>					

Map Key	Number of Records	Direction/ Distance (m)	Elev/Diff (m)	Site	DB
Screen ID: 933412452					
Layer: 1					
Slot: 010					
Screen Top Depth: 6.0					
Screen End Depth: 16.0					
Screen Material: 5					
Screen Depth UOM: ft					
Screen Diameter UOM: inch					
Screen Diameter: 5.5					
<u>Results of Well Yield Testing</u>					
Pumping Test Method Desc:					
Pump Test ID: 995739644					
Pump Set At:					
Static Level:					
Final Level After Pumping:					
Recommended Pump Depth:					
Pumping Rate:					
Flowing Rate:					
Recommended Pump Rate:					
Levels UOM: ft					
Rate UOM: GPM					
Water State After Test Code: 3					
Water State After Test: OTHER					
Pumping Test Method:					
Pumping Duration HR:					
Pumping Duration MIN:					
Flowing: No					
<u>Water Details</u>					
Water ID: 934059577					
Layer: 1					
Kind Code: 1					
Kind: FRESH					
Water Found Depth: 13.699999809265137					
Water Found Depth UOM: ft					
<u>Hole Diameter</u>					
Hole ID: 11545623					
Diameter: 15.0					
Depth From: 0.0					
Depth To: 16.0					
Hole Depth UOM: ft					
Hole Diameter UOM: inch					
<u>Links</u>					
Bore Hole ID: 11325140		Tag No: A022441			
Depth M: 4.8768		Contractor: 7075			
Year Completed: 2005		Latitude: 44.4112524662048			
Well Completed Dt: 03/15/2005		Longitude: -79.6891221340778			
Audit No: Z25918		Y: 44.411252464854435			
Path: 573\5739644.pdf		X: -79.68912198090531			
45	1 of 1	N/249.2	259.6 / 0.36	lot 21 con 3 ON	WWIS
Well ID: 5704611		Flowing (Y/N):			

Map Key	Number of Records	Direction/ Distance (m)	Elev/Diff (m)	Site	DB
Construction Date: Use 1st: Use 2nd: Final Well Status: Water Type: Casing Material: Audit No: Tag: Constructn Method: Elevation (m): Elevatn Reliabilty: Depth to Bedrock: Well Depth: Overburden/Bedrock: Pump Rate: Static Water Level: Clear/Cloudy: Municipality: Site Info:				Flow Rate: Data Entry Status: Data Src: Date Received: Selected Flag: Abandonment Rec: Contractor: Form Version: Owner: County: Lot: Concession: Concession Name: Easting NAD83: Northing NAD83: Zone: UTM Reliability:	
Abandoned-Supply				1 03/16/1964 TRUE 2514 1 SIMCOE 021 03 CON	
VESPREA TOWNSHIP					
PDF URL (Map):		https://d2khazk8e83rdv.cloudfront.net/moe_mapping/downloads/2Water/Wells_pdfs/570\5704611.pdf			
<u>Additional Detail(s) (Map)</u>					
Well Completed Date: Year Completed: Depth (m): Latitude: Longitude: Path:		01/27/1964 1964 86.868 44.41445918387 -79.6845739079415 570\5704611.pdf			
<u>Bore Hole Information</u>					
Bore Hole ID: DP2BR: Spatial Status: Code OB: Code OB Desc: Open Hole: Cluster Kind: Date Completed: Remarks: Loc Method Desc: Elevrc Desc: Location Source Date: Improvement Location Source: Improvement Location Method: Source Revision Comment: Supplier Comment:		10382498 01/27/1964 Original Pre1985 UTM Rel Code 5: margin of error : 100 m - 300 m			
		Elevation: Elevrc: Zone: East83: North83: Org CS: UTMRC: UTMRC Desc: Location Method:			
		17 604726.40 4918749.00 5 margin of error : 100 m - 300 m p5			
<u>Overburden and Bedrock</u> <u>Materials Interval</u>					
Formation ID: Layer: Color: General Color: Mat1: Most Common Material: Mat2: Mat2 Desc: Mat3: Mat3 Desc:		932274358 2 6 BROWN 05 CLAY			

Map Key	Number of Records	Direction/ Distance (m)	Elev/Diff (m)	Site	DB
Formation Top Depth:		1.0			
Formation End Depth:		17.0			
Formation End Depth UOM:		ft			
<u>Overburden and Bedrock Materials Interval</u>					
Formation ID:		932274359			
Layer:		3			
Color:		5			
General Color:		YELLOW			
Mat1:		09			
Most Common Material:		MEDIUM SAND			
Mat2:					
Mat2 Desc:					
Mat3:					
Mat3 Desc:					
Formation Top Depth:		17.0			
Formation End Depth:		33.0			
Formation End Depth UOM:		ft			
<u>Overburden and Bedrock Materials Interval</u>					
Formation ID:		932274361			
Layer:		5			
Color:		3			
General Color:		BLUE			
Mat1:		05			
Most Common Material:		CLAY			
Mat2:					
Mat2 Desc:					
Mat3:					
Mat3 Desc:					
Formation Top Depth:		58.0			
Formation End Depth:		90.0			
Formation End Depth UOM:		ft			
<u>Overburden and Bedrock Materials Interval</u>					
Formation ID:		932274363			
Layer:		7			
Color:					
General Color:					
Mat1:		09			
Most Common Material:		MEDIUM SAND			
Mat2:					
Mat2 Desc:					
Mat3:					
Mat3 Desc:					
Formation Top Depth:		275.0			
Formation End Depth:		285.0			
Formation End Depth UOM:		ft			
<u>Overburden and Bedrock Materials Interval</u>					
Formation ID:		932274357			
Layer:		1			
Color:					
General Color:					

Map Key	Number of Records	Direction/ Distance (m)	Elev/Diff (m)	Site	DB
Mat1:		02			
Most Common Material:		TOPSOIL			
Mat2:					
Mat2 Desc:					
Mat3:					
Mat3 Desc:					
Formation Top Depth:		0.0			
Formation End Depth:		1.0			
Formation End Depth UOM:		ft			
<u>Overburden and Bedrock Materials Interval</u>					
Formation ID:		932274360			
Layer:		4			
Color:		6			
General Color:		BROWN			
Mat1:		05			
Most Common Material:		CLAY			
Mat2:		09			
Mat2 Desc:		MEDIUM SAND			
Mat3:		11			
Mat3 Desc:		GRAVEL			
Formation Top Depth:		33.0			
Formation End Depth:		58.0			
Formation End Depth UOM:		ft			
<u>Overburden and Bedrock Materials Interval</u>					
Formation ID:		932274362			
Layer:		6			
Color:		2			
General Color:		GREY			
Mat1:		09			
Most Common Material:		MEDIUM SAND			
Mat2:		05			
Mat2 Desc:		CLAY			
Mat3:					
Mat3 Desc:					
Formation Top Depth:		90.0			
Formation End Depth:		275.0			
Formation End Depth UOM:		ft			
<u>Method of Construction & Well Use</u>					
Method Construction ID:		965704611			
Method Construction Code:		1			
Method Construction:		Cable Tool			
Other Method Construction:					
<u>Pipe Information</u>					
Pipe ID:		10931068			
Casing No:		1			
Comment:					
Alt Name:					
<u>Construction Record - Casing</u>					
Casing ID:		930631309			

Map Key	Number of Records	Direction/ Distance (m)	Elev/Diff (m)	Site	DB
Layer: 1 Material: Open Hole or Material: Depth From: Depth To: Casing Diameter: 6.0 Casing Diameter UOM: inch Casing Depth UOM: ft					
Links					
Bore Hole ID: 10382498 Depth M: 86.868 Year Completed: 1964 Well Completed Dt: 01/27/1964 Audit No: Path: 570\5704611.pdf					
Tag No: 2514 Contractor: Latitude: 44.41445918387 Longitude: -79.6845739079415 Y: 44.414459183275454 X: -79.68457375518837					
46	1 of 2	SSE/250.5	260.8 / 1.58	Plaks Plus 20 Bell Farm Rd Unit 1 Barrie ON L4M 6E4	SCT
Established: 1996 Plant Size (ft²): Employment: 7					
--Details--					
Description: Structural Wood Product Manufacturing SIC/NAICS Code: 321215 Description: All Other Miscellaneous Wood Product Manufacturing SIC/NAICS Code: 321999					
46	2 of 2	SSE/250.5	260.8 / 1.58	Alectra Utilities Corp 20 Bell Farm Road Barrie ON L4M 6E4	GEN
Generator No: ON7231468 SIC Code: SIC Description: Approval Years: As of Oct 2022 PO Box No: Country: Canada Status: Registered Co Admin: Choice of Contact: Phone No Admin: Contaminated Facility: MHSW Facility:					
Detail(s)					
Waste Class: 251 L Waste Class Name: OIL SKIMMINGS & SLUDGES					
47	1 of 1	SE/252.3	263.9 / 4.67	ON	WWIS
Well ID: 7411965 Construction Date:					
Flowing (Y/N): Flow Rate:					

Map Key	Number of Records	Direction/ Distance (m)	Elev/Diff (m)	Site	DB
Use 1st: Use 2nd: Final Well Status: Water Type: Casing Material: Audit No: Z380060 Tag: A332619 Constructn Method: Elevation (m): Elevatn Reliabilty: Depth to Bedrock: Well Depth: Overburden/Bedrock: Pump Rate: Static Water Level: Clear/Cloudy: Municipality: BARRIE CITY (VESPra) Site Info:				Data Entry Status: Yes Data Src: Date Received: 03/01/2022 Selected Flag: TRUE Abandonment Rec: Contractor: 7241 Form Version: 7 Owner: County: SIMCOE Lot: Concession: Concession Name: Easting NAD83: Northing NAD83: Zone: UTM Reliability:	
<u>Bore Hole Information</u>					
Bore Hole ID: 1008962899 DP2BR: Spatial Status: Code OB: Code OB Desc: Open Hole: Cluster Kind: Date Completed: 01/14/2022 Remarks: Loc Method Desc: on Water Well Record Elevrc Desc: Location Source Date: Improvement Location Source: Improvement Location Method: Source Revision Comment: Supplier Comment:				Elevation: Elevrc: Zone: 17 East83: 604919.00 North83: 4918182.00 Org CS: UTM83 UTMRC: 4 UTMRC Desc: margin of error : 30 m - 100 m Location Method: wwr	
<u>Links</u>					
Bore Hole ID: 1008962899 Depth M: Year Completed: 2022 Well Completed Dt: 01/14/2022 Audit No: Z380060 Path:				Tag No: A332619 Contractor: 7241 Latitude: 44.4093280326371 Longitude: -79.6822699875022 Y: 44.40932803232055 X: -79.68226983551712	
48	1 of 1	NNE/255.3	259.2 / -0.03	lot 20 con 3 ON	WWIS
Well ID: 5707500 Construction Date: Use 1st: Domestic Use 2nd: 0 Final Well Status: Water Supply Water Type: Casing Material: Audit No: Tag: Constructn Method: Elevation (m): Elevatn Reliabilty: Depth to Bedrock:				Flowing (Y/N): Flow Rate: Data Entry Status: Data Src: 1 Date Received: 10/09/1970 Selected Flag: TRUE Abandonment Rec: Contractor: 4608 Form Version: 1 Owner: County: SIMCOE Lot: 020 Concession: 03	

Map Key	Number of Records	Direction/ Distance (m)	Elev/Diff (m)	Site	DB
Well Depth:				Concession Name:	CON
Overburden/Bedrock:				Easting NAD83:	
Pump Rate:				Northing NAD83:	
Static Water Level:				Zone:	
Clear/Cloudy:				UTM Reliability:	
Municipality:		VESPRA TOWNSHIP			
Site Info:					
PDF URL (Map):		https://d2khazk8e83rdv.cloudfront.net/moe_mapping/downloads/2Water/Wells_pdfs/570\5707500.pdf			
<u>Additional Detail(s) (Map)</u>					
Well Completed Date:		09/19/1970			
Year Completed:		1970			
Depth (m):		8.2296			
Latitude:		44.4144072372059			
Longitude:		-79.6839721668492			
Path:		570\5707500.pdf			
<u>Bore Hole Information</u>					
Bore Hole ID:		10385340		Elevation:	
DP2BR:				Elevrc:	
Spatial Status:				Zone:	
Code OB:				17	
Code OB Desc:				East83:	
Open Hole:				604774.40	
Cluster Kind:				North83:	
Date Completed:		09/19/1970		4918744.00	
Remarks:				Org CS:	
Loc Method Desc:		Original Pre1985 UTM Rel Code 4: margin of error : 30 m - 100 m		UTMRC:	
Elevrc Desc:				4	
Location Source Date:				UTMRC Desc:	
Improvement Location Source:				margin of error : 30 m - 100 m	
Improvement Location Method:				p4	
Source Revision Comment:				Location Method:	
Supplier Comment:					
<u>Overburden and Bedrock Materials Interval</u>					
Formation ID:		932286079			
Layer:		1			
Color:		6			
General Color:		BROWN			
Mat1:		05			
Most Common Material:		CLAY			
Mat2:		12			
Mat2 Desc:		STONES			
Mat3:					
Mat3 Desc:					
Formation Top Depth:		0.0			
Formation End Depth:		17.0			
Formation End Depth UOM:		ft			
<u>Overburden and Bedrock Materials Interval</u>					
Formation ID:		932286080			
Layer:		2			
Color:		2			
General Color:		GREY			

Map Key	Number of Records	Direction/ Distance (m)	Elev/Diff (m)	Site	DB
Mat1:		08			
Most Common Material:		FINE SAND			
Mat2:					
Mat2 Desc:					
Mat3:					
Mat3 Desc:					
Formation Top Depth:		17.0			
Formation End Depth:		27.0			
Formation End Depth UOM:		ft			
<u>Method of Construction & Well Use</u>					
Method Construction ID:		965707500			
Method Construction Code:		6			
Method Construction:		Boring			
Other Method Construction:					
<u>Pipe Information</u>					
Pipe ID:		10933910			
Casing No:		1			
Comment:					
Alt Name:					
<u>Construction Record - Casing</u>					
Casing ID:		930634529			
Layer:		1			
Material:		3			
Open Hole or Material:		CONCRETE			
Depth From:					
Depth To:		27.0			
Casing Diameter:		30.0			
Casing Diameter UOM:		inch			
Casing Depth UOM:		ft			
<u>Results of Well Yield Testing</u>					
Pumping Test Method Desc:		BAILER			
Pump Test ID:		995707500			
Pump Set At:					
Static Level:		12.0			
Final Level After Pumping:		23.0			
Recommended Pump Depth:		26.0			
Pumping Rate:		5.0			
Flowing Rate:					
Recommended Pump Rate:		5.0			
Levels UOM:		ft			
Rate UOM:		GPM			
Water State After Test Code:		2			
Water State After Test:		CLOUDY			
Pumping Test Method:		2			
Pumping Duration HR:		1			
Pumping Duration MIN:		15			
Flowing:		No			
<u>Draw Down & Recovery</u>					
Pump Test Detail ID:		934562063			
Test Type:		Recovery			
Test Duration:		30			

Map Key	Number of Records	Direction/ Distance (m)	Elev/Diff (m)	Site	DB
Test Level:		19.0			
Test Level UOM:		ft			
 <u>Draw Down & Recovery</u>					
Pump Test Detail ID:		934821598			
Test Type:		Recovery			
Test Duration:		45			
Test Level:		17.0			
Test Level UOM:		ft			
 <u>Draw Down & Recovery</u>					
Pump Test Detail ID:		934294504			
Test Type:		Recovery			
Test Duration:		15			
Test Level:		21.0			
Test Level UOM:		ft			
 <u>Draw Down & Recovery</u>					
Pump Test Detail ID:		935078573			
Test Type:		Recovery			
Test Duration:		60			
Test Level:		15.0			
Test Level UOM:		ft			
 <u>Water Details</u>					
Water ID:		933867002			
Layer:		1			
Kind Code:		1			
Kind:		FRESH			
Water Found Depth:		15.0			
Water Found Depth UOM:		ft			
 <u>Water Details</u>					
Water ID:		933867003			
Layer:		2			
Kind Code:		1			
Kind:		FRESH			
Water Found Depth:		27.0			
Water Found Depth UOM:		ft			
 <u>Links</u>					
Bore Hole ID:	10385340			Tag No:	
Depth M:	8.2296			Contractor:	4608
Year Completed:	1970			Latitude:	44.4144072372059
Well Completed Dt:	09/19/1970			Longitude:	-79.6839721668492
Audit No:				Y:	44.4144072361211
Path:	570\5707500.pdf			X:	-79.68397201440155
49	1 of 15	SE/258.8	262.8 / 3.62	GYM-CON 33 ALLIANCE BLVD 33 ALLIANCE BLVD. UNIT #11 BARRIE, ONTARIO L4M 5K2 BARRIE ON L4M 5K2	SPL
Ref No:	184401			Municipality No:	70101

Map Key	Number of Records	Direction/ Distance (m)	Elev/Diff (m)	Site	DB
Year: Incident Dt: 8/1/2000 MOE Response: Dt MOE Arvl on Scn: MOE Reported Dt: 8/2/2000 Dt Document Closed: Site No: Site County/District: Site Geo Ref Meth: Site District Office: Nearest Watercourse: Site Name: Site Address: Site Region: Site Municipality: BARRIE Site Lot: Site Conc: Site Geo Ref Accu: Site Map Datum: Northing: Easting: Incident Cause: OTHER CONTAINER LEAK Incident Event: Environment Impact: NOT ANTICIPATED Nature of Impact: Soil contamination Contaminant Qty: System Facility Address: Client Name: Client Type: Call Report Location Geodata: Contaminant Code: Contaminant Name: Contaminant Limit 1: Contam Limit Freq 1: Contaminant UN No 1: Receiving Medium: LAND Receiving Environment: Incident Reason: UNKNOWN Incident Summary: GYM-CON: 1 DRUM (205 L) LIQUID LATEX TO ASPHALT Activity Preceding Spill: Property 2nd Watershed: Property Tertiary Watershed: Sector Type: SAC Action Class: Source Type:					

49	2 of 15	SE/258.8	262.8 / 3.62	PRIVATE OWNER 33 ALLIANCE RD STORAGE TANK/BARREL BARRIE CITY ON L4M 5K2	SPL
Ref No: 233445 Year: Incident Dt: 7/26/2002 MOE Response: Dt MOE Arvl on Scn: MOE Reported Dt: 7/26/2002 Dt Document Closed: Site No: Site County/District: Site Geo Ref Meth: Site District Office: Nearest Watercourse: Site Name: Site Address:					
Municipality No: 70101 Nature of Damage: Discharger Report: Material Group: Health/Env Conseq: Agency Involved:					

Map Key	Number of Records	Direction/ Distance (m)	Elev/Diff (m)	Site	DB
Site Region: Site Municipality: BARRIE CITY Site Lot: Site Conc: Site Geo Ref Accu: Site Map Datum: Northing: Easting: Incident Cause: OTHER TRANSPORTATION ACCIDENT Incident Event: Environment Impact: POSSIBLE Nature of Impact: Water course or lake Contaminant Qty: System Facility Address: Client Name: Client Type: Call Report Location Geodata: Contaminant Code: Contaminant Name: Contaminant Limit 1: Contam Limit Freq 1: Contaminant UN No 1: Receiving Medium: LAND Receiving Environment: Incident Reason: ERROR Incident Summary: ALLIANCE RD: AIR CONDITIO-NING SHOP 45 GALLON DRUM TO GROUND-AMMONIA SMELL Activity Preceding Spill: Property 2nd Watershed: Property Tertiary Watershed: Sector Type: SAC Action Class: Source Type:					
49	3 of 15	SE/258.8	262.8 / 3.62	Plaks Plus 33 Alliance Blvd Unit 4 Barrie ON L4M 5K2	SCT
Established: 1996 Plant Size (ft²): Employment: 7 --Details-- Description: Structural Wood Product Manufacturing SIC/NAICS Code: 321215 Description: All Other Miscellaneous Wood Product Manufacturing SIC/NAICS Code: 321999					
49	4 of 15	SE/258.8	262.8 / 3.62	Arbrux Limited 33 Alliance Blvd Unit 6 Barrie ON L4M 5K2	SCT
Established: 01-JAN-79 Plant Size (ft²): Employment: --Details-- Description: Agricultural Implement Manufacturing SIC/NAICS Code: 333110 Description: All Other Miscellaneous Fabricated Metal Product Manufacturing					

Map Key	Number of Records	Direction/ Distance (m)	Elev/Diff (m)	Site	DB
SIC/NAICS Code:		332999			
Description:		Commercial and Service Industry Machinery Manufacturing			
SIC/NAICS Code:		333310			
49	5 of 15	SE/258.8	262.8 / 3.62	AVP TECHNOLOGIES 33 ALLIANCE BLVD. UNIT 4 BARRIE ON L4M 5K2	GEN
Generator No:		ON6310486			
SIC Code:		311990			
SIC Description:		All Other Food Manufacturing			
Approval Years:		06,07,08			
PO Box No:					
Country:					
Status:					
Co Admin:					
Choice of Contact:					
Phone No Admin:					
Contaminated Facility:					
MHSW Facility:					
<u>Detail(s)</u>					
Waste Class:		252			
Waste Class Name:		WASTE OILS & LUBRICANTS			
49	6 of 15	SE/258.8	262.8 / 3.62	33 Alliance Blvd Barrie Unit 6 Barrie ON	SPL
Ref No:		2625-7DTTCL		Municipality No:	
Year:				Nature of Damage:	
Incident Dt:				Discharger Report:	
MOE Response:		No Field Response		Material Group:	
Dt MOE Arvl on Scn:				Health/Env Conseq:	
MOE Reported Dt:		4/18/2008		Agency Involved:	
Dt Document Closed:		6/13/2008			
Site No:					
Site County/District:					
Site Geo Ref Meth:					
Site District Office:		Barrie			
Nearest Watercourse:					
Site Name:		Arbrux<UNOFFICIAL>			
Site Address:					
Site Region:					
Site Municipality:		Barrie			
Site Lot:					
Site Conc:					
Site Geo Ref Accu:					
Site Map Datum:					
Northing:					
Easting:					
Incident Cause:		Unknown			
Incident Event:					
Environment Impact:		Possible			
Nature of Impact:		Soil Contamination			
Contaminant Qty:					
System Facility Address:					
Client Name:					
Client Type:					
Call Report Location Geodata:					
Contaminant Code:		98			

Map Key	Number of Records	Direction/ Distance (m)	Elev/Diff (m)	Site	DB
Contaminant Name: Contaminant Limit 1: Contam Limit Freq 1: Contaminant UN No 1: Receiving Medium: Receiving Environment: Incident Reason: Incident Summary: Activity Preceding Spill: Property 2nd Watershed: Property Tertiary Watershed: Sector Type: SAC Action Class: Source Type:		UNKNOWN			
				Unknown - Reason not determined Arbrux: unkn to land no basins/water, not clnd	
				Unknown Land Spills	
49	7 of 15	SE/258.8	262.8 / 3.62	BFI Canada Inc. 33 Alliance Blvd, Barrie<UNOFFICIAL> Barrie ON	SPL
Ref No: Year: Incident Dt: MOE Response: Dt MOE Arvl on Scn: MOE Reported Dt: Dt Document Closed: Site No: Site County/District: Site Geo Ref Meth: Site District Office: Nearest Watercourse: Site Name: Site Address: Site Region: Site Municipality: Site Lot: Site Conc: Site Geo Ref Accu: Site Map Datum: Northing: Easting: Incident Cause: Incident Event: Environment Impact: Nature of Impact: Contaminant Qty: System Facility Address: Client Name: Client Type: Call Report Location Geodata: Contaminant Code: Contaminant Name: Contaminant Limit 1: Contam Limit Freq 1: Contaminant UN No 1: Receiving Medium: Receiving Environment: Incident Reason: Incident Summary: Activity Preceding Spill: Property 2nd Watershed: Property Tertiary Watershed: Sector Type: SAC Action Class:		1668-8HGPR8		Municipality No: Nature of Damage: Discharger Report: Material Group: Health/Env Conseq: Agency Involved:	
				No Field Response	
				6/3/2011	
				6/3/2011	
				8/10/2011	
				33 Alliance Blvd, Barrie<UNOFFICIAL>	
				Barrie	
				Overturn - Truck Or Trailer	
				Confirmed	
				Other Impact(s)	
				40 other - see incident description	
				BFI Canada Inc.	
				15	
				HYDRAULIC OIL	
				Negligence (Apparent) - Caused by lack of diligence BFI Canada:operational fluids to asp, ctd, clg 80L	
				Motor Vehicle Land Spills	

Map Key	Number of Records	Direction/ Distance (m)	Elev/Diff (m)	Site	DB
Source Type:					
49	8 of 15	SE/258.8	262.8 / 3.62	AVP TECHNOLOGIES 33 ALLIANCE BLVD. UNIT 4 BARRIE ON	GEN
Generator No:		ON6310486			
SIC Code:		311990			
SIC Description:		All Other Food Manufacturing			
Approval Years:		2009			
PO Box No:					
Country:					
Status:					
Co Admin:					
Choice of Contact:					
Phone No Admin:					
Contaminated Facility:					
MHSW Facility:					
<u>Detail(s)</u>					
Waste Class:		252			
Waste Class Name:		WASTE OILS & LUBRICANTS			
49	9 of 15	SE/258.8	262.8 / 3.62	Gym-Con<UNOFFICIAL> 33 Alliance Barrie ON	SPL
Ref No:		4244-9JTTSU		Municipality No:	
Year:				Nature of Damage:	
Incident Dt:		2014/05/05		Discharger Report:	
MOE Response:		No Field Response		Material Group:	
Dt MOE Arvl on Scn:				Health/Env Conseq:	
MOE Reported Dt:		2014/05/05		Agency Involved:	
Dt Document Closed:		2014/05/08			
Site No:		NA			
Site County/District:					
Site Geo Ref Meth:					
Site District Office:					
Nearest Watercourse:					
Site Name:		Rear Parking Area<UNOFFICIAL>			
Site Address:		33 Alliance			
Site Region:					
Site Municipality:		Barrie			
Site Lot:					
Site Conc:					
Site Geo Ref Accu:					
Site Map Datum:					
Northing:					
Easting:					
Incident Cause:		Fire/Explosion			
Incident Event:					
Environment Impact:		Confirmed			
Nature of Impact:		Air Pollution; Other Impact(s)			
Contaminant Qty:		400 L			
System Facility Address:					
Client Name:		Gym-Con<UNOFFICIAL>			
Client Type:					
Call Report Location Geodata:					
Contaminant Code:		46			
Contaminant Name:		DOUSE WATER (PARTICULATE CONTAMINANT)			
Contaminant Limit 1:					

Map Key	Number of Records	Direction/ Distance (m)	Elev/Diff (m)	Site	DB
Contam Limit Freq 1: Contaminant UN No 1: Receiving Medium: Receiving Environment: Incident Reason: Unknown / N/A Incident Summary: Gym-Con: 400L firewater to lot, contained Activity Preceding Spill: Property 2nd Watershed: Property Tertiary Watershed: Sector Type: Container/Drum/Tote SAC Action Class: Primary Assessment of Incident Source Type:					
49	10 of 15	SE/258.8	262.8 / 3.62	William Banks Machinery Inc. 33 Alliance Blvd Barrie ON L4M 5K2	GEN
Generator No: ON8145961 SIC Code: 493190 SIC Description: OTHER WAREHOUSING AND STORAGE Approval Years: 2016 PO Box No: Country: Canada Status: Co Admin: sam gray Choice of Contact: CO_ADMIN Phone No Admin: 800-263-1857 Ext. Contaminated Facility: No MHSW Facility: No					
<u>Detail(s)</u>					
Waste Class: 145 Waste Class Name: PAINT/PIGMENT/COATING RESIDUES					
Waste Class: 212 Waste Class Name: ALIPHATIC SOLVENTS					
Waste Class: 252 Waste Class Name: WASTE OILS & LUBRICANTS					
49	11 of 15	SE/258.8	262.8 / 3.62	Gym-Con Ltd. 11-33 Alliance Blvd. Barrie ON L4M 5K2	GEN
Generator No: ON9024829 SIC Code: SIC Description: Approval Years: As of Dec 2017 PO Box No: Country: Canada Status: Registered Co Admin: Choice of Contact: Phone No Admin: Contaminated Facility: MHSW Facility:					
<u>Detail(s)</u>					
Waste Class: 145 I Waste Class Name: Wastes from the use of pigments, coatings and paints					

Map Key	Number of Records	Direction/ Distance (m)	Elev/Diff (m)	Site	DB
49	12 of 15	SE/258.8	262.8 / 3.62	Artinwood Fine Cabinetry Ltd 33 Alliance Blvd Barrie ON L4M 5L3	GEN
Generator No:		ON4838465			
SIC Code:					
SIC Description:					
Approval Years:		As of Nov 2021			
PO Box No:					
Country:		Canada			
Status:		Registered			
Co Admin:					
Choice of Contact:					
Phone No Admin:					
Contaminated Facility:					
MHSW Facility:					
<u>Detail(s)</u>					
Waste Class:		145 I			
Waste Class Name:		Wastes from the use of pigments, coatings and paints			
49	13 of 15	SE/258.8	262.8 / 3.62	Artinwood Fine Cabinetry Ltd 33 Alliance Blvd Barrie ON L4M 5L3	GEN
Generator No:		ON4838465			
SIC Code:					
SIC Description:					
Approval Years:		As of Oct 2022			
PO Box No:					
Country:		Canada			
Status:		Registered			
Co Admin:					
Choice of Contact:					
Phone No Admin:					
Contaminated Facility:					
MHSW Facility:					
<u>Detail(s)</u>					
Waste Class:		145 I			
Waste Class Name:		PAINT/PIGMENT/COATING RESIDUES			
49	14 of 15	SE/258.8	262.8 / 3.62	33 Alliance Blvd Barrie ON L4M 5K2	EHS
Order No:		21102500137		Nearest Intersection:	
Status:		C		Municipality:	
Report Type:		Standard Report		Client Prov/State:	
Report Date:		28-OCT-21		Search Radius (km):	
Date Received:		25-OCT-21		X:	
Previous Site Name:				Y:	
Lot/Building Size:					
Additional Info Ordered:					
49	15 of 15	SE/258.8	262.8 / 3.62	33 Alliance Blvd Barrie ON L4M 5K2	EHS

Map Key	Number of Records	Direction/ Distance (m)	Elev/Diff (m)	Site	DB
Order No: 21102500137 Status: C Report Type: Standard Report Report Date: 28-OCT-21 Date Received: 25-OCT-21 Previous Site Name: Lot/Building Size: Additional Info Ordered:					
Nearest Intersection: Municipality: Client Prov/State: ON Search Radius (km): .25 X: -79.6828525 Y: 44.4089535					
50	1 of 19	W/266.6	267.8 / 8.62	1032102 ONTARIO INC O/A DONS FULL SERVE 175 CUNDLES RD BARRIE ON L4M4X7	PRT
Location ID: 1293 Type: retail Expiry Date: 1995-09-30 Capacity (L): 81700 Licence #: 0076422807					
50	2 of 19	W/266.6	267.8 / 8.62	CUNDLES GAS BAR 175 CUNDLES RD E BARRIE ON L4M4X7	RST
Headcode: 1186800 Headcode Desc: Service Stations-Gasoline, Oil & Natural Gas Phone: 7057262224 List Name: Description:					
50	3 of 19	W/266.6	267.8 / 8.62	1637539 ONTARIO INC O/A PETRO CANADA - NEIGHBOURS 175 CUNDLES RD E BARRIE ON L4M 4X7	FSTH
License Issue Date: 2/23/2007 Tank Status: Licensed Tank Status As Of: August 2007 Operation Type: Retail Fuel Outlet Facility Type: Gasoline Station - Self Serve					
--Details--					
Status: Active Year of Installation: 2005 Corrosion Protection: Capacity: 50000 Tank Fuel Type: Liquid Fuel Double Wall UST - Gasoline					
Status: Active Year of Installation: 2005 Corrosion Protection: Capacity: 50000 Tank Fuel Type: Liquid Fuel Double Wall UST - Gasoline					
Status: Removed Year of Installation: 1986 Corrosion Protection: Capacity: 22700 Tank Fuel Type: Liquid Fuel Single Wall UST - Gasoline					
Status: Removed					

Map Key	Number of Records	Direction/ Distance (m)	Elev/Diff (m)	Site	DB
Year of Installation: 1986 Corrosion Protection: Capacity: 22780 Tank Fuel Type: Liquid Fuel Single Wall UST - Gasoline Status: Removed Year of Installation: 1986 Corrosion Protection: Capacity: 36270 Tank Fuel Type: Liquid Fuel Single Wall UST - Gasoline Status: Active Year of Installation: 2005 Corrosion Protection: Capacity: 35000 Tank Fuel Type: Liquid Fuel Double Wall UST - Diesel Status: Active Year of Installation: 2005 Corrosion Protection: Capacity: 50000 Tank Fuel Type: Liquid Fuel Double Wall UST - Gasoline					
50	4 of 19	W/266.6	267.8 / 8.62	1637539 ONTARIO INC O/A PETRO CANADA - NEIGHBOURS 175 CUNDLES RD E BARRIE ON L4M 4X7	FSTH
License Issue Date: 2/23/2007 9:59:00 AM Tank Status: Licensed Tank Status As Of: December 2008 Operation Type: Retail Fuel Outlet Facility Type: Gasoline Station - Self Serve --Details-- Status: Active Year of Installation: 2005 Corrosion Protection: Capacity: 35000 Tank Fuel Type: Liquid Fuel Double Wall UST - Diesel Status: Active Year of Installation: 2005 Corrosion Protection: Capacity: 50000 Tank Fuel Type: Liquid Fuel Double Wall UST - Gasoline Status: Active Year of Installation: 2005 Corrosion Protection: Capacity: 50000 Tank Fuel Type: Liquid Fuel Double Wall UST - Gasoline Status: Active Year of Installation: 2005 Corrosion Protection: Capacity: 50000 Tank Fuel Type: Liquid Fuel Double Wall UST - Gasoline					
50	5 of 19	W/266.6	267.8 / 8.62	TIM MCHARDY (PETRO CANADA) 175 CUNDLES RD E	DTNK

Map Key	Number of Records	Direction/ Distance (m)	Elev/Diff (m)	Site	DB
BARRIE ON					
<u>Delisted Expired Fuel Safety Facilities</u>					
Instance No:	10378595			Expired Date:	
Status:	EXPIRED			Max Hazard Rank:	
Instance ID:	16751			Facility Location:	
Instance Type:	FS Facility			Facility Type:	
Instance Creation Dt:				Fuel Type 2:	
Instance Install Dt:				Fuel Type 3:	
Item Description:				Panam Related:	
Manufacturer:				Panam Venue Nm:	
Model:				External Identifier:	
Serial No:				Item:	
ULC Standard:				Piping Steel:	
Quantity:				Piping Galvanized:	
Unit of Measure:				Tank Single Wall St:	
Overfill Prot Type:				Piping Underground:	
Creation Date:				Tank Underground:	
Next Periodic Str DT:				Source:	
TSSA Base Sched Cycle 2:					
TSSAMax Hazard Rank 1:					
TSSA Risk Based Periodic Yn:					
TSSA Volume of Directives:					
TSSA Periodic Exempt:					
TSSA Statutory Interval:					
TSSA Recd Insp Interva:					
TSSA Recd Tolerance:					
TSSA Program Area:					
TSSA Program Area 2:					
Description:	FS Cylinder Exchange				
Original Source:	EXP				
Record Date:	Up to Mar 2012				
50	6 of 19	W/266.6	267.8 / 8.62	CUNDLES EAST FULL SERVE 175 CUNDLES RD E BARRIE ON L4M 4X7	DTNK

Delisted Expired Fuel Safety Facilities

Instance No:	9554816	Expired Date:	1/13/2010 15:17
Status:	EXPIRED	Max Hazard Rank:	
Instance ID:		Facility Location:	
Instance Type:	FS Facility	Facility Type:	
Instance Creation Dt:		Fuel Type 2:	
Instance Install Dt:		Fuel Type 3:	
Item Description:		Panam Related:	
Manufacturer:		Panam Venue Nm:	
Model:		External Identifier:	
Serial No:		Item:	
ULC Standard:		Piping Steel:	
Quantity:		Piping Galvanized:	
Unit of Measure:		Tank Single Wall St:	
Overfill Prot Type:		Piping Underground:	
Creation Date:		Tank Underground:	
Next Periodic Str DT:		Source:	
TSSA Base Sched Cycle 2:			
TSSAMax Hazard Rank 1:			
TSSA Risk Based Periodic Yn:			

Map Key	Number of Records	Direction/ Distance (m)	Elev/Diff (m)	Site	DB
TSSA Volume of Directives: TSSA Periodic Exempt: TSSA Statutory Interval: TSSA Recd Insp Interva: TSSA Recd Tolerance: TSSA Program Area: TSSA Program Area 2: Description: Original Source: Record Date:					
		EXP	Up to May 2013		

50	7 of 19	W/266.6	267.8 / 8.62	1637539 ONTARIO INC O/A PETRO CANADA - NEIGHBOURS 175 CUNDLES RD E BARRIE ON	DTNK

Delisted Expired Fuel Safety Facilities

Instance No:	11458209	Expired Date:	
Status:	EXPIRED	Max Hazard Rank:	
Instance ID:	85798	Facility Location:	
Instance Type:	FS Piping	Facility Type:	
Instance Creation Dt:		Fuel Type 2:	
Instance Install Dt:		Fuel Type 3:	
Item Description:		Panam Related:	
Manufacturer:		Panam Venue Nm:	
Model:		External Identifier:	
Serial No:		Item:	
ULC Standard:		Piping Steel:	
Quantity:		Piping Galvanized:	
Unit of Measure:		Tank Single Wall St:	
Overfill Prot Type:		Piping Underground:	
Creation Date:		Tank Underground:	
Next Periodic Str DT:		Source:	
TSSA Base Sched Cycle 2:			
TSSAMax Hazard Rank 1:			
TSSA Risk Based Periodic Yn:			
TSSA Volume of Directives:			
TSSA Periodic Exempt:			
TSSA Statutory Interval:			
TSSA Recd Insp Interva:			
TSSA Recd Tolerance:			
TSSA Program Area:			
TSSA Program Area 2:			
Description:	FS Piping		
Original Source:	EXP		
Record Date:	Up to Mar 2012		

50	8 of 19	W/266.6	267.8 / 8.62	SUNCOR ENERGY PRODUCTS PARTNERSHIP 175 CUNDLES RD E BARRIE L4M 4X7 ON CA ON	FST
Instance No:	36908035	Manufacturer:			
Status:		Serial No:			
Cont Name:		Ulc Standard:			
Instance Type:	FS Liquid Fuel Tank	Quantity:			
Item:		Unit of Measure:			
Item Description:	FS Liquid Fuel Tank	Fuel Type:	Gasoline		
Tank Type:	Double Wall UST	Fuel Type2:	NULL		
Install Date:	6/1/2009	Fuel Type3:	NULL		
Install Year:	2004	Piping Steel:			

Map Key	Number of Records	Direction/ Distance (m)	Elev/Diff (m)	Site	DB
Years in Service: Model: NULL Description: Capacity: 50000 Tank Material: Fiberglass (FRP) Corrosion Protect: Fiberglass Overfill Protect: Facility Type: FS Liquid Fuel Tank Parent Facility Type: FS Gasoline Station - Self Serve Facility Location: Device Installed Location: 175 CUNDLES RD E BARRIE L4M 4X7 ON CA Piping Galvanized: Tanks Single Wall St: Piping Underground: No Underground: Panam Related: Panam Venue:					
<u>Liquid Fuel Tank Details</u>					
Overfill Protection: Owner Account Name: SUNCOR ENERGY PRODUCTS PARTNERSHIP Item: FS LIQUID FUEL TANK					
50	9 of 19	W/266.6	267.8 / 8.62	SUNCOR ENERGY PRODUCTS PARTNERSHIP 175 CUNDLES RD E BARRIE L4M 4X7 ON CA ON	FST
Instance No: 36908033 Status: Cont Name: Instance Type: FS Liquid Fuel Tank Item: Item Description: FS Liquid Fuel Tank Tank Type: Double Wall UST Install Date: 6/1/2009 Install Year: 2004 Years in Service: Model: NULL Description: Capacity: 35000 Tank Material: Fiberglass (FRP) Corrosion Protect: Fiberglass Overfill Protect: Facility Type: FS Liquid Fuel Tank Parent Facility Type: FS Gasoline Station - Self Serve Facility Location: Device Installed Location: 175 CUNDLES RD E BARRIE L4M 4X7 ON CA Manufacturer: Serial No: Ulc Standard: Quantity: Unit of Measure: Fuel Type: Diesel Fuel Type2: NULL Fuel Type3: NULL Piping Steel: Piping Galvanized: Tanks Single Wall St: Piping Underground: No Underground: Panam Related: Panam Venue:					
<u>Liquid Fuel Tank Details</u>					
Overfill Protection: Owner Account Name: SUNCOR ENERGY PRODUCTS PARTNERSHIP Item: FS LIQUID FUEL TANK					
50	10 of 19	W/266.6	267.8 / 8.62	SUNCOR ENERGY PRODUCTS PARTNERSHIP 175 CUNDLES RD E BARRIE L4M 4X7 ON CA ON	FST
Instance No: 36908036 Status: Cont Name: Instance Type: FS Liquid Fuel Tank Item: Item Description: FS Liquid Fuel Tank Tank Type: Double Wall UST Install Date: 6/1/2009 Install Year: 2004 Years in Service: Manufacturer: Serial No: Ulc Standard: Quantity: Unit of Measure: Fuel Type: Gasoline Fuel Type2: NULL Fuel Type3: NULL Piping Steel: Piping Galvanized:					

Map Key	Number of Records	Direction/ Distance (m)	Elev/Diff (m)	Site	DB
Model: Description: Capacity: Tank Material: Corrosion Protect: Overfill Protect: Facility Type: Parent Facility Type: Facility Location: Device Installed Location:	NULL 50000 Fiberglass (FRP) Fiberglass			Tanks Single Wall St: Piping Underground: No Underground: Panam Related: Panam Venue:	
	FS Liquid Fuel Tank FS Gasoline Station - Self Serve				
	175 CUNDLES RD E BARRIE L4M 4X7 ON CA				
<u>Liquid Fuel Tank Details</u>					
Overfill Protection: Owner Account Name: Item:	SUNCOR ENERGY PRODUCTS PARTNERSHIP FS LIQUID FUEL TANK				

50	11 of 19	W/266.6	267.8 / 8.62	SUNCOR ENERGY PRODUCTS PARTNERSHIP 175 CUNDLES RD E BARRIE L4M 4X7 ON CA ON	FST
Instance No: Status: Cont Name: Instance Type: Item: Item Description: Tank Type: Install Date: Install Year: Years in Service: Model: Description: Capacity: Tank Material: Corrosion Protect: Overfill Protect: Facility Type: Parent Facility Type: Facility Location: Device Installed Location:	36908034 FS Liquid Fuel Tank FS Liquid Fuel Tank Double Wall UST 6/1/2009 2004 NULL 50000 Fiberglass (FRP) Fiberglass			Manufacturer: Serial No: Ulc Standard: Quantity: Unit of Measure: Fuel Type: Fuel Type2: Fuel Type3: Piping Steel: Piping Galvanized: Tanks Single Wall St: Piping Underground: No Underground: Panam Related: Panam Venue:	Gasoline NULL NULL
	FS Liquid Fuel Tank				
	FS Liquid Fuel Tank Double Wall UST				
	6/1/2009				
	2004				
	FS Liquid Fuel Tank				
	FS Gasoline Station - Self Serve				
	175 CUNDLES RD E BARRIE L4M 4X7 ON CA				
<u>Liquid Fuel Tank Details</u>					
Overfill Protection: Owner Account Name: Item:	SUNCOR ENERGY PRODUCTS PARTNERSHIP FS LIQUID FUEL TANK				

50	12 of 19	W/266.6	267.8 / 8.62	1637539 ONTARIO INC O/A PETRO CANADA - NEIGHBOURS 175 CUNDLES RD E BARRIE L4M 4X7 ON CA ON	DTNK
<u>Delisted Expired Fuel Safety Facilities</u>					
Instance No: Status: Instance ID: Instance Type: Instance Creation Dt:	10555248 EXPIRED			Expired Date: Max Hazard Rank: Facility Location: Facility Type: Fuel Type 2:	NULL 175 CUNDLES RD E BARRIE L4M 4X7 ON CA FS LIQUID FUEL TANK NULL
	7/19/2000 8:15:15 PM				

Map Key	Number of Records	Direction/ Distance (m)	Elev/Diff (m)	Site	DB
Instance Install Dt:	6/1/2009			Fuel Type 3:	NULL
Item Description:	FS Liquid Fuel Tank			Panam Related:	NULL
Manufacturer:	NULL			Panam Venue Nm:	NULL
Model:	NULL			External Identifier:	NULL
Serial No:	NULL			Item:	
ULC Standard:	NULL			Piping Steel:	
Quantity:	1			Piping Galvanized:	
Unit of Measure:	EA			Tank Single Wall St:	
Overfill Prot Type:	NULL			Piping Underground:	
Creation Date:	7/5/2009 1:19:52 AM			Tank Underground:	
Next Periodic Str DT:	NULL			Source:	FS Liquid Fuel Tank
TSSA Base Sched Cycle 2:	NULL				
TSSAMax Hazard Rank 1:	NULL				
TSSA Risk Based Periodic Yn:	NULL				
TSSA Volume of Directives:	NULL				
TSSA Periodic Exempt:	NULL				
TSSA Statutory Interval:	NULL				
TSSA Recd Insp Interva:	NULL				
TSSA Recd Tolerance:	NULL				
TSSA Program Area:	NULL				
TSSA Program Area 2:	NULL				
Description:	2009VBS				
Original Source:	EXP				
Record Date:	31-JUL-2020				

[50](#)

13 of 19

W/266.6

267.8 / 8.62

1637539 ONTARIO INC O/A PETRO CANADA -
NEIGHBOURS
175 CUNDLES RD E BARRIE L4M 4X7 ON CA
ON

DTNK

Delisted Expired Fuel Safety
Facilities

Instance No:	11458187	Expired Date:	
Status:	EXPIRED	Max Hazard Rank:	NULL
Instance ID:		Facility Location:	175 CUNDLES RD E BARRIE L4M 4X7 ON CA
Instance Type:		Facility Type:	FS LIQUID FUEL TANK
Instance Creation Dt:	7/19/2000 8:15:15 PM	Fuel Type 2:	NULL
Instance Install Dt:	6/1/2009	Fuel Type 3:	NULL
Item Description:	FS Liquid Fuel Tank	Panam Related:	NULL
Manufacturer:	NULL	Panam Venue Nm:	NULL
Model:	NULL	External Identifier:	NULL
Serial No:	NULL	Item:	
ULC Standard:	NULL	Piping Steel:	
Quantity:	1	Piping Galvanized:	
Unit of Measure:	EA	Tank Single Wall St:	
Overfill Prot Type:	NULL	Piping Underground:	
Creation Date:	7/5/2009 1:25:32 AM	Tank Underground:	
Next Periodic Str DT:	NULL	Source:	FS Liquid Fuel Tank
TSSA Base Sched Cycle 2:	NULL		
TSSAMax Hazard Rank 1:	NULL		
TSSA Risk Based Periodic Yn:	NULL		
TSSA Volume of Directives:	NULL		
TSSA Periodic Exempt:	NULL		
TSSA Statutory Interval:	NULL		
TSSA Recd Insp Interva:	NULL		
TSSA Recd Tolerance:	NULL		
TSSA Program Area:	NULL		
TSSA Program Area 2:	NULL		
Description:	2009VBS		
Original Source:	EXP		
Record Date:	31-JUL-2020		

Map Key	Number of Records	Direction/ Distance (m)	Elev/Diff (m)	Site	DB
50	14 of 19	W/266.6	267.8 / 8.62	1637539 ONTARIO INC O/A PETRO CANADA - NEIGHBOURS 175 CUNDLES RD E BARRIE L4M 4X7 ON CA ON	DTNK
<u>Delisted Expired Fuel Safety Facilities</u>					
Instance No:		10555218	Expired Date:		
Status:		EXPIRED	Max Hazard Rank:		NULL
Instance ID:			Facility Location:		175 CUNDLES RD E BARRIE L4M 4X7 ON CA
Instance Type:			Facility Type:		FS LIQUID FUEL TANK
Instance Creation Dt:		7/19/2000 8:15:15 PM	Fuel Type 2:		NULL
Instance Install Dt:		6/1/2009	Fuel Type 3:		NULL
Item Description:		FS Liquid Fuel Tank	Panam Related:		NULL
Manufacturer:		NULL	Panam Venue Nm:		NULL
Model:		NULL	External Identifier:		NULL
Serial No:		NULL	Item:		
ULC Standard:		NULL	Piping Steel:		
Quantity:		1	Piping Galvanized:		
Unit of Measure:		EA	Tank Single Wall St:		
Overfill Prot Type:		NULL	Piping Underground:		
Creation Date:		7/5/2009 1:19:40 AM	Tank Underground:		
Next Periodic Str DT:		NULL	Source:		FS Liquid Fuel Tank
TSSA Base Sched Cycle 2:		NULL			
TSSA Max Hazard Rank 1:		NULL			
TSSA Risk Based Periodic Yn:		NULL			
TSSA Volume of Directives:		NULL			
TSSA Periodic Exempt:		NULL			
TSSA Statutory Interval:		NULL			
TSSA Recd Insp Interva:		NULL			
TSSA Recd Tolerance:		NULL			
TSSA Program Area:		NULL			
TSSA Program Area 2:		NULL			
Description:		2009VBS			
Original Source:		EXP			
Record Date:		31-JUL-2020			
50	15 of 19	W/266.6	267.8 / 8.62	Petro-Canada Inc. 175 Cundles Rd E part H reference plan 1546 Barrie ON L6L 6N5	ECA
Approval No:		0636-6G2LE8	MOE District:		Barrie
Approval Date:		2005-09-08	City:		
Status:		Approved	Longitude:		-79.689514
Record Type:		ECA	Latitude:		44.411324
Link Source:		IDS	Geometry X:		
SWP Area Name:		Lakes Simcoe and Couchiching/Black River	Geometry Y:		
Approval Type:		ECA-INDUSTRIAL SEWAGE WORKS			
Project Type:		INDUSTRIAL SEWAGE WORKS			
Business Name:		Petro-Canada Inc.			
Address:		175 Cundles Rd E part H reference plan 1546			
Full Address:					
Full PDF Link:		https://www.accessenvironment.ene.gov.on.ca/instruments/1189-6CHQ9V-14.pdf			
PDF Site Location:					
50	16 of 19	W/266.6	267.8 / 8.62	1637539 ONTARIO INC O/A PETRO CANADA - NEIGHBOURS 175 CUNDLES RD E BARRIE L4M 4X7 ON CA ON	FST

Map Key	Number of Records	Direction/ Distance (m)	Elev/Diff (m)	Site	DB
Instance No: 10555218 Status: Cont Name: Instance Type: Item: Item Description: FS Liquid Fuel Tank Tank Type: Liquid Fuel Single Wall UST Install Date: 6/1/2009 Install Year: 1986 Years in Service: Model: NULL Description: Capacity: 22700 Tank Material: Fiberglass (FRP) Corrosion Protect: Fiberglass Overfill Protect: Facility Type: FS Liquid Fuel Tank Parent Facility Type: Facility Location: Device Installed Location: 175 CUNDLES RD E BARRIE L4M 4X7 ON CA Manufacturer: Serial No: Ulc Standard: Quantity: Unit of Measure: Fuel Type: Gasoline Fuel Type2: NULL Fuel Type3: NULL Piping Steel: Piping Galvanized: Tanks Single Wall St: Piping Underground: No Underground: Panam Related: Panam Venue:					
<u>Liquid Fuel Tank Details</u>					
Overfill Protection: Owner Account Name: 1637539 ONTARIO INC O/A PETRO CANADA - NEIGHBOURS Item: FS LIQUID FUEL TANK					
50	17 of 19	W/266.6	267.8 / 8.62	175 CUNDLES RD E BARRIE ON L4M 4X7	DTNK

Delisted Fuel Storage Tank

Instance No: 36843793 Status: Active Instance Type: Fuel Type: Cont Name: Capacity: Tank Material: Corrosion Prot: Tank Type: Install Year: Facility Type: Device Installed Loc: Fuel Type 2: Fuel Type 3: Item: FS GASOLINE STATION - SELF SERVE Item Description: Model: Description: Instance Creation Dt: Instance Install Dt: Manufacturer: Serial No: ULC Standard: Quantity: Unit of Measure: Parent Fac Type: TSSA Base Sched Cycle 1: TSSA Base Sched Cycle 2: Original Source: FST		Creation Date: Overfill Prot Type: Facility Location: Piping SW Steel: 0 Piping SW Galvan: 0 Tanks SW Steel: 0 Piping Underground: 3 No Underground: 4 Max Hazard Rank: Max Hazard Rank 1: Nxt Period Start Dt: Program Area 1: Program Area 2: Nxt Period Strt Dt 2: Risk Based Periodic: Vol of Directives: Years in Service: Created Date: Federal Device: Periodic Exempt: Statutory Interval: Rcomnd Insp Interval: Recommended Toler: Panam Venue Name: External Identifier:	

Map Key	Number of Records	Direction/ Distance (m)	Elev/Diff (m)	Site	DB
Record Date:		31-MAY-2021			
50	18 of 19	W/266.6	267.8 / 8.62	1637539 ONTARIO INC O/A PETRO CANADA - NEIGHBOURS 175 CUNDLES RD E BARRIE L4M 4X7 ON CA ON	FST
Instance No:		11458187		Manufacturer:	
Status:				Serial No:	
Cont Name:				Ulc Standard:	
Instance Type:				Quantity:	
Item:				Unit of Measure:	
Item Description:		FS Liquid Fuel Tank		Fuel Type:	Gasoline
Tank Type:		Liquid Fuel Single Wall UST		Fuel Type2:	NULL
Install Date:		6/1/2009		Fuel Type3:	NULL
Install Year:		1986		Piping Steel:	
Years in Service:				Piping Galvanized:	
Model:		NULL		Tanks Single Wall St:	
Description:				Piping Underground:	
Capacity:		36370		No Underground:	
Tank Material:		Fiberglass (FRP)		Panam Related:	
Corrosion Protect:		Fiberglass		Panam Venue:	
Overfill Protect:					
Facility Type:		FS Liquid Fuel Tank			
Parent Facility Type:					
Facility Location:					
Device Installed Location:		175 CUNDLES RD E BARRIE L4M 4X7 ON CA			
<u>Liquid Fuel Tank Details</u>					
Overfill Protection:					
Owner Account Name:		1637539 ONTARIO INC O/A PETRO CANADA - NEIGHBOURS			
Item:		FS LIQUID FUEL TANK			
50	19 of 19	W/266.6	267.8 / 8.62	1637539 ONTARIO INC O/A PETRO CANADA - NEIGHBOURS 175 CUNDLES RD E BARRIE L4M 4X7 ON CA ON	FST
Instance No:		10555248		Manufacturer:	
Status:				Serial No:	
Cont Name:				Ulc Standard:	
Instance Type:				Quantity:	
Item:				Unit of Measure:	
Item Description:		FS Liquid Fuel Tank		Fuel Type:	Gasoline
Tank Type:		Liquid Fuel Single Wall UST		Fuel Type2:	NULL
Install Date:		6/1/2009		Fuel Type3:	NULL
Install Year:		1986		Piping Steel:	
Years in Service:				Piping Galvanized:	
Model:		NULL		Tanks Single Wall St:	
Description:				Piping Underground:	
Capacity:		27280		No Underground:	
Tank Material:		Fiberglass (FRP)		Panam Related:	
Corrosion Protect:		Fiberglass		Panam Venue:	
Overfill Protect:					
Facility Type:		FS Liquid Fuel Tank			
Parent Facility Type:					
Facility Location:					
Device Installed Location:		175 CUNDLES RD E BARRIE L4M 4X7 ON CA			
<u>Liquid Fuel Tank Details</u>					
Overfill Protection:					

Map Key	Number of Records	Direction/ Distance (m)	Elev/Diff (m)	Site	DB
Owner Account Name: Item:		1637539 ONTARIO INC O/A PETRO CANADA - NEIGHBOURS FS LIQUID FUEL TANK			
51	1 of 2	SSE/275.7	260.6 / 1.42	4 Alliance Boulevard Barrie ON L4M 7G3	EHS
Order No: 20200730106 Status: C Report Type: Custom Report Report Date: 03-SEP-20 Date Received: 30-JUL-20 Previous Site Name: Lot/Building Size: Additional Info Ordered:		Nearest Intersection: Municipality: Client Prov/State: ON Search Radius (km): .25 X: -79.68439662 Y: 44.40816602			
51	2 of 2	SSE/275.7	260.6 / 1.42	4 Alliance Boulevard Barrie ON L4M 7G3	EHS
Order No: 20200730106 Status: C Report Type: Custom Report Report Date: 03-SEP-20 Date Received: 30-JUL-20 Previous Site Name: Lot/Building Size: Additional Info Ordered:		Nearest Intersection: Municipality: Client Prov/State: ON Search Radius (km): .25 X: -79.68439662 Y: 44.40816602			
52	1 of 1	WSW/278.7	264.7 / 5.47	364 ST. VINCENT ST ON	WWIS
Well ID: 7191073 Construction Date: Use 1st: Monitoring Use 2nd: Final Well Status: Observation Wells Water Type: Casing Material: Audit No: Z156769 Tag: A137034 Constructn Method: Elevation (m): Elevatn Reliabilty: Depth to Bedrock: Well Depth: Overburden/Bedrock: Pump Rate: Static Water Level: Clear/Cloudy: Municipality: Site Info:		Flowing (Y/N): Flow Rate: Data Entry Status: Data Src: Date Received: 11/09/2012 Selected Flag: TRUE Abandonment Rec: Contractor: 7241 Form Version: 7 Owner: County: SIMCOE Lot: Concession: Concession Name: Easting NAD83: Northing NAD83: Zone: UTM Reliability:			
PDF URL (Map):		https://d2khazk8e83rdv.cloudfront.net/moe_mapping/downloads/2Water/Wells_pdfs/719\7191073.pdf			
Additional Detail(s) (Map)					
Well Completed Date: 08/09/2012 Year Completed: 2012 Depth (m): 3.6576 Latitude: 44.4099086531143 Longitude: -79.6889135229895 Path: 719\7191073.pdf					

Map Key	Number of Records	Direction/ Distance (m)	Elev/Diff (m)	Site	DB
<u>Bore Hole Information</u>					
Bore Hole ID:	1004200203			Elevation:	
DP2BR:				Elevrc:	
Spatial Status:				Zone:	17
Code OB:				East83:	604389.00
Code OB Desc:				North83:	4918238.00
Open Hole:				Org CS:	UTM83
Cluster Kind:				UTMRC:	6
Date Completed:	08/09/2012			UTMRC Desc:	margin of error : 300 m - 1 km
Remarks:				Location Method:	www
Loc Method Desc:		on Water Well Record			
Elevrc Desc:					
Location Source Date:					
Improvement Location Source:					
Improvement Location Method:					
Source Revision Comment:					
Supplier Comment:					
<u>Overburden and Bedrock</u>					
<u>Materials Interval</u>					
Formation ID:	1004489831				
Layer:	2				
Color:	6				
General Color:	BROWN				
Mat1:	06				
Most Common Material:	SILT				
Mat2:	28				
Mat2 Desc:	SAND				
Mat3:					
Mat3 Desc:					
Formation Top Depth:	10.0				
Formation End Depth:	12.0				
Formation End Depth UOM:	ft				
<u>Overburden and Bedrock</u>					
<u>Materials Interval</u>					
Formation ID:	1004489620				
Layer:	1				
Color:	6				
General Color:	BROWN				
Mat1:	28				
Most Common Material:	SAND				
Mat2:					
Mat2 Desc:					
Mat3:					
Mat3 Desc:					
Formation Top Depth:	0.0				
Formation End Depth:	10.0				
Formation End Depth UOM:	ft				
<u>Annular Space/Abandonment</u>					
<u>Sealing Record</u>					
Plug ID:	1004489834				
Layer:	2				
Plug From:	0.5				
Plug To:	6.0				
Plug Depth UOM:	ft				

Map Key	Number of Records	Direction/ Distance (m)	Elev/Diff (m)	Site	DB
<u>Annular Space/Abandonment Sealing Record</u>					
Plug ID:		1004489835			
Layer:		3			
Plug From:		6.0			
Plug To:		12.0			
Plug Depth UOM:		ft			
<u>Annular Space/Abandonment Sealing Record</u>					
Plug ID:		1004489833			
Layer:		1			
Plug From:		0.0			
Plug To:		0.5			
Plug Depth UOM:		ft			
<u>Method of Construction & Well Use</u>					
Method Construction ID:		1004489625			
Method Construction Code:		D			
Method Construction:		Direct Push			
Other Method Construction:					
<u>Pipe Information</u>					
Pipe ID:		1004489619			
Casing No:		0			
Comment:					
Alt Name:					
<u>Construction Record - Casing</u>					
Casing ID:		1004489623			
Layer:		1			
Material:		5			
Open Hole or Material:		PLASTIC			
Depth From:		0.0			
Depth To:		7.0			
Casing Diameter:		1.25			
Casing Diameter UOM:		inch			
Casing Depth UOM:		ft			
<u>Construction Record - Screen</u>					
Screen ID:		1004489624			
Layer:		1			
Slot:					
Screen Top Depth:		7.0			
Screen End Depth:		12.0			
Screen Material:		5			
Screen Depth UOM:		ft			
Screen Diameter UOM:		inch			
Screen Diameter:		1.5			
<u>Water Details</u>					

Map Key	Number of Records	Direction/ Distance (m)	Elev/Diff (m)	Site	DB
Water ID:		1004489622			
Layer:					
Kind Code:					
Kind:					
Water Found Depth:					
Water Found Depth UOM:		ft			
 <u>Hole Diameter</u>					
Hole ID:		1004489621			
Diameter:		2.25			
Depth From:		0.0			
Depth To:		12.0			
Hole Depth UOM:		ft			
Hole Diameter UOM:		inch			
 <u>Links</u>					
Bore Hole ID:	1004200203			Tag No:	A137034
Depth M:	3.6576			Contractor:	7241
Year Completed:	2012			Latitude:	44.4099086531143
Well Completed Dt:	08/09/2012			Longitude:	-79.6889135229895
Audit No:	Z156769			Y:	44.4099086521439
Path:	719\7191073.pdf			X:	-79.68891337072866
53	1 of 1	ENE/280.3	255.9 / -3.25	299 Cundles Road East lot 21 con 3 Barrie ON	WWIS
Well ID:	7413518			Flowing (Y/N):	
Construction Date:				Flow Rate:	
Use 1st:	Monitoring and Test Hole			Data Entry Status:	
Use 2nd:				Data Src:	
Final Well Status:	Monitoring and Test Hole			Date Received:	03/18/2022
Water Type:				Selected Flag:	TRUE
Casing Material:				Abandonment Rec:	
Audit No:	8PNBOWQB			Contractor:	7739
Tag:	A339048			Form Version:	9
Constructn Method:				Owner:	
Elevation (m):				County:	SIMCOE
Elevatn Reliabilty:				Lot:	021
Depth to Bedrock:				Concession:	03
Well Depth:				Concession Name:	CON
Overburden/Bedrock:				Easting NAD83:	
Pump Rate:				Northing NAD83:	
Static Water Level:				Zone:	
Clear/Cloudy:				UTM Reliability:	
Municipality:	BARRIE CITY (VESPra)				
Site Info:					
 <u>Bore Hole Information</u>					
Bore Hole ID:	1008978427			Elevation:	
DP2BR:				Elevrc:	
Spatial Status:				Zone:	17
Code OB:				East83:	604955.00
Code OB Desc:				North83:	4918612.00
Open Hole:				Org CS:	UTM83
Cluster Kind:				UTMRC:	4
Date Completed:	03/09/2022			UTMRC Desc:	margin of error : 30 m - 100 m
Remarks:				Location Method:	wwr
Loc Method Desc:	on Water Well Record				
Elevrc Desc:					

Map Key	Number of Records	Direction/ Distance (m)	Elev/Diff (m)	Site	DB
Location Source Date: Improvement Location Source: Improvement Location Method: Source Revision Comment: Supplier Comment:					
<u>Overburden and Bedrock Materials Interval</u>					
Formation ID:		1008978574			
Layer:		2			
Color:		2			
General Color:		GREY			
Mat1:		05			
Most Common Material:		CLAY			
Mat2:		06			
Mat2 Desc:		SILT			
Mat3:					
Mat3 Desc:					
Formation Top Depth:		10.0			
Formation End Depth:		40.0			
Formation End Depth UOM:		ft			
<u>Overburden and Bedrock Materials Interval</u>					
Formation ID:		1008978573			
Layer:		1			
Color:		6			
General Color:		BROWN			
Mat1:		01			
Most Common Material:		FILL			
Mat2:					
Mat2 Desc:					
Mat3:					
Mat3 Desc:					
Formation Top Depth:		0.0			
Formation End Depth:		10.0			
Formation End Depth UOM:		ft			
<u>Annular Space/Abandonment Sealing Record</u>					
Plug ID:		1008978694			
Layer:		1			
Plug From:					
Plug To:					
Plug Depth UOM:		ft			
<u>Annular Space/Abandonment Sealing Record</u>					
Plug ID:		1008978721			
Layer:		1			
Plug From:		0.0			
Plug To:		28.0			
Plug Depth UOM:		ft			
<u>Annular Space/Abandonment Sealing Record</u>					
Plug ID:		1008978722			

Map Key	Number of Records	Direction/ Distance (m)	Elev/Diff (m)	Site	DB
Layer:		2			
Plug From:		28.0			
Plug To:		40.0			
Plug Depth UOM:		ft			
 <u>Method of Construction & Well Use</u>					
Method Construction ID:		1008978513			
Method Construction Code:		E			
Method Construction:		Auger			
Other Method Construction:					
 <u>Pipe Information</u>					
Pipe ID:		1008978480			
Casing No:		0			
Comment:					
Alt Name:					
 <u>Construction Record - Casing</u>					
Casing ID:		1008978624			
Layer:		1			
Material:		5			
Open Hole or Material:		PLASTIC			
Depth From:		0.0			
Depth To:		30.0			
Casing Diameter:		2.0			
Casing Diameter UOM:		inch			
Casing Depth UOM:		ft			
 <u>Construction Record - Screen</u>					
Screen ID:		1008978644			
Layer:		1			
Slot:		10			
Screen Top Depth:		30.0			
Screen End Depth:		40.0			
Screen Material:		5			
Screen Depth UOM:		ft			
Screen Diameter UOM:		inch			
Screen Diameter:		2.380000114440918			
 <u>Results of Well Yield Testing</u>					
Pumping Test Method Desc:					
Pump Test ID:		1008978481			
Pump Set At:					
Static Level:					
Final Level After Pumping:					
Recommended Pump Depth:					
Pumping Rate:					
Flowing Rate:					
Recommended Pump Rate:					
Levels UOM:		ft			
Rate UOM:		GPM			
Water State After Test Code:					
Water State After Test:					
Pumping Test Method:					
Pumping Duration HR:					
Pumping Duration MIN:					

Map Key	Number of Records	Direction/ Distance (m)	Elev/Diff (m)	Site	DB
Flowing:					
<u>Hole Diameter</u>					
Hole ID:		1008978662			
Diameter:		8.0			
Depth From:		0.0			
Depth To:		40.0			
Hole Depth UOM:		ft			
Hole Diameter UOM:		inch			
<u>Links</u>					
Bore Hole ID:	1008978427			Tag No:	A339048
Depth M:	12.192			Contractor:	7739
Year Completed:	2022			Latitude:	44.4131930191011
Well Completed Dt:	03/09/2022			Longitude:	-79.6817310162159
Audit No:	8PNBOWQB			Y:	44.41319301776158
Path:	741\7413518.pdf			X:	-79.68173086322811

<u>54</u>	1 of 1	ENE/286.9	255.8 / -3.38	299 Cundles Road East lot 21 con 3 Barrie ON	WWIS
Well ID:	7413511			Flowing (Y/N):	
Construction Date:				Flow Rate:	
Use 1st:	Monitoring and Test Hole			Data Entry Status:	
Use 2nd:				Data Src:	
Final Well Status:	Monitoring and Test Hole			Date Received:	03/18/2022
Water Type:				Selected Flag:	TRUE
Casing Material:				Abandonment Rec:	
Audit No:	PRUFVFL			Contractor:	7739
Tag:	A339023			Form Version:	9
Constructn Method:				Owner:	
Elevation (m):				County:	SIMCOE
Elevatn Reliabilty:				Lot:	021
Depth to Bedrock:				Concession:	03
Well Depth:				Concession Name:	CON
Overburden/Bedrock:				Easting NAD83:	
Pump Rate:				Northing NAD83:	
Static Water Level:				Zone:	
Clear/Cloudy:				UTM Reliability:	
Municipality:	BARRIE CITY (VESPRE)				
Site Info:					

Bore Hole Information

Bore Hole ID:	1008978406	Elevation:	
DP2BR:		Elevrc:	
Spatial Status:		Zone:	17
Code OB:		East83:	604988.00
Code OB Desc:		North83:	4918572.00
Open Hole:		Org CS:	UTM83
Cluster Kind:		UTMRC:	4
Date Completed:	03/11/2022	UTMRC Desc:	margin of error : 30 m - 100 m
Remarks:		Location Method:	wwr
Loc Method Desc:	on Water Well Record		
Elevrc Desc:			
Location Source Date:			
Improvement Location Source:			
Improvement Location Method:			
Source Revision Comment:			
Supplier Comment:			

Map Key	Number of Records	Direction/ Distance (m)	Elev/Diff (m)	Site	DB
<u>Overburden and Bedrock Materials Interval</u>					
Formation ID:		1008978557			
Layer:		1			
Color:		6			
General Color:		BROWN			
Mat1:		01			
Most Common Material:		FILL			
Mat2:		11			
Mat2 Desc:		GRAVEL			
Mat3:		68			
Mat3 Desc:		DRY			
Formation Top Depth:		0.0			
Formation End Depth:		10.0			
Formation End Depth UOM:		ft			
<u>Overburden and Bedrock Materials Interval</u>					
Formation ID:		1008978558			
Layer:		2			
Color:		2			
General Color:		GREY			
Mat1:		28			
Most Common Material:		SAND			
Mat2:					
Mat2 Desc:					
Mat3:					
Mat3 Desc:					
Formation Top Depth:		10.0			
Formation End Depth:		35.0			
Formation End Depth UOM:		ft			
<u>Annular Space/Abandonment Sealing Record</u>					
Plug ID:		1008978687			
Layer:		1			
Plug From:					
Plug To:					
Plug Depth UOM:		ft			
<u>Annular Space/Abandonment Sealing Record</u>					
Plug ID:		1008978707			
Layer:		1			
Plug From:		0.0			
Plug To:		23.0			
Plug Depth UOM:		ft			
<u>Annular Space/Abandonment Sealing Record</u>					
Plug ID:		1008978708			
Layer:		2			
Plug From:		23.0			
Plug To:		35.0			
Plug Depth UOM:		ft			

Map Key	Number of Records	Direction/ Distance (m)	Elev/Diff (m)	Site	DB
<u>Method of Construction & Well Use</u>					
Method Construction ID:		1008978506			
Method Construction Code:		E			
Method Construction:		Auger			
Other Method Construction:					
<u>Pipe Information</u>					
Pipe ID:		1008978466			
Casing No:		0			
Comment:					
Alt Name:					
<u>Construction Record - Casing</u>					
Casing ID:		1008978617			
Layer:		1			
Material:		5			
Open Hole or Material:		PLASTIC			
Depth From:		0.0			
Depth To:		25.0			
Casing Diameter:		2.0			
Casing Diameter UOM:		inch			
Casing Depth UOM:		ft			
<u>Construction Record - Screen</u>					
Screen ID:		1008978637			
Layer:		1			
Slot:		10			
Screen Top Depth:		25.0			
Screen End Depth:		35.0			
Screen Material:		5			
Screen Depth UOM:		ft			
Screen Diameter UOM:		inch			
Screen Diameter:		2.380000114440918			
<u>Results of Well Yield Testing</u>					
Pumping Test Method Desc:					
Pump Test ID:		1008978467			
Pump Set At:					
Static Level:					
Final Level After Pumping:					
Recommended Pump Depth:					
Pumping Rate:					
Flowing Rate:					
Recommended Pump Rate:					
Levels UOM:		ft			
Rate UOM:		GPM			
Water State After Test Code:					
Water State After Test:					
Pumping Test Method:					
Pumping Duration HR:					
Pumping Duration MIN:					
Flowing:					
<u>Hole Diameter</u>					

Map Key	Number of Records	Direction/ Distance (m)	Elev/Diff (m)	Site	DB
Hole ID: 1008978655 Diameter: 8.0 Depth From: 0.0 Depth To: 35.0 Hole Depth UOM: ft Hole Diameter UOM: inch					
Links					
Bore Hole ID: 1008978406 Depth M: 10.668 Year Completed: 2022 Well Completed Dt: 03/11/2022 Audit No: PRUFVFL Path: 741\7413511.pdf					
Tag No: A339023 Contractor: 7739 Latitude: 44.4128282163274 Longitude: -79.6813247260986 Y: 44.412828215011956 X: -79.68132457335564					
55	1 of 26	S/291.1	259.1 / -0.12	SEARS CANADA INC. 8 ALLIANCE BLVD., IN FRONT OF SEARS WAREHOUSE MOTOR VEHICLE (OPERATING FLUID) BARRIE CITY ON L4M 5K3	SPL
Ref No: 93140 Year: Incident Dt: 11/7/1993 MOE Response: Dt MOE Arvl on Scn: MOE Reported Dt: 11/7/1993 Dt Document Closed: Site No: Site County/District: Site Geo Ref Meth: Site District Office: Nearest Watercourse: Site Name: Site Address: Site Region: Site Municipality: BARRIE CITY Site Lot: Site Conc: Site Geo Ref Accu: Site Map Datum: Northing: Easting: Incident Cause: OTHER CONTAINER LEAK Incident Event: Environment Impact: POSSIBLE Nature of Impact: Water course or lake Contaminant Qty: System Facility Address: Client Name: Client Type: Call Report Location Geodata: Contaminant Code: Contaminant Name: Contaminant Limit 1: Contam Limit Freq 1: Contaminant UN No 1: Receiving Medium: LAND Receiving Environment: Incident Reason: FIRE/EXPLOSION Incident Summary: SEARS - 227L DIESEL FUEL TO ROAD & DITCH FROM BURNT TRANSPORT TRUCKS Activity Preceding Spill: Property 2nd Watershed:					
Municipality No: 70101 Nature of Damage: Discharger Report: Material Group: Health/Env Conseq: Agency Involved: BARRIE PUC, MOEE, FD, PD					

Map Key	Number of Records	Direction/ Distance (m)	Elev/Diff (m)	Site	DB
Property Tertiary Watershed: Sector Type: SAC Action Class: Source Type:					
55	2 of 26	S/291.1	259.1 / -0.12	MARSDEN'S TROPHIES 4 ALLIANCE BLVD UNIT 6 BARRIE ON L4M 5J1	SCT
Established:		1963			
Plant Size (ft²):		2000			
Employment:		5			
--Details--					
Description:		Clothing Accessories and Other Clothing Manufacturing			
SIC/NAICS Code:		315990			
Description:		Coating, Engraving, Heat Treating and Allied Activities			
SIC/NAICS Code:		332810			
Description:		All Other Miscellaneous Fabricated Metal Product Manufacturing			
SIC/NAICS Code:		332999			
Description:		Sign Manufacturing			
SIC/NAICS Code:		339950			
Description:		All Other Miscellaneous Manufacturing			
SIC/NAICS Code:		339990			
Description:		AUTOMOTIVE TRIMMINGS, APPAREL FINDINGS, AND RELATED PRODUCTS			
SIC/NAICS Code:		2396			
Description:		COATING, ENGRAVING AND ALLIED SERVICES, NOT ELSEWHERE CLASSIFIED			
SIC/NAICS Code:		3479			
Description:		FABRICATED METAL PRODUCTS, NOT ELSEWHERE CLASSIFIED			
SIC/NAICS Code:		3499			
Description:		SILVERWARE, PLATED WARE, AND STAINLESS STEELWARE			
SIC/NAICS Code:		3914			
Description:		SIGNS AND ADVERTISING SPECIALTIES			
SIC/NAICS Code:		3993			
Description:		MANUFACTURING INDUSTRIES, NOT ELSEWHERE CLASSIFIED			
SIC/NAICS Code:		3999			
Description:		Jewellery and Silverware Manufacturing			
SIC/NAICS Code:		339910			
55	3 of 26	S/291.1	259.1 / -0.12	Northern Printworx Inc. 4 Alliance Blvd Unit 8 Barrie ON L4M 5J1	SCT
Established:		01-JAN-90			
Plant Size (ft²):		3700			
Employment:					
--Details--					
Description:		Quick Printing			
SIC/NAICS Code:		323114			

Map Key	Number of Records	Direction/ Distance (m)	Elev/Diff (m)	Site	DB
Description:		Other Printing			
SIC/NAICS Code:		323119			
Description:		Digital Printing			
SIC/NAICS Code:		323115			
Description:		Support Activities for Printing			
SIC/NAICS Code:		323120			
Description:		Business Service Centres			
SIC/NAICS Code:		561430			
55	4 of 26	S/291.1	259.1 / -0.12	Northern Printworx Inc. 4 Alliance Blvd. Unit 8 Barrie ON L4M 5J1	GEN
Generator No:		ON7855533			
SIC Code:		323119			
SIC Description:		Other Printing			
Approval Years:		04,07,08			
PO Box No:					
Country:					
Status:					
Co Admin:					
Choice of Contact:					
Phone No Admin:					
Contaminated Facility:					
MHSW Facility:					
55	5 of 26	S/291.1	259.1 / -0.12	Marsden's Distinctive Awards 4 Alliance Blvd Unit 6 Barrie ON L4M 5J1	SCT
Established:		01-AUG-63			
Plant Size (ft²):		2000			
Employment:					
--Details--					
Description:		Clothing Accessories and Other Clothing Manufacturing			
SIC/NAICS Code:		315990			
Description:		Sign Manufacturing			
SIC/NAICS Code:		339950			
Description:		All Other Miscellaneous Fabricated Metal Product Manufacturing			
SIC/NAICS Code:		332999			
Description:		Jewellery and Silverware Manufacturing			
SIC/NAICS Code:		339910			
Description:		All Other Miscellaneous Manufacturing			
SIC/NAICS Code:		339990			
Description:		All Other Miscellaneous Fabricated Metal Product Manufacturing			
SIC/NAICS Code:		332999			
Description:		Coating, Engraving, Heat Treating and Allied Activities			
SIC/NAICS Code:		332810			

Map Key	Number of Records	Direction/ Distance (m)	Elev/Diff (m)	Site	DB
55	6 of 26	S/291.1	259.1 / -0.12	Northern Printworx Inc. 4 Alliance Blvd. Unit 8 Barrie ON L4M 5J1	GEN
Generator No: SIC Code: SIC Description: Approval Years: PO Box No: Country: Status: Co Admin: Choice of Contact: Phone No Admin: Contaminated Facility: MHSW Facility:		ON7855533 323119 Other Printing 05,06,07,08 			
<u>Detail(s)</u>					
Waste Class:		264			
Waste Class Name:		PHOTOPROCESSING WASTES			
Waste Class:		212			
Waste Class Name:		ALIPHATIC SOLVENTS			
55	7 of 26	S/291.1	259.1 / -0.12	Hooper-Holmes Canada Ltd 4 Alliance blvd Unit 5 Barrie ON L4M 5J1	GEN
Generator No: SIC Code: SIC Description: Approval Years: PO Box No: Country: Status: Co Admin: Choice of Contact: Phone No Admin: Contaminated Facility: MHSW Facility:		ON8573551 07,08 			
<u>Detail(s)</u>					
Waste Class:		312			
Waste Class Name:		PATHOLOGICAL WASTES			
55	8 of 26	S/291.1	259.1 / -0.12	BraveWords.com 4 Alliance Blvd Unit 13 Suite 238 Barrie ON L4M 5J1	SCT
Established: Plant Size (ft²): Employment:		01-JUN-94 			
<u>--Details--</u>					
Description: SIC/NAICS Code:		Periodical Publishers 511120			
Description: SIC/NAICS Code:		Computer Systems Design and Related Services 541510			

Map Key	Number of Records	Direction/ Distance (m)	Elev/Diff (m)	Site	DB
55	9 of 26	S/291.1	259.1 / -0.12	TENDER SHOOTS 13-4 ALLIANCE BLVD, SUITE 234 BARRIE ON L4N7G3	PES
Detail Licence No: Licence No: Status: Approval Date: Report Source: Licence Type: Licence Type Code: Licence Class: Licence Control: Latitude: Longitude: Lot: Concession: Region: District: County: Trade Name: PDF URL:	Operator			Operator Box: Operator Class: Operator No: Operator Type: Oper Area Code: Oper Phone No: Operator Ext: Operator Lot: Oper Concession: Operator Region: Operator District: Operator County: Op Municipality: Post Office Box: MOE District: SWP Area Name:	
55	10 of 26	S/291.1	259.1 / -0.12	Northern Printworx Inc. 4 Alliance Blvd. Unit 8 Barrie ON	GEN
Generator No: SIC Code: SIC Description: Approval Years: PO Box No: Country: Status: Co Admin: Choice of Contact: Phone No Admin: Contaminated Facility: MHSW Facility:	ON7855533 323119 Other Printing 2009				
<u>Detail(s)</u>					
Waste Class: Waste Class Name:	212 ALIPHATIC SOLVENTS				
Waste Class: Waste Class Name:	264 PHOTOPROCESSING WASTES				
55	11 of 26	S/291.1	259.1 / -0.12	Hooper-Holmes Canada Ltd 4 Alliance blvd Unit 5 Barrie ON	GEN
Generator No: SIC Code: SIC Description: Approval Years: PO Box No: Country: Status: Co Admin: Choice of Contact:	ON8573551 524229 2009				

Map Key	Number of Records	Direction/ Distance (m)	Elev/Diff (m)	Site	DB
Phone No Admin: Contaminated Facility: MHSW Facility:					
<u>Detail(s)</u>					
Waste Class: Waste Class Name:		312 PATHOLOGICAL WASTES			
55	12 of 26	S/291.1	259.1 / -0.12	Hooper-Holmes Canada Ltd 4 Alliance blvd Unit 5 Barrie ON	GEN
Generator No: SIC Code: SIC Description: Approval Years: PO Box No: Country: Status: Co Admin: Choice of Contact: Phone No Admin: Contaminated Facility: MHSW Facility:		ON8573551 524299 All Other Insurance Related Activities 2010			
<u>Detail(s)</u>					
Waste Class: Waste Class Name:		312 PATHOLOGICAL WASTES			
55	13 of 26	S/291.1	259.1 / -0.12	Northern Printworx Inc. 4 Alliance Blvd. Unit 8 Barrie ON	GEN
Generator No: SIC Code: SIC Description: Approval Years: PO Box No: Country: Status: Co Admin: Choice of Contact: Phone No Admin: Contaminated Facility: MHSW Facility:		ON7855533 323119 Other Printing 2010			
<u>Detail(s)</u>					
Waste Class: Waste Class Name:		212 ALIPHATIC SOLVENTS			
Waste Class: Waste Class Name:		264 PHOTOPROCESSING WASTES			
55	14 of 26	S/291.1	259.1 / -0.12	Northern Printworx Inc. 4 Alliance Blvd. Unit 8 Barrie ON	GEN
Generator No:		ON7855533			

Map Key	Number of Records	Direction/ Distance (m)	Elev/Diff (m)	Site	DB
SIC Code: 323119 SIC Description: Other Printing Approval Years: 2011 PO Box No: Country: Status: Co Admin: Choice of Contact: Phone No Admin: Contaminated Facility: MHSW Facility:					
<u>Detail(s)</u>					
Waste Class: 212 Waste Class Name: ALIPHATIC SOLVENTS Waste Class: 264 Waste Class Name: PHOTOPROCESSING WASTES					
55	15 of 26	S/291.1	259.1 / -0.12	Hooper-Holmes Canada Ltd 4 Alliance blvd Unit 5 Barrie ON	GEN
Generator No: ON8573551 SIC Code: 524299 SIC Description: All Other Insurance Related Activities Approval Years: 2011 PO Box No: Country: Status: Co Admin: Choice of Contact: Phone No Admin: Contaminated Facility: MHSW Facility:					
<u>Detail(s)</u>					
Waste Class: 312 Waste Class Name: PATHOLOGICAL WASTES					
55	16 of 26	S/291.1	259.1 / -0.12	THE LAWN RENOVATORS INC. 13-4 ALLIANCE BLVD; STE. 214 BARRIE ON L4M 7G3	PES
Detail Licence No: 02-01-07174-0 Licence No: Status: Approval Date: Report Source: Licence Type: OPERATOR Licence Type Code: Licence Class: Licence Control: Latitude: Longitude: Lot: Concession: Region: District: County: Trade Name:					
Operator Box: Operator Class: Operator No: Operator Type: Oper Area Code: Oper Phone No: Operator Ext: Operator Lot: Oper Concession: Operator Region: Operator District: Operator County: Op Municipality: Post Office Box: MOE District: SWP Area Name:					

Map Key	Number of Records	Direction/ Distance (m)	Elev/Diff (m)	Site	DB
PDF URL:					
55	17 of 26	S/291.1	259.1 / -0.12	Hooper-Holmes Canada Ltd 4 Alliance blvd Unit 5 Barrie ON L4M 5J1	GEN
Generator No:		ON8573551			
SIC Code:		524299			
SIC Description:		All Other Insurance Related Activities			
Approval Years:		2012			
PO Box No:					
Country:					
Status:					
Co Admin:					
Choice of Contact:					
Phone No Admin:					
Contaminated Facility:					
MHSW Facility:					
<u>Detail(s)</u>					
Waste Class:		312			
Waste Class Name:		PATHOLOGICAL WASTES			
55	18 of 26	S/291.1	259.1 / -0.12	Hooper-Holmes Canada Ltd 4 Alliance blvd Unit 5 Barrie ON	GEN
Generator No:		ON8573551			
SIC Code:		524299			
SIC Description:		ALL OTHER INSURANCE RELATED ACTIVITIES			
Approval Years:		2013			
PO Box No:					
Country:					
Status:					
Co Admin:					
Choice of Contact:					
Phone No Admin:					
Contaminated Facility:					
MHSW Facility:					
<u>Detail(s)</u>					
Waste Class:		312			
Waste Class Name:		PATHOLOGICAL WASTES			
55	19 of 26	S/291.1	259.1 / -0.12	TENDER SHOOTS 13-4 ALLIANCE BLVD, SUITE 234 BARRIE ON L4N7G3	PES
Detail Licence No:				Operator Box:	
Licence No:		08976		Operator Class:	
Status:				Operator No:	
Approval Date:				Operator Type:	
Report Source:				Oper Area Code:	705
Licence Type:				Oper Phone No:	
Licence Type Code:		02		Operator Ext:	
Licence Class:		01		Operator Lot:	
Licence Control:				Oper Concession:	
Latitude:				Operator Region:	
Longitude:				Operator District:	

Map Key	Number of Records	Direction/ Distance (m)	Elev/Diff (m)	Site	DB
Lot: Concession: Region: District: County: Trade Name: PDF URL:		Operator County: Op Municipality: Post Office Box: MOE District: SWP Area Name:			
55	20 of 26	S/291.1	259.1 / -0.12	Hooper-Holmes Canada Ltd 4 Alliance blvd Unit 5 Barrie ON L4M 5J1	GEN
Generator No: SIC Code: SIC Description: Approval Years: PO Box No: Country: Status: Co Admin: Choice of Contact: Phone No Admin: Contaminated Facility: MHSW Facility:		ON8573551 524299 ALL OTHER INSURANCE RELATED ACTIVITIES 2016 Canada Joyce Cardwell CO_OFFICIAL 705-737-2358 Ext. No No			
<u>Detail(s)</u>					
Waste Class: Waste Class Name:		312 PATHOLOGICAL WASTES			
55	21 of 26	S/291.1	259.1 / -0.12	Hooper-Holmes Canada Ltd 4 Alliance blvd Unit 5 Barrie ON L4M 5J1	GEN
Generator No: SIC Code: SIC Description: Approval Years: PO Box No: Country: Status: Co Admin: Choice of Contact: Phone No Admin: Contaminated Facility: MHSW Facility:		ON8573551 524299 ALL OTHER INSURANCE RELATED ACTIVITIES 2015 Canada Joyce Cardwell CO_OFFICIAL 705-737-2358 Ext. No No			
<u>Detail(s)</u>					
Waste Class: Waste Class Name:		312 PATHOLOGICAL WASTES			
55	22 of 26	S/291.1	259.1 / -0.12	Hooper-Holmes Canada Ltd 4 Alliance blvd Unit 5 Barrie ON L4M 5J1	GEN
Generator No: SIC Code: SIC Description: Approval Years: PO Box No:		ON8573551 524299 ALL OTHER INSURANCE RELATED ACTIVITIES 2014			

Map Key	Number of Records	Direction/ Distance (m)	Elev/Diff (m)	Site	DB
Country: Status: Co Admin: Choice of Contact: Phone No Admin: Contaminated Facility: MHSW Facility:		Canada Tina Rashid CO_OFFICIAL 705 737 2358 Ext. No No			
<u>Detail(s)</u>					
Waste Class: Waste Class Name:		312 PATHOLOGICAL WASTES			
55	23 of 26	S/291.1	259.1 / -0.12	4 Alliance Blvd Barrie ON L4M5J1	EHS
Order No: Status: Report Type: Report Date: Date Received: Previous Site Name: Lot/Building Size: Additional Info Ordered:		20180129142 C Custom Report 13-MAR-18 29-JAN-18		Nearest Intersection: Municipality: Client Prov/State: Search Radius (km): X: Y:	ON .25 -79.684378 44.408266
55	24 of 26	S/291.1	259.1 / -0.12	THE LAWN RENOVATORS INC. 13-4 ALLIANCE BLVD; STE. 214 BARRIE ON L4M7G3	PES
Detail Licence No: Licence No: Status: Approval Date: Report Source: Licence Type: Licence Type Code: Licence Class: Licence Control: Latitude: Longitude: Lot: Concession: Region: District: County: Trade Name: PDF URL:		07174 Legacy Licenses (Excluding TS) Operator 02 01		Operator Box: Operator Class: Operator No: Operator Type: Oper Area Code: Oper Phone No: Operator Ext: Operator Lot: Oper Concession: Operator Region: Operator District: Operator County: Op Municipality: Post Office Box: MOE District: SWP Area Name:	705 5005298
55	25 of 26	S/291.1	259.1 / -0.12	ORKIN CANADA CORPORATION 4 Alliance BOUL Barrie ON L4M 7G3	PES
Detail Licence No: Licence No: Status: Approval Date: Report Source: Licence Type: Licence Type Code: Licence Class: Licence Control:		L-232-1104590500 Active 2019-02-22 PEST-Limited Vendor Limited Vendor		Operator Box: Operator Class: Operator No: Operator Type: Oper Area Code: Oper Phone No: Operator Ext: Operator Lot: Oper Concession:	

Map Key	Number of Records	Direction/ Distance (m)	Elev/Diff (m)	Site	DB
Latitude: Longitude: Lot: Concession: Region: District: County: Trade Name: PDF URL:	44.40805556 -79.68527778			Operator Region: Operator District: Operator County: Op Municipality: Post Office Box: MOE District: Barrie SWP Area Name: Lakes Simcoe and Couchiching/Black River	
http://www.accessenvironment.ene.gov.on.ca/AEWeb/ae/ViewDocument.action?documentRefID=2128918					
55	26 of 26	S/291.1	259.1 / -0.12	Orkin Canada Corporation 4 Alliance Blvd Unit 12 Barrie ON L4M 7G3	GEN
Generator No: SIC Code: SIC Description: Approval Years: PO Box No: Country: Status: Co Admin: Choice of Contact: Phone No Admin: Contaminated Facility: MHSW Facility:	ON6837771 As of Oct 2022 Canada Registered				
<u>Detail(s)</u>					
Waste Class: Waste Class Name:	312 P PATHOLOGICAL WASTES				
56	1 of 24	ESE/291.9	264.9 / 5.70	COFFIELD CONTROLLER; 60 BELL FARM ROAD BARRIE ON L4M 5G6	NPCB
Company Code: Industry: Site Status: Transaction Date: Inspection Date:	O0579 Other 2/18/1991 2/18/1991				
56	2 of 24	ESE/291.9	264.9 / 5.70	CORAH LTD. 60 BELL FARM ROAD BARRIE ON L4M 5G6	NPCB
Company Code: Industry: Site Status: Transaction Date: Inspection Date:	F1180 1/29/1996				
<u>--Details--</u>					
Label: Serial No.: PCB Type/Code: Location: Item/State: No. of Items: Manufacturer:	Askarel				

Map Key	Number of Records	Direction/ Distance (m)	Elev/Diff (m)	Site	DB
Status: Contents:		Stored for Disposal 275.00 KG			
56	3 of 24	ESE/291.9	264.9 / 5.70	CORAH LTD. 60 BELL FARM ROAD BELL FARM ROAD BARRIE ON L4M 5G6	NPCB
Company Code: Industry: Site Status: Transaction Date: Inspection Date:		F1048			
--Details-- Label: Serial No.: PCB Type/Code: Location: Item/State: No. of Items: Manufacturer: Status: Contents:		In-Storage			
56	4 of 24	ESE/291.9	264.9 / 5.70	Gold Mountain Springs Inc. 60 Bell Farm Rd Barrie ON L4M 5G6	SCT
Established: Plant Size (ft²): Employment:		1994			
--Details-- Description: SIC/NAICS Code:		Soft Drink and Ice Manufacturing 312110			
56	5 of 24	ESE/291.9	264.9 / 5.70	CORAH LTD. 60 BELL FARM ROAD BARRIE ON L4M 5G6	OPCB
Year: Site Number: Name Owner: Additional Site Information:		2000 30383A002			
56	6 of 24	ESE/291.9	264.9 / 5.70	CORAH LTD. 60 BELL FARM ROAD BARRIE ON L4M 5G6	OPCB
Year: Site Number: Name Owner: Additional Site Information:		2003 30383A002			

Map Key	Number of Records	Direction/ Distance (m)	Elev/Diff (m)	Site	DB
56	7 of 24	ESE/291.9	264.9 / 5.70	CORAH LTD. 60 BELL FARM ROAD BARRIE ON L4M 5G6	OPCB
Year: 1998 Site Number: 30383A002 Name Owner: Additional Site Information:					
--Details-- Quantity: 6.00 Address Site: Description: Number of Capacitors with High Level PCBs (>1000 ppm) Quantity: 108.00 Address Site: Description: Weight of Capacitors with High Level PCBs (>1000 ppm) kg					
56	8 of 24	ESE/291.9	264.9 / 5.70	CORAH LTD. 60 BELL FARM ROAD BARRIE ON L4M 5G6	OPCB
Year: 1999 Site Number: 30383A002 Name Owner: Additional Site Information:					
--Details-- Quantity: 6.00 Address Site: Description: Number of Capacitors with High Level PCBs (>1000 ppm) Quantity: 108.00 Address Site: Description: Weight of Capacitors with High Level PCBs (>1000 ppm) kg					
56	9 of 24	ESE/291.9	264.9 / 5.70	CORAH LTD. 60 BELL FARM ROAD BARRIE ON L4M 5G6	OPCB
Year: 1995 Site Number: 30383A002 Name Owner: Additional Site Information:					
--Details-- Quantity: 6.00 Address Site: Description: Number of Capacitors with High Level PCBs (>1000 ppm) Quantity: 108.00 Address Site: Description: Weight of Capacitors with High Level PCBs (>1000 ppm) kg					
56	10 of 24	ESE/291.9	264.9 / 5.70	CORAH LTD. 60 BELL FARM RD. BARRIE ON L4M 5G6	GEN

Map Key	Number of Records	Direction/ Distance (m)	Elev/Diff (m)	Site	DB
Generator No: 303-83A002 SIC Code: 030 SIC Description: Approval Years: 86 PO Box No: Country: Status: Co Admin: Choice of Contact: Phone No Admin: Contaminated Facility: MHSW Facility:					
56	11 of 24	ESE/291.9	264.9 / 5.70	BARRIE PUBLIC UTILITIES COMMISSION CAUFIELD APPAREL GROUP, 60 BELL FARM RD C/O 15 BAYFIELD STREET, P.O. BOX 7000 BARRIE ON L4M 5G6	GEN
Generator No: ON0519711 SIC Code: 4911 SIC Description: ELECT. POWER SYS. Approval Years: 89 PO Box No: Country: Status: Co Admin: Choice of Contact: Phone No Admin: Contaminated Facility: MHSW Facility:					
<u>Detail(s)</u>					
Waste Class: 122 Waste Class Name: ALKALINE WASTES - OTHER METALS					
Waste Class: 251 Waste Class Name: OIL SKIMMINGS & SLUDGES					
56	12 of 24	ESE/291.9	264.9 / 5.70	BARRIE PUBLIC UTILITIES COMMISSION04-324 60 BELL FARM ROAD BARRIE ON L4M 5G6	GEN
Generator No: ON0519711 SIC Code: 4911 SIC Description: ELECT. POWER SYS. Approval Years: 92,93,94,95,96,97,98 PO Box No: Country: Status: Co Admin: Choice of Contact: Phone No Admin: Contaminated Facility: MHSW Facility:					
<u>Detail(s)</u>					
Waste Class: 122 Waste Class Name: ALKALINE WASTES - OTHER METALS					
Waste Class: 251 Waste Class Name: OIL SKIMMINGS & SLUDGES					

Map Key	Number of Records	Direction/ Distance (m)	Elev/Diff (m)	Site	DB
56	13 of 24	ESE/291.9	264.9 / 5.70	CAULFIELD APPAREL GROUP LTD. 60 BELL FARM ROAD, BARRIE C/O 1400 WHITEHORSE RD. DOWNSVIEW ON L4M 5G6	GEN
Generator No: SIC Code: SIC Description: Approval Years: PO Box No: Country: Status: Co Admin: Choice of Contact: Phone No Admin: Contaminated Facility: MHSW Facility:		ON1395500 5311 M'S/B'S CLOTH./FURN. 90			
56	14 of 24	ESE/291.9	264.9 / 5.70	CAULFIELD APPAREL GROUP LTD. 60 BELL FARM ROAD, BARRIE BARRIE ON L4M 5G6	GEN
Generator No: SIC Code: SIC Description: Approval Years: PO Box No: Country: Status: Co Admin: Choice of Contact: Phone No Admin: Contaminated Facility: MHSW Facility:		ON1395500 5311 M'S/B'S CLOTH./FURN. 92,93,97,98			
<u>Detail(s)</u>					
Waste Class: Waste Class Name:		243 PCB'S			
56	15 of 24	ESE/291.9	264.9 / 5.70	CAULFIELD APPAREL GROUP LTD. 08-833 60 BELL FARM ROAD, BARRIE C/O 1400 WHITEHORSE RD. DOWNSVIEW ON L4M 5G6	GEN
Generator No: SIC Code: SIC Description: Approval Years: PO Box No: Country: Status: Co Admin: Choice of Contact: Phone No Admin: Contaminated Facility: MHSW Facility:		ON1395500 5311 M'S/B'S CLOTH./FURN. 94,95,96			
<u>Detail(s)</u>					
Waste Class:		243			

Map Key	Number of Records	Direction/ Distance (m)	Elev/Diff (m)	Site	DB
Waste Class Name:		PCB'S			
56	16 of 24	ESE/291.9	264.9 / 5.70	CAULFIELD APPAREL GROUP LTD. 60 BELL FARM ROAD BARRIE ON L4M 5G6	GEN
Generator No:		ON1395500			
SIC Code:		5311			
SIC Description:		M'S/B'S CLOTH./FURN.			
Approval Years:		99,00,01			
PO Box No:					
Country:					
Status:					
Co Admin:					
Choice of Contact:					
Phone No Admin:					
Contaminated Facility:					
MHSW Facility:					
<u>Detail(s)</u>					
Waste Class:		243			
Waste Class Name:		PCB'S			
56	17 of 24	ESE/291.9	264.9 / 5.70	CAULFIELD APPAREL GROUP 60 BELL FARM RD CONTROLLER BARRIE ON L4M 5G6	NPCB
Company Code:		O0579			
Industry:		OTHER			
Site Status:		NO MORE PCB'S ON THIS SITE			
Transaction Date:		2/18/1991			
Inspection Date:		2/18/1991			
<u>--Details--</u>					
Label:		OR48428			
Serial No.:					
PCB Type/Code:		ASKAREL/ASKAREL			
Location:					
Item/State:		CAPACITOR/FULL			
No. of Items:		1			
Manufacturer:					
Status:		STORED FOR DISPOSAL			
Contents:		3.5 L			
Label:		OR48429			
Serial No.:					
PCB Type/Code:		ASKAREL/ASKAREL			
Location:					
Item/State:		CAPACITOR/FULL			
No. of Items:		1			
Manufacturer:					
Status:		STORED FOR DISPOSAL			
Contents:		3.5 L			
Label:		OR48430			
Serial No.:					
PCB Type/Code:		ASKAREL/ASKAREL			
Location:					
Item/State:		CAPACITOR/FULL			
No. of Items:		1			
Manufacturer:					
Status:		STORED FOR DISPOSAL			

Map Key	Number of Records	Direction/ Distance (m)	Elev/Diff (m)	Site	DB
Contents:		3.5 L			
Label:		OR48431			
Serial No.:		77L7 62AV			
PCB Type/Code:		ASKAREL/ASKAREL			
Location:					
Item/State:		CAPACITOR/FULL			
No. of Items:		1			
Manufacturer:					
Status:		STORED FOR DISPOSAL			
Contents:		3.5 L			
Label:		OR48422			
Serial No.:		77L7 60AV			
PCB Type/Code:		ASKAREL/ASKAREL			
Location:					
Item/State:		CAPACITOR/FULL			
No. of Items:		1			
Manufacturer:					
Status:		STORED FOR DISPOSAL			
Contents:		3.5 L			
Label:		OR48426			
Serial No.:					
PCB Type/Code:		ASKAREL/ASKAREL			
Location:					
Item/State:		CAPACITOR/FULL			
No. of Items:		1			
Manufacturer:					
Status:		STORED FOR DISPOSAL			
Contents:		3.5 L			
Label:		OR48421			
Serial No.:		7716 16CV			
PCB Type/Code:		ASKAREL/ASKAREL			
Location:					
Item/State:		CAPACITOR/FULL			
No. of Items:		1			
Manufacturer:					
Status:		STORED FOR DISPOSAL			
Contents:		3.5 L			
Label:		OR48425			
Serial No.:					
PCB Type/Code:		ASKAREL/ASKAREL			
Location:					
Item/State:		CAPACITOR/FULL			
No. of Items:		1			
Manufacturer:					
Status:		STORED FOR DISPOSAL			
Contents:		3.5 L			
Label:		OR48427			
Serial No.:					
PCB Type/Code:		ASKAREL/ASKAREL			
Location:					
Item/State:		CAPACITOR/FULL			
No. of Items:		1			
Manufacturer:					
Status:		STORED FOR DISPOSAL			
Contents:		3.5 L			
56	18 of 24	ESE/291.9	264.9 / 5.70	CORAH LTD. 60 BELL FARM ROAD	OPCB

Map Key	Number of Records	Direction/ Distance (m)	Elev/Diff (m)	Site	DB
BARRIE ON L4M 5G6					
Year:		2004			
Site Number:		30383A002			
Name Owner:					
Additional Site Information:					
56	19 of 24	ESE/291.9	264.9 / 5.70	Ontario Gold Beverage Company 60 Bell Farm Rd Unit 5 Barrie ON L4M 5G6	SCT
Established:					
Plant Size (ft²):					
Employment:					
--Details--					
Description:		Household Appliance Wholesaler-Distributors			
SIC/NAICS Code:		414220			
Description:		Office and Store Machinery and Equipment Wholesaler-Distributors			
SIC/NAICS Code:		417910			
Description:		Soft Drink and Ice Manufacturing			
SIC/NAICS Code:		312110			
56	20 of 24	ESE/291.9	264.9 / 5.70	CORAH LTD. 60 BELL FARM RD BARRIE ON L4M 5G6	NPCB
Company Code:		F1074			
Industry:		UNDEFINED			
Site Status:					
Transaction Date:					
Inspection Date:					
56	21 of 24	ESE/291.9	264.9 / 5.70	Barrie Police Service 60 Bell Farm Road Unit 1 Barrie ON L4M 5G6	GEN
Generator No:		ON5562165			
SIC Code:		913130			
SIC Description:		Municipal Police Services			
Approval Years:		2009			
PO Box No:					
Country:					
Status:					
Co Admin:					
Choice of Contact:					
Phone No Admin:					
Contaminated Facility:					
MHSW Facility:					
Detail(s)					
Waste Class:		148			
Waste Class Name:		INORGANIC LABORATORY CHEMICALS			

Map Key	Number of Records	Direction/ Distance (m)	Elev/Diff (m)	Site	DB
56	22 of 24	ESE/291.9	264.9 / 5.70	Sandy McDonald Medicine Professional Corporation 60 Bell Farm Road Barrie ON L4M5G6	GEN
Generator No:		ON7687873			
SIC Code:					
SIC Description:					
Approval Years:		As of Nov 2021			
PO Box No:					
Country:		Canada			
Status:		Registered			
Co Admin:					
Choice of Contact:					
Phone No Admin:					
Contaminated Facility:					
MHSW Facility:					
<u>Detail(s)</u>					
Waste Class:		312 P			
Waste Class Name:		Pathological wastes			
56	23 of 24	ESE/291.9	264.9 / 5.70	CORAH LTD. 60 BELL FARM RD. BARRIE ON L4M 5G6	REC
ID:			Province In:	ONTARIO	
Company ID:			Province Out:		
Receiver No:		303-83A002	County Out:		
Co Admin:			Mail Addr:		
Choice of Contact:			Site PO Box:		
Rec Div:					
Rec Op Div:					
Rec Op Name:					
Site Bldg:					
Facility Type:		PCB STORAGE SITE			
Approval Yrs:		1987; 1988; 1989; 1990; 1992; 1994; 1995; 1996; 1997; 1998; 1999; 2000; 2001; 2002; 2003; 2004; 2005; 2006; 2007; 2008			
<u>1999 Receiver Waste Information Details</u>					
Waste Code:		243			
Waste Desc:		PCB'S			
56	24 of 24	ESE/291.9	264.9 / 5.70	Sandy McDonald Medicine Professional Corporation 60 Bell Farm Road Barrie ON L4M5G6	GEN
Generator No:		ON7687873			
SIC Code:					
SIC Description:					
Approval Years:		As of Oct 2022			
PO Box No:					
Country:		Canada			
Status:		Registered			
Co Admin:					
Choice of Contact:					
Phone No Admin:					
Contaminated Facility:					
MHSW Facility:					

Map Key	Number of Records	Direction/ Distance (m)	Elev/Diff (m)	Site	DB
<u>Detail(s)</u>					
Waste Class:		312 P			
Waste Class Name:		PATHOLOGICAL WASTES			
57	1 of 4	E/292.3	264.4 / 5.23	THIRD WAVE ELECTRONICS INC. 48 ALLIANCE BLVD UNIT 20 BARRIE ON L4M 5K3	SCT
Established:		1982			
Plant Size (ft²):		0			
Employment:		2			
<u>--Details--</u>					
Description:		ELECTRONIC COMPONENTS, NOT ELSEWHERE CLASSIFIED			
SIC/NAICS Code:		3679			
Description:		Semiconductor and Other Electronic Component Manufacturing			
SIC/NAICS Code:		334410			
57	2 of 4	E/292.3	264.4 / 5.23	Hair Prosthesis Centre 48 Alliance Blvd Barrie ON L4M 5K3	SCT
Established:					
Plant Size (ft²):					
Employment:		2			
<u>--Details--</u>					
Description:		Medical Equipment and Supplies Manufacturing			
SIC/NAICS Code:		339110			
57	3 of 4	E/292.3	264.4 / 5.23	48 Alliance Blvd Barrie ON L4M 5K3	EHS
Order No:		20200730108		Nearest Intersection:	
Status:		C		Municipality:	
Report Type:		Custom Report		Client Prov/State:	
Report Date:		03-SEP-20		Search Radius (km):	
Date Received:		30-JUL-20		X:	
Previous Site Name:				Y:	
Lot/Building Size:					
Additional Info Ordered:					
57	4 of 4	E/292.3	264.4 / 5.23	48 Alliance Blvd Barrie ON L4M 5K3	EHS
Order No:		20200730108		Nearest Intersection:	
Status:		C		Municipality:	
Report Type:		Custom Report		Client Prov/State:	
Report Date:		03-SEP-20		Search Radius (km):	
Date Received:		30-JUL-20		X:	
Previous Site Name:				Y:	
Lot/Building Size:					
Additional Info Ordered:					

Map Key	Number of Records	Direction/ Distance (m)	Elev/Diff (m)	Site	DB
58	1 of 14	WNW/297.0	271.5 / 12.28	Adams Funeral Home and Cremation Services Ltd. 445 St. Vincent Street Barrie ON L4M 6T5	GEN
Generator No: SIC Code: SIC Description: Approval Years: PO Box No: Country: Status: Co Admin: Choice of Contact: Phone No Admin: Contaminated Facility: MHSW Facility:		ON5325143 812210 Funeral Homes 07,08 			
<u>Detail(s)</u>					
Waste Class: Waste Class Name:		312 PATHOLOGICAL WASTES			
58	2 of 14	WNW/297.0	271.5 / 12.28	Adams Funeral Home and Cremation Services Ltd. 445 St. Vincent Street Barrie ON L4M 6T5	GEN
Generator No: SIC Code: SIC Description: Approval Years: PO Box No: Country: Status: Co Admin: Choice of Contact: Phone No Admin: Contaminated Facility: MHSW Facility:		ON5325143 812210 Funeral Homes 2009 			
<u>Detail(s)</u>					
Waste Class: Waste Class Name:		312 PATHOLOGICAL WASTES			
58	3 of 14	WNW/297.0	271.5 / 12.28	Adams Funeral Home and Cremation Services Ltd. 445 St. Vincent Street Barrie ON L4M 6T5	GEN
Generator No: SIC Code: SIC Description: Approval Years: PO Box No: Country: Status: Co Admin: Choice of Contact: Phone No Admin:		ON5325143 812210 Funeral Homes 2010 			

332 erisinfo.com | Environmental Risk Information Services Order No: 23101100100

Map Key	Number of Records	Direction/ Distance (m)	Elev/Diff (m)	Site	DB
SIC Description: Approval Years: 2013 PO Box No: Country: Status: Co Admin: Choice of Contact: Phone No Admin: Contaminated Facility: MHSW Facility:					
Detail(s)					
Waste Class: 312 Waste Class Name: PATHOLOGICAL WASTES					
58	7 of 14	WNW/297.0	271.5 / 12.28	Adams Funeral Home and Cremation Services Ltd. 445 St. Vincent Street Barrie ON L4M 6T5	GEN
Generator No: ON5325143 SIC Code: 812210 SIC Description: 812210 Approval Years: 2016 PO Box No: Country: Canada Status: Co Admin: Douglas E Adams Choice of Contact: CO_ADMIN Phone No Admin: 705 728 4344 Ext. Contaminated Facility: No MHSW Facility: No					
Detail(s)					
Waste Class: 312 Waste Class Name: PATHOLOGICAL WASTES					
58	8 of 14	WNW/297.0	271.5 / 12.28	Adams Funeral Home and Cremation Services Ltd. 445 St. Vincent Street Barrie ON L4M 6T5	GEN
Generator No: ON5325143 SIC Code: 812210 SIC Description: 812210 Approval Years: 2015 PO Box No: Country: Canada Status: Co Admin: Douglas E Adams Choice of Contact: CO_ADMIN Phone No Admin: 705 728 4344 Ext. Contaminated Facility: No MHSW Facility: No					
Detail(s)					
Waste Class: 312 Waste Class Name: PATHOLOGICAL WASTES					

Map Key	Number of Records	Direction/ Distance (m)	Elev/Diff (m)	Site	DB
58	9 of 14	WNW/297.0	271.5 / 12.28	Adams Funeral Home and Cremation Services Ltd. 445 St. Vincent Street Barrie ON L4M 6T5	GEN
Generator No: ON5325143 SIC Code: 812210 SIC Description: 812210 Approval Years: 2014 PO Box No: Country: Canada Status: Co Admin: Douglas E Adams Choice of Contact: CO_ADMIN Phone No Admin: 705 728 4344 Ext. Contaminated Facility: No MHSW Facility: No					
<u>Detail(s)</u>					
Waste Class: 312					
Waste Class Name: PATHOLOGICAL WASTES					
58	10 of 14	WNW/297.0	271.5 / 12.28	Adams Funeral Home and Cremation Services Ltd. 445 St. Vincent Street Barrie ON L4M 6T5	GEN
Generator No: ON5325143 SIC Code: SIC Description: Approval Years: As of Dec 2018 PO Box No: Country: Canada Status: Registered Co Admin: Choice of Contact: Phone No Admin: Contaminated Facility: MHSW Facility:					
<u>Detail(s)</u>					
Waste Class: 312 P					
Waste Class Name: Pathological wastes					
58	11 of 14	WNW/297.0	271.5 / 12.28	Adams Funeral Home and Cremation Services Ltd. 445 St. Vincent Street Barrie ON L4M 6T5	GEN
Generator No: ON5325143 SIC Code: SIC Description: Approval Years: As of Jul 2020 PO Box No: Country: Canada Status: Registered Co Admin: Choice of Contact: Phone No Admin: Contaminated Facility:					

Map Key	Number of Records	Direction/ Distance (m)	Elev/Diff (m)	Site	DB
MHSW Facility:					
<u>Detail(s)</u>					
Waste Class:		312 P			
Waste Class Name:		Pathological wastes			
58	12 of 14	WNW/297.0	271.5 / 12.28	Adams Funeral Home and Cremation Services Ltd. 445 St. Vincent Street Barrie ON L4M 6T5	GEN
Generator No:		ON5325143			
SIC Code:					
SIC Description:					
Approval Years:		As of Nov 2021			
PO Box No:					
Country:		Canada			
Status:		Registered			
Co Admin:					
Choice of Contact:					
Phone No Admin:					
Contaminated Facility:					
MHSW Facility:					
<u>Detail(s)</u>					
Waste Class:		312 P			
Waste Class Name:		Pathological wastes			
58	13 of 14	WNW/297.0	271.5 / 12.28	Adams Funeral Home and Cremation Services Ltd. 445 St. Vincent Street Barrie ON L4M 6T5	GEN
Generator No:		ON5325143			
SIC Code:					
SIC Description:					
Approval Years:		As of Oct 2022			
PO Box No:					
Country:		Canada			
Status:		Registered			
Co Admin:					
Choice of Contact:					
Phone No Admin:					
Contaminated Facility:					
MHSW Facility:					
<u>Detail(s)</u>					
Waste Class:		312 P			
Waste Class Name:		PATHOLOGICAL WASTES			
58	14 of 14	WNW/297.0	271.5 / 12.28	BARRIE ON	SPL
Ref No:	1-2GNBOP			Municipality No:	
Year:				Nature of Damage:	
Incident Dt:	1/19/2023 11:00:00 AM			Discharger Report:	
MOE Response:	Desktop Response			Material Group:	
Dt MOE Arvl on Scn:				Health/Env Conseq:	0 No Impact

Map Key	Number of Records	Direction/ Distance (m)	Elev/Diff (m)	Site	DB
MOE Reported Dt:	1/19/2023	5:23:35 PM		Agency Involved:	
Dt Document Closed:	2/10/2023	3:44:54 PM			
Site No:					
Site County/District:					
Site Geo Ref Meth:					
Site District Office:		Barrie District Office			
Nearest Watercourse:					
Site Name:					
Site Address:					
Site Region:					
Site Municipality:		BARRIE			
Site Lot:					
Site Conc:					
Site Geo Ref Accu:					
Site Map Datum:					
Northing:					
Easting:					
Incident Cause:					
Incident Event:					
Environment Impact:		1 Minor Impact			
Nature of Impact:					
Contaminant Qty:		80 litre (L)			
System Facility Address:					
Client Name:					
Client Type:					
Call Report Location Geodata:		{ "integration_ids": ["PR00002000523"], "wks": ["POINT (-79.6892360000 44.4129081000)", "creation_date": "2023-01-19"] }			
Contaminant Code:					
Contaminant Name:		TRANSFORMER OIL (N.O.S.)			
Contaminant Limit 1:					
Contam Limit Freq 1:					
Contaminant UN No 1:					
Receiving Medium:		Land			
Receiving Environment:					
Incident Reason:					
Incident Summary:		Alectra non PCB oil est ~80L to grnd cntnd & clng			
Activity Preceding Spill:					
Property 2nd Watershed:		Eastern Georgian Bay			
Property Tertiary Watershed:		02ED-Nottawasaga			
Sector Type:		ELECTRIC POWER DISTRIBUTION			
SAC Action Class:					
Source Type:					

Unplottable Summary

Total: **81** Unplottable sites

DB	Company Name/Site Name	Address	City	Postal
CA	ROSE HOMES LIMITED	LIVINGSTONE STREET	BARRIE CITY ON	
CA	SIMCOE COUNTY ROMAN CATHOLIC SEP. SCHOOL	CUNDLES RD. E.	BARRIE CITY ON	
CA	SIMCOE COUNTY ROMAN CATHOLIC SCHOOL BRD.	CUNDLES RD. E.	BARRIE CITY ON	
CA	LOBLAW PROPERTIES LIMITED	ZEHR'S FOOD STORE,SIMCOE CENTRE	BARRIE CITY ON	
CA	L.D.C.M. INVESTMENTS LTD. EASEMENT	ST. VINCENT STREET	BARRIE CITY ON	
CA	L.D.C.M. INVESTMENTS LIMITED CARDINAL ST	CUNDLES EAST SECONDARY PLAN	BARRIE CITY ON	
CA	GLENRONAN INVESTMENTS LIMITED	SPERLING DR.	BARRIE CITY ON	
CA	P.U.C. BARRIE	CUNDLES ROAD EAST REHAB.	BARRIE ON	
CA	P.U.C. BARRIE CITY	ST. VINCENT ST.	BARRIE CITY ON	
CA	SIMCOE COUNTY ROMAN CATHOLIC SEP. SCHOOL	N. SIDE OF CUNDLES RD. E.	BARRIE CITY ON	
CA	SIMCOE COUNTY R.C. SEP. SCH. BOARD	SPERLING DR., S.W. MANAGEMENT	BARRIE CITY ON	
CA	GLENRONAN INVESTMENTS LTD.	SPERLING DR.	BARRIE CITY ON	
CA	NORTH MECHANICAL	CUNDLES RD.	BARRIE CITY ON	
CA	GLENRONAN INVESTMENTS LIMITED	SPERLING DR. RELOCATION	BARRIE CITY ON	
CA	LOBLAW PROPERTIES LIMITED	ZEHR'S FOOD STORE,SIMCOE CENTRE	BARRIE CITY ON	
CA	Lion's Gate Subdivision	Part of Lot 21, Concession 3	Barrie ON	

CA	Lion's Gate Subdivision	Part of Lot 21, Concession 3	Barrie ON	
CA	Lion's Gate Subdivision	Part of Lot 21, Concession 3	Barrie ON	
CA	Estates of Little Lake Inc.	Part of Lot 20, Concession 3	Barrie ON	
CA	GLENRONAN INVESTMENTS LIMITED	SPERLING DR./S.W.M.	BARRIE CITY ON	
CA	SIMCOE COUNTRY ROMAN CATHOLIC SCHOOL BRD	CUNDLES RD. E. EXT.	BARRIE CITY ON	
CA	Petro-Canada Inc.		Barrie ON	
CONV	LOBLAWS SUPERMARKETS LIMITED		ON	
CONV	A.B.S. WOODWORKING LTD.		ON	
DTNK	SUNCOR ENERGY PRODUCTS INC	HWY 400	BARRIE ON	
DTNK	SUNCOR ENERGY PRODUCTS INC	HWY 400	BARRIE ON	
DTNK	SUNCOR ENERGY PRODUCTS INC	HWY 400 BARRIE N1R 6J2 ON CA	ON	
DTNK	SUNCOR ENERGY PRODUCTS INC	HWY 400 BARRIE N1R 6J2 ON CA	ON	
DTNK	SUNCOR ENERGY PRODUCTS INC	HWY 400 BARRIE N1R 6J2 ON CA	ON	
DTNK	SUNCOR ENERGY PRODUCTS INC	HWY 400 BARRIE N1R 6J2 ON CA	ON	
DTNK	SUNCOR ENERGY PRODUCTS INC	HWY 400 BARRIE N1R 6J2 ON CA	ON	
DTNK	SUNCOR ENERGY PRODUCTS INC	HWY 400 BARRIE N1R 6J2 ON CA	ON	
DTNK	SUNCOR ENERGY PRODUCTS INC	HWY 400 BARRIE N1R 6J2 ON CA	ON	
DTNK	SUNCOR ENERGY PRODUCTS INC	HWY 400 BARRIE N1R 6J2 ON CA	ON	
DTNK		HWY 400 NORTHBOUND	BARRIE ON	L4N 8X8
EBR	City of Barrie	Lot 21, Concession 3, City of Barrie CITY OF BARRIE	ON	
EHS		Hwy 400	Barrie ON	
EHS		Not Assigned- St. Vincent Street	Barrie ON	

FST	SUNCOR ENERGY PRODUCTS INC	HWY 400 BARRIE N1R 6J2 ON CA	ON
FST	SUNCOR ENERGY PRODUCTS INC	HWY 400 BARRIE N1R 6J2 ON CA	ON
FST	CTC KDL FUELCO LP	HWY 400 NORTHBOUND BARRIE L4N 8X8 ON CA	ON
FST	CTC KDL FUELCO LP	HWY 400 NORTHBOUND BARRIE L4N 8X8 ON CA	ON
FST	CTC KDL FUELCO LP	HWY 400 NORTHBOUND BARRIE L4N 8X8 ON CA	ON
FST	SUNCOR ENERGY PRODUCTS INC	HWY 400 BARRIE N1R 6J2 ON CA	ON
FST	SUNCOR ENERGY PRODUCTS INC	HWY 400 BARRIE N1R 6J2 ON CA	ON
FST	SUNCOR ENERGY PRODUCTS INC	HWY 400 BARRIE N1R 6J2 ON CA	ON
FST	SUNCOR ENERGY PRODUCTS INC	HWY 400 BARRIE N1R 6J2 ON CA	ON
FST	SUNCOR ENERGY PRODUCTS INC	HWY 400 BARRIE N1R 6J2 ON CA	ON
FST	SUNCOR ENERGY PRODUCTS INC	HWY 400 BARRIE N1R 6J2 ON CA	ON
FST	SUNCOR ENERGY PRODUCTS INC	HWY 400 BARRIE N1R 6J2 ON CA	ON
PRT	SERVICO LTD DIV OF PETRO CANADA INC	HWY 400	BARRIE ON
PRT	107231 ONTARIO INC GARY MCCracken	HWY 400 NORTHBOUND	BARRIE ON
PRT	SERVICO LTD DIV OF PETRO CANADA INC	HWY 400	BARRIE ON
SPL	MVA South Bnd 400 just North of Bayfield<UNOFFICIAL>	South Bound 400	Barrie ON
SPL	BARRIE, CITY OF	LITTLE LAKE AREA, ST. VINCENT ST. NORTH OF CUNDLES STREET. SANITARY SEWER	BARRIE CITY ON
SPL	Day & Ross Inc.	Highway 400 - Southbound	Barrie ON
SPL	The Corporation of the City of Barrie	From Ferris Lane/Bayfield St to Cundles St, then to Carleton St and back to Ferr	Barrie ON
SPL	BFI Canada Inc.		Barrie ON
SPL	BFI Canada Inc.	Multiple Roadways	Barrie ON
SPL	BFI Canada Inc.		Barrie ON
SPL	BFI Canada Inc.		Barrie ON

SPL	BFI Canada Inc.		Barrie ON
SPL	BFI Canada Inc.	Various locations	Barrie ON
SPL	BFI Canada Inc.		Barrie ON
SPL	BFI Canada Inc.		Barrie ON
SPL		St. Vincent Street	Barrie ON
SPL	TRANSPORT TRUCK	HWY #400 AT MAIN EXTENSION MOTOR VEHICLE (OPERATING FLUID)	BARRIE CITY ON
SPL	PETRO-CANADA	TANK TRUCK (CARGO)	COLBORNE VILL. ON
SPL	PETRO-CANADA	PETRO CANADA BULK PLANT UNDERGROUND STORAGE TANK BULK PLANT/TERMINAL	COLBORNE VILL. ON
SPL	PETRO-CANADA	DIESEL OIL TANK INGROUND SERVICE STATION	BARRIE CITY ON
SPL	PROVOST BULK CARRIERS INC.	PETROCANADA BULK STATION TANK TRUCK (CARGO)	COLBORNE VILL. ON
SPL	WIMPEY	NEW SUBDIVISION ST. VINCENT ST. AREA PORTABLE FUEL STORAGE TANK	BARRIE CITY ON
SPL	PETRO-CANADA	BULK TREMINAL BULK PLANT/TERMINAL	COLBORNE VILL. ON
SPL	KINGSWAY TRANSPORTS LTD.	400 RAMP LEADING TO MACDONALD REST. TRANSPORT TRUCK (CARGO)	BARRIE CITY ON
SPL	Zehrs #510<UNOFFICIAL>		Barrie ON
WWIS		lot 21 con 4	ON
WWIS		lot 21	ON
WWIS		lot 20	ON
WWIS		lot 20	ON
WWIS		lot 20	ON
WWIS		lot 20	ON
WWIS		lot 21	ON

Unplottable Report

Site: ROSE HOMES LIMITED
LIVINGSTONE STREET BARRIE CITY ON

Database:
CA

Certificate #: 3-1506-89-
Application Year: 89
Issue Date: 8/1/1989
Approval Type: Municipal sewage
Status: Approved
Application Type:
Client Name:
Client Address:
Client City:
Client Postal Code:
Project Description:
Contaminants:
Emission Control:

Site: SIMCOE COUNTY ROMAN CATHOLIC SEP. SCHOOL
CUNDLES RD. E. BARRIE CITY ON

Database:
CA

Certificate #: 3-0066-89-
Application Year: 89
Issue Date: 1/26/1989
Approval Type: Municipal sewage
Status: Approved
Application Type:
Client Name:
Client Address:
Client City:
Client Postal Code:
Project Description:
Contaminants:
Emission Control:

Site: SIMCOE COUNTY ROMAN CATHOLIC SCHOOL BRD.
CUNDLES RD. E. BARRIE CITY ON

Database:
CA

Certificate #: 3-2275-88-
Application Year: 88
Issue Date: 10/11/1989
Approval Type: Municipal sewage
Status: Cancelled
Application Type:
Client Name:
Client Address:
Client City:
Client Postal Code:
Project Description:
Contaminants:
Emission Control:

Site: LOBLAW PROPERTIES LIMITED
ZEHR'S FOOD STORE, SIMCOE CENTRE BARRIE CITY ON

Database:
CA

Certificate #: 8-1268-97-

Application Year: 97
Issue Date: 11/21/1997
Approval Type: Industrial air
Status: Cancelled
Application Type:
Client Name:
Client Address:
Client City:
Client Postal Code:
Project Description:
Contaminants:
Emission Control:

Site: L.D.C.M. INVESTMENTS LTD. EASEMENT
ST. VINCENT STREET BARRIE CITY ON

Database:
CA

Certificate #: 3-2197-88-
Application Year: 88
Issue Date: 11/25/1988
Approval Type: Municipal sewage
Status: Approved
Application Type:
Client Name:
Client Address:
Client City:
Client Postal Code:
Project Description:
Contaminants:
Emission Control:

Site: L.D.C.M. INVESTMENTS LIMITED CARDINAL ST
CUNDLES EAST SECONDARY PLAN BARRIE CITY ON

Database:
CA

Certificate #: 3-0563-88-
Application Year: 88
Issue Date: 6/1/1988
Approval Type: Municipal sewage
Status: Approved
Application Type:
Client Name:
Client Address:
Client City:
Client Postal Code:
Project Description:
Contaminants:
Emission Control:

Site: GLENRONAN INVESTMENTS LIMITED
SPERLING DR. BARRIE CITY ON

Database:
CA

Certificate #: 3-0622-88-
Application Year: 88
Issue Date: 5/13/1988
Approval Type: Municipal sewage
Status: Approved
Application Type:
Client Name:
Client Address:
Client City:
Client Postal Code:
Project Description:
Contaminants:
Emission Control:

Site: P.U.C. BARRIE
CUNDLES ROAD EAST REHAB. BARRIE ON

Database:
CA

Certificate #: 7-0775-98-
Application Year: 98
Issue Date: 8/10/1998
Approval Type: Municipal water
Status: Approved
Application Type:
Client Name:
Client Address:
Client City:
Client Postal Code:
Project Description:
Contaminants:
Emission Control:

Site: P.U.C. BARRIE CITY
ST. VINCENT ST. BARRIE CITY ON

Database:
CA

Certificate #: 7-0160-89-
Application Year: 89
Issue Date: 3/23/1989
Approval Type: Municipal water
Status: Approved
Application Type:
Client Name:
Client Address:
Client City:
Client Postal Code:
Project Description:
Contaminants:
Emission Control:

Site: SIMCOE COUNTY ROMAN CATHOLIC SEP. SCHOOL
N. SIDE OF CUNDLES RD. E. BARRIE CITY ON

Database:
CA

Certificate #: 7-1936-88-
Application Year: 88
Issue Date: 10/11/1989
Approval Type: Municipal water
Status: Cancelled
Application Type:
Client Name:
Client Address:
Client City:
Client Postal Code:
Project Description:
Contaminants:
Emission Control:

Site: SIMCOE COUNTY R.C. SEP. SCH. BOARD
SPERLING DR., S.W. MANAGEMENT BARRIE CITY ON

Database:
CA

Certificate #: 3-0773-93-
Application Year: 93
Issue Date: 8/17/1993
Approval Type: Municipal sewage
Status: Revised
Application Type:
Client Name:
Client Address:

Client City:
Client Postal Code:
Project Description:
Contaminants:
Emission Control:

Site: GLENRONAN INVESTMENTS LTD.
SPERLING DR. BARRIE CITY ON

Database:
CA

Certificate #: 7-0548-88-
Application Year: 88
Issue Date: 5/13/1988
Approval Type: Municipal water
Status: Approved
Application Type:
Client Name:
Client Address:
Client City:
Client Postal Code:
Project Description:
Contaminants:
Emission Control:

Site: NORTH MECHANICAL
CUNDLES RD. BARRIE CITY ON

Database:
CA

Certificate #: 7-0477-86-
Application Year: 86
Issue Date: 6/13/1986
Approval Type: Municipal water
Status: Approved
Application Type:
Client Name:
Client Address:
Client City:
Client Postal Code:
Project Description:
Contaminants:
Emission Control:

Site: GLENRONAN INVESTMENTS LIMITED
SPERLING DR. RELOCATION BARRIE CITY ON

Database:
CA

Certificate #: 3-0901-93-
Application Year: 93
Issue Date: 8/17/1993
Approval Type: Municipal sewage
Status: Approved
Application Type:
Client Name:
Client Address:
Client City:
Client Postal Code:
Project Description:
Contaminants:
Emission Control:

Site: LOBLAW PROPERTIES LIMITED
ZEHR'S FOOD STORE, SIMCOE CENTRE BARRIE CITY ON

Database:
CA

Certificate #: 8-1269-97-
Application Year: 97

Issue Date: 12/9/1997
Approval Type: Industrial air
Status: Approved
Application Type:
Client Name:
Client Address:
Client City:
Client Postal Code:
Project Description: COMMERCIAL KITCHEN EXHAUST SYSTEM
Contaminants: Odour/Fumes
Emission Control: No Controls

Site: *Lion's Gate Subdivision*
Part of Lot 21, Concession 3 Barrie ON

Database:
CA

Certificate #: 8835-56AMA9
Application Year: 02
Issue Date: 1/15/02
Approval Type: Municipal & Private sewage
Status: Approved
Application Type: New Certificate of Approval
Client Name: Barrie Development Corporation
Client Address: 27 Clapperton Street, Unit 300
Client City: Barrie
Client Postal Code: L4M 4S9
Project Description: storm and sanitary sewer construction
Contaminants:
Emission Control:

Site: *Lion's Gate Subdivision*
Part of Lot 21, Concession 3 Barrie ON

Database:
CA

Certificate #: 7327-56NQQE
Application Year: 02
Issue Date: 3/1/02
Approval Type: Municipal & Private sewage
Status: Approved
Application Type: New Certificate of Approval
Client Name: Barrie Development Corporation
Client Address: 27 Clapperton Street, Unit 300
Client City: Barrie
Client Postal Code: L4M 4S9
Project Description: This application is for approval to construct a storm water management facility on the east portion of the LFM Subdivision, on the north side of Lions Gate Boulevard approximately 200 metres north of Cundles Road East.
Contaminants:
Emission Control:

Site: *Lion's Gate Subdivision*
Part of Lot 21, Concession 3 Barrie ON

Database:
CA

Certificate #: 3312-56AMML
Application Year: 02
Issue Date: 1/15/02
Approval Type: Municipal & Private water
Status: Approved
Application Type: New Certificate of Approval
Client Name: Barrie Development Corporation
Client Address: 27 Clapperton Street, Unit 300
Client City: Barrie
Client Postal Code: L4M 4S9
Project Description: watermain construction
Contaminants:
Emission Control:

Site: *Estates of Little Lake Inc.
Part of Lot 20, Concession 3 Barrie ON*

Database:
CA

Certificate #: 7284-6QGJEQ
Application Year: 2006
Issue Date: 6/13/2006
Approval Type: Municipal and Private Sewage Works
Status: Approved
Application Type:
Client Name:
Client Address:
Client City:
Client Postal Code:
Project Description:
Contaminants:
Emission Control:

Site: *GLENRONAN INVESTMENTS LIMITED
SPERLING DR./S.W.M. BARRIE CITY ON*

Database:
CA

Certificate #: 3-1480-92-
Application Year: 92
Issue Date: 11/24/1992
Approval Type: Municipal sewage
Status: Approved
Application Type:
Client Name:
Client Address:
Client City:
Client Postal Code:
Project Description:
Contaminants:
Emission Control:

Site: *SIMCOE COUNTRY ROMAN CATHOLIC SCHOOL BRD
CUNDLES RD. E. EXT. BARRIE CITY ON*

Database:
CA

Certificate #: 7-1706-88-
Application Year: 88
Issue Date: 12/29/1988
Approval Type: Municipal water
Status: Cancelled
Application Type:
Client Name:
Client Address:
Client City:
Client Postal Code:
Project Description:
Contaminants:
Emission Control:

Site: *Petro-Canada Inc.
Barrie ON*

Database:
CA

Certificate #: 0636-6G2LE8
Application Year: 2005
Issue Date: 9/8/2005
Approval Type: Industrial Sewage Works
Status: Approved
Application Type:
Client Name:
Client Address:

Client City:
Client Postal Code:
Project Description:
Contaminants:
Emission Control:

Site: LOBLAWS SUPERMARKETS LIMITED
ON

Database:
CONV

File No:
Crown Brief No: 02-0108-0749
Court Location:
Publication City:
Publication Title:
Act:
Act(s):
First Matter:
Second Matter:
Investigation 1:
Investigation 2:
Penalty Imposed:
Description: STORE AND DISPLAY PESTICIDE IN MANNER LIKELY TO BRING IT INTO CONTACT WITH FOOD.
Background:
URL:

Additional Details

Publication Date:
Count: 1
Act: PA
Regulation: 914
Section: 125(C)
Act/Regulation/Section: PA 914 125(C)
Date of Offence:
Date of Conviction:
Date Charged: 3/24/2003
Charge Disposition: FINED
Fine: \$7000
Synopsis:

Site: A.B.S. WOODWORKING LTD.
ON

Database:
CONV

File No:
Crown Brief No: 01-0021-0402
Court Location:
Publication City:
Publication Title:
Act:
Act(s):
First Matter:
Second Matter:
Investigation 1:
Investigation 2:
Penalty Imposed:
Description: DISCHARGE OF DUST INTO THE NATURAL ENVIRONMENT LIKELY TO CAUSE AN ADVERSE EFFECT TO THE ENVIRONMENT.
Background:
URL:

Additional Details

Publication Date:
Count: 1
Act: EPA

Regulation:
Section: 14 (1)
Act/Regulation/Section: EPA 14 (1)
Date of Offence:
Date of Conviction:
Date Charged: 3/17/2003
Charge Disposition: FINED
Fine: \$15,000.00
Synopsis:

Site: SUNCOR ENERGY PRODUCTS INC
HWY 400 BARRIE ON

Database:
DTNK

**Delisted Expired Fuel Safety
Facilities**

Instance No:	9625825	Expired Date:	
Status:	EXPIRED	Max Hazard Rank:	
Instance ID:	391434	Facility Location:	
Instance Type:	FS Facility	Facility Type:	
Instance Creation Dt:		Fuel Type 2:	
Instance Install Dt:		Fuel Type 3:	
Item Description:		Panam Related:	
Manufacturer:		Panam Venue Nm:	
Model:		External Identifier:	
Serial No:		Item:	
ULC Standard:		Piping Steel:	
Quantity:		Piping Galvanized:	
Unit of Measure:		Tank Single Wall St:	
Overfill Prot Type:		Piping Underground:	
Creation Date:		Tank Underground:	
Next Periodic Str DT:		Source:	
TSSA Base Sched Cycle 2:			
TSSAMax Hazard Rank 1:			
TSSA Risk Based Periodic Yn:			
TSSA Volume of Directives:			
TSSA Periodic Exempt:			
TSSA Statutory Interval:			
TSSA Recd Insp Interva:			
TSSA Recd Tolerance:			
TSSA Program Area:			
TSSA Program Area 2:			
Description:	FS Propane Refill Cntr - Cylr Fill		
Original Source:	EXP		
Record Date:	Up to Mar 2012		

Site: SUNCOR ENERGY PRODUCTS INC
HWY 400 BARRIE ON

Database:
DTNK

**Delisted Expired Fuel Safety
Facilities**

Instance No:	11139100	Expired Date:	
Status:	EXPIRED	Max Hazard Rank:	
Instance ID:	70582	Facility Location:	
Instance Type:	FS Piping	Facility Type:	
Instance Creation Dt:		Fuel Type 2:	
Instance Install Dt:		Fuel Type 3:	
Item Description:		Panam Related:	
Manufacturer:		Panam Venue Nm:	
Model:		External Identifier:	
Serial No:		Item:	
ULC Standard:		Piping Steel:	
Quantity:		Piping Galvanized:	

Unit of Measure:
Overfill Prot Type:
Creation Date:
Next Periodic Str DT:
TSSA Base Sched Cycle 2:
TSSAMax Hazard Rank 1:
TSSA Risk Based Periodic Yn:
TSSA Volume of Directives:
TSSA Periodic Exempt:
TSSA Statutory Interval:
TSSA Recd Insp Interva:
TSSA Recd Tolerance:
TSSA Program Area:
TSSA Program Area 2:
Description: FS Piping
Original Source: EXP
Record Date: Up to Mar 2012

Tank Single Wall St:
Piping Underground:
Tank Underground:
Source:

Site: SUNCOR ENERGY PRODUCTS INC
HWY 400 BARRIE N1R 6J2 ON CA ON

Database:
DTNK

**Delisted Expired Fuel Safety
Facilities**

Instance No:	10556484	Expired Date:	
Status:	EXPIRED	Max Hazard Rank:	NULL
Instance ID:		Facility Location:	HWY 400 BARRIE N1R 6J2 ON CA
Instance Type:		Facility Type:	FS LIQUID FUEL TANK
Instance Creation Dt:	10/2/1989	Fuel Type 2:	NULL
Instance Install Dt:	10/2/1989	Fuel Type 3:	NULL
Item Description:	FS Liquid Fuel Tank	Panam Related:	NULL
Manufacturer:	NULL	Panam Venue Nm:	NULL
Model:	NULL	External Identifier:	NULL
Serial No:	NULL	Item:	
ULC Standard:	NULL	Piping Steel:	
Quantity:	1	Piping Galvanized:	
Unit of Measure:	EA	Tank Single Wall St:	
Overfill Prot Type:	NULL	Piping Underground:	
Creation Date:	7/5/2009 1:19:43 AM	Tank Underground:	
Next Periodic Str DT:	NULL	Source:	FS Liquid Fuel Tank
TSSA Base Sched Cycle 2:	NULL		
TSSAMax Hazard Rank 1:	NULL		
TSSA Risk Based Periodic Yn:	NULL		
TSSA Volume of Directives:	NULL		
TSSA Periodic Exempt:	NULL		
TSSA Statutory Interval:	NULL		
TSSA Recd Insp Interva:	NULL		
TSSA Recd Tolerance:	NULL		
TSSA Program Area:	NULL		
TSSA Program Area 2:	NULL		
Description:	UNDERGROUND TANK		
Original Source:	EXP		
Record Date:	31-JUL-2020		

Site: SUNCOR ENERGY PRODUCTS INC
HWY 400 BARRIE N1R 6J2 ON CA ON

Database:
DTNK

**Delisted Expired Fuel Safety
Facilities**

Instance No:	10556769	Expired Date:	
Status:	EXPIRED	Max Hazard Rank:	NULL
Instance ID:		Facility Location:	HWY 400 BARRIE N1R 6J2 ON CA
Instance Type:		Facility Type:	FS LIQUID FUEL TANK

Instance Creation Dt:	10/2/1989	Fuel Type 2:	NULL
Instance Install Dt:	10/2/1989	Fuel Type 3:	NULL
Item Description:	FS Liquid Fuel Tank	Panam Related:	NULL
Manufacturer:	NULL	Panam Venue Nm:	NULL
Model:	NULL	External Identifier:	NULL
Serial No:	NULL	Item:	
ULC Standard:	NULL	Piping Steel:	
Quantity:	1	Piping Galvanized:	
Unit of Measure:	EA	Tank Single Wall St:	
Overfill Prot Type:	NULL	Piping Underground:	
Creation Date:	7/5/2009 1:19:53 AM	Tank Underground:	
Next Periodic Str DT:	NULL	Source:	FS Liquid Fuel Tank
TSSA Base Sched Cycle 2:	NULL		
TSSAMax Hazard Rank 1:	NULL		
TSSA Risk Based Periodic Yn:	NULL		
TSSA Volume of Directives:	NULL		
TSSA Periodic Exempt:	NULL		
TSSA Statutory Interval:	NULL		
TSSA Recd Insp Interva:	NULL		
TSSA Recd Tolerance:	NULL		
TSSA Program Area:	NULL		
TSSA Program Area 2:	NULL		
Description:	UNDERGROUND TANK		
Original Source:	EXP		
Record Date:	31-JUL-2020		

Site: SUNCOR ENERGY PRODUCTS INC
HWY 400 BARRIE N1R 6J2 ON CA ON

Database:
DTNK

**Delisted Expired Fuel Safety
Facilities**

Instance No:	10556606	Expired Date:	
Status:	EXPIRED	Max Hazard Rank:	NULL
Instance ID:		Facility Location:	HWY 400 BARRIE N1R 6J2 ON CA
Instance Type:		Facility Type:	FS LIQUID FUEL TANK
Instance Creation Dt:	10/2/1989	Fuel Type 2:	NULL
Instance Install Dt:	10/2/1989	Fuel Type 3:	NULL
Item Description:	FS Liquid Fuel Tank	Panam Related:	NULL
Manufacturer:	NULL	Panam Venue Nm:	NULL
Model:	NULL	External Identifier:	NULL
Serial No:	NULL	Item:	
ULC Standard:	NULL	Piping Steel:	
Quantity:	1	Piping Galvanized:	
Unit of Measure:	EA	Tank Single Wall St:	
Overfill Prot Type:	NULL	Piping Underground:	
Creation Date:	7/5/2009 1:19:51 AM	Tank Underground:	
Next Periodic Str DT:	NULL	Source:	FS Liquid Fuel Tank
TSSA Base Sched Cycle 2:	NULL		
TSSAMax Hazard Rank 1:	NULL		
TSSA Risk Based Periodic Yn:	NULL		
TSSA Volume of Directives:	NULL		
TSSA Periodic Exempt:	NULL		
TSSA Statutory Interval:	NULL		
TSSA Recd Insp Interva:	NULL		
TSSA Recd Tolerance:	NULL		
TSSA Program Area:	NULL		
TSSA Program Area 2:	NULL		
Description:	UNDERGROUND TANK		
Original Source:	EXP		
Record Date:	31-JUL-2020		

Site: SUNCOR ENERGY PRODUCTS INC
HWY 400 BARRIE N1R 6J2 ON CA ON

Database:
DTNK

**Delisted Expired Fuel Safety
Facilities**

Instance No:	10556524	Expired Date:	
Status:	EXPIRED	Max Hazard Rank:	NULL
Instance ID:		Facility Location:	HWY 400 BARRIE N1R 6J2 ON CA
Instance Type:		Facility Type:	FS LIQUID FUEL TANK
Instance Creation Dt:	10/2/1989	Fuel Type 2:	NULL
Instance Install Dt:	10/2/1989	Fuel Type 3:	NULL
Item Description:	FS Liquid Fuel Tank	Panam Related:	NULL
Manufacturer:	NULL	Panam Venue Nm:	NULL
Model:	NULL	External Identifier:	NULL
Serial No:	NULL	Item:	
ULC Standard:	NULL	Piping Steel:	
Quantity:	1	Piping Galvanized:	
Unit of Measure:	EA	Tank Single Wall St:	
Overfill Prot Type:	NULL	Piping Underground:	
Creation Date:	7/5/2009 1:19:46 AM	Tank Underground:	
Next Periodic Str DT:	NULL	Source:	FS Liquid Fuel Tank
TSSA Base Sched Cycle 2:	NULL		
TSSAMax Hazard Rank 1:	NULL		
TSSA Risk Based Periodic Yn:	NULL		
TSSA Volume of Directives:	NULL		
TSSA Periodic Exempt:	NULL		
TSSA Statutory Interval:	NULL		
TSSA Recd Insp Interva:	NULL		
TSSA Recd Tolerance:	NULL		
TSSA Program Area:	NULL		
TSSA Program Area 2:	NULL		
Description:	UNDERGROUND TANK		
Original Source:	EXP		
Record Date:	31-JUL-2020		

Site: SUNCOR ENERGY PRODUCTS INC
HWY 400 BARRIE N1R 6J2 ON CA ON

Database:
DTNK

**Delisted Expired Fuel Safety
Facilities**

Instance No:	10556726	Expired Date:	
Status:	EXPIRED	Max Hazard Rank:	NULL
Instance ID:		Facility Location:	HWY 400 BARRIE N1R 6J2 ON CA
Instance Type:		Facility Type:	FS LIQUID FUEL TANK
Instance Creation Dt:	10/2/1989	Fuel Type 2:	NULL
Instance Install Dt:	10/2/1989	Fuel Type 3:	NULL
Item Description:	FS Liquid Fuel Tank	Panam Related:	NULL
Manufacturer:	NULL	Panam Venue Nm:	NULL
Model:	NULL	External Identifier:	NULL
Serial No:	NULL	Item:	
ULC Standard:	NULL	Piping Steel:	
Quantity:	1	Piping Galvanized:	
Unit of Measure:	EA	Tank Single Wall St:	
Overfill Prot Type:	NULL	Piping Underground:	
Creation Date:	7/5/2009 1:19:46 AM	Tank Underground:	
Next Periodic Str DT:	NULL	Source:	FS Liquid Fuel Tank
TSSA Base Sched Cycle 2:	NULL		
TSSAMax Hazard Rank 1:	NULL		
TSSA Risk Based Periodic Yn:	NULL		
TSSA Volume of Directives:	NULL		
TSSA Periodic Exempt:	NULL		
TSSA Statutory Interval:	NULL		
TSSA Recd Insp Interva:	NULL		
TSSA Recd Tolerance:	NULL		
TSSA Program Area:	NULL		
TSSA Program Area 2:	NULL		

Description: UNDERGROUND TANK
Original Source: EXP
Record Date: 31-JUL-2020

Site: SUNCOR ENERGY PRODUCTS INC
HWY 400 BARRIE N1R 6J2 ON CA ON

Database:
DTNK

**Delisted Expired Fuel Safety
Facilities**

Instance No:	10556686	Expired Date:	
Status:	EXPIRED	Max Hazard Rank:	NULL
Instance ID:		Facility Location:	HWY 400 BARRIE N1R 6J2 ON CA
Instance Type:		Facility Type:	FS LIQUID FUEL TANK
Instance Creation Dt:	10/2/1989	Fuel Type 2:	NULL
Instance Install Dt:	10/2/1989	Fuel Type 3:	NULL
Item Description:	FS Liquid Fuel Tank	Panam Related:	NULL
Manufacturer:	NULL	Panam Venue Nm:	NULL
Model:	NULL	External Identifier:	NULL
Serial No:	NULL	Item:	
ULC Standard:	NULL	Piping Steel:	
Quantity:	1	Piping Galvanized:	
Unit of Measure:	EA	Tank Single Wall St:	
Overfill Prot Type:	NULL	Piping Underground:	
Creation Date:	7/5/2009 1:19:43 AM	Tank Underground:	
Next Periodic Str DT:	NULL	Source:	FS Liquid Fuel Tank
TSSA Base Sched Cycle 2:	NULL		
TSSAMax Hazard Rank 1:	NULL		
TSSA Risk Based Periodic Yn:	NULL		
TSSA Volume of Directives:	NULL		
TSSA Periodic Exempt:	NULL		
TSSA Statutory Interval:	NULL		
TSSA Recd Insp Interva:	NULL		
TSSA Recd Tolerance:	NULL		
TSSA Program Area:	NULL		
TSSA Program Area 2:	NULL		
Description:	UNDERGROUND TANK		
Original Source:	EXP		
Record Date:	31-JUL-2020		

Site: SUNCOR ENERGY PRODUCTS INC
HWY 400 BARRIE N1R 6J2 ON CA ON

Database:
DTNK

**Delisted Expired Fuel Safety
Facilities**

Instance No:	10556649	Expired Date:	
Status:	EXPIRED	Max Hazard Rank:	NULL
Instance ID:		Facility Location:	HWY 400 BARRIE N1R 6J2 ON CA
Instance Type:		Facility Type:	FS LIQUID FUEL TANK
Instance Creation Dt:	10/2/1989	Fuel Type 2:	NULL
Instance Install Dt:	10/2/1989	Fuel Type 3:	NULL
Item Description:	FS Liquid Fuel Tank	Panam Related:	NULL
Manufacturer:	NULL	Panam Venue Nm:	NULL
Model:	NULL	External Identifier:	NULL
Serial No:	NULL	Item:	
ULC Standard:	NULL	Piping Steel:	
Quantity:	1	Piping Galvanized:	
Unit of Measure:	EA	Tank Single Wall St:	
Overfill Prot Type:	NULL	Piping Underground:	
Creation Date:	7/5/2009 1:19:49 AM	Tank Underground:	
Next Periodic Str DT:	NULL	Source:	FS Liquid Fuel Tank
TSSA Base Sched Cycle 2:	NULL		
TSSAMax Hazard Rank 1:	NULL		

TSSA Risk Based Periodic Yn: NULL
TSSA Volume of Directives: NULL
TSSA Periodic Exempt: NULL
TSSA Statutory Interval: NULL
TSSA Recd Insp Interva: NULL
TSSA Recd Tolerance: NULL
TSSA Program Area: NULL
TSSA Program Area 2: NULL
Description: UNDERGROUND TANK
Original Source: EXP
Record Date: 31-JUL-2020

Site: SUNCOR ENERGY PRODUCTS INC
HWY 400 BARRIE N1R 6J2 ON CA ON

Database:
DTNK

**Delisted Expired Fuel Safety
Facilities**

Instance No:	10556563	Expired Date:	
Status:	EXPIRED	Max Hazard Rank:	NULL
Instance ID:		Facility Location:	HWY 400 BARRIE N1R 6J2 ON CA
Instance Type:		Facility Type:	FS LIQUID FUEL TANK
Instance Creation Dt:	10/2/1989	Fuel Type 2:	NULL
Instance Install Dt:	10/2/1989	Fuel Type 3:	NULL
Item Description:	FS Liquid Fuel Tank	Panam Related:	NULL
Manufacturer:	NULL	Panam Venue Nm:	NULL
Model:	NULL	External Identifier:	NULL
Serial No:	NULL	Item:	
ULC Standard:	NULL	Piping Steel:	
Quantity:	1	Piping Galvanized:	
Unit of Measure:	EA	Tank Single Wall St:	
Overfill Prot Type:	NULL	Piping Underground:	
Creation Date:	7/5/2009 1:19:53 AM	Tank Underground:	
Next Periodic Str DT:	NULL	Source:	FS Liquid Fuel Tank
TSSA Base Sched Cycle 2:	NULL		
TSSAMax Hazard Rank 1:	NULL		
TSSA Risk Based Periodic Yn:	NULL		
TSSA Volume of Directives:	NULL		
TSSA Periodic Exempt:	NULL		
TSSA Statutory Interval:	NULL		
TSSA Recd Insp Interva:	NULL		
TSSA Recd Tolerance:	NULL		
TSSA Program Area:	NULL		
TSSA Program Area 2:	NULL		
Description:	UNDERGROUND TANK		
Original Source:	EXP		
Record Date:	31-JUL-2020		

Site: HWY 400 NORTHBOUND BARRIE ON L4N 8X8

Database:
DTNK

Delisted Fuel Storage Tank

Instance No:	64582027	Creation Date:	
Status:	Active	Overfill Prot Type:	
Instance Type:		Facility Location:	
Fuel Type:		Piping SW Steel:	0
Cont Name:		Piping SW Galvan:	0
Capacity:		Tanks SW Steel:	0
Tank Material:		Piping Underground:	5
Corrosion Prot:		No Underground:	3
Tank Type:		Max Hazard Rank:	
Install Year:		Max Hazard Rank 1:	
Facility Type:		Nxt Period Start Dt:	

Device Installed Loc:
Fuel Type 2:
Fuel Type 3:
Item: FS GASOLINE STATION - SPLIT SERVE
Item Description:
Model:
Description:
Instance Creation Dt:
Instance Install Dt:
Manufacturer:
Serial No:
ULC Standard:
Quantity:
Unit of Measure:
Parent Fac Type:
TSSA Base Sched Cycle 1:
TSSA Base Sched Cycle 2:
Original Source: FST
Record Date: 31-MAY-2021

Program Area 1:
Program Area 2:
Nxt Period Strt Dt 2:
Risk Based Periodic:
Vol of Directives:
Years in Service:
Created Date:
Federal Device:
Periodic Exempt:
Statutory Interval:
Rcomnd Insp Interval:
Recommended Toler:
Panam Venue Name:
External Identifier:

Site: **City of Barrie**
Lot 21, Concession 3, City of Barrie CITY OF BARRIE ON

Database:
EBR

EBR Registry No: 011-1403
Ministry Ref No: MNR INST 68/10
Notice Type: Instrument Decision
Notice Stage:
Notice Date: February 24, 2012
Proposal Date: October 08, 2010
Year: 2010
Instrument Type: (ESA s.17(2) (c)) - Permit for activities with conditions to achieve overall benefit to the species
Off Instrument Name:
Posted By:
Company Name: City of Barrie
Site Address:
Location Other:
Proponent Name:
Proponent Address: 70 Collier Street, Barrie Ontario, Canada L4M 4T5
Comment Period:
URL:

Decision Posted:
Exception Posted:
Section:
Act 1:
Act 2:
Site Location Map:

Site Location Details:

Lot 21, Concession 3, City of Barrie CITY OF BARRIE

Site: **Hwy 400 Barrie ON**

Database:
EHS

Order No: 20070427036
Status: C
Report Type: CAN - Custom Report
Report Date: 5/7/2007
Date Received: 4/27/2007
Previous Site Name:
Lot/Building Size:
Additional Info Ordered: Fire Insur. Maps And /or Site Plans; Aerials Photos
Nearest Intersection:
Municipality:
Client Prov/State:
Search Radius (km): 0.25
X:
Y:

Site: **Not Assigned- St. Vincent Street Barrie ON**

Database:
EHS

Order No: 20030326010
Status: C
Report Type: Site Report
Report Date: 3/28/03
Nearest Intersection: Cundles Street & St. Vincent
Municipality: City of Barrie
Client Prov/State: ON
Search Radius (km): 0.25

Date Received: 3/26/03 X: -79.6894
Previous Site Name: Y: 44.412278
Lot/Building Size:
Additional Info Ordered:

Site: SUNCOR ENERGY PRODUCTS INC
HWY 400 BARRIE N1R 6J2 ON CA ON

Database:
FST

Instance No:	10556726	Manufacturer:	
Status:		Serial No:	
Cont Name:		Ulc Standard:	
Instance Type:	FS Liquid Fuel Tank	Quantity:	
Item:		Unit of Measure:	
Item Description:	FS Liquid Fuel Tank	Fuel Type:	Gasoline
Tank Type:	Single Wall UST	Fuel Type2:	NULL
Install Date:	10/2/1989	Fuel Type3:	NULL
Install Year:	1988	Piping Steel:	
Years in Service:		Piping Galvanized:	
Model:	NULL	Tanks Single Wall St:	
Description:		Piping Underground:	
Capacity:	22700	No Underground:	
Tank Material:	Fiberglass (FRP)	Panam Related:	
Corrosion Protect:	Fiberglass	Panam Venue:	
Overfill Protect:			
Facility Type:	FS Liquid Fuel Tank		
Parent Facility Type:	FS GASOLINE STATION - FULL SERVE		
Facility Location:			
Device Installed Location:	HWY 400 BARRIE N1R 6J2 ON CA		

Liquid Fuel Tank Details

Overfill Protection:
Owner Account Name: SUNCOR ENERGY PRODUCTS INC
Item: FS LIQUID FUEL TANK

Site: SUNCOR ENERGY PRODUCTS INC
HWY 400 BARRIE N1R 6J2 ON CA ON

Database:
FST

Instance No:	10556649	Manufacturer:	
Status:		Serial No:	
Cont Name:		Ulc Standard:	
Instance Type:	FS Liquid Fuel Tank	Quantity:	
Item:		Unit of Measure:	
Item Description:	FS Liquid Fuel Tank	Fuel Type:	Gasoline
Tank Type:	Single Wall UST	Fuel Type2:	NULL
Install Date:	10/2/1989	Fuel Type3:	NULL
Install Year:	9999	Piping Steel:	
Years in Service:		Piping Galvanized:	
Model:	NULL	Tanks Single Wall St:	
Description:		Piping Underground:	
Capacity:	22700	No Underground:	
Tank Material:	Steel	Panam Related:	
Corrosion Protect:	Impressed Current	Panam Venue:	
Overfill Protect:			
Facility Type:	FS Liquid Fuel Tank		
Parent Facility Type:	FS GASOLINE STATION - FULL SERVE		
Facility Location:			
Device Installed Location:	HWY 400 BARRIE N1R 6J2 ON CA		

Liquid Fuel Tank Details

Overfill Protection:
Owner Account Name: SUNCOR ENERGY PRODUCTS INC
Item: FS LIQUID FUEL TANK

Site: CTC KDL FUELCO LP
HWY 400 NORTHBOUND BARRIE L4N 8X8 ON CA ON

Database:
FST

Instance No:	64582030	Manufacturer:	
Status:		Serial No:	
Cont Name:		Ulc Standard:	
Instance Type:	FS Liquid Fuel Tank	Quantity:	
Item:		Unit of Measure:	
Item Description:	FS Liquid Fuel Tank	Fuel Type:	Diesel
Tank Type:	Double Wall UST	Fuel Type2:	NULL
Install Date:	5/9/2013 9:40:33 AM	Fuel Type3:	NULL
Install Year:	2013	Piping Steel:	
Years in Service:		Piping Galvanized:	
Model:	NULL	Tanks Single Wall St:	
Description:		Piping Underground:	
Capacity:	50000	No Underground:	
Tank Material:	Fiberglass (FRP)	Panam Related:	
Corrosion Protect:	Fiberglass	Panam Venue:	
Overfill Protect:			
Facility Type:	FS Liquid Fuel Tank		
Parent Facility Type:	FS Gasoline Station - Split Serve		
Facility Location:			
Device Installed Location:	HWY 400 NORTHBOUND BARRIE L4N 8X8 ON CA		

Liquid Fuel Tank Details

Overfill Protection:
Owner Account Name: CTC KDL FUELCO LP
Item: FS LIQUID FUEL TANK

Site: CTC KDL FUELCO LP
HWY 400 NORTHBOUND BARRIE L4N 8X8 ON CA ON

Database:
FST

Instance No:	64582029	Manufacturer:	
Status:		Serial No:	
Cont Name:		Ulc Standard:	
Instance Type:	FS Liquid Fuel Tank	Quantity:	
Item:		Unit of Measure:	
Item Description:	FS Liquid Fuel Tank	Fuel Type:	Gasoline
Tank Type:	Double Wall UST	Fuel Type2:	Gasoline
Install Date:	5/9/2013 9:40:33 AM	Fuel Type3:	NULL
Install Year:	2013	Piping Steel:	
Years in Service:		Piping Galvanized:	
Model:	NULL	Tanks Single Wall St:	
Description:		Piping Underground:	
Capacity:	75000	No Underground:	
Tank Material:	Fiberglass (FRP)	Panam Related:	
Corrosion Protect:	Fiberglass	Panam Venue:	
Overfill Protect:			
Facility Type:	FS Liquid Fuel Tank		
Parent Facility Type:	FS Gasoline Station - Split Serve		
Facility Location:			
Device Installed Location:	HWY 400 NORTHBOUND BARRIE L4N 8X8 ON CA		

Liquid Fuel Tank Details

Overfill Protection:
Owner Account Name: CTC KDL FUELCO LP
Item: FS LIQUID FUEL TANK

Site: CTC KDL FUELCO LP
HWY 400 NORTHBOUND BARRIE L4N 8X8 ON CA ON

Database:
FST

Instance No:	64582028	Manufacturer:	
Status:		Serial No:	

Cont Name:		Ulc Standard:	
Instance Type:	FS Liquid Fuel Tank	Quantity:	
Item:		Unit of Measure:	
Item Description:	FS Liquid Fuel Tank	Fuel Type:	Gasoline
Tank Type:	Double Wall UST	Fuel Type2:	Gasoline
Install Date:	5/9/2013 9:40:33 AM	Fuel Type3:	NULL
Install Year:	2013	Piping Steel:	
Years in Service:		Piping Galvanized:	
Model:	NULL	Tanks Single Wall St:	
Description:		Piping Underground:	
Capacity:	75000	No Underground:	
Tank Material:	Fiberglass (FRP)	Panam Related:	
Corrosion Protect:	Fiberglass	Panam Venue:	
Overfill Protect:			
Facility Type:	FS Liquid Fuel Tank		
Parent Facility Type:	FS Gasoline Station - Split Serve		
Facility Location:			
Device Installed Location:	HWY 400 NORTHBOUND BARRIE L4N 8X8 ON CA		

Liquid Fuel Tank Details

Overfill Protection:
Owner Account Name: CTC KDL FUELCO LP
Item: FS LIQUID FUEL TANK

Site: SUNCOR ENERGY PRODUCTS INC
HWY 400 BARRIE N1R 6J2 ON CA ON

Database:
FST

Instance No:	10556606	Manufacturer:	
Status:		Serial No:	
Cont Name:		Ulc Standard:	
Instance Type:	FS Liquid Fuel Tank	Quantity:	
Item:		Unit of Measure:	
Item Description:	FS Liquid Fuel Tank	Fuel Type:	Gasoline
Tank Type:	Single Wall UST	Fuel Type2:	NULL
Install Date:	10/2/1989	Fuel Type3:	NULL
Install Year:	9999	Piping Steel:	
Years in Service:		Piping Galvanized:	
Model:	NULL	Tanks Single Wall St:	
Description:		Piping Underground:	
Capacity:	22700	No Underground:	
Tank Material:	Steel	Panam Related:	
Corrosion Protect:	Impressed Current	Panam Venue:	
Overfill Protect:			
Facility Type:	FS Liquid Fuel Tank		
Parent Facility Type:	FS GASOLINE STATION - FULL SERVE		
Facility Location:			
Device Installed Location:	HWY 400 BARRIE N1R 6J2 ON CA		

Liquid Fuel Tank Details

Overfill Protection:
Owner Account Name: SUNCOR ENERGY PRODUCTS INC
Item: FS LIQUID FUEL TANK

Site: SUNCOR ENERGY PRODUCTS INC
HWY 400 BARRIE N1R 6J2 ON CA ON

Database:
FST

Instance No:	10556563	Manufacturer:	
Status:		Serial No:	
Cont Name:		Ulc Standard:	
Instance Type:	FS Liquid Fuel Tank	Quantity:	
Item:		Unit of Measure:	
Item Description:	FS Liquid Fuel Tank	Fuel Type:	Gasoline
Tank Type:	Single Wall UST	Fuel Type2:	NULL
Install Date:	10/2/1989	Fuel Type3:	NULL

Install Year:	9999	Piping Steel:	
Years in Service:		Piping Galvanized:	
Model:	NULL	Tanks Single Wall St:	
Description:		Piping Underground:	
Capacity:	22700	No Underground:	
Tank Material:	Steel	Panam Related:	
Corrosion Protect:	Impressed Current	Panam Venue:	
Overfill Protect:			
Facility Type:	FS Liquid Fuel Tank		
Parent Facility Type:	FS GASOLINE STATION - FULL SERVE		
Facility Location:			
Device Installed Location:	HWY 400 BARRIE N1R 6J2 ON CA		

Liquid Fuel Tank Details

Overfill Protection:	
Owner Account Name:	SUNCOR ENERGY PRODUCTS INC
Item:	FS LIQUID FUEL TANK

Site: SUNCOR ENERGY PRODUCTS INC
HWY 400 BARRIE N1R 6J2 ON CA ON

Database:
FST

Instance No:	10556769	Manufacturer:	
Status:		Serial No:	
Cont Name:		Ulc Standard:	
Instance Type:	FS Liquid Fuel Tank	Quantity:	
Item:		Unit of Measure:	
Item Description:	FS Liquid Fuel Tank	Fuel Type:	Diesel
Tank Type:	Single Wall UST	Fuel Type2:	NULL
Install Date:	10/2/1989	Fuel Type3:	NULL
Install Year:	1988	Piping Steel:	
Years in Service:		Piping Galvanized:	
Model:	NULL	Tanks Single Wall St:	
Description:		Piping Underground:	
Capacity:	27200	No Underground:	
Tank Material:	Fiberglass (FRP)	Panam Related:	
Corrosion Protect:	Fiberglass	Panam Venue:	
Overfill Protect:			
Facility Type:	FS Liquid Fuel Tank		
Parent Facility Type:	FS GASOLINE STATION - FULL SERVE		
Facility Location:			
Device Installed Location:	HWY 400 BARRIE N1R 6J2 ON CA		

Liquid Fuel Tank Details

Overfill Protection:	
Owner Account Name:	SUNCOR ENERGY PRODUCTS INC
Item:	FS LIQUID FUEL TANK

Site: SUNCOR ENERGY PRODUCTS INC
HWY 400 BARRIE N1R 6J2 ON CA ON

Database:
FST

Instance No:	10556484	Manufacturer:	
Status:		Serial No:	
Cont Name:		Ulc Standard:	
Instance Type:	FS Liquid Fuel Tank	Quantity:	
Item:		Unit of Measure:	
Item Description:	FS Liquid Fuel Tank	Fuel Type:	Gasoline
Tank Type:	Single Wall UST	Fuel Type2:	NULL
Install Date:	10/2/1989	Fuel Type3:	NULL
Install Year:	9999	Piping Steel:	
Years in Service:		Piping Galvanized:	
Model:	NULL	Tanks Single Wall St:	
Description:		Piping Underground:	
Capacity:	22700	No Underground:	
Tank Material:	Steel	Panam Related:	

Corrosion Protect: Impressed Current **Panam Venue:**
Overfill Protect:
Facility Type: FS Liquid Fuel Tank
Parent Facility Type: FS GASOLINE STATION - FULL SERVE
Facility Location:
Device Installed Location: HWY 400 BARRIE N1R 6J2 ON CA

Liquid Fuel Tank Details

Overfill Protection:
Owner Account Name: SUNCOR ENERGY PRODUCTS INC
Item: FS LIQUID FUEL TANK

Site: SUNCOR ENERGY PRODUCTS INC
HWY 400 BARRIE N1R 6J2 ON CA ON

Database:
FST

Instance No:	10556686	Manufacturer:	
Status:		Serial No:	
Cont Name:		Ulc Standard:	
Instance Type:	FS Liquid Fuel Tank	Quantity:	
Item:		Unit of Measure:	
Item Description:	FS Liquid Fuel Tank	Fuel Type:	Gasoline
Tank Type:	Single Wall UST	Fuel Type2:	NULL
Install Date:	10/2/1989	Fuel Type3:	NULL
Install Year:	9999	Piping Steel:	
Years in Service:		Piping Galvanized:	
Model:	NULL	Tanks Single Wall St:	
Description:		Piping Underground:	
Capacity:	22700	No Underground:	
Tank Material:	Steel	Panam Related:	
Corrosion Protect:	Impressed Current	Panam Venue:	
Overfill Protect:			
Facility Type:	FS Liquid Fuel Tank		
Parent Facility Type:	FS GASOLINE STATION - FULL SERVE		
Facility Location:			
Device Installed Location:	HWY 400 BARRIE N1R 6J2 ON CA		

Liquid Fuel Tank Details

Overfill Protection:
Owner Account Name: SUNCOR ENERGY PRODUCTS INC
Item: FS LIQUID FUEL TANK

Site: SUNCOR ENERGY PRODUCTS INC
HWY 400 BARRIE N1R 6J2 ON CA ON

Database:
FST

Instance No:	10556524	Manufacturer:	
Status:		Serial No:	
Cont Name:		Ulc Standard:	
Instance Type:	FS Liquid Fuel Tank	Quantity:	
Item:		Unit of Measure:	
Item Description:	FS Liquid Fuel Tank	Fuel Type:	Gasoline
Tank Type:	Single Wall UST	Fuel Type2:	NULL
Install Date:	10/2/1989	Fuel Type3:	NULL
Install Year:	9999	Piping Steel:	
Years in Service:		Piping Galvanized:	
Model:	NULL	Tanks Single Wall St:	
Description:		Piping Underground:	
Capacity:	22700	No Underground:	
Tank Material:	Steel	Panam Related:	
Corrosion Protect:	Impressed Current	Panam Venue:	
Overfill Protect:			
Facility Type:	FS Liquid Fuel Tank		
Parent Facility Type:	FS GASOLINE STATION - FULL SERVE		
Facility Location:			
Device Installed Location:	HWY 400 BARRIE N1R 6J2 ON CA		

Liquid Fuel Tank Details

Overfill Protection:
Owner Account Name: SUNCOR ENERGY PRODUCTS INC
Item: FS LIQUID FUEL TANK

Site: **SERVICO LTD DIV OF PETRO CANADA INC**
HWY 400 BARRIE ON

Database:
PRT

Location ID: 1310
Type: retail
Expiry Date: 1994-08-31
Capacity (L): 4000
Licence #: 0032819001

Site: **107231 ONTARIO INC GARY MCCrackEN**
HWY 400 NORTHBOUND BARRIE ON

Database:
PRT

Location ID: 28930
Type: retail
Expiry Date: 1995-08-31
Capacity (L): 195470
Licence #: 0076429299

Site: **SERVICO LTD DIV OF PETRO CANADA INC**
HWY 400 BARRIE ON

Database:
PRT

Location ID: 1310
Type: retail
Expiry Date: 1994-08-31
Capacity (L): 186100
Licence #: 0025267001

Site: **MVA South Bnd 400 just North of Bayfiled<UNOFFICIAL>**
South Bound 400 Barrie ON

Database:
SPL

Ref No:	4042-6L8FED	Municipality No:
Year:		Nature of Damage:
Incident Dt:	1/20/2006	Discharger Report:
MOE Response:		Material Group:
Dt MOE Arvl on Scn:		Health/Env Conseq:
MOE Reported Dt:	1/20/2006	Agency Involved:
Dt Document Closed:		
Site No:		
Site County/District:		
Site Geo Ref Meth:		
Site District Office:	Barrie	
Nearest Watercourse:		
Site Name:	MVA South Bnd 400 just North of Bayfiled<UNOFFICIAL>	
Site Address:	South Bound 400	
Site Region:		
Site Municipality:	Barrie	
Site Lot:		
Site Conc:		
Site Geo Ref Accu:		
Site Map Datum:		
Northing:		
Easting:		
Incident Cause:		
Incident Event:		
Environment Impact:	Not Anticipated	
Nature of Impact:		

Contaminant Qty: 100 L
System Facility Address:
Client Name: Remorquage Belzile Inc<UNOFFICIAL>
Client Type:
Call Report Location Geodata:
Contaminant Code: 13
Contaminant Name: DIESEL FUEL
Contaminant Limit 1:
Contam Limit Freq 1:
Contaminant UN No 1:
Receiving Medium:
Receiving Environment:
Incident Reason: Unknown - Reason not determined
Incident Summary: MVA: 100 L diesel to Hwy and shoulder
Activity Preceding Spill:
Property 2nd Watershed:
Property Tertiary Watershed:
Sector Type:
SAC Action Class:
Source Type: Transport Truck

Site: BARRIE, CITY OF
LITTLE LAKE AREA, ST. VINCENT ST. NORTH OF CUNDLES STREET. SANITARY SEWER BARRIE CITY ON

Database:
SPL

Ref No:	223932	Municipality No:	70101
Year:		Nature of Damage:	
Incident Dt:		Discharger Report:	
MOE Response:		Material Group:	
Dt MOE Arvl on Scn:		Health/Env Conseq:	
MOE Reported Dt:	4/11/2002	Agency Involved:	
Dt Document Closed:			
Site No:			
Site County/District:			
Site Geo Ref Meth:			
Site District Office:			
Nearest Watercourse:			
Site Name:			
Site Address:			
Site Region:			
Site Municipality:	BARRIE CITY		
Site Lot:			
Site Conc:			
Site Geo Ref Accu:			
Site Map Datum:			
Northing:			
Easting:			
Incident Cause:	WASTEWATER DISCHARGE TO WATERCOURSE		
Incident Event:			
Environment Impact:	CONFIRMED		
Nature of Impact:	Water course or lake		
Contaminant Qty:			
System Facility Address:			
Client Name:			
Client Type:			
Call Report Location Geodata:			
Contaminant Code:			
Contaminant Name:			
Contaminant Limit 1:			
Contam Limit Freq 1:			
Contaminant UN No 1:			
Receiving Medium:	WATER		
Receiving Environment:			
Incident Reason:	ERROR		
Incident Summary:	BARRIE CITY- SEWAGE TO STORM SEWER & CREEK, CROSS CONNNECTED SEWER.		
Activity Preceding Spill:			
Property 2nd Watershed:			
Property Tertiary Watershed:			

Sector Type:
SAC Action Class:
Source Type:

Site: Day & Ross Inc.
Highway 400 - Southbound Barrie ON

Database:
SPL

Ref No: 8253-7UVGNA
Year:
Incident Dt:
MOE Response: Planned Field Response
Dt MOE Arvl on Scn:
MOE Reported Dt: 8/13/2009
Dt Document Closed:
Site No:
Site County/District:
Site Geo Ref Meth:
Site District Office:
Nearest Watercourse:
Site Name: Motor Vehicle Accident - South of Bayfield St<UNOFFICIAL>
Site Address:
Site Region:
Site Municipality: Barrie
Site Lot:
Site Conc:
Site Geo Ref Accu:
Site Map Datum:
Northing:
Easting:
Incident Cause: Other Transport Accident
Incident Event:
Environment Impact: Possible
Nature of Impact:
Contaminant Qty: 200 L
System Facility Address:
Client Name: Day & Ross Inc.
Client Type:
Call Report Location Geodata:
Contaminant Code:
Contaminant Name: DIESEL FUEL
Contaminant Limit 1:
Contam Limit Freq 1:
Contaminant UN No 1:
Receiving Medium:
Receiving Environment:
Incident Reason: Unknown - Reason not determined
Incident Summary: Day & Ross: MVA - 200 L dsl to road, cb - clng
Activity Preceding Spill:
Property 2nd Watershed:
Property Tertiary Watershed:
Sector Type: Transport Truck
SAC Action Class: Highway Spills (usually highway accidents)
Source Type:

Municipality No:
Nature of Damage:
Discharger Report:
Material Group:
Health/Env Conseq:
Agency Involved:

Site: The Corporation of the City of Barrie
From Ferris Lane/Bayfield St to Cundles St, then to Carleton St and back to Ferr Barrie ON

Database:
SPL

Ref No: 4400-899RW2
Year:
Incident Dt:
MOE Response: No Field Response
Dt MOE Arvl on Scn:
MOE Reported Dt: 9/13/2010
Dt Document Closed: 9/17/2010
Site No:
Site County/District:

Municipality No:
Nature of Damage:
Discharger Report:
Material Group:
Health/Env Conseq:
Agency Involved:

Site Geo Ref Meth:
Site District Office:
Nearest Watercourse:
Site Name: Hydraulic Oil from Street Sweeper <UNOFFICIAL>
Site Address:
Site Region:
Site Municipality:
Site Lot:
Site Conc:
Site Geo Ref Accu:
Site Map Datum:
Northing:
Easting:
Incident Cause: Pipe Or Hose Leak
Incident Event:
Environment Impact: Not Anticipated
Nature of Impact:
Contaminant Qty: 0 other - see incident description
System Facility Address:
Client Name:
Client Type:
Call Report Location Geodata:
Contaminant Code: 15
Contaminant Name: HYDRAULIC OIL
Contaminant Limit 1:
Contam Limit Freq 1:
Contaminant UN No 1:
Receiving Medium:
Receiving Environment:
Incident Reason: Spill
Incident Summary: City of Barrie: Street sweeper lost hyd. oil to rdway; clnd.
Activity Preceding Spill:
Property 2nd Watershed:
Property Tertiary Watershed:
Sector Type: Motor Vehicle
SAC Action Class: Highway Spills (usually highway accidents)
Source Type:

Site: BFI Canada Inc.
 Barrie ON

Database:
 SPL

Ref No:	0805-8W4MD2	Municipality No:
Year:		Nature of Damage:
Incident Dt:	11-JUL-12	Discharger Report:
MOE Response:	No Field Response	Material Group:
Dt MOE Arvl on Scn:		Health/Env Conseq:
MOE Reported Dt:	11-JUL-12	Agency Involved:
Dt Document Closed:	15-AUG-12	
Site No:		
Site County/District:		
Site Geo Ref Meth:		
Site District Office:		
Nearest Watercourse:		
Site Name:	on east side of Leacock on northbound lane close to Leticia intersection<UNOFFICIAL>	
Site Address:		
Site Region:		
Site Municipality:	Barrie	
Site Lot:		
Site Conc:		
Site Geo Ref Accu:		
Site Map Datum:		
Northing:		
Easting:		
Incident Cause:	Other Discharges	
Incident Event:		
Environment Impact:	Not Anticipated	
Nature of Impact:	Other Impact(s)	

Contaminant Qty:
System Facility Address:
Client Name: BFI Canada Inc.
Client Type:
Call Report Location Geodata:
Contaminant Code: n/a
Contaminant Name: Ethylene glycol
Contaminant Limit 1:
Contam Limit Freq 1:
Contaminant UN No 1:
Receiving Medium: Sewage - Municipal/Private and Commercial
Receiving Environment:
Incident Reason: Spill
Incident Summary: BFI Canada: 15 L anti-freeze to rd, clnd
Activity Preceding Spill:
Property 2nd Watershed:
Property Tertiary Watershed:
Sector Type: Motor Vehicle
SAC Action Class: Land Spills
Source Type:

Site: BFI Canada Inc.
 Multiple Roadways Barrie ON

Database:
 SPL

Ref No:	4687-92RR35	Municipality No:
Year:		Nature of Damage:
Incident Dt:	07-DEC-12	Discharger Report:
MOE Response:	No Field Response	Material Group:
Dt MOE Arvl on Scn:		Health/Env Conseq:
MOE Reported Dt:	07-DEC-12	Agency Involved:
Dt Document Closed:	15-DEC-12	
Site No:		
Site County/District:		
Site Geo Ref Meth:		
Site District Office:		
Nearest Watercourse:		
Site Name:	Roadwas<UNOFFICIAL>	
Site Address:	Multiple Roadways	
Site Region:		
Site Municipality:	Barrie	
Site Lot:		
Site Conc:		
Site Geo Ref Accu:		
Site Map Datum:		
Northing:		
Easting:		
Incident Cause:	Leak/Break	
Incident Event:		
Environment Impact:	Confirmed	
Nature of Impact:	Soil Contamination	
Contaminant Qty:	7 L	
System Facility Address:		
Client Name:	BFI Canada Inc.	
Client Type:		
Call Report Location Geodata:		
Contaminant Code:	15	
Contaminant Name:	MOTOR OIL	
Contaminant Limit 1:		
Contam Limit Freq 1:		
Contaminant UN No 1:		
Receiving Medium:		
Receiving Environment:		
Incident Reason:	Unknown / N/A	
Incident Summary:	Motor oil spill - 7L to ground no water impacted	
Activity Preceding Spill:		
Property 2nd Watershed:		
Property Tertiary Watershed:		

Sector Type: Motor Vehicle
SAC Action Class: Highway Spills (usually highway accidents)
Source Type:

Site: BFI Canada Inc.
Barrie ON

Database:
SPL

Ref No: 5677-8Z7KNX
Year:
Incident Dt: 18-OCT-12
MOE Response: No Further Response (PR-PIR Table A)
Dt MOE Arvl on Scn:
MOE Reported Dt: 18-OCT-12
Dt Document Closed: 25-OCT-12
Site No:
Site County/District:
Site Geo Ref Meth:
Site District Office:
Nearest Watercourse:
Site Name: Intersection of Succession Crescent and Counselor Terrace<UNOFFICIAL>
Site Address:
Site Region:
Site Municipality: Barrie
Site Lot:
Site Conc:
Site Geo Ref Accu:
Site Map Datum:
Northing:
Easting:
Incident Cause: Leak/Break
Incident Event:
Environment Impact: Not Anticipated
Nature of Impact: Surface Water Pollution
Contaminant Qty: 10 L
System Facility Address:
Client Name: BFI Canada Inc.
Client Type:
Call Report Location Geodata:
Contaminant Code: 27
Contaminant Name: COOLANT N.O.S.
Contaminant Limit 1:
Contam Limit Freq 1:
Contaminant UN No 1:
Receiving Medium:
Receiving Environment:
Incident Reason: Equipment Failure
Incident Summary: BFI Canada: 10L of antifreeze to rd, clnd.
Activity Preceding Spill:
Property 2nd Watershed:
Property Tertiary Watershed:
Sector Type: Motor Vehicle
SAC Action Class: Primary Assessment of Spills
Source Type:

Municipality No:
Nature of Damage:
Discharger Report:
Material Group:
Health/Env Conseq:
Agency Involved:

Site: BFI Canada Inc.
Barrie ON

Database:
SPL

Ref No: 8451-993NMS
Year:
Incident Dt: 27-JUN-13
MOE Response:
Dt MOE Arvl on Scn:
MOE Reported Dt: 27-JUN-13
Dt Document Closed:
Site No:
Site County/District:

Municipality No:
Nature of Damage:
Discharger Report:
Material Group:
Health/Env Conseq:
Agency Involved:

Site Geo Ref Meth:
Site District Office:
Nearest Watercourse:
Site Name: Bingham Court and Wallwins St.<UNOFFICIAL>
Site Address:
Site Region:
Site Municipality: Barrie
Site Lot:
Site Conc:
Site Geo Ref Accu:
Site Map Datum:
Northing:
Easting:
Incident Cause: Overflow/Surcharge
Incident Event:
Environment Impact: Not Anticipated
Nature of Impact: Other Impact(s)
Contaminant Qty: 1 L
System Facility Address:
Client Name: BFI Canada Inc.
Client Type:
Call Report Location Geodata:
Contaminant Code: n/a
Contaminant Name: ORGANIC MATERIAL
Contaminant Limit 1:
Contam Limit Freq 1:
Contaminant UN No 1:
Receiving Medium:
Receiving Environment:
Incident Reason: Unknown / N/A
Incident Summary: BFI Canada: 1 L of organic waste to road
Activity Preceding Spill:
Property 2nd Watershed:
Property Tertiary Watershed:
Sector Type: Motor Vehicle
SAC Action Class: Land Spills
Source Type:

Site: BFI Canada Inc.
 Barrie ON

Database:
 SPL

Ref No: 8812-9AEV8T
Year:
Incident Dt: 2013/08/09
MOE Response: No Field Response
Dt MOE Arvl on Scn:
MOE Reported Dt: 2013/08/09
Dt Document Closed: 2013/11/28

Municipality No:
Nature of Damage:
Discharger Report:
Material Group:
Health/Env Conseq:
Agency Involved:

Site No:
Site County/District:
Site Geo Ref Meth:
Site District Office:
Nearest Watercourse:
Site Name: 38 Esther Drive<UNOFFICIAL>
Site Address:
Site Region:
Site Municipality: Barrie
Site Lot:
Site Conc:
Site Geo Ref Accu:
Site Map Datum:
Northing:
Easting:
Incident Cause: Leak/Break
Incident Event:
Environment Impact: Confirmed
Nature of Impact: Soil Contamination

Contaminant Qty: 15 L
System Facility Address:
Client Name: BFI Canada Inc.
Client Type:
Call Report Location Geodata:
Contaminant Code: 15
Contaminant Name: HYDRAULIC OIL
Contaminant Limit 1:
Contam Limit Freq 1:
Contaminant UN No 1:
Receiving Medium:
Receiving Environment:
Incident Reason: Equipment Failure
Incident Summary: BFI Canada: 15 L hydraulic oil to ground from truck
Activity Preceding Spill:
Property 2nd Watershed:
Property Tertiary Watershed:
Sector Type: Motor Vehicle
SAC Action Class: Land Spills
Source Type:

Site: BFI Canada Inc.
 Various locations Barrie ON

Database:
 SPL

Ref No:	3323-9ADM9X	Municipality No:
Year:		Nature of Damage:
Incident Dt:	2013/08/08	Discharger Report:
MOE Response:	No Field Response	Material Group:
Dt MOE Arvl on Scn:		Health/Env Conseq:
MOE Reported Dt:	2013/08/08	Agency Involved:
Dt Document Closed:	2013/11/20	
Site No:		
Site County/District:		
Site Geo Ref Meth:		
Site District Office:		
Nearest Watercourse:		
Site Name:	BFI pickup routes in Barrie <UNOFFICIAL>	
Site Address:	Various locations	
Site Region:		
Site Municipality:	Barrie	
Site Lot:		
Site Conc:		
Site Geo Ref Accu:		
Site Map Datum:		
Northing:		
Easting:		
Incident Cause:	Leak/Break	
Incident Event:		
Environment Impact:	Not Anticipated	
Nature of Impact:	Other Impact(s)	
Contaminant Qty:	0 other - see incident description	
System Facility Address:		
Client Name:	BFI Canada Inc.	
Client Type:		
Call Report Location Geodata:		
Contaminant Code:	99	
Contaminant Name:	WATER	
Contaminant Limit 1:		
Contam Limit Freq 1:		
Contaminant UN No 1:		
Receiving Medium:		
Receiving Environment:		
Incident Reason:	Material Failure - Poor Design/Substandard Material	
Incident Summary:	Barrie: BFI truck leaking nutrient-rich water to ground	
Activity Preceding Spill:		
Property 2nd Watershed:		
Property Tertiary Watershed:		

Sector Type: Truck - Transport/Hauling
SAC Action Class: Primary Assessment of Incident
Source Type:

Site: BFI Canada Inc.
Barrie ON

Database:
SPL

Ref No: 1420-993TUD
Year:
Incident Dt: 27-JUN-13
MOE Response:
Dt MOE Arvl on Scn:
MOE Reported Dt: 27-JUN-13
Dt Document Closed:
Site No:
Site County/District:
Site Geo Ref Meth:
Site District Office:
Nearest Watercourse:
Site Name: 31 Bayfield Street<UNOFFICIAL>
Site Address:
Site Region:
Site Municipality: Barrie
Site Lot:
Site Conc:
Site Geo Ref Accu:
Site Map Datum:
Northing:
Easting:
Incident Cause: Fire/Explosion
Incident Event:
Environment Impact: Not Anticipated
Nature of Impact: Other Impact(s)
Contaminant Qty: 0 other - see incident description
System Facility Address:
Client Name: BFI Canada Inc.
Client Type:
Call Report Location Geodata:
Contaminant Code: 46
Contaminant Name: DOUSE WATER (PARTICULATE CONTAMINANT)
Contaminant Limit 1:
Contam Limit Freq 1:
Contaminant UN No 1:
Receiving Medium:
Receiving Environment:
Incident Reason: Unknown / N/A
Incident Summary: Barrie: dumspter fire, firewater to cb, clnd
Activity Preceding Spill:
Property 2nd Watershed:
Property Tertiary Watershed:
Sector Type: Other
SAC Action Class: Land Spills
Source Type:

Municipality No:
Nature of Damage:
Discharger Report:
Material Group:
Health/Env Conseq:
Agency Involved:

Site: BFI Canada Inc.
Barrie ON

Database:
SPL

Ref No: 0570-99PPWA
Year:
Incident Dt: 2013/07/17
MOE Response: No Field Response
Dt MOE Arvl on Scn:
MOE Reported Dt: 2013/07/17
Dt Document Closed: 2013/07/20
Site No:
Site County/District:

Municipality No:
Nature of Damage:
Discharger Report:
Material Group:
Health/Env Conseq:
Agency Involved:

Site Geo Ref Meth:
Site District Office:
Nearest Watercourse:
Site Name: 150 strip starting on Dunlop and south on Ferndale<UNOFFICIAL>
Site Address:
Site Region:
Site Municipality: Barrie
Site Lot:
Site Conc:
Site Geo Ref Accu:
Site Map Datum:
Northing:
Easting:
Incident Cause: Leak/Break
Incident Event:
Environment Impact: Confirmed
Nature of Impact: Other Impact(s)
Contaminant Qty: 10 L
System Facility Address:
Client Name: BFI Canada Inc.
Client Type:
Call Report Location Geodata:
Contaminant Code: 15
Contaminant Name: TRANSMISSION OIL
Contaminant Limit 1:
Contam Limit Freq 1:
Contaminant UN No 1:
Receiving Medium:
Receiving Environment:
Incident Reason: Unknown / N/A
Incident Summary: BFI: 10 L trans. fluid to road; clog
Activity Preceding Spill:
Property 2nd Watershed:
Property Tertiary Watershed:
Sector Type: Truck - Transport/Hauling
SAC Action Class: Land Spills
Source Type:

<u>Site:</u>	St. Vincent Street Barrie ON	Database: SPL
Ref No:	2153-ABULTQ	Municipality No:
Year:		Nature of Damage:
Incident Dt:	2016/07/14	Discharger Report:
MOE Response:	No	Material Group:
Dt MOE Arvl on Scn:		Health/Env Conseq:
MOE Reported Dt:	2016/07/14	Agency Involved:
Dt Document Closed:	2016/07/20	
Site No:	NA	
Site County/District:		
Site Geo Ref Meth:		
Site District Office:		
Nearest Watercourse:		
Site Name:	Sophia Creek<UNOFFICIAL>	
Site Address:	St. Vincent Street	
Site Region:		
Site Municipality:	Barrie	
Site Lot:		
Site Conc:		
Site Geo Ref Accu:		
Site Map Datum:		
Northing:		
Easting:		
Incident Cause:		
Incident Event:	Unknown / N/A	
Environment Impact:		
Nature of Impact:		

Contaminant Qty: 0 other - see incident description
System Facility Address:
Client Name:
Client Type:
Call Report Location Geodata:
Contaminant Code: 12
Contaminant Name: GASOLINE
Contaminant Limit 1:
Contam Limit Freq 1:
Contaminant UN No 1:
Receiving Medium:
Receiving Environment: Land; Surface Water
Incident Reason: Unknown / N/A
Incident Summary: City of Barrie; unknown source gasoline in Sophia Crk
Activity Preceding Spill:
Property 2nd Watershed:
Property Tertiary Watershed:
Sector Type: Unknown / N/A
SAC Action Class: Watercourse Spills
Source Type:

Site: TRANSPORT TRUCK
 HWY #400 AT MAIN EXTENSION MOTOR VEHICLE (OPERATING FLUID) BARRIE CITY ON

Database:
 SPL

Ref No:	75917	Municipality No:	70101
Year:		Nature of Damage:	
Incident Dt:	9/8/1992	Discharger Report:	
MOE Response:		Material Group:	
Dt MOE Arvl on Scn:		Health/Env Conseq:	
MOE Reported Dt:	9/8/1992	Agency Involved:	OPP, MTO, FD.
Dt Document Closed:			
Site No:			
Site County/District:			
Site Geo Ref Meth:			
Site District Office:			
Nearest Watercourse:			
Site Name:			
Site Address:			
Site Region:			
Site Municipality:	BARRIE CITY		
Site Lot:			
Site Conc:			
Site Geo Ref Accu:			
Site Map Datum:			
Northing:			
Easting:			
Incident Cause:	TRUCK/TRAILER OVERTURN		
Incident Event:			
Environment Impact:	POSSIBLE		
Nature of Impact:	Soil contamination		
Contaminant Qty:			
System Facility Address:			
Client Name:			
Client Type:			
Call Report Location Geodata:			
Contaminant Code:			
Contaminant Name:			
Contaminant Limit 1:			
Contam Limit Freq 1:			
Contaminant UN No 1:			
Receiving Medium:	LAND		
Receiving Environment:			
Incident Reason:	UNKNOWN		
Incident Summary:	TRANSPORT TRUCK - LARGE VAN OVERTURNED ON HWY #400, DIESEL LEAK.		
Activity Preceding Spill:			
Property 2nd Watershed:			
Property Tertiary Watershed:			

Sector Type:
SAC Action Class:
Source Type:

Site: PETRO-CANADA
TANK TRUCK (CARGO) COLBORNE VILL. ON

Database:
SPL

Ref No:	57524	Municipality No:	61502
Year:		Nature of Damage:	
Incident Dt:	9/18/1991	Discharger Report:	
MOE Response:		Material Group:	
Dt MOE Arvl on Scn:		Health/Env Conseq:	
MOE Reported Dt:	9/18/1991	Agency Involved:	
Dt Document Closed:			
Site No:			
Site County/District:			
Site Geo Ref Meth:			
Site District Office:			
Nearest Watercourse:			
Site Name:			
Site Address:			
Site Region:			
Site Municipality:	COLBORNE VILL.		
Site Lot:			
Site Conc:			
Site Geo Ref Accu:			
Site Map Datum:			
Northing:			
Easting:			
Incident Cause:	OTHER TRANSPORTATION ACCIDENT		
Incident Event:			
Environment Impact:	CONFIRMED		
Nature of Impact:	Soil contamination		
Contaminant Qty:			
System Facility Address:			
Client Name:			
Client Type:			
Call Report Location Geodata:			
Contaminant Code:			
Contaminant Name:			
Contaminant Limit 1:			
Contam Limit Freq 1:			
Contaminant UN No 1:			
Receiving Medium:	LAND		
Receiving Environment:			
Incident Reason:	ERROR		
Incident Summary:	PETRO CANADA TANK TRUCK 400 L OIL TO GROUND DUE TO COMPARTMENT RUPTURE.		
Activity Preceding Spill:			
Property 2nd Watershed:			
Property Tertiary Watershed:			
Sector Type:			
SAC Action Class:			
Source Type:			

Site: PETRO-CANADA
PETRO CANADA BULK PLANT UNDERGROUND STORAGE TANK BULK PLANT/TERMINAL COLBORNE VILL. ON

Database:
SPL

Ref No:	31745	Municipality No:	61502
Year:		Nature of Damage:	
Incident Dt:	2/10/1990	Discharger Report:	
MOE Response:		Material Group:	
Dt MOE Arvl on Scn:		Health/Env Conseq:	
MOE Reported Dt:	2/12/1990	Agency Involved:	MOE, MCCR
Dt Document Closed:			
Site No:			
Site County/District:			

Site Geo Ref Meth:
 Site District Office:
 Nearest Watercourse:
 Site Name:
 Site Address:
 Site Region:
 Site Municipality: COLBORNE VILL.
 Site Lot:
 Site Conc:
 Site Geo Ref Accu:
 Site Map Datum:
 Northing:
 Easting:
 Incident Cause: CONTAINER OVERFLOW
 Incident Event:
 Environment Impact: NOT ANTICIPATED
 Nature of Impact:
 Contaminant Qty:
 System Facility Address:
 Client Name:
 Client Type:
 Call Report Location Geodata:
 Contaminant Code:
 Contaminant Name:
 Contaminant Limit 1:
 Contam Limit Freq 1:
 Contaminant UN No 1:
 Receiving Medium: LAND
 Receiving Environment:
 Incident Reason: ERROR
 Incident Summary: BACKENTRY - 230 LITRES OFDIESEL FUEL TO GROUND.
 Activity Preceding Spill:
 Property 2nd Watershed:
 Property Tertiary Watershed:
 Sector Type:
 SAC Action Class:
 Source Type:

Site: PETRO-CANADA
 DIESEL OIL TANK INGROUND SERVICE STATION BARRIE CITY ON

Database:
 SPL

Ref No:	19567	Municipality No:	70101
Year:		Nature of Damage:	
Incident Dt:	9/26/1988	Discharger Report:	
MOE Response:		Material Group:	
Dt MOE Arvl on Scn:		Health/Env Conseq:	
MOE Reported Dt:	9/26/1988	Agency Involved:	MCCR
Dt Document Closed:			
Site No:			
Site County/District:			
Site Geo Ref Meth:			
Site District Office:			
Nearest Watercourse:			
Site Name:			
Site Address:			
Site Region:			
Site Municipality:	BARRIE CITY		
Site Lot:			
Site Conc:			
Site Geo Ref Accu:			
Site Map Datum:			
Northing:			
Easting:			
Incident Cause:	UNDERGROUND TANK LEAK		
Incident Event:			
Environment Impact:	NOT ANTICIPATED		
Nature of Impact:			

Contaminant Qty:
 System Facility Address:
 Client Name:
 Client Type:
 Call Report Location Geodata:
 Contaminant Code:
 Contaminant Name:
 Contaminant Limit 1:
 Contam Limit Freq 1:
 Contaminant UN No 1:
 Receiving Medium: LAND
 Receiving Environment:
 Incident Reason: UNKNOWN
 Incident Summary: BACKENTRY - PETROCANADA 450 LTRS DIESEL OIL FROM UNDERGROUND TANK
 Activity Preceding Spill:
 Property 2nd Watershed:
 Property Tertiary Watershed:
 Sector Type:
 SAC Action Class:
 Source Type:

Site: PROVOST BULK CARRIERS INC.
 PETROCANADA BULK STATION TANK TRUCK (CARGO) COLBORNE VILL. ON

Database:
 SPL

Ref No:	7922	Municipality No:	61502
Year:		Nature of Damage:	
Incident Dt:	8/12/1988	Discharger Report:	
MOE Response:		Material Group:	
Dt MOE Arvl on Scn:		Health/Env Conseq:	
MOE Reported Dt:	8/12/1988	Agency Involved:	
Dt Document Closed:			
Site No:			
Site County/District:			
Site Geo Ref Meth:			
Site District Office:			
Nearest Watercourse:			
Site Name:			
Site Address:			
Site Region:			
Site Municipality:	COLBORNE VILL.		
Site Lot:			
Site Conc:			
Site Geo Ref Accu:			
Site Map Datum:			
Northing:			
Easting:			
Incident Cause:	VALVE/FITTING LEAK OR FAILURE		
Incident Event:			
Environment Impact:			
Nature of Impact:			
Contaminant Qty:			
System Facility Address:			
Client Name:			
Client Type:			
Call Report Location Geodata:			
Contaminant Code:			
Contaminant Name:			
Contaminant Limit 1:			
Contam Limit Freq 1:			
Contaminant UN No 1:			
Receiving Medium:	LAND		
Receiving Environment:			
Incident Reason:	EQUIPMENT FAILURE		
Incident Summary:	PROVOST CARTAGE - 50 L COLOURED FURNACE OIL TO GROUND.		
Activity Preceding Spill:			
Property 2nd Watershed:			
Property Tertiary Watershed:			

Sector Type:
SAC Action Class:
Source Type:

Site: WIMPEY
NEW SUBDIVISION ST. VINCENT ST. AREA PORTABLE FUEL STORAGE TANK BARRIE CITY ON

Database:
SPL

Ref No: 3722 Municipality No: 70101
Year: Nature of Damage:
Incident Dt: 5/15/1988 Discharger Report:
MOE Response: Material Group:
Dt MOE Arvl on Scn: Health/Env Conseq:
MOE Reported Dt: 5/15/1988 Agency Involved:
Dt Document Closed:
Site No:
Site County/District:
Site Geo Ref Meth:
Site District Office:
Nearest Watercourse:
Site Name:
Site Address:
Site Region:
Site Municipality: BARRIE CITY
Site Lot:
Site Conc:
Site Geo Ref Accu:
Site Map Datum:
Northing:
Easting:
Incident Cause: VALVE/FITTING LEAK OR FAILURE
Incident Event:
Environment Impact:
Nature of Impact:
Contaminant Qty:
System Facility Address:
Client Name:
Client Type:
Call Report Location Geodata:
Contaminant Code:
Contaminant Name:
Contaminant Limit 1:
Contam Limit Freq 1:
Contaminant UN No 1:
Receiving Medium: LAND
Receiving Environment:
Incident Reason: VANDALISM
Incident Summary: WIMPEY - 500 LTR. DIESEL TO LAND AT CONTRUCTION SITE, VANDALISM & NEGLECT
Activity Preceding Spill:
Property 2nd Watershed:
Property Tertiary Watershed:
Sector Type:
SAC Action Class:
Source Type:

Site: PETRO-CANADA
BULK TREMINAL BULK PLANT/TERMINAL COLBORNE VILL. ON

Database:
SPL

Ref No: 3633 Municipality No: 61502
Year: Nature of Damage:
Incident Dt: 5/13/1988 Discharger Report:
MOE Response: Material Group:
Dt MOE Arvl on Scn: Health/Env Conseq:
MOE Reported Dt: 5/13/1988 Agency Involved:
Dt Document Closed:
Site No:
Site County/District:

Site Geo Ref Meth:
 Site District Office:
 Nearest Watercourse:
 Site Name:
 Site Address:
 Site Region:
 Site Municipality: COLBORNE VILL.
 Site Lot:
 Site Conc:
 Site Geo Ref Accu:
 Site Map Datum:
 Northing:
 Easting:
 Incident Cause: VALVE/FITTING LEAK OR FAILURE
 Incident Event:
 Environment Impact:
 Nature of Impact:
 Contaminant Qty:
 System Facility Address:
 Client Name:
 Client Type:
 Call Report Location Geodata:
 Contaminant Code:
 Contaminant Name:
 Contaminant Limit 1:
 Contam Limit Freq 1:
 Contaminant UN No 1:
 Receiving Medium: LAND
 Receiving Environment:
 Incident Reason: EQUIPMENT FAILURE
 Incident Summary: PETRO CANADA BULK TERM.- EST. 150 LITRES, DIESEL TO GROUND.
 Activity Preceding Spill:
 Property 2nd Watershed:
 Property Tertiary Watershed:
 Sector Type:
 SAC Action Class:
 Source Type:

Site: KINGSWAY TRANSPORTS LTD.
 400 RAMP LEADING TO MACDONALD REST. TRANSPORT TRUCK (CARGO) BARRIE CITY ON

Database:
 SPL

Ref No:	3534	Municipality No:	70101
Year:		Nature of Damage:	
Incident Dt:	5/11/1988	Discharger Report:	
MOE Response:		Material Group:	
Dt MOE Arvl on Scn:		Health/Env Conseq:	
MOE Reported Dt:	5/11/1988	Agency Involved:	BARRIE PUC,OPP,BARRIE F.D,MOE
Dt Document Closed:			
Site No:			
Site County/District:			
Site Geo Ref Meth:			
Site District Office:			
Nearest Watercourse:			
Site Name:			
Site Address:			
Site Region:			
Site Municipality:	BARRIE CITY		
Site Lot:			
Site Conc:			
Site Geo Ref Accu:			
Site Map Datum:			
Northing:			
Easting:			
Incident Cause:	OTHER CONTAINER LEAK		
Incident Event:			
Environment Impact:	NOT ANTICIPATED		
Nature of Impact:			

Contaminant Qty:
System Facility Address:
Client Name:
Client Type:
Call Report Location Geodata:
Contaminant Code:
Contaminant Name:
Contaminant Limit 1:
Contam Limit Freq 1:
Contaminant UN No 1:
Receiving Medium: LAND
Receiving Environment:
Incident Reason: UNKNOWN
Incident Summary: KINGSWAY TRANS. TRUCK - EST LESS THAN 100 LITRES OF CYCLOHEXYLAMINE TO GRD
Activity Preceding Spill:
Property 2nd Watershed:
Property Tertiary Watershed:
Sector Type:
SAC Action Class:
Source Type:

Site: Zehrs #510<UNOFFICIAL>
 Barrie ON

Database:
 SPL

Ref No:	7074-9MT2GT	Municipality No:
Year:		Nature of Damage:
Incident Dt:	2014/08/08	Discharger Report:
MOE Response:	No Field Response	Material Group:
Dt MOE Arvl on Scn:		Health/Env Conseq:
MOE Reported Dt:	2014/08/08	Agency Involved:
Dt Document Closed:	2014/08/15	
Site No:	NA	
Site County/District:		
Site Geo Ref Meth:		
Site District Office:		
Nearest Watercourse:		
Site Name:	201 Cundles Rd<UNOFFICIAL>	
Site Address:		
Site Region:		
Site Municipality:	Barrie	
Site Lot:		
Site Conc:		
Site Geo Ref Accu:		
Site Map Datum:		
Northing:		
Easting:		
Incident Cause:	Leak/Break	
Incident Event:		
Environment Impact:	Confirmed	
Nature of Impact:	Air Pollution	
Contaminant Qty:	90 kg	
System Facility Address:		
Client Name:	Zehrs #510<UNOFFICIAL>	
Client Type:		
Call Report Location Geodata:		
Contaminant Code:	38	
Contaminant Name:	FREON R-22 (CFC)	
Contaminant Limit 1:		
Contam Limit Freq 1:		
Contaminant UN No 1:		
Receiving Medium:		
Receiving Environment:		
Incident Reason:	Unknown / N/A	
Incident Summary:	Zehrs store 510: R22 refridgerant to atm	
Activity Preceding Spill:		
Property 2nd Watershed:		
Property Tertiary Watershed:		

Sector Type: Pipeline/Components
SAC Action Class: Air Spills - Gases and Vapours
Source Type:

Site: lot 21 con 4 ON **Database:** WWIS

Well ID:	2208167	Flowing (Y/N):	
Construction Date:		Flow Rate:	
Use 1st:		Data Entry Status:	Yes
Use 2nd:		Data Src:	
Final Well Status:		Date Received:	03/09/1978
Water Type:		Selected Flag:	TRUE
Casing Material:		Abandonment Rec:	
Audit No:	NA	Contractor:	4904
Tag:		Form Version:	1
Constructn Method:		Owner:	
Elevation (m):		County:	FRONTENAC
Elevatn Reliabilty:		Lot:	021
Depth to Bedrock:		Concession:	04
Well Depth:		Concession Name:	CON
Overburden/Bedrock:		Easting NAD83:	
Pump Rate:		Northing NAD83:	
Static Water Level:		Zone:	
Clear/Cloudy:		UTM Reliability:	
Municipality:	BARRIE TOWNSHIP		
Site Info:			

Bore Hole Information

Bore Hole ID:	1009052810	Elevation:	
DP2BR:		Elevrc:	
Spatial Status:		Zone:	
Code OB:		East83:	
Code OB Desc:		North83:	
Open Hole:		Org CS:	UTM83
Cluster Kind:		UTMRC:	9
Date Completed:	06/06/1977	UTMRC Desc:	unknown UTM
Remarks:		Location Method:	wwr
Loc Method Desc:	on Water Well Record		
Elevrc Desc:			
Location Source Date:			
Improvement Location Source:			
Improvement Location Method:			
Source Revision Comment:			
Supplier Comment:			

Site: lot 21 ON **Database:** WWIS

Well ID:	5731123	Flowing (Y/N):	
Construction Date:		Flow Rate:	
Use 1st:	Domestic	Data Entry Status:	
Use 2nd:		Data Src:	1
Final Well Status:	Water Supply	Date Received:	10/25/1994
Water Type:		Selected Flag:	TRUE
Casing Material:		Abandonment Rec:	
Audit No:	139468	Contractor:	3660
Tag:		Form Version:	1
Constructn Method:		Owner:	
Elevation (m):		County:	SIMCOE
Elevatn Reliabilty:		Lot:	021
Depth to Bedrock:		Concession:	
Well Depth:		Concession Name:	
Overburden/Bedrock:		Easting NAD83:	
Pump Rate:		Northing NAD83:	

Static Water Level:	Zone:
Clear/Cloudy:	UTM Reliability:
Municipality:	INDIAN RESERVE CHRISTIAN ISLAND 30
Site Info:	

Bore Hole Information

Bore Hole ID:	10408678	Elevation:	
DP2BR:		Elevrc:	
Spatial Status:		Zone:	17
Code OB:		East83:	
Code OB Desc:		North83:	
Open Hole:		Org CS:	
Cluster Kind:		UTMRC:	9
Date Completed:	08/08/1994	UTMRC Desc:	unknown UTM
Remarks:		Location Method:	na
Loc Method Desc:	Not Applicable i.e. no UTM		
Elevrc Desc:			
Location Source Date:			
Improvement Location Source:			
Improvement Location Method:			
Source Revision Comment:			
Supplier Comment:			

Overburden and Bedrock

Materials Interval

Formation ID:	932392432
Layer:	1
Color:	6
General Color:	BROWN
Mat1:	28
Most Common Material:	SAND
Mat2:	73
Mat2 Desc:	HARD
Mat3:	
Mat3 Desc:	
Formation Top Depth:	0.0
Formation End Depth:	30.0
Formation End Depth UOM:	ft

Overburden and Bedrock

Materials Interval

Formation ID:	932392433
Layer:	2
Color:	2
General Color:	GREY
Mat1:	08
Most Common Material:	FINE SAND
Mat2:	
Mat2 Desc:	
Mat3:	
Mat3 Desc:	
Formation Top Depth:	30.0
Formation End Depth:	50.0
Formation End Depth UOM:	ft

Overburden and Bedrock

Materials Interval

Formation ID:	932392435
Layer:	4
Color:	2
General Color:	GREY

Mat1: 28
Most Common Material: SAND
Mat2: 06
Mat2 Desc: SILT
Mat3: 91
Mat3 Desc: WATER-BEARING
Formation Top Depth: 67.0
Formation End Depth: 80.0
Formation End Depth UOM: ft

**Overburden and Bedrock
Materials Interval**

Formation ID: 932392434
Layer: 3
Color: 6
General Color: BROWN
Mat1: 08
Most Common Material: FINE SAND
Mat2: 91
Mat2 Desc: WATER-BEARING
Mat3:
Mat3 Desc:
Formation Top Depth: 50.0
Formation End Depth: 67.0
Formation End Depth UOM: ft

**Annular Space/Abandonment
Sealing Record**

Plug ID: 933193732
Layer: 1
Plug From: 8.0
Plug To: 12.0
Plug Depth UOM: ft

**Annular Space/Abandonment
Sealing Record**

Plug ID: 933193733
Layer: 2
Plug From: 59.0
Plug To: 64.0
Plug Depth UOM: ft

**Method of Construction & Well
Use**

Method Construction ID: 965731123
Method Construction Code: 2
Method Construction: Rotary (Convent.)
Other Method Construction:

Pipe Information

Pipe ID: 10957248
Casing No: 1
Comment:
Alt Name:

Construction Record - Casing

Casing ID: 930663089
Layer: 1

Material: 1
Open Hole or Material: STEEL
Depth From:
Depth To: 62.0
Casing Diameter: 5.0
Casing Diameter UOM: inch
Casing Depth UOM: ft

Construction Record - Screen

Screen ID: 933377823
Layer: 1
Slot: 008
Screen Top Depth: 64.0
Screen End Depth: 67.0
Screen Material:
Screen Depth UOM: ft
Screen Diameter UOM: inch
Screen Diameter: 5.0

Results of Well Yield Testing

Pumping Test Method Desc: BAILER
Pump Test ID: 995731123
Pump Set At:
Static Level: 13.0
Final Level After Pumping: 45.0
Recommended Pump Depth: 45.0
Pumping Rate: 15.0
Flowing Rate:
Recommended Pump Rate: 15.0
Levels UOM: ft
Rate UOM: GPM
Water State After Test Code: 1
Water State After Test: CLEAR
Pumping Test Method: 2
Pumping Duration HR: 1
Pumping Duration MIN:
Flowing: No

Draw Down & Recovery

Pump Test Detail ID: 935102664
Test Type: Recovery
Test Duration: 60
Test Level: 13.0
Test Level UOM: ft

Draw Down & Recovery

Pump Test Detail ID: 934578566
Test Type: Recovery
Test Duration: 30
Test Level: 13.0
Test Level UOM: ft

Draw Down & Recovery

Pump Test Detail ID: 934835780
Test Type: Recovery
Test Duration: 45
Test Level: 13.0
Test Level UOM: ft

Draw Down & Recovery

Pump Test Detail ID: 934312016
Test Type: Recovery
Test Duration: 15
Test Level: 13.0
Test Level UOM: ft

Water Details

Water ID: 933891197
Layer: 1
Kind Code: 1
Kind: FRESH
Water Found Depth: 50.0
Water Found Depth UOM: ft

Site:

lot 20 ON

Database:
[WWIS](#)

Well ID: 2211542
Construction Date:
Use 1st:
Use 2nd:
Final Well Status: Abandoned-Supply
Water Type:
Casing Material:
Audit No: 32048
Tag:
Constructn Method:
Elevation (m):
Elevatn Reliability:
Depth to Bedrock:
Well Depth:
Overburden/Bedrock:
Pump Rate:
Static Water Level:
Clear/Cloudy:
Municipality: BARRIE TOWNSHIP
Site Info:

Flowing (Y/N):
Flow Rate:
Data Entry Status:
Data Src: 1
Date Received: 10/12/1988
Selected Flag: TRUE
Abandonment Rec:
Contractor: 4768
Form Version: 1
Owner:
County: FRONTENAC
Lot: 020
Concession:
Concession Name:
Easting NAD83:
Northing NAD83:
Zone:
UTM Reliability:

Bore Hole Information

Bore Hole ID: 10105907
DP2BR:
Spatial Status:
Code OB:
Code OB Desc:
Open Hole:
Cluster Kind:
Date Completed: 10/04/1988
Remarks:
Loc Method Desc: Not Applicable i.e. no UTM
Elevrc Desc:
Location Source Date:
Improvement Location Source:
Improvement Location Method:
Source Revision Comment:
Supplier Comment:

Elevation:
Elevrc:
Zone: 18
East83:
North83:
Org CS:
UTMRC: 9
UTMRC Desc: unknown UTM
Location Method: na

Overburden and Bedrock

Materials Interval

Formation ID: 931281388
Layer: 2
Color: 8

General Color: BLACK
Mat1: 21
Most Common Material: GRANITE
Mat2:
Mat2 Desc:
Mat3:
Mat3 Desc:
Formation Top Depth: 14.0
Formation End Depth: 100.0
Formation End Depth UOM: ft

Overburden and Bedrock
Materials Interval

Formation ID: 931281387
Layer: 1
Color: 6
General Color: BROWN
Mat1: 28
Most Common Material: SAND
Mat2: 12
Mat2 Desc: STONES
Mat3:
Mat3 Desc:
Formation Top Depth: 0.0
Formation End Depth: 14.0
Formation End Depth UOM: ft

Method of Construction & Well
Use

Method Construction ID: 962211542
Method Construction Code: 2
Method Construction: Rotary (Convent.)
Other Method Construction:

Pipe Information

Pipe ID: 10654477
Casing No: 1
Comment:
Alt Name:

Construction Record - Casing

Casing ID: 930176978
Layer: 1
Material:
Open Hole or Material:
Depth From:
Depth To: 20.0
Casing Diameter: 6.0
Casing Diameter UOM: inch
Casing Depth UOM: ft

Site:
lot 20 ON

Database:
WWIS

Well ID: 2211543
Construction Date:
Use 1st:
Use 2nd:
Final Well Status: Abandoned-Supply
Water Type:
Casing Material:

Flowing (Y/N):
Flow Rate:
Data Entry Status:
Data Src: 1
Date Received: 10/12/1988
Selected Flag: TRUE
Abandonment Rec:

Audit No: 32046
Tag:
Constructn Method:
Elevation (m):
Elevatn Reliabilty:
Depth to Bedrock:
Well Depth:
Overburden/Bedrock:
Pump Rate:
Static Water Level:
Clear/Cloudy:
Municipality: BARRIE TOWNSHIP
Site Info:

Contractor: 4768
Form Version: 1
Owner:
County: FRONTENAC
Lot: 020
Concession:
Concession Name:
Easting NAD83:
Northing NAD83:
Zone:
UTM Reliability:

Bore Hole Information

Bore Hole ID: 10105908
DP2BR:
Spatial Status:
Code OB:
Code OB Desc:
Open Hole:
Cluster Kind:
Date Completed: 09/13/1988
Remarks:
Loc Method Desc: Not Applicable i.e. no UTM
Elevrc Desc:
Location Source Date:
Improvement Location Source:
Improvement Location Method:
Source Revision Comment:
Supplier Comment:

Elevation:
Elevrc:
Zone: 18
East83:
North83:
Org CS:
UTMRC: 9
UTMRC Desc: unknown UTM
Location Method: na

Overburden and Bedrock
Materials Interval

Formation ID: 931281390
Layer: 2
Color: 8
General Color: BLACK
Mat1: 21
Most Common Material: GRANITE
Mat2: 73
Mat2 Desc: HARD
Mat3:
Mat3 Desc:
Formation Top Depth: 14.0
Formation End Depth: 150.0
Formation End Depth UOM: ft

Overburden and Bedrock
Materials Interval

Formation ID: 931281389
Layer: 1
Color: 6
General Color: BROWN
Mat1: 28
Most Common Material: SAND
Mat2: 12
Mat2 Desc: STONES
Mat3: 79
Mat3 Desc: PACKED
Formation Top Depth: 0.0
Formation End Depth: 14.0
Formation End Depth UOM: ft

**Overburden and Bedrock
Materials Interval**

Formation ID: 931281391
Layer: 3
Color: 2
General Color: GREY
Mat1: 21
Most Common Material: GRANITE
Mat2: 73
Mat2 Desc: HARD
Mat3:
Mat3 Desc:
Formation Top Depth: 150.0
Formation End Depth: 280.0
Formation End Depth UOM: ft

**Method of Construction & Well
Use**

Method Construction ID: 962211543
Method Construction Code: 2
Method Construction: Rotary (Convent.)
Other Method Construction:

Pipe Information

Pipe ID: 10654478
Casing No: 1
Comment:
Alt Name:

Construction Record - Casing

Casing ID: 930176979
Layer: 1
Material: 1
Open Hole or Material: STEEL
Depth From:
Depth To: 20.0
Casing Diameter: 6.0
Casing Diameter UOM: inch
Casing Depth UOM: ft

Site:
lot 20 ON

Database:
[WWIS](#)

Well ID: 2211653
Construction Date:
Use 1st:
Use 2nd:
Final Well Status: Abandoned-Supply
Water Type:
Casing Material:
Audit No: 32047
Tag:
Constructn Method:
Elevation (m):
Elevatn Reliabilty:
Depth to Bedrock:
Well Depth:
Overburden/Bedrock:
Pump Rate:
Static Water Level:

Flowing (Y/N):
Flow Rate:
Data Entry Status:
Data Src: 1
Date Received: 10/12/1988
Selected Flag: TRUE
Abandonment Rec:
Contractor: 4768
Form Version: 1
Owner:
County: FRONTENAC
Lot: 020
Concession:
Concession Name:
Easting NAD83:
Northing NAD83:
Zone:

Clear/Cloudy:
Municipality: BARRIE TOWNSHIP
Site Info:

UTM Reliability:

Bore Hole Information

Bore Hole ID:	10106018	Elevation:	
DP2BR:		Elevrc:	
Spatial Status:		Zone:	18
Code OB:		East83:	
Code OB Desc:		North83:	
Open Hole:		Org CS:	
Cluster Kind:		UTMRC:	9
Date Completed:	09/26/1988	UTMRC Desc:	unknown UTM
Remarks:		Location Method:	na
Loc Method Desc:	Not Applicable i.e. no UTM		
Elevrc Desc:			
Location Source Date:			
Improvement Location Source:			
Improvement Location Method:			
Source Revision Comment:			
Supplier Comment:			

Overburden and Bedrock
Materials Interval

Formation ID:	931281868
Layer:	3
Color:	2
General Color:	GREY
Mat1:	21
Most Common Material:	GRANITE
Mat2:	73
Mat2 Desc:	HARD
Mat3:	
Mat3 Desc:	
Formation Top Depth:	150.0
Formation End Depth:	250.0
Formation End Depth UOM:	ft

Overburden and Bedrock
Materials Interval

Formation ID:	931281867
Layer:	2
Color:	8
General Color:	BLACK
Mat1:	21
Most Common Material:	GRANITE
Mat2:	73
Mat2 Desc:	HARD
Mat3:	
Mat3 Desc:	
Formation Top Depth:	14.0
Formation End Depth:	150.0
Formation End Depth UOM:	ft

Overburden and Bedrock
Materials Interval

Formation ID:	931281866
Layer:	1
Color:	6
General Color:	BROWN
Mat1:	28

Most Common Material: SAND
Mat2: 12
Mat2 Desc: STONES
Mat3:
Mat3 Desc:
Formation Top Depth: 0.0
Formation End Depth: 14.0
Formation End Depth UOM: ft

Method of Construction & Well Use

Method Construction ID: 962211653
Method Construction Code: 2
Method Construction: Rotary (Convent.)
Other Method Construction:

Pipe Information

Pipe ID: 10654588
Casing No: 1
Comment:
Alt Name:

Construction Record - Casing

Casing ID: 930177090
Layer: 1
Material:
Open Hole or Material:
Depth From:
Depth To: 20.0
Casing Diameter: 6.0
Casing Diameter UOM: inch
Casing Depth UOM: ft

Site:
lot 20 ON

Database:
WWIS

Well ID: 2216866
Construction Date:
Use 1st: Domestic
Use 2nd:
Final Well Status: Water Supply
Water Type:
Casing Material:
Audit No: 205680
Tag:
Constructn Method:
Elevation (m):
Elevatn Reliabilty:
Depth to Bedrock:
Well Depth:
Overburden/Bedrock:
Pump Rate:
Static Water Level:
Clear/Cloudy:
Municipality: BARRIE TOWNSHIP
Site Info:

Flowing (Y/N):
Flow Rate:
Data Entry Status:
Data Src: 1
Date Received: 09/18/2000
Selected Flag: TRUE
Abandonment Rec:
Contractor: 3651
Form Version: 1
Owner:
County: FRONTENAC
Lot: 020
Concession:
Concession Name:
Easting NAD83:
Northing NAD83:
Zone:
UTM Reliability:

Bore Hole Information

Bore Hole ID: 10111228
DP2BR:
Spatial Status:
Elevation:
Elevrc:
Zone: 18

Code OB:
Code OB Desc:
Open Hole:
Cluster Kind:
Date Completed: 08/21/2000
Remarks:
Loc Method Desc: Not Applicable i.e. no UTM
Elevrc Desc:
Location Source Date:
Improvement Location Source:
Improvement Location Method:
Source Revision Comment:
Supplier Comment:

East83:
North83:
Org CS:
UTMRC: 9
UTMRC Desc: unknown UTM
Location Method: na

Overburden and Bedrock
Materials Interval

Formation ID: 931302582
Layer: 1
Color: 6
General Color: BROWN
Mat1: 02
Most Common Material: TOPSOIL
Mat2:
Mat2 Desc:
Mat3:
Mat3 Desc:
Formation Top Depth: 0.0
Formation End Depth: 4.0
Formation End Depth UOM: ft

Overburden and Bedrock
Materials Interval

Formation ID: 931302584
Layer: 3
Color: 7
General Color: RED
Mat1: 21
Most Common Material: GRANITE
Mat2:
Mat2 Desc:
Mat3:
Mat3 Desc:
Formation Top Depth: 10.0
Formation End Depth: 220.0
Formation End Depth UOM: ft

Overburden and Bedrock
Materials Interval

Formation ID: 931302585
Layer: 4
Color: 7
General Color: RED
Mat1: 21
Most Common Material: GRANITE
Mat2:
Mat2 Desc:
Mat3:
Mat3 Desc:
Formation Top Depth: 220.0
Formation End Depth: 236.0
Formation End Depth UOM: ft

Overburden and Bedrock
Materials Interval

Formation ID: 931302583
Layer: 2
Color: 2
General Color: GREY
Mat1: 05
Most Common Material: CLAY
Mat2: 02
Mat2 Desc: TOPSOIL
Mat3: 85
Mat3 Desc: SOFT
Formation Top Depth: 4.0
Formation End Depth: 10.0
Formation End Depth UOM: ft

Overburden and Bedrock
Materials Interval

Formation ID: 931302587
Layer: 6
Color: 8
General Color: BLACK
Mat1: 21
Most Common Material: GRANITE
Mat2:
Mat2 Desc:
Mat3:
Mat3 Desc:
Formation Top Depth: 295.0
Formation End Depth: 300.0
Formation End Depth UOM: ft

Overburden and Bedrock
Materials Interval

Formation ID: 931302586
Layer: 5
Color: 7
General Color: RED
Mat1: 21
Most Common Material: GRANITE
Mat2:
Mat2 Desc:
Mat3:
Mat3 Desc:
Formation Top Depth: 236.0
Formation End Depth: 295.0
Formation End Depth UOM: ft

Overburden and Bedrock
Materials Interval

Formation ID: 931302588
Layer: 7
Color: 2
General Color: GREY
Mat1: 21
Most Common Material: GRANITE
Mat2:
Mat2 Desc:
Mat3:
Mat3 Desc:
Formation Top Depth: 300.0
Formation End Depth: 330.0

Formation End Depth UOM: ft

**Annular Space/Abandonment
Sealing Record**

Plug ID: 933131510
Layer: 1
Plug From: 0.0
Plug To: 20.0
Plug Depth UOM: ft

**Method of Construction & Well
Use**

Method Construction ID: 962216866
Method Construction Code: 1
Method Construction: Cable Tool
Other Method Construction:

Pipe Information

Pipe ID: 10659798
Casing No: 1
Comment:
Alt Name:

Construction Record - Casing

Casing ID: 930182531
Layer: 2
Material: 3
Open Hole or Material: CONCRETE
Depth From:
Depth To:
Casing Diameter:
Casing Diameter UOM: inch
Casing Depth UOM: ft

Construction Record - Casing

Casing ID: 930182530
Layer: 1
Material: 1
Open Hole or Material: STEEL
Depth From:
Depth To:
Casing Diameter:
Casing Diameter UOM: inch
Casing Depth UOM: ft

Results of Well Yield Testing

Pumping Test Method Desc: BAILER
Pump Test ID: 992216866
Pump Set At:
Static Level: 18.0
Final Level After Pumping: 328.0
Recommended Pump Depth: 200.0
Pumping Rate: 10.0
Flowing Rate:
Recommended Pump Rate: 5.0
Levels UOM: ft
Rate UOM: GPM
Water State After Test Code: 1

Water State After Test: CLEAR
Pumping Test Method: 2
Pumping Duration HR: 1
Pumping Duration MIN:
Flowing: No

Draw Down & Recovery

Pump Test Detail ID: 934150749
Test Type: Draw Down
Test Duration: 15
Test Level: 180.0
Test Level UOM: ft

Draw Down & Recovery

Pump Test Detail ID: 934428361
Test Type: Draw Down
Test Duration: 30
Test Level: 305.0
Test Level UOM: ft

Draw Down & Recovery

Pump Test Detail ID: 934945598
Test Type: Draw Down
Test Duration: 60
Test Level: 328.0
Test Level UOM: ft

Draw Down & Recovery

Pump Test Detail ID: 934685989
Test Type: Draw Down
Test Duration: 45
Test Level: 328.0
Test Level UOM: ft

Water Details

Water ID: 933558328
Layer: 1
Kind Code: 1
Kind: FRESH
Water Found Depth: 325.0
Water Found Depth UOM: ft

Site:
lot 21 ON

Database:
[WWIS](#)

Well ID: 4404591
Construction Date:
Use 1st: Domestic
Use 2nd:
Final Well Status: Water Supply
Water Type:
Casing Material:
Audit No:
Tag:
Constructn Method:
Elevation (m):
Elevatn Reliabilty:
Depth to Bedrock:
Well Depth:

Flowing (Y/N):
Flow Rate:
Data Entry Status:
Data Src: 1
Date Received: 10/12/1982
Selected Flag: TRUE
Abandonment Rec:
Contractor: 3030
Form Version: 1
Owner:
County: NORFOLK
Lot: 021
Concession:
Concession Name:

Overburden/Bedrock:
Pump Rate:
Static Water Level:
Clear/Cloudy:
Municipality: SIMCOE TOWN
Site Info:

Easting NAD83:
Northing NAD83:
Zone:
UTM Reliability:

Bore Hole Information

Bore Hole ID:	10276537	Elevation:	
DP2BR:		Elevrc:	
Spatial Status:		Zone:	17
Code OB:		East83:	
Code OB Desc:		North83:	
Open Hole:		Org CS:	
Cluster Kind:		UTMRC:	9
Date Completed:	09/20/1982	UTMRC Desc:	unknown UTM
Remarks:		Location Method:	na
Loc Method Desc:	Not Applicable i.e. no UTM		
Elevrc Desc:			
Location Source Date:			
Improvement Location Source:			
Improvement Location Method:			
Source Revision Comment:			
Supplier Comment:			

Overburden and Bedrock
Materials Interval

Formation ID:	931882010
Layer:	1
Color:	6
General Color:	BROWN
Mat1:	05
Most Common Material:	CLAY
Mat2:	81
Mat2 Desc:	SANDY
Mat3:	
Mat3 Desc:	
Formation Top Depth:	0.0
Formation End Depth:	1.0
Formation End Depth UOM:	ft

Overburden and Bedrock
Materials Interval

Formation ID:	931882014
Layer:	5
Color:	6
General Color:	BROWN
Mat1:	28
Most Common Material:	SAND
Mat2:	
Mat2 Desc:	
Mat3:	
Mat3 Desc:	
Formation Top Depth:	35.0
Formation End Depth:	40.0
Formation End Depth UOM:	ft

Overburden and Bedrock
Materials Interval

Formation ID:	931882012
Layer:	3

Color: 6
General Color: BROWN
Mat1: 28
Most Common Material: SAND
Mat2:
Mat2 Desc:
Mat3:
Mat3 Desc:
Formation Top Depth: 10.0
Formation End Depth: 30.0
Formation End Depth UOM: ft

Overburden and Bedrock
Materials Interval

Formation ID: 931882013
Layer: 4
Color: 6
General Color: BROWN
Mat1: 31
Most Common Material: COARSE GRAVEL
Mat2: 32
Mat2 Desc: PEA GRAVEL
Mat3: 12
Mat3 Desc: STONES
Formation Top Depth: 30.0
Formation End Depth: 35.0
Formation End Depth UOM: ft

Overburden and Bedrock
Materials Interval

Formation ID: 931882011
Layer: 2
Color: 6
General Color: BROWN
Mat1: 28
Most Common Material: SAND
Mat2:
Mat2 Desc:
Mat3:
Mat3 Desc:
Formation Top Depth: 1.0
Formation End Depth: 10.0
Formation End Depth UOM: ft

Method of Construction & Well
Use

Method Construction ID: 964404591
Method Construction Code: 6
Method Construction: Boring
Other Method Construction:

Pipe Information

Pipe ID: 10825107
Casing No: 1
Comment:
Alt Name:

Construction Record - Casing

Casing ID: 930463344
Layer: 1

Material: 3
Open Hole or Material: CONCRETE
Depth From:
Depth To: 43.0
Casing Diameter: 36.0
Casing Diameter UOM: inch
Casing Depth UOM: ft

Results of Well Yield Testing

Pumping Test Method Desc:
Pump Test ID: 994404591
Pump Set At:
Static Level: 30.0
Final Level After Pumping:
Recommended Pump Depth: 35.0
Pumping Rate:
Flowing Rate:
Recommended Pump Rate: 10.0
Levels UOM: ft
Rate UOM: GPM
Water State After Test Code:
Water State After Test:
Pumping Test Method:
Pumping Duration HR:
Pumping Duration MIN:
Flowing: No

Water Details

Water ID: 933746621
Layer: 1
Kind Code: 1
Kind: FRESH
Water Found Depth: 30.0
Water Found Depth UOM: ft

Appendix: Database Descriptions

*Environmental Risk Information Services (ERIS) can search the following databases. The extent of historical information varies with each database and current information is determined by what is publicly available to ERIS at the time of update. **Note:** Databases denoted with " * " indicates that the database will no longer be updated. See the individual database description for more information.*

Abandoned Aggregate Inventory:

Provincial

[AAGR](#)

The MAAP Program maintains a database of abandoned pits and quarries. Please note that the database is only referenced by lot and concession and city/town location. The database provides information regarding the location, type, size, land use, status and general comments.*

Government Publication Date: Sept 2002*

Aggregate Inventory:

Provincial

[AGR](#)

The Ontario Ministry of Northern Development, Mines, Natural Resources and Forestry (ONDMNRF) maintains this database of pits and quarries. The database provides information regarding the registered owner/operator, location name, operation type, approval type, and maximum annual tonnage.

Government Publication Date: Up to Oct 2022

Abandoned Mine Information System:

Provincial

[AMIS](#)

The Abandoned Mines Information System contains data on known abandoned and inactive mines located on both Crown and privately held lands. The information was provided by the Ministry of Northern Development and Mines (MNDM), with the following disclaimer: "the database provided has been compiled from various sources, and the Ministry of Northern Development and Mines makes no representation and takes no responsibility that such information is accurate, current or complete". Reported information includes official mine name, status, background information, mine start/end date, primary commodity, mine features, hazards and remediation.

Government Publication Date: 1800-Mar 2022

Anderson's Waste Disposal Sites:

Private

[ANDR](#)

The information provided in this database was collected by examining various historical documents which aimed to characterize the likely position of former waste disposal sites from 1860 to present. The research initiative behind the creation of this database was to identify those sites that are missing from the Ontario MOE Waste Disposal Site Inventory, as well as to provide revisions and corrections to the positions and descriptions of sites currently listed in the MOE inventory. In addition to historic waste disposal facilities, the database also identifies certain auto wreckers and scrap yards that have been extrapolated from documentary sources. Please note that the data is not warranted to be complete, exhaustive or authoritative. The information was collected for research purposes only.

Government Publication Date: 1860s-Present

Aboveground Storage Tanks:

Provincial

[AST](#)

Historical listing of aboveground storage tanks made available by the Department of Natural Resources and Forestry. Includes tanks used to hold water or petroleum. This dataset has been retired as of September 25, 2014 and will no longer be updated.

Government Publication Date: May 31, 2014

Automobile Wrecking & Supplies:

Private

[AUWR](#)

This database provides an inventory of known locations that are involved in the scrap metal, automobile wrecking/recycling, and automobile parts & supplies industry. Information is provided on the company name, location and business type.

Government Publication Date: 1999-Feb 28, 2022

Borehole:

Provincial

[BORE](#)

A borehole is the generalized term for any narrow shaft drilled in the ground, either vertically or horizontally. The information here includes geotechnical investigations or environmental site assessments, mineral exploration, or as a pilot hole for installing piers or underground utilities. Information is from many sources such as the Ministry of Transportation (MTO) boreholes from engineering reports and projects from the 1950 to 1990's in Southern Ontario. Boreholes from the Ontario Geological Survey (OGS) including The Urban Geology Analysis Information System (UGAIS) and the York Peel Durham Toronto (YPDT) database of the Conservation Authority Moraine Coalition. This database will include fields such as location, stratigraphy, depth, elevation, year drilled, etc. For all water well data or oil and gas well data for Ontario please refer to WWIS and OOGW.

Government Publication Date: 1875-Jul 2018

Certificates of Approval:

Provincial CA

This database contains the following types of approvals: Air & Noise, Industrial Sewage, Municipal & Private Sewage, Waste Management Systems and Renewable Energy Approvals. The MOE in Ontario states that any facility that releases emissions to the atmosphere, discharges contaminants to ground or surface water, provides potable water supplies, or stores, transports or disposes of waste, must have a Certificate of Approval before it can operate lawfully. Fields include approval number, business name, address, approval date, approval type and status. This database will no longer be updated, as CofA's have been replaced by either Environmental Activity and Sector Registry (EASR) or Environmental Compliance Approval (ECA). Please refer to those individual databases for any information after Oct.31, 2011.

Government Publication Date: 1985-Oct 30, 2011*

Dry Cleaning Facilities:

Federal CDRY

List of dry cleaning facilities made available by Environment and Climate Change Canada. Environment and Climate Change Canada's Tetrachloroethylene (Use in Dry Cleaning and Reporting Requirements) Regulations (SOR/2003-79) are intended to reduce releases of tetrachloroethylene to the environment from dry cleaning facilities.

Government Publication Date: Jan 2004-Dec 2021

Commercial Fuel Oil Tanks:

Provincial CFOT

Locations of commercial underground fuel oil tanks. This is not a comprehensive or complete inventory of commercial fuel tanks in the province; this listing is a copy of records of registered commercial underground fuel oil tanks obtained under Access to Public Information.

Note that the following types of tanks do not require registration: waste oil tanks in apartments, office buildings, residences, etc.; aboveground gas or diesel tanks. Records are not verified for accuracy or completeness.

Government Publication Date: Feb 28, 2022

Chemical Manufacturers and Distributors:

Private CHEM

This database includes information from both a one time study conducted in 1992 and private source and is a listing of facilities that manufacture or distribute chemicals. The production of these chemical substances may involve one or more chemical reactions and/or chemical separation processes (i.e. fractionation, solvent extraction, crystallization, etc.).

Government Publication Date: 1999-Jan 31, 2020

Chemical Register:

Private CHM

This database includes a listing of locations of facilities within the Province or Territory that either manufacture and/or distributes chemicals.

Government Publication Date: 1999-Feb 28, 2023

Compressed Natural Gas Stations:

Private CNG

Canada has a network of public access compressed natural gas (CNG) refuelling stations. These stations dispense natural gas in compressed form at 3,000 pounds per square inch (psi), the pressure which is allowed within the current Canadian codes and standards. The majority of natural gas refuelling is located at existing retail gasoline that have a separate refuelling island for natural gas. This list of stations is made available by the Canadian Natural Gas Vehicle Alliance.

Government Publication Date: Dec 2012 -Aug 2023

Inventory of Coal Gasification Plants and Coal Tar Sites:

Provincial COAL

This inventory includes both the "Inventory of Coal Gasification Plant Waste Sites in Ontario-April 1987" and the Inventory of Industrial Sites Producing or Using Coal Tar and Related Tars in Ontario-November 1988) collected by the MOE. It identifies industrial sites that produced and continue to produce or use coal tar and other related tars. Detailed information is available and includes: facility type, size, land use, information on adjoining properties, soil condition, site operators/occupants, site description, potential environmental impacts and historic maps available. This was a one-time inventory.*

Government Publication Date: Apr 1987 and Nov 1988*

Compliance and Convictions:

Provincial CONV

This database summarizes the fines and convictions handed down by the Ontario courts beginning in 1989. Companies and individuals named here have been found guilty of environmental offenses in Ontario courts of law.

Government Publication Date: 1989-Jun 2023

Certificates of Property Use:

Provincial CPU

This is a subset taken from Ontario's Environmental Registry (EBR) database. It will include CPU's on the registry such as (EPA s. 168.6) - Certificate of Property Use.

Government Publication Date: 1994 - Aug 31, 2023

Drill Hole Database:

Provincial

[DRL](#)

The Ontario Drill Hole Database contains information on more than 113,000 percussion, overburden, sonic and diamond drill holes from assessment files on record with the department of Mines and Minerals. Please note that limited data is available for southern Ontario, as it was the last area to be completed. The database was created when surveys submitted to the Ministry were converted in the Assessment File Research Image Database (AFRI) project. However, the degree of accuracy (coordinates) as to the exact location of drill holes is dependent upon the source document submitted to the MNDM. Levels of accuracy used to locate holes are: centering on the mining claim; a sketch of the mining claim; a 1:50,000 map; a detailed company map; or from submitted a "Report of Work".

Government Publication Date: 1886 - Oct 2022

Delisted Fuel Tanks:

Provincial

[DTNK](#)

List of fuel storage tank sites that were once found in - and have since been removed from - the list of fuel storage tanks made available by the regulatory agency under Access to Public Information.

Government Publication Date: Feb 28, 2022

Environmental Activity and Sector Registry:

Provincial

[EASR](#)

On October 31, 2011, a smarter, faster environmental approvals system came into effect in Ontario. The EASR allows businesses to register certain activities with the ministry, rather than apply for an approval. The registry is available for common systems and processes, to which preset rules of operation can be applied. The EASR is currently available for: heating systems, standby power systems and automotive refinishing. Businesses whose activities aren't subject to the EASR may apply for an ECA (Environmental Compliance Approval). Please see our ECA database.

Government Publication Date: Oct 2011- Aug 31, 2023

Environmental Registry:

Provincial

[EBR](#)

The Environmental Registry lists proposals, decisions and exceptions regarding policies, Acts, instruments, or regulations that could significantly affect the environment. Through the Registry, thirteen provincial ministries notify the public of upcoming proposals and invite their comments. For example, if a local business is requesting a permit, license, or certificate of approval to release substances into the air or water; these are notified on the registry. Data includes: Approval for discharge into the natural environment other than water (i.e. Air) - EPA s. 9, Approval for sewage works - OWRA s. 53(1), and EPA s. 27 - Approval for a waste disposal site. For information regarding Permit to Take Water (PTTW), Certificate of Property Use (CPU) and (ORD) Orders please refer to those individual databases.

Government Publication Date: 1994 - Aug 31, 2023

Environmental Compliance Approval:

Provincial

[ECA](#)

On October 31, 2011, a smarter, faster environmental approvals system came into effect in Ontario. In the past, a business had to apply for multiple approvals (known as certificates of approval) for individual processes and pieces of equipment. Today, a business either registers itself, or applies for a single approval, depending on the types of activities it conducts. Businesses whose activities aren't subject to the EASR may apply for an ECA. A single ECA addresses all of a business's emissions, discharges and wastes. Separate approvals for air, noise and waste are no longer required. This database will also include Renewable Energy Approvals. For certificates of approval prior to Nov 1st, 2011, please refer to the CA database. For all Waste Disposal Sites please refer to the WDS database.

Government Publication Date: Oct 2011- Aug 31, 2023

Environmental Effects Monitoring:

Federal

[EEM](#)

The Environmental Effects Monitoring program assesses the effects of effluent from industrial or other sources on fish, fish habitat and human usage of fisheries resources. Since 1992, pulp and paper mills have been required to conduct EEM studies under the Pulp and Paper Effluent Regulations. This database provides information on the mill name, geographical location and sub-lethal toxicity data.

Government Publication Date: 1992-2007*

ERIS Historical Searches:

Private

[EHS](#)

ERIS has compiled a database of all environmental risk reports completed since March 1999. Available fields for this database include: site location, date of report, type of report, and search radius. As per all other databases, the ERIS database can be referenced on both the map and "Statistical Profile" page.

Government Publication Date: 1999-Jun 30, 2023

Environmental Issues Inventory System:

Federal

[EIIS](#)

The Environmental Issues Inventory System was developed through the implementation of the Environmental Issues and Remediation Plan. This plan was established to determine the location and severity of contaminated sites on inhabited First Nation reserves, and where necessary, to remediate those that posed a risk to health and safety; and to prevent future environmental problems. The EIIS provides information on the reserve under investigation, inventory number, name of site, environmental issue, site action (Remediation, Site Assessment), and date investigation completed.

Government Publication Date: 1992-2001*

Emergency Management Historical Event:

Provincial

EMHE

List of locations of historical occurrences of emergency events, including those assigned to the Ministry of Natural Resources by Order-In-Council (OIC) under the Emergency Management and Civil Protection Act, as well as events where MNR provided requested emergency response assistance. Many of these events will have involved community evacuations, significant structural loss, and/or involvement of MNR emergency response staff. These events fall into one of ten (10) type categories: Dam Failure; Drought / Low Water; Erosion; Flood; Forest Fire; Soil and Bedrock Instability; Petroleum Resource Center Event, EMO Requested Assistance, Continuity of Operations Event, Other Requested Assistance. EMHE record details are reproduced by ERIIS under License with the Ontario Ministry of Natural Resources © Queen's Printer for Ontario, 2017.

Government Publication Date: Apr 30, 2022

Environmental Penalty Annual Report:

Provincial

EPAR

This database contains data from Ontario's annual environmental penalty report published by the Ministry of the Environment and Climate Change. These reports provide information on environmental penalties for land or water violations issued to companies in one of the nine industrial sectors covered by the Municipal Industrial Strategy for Abatement (MISA) regulations.

Government Publication Date: Jan 1, 2011 - Dec 31, 2022

List of Expired Fuels Safety Facilities:

Provincial

EXP

List of facilities and tanks for which there was once a fuel registration. This is not a comprehensive or complete inventory of expired tanks/tank facilities in the province; this listing is a copy of previously registered tanks and facilities obtained under Access to Public Information. Includes private fuel outlets, bulk plants, fuel oil tanks, gasoline stations, marinas, propane filling stations, liquid fuel tanks, piping systems, etc; includes tanks which have been removed from the ground.

Notes: registration was not required for private fuel underground/aboveground storage tanks prior to January 1990, nor for furnace oil tanks prior to May 1, 2002; registration is not required for waste oil tanks in apartments, office buildings, residences, etc., or aboveground gas or diesel tanks. Records are not verified for accuracy or completeness.

Government Publication Date: Feb 28, 2022

Federal Convictions:

Federal

FCON

Environment Canada maintains a database referred to as the "Environmental Registry" that details prosecutions under the Canadian Environmental Protection Act (CEPA) and the Fisheries Act (FA). Information is provided on the company name, location, charge date, offence and penalty.

Government Publication Date: 1988-Jun 2007*

Contaminated Sites on Federal Land:

Federal

FCS

The Federal Contaminated Sites Inventory includes information on known federal contaminated sites under the custodianship of departments, agencies and consolidated Crown corporations as well as those that are being or have been investigated to determine whether they have contamination arising from past use that could pose a risk to human health or the environment. The inventory also includes non-federal contaminated sites for which the Government of Canada has accepted some or all financial responsibility. It does not include sites where contamination has been caused by, and which are under the control of, enterprise Crown corporations, private individuals, firms or other levels of government. Includes fire training sites and sites at which Per- and Polyfluoroalkyl Substances (PFAS) are a concern.

Government Publication Date: Jun 2000-Jun 2023

Fisheries & Oceans Fuel Tanks:

Federal

FOFT

Fisheries & Oceans Canada maintains an inventory of aboveground & underground fuel storage tanks located on Fisheries & Oceans property or controlled by DFO. Our inventory provides information on the site name, location, tank owner, tank operator, facility type, storage tank location, tank contents & capacity, and date of tank installation.

Government Publication Date: 1964-Sep 2019

Federal Identification Registry for Storage Tank Systems (FIRSTS):

Federal

FRST

A list of federally regulated Storage tanks from the Federal Identification Registry for Storage Tank Systems (FIRSTS). FIRSTS is Environment and Climate Change Canada's database of storage tank systems subject to the Storage Tank for Petroleum Products and Allied Petroleum Products Regulations. The main objective of the Regulations is to prevent soil and groundwater contamination from storage tank systems located on federal and aboriginal lands. Storage tank systems that do not have a valid identification number displayed in a readily visible location on or near the storage tank system may be refused product delivery.

Government Publication Date: May 31, 2018

Fuel Storage Tank:

Provincial

FST

List of registered private and retail fuel storage tanks. This is not a comprehensive or complete inventory of private and retail fuel storage tanks in the province; this listing is a copy of registered private and retail fuel storage tanks, obtained under Access to Public Information.

Notes: registration was not required for private fuel underground/aboveground storage tanks prior to January 1990, nor for furnace oil tanks prior to May 1, 2002; registration is not required for waste oil tanks in apartments, office buildings, residences, etc., or aboveground gas or diesel tanks. Records are not verified for accuracy or completeness.

Government Publication Date: Feb 28, 2022

Fuel Storage Tank - Historic:

Provincial

FSTH

The Fuels Safety Branch of the Ontario Ministry of Consumer and Commercial Relations maintained a database of all registered private fuel storage tanks. Public records of private fuel storage tanks are only available since the registration became effective in September 1989. This information is now collected by the Technical Standards and Safety Authority.

Government Publication Date: Pre-Jan 2010*

Ontario Regulation 347 Waste Generators Summary:

Provincial

GEN

Regulation 347 of the Ontario EPA defines a waste generation site as any site, equipment and/or operation involved in the production, collection, handling and/or storage of regulated wastes. A generator of regulated waste is required to register the waste generation site and each waste produced, collected, handled, or stored at the site. This database contains the registration number, company name and address of registered generators including the types of hazardous wastes generated. It includes data on waste generating facilities such as: drycleaners, waste treatment and disposal facilities, machine shops, electric power distribution etc. This information is a summary of all years from 1986 including the most currently available data. Some records may contain, within the company name, the phrase "See & Use..." followed by a series of letters and numbers. This occurs when one company is amalgamated with or taken over by another registered company. The number listed as "See & Use", refers to the new ownership and the other identification number refers to the original ownership. This phrase serves as a link between the 2 companies until operations have been fully transferred.

Government Publication Date: 1986-Oct 31, 2022

Greenhouse Gas Emissions from Large Facilities:

Federal

GHG

List of greenhouse gas emissions from large facilities made available by Environment Canada. Greenhouse gas emissions in kilotonnes of carbon dioxide equivalents (kt CO₂ eq).

Government Publication Date: 2013-Dec 2020

TSSA Historic Incidents:

Provincial

HINC

List of historic incidences of spills and leaks of diesel, fuel oil, gasoline, natural gas, propane, and hydrogen recorded by the TSSA in their previous incident tracking system. The TSSA's Fuels Safety Program administers the Technical Standards & Safety Act 2000, providing fuel-related safety services associated with the safe transportation, storage, handling and use of fuels such as gasoline, diesel, propane, natural gas and hydrogen. Under this Act, the TSSA regulates fuel suppliers, storage facilities, transport trucks, pipelines, contractors and equipment or appliances that use fuels. Records are not verified for accuracy or completeness. This is not a comprehensive or complete inventory of historical fuel spills and leaks in the province. This listing is a copy of the data captured at one moment in time and is hence limited by the record date provided here.

Government Publication Date: 2006-June 2009*

Indian & Northern Affairs Fuel Tanks:

Federal

IAFT

The Department of Indian & Northern Affairs Canada (INAC) maintains an inventory of aboveground & underground fuel storage tanks located on both federal and crown land. Our inventory provides information on the reserve name, location, facility type, site/facility name, tank type, material & ID number, tank contents & capacity, and date of tank installation.

Government Publication Date: 1950-Aug 2003*

Fuel Oil Spills and Leaks:

Provincial

INC

Listing of spills and leaks of diesel, fuel oil, gasoline, natural gas, propane, and hydrogen reported to the Spills Action Centre (SAC). This is not a comprehensive or complete inventory of fuel-related leaks, spills, and incidents in the province; this listing is a copy of incidents reported to the SAC, obtained under Access to Public Information. Includes incidents from fuel-related hazards such as spills, fires, and explosions. Records are not verified for accuracy or completeness.

Government Publication Date: Feb 28, 2022

Landfill Inventory Management Ontario:

Provincial

LIMO

The Landfill Inventory Management Ontario (LIMO) database is updated every year, as the Ministry of the Environment, Conservation and Parks compiles new and updated information. Includes small and large landfills currently operating as well as those which are closed and historic. Operators of larger landfills provide landfill information for the previous operating year to the ministry for LIMO including: estimated amount of total waste received, landfill capacity, estimated total remaining landfill capacity, fill rates, engineering designs, reporting and monitoring details, size of location, service area, approved waste types, leachate of site treatment, contaminant attenuation zone and more. The small landfills include information such as site owner, site location and certificate of approval # and status.

Government Publication Date: Mar 21, 2022

Canadian Mine Locations:

Private

MINE

This information is collected from the Canadian & American Mines Handbook. The Mines database is a national database that provides over 290 listings on mines (listed as public companies) dealing primarily with precious metals and hard rocks. Listed are mines that are currently in operation, closed, suspended, or are still being developed (advanced projects). Their locations are provided as geographic coordinates (x, y and/or longitude, latitude). As of 2002, data pertaining to Canadian smelters and refineries has been appended to this database.

Government Publication Date: 1998-2009*

Mineral Occurrences:

Provincial

MNR

In the early 70's, the Ministry of Northern Development and Mines created an inventory of approximately 19,000 mineral occurrences in Ontario, in regard to metallic and industrial minerals, as well as some information on building stones and aggregate deposits. Please note that the "Horizontal Positional Accuracy" is approximately +/- 200 m. Many reference elements for each record were derived from field sketches using pace or chain/tape measurements against claim posts or topographic features in the area. The primary limiting factor for the level of positional accuracy is the scale of the source material. The testing of horizontal accuracy of the source materials was accomplished by comparing the plan metric (X and Y) coordinates of that point with the coordinates of the same point as defined from a source of higher accuracy.

Government Publication Date: 1846-Feb 2023

National Analysis of Trends in Emergencies System (NATES):

Federal

NATE

In 1974 Environment Canada established the National Analysis of Trends in Emergencies System (NATES) database, for the voluntary reporting of significant spill incidents. The data was to be used to assist in directing the work of the emergencies program. NATES ran from 1974 to 1994. Extensive information is available within this database including company names, place where the spill occurred, date of spill, cause, reason and source of spill, damage incurred, and amount, concentration, and volume of materials released.

Government Publication Date: 1974-1994*

Non-Compliance Reports:

Provincial

NCPL

The Ministry of the Environment provides information about non-compliant discharges of contaminants to air and water that exceed legal allowable limits, from regulated industrial and municipal facilities. A reported non-compliance failure may be in regard to a Control Order, Certificate of Approval, Sectoral Regulation or specific regulation/act.

Government Publication Date: Dec 31, 2021

National Defense & Canadian Forces Fuel Tanks:

Federal

NDFT

The Department of National Defense and the Canadian Forces maintains an inventory of all aboveground & underground fuel storage tanks located on DND lands. Our inventory provides information on the base name, location, tank type & capacity, tank contents, tank class, date of tank installation, date tank last used, and status of tank as of May 2001. This database will no longer be updated due to the new National Security protocols which have prohibited any release of this database.

Government Publication Date: Up to May 2001*

National Defense & Canadian Forces Spills:

Federal

NDSP

The Department of National Defense and the Canadian Forces maintains an inventory of spills to land and water. All spill sites have been classified under the "Transportation of Dangerous Goods Act - 1992". Our inventory provides information on the facility name, location, spill ID #, spill date, type of spill, as well as the quantity of substance spilled & recovered.

Government Publication Date: Mar 1999-Oct 2022

National Defence & Canadian Forces Waste Disposal Sites:

Federal

NDWD

The Department of National Defence and the Canadian Forces maintains an inventory of waste disposal sites located on DND lands. Where available, our inventory provides information on the base name, location, type of waste received, area of site, depth of site, year site opened/closed and status.

Government Publication Date: 2001-Apr 2007*

National Energy Board Pipeline Incidents:

Federal

NEBI

Locations of pipeline incidents from 2008 to present, made available by the Canada Energy Regulator (CER) - previously the National Energy Board (NEB). Includes incidents reported under the Onshore Pipeline Regulations and the Processing Plant Regulations related to pipelines under federal jurisdiction, does not include incident data related to pipelines under provincial or territorial jurisdiction.

Government Publication Date: 2008-Jun 30, 2021

National Energy Board Wells:

Federal

NEBP

The NEBW database contains information on onshore & offshore oil and gas wells that are outside provincial jurisdiction(s) and are thereby regulated by the National Energy Board. Data is provided regarding the operator, well name, well ID No./UWI, status, classification, well depth, spud and release date.

Government Publication Date: 1920-Feb 2003*

National Environmental Emergencies System (NEES):

Federal

[NEES](#)

In 2000, the Emergencies program implemented NEES, a reporting system for spills of hazardous substances. For the most part, this system only captured data from the Atlantic Provinces, some from Quebec and Ontario and a portion from British Columbia. Data for Alberta, Saskatchewan, Manitoba and the Territories was not captured. However, NEES is also a repository for previous Environment Canada spill datasets. NEES is composed of the historic datasets ' or Trends ' which dates from approximately 1974 to present. NEES Trends is a compilation of historic databases, which were merged and includes data from NATES (National Analysis of Trends in Emergencies System), ARTS (Atlantic Regional Trends System), and NEES. In 2001, the Emergencies Program determined that variations in reporting regimes and requirements between federal and provincial agencies made national spill reporting and trend analysis difficult to achieve. As a consequence, the department has focused efforts on capturing data on spills of substances which fall under its legislative authority only (CEPA and FA). As such, the NEES database will be decommissioned in December 2004.

Government Publication Date: 1974-2003***National PCB Inventory:**

Federal

[NPCB](#)

Environment Canada's National PCB inventory includes information on in-use PCB containing equipment in Canada including federal, provincial and private facilities. Federal out-of-service PCB containing equipment and PCB waste owned by the federal government or by federally regulated industries such as airlines, railway companies, broadcasting companies, telephone and telecommunications companies, pipeline companies, etc. are also listed. Although it is not Environment Canada's mandate to collect data on non-federal PCB waste, the National PCB inventory includes some information on provincial and private PCB waste and storage sites. Some addresses provided may be Head Office addresses and are not necessarily the location of where the waste is being used or stored.

Government Publication Date: 1988-2008***National Pollutant Release Inventory 1993-2020:**

Federal

[NPR2](#)

The National Pollutant Release Inventory (NPRI) is Canada's public inventory of pollutant releases (to air, water and land), disposals, and transfers for recycling. The inventory, managed by Environment and Climate Change Canada, tracks over 300 substances. Under the authority of the Canadian Environmental Protection Act (CEPA), owners or operators of facilities that meet published reporting requirements are required to report to the NPRI.

Government Publication Date: Sep 2020**National Pollutant Release Inventory - Historic:**

Federal

[NPRI](#)

Environment Canada has defined the National Pollutant Release Inventory ("NPRI") as a federal government initiative designed to collect comprehensive national data regarding releases to air, water, or land, and waste transfers for recycling for more than 300 listed substances. This data holds historic records; current records are found in NPR2.

Government Publication Date: 1993-May 2017**Oil and Gas Wells:**

Private

[OGWE](#)

The Nickle's Energy Group (publisher of the Daily Oil Bulletin) collects information on drilling activity including operator and well statistics. The well information database includes name, location, class, status and depth. The main Nickle's database is updated on a daily basis, however, this database is updated on a monthly basis. More information is available at www.nickles.com.

Government Publication Date: 1988-Aug 31, 2023**Ontario Oil and Gas Wells:**

Provincial

[OOGW](#)

In 1998, the MNR handed over to the Ontario Oil, Gas and Salt Resources Corporation, the responsibility of maintaining a database of oil and gas wells drilled in Ontario. The OGSR Library has over 20,000+ wells in their database. Information available for all wells in the ERIS database include well owner/operator, location, permit issue date, and well cap date, license No., status, depth and the primary target (rock unit) of the well being drilled. All geology/stratigraphy table information, plus all water table information is also provide for each well record.

Government Publication Date: 1800-Aug 2023**Inventory of PCB Storage Sites:**

Provincial

[OPCB](#)

The Ontario Ministry of Environment, Waste Management Branch, maintains an inventory of PCB storage sites within the province. Ontario Regulation 11/82 (Waste Management - PCB) and Regulation 347 (Generator Waste Management) under the Ontario EPA requires the registration of inactive PCB storage equipment and/or disposal sites of PCB waste with the Ontario Ministry of Environment. This database contains information on: 1) waste quantities; 2) major and minor sites storing liquid or solid waste; and 3) a waste storage inventory.

Government Publication Date: 1987-Oct 2004; 2012-Dec 2013**Orders:**

Provincial

[ORD](#)

This is a subset taken from Ontario's Environmental Registry (EBR) database. It will include Orders on the registry such as (EPA s. 17) - Order for remedial work, (EPA s. 18) - Order for preventative measures, (EPA s. 43) - Order for removal of waste and restoration of site, (EPA s. 44) - Order for conformity with Act for waste disposal sites, (EPA s. 136) - Order for performance of environmental measures.

Government Publication Date: 1994 - Aug 31, 2023

Canadian Pulp and Paper:

Private

[PAP](#)

This information is part of the Pulp and Paper Canada Directory. The Directory provides a comprehensive listing of the locations of pulp and paper mills and the products that they produce.

Government Publication Date: 1999, 2002, 2004, 2005, 2009-2014

Parks Canada Fuel Storage Tanks:

Federal

[PCFT](#)

Canadian Heritage maintains an inventory of known fuel storage tanks operated by Parks Canada, in both National Parks and at National Historic Sites. The database details information on site name, location, tank install/removal date, capacity, fuel type, facility type, tank design and owner/operator.

Government Publication Date: 1920-Jan 2005*

Pesticide Register:

Provincial

[PES](#)

The Ontario Ministry of the Environment and Climate Change maintains a database of licensed operators and vendors of registered pesticides.

Government Publication Date: Oct 2011- Aug 31, 2023

NPRI Reporters - PFAS Substances:

Federal

[PFCH](#)

The National Pollutant Release Inventory (NPRI) is Canada's public inventory of releases, disposals, and transfers, tracking over 320 pollutants. Per- and polyfluoroalkyl substances (PFAS) are a group of over 4,700 human-made substances for which adverse environmental and health effects have been observed. This listing of PFAS substance reporters includes those NPRI facilities that reported substances that are found in either: a) the Comprehensive Global Database of PFASs compiled by the Organisation for Economic Co-operation and Development (OECD), b) the US Environmental Protection Agency (US EPA) Master List of PFAS Substances, c) the US EPA list of PFAS chemicals without explicit structures, or d) the US EPA list of PFAS structures (encompassing the largest set of structures having sufficient levels of fluorination to potentially impart PFAS-type properties).

Government Publication Date: Sep 2020

Potential PFAS Handlers from NPRI:

Federal

[PFHA](#)

The National Pollutant Release Inventory (NPRI) is Canada's public inventory of releases, disposals, and transfers, tracking over 320 pollutants. Per- and polyfluoroalkyl substances (PFAS) are a group of over 4,700 human-made substances for which adverse environmental and health effects have been observed. This list of potential PFAS handlers includes those NPRI facilities that reported business activity (NAICS code) included in the US Environmental Protection Agency (US EPA) list of Potential PFAS-Handling Industry Sectors, further described as operating in industry sectors where literature reviews indicate that PFAS may be handled and/or released. Inclusion of a facility in this listing does not indicate that PFAS are being manufactured, processed, used, or released by the facility - these are facilities that potentially handle PFAS based on their industrial profile.

Government Publication Date: Sep 2020

Pipeline Incidents:

Provincial

[PINC](#)

List of pipeline incidents (strikes, leaks, spills). This is not a comprehensive or complete inventory of pipeline incidents in the province; this listing is an historical copy of records previously obtained under Access to Public Information. Records are not verified for accuracy or completeness.

Government Publication Date: Feb 28, 2021

Private and Retail Fuel Storage Tanks:

Provincial

[PRT](#)

The Fuels Safety Branch of the Ontario Ministry of Consumer and Commercial Relations maintained a database of all registered private fuel storage tanks and licensed retail fuel outlets. This database includes an inventory of locations that have gasoline, oil, waste oil, natural gas and/or propane storage tanks on their property. The MCCR no longer collects this information. This information is now collected by the Technical Standards and Safety Authority (TSSA).

Government Publication Date: 1989-1996*

Permit to Take Water:

Provincial

[PTTW](#)

This is a subset taken from Ontario's Environmental Registry (EBR) database. It will include PTTW's on the registry such as OWRA s. 34 - Permit to take water.

Government Publication Date: 1994 - Aug 31, 2023

Ontario Regulation 347 Waste Receivers Summary:

Provincial

[REC](#)

Part V of the Ontario Environmental Protection Act ("EPA") regulates the disposal of regulated waste through an operating waste management system or a waste disposal site operated or used pursuant to the terms and conditions of a Certificate of Approval or a Provisional Certificate of Approval. Regulation 347 of the Ontario EPA defines a waste receiving site as any site or facility to which waste is transferred by a waste carrier. A receiver of regulated waste is required to register the waste receiving facility. This database represents registered receivers of regulated wastes, identified by registration number, company name and address, and includes receivers of waste such as: landfills, incinerators, transfer stations, PCB storage sites, sludge farms and water pollution control plants. This information is a summary of all years from 1986 including the most currently available data.

Government Publication Date: 1986-1990, 1992-2021

Record of Site Condition:

Provincial

[RSC](#)

The Record of Site Condition (RSC) is part of the Ministry of the Environment's Brownfields Environmental Site Registry. Protection from environmental cleanup orders for property owners is contingent upon documentation known as a record of site condition (RSC) being filed in the Environmental Site Registry. In order to file an RSC, the property must have been properly assessed and shown to meet the soil, sediment and groundwater standards appropriate for the use (such as residential) proposed to take place on the property. The Record of Site Condition Regulation (O. Reg. 153/04) details requirements related to site assessment and clean up.

RSCs filed after July 1, 2011 will also be included as part of the new (O.Reg. 511/09).

Government Publication Date: 1997-Sept 2001, Oct 2004-Aug 2023

Retail Fuel Storage Tanks:

Private

[RST](#)

This database includes an inventory of retail fuel outlet locations (including marinas) that have on their property gasoline, oil, waste oil, natural gas and / or propane storage tanks.

Government Publication Date: 1999-Feb 28, 2023

Scott's Manufacturing Directory:

Private

[SCT](#)

Scott's Directories is a data bank containing information on over 200,000 manufacturers across Canada. Even though Scott's listings are voluntary, it is the most comprehensive database of Canadian manufacturers available. Information concerning a company's address, plant size, and main products are included in this database.

Government Publication Date: 1992-Mar 2011*

Ontario Spills:

Provincial

[SPL](#)

List of spills and incidents made available by the Ministry of the Environment, Conservation and Parks. This database identifies information such as location (approximate), type and quantity of contaminant, date of spill, environmental impact, cause, nature of impact, etc. Information from 1988-2002 was part of the ORIS (Occurrence Reporting Information System). The SAC (Spills Action Centre) handles all spills reported in Ontario. Regulations for spills in Ontario are part of the MOE's Environmental Protection Act, Part X. The Ministry of the Environment, Conservation and Parks cites the coronavirus pandemic as an explanation for delays in releasing data pursuant to requests. This database includes spill incidents that occurred in March, May, July, and August 2022, and January 2023 in addition to those listed in the Government Publication Date.

Government Publication Date: 1988-Oct 2021; see description

Wastewater Discharger Registration Database:

Provincial

[SRDS](#)

Facilities that report either municipal treated wastewater effluent or industrial wastewater discharges under the Effluent Monitoring and Effluent Limits (EMEL) and Municipal/Industrial Strategy for Abatement Regulations. The Municipal/Industrial Strategy for Abatement (MISA) division of the Ontario Ministry of Environment keeps record of direct dischargers of toxic pollutants within nine sectors including: Electric Power Generation, Mining, Petroleum Refining, Organic Chemicals, Inorganic Chemicals, Pulp & Paper, Metal Casting, Iron & Steel, and Quarries.

Government Publication Date: 1990-Dec 31, 2020

Anderson's Storage Tanks:

Private

[TANK](#)

The information provided in this database was collected by examining various historical documents, which identified the location of former storage tanks, containing substances such as fuel, water, gas, oil, and other various types of miscellaneous products. Information is available in regard to business operating at tank site, tank location, permit year, permit & installation type, no. of tanks installed & configuration and tank capacity. Data contained within this database pertains only to the city of Toronto and is not warranted to be complete, exhaustive or authoritative. The information was collected for research purposes only.

Government Publication Date: 1915-1953*

Transport Canada Fuel Storage Tanks:

Federal

[TCFT](#)

List of fuel storage tanks currently or previously owned or operated by Transport Canada. This inventory also includes tanks on The Pickering Lands, which refers to 7,530 hectares (18,600 acres) of land in Pickering, Markham, and Uxbridge owned by the Government of Canada since 1972; properties on this land has been leased by the government since 1975, and falls under the Site Management Policy of Transport Canada, but is administered by Public Works and Government Services Canada. This inventory provides information on the site name, location, tank age, capacity and fuel type.

Government Publication Date: 1970 - Apr 2023

Variances for Abandonment of Underground Storage Tanks:

Provincial

[VAR](#)

Listing of variances granted for storage tank abandonment. This is not a comprehensive or complete inventory of tank abandonment variances in the province; this listing is a copy of tank abandonment variance records previously obtained under Access to Public Information. In Ontario, registered underground storage tanks must be removed within two years of disuse; if removal of a tank is not feasible, an application may be sought for a variance from this code requirement.

Records are not verified for accuracy or completeness.

Government Publication Date: Feb 28, 2022

Waste Disposal Sites - MOE CA Inventory:

Provincial

[WDS](#)

The Ontario Ministry of Environment, Waste Management Branch, maintains an inventory of known open (active or inactive) and closed disposal sites in the Province of Ontario. Active sites maintain a Certificate of Approval, are approved to receive and are receiving waste. Inactive sites maintain Certificate(s) of Approval but are not receiving waste. Closed sites are not receiving waste. The data contained within this database was compiled from the MOE's Certificate of Approval database. Locations of these sites may be cross-referenced to the Anderson database described under ERIS's Private Source Database section, by the CA number. All new Environmental Compliance Approvals handed out after Oct 31, 2011 for Waste Disposal Sites will still be found in this database.

Government Publication Date: Oct 2011- Aug 31, 2023

Waste Disposal Sites - MOE 1991 Historical Approval Inventory:

Provincial

[WDSH](#)

In June 1991, the Ontario Ministry of Environment, Waste Management Branch, published the "June 1991 Waste Disposal Site Inventory", of all known active and closed waste disposal sites as of October 30st, 1990. For each "active" site as of October 31st 1990, information is provided on site location, site/CA number, waste type, site status and site classification. For each "closed" site as of October 31st 1990, information is provided on site location, site/CA number, closure date and site classification. Locations of these sites may be cross-referenced to the Anderson database described under ERIS's Private Source Database section, by the CA number.

Government Publication Date: Up to Oct 1990*

Water Well Information System:

Provincial

[WWIS](#)

This database describes locations and characteristics of water wells found within Ontario in accordance with Regulation 903. It includes such information as coordinates, construction date, well depth, primary and secondary use, pump rate, static water level, well status, etc. Also included are detailed stratigraphy information, approximate depth to bedrock and the approximate depth to the water table.

Government Publication Date: Mar 31 2023

Definitions

Database Descriptions: This section provides a detailed explanation for each database including: source, information available, time coverage, and acronyms used. They are listed in alphabetic order.

Detail Report: This is the section of the report which provides the most detail for each individual record. Records are summarized by location, starting with the project property followed by records in closest proximity.

Distance: The distance value is the distance between plotted points, not necessarily the distance between the sites' boundaries. All values are an approximation.

Direction: The direction value is the compass direction of the site in respect to the project property and/or center point of the report.

Elevation: The elevation value is taken from the location at which the records for the site address have been plotted. All values are an approximation. Source: Google Elevation API.

Executive Summary: This portion of the report is divided into 3 sections:

'Report Summary'- Displays a chart indicating how many records fall on the project property and, within the report search radii.

'Site Report Summary'-Project Property'- This section lists all the records which fall on the project property. For more details, see the 'Detail Report' section.

'Site Report Summary-Surrounding Properties'- This section summarizes all records on adjacent properties, listing them in order of proximity from the project property. For more details, see the 'Detail Report' section.

Map Key: The map key number is assigned according to closest proximity from the project property. Map Key numbers always start at #1. The project property will always have a map key of '1' if records are available. If there is a number in brackets beside the main number, this will indicate the number of records on that specific property. If there is no number in brackets, there is only one record for that property.

The symbol and colour used indicates 'elevation': the red inverted triangle will dictate 'ERIS Sites with Lower Elevation', the yellow triangle will dictate 'ERIS Sites with Higher Elevation' and the orange square will dictate 'ERIS Sites with Same Elevation.'

Unplottables: These are records that could not be mapped due to various reasons, including limited geographic information. These records may or may not be in your study area, and are included as reference.



APPENDIX D

REGULATORY CORRESPONDENCE

Ministry of the Environment,
Conservation and Parks

Ministère de l'Environnement, de la
Protection de la nature et des Parcs

Emergency Management and
Access Branch

Direction de la gestion des situations
d'urgence et de l'accès à l'information



40 St. Clair Avenue West
Toronto ON M4V 1M2

40, avenue St. Clair ouest
Toronto ON M4V 1M2

October 27, 2023

JiaYu Cheng
Sola Engineering Inc.
390 Edgeley Blvd
Vaughan, Ontario L4K 3Z6
katrinac@solaengineering.ca

Dear JiaYu Cheng:

RE: MECP FOI A-2023-05973 – Decision Letter

This letter is further to your request made pursuant to the Freedom of Information and Protection of Privacy Act (the Act) relating to 29 & 35 Sperling Drive, Barrie.

After a thorough search through the ministry files, records were located in response to your request. The final decision has been made to provide full access to the requested information. The official responsible for making the access decision on your request is the undersigned.

Section 57 of the Act authorizes certain fees to be charged for processing a request. Our charges for processing this request are:

Search Time 0.67 hours @ \$30/hour	\$20.00
○ Time taken to locate and retrieve records	
Total	\$ 20.00

In order to receive a copy of the records please forward this amount in Canadian dollars to our office. Payment(s) may be made by **November 27, 2023**. If payment has not been received by this date, the file will be closed and you will be required to submit a new request.

Payment(s) may be made in Canadian dollars by one of the following options:

- Pay online through the Freedom of Information Request for Property Information Form: <https://forms.mgcs.gov.on.ca/en/dataset/012-2146>. Both the pdf download or "HTML" versions provide access to the payment option.
- Mail money order or cheque made payable to the "Minister of Finance (FOI)" or provide credit card information through the mail-in version of the form mentioned above.

Please **do not** mail cash or send your payment information via email.

You may request a review of my decision within 30 days from the date of this letter by contacting the Information and Privacy Commissioner/Ontario at <http://www.ipc.on.ca>. Please note there may be a fee associated with submitting the appeal.

If you have any questions, please contact Stephanie Rampino at 437-995-3228 or stephanie.rampino@ontario.ca.

Yours truly,

A handwritten signature in cursive script that reads "Rampino S".

for
Josephine DeSouza
Manager (A), Access and Privacy Office



Generator Details

Registration/Notification Number

ON2369000

Legal Company Name

Primary Name: BARRIE POLICE SERVICES

Division Name: NA

Company Operating Name

Primary Name: BARRIE POLICE SERVICES

Division Name: NA

Mailing Address

Division Building: NA

Post Box Number: NA

Address Line 1: 29 Sperling Dr

Address Line 2: NA

Town/City: BARRIE

Postal Code / Zip Code: L4M 6K9

County: (If Inside Ontario) SIMCOE

Province/State (If Inside Canada/US) ONTARIO

County: (If outside Ontario) NA

Province / State (If outside Canada / US) NA

Country: Canada

Site Location

This should be the street address of the site that is being registered. You are required to register each site that generates hazardous waste separately.

Division Building: NA

Post Box Number: NA

Address Line 1: 29 SPERLING DRIVE

Address Line 2: NA

Town/City: BARRIE

Postal Code / Zip Code: L4M 6K9

County: (If Inside Ontario) SIMCOE

Province / State (If Inside Canada / US) ONTARIO

County: (If outside Ontario) NA

Province / State (If outside Canada / US) NA

Country: Canada

Company Official

000001



Company Name: **BARRIE POLICE SERVICES**
 Company Number: **ON2369000 (Generator)**

Active Waste Classes

Active Waste Class Listing

[Add New Waste Class](#) | [Inactive waste classes](#)

Active On-site Waste Classes

Waste Class	View Details	Hazardous Waste Number (per waste stream)	Reg. 347 Schedules	Disposal Method	Part 2B required	Part 2B complete	Physical State	Off-Site	Status
148 - I	View Details	D001	5, 13	Out of Ontario - Potential Land Disposal	Y	Y	Liquid	Off-Site	Active
212 - L	View Details	N/A					Liquid	Off-Site	Active
251 - L	View Details	N/A					Liquid	Off-Site	Active
		N/A					Liquid	Off-Site	Active
252 - L	View Details	N/A					Liquid	Off-Site	Active
252 - T	View Details	D004	5, 13	Small Quantity Generator Exemption	N		Liquid	Off-Site	Active
263 - I	View Details	D001	5, 13	Out of Ontario - Potential Land Disposal	Y	Y	Liquid	Off-Site	Active
312 - P	View Details	N/A					Solid	Off-Site	Active

		N/A						Solid	Off-Site	Active
331 - I	View Details	D001	5, 13	Out of Ontario - Potential Land Disposal	Y	Y		Gas	Off-Site	Active

[Back](#)



Search

Company Name: **BARRIE POLICE SERVICES**
Company Number: **ON2369000 (Generator)**

Inactive Waste Classes

Inactive Waste Class Listing

[Add New Waste Class](#) | [Active waste classes](#)

Inactive Off-site Waste Classes

Waste Class	Physical State	Off-Site	Status	Activate	
212 - I	Liquid	Off-Site	Inactive	☐	View Details
264 - L	Liquid	Off-Site	Inactive	☐	View Details
264 - T	Liquid	Off-Site	Inactive	☐	View Details
					Activate

File Copy for ON2369000 SCHEDULE 'A' - FILE COPY

November 10, 1998

**BARRIE POLICE SERVICES
PO BOX 188**

**BARRIE, ONT
L4M 4T2**

Attention: MR. DAN MOREAU

Re: Acknowledgement of Subject Waste Registration

In accordance with Subsection 18(3) of Ontario Regulation 347, this letter acknowledges receipt of your Generator Registration report dated October 29, 1998. The Generator Registration Number assigned to your company is:

ON2369000

for the site located at: **29 SPERLING DRIVE**

**BARRIE
ONT**

A list of acknowledged waste number(s) is attached as Schedule 'A'. The format of this schedule has been modified since July 1993. A waste number now appears only once, regardless of the number of different waste streams which may have identical waste numbers. The waste description is also generic. However, you are still required to register all waste streams, even if they have identical waste numbers.

For off-site disposal of subject waste, the appropriate waste number(s) acknowledged in Schedule 'A', and the Generator Registration Number, must be entered in Part A of each manifest form after receipt of this generator registration document. Under Ontario's Environmental Protection Act, the property receiving the waste must be approved as a disposal site for the waste it is receiving. The disposal of waste at an uncertified site is illegal.

The selection of accurate waste numbers is your responsibility. This acknowledgement must not be considered a confirmation of the accuracy of the information submitted by you. Should the waste number(s) you have selected be deemed incorrect by the Ministry, or improper waste disposal occurs at any time, you may be subject to legal action as provided by the Environmental Protection Act and Regulation 347.

SCHEDULE 'A'

In accordance with information submitted with your generator registration report(s), the site indicated below is registered for the waste number(s) shown on this schedule, which may represent more than one waste stream. This attached Schedule forms part of the acknowledgement of generator registration report dated October 29, 1998 for the following site:

BARRIE POLICE SERVICES
29 SPERLING DRIVE

BARRIE
ONT

identified by Generator Registration Number ON2369000, dated in Toronto, November 10, 1998.

<u>WASTE STREAM</u>	<u>WASTE NUMBER</u>
ALIPHATIC SOLVENTS	212I
PHOTOPROCESSING WASTES	264L
PHOTOPROCESSING WASTES	264T

---- End of List ----



Generator Details

Registration/Notification Number

ON3681831

Legal Company Name
Primary Name: Simcoe Muskoka District Health Unit

Division Name: NA

Company Operating Name
Primary Name: Simcoe Muskoka District Health Unit

Division Name: Immunization Program

Mailing Address

Division Building: NA
Address Line 1: 15 Sperling Drive
Town/City: Barrie
County: (If Inside Ontario) SIMCOE
County: (If outside Ontario) NA
Country: Canada

Post Box Number: NA
Address Line 2: NA
Postal Code / Zip Code: L4M 6K9
Province/State (If Inside Canada/US) ONTARIO
Province / State (If outside Canada / US) NA

Site Location

This should be the street address of the site that is being registered. You are required to register each site that generates hazardous waste separately.

Division Building: COVID-19 Immunization Clinic
Address Line 1: 29 Sperling Drive
Address Line 2: NA
Town/City: Barrie
County: (If Inside Ontario) SIMCOE
County: (If outside Ontario) NA
Country: Canada

Post Box Number: NA
Postal Code / Zip Code: L4M 6K9
Province / State (If Inside Canada / US) ONTARIO
Province / State (If outside Canada / US) NA

000007



Company Name: **Simcoe Muskoka District Health Unit**
 Company Number: **ON3681831 (Generator)**

Active Waste Classes

Active Waste Class Listing

[Add New Waste Class](#) | [Inactive waste classes](#)

Active Off-site Waste Classes

Waste Class	View Details	Hazardous Waste Number (per waste stream)	Reg. 347 Schedules	Disposal Method	Part 2B required	Part 2B complete	Physical State	Off-Site	Status	UnRegister Waste Class
261 - A	View details	P001	2A	Land Disposal	Y	Y	Solid	Off-Site	Active	☐
312 - P	View Details	N/A					Solid	Off-Site	Active	☐

[Unregister Selected Classes](#)
[Back](#)



Generator Details

Registration/Notification Number

ON7610441

Legal Company Name

Primary Name: The corporation of the city of barrie

Division Name: NA

Company Operating Name

Primary Name: The corporation of the city of barrie

Division Name: NA

Mailing Address

Division Building: City Hall
 Address Line 1: 70 Collier Street
 Town/City: Barrie
 County: (If Inside Ontario) SIMCOE
 County: (If outside Ontario) NA
 Country: Canada

Post Box Number: 400
 Address Line 2: NA
 Postal Code / Zip Code: L4M 4T5
 Province/State (If Inside Canada/US) ONTARIO
 Province / State (If outside Canada / US) NA

Site Location

This should be the street address of the site that is being registered. You are required to register each site that generates hazardous waste separately.

Division Building: Police Head Quarters, station 1
 Address Line 1: 29 Sperling Drive
 Address Line 2: NA
 Town/City: Barrie
 County: (If Inside Ontario) SIMCOE
 County: (If outside Ontario) NA
 Country: Canada

Post Box Number: NA
 Postal Code / Zip Code: L4M 4T5
 Province / State (If Inside Canada / US) ONTARIO
 Province / State (If outside Canada / US) NA

000009



Company Name: **The corporation of the city of barrie**
 Company Number: **ON7610441 (Generator)**

Active Waste Classes

Active Waste Class Listing

[Add New Waste Class](#) | [Inactive waste classes](#)

Active On-site Waste Classes

Waste Class	View Details	Hazardous Waste Number (per waste stream)	Reg. 347 Schedules	Disposal Method	Part 2B required	Part 2B complete	Physical State	Off-Site	Status
251 - L	View Details	N/A					Liquid	Off-Site	Active

[Back](#)

Katrina Cheng

From: Public Information Services <publicinformationsservices@tssa.org>
Sent: Friday, October 13, 2023 3:09 PM
To: Katrina Cheng
Subject: RE: TSSA Check Request

Hello ,

NO RECORD FOUND IN CURRENT DATABASE

Thank you for your request for confirmation of public information. TSSA has performed a preliminary search of TSSA's current database.

- We confirm that there are NO records in our database of any **fuel storage tanks** at the subject address(es).

This is not a confirmation that there are no records in the archives. For a further search in our archives, please apply for release of public information (PI Form) through TSSA's new Service Prepayment Portal. The associated fee must be paid via credit card (Visa or MasterCard) through a secure site.

Please follow the steps below to access the applications and the Service Prepayment Portal:

Accessing the applications

1. Click [Release of Public Information](#) - TSSA and click "need a copy of a document"
2. Select the appropriate application, download it, complete it in full and save it (Note: you will have to upload the application)
3. Proceed to page 3 of the application and click the "TSSA Service Prepayment Portal" link under payment options (the link will take you the secure site where you can pay for the request via credit card)

Accessing the Service Prepayment Portal

1. Select new or existing customer (*if you are an existing customer, you will need your account number & postal code to access your account)
2. Under "Program Area" select **Public Information** and click continue
3. Enter application form number (found on the bottom left corner of the application form) and click continue
4. Complete the primary contact information section
5. Complete the fee section
6. Upload your completed application
7. Upload supporting documents (if required) and click continue

Once all steps have been successfully completed you will receive your payment receipt via email.

TSSA does not make any representations or warranties with respect to the accuracy or completeness of any records released. The requestor assumes all risk in using or relying on the information provided.

If you have any questions or concerns, please do not hesitate to contact our Public Information Release team at publicinformationsservices@tssa.org.

Kind regards,



Melanie Fowler | Public Information Releases Agent

Legal

345 Carlingview Drive

Toronto, Ontario M9W 6N9

Tel: +1 416-734-3593 | Fax: +1 416-231-4903 | E-Mail: mfowler@tssa.org

www.tssa.org



Winner of 2023 5-Star Safety Cultures Award

From: Katrina Cheng <katrinac@solaengineering.ca>

Sent: Friday, October 13, 2023 11:21 AM

To: Public Information Services <publicinformationservices@tssa.org>

Cc: Naveed Rehman <naveedr@solaengineering.ca>

Subject: Re: TSSA Check Request

[CAUTION]: This email originated outside the organisation.

Please do not click links or open attachments unless you recognise the source of this email and know the content is safe.

Hi,

We would like to inquire about fuel storage tanks at the following addresses in Barrie:

1. 29 Sperling Drive
2. 35 Sperling Drive
3. 15 Sperling Drive
4. 25 Sperling Drive
5. 19 Sperling Drive
6. 1 Sperling Drive
7. 201 Cundles Rd E
8. 221 Cundles Rd E
9. 243 Cundles Rd E
10. 30 Alliance Blvd

Warm regards,

Katrina Cheng

Junior Environmental Scientist, M.Eng., E.I.T.



APPENDIX E

PREVIOUS ENVIRONMENTAL REPORT



7 September 2022; REV. 12 December 2022
Project No. OESAM2225A.SIMC & R29

Alectra Utilities Corporation

3240 Mavis Road

Mississauga, ON L5C 3K1

Attn: Mr. Adrian Phillips, Manager, Environmental
Ms. Elizabeth Pimentel, C.E.T., CRSP, Environmental Specialist

Dear Mr. Phillips and Ms. Pimentel:

Subject: Transformer Soil Investigation Results Worksheet

Location: Boulevard Adjacent to 29 and 35 Sperling Drive, Barrie, Ontario

Transformer #: T3396

WSP W&I Canada Limited (WSP, formerly Wood Environment & Infrastructure Solutions Canada Limited) was retained by Alectra Utilities Corporation (Alectra) to perform a soil investigation surrounding an Alectra transformer situated in the public boulevard for Sperling Drive, adjacent to properties located at 29 and 35 Sperling Drive in Barrie, Ontario (the "Study Area"). This worksheet documents the investigation results. For the full scope of work, selection of assessment criteria and methodology, please refer to Appendix A.

Background

Municipal address(es) sampled	Boulevard Adjacent to 29 and 35 Sperling Drive, Barrie, Ontario
Transformer no.	T3396
Potential spill volume reported by Alectra (L)	116
Reported [PCB] in oil (ppm)	0
Is a transformer still present? (Y/N)	Yes

[PCB] – concentration of polychlorinated biphenyls
ppm – parts per million

Investigation Summary

Investigation date	29 June 2022
Number of soil sample locations	Six (6)
Description of soil conditions (soil type, colour and texture; visual and olfactory notes)	Brown sand and silty sand, trace gravel; no odours or staining
Sample depths	- Excavated samples: surface ("A" samples) and 0.7-1.0 mbgs ("B" samples). "SS" samples: collected from the surface of the cable pit at 0.9 mbgs.
Field COV/TOV measurements (ppm)	0 / 0
Sample analysis (parameters tested)	PHC F2-F4, PCBs, pH
Applicable O.Reg. 153/04 SCS	Table 2 (non-potable groundwater) industrial/ commercial/ community property use SCS for coarse textured soils

WSP E&I Canada Limited
2020 Winston Park Drive, Suite 600
Oakville, Ontario, L6H 6X7
T: +1 905-568-2929

wsp.com

Are there soil exceedances to the applicable SCS? (Y/N)	Yes

PHC F2-F4 – petroleum hydrocarbon Fractions 2 to 4

PCBs – polychlorinated biphenyls

mbgs – metres below ground surface

COV – combustible organic vapours

TOV – total organic vapours

ppm – parts per million

SCS – Site Condition Standards

Soil Analytical Results Exceeding Applicable SCS (refer to Figure 1)

SAMPLE LOCATION	DEPTH (mbgs)	PHC F2 (µg/g)	PHC F3 (µg/g)
29-SS1: transformer cable pit	0.9	-	7,000

Table 2 SCS for PHC F2 is 230 µg/g

Table 2 SCS for PHC F3 is 1,700 µg/g

“-” sample met the Table 2 SCS for the listed parameter

mbgs – metres below ground surface

µg/g ≈ ppm

RISK EVALUATION

A risk evaluation was completed to assess the potential risks to human health and ecological receptors with the reported PHC F3 concentration in place at 0.9 m depth under the transformer as shown on Figure 1.

Consistent with the Generic Standards, the risk evaluation takes into consideration the following receptors and exposure pathways:

- Human health (i.e., indoor workers, outdoor workers and subsurface workers) from direct contact with soil and through the inhalation of volatiles;
- Human health from ingestion of potable groundwater;
- Terrestrial ecological health (i.e., terrestrial plants, invertebrates, birds and mammals); and,
- Aquatic ecological health (e.g., from potential leaching to ground water and off-site discharge to surface water).

Each of these receptors and exposure pathways combinations are addressed below.

Protection Of Human Health

Indoor workers, outdoor workers and subsurface workers may be exposed to the Contaminants of Concern (COCs) through direct contact and through the inhalation of volatiles in outdoor air. Additionally, there is the potential that adjacent indoor workers may be exposed to volatiles in indoor air and through the ingestion of potable groundwater (i.e., through soil leaching to groundwater). The maximum concentrations of the COCs are compared to the MECP component values protective of these pathways based on receptors present on a commercial and community land use with coarse textured soil, as provided below (MECP, 2011¹).

¹ MECP, 2011. *Rationale for the Development of Soil and Ground Water Standards for Use at Contaminated Sites in Ontario*. Revised Version 15 April 2011. Standards Development Branch, Ontario Ministry of the Environment. Toronto, ON

Comparison of COC Concentrations to Human Health Component Values

COC	MAXIMUM RESULT (µg/g)	S2 RISK (µg/g)	S3 RISK (µg/g)	OUTDOOR AIR (µg/g)	COMMERICAL / INDUSTRIAL INDOOR AIR (µg/g)	S-GW1 (µg/g)
PHC F3	7,000	40,000	260,000	NA	NA	20,000

S2 = MECP 2011 Component Value protective of direct soil contact by an outdoor worker.

S3 = MECP 2011 Component Value protective of direct soil contact by a subsurface worker.

S-GW1 = MECP 2011 Component Value protective of groundwater as a potable drinking water source. This value is protective of a well located on the property and would also be protective of an off-site potable groundwater source (e.g., municipal supply well).

NA = Not applicable as PHC F3 is not considered volatile.

Bold indicates exceedance of component value.

Based on this evaluation, the presence of residual PHC F3 identified in the transformer cable pit does not represent an unacceptable risk to human health.

Protection of Ecological Receptors

The maximum concentrations of the COCs are compared to MECP (2011¹) component values protective of ecological receptors based on a commercial and community land use and coarse textured soil, as provided below.

Comparison of COC Concentrations to Ecological Component Values

COC	MAXIMUM RESULT (µg/g)	PLANTS & INVERTEBRATES (µg/g)	BIRDS AND MAMMALS (µg/g)	S-GW3 (µg/g)
PHC F3	7,000	1,700	NV	NA

NV = no value

S-GW3 = MECP 2011 Component Value protective of off-site aquatic receptors

NA = Not applicable as PHC F3 is not considered sufficiently mobile to represent a concern through this exposure pathway.

Bold indicates exceedance of component value.

The maximum reported PHC F3 concentration in soil is greater than the concentration protective of plants and invertebrates, however, there is no plant or invertebrate habitat beneath the transformer within the concrete foundation, where the contamination is located. As such, this exposure pathway is not complete.

There are no bird or mammal component values for PHCs; however, PHCs are not typically considered to be a concern for birds and mammals as PHCs are readily metabolized by vertebrates into a more readily excretable form and tend not to accumulate in tissues (CCME, 2008²). Additionally, there are no complete exposure pathways for terrestrial birds and mammals based on the location in the transformer cable pit.

Based on this evaluation, the presence of residual PHC F3 identified in the transformer cable pit does not represent an unacceptable risk to ecological receptors as no complete exposure pathways are present.

² CCME, 2008. *Canada-Wide Standard for Petroleum Hydrocarbons (PHC) in Soil: Scientific Rationale*. Supporting Technical Document



Should you have any questions regarding this worksheet, please do not hesitate to contact the undersigned.

Sincerely,

WSP E&I Canada Limited

Kylie Vuu, B.Eng., E.I.T.
Environmental Technician

Megan Russell, M.Env.Sc.
Senior Environmental Scientist

Cindy Smith, B.Sc., Dip.Ecotox.
Senior Associate Environmental Risk Assessor

Ian A. Powell, B.E.S., P.Geo
Senior Environmental Geoscientist

Encl: Figure
Appendices A – C


Effective September 21, 2022, Wood Environment & Infrastructure Solutions Canada Limited is now operating as WSP E&I Canada Limited. No other aspects of our legal entity, contractual terms or capabilities have changed in relation to this report submission.

WSP prepared this report solely for the use of the intended recipient, Alectra Utilities Corporation, in accordance with our professional services agreement. The intended recipient is solely responsible for the disclosure of any information contained in this report. The content and opinions contained in the present report are based on the observations and/or information available to WSP at the time of preparation. If a third party makes use of, relies on, or makes decisions in accordance with this report, said third party is solely responsible for such use, reliance or decisions. WSP does not accept responsibility for damages, if any, suffered by any third party as a result of decisions made or actions taken by said third party based on this report. This limitations statement is considered an integral part of this report.

The original of this digital file will be conserved by WSP for a period of not less than 10 years. As the digital file transmitted to the intended recipient is no longer under the control of WSP, its integrity cannot be assured. As such, WSP does not guarantee any modifications made to this digital file subsequent to its transmission to the intended recipient.

This plan is also subject to the Standard Limitations attached.

FIGURE

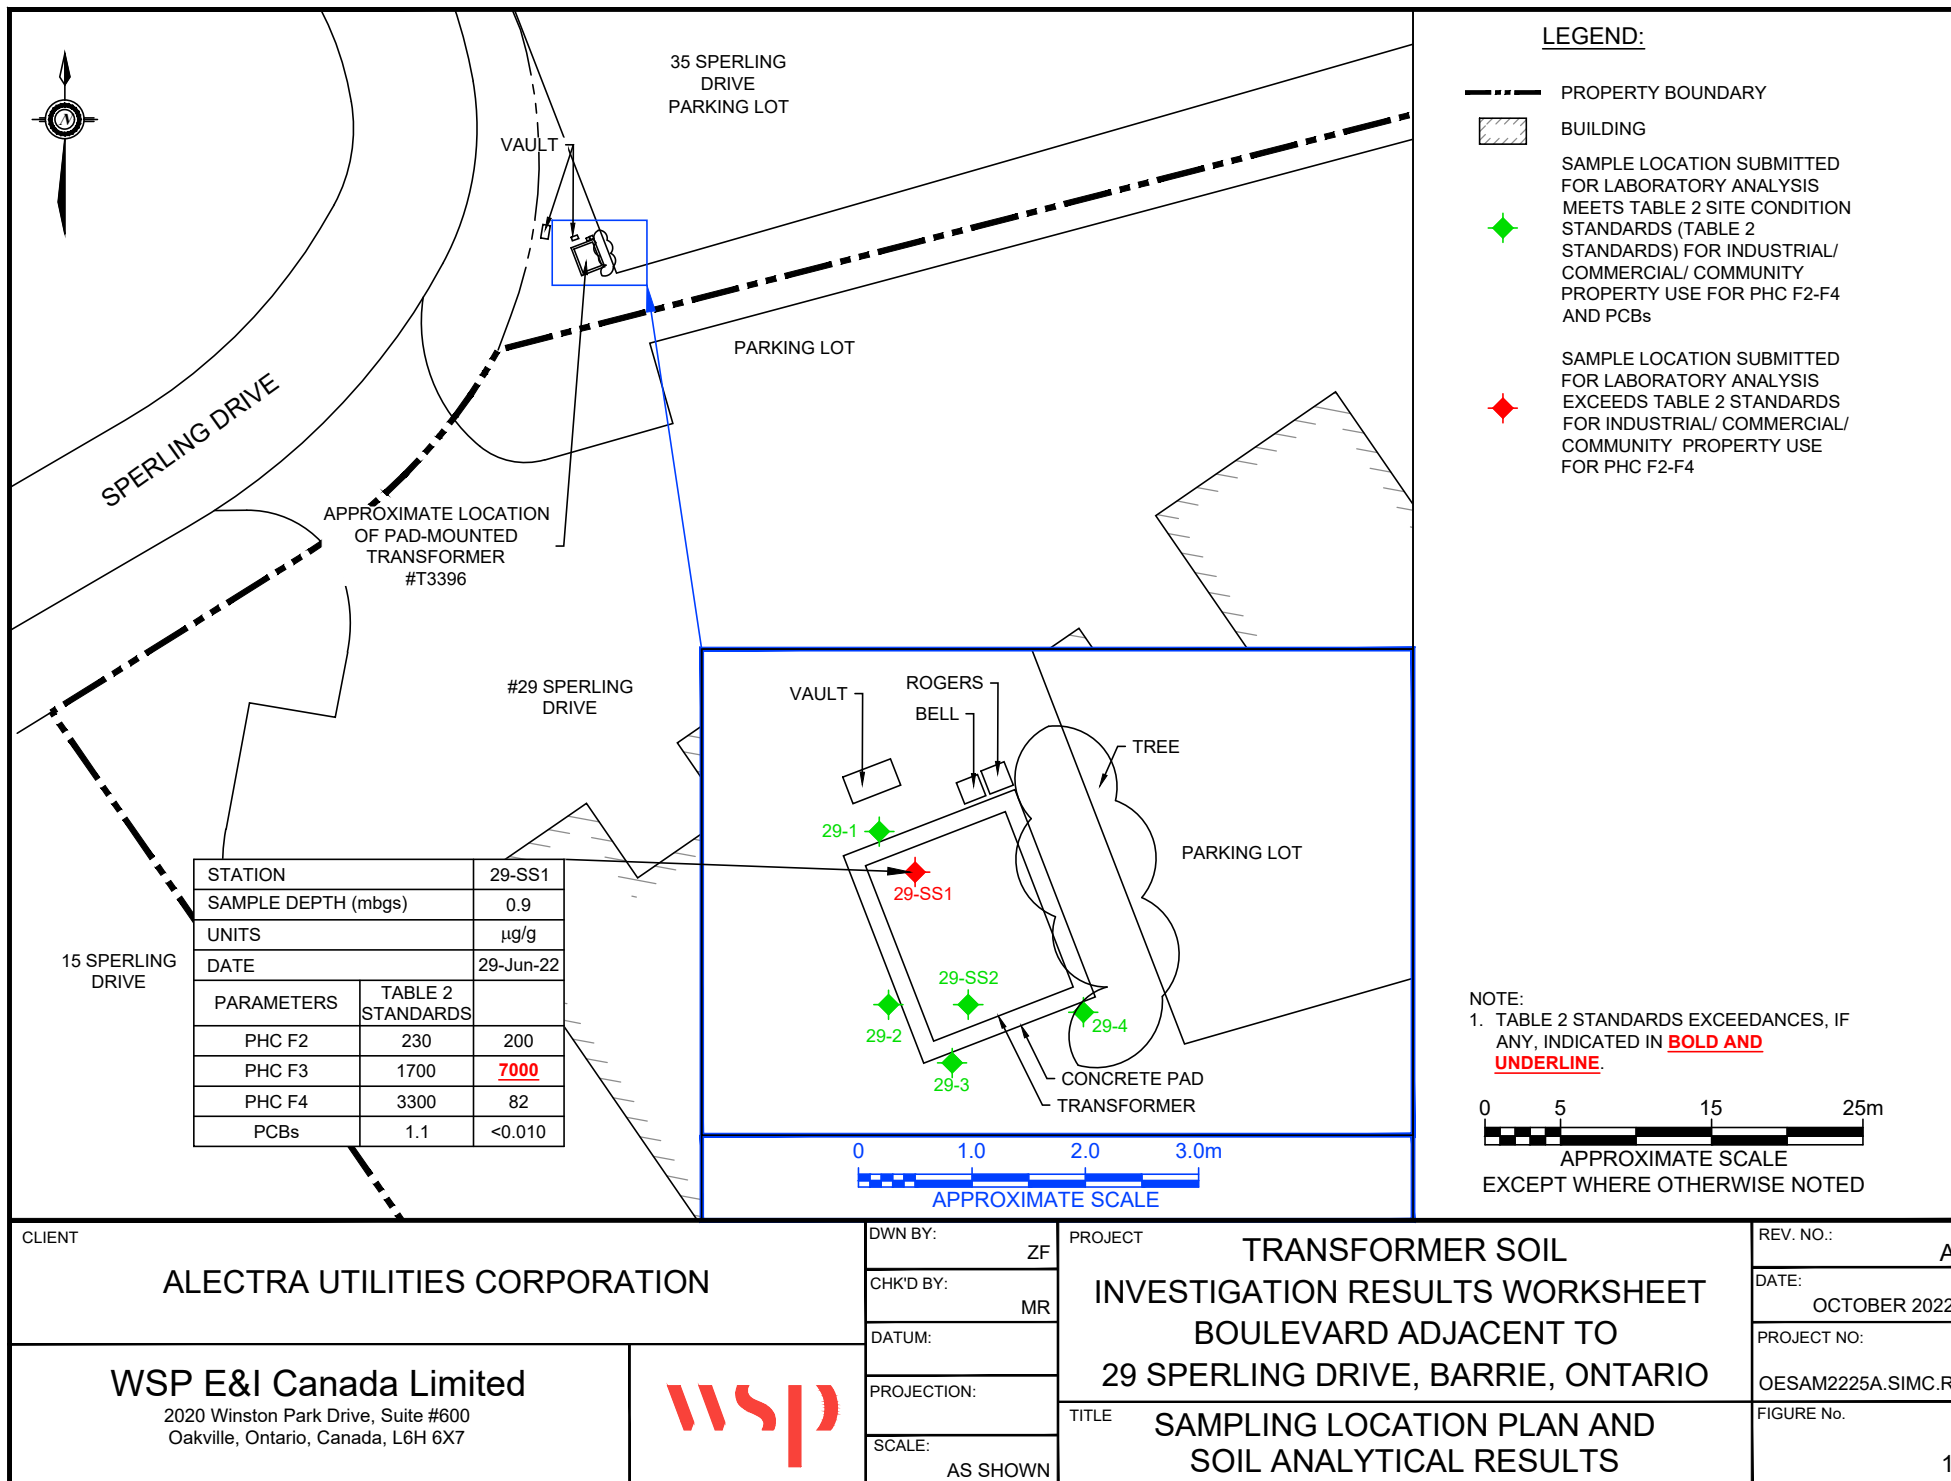



APPENDIX A

**INVESTIGATION SCOPE, ASSESSMENT CRITERIA AND
METHODOLOGY**



SCOPE OF WORK

The scope of work for the investigation consisted of the following tasks:

- Developed a Health & Safety Plan for the intrusive investigation at the Study Area;
- Observed Alectra's air vacuum contractor, Soil Vac Inc., excavate sampling locations adjacent to the transformer footprint at marked cable utility lines, where staining was evident, or at a minimum of one (1) sampling location per side of the transformer;
- Collected soil samples from the sand fill in the cable pit of the transformer;
- Collected targeted depth soil samples from each sampling location at surface and approximate cable or transformer foundation/pit depth;
- Field screened the soil samples visually and measured combustible vapours using a portable combustible (COV) and total (TOV) organic vapour meter (e.g., RKI Eagle 2);
- Submitted soil samples (including a blind field duplicate) to Bureau Veritas Laboratories in Mississauga, Ontario, an accredited laboratory for petroleum hydrocarbon fractions 2-4 (PHC F2-F4), polychlorinated biphenyl's (PCBs) and/or pH chemical analysis;
- Evaluated results of the chemical analyses against the current applicable assessment criteria; and
- Prepared a worksheet documenting the findings of the investigation.

ASSESSMENT CRITERIA

The regulatory requirements for most contaminated sites in Ontario are established by the *Ontario Regulation 153/04 - Records of Site Condition, Part XV.1 of the Environmental Protection Act*, as amended (O.Reg. 153/04). O.Reg. 153/04 provides generic and background Site Condition Standards (SCS) for the general assessment of properties for a variety of settings, property uses and environmentally sensitive area designations as defined under the Regulation. The generic and background SCS are set out in the document entitled *Soil, Ground Water and Sediment Standards for Use Under Part XV.1 of the Environmental Protection Act* dated 15 April 2011. The SCS applicable to the Study Area have been evaluated on the basis of the following rationale:

- The Study Area is located in the public boulevard for Sperling Drive and therefore the property use is community;
- There are no known environmentally sensitive areas on or adjacent to the Study Area which would cause the Study Area to be classified as an environmentally sensitive area according to the City of Barrie Park Operational Boundaries online GIS map and Simcoe County interactive online GIS map;
- Groundwater may be used as a source of potable water in the City of Barrie and is within wellhead protection zone 2;
- Soil pH values measured at the Study Area were within the range of 5-9 (refer to appended Certificates of Analysis);
- No permanent water bodies were located on or within 30 m of the Study Area;
- Bedrock was not encountered during the investigation; and,
- The SCS for coarse textured soil type have been applied.

Based on the above characteristics, the appropriate assessment criteria for the Study Area are the Table 2 SCS for non-potable groundwater, industrial/ commercial/ community property use and coarse textured soils.



FIELD METHODOLOGIES

The sampling locations surrounding the transformer were excavated by Alectra's contractor using an air vacuum system. The sampling locations were recommended to be placed to target the positions of the electrical cables as marked by the public utility locator and/or as observed upon opening of the transformer. Sample locations are shown on Figure 1.

Soil samples were retrieved by WSP's field technician either directly from the edge of the excavation into the laboratory-supplied jar (surface samples) or from Alectra's downhole non-conductive sampling instrument with a stainless-steel spoon. Sampling equipment was decontaminated between uses by physical removal of debris, a spray with an Alconox and water solution and a rinse with distilled water followed by a methanol rinse and allowed to air dry.

The soil samples obtained during the program were field screened for evidence of environmental impacts. The field screening activities included a visual inspection of the soil samples and measuring the COV and TOV in the headspace of the soil samples with an RKI Eagle 2 meter operated in methane exclusion mode and calibrated daily with hexane (COV) and isobutylene (TOV).



APPENDIX B

COPY OF LABORATORY CERTIFICATE OF ANALYSIS



Your P.O. #: C026300018
Your Project #: OESAM2225A.SIMC.F
Site#: 29
Your C.O.C. #: 883456-01-01

Attention: Alectra Report

Wood Environment & Infrastructure Solutions, a division of Wood
Canada
2020 Winston Park Drive
Suite 600
Oakville, ON
CANADA L6H 6X7

Report Date: 2022/07/12
Report #: R7207217
Version: 1 - Final

CERTIFICATE OF ANALYSIS

BUREAU VERITAS JOB #: C2I2980

Received: 2022/06/30, 15:37

Sample Matrix: Soil
Samples Received: 11

Analyses	Quantity	Date	Date	Laboratory Method	Analytical Method
		Extracted	Analyzed		
Petroleum Hydrocarbons F2-F4 in Soil (1)	1	2022/07/06	2022/07/07	CAM SOP-00316	CCME CWS m
Petroleum Hydrocarbons F2-F4 in Soil (1)	8	2022/07/08	2022/07/08	CAM SOP-00316	CCME CWS m
Petroleum Hydrocarbons F2-F4 in Soil (1)	2	2022/07/08	2022/07/09	CAM SOP-00316	CCME CWS m
Moisture	11	N/A	2022/07/02	CAM SOP-00445	Carter 2nd ed 51.2 m
Polychlorinated Biphenyl in Soil	11	2022/07/04	2022/07/05	CAM SOP-00309	EPA 8082A m
pH CaCl2 EXTRACT	2	2022/07/05	2022/07/05	CAM SOP-00413	EPA 9045 D m

Remarks:

Bureau Veritas is accredited to ISO/IEC 17025 for specific parameters on scopes of accreditation. Unless otherwise noted, procedures used by Bureau Veritas are based upon recognized Provincial, Federal or US method compendia such as CCME, MELCC, EPA, APHA.

All work recorded herein has been done in accordance with procedures and practices ordinarily exercised by professionals in Bureau Veritas' profession using accepted testing methodologies, quality assurance and quality control procedures (except where otherwise agreed by the client and Bureau Veritas in writing). All data is in statistical control and has met quality control and method performance criteria unless otherwise noted. All method blanks are reported; unless indicated otherwise, associated sample data are not blank corrected. Where applicable, unless otherwise noted, Measurement Uncertainty has not been accounted for when stating conformity to the referenced standard.

Bureau Veritas liability is limited to the actual cost of the requested analyses, unless otherwise agreed in writing. There is no other warranty expressed or implied. Bureau Veritas has been retained to provide analysis of samples provided by the Client using the testing methodology referenced in this report. Interpretation and use of test results are the sole responsibility of the Client and are not within the scope of services provided by Bureau Veritas, unless otherwise agreed in writing. Bureau Veritas is not responsible for the accuracy or any data impacts, that result from the information provided by the customer or their agent.

Solid sample results, except biota, are based on dry weight unless otherwise indicated. Organic analyses are not recovery corrected except for isotope dilution methods.

Results relate to samples tested. When sampling is not conducted by Bureau Veritas, results relate to the supplied samples tested.

This Certificate shall not be reproduced except in full, without the written approval of the laboratory.

Reference Method suffix "m" indicates test methods incorporate validated modifications from specific reference methods to improve performance.

* RPDs calculated using raw data. The rounding of final results may result in the apparent difference.

(1) All CCME PHC results met required criteria unless otherwise stated in the report. The CWS PHC methods employed by Bureau Veritas conform to all prescribed elements of the reference method and performance based elements have been validated. All modifications have been validated and proven equivalent following "Alberta Environment's Interpretation of the Reference Method for the Canada-Wide Standard for Petroleum Hydrocarbons in Soil Validation of Performance-Based Alternative Methods September 2003".



Your P.O. #: C026300018
Your Project #: OESAM2225A.SIMC.F
Site#: 29
Your C.O.C. #: 883456-01-01

Attention: Alectra Report

Wood Environment & Infrastructure Solutions, a division of Wood
Canada
2020 Winston Park Drive
Suite 600
Oakville, ON
CANADA L6H 6X7

Report Date: 2022/07/12
Report #: R7207217
Version: 1 - Final

CERTIFICATE OF ANALYSIS

BUREAU VERITAS JOB #: C2I2980

Received: 2022/06/30, 15:37

Documentation is available upon request. Modifications from Reference Method for the Canada-wide Standard for Petroleum Hydrocarbons in Soil-Tier 1 Method: F2/F3/F4 data reported using validated cold solvent extraction instead of Soxhlet extraction.

Encryption Key



**AUTHORIZED REPORT
RAPPORT AUTORISÉ**

Bureau Veritas

12 Jul 2022 15:36:22

Please direct all questions regarding this Certificate of Analysis to your Project Manager.

Gina Baybayan, Project Manager

Email: Gina.Baybayan@bureauveritas.com

Phone# (905)817-5766

=====

This report has been generated and distributed using a secure automated process.

Bureau Veritas has procedures in place to guard against improper use of the electronic signature and have the required "signatories", as per ISO/IEC 17025, signing the reports. For Service Group specific validation please refer to the Validation Signature Page.



O.REG 153 PCBS (SOIL)

Bureau Veritas ID			TBC996	TBC997	TBC998	TBC999	TBD000		
Sampling Date			2022/06/29 09:00	2022/06/29 09:05	2022/06/29 10:30	2022/06/29 10:40	2022/06/29 10:50		
COC Number			883456-01-01	883456-01-01	883456-01-01	883456-01-01	883456-01-01		
	UNITS	Criteria	29-SS1	29-SS2	29-1A	29-1B	29-2A	RDL	QC Batch
Inorganics									
Moisture	%	-	5.0	8.0	7.1	13	6.5	1.0	8086904
PCBs									
Aroclor 1242	ug/g	-	<0.010	<0.010	<0.010	<0.010	<0.010	0.010	8088326
Aroclor 1248	ug/g	-	<0.010	<0.010	<0.010	<0.010	<0.010	0.010	8088326
Aroclor 1254	ug/g	-	<0.010	<0.010	<0.010	<0.010	<0.010	0.010	8088326
Aroclor 1260	ug/g	-	<0.010	<0.010	<0.010	<0.010	<0.010	0.010	8088326
Total PCB	ug/g	1.1	<0.010	<0.010	<0.010	<0.010	<0.010	0.010	8088326
Surrogate Recovery (%)									
Decachlorobiphenyl	%	-	85	86	85	87	104	N/A	8088326
No Fill	No Exceedance Exceeds 1 criteria policy/level Exceeds both criteria/levels								
Grey									
Black									
RDL = Reportable Detection Limit									
QC Batch = Quality Control Batch									
Criteria: Ontario Reg. 153/04 (Amended April 15, 2011)									
Table 2: Full Depth Generic Site Condition Standards in a Potable Ground Water Condition									
Soil - Industrial/Commercial/Community Property Use - Coarse Textured Soil									
N/A = Not Applicable									



O.REG 153 PCBS (SOIL)

Bureau Veritas ID			TBD001	TBD002	TBD002	TBD003	TBD004		
Sampling Date			2022/06/29 11:00	2022/06/29 11:10	2022/06/29 11:10	2022/06/29 11:20	2022/06/29 11:30		
COC Number			883456-01-01	883456-01-01	883456-01-01	883456-01-01	883456-01-01		
	UNITS	Criteria	29-2B	29-3A	29-3A Lab-Dup	29-3B	29-4A	RDL	QC Batch
Inorganics									
Moisture	%	-	19	6.7	N/A	7.7	8.9	1.0	8086904
PCBs									
Aroclor 1242	ug/g	-	<0.010	<0.010	<0.010	<0.010	<0.010	0.010	8088326
Aroclor 1248	ug/g	-	<0.010	<0.010	<0.010	<0.010	<0.010	0.010	8088326
Aroclor 1254	ug/g	-	<0.010	<0.010	<0.010	<0.010	<0.010	0.010	8088326
Aroclor 1260	ug/g	-	<0.010	<0.010	<0.010	<0.010	<0.010	0.010	8088326
Total PCB	ug/g	1.1	<0.010	<0.010	<0.010	<0.010	<0.010	0.010	8088326
Surrogate Recovery (%)									
Decachlorobiphenyl	%	-	95	105	105	95	90	N/A	8088326
No Fill	No Exceedance Exceeds 1 criteria policy/level Exceeds both criteria/levels								
Grey									
Black									
RDL = Reportable Detection Limit QC Batch = Quality Control Batch Lab-Dup = Laboratory Initiated Duplicate Criteria: Ontario Reg. 153/04 (Amended April 15, 2011) Table 2: Full Depth Generic Site Condition Standards in a Potable Ground Water Condition Soil - Industrial/Commercial/Community Property Use - Coarse Textured Soil N/A = Not Applicable									



O.REG 153 PCBS (SOIL)

Bureau Veritas ID			TBD005	TBD006		
Sampling Date			2022/06/29 11:40	2022/06/29		
COC Number			883456-01-01	883456-01-01		
	UNITS	Criteria	29-4B	29-DUP	RDL	QC Batch
Inorganics						
Moisture	%	-	5.4	5.1	1.0	8086904
PCBs						
Aroclor 1242	ug/g	-	<0.010	<0.010	0.010	8088326
Aroclor 1248	ug/g	-	<0.010	<0.010	0.010	8088326
Aroclor 1254	ug/g	-	<0.010	<0.010	0.010	8088326
Aroclor 1260	ug/g	-	<0.010	<0.010	0.010	8088326
Total PCB	ug/g	1.1	<0.010	<0.010	0.010	8088326
Surrogate Recovery (%)						
Decachlorobiphenyl	%	-	93	93	N/A	8088326
No Fill	No Exceedance					
Grey	Exceeds 1 criteria policy/level					
Black	Exceeds both criteria/levels					
RDL = Reportable Detection Limit						
QC Batch = Quality Control Batch						
Criteria: Ontario Reg. 153/04 (Amended April 15, 2011)						
Table 2: Full Depth Generic Site Condition Standards in a Potable Ground Water Condition						
Soil - Industrial/Commercial/Community Property Use - Coarse Textured Soil						
N/A = Not Applicable						



BUREAU
VERITAS

Bureau Veritas Job #: C2I2980

Report Date: 2022/07/12

Wood Environment & Infrastructure Solutions, a division of

Wood Canada

Client Project #: OESAM2225A.SIMC.F

Your P.O. #: C026300018

Sampler Initials: AL

RESULTS OF ANALYSES OF SOIL

Bureau Veritas ID		TBD001	TBD006	
Sampling Date		2022/06/29 11:00	2022/06/29	
COC Number		883456-01-01	883456-01-01	
	UNITS	29-2B	29-DUP	QC Batch
Inorganics				
Available (CaCl ₂) pH	pH	7.74	7.85	8090033
QC Batch = Quality Control Batch				



BUREAU
VERITAS

Bureau Veritas Job #: C2I2980

Report Date: 2022/07/12

Wood Environment & Infrastructure Solutions, a division of

Wood Canada

Client Project #: OESAM2225A.SIMC.F

Your P.O. #: C026300018

Sampler Initials: AL

PETROLEUM HYDROCARBONS (CCME)

Bureau Veritas ID			TBC996		TBC997		TBC998	TBC999		
Sampling Date			2022/06/29 09:00		2022/06/29 09:05		2022/06/29 10:30	2022/06/29 10:40		
COC Number			883456-01-01		883456-01-01		883456-01-01	883456-01-01		
	UNITS	Criteria	29-SS1	QC Batch	29-SS2	QC Batch	29-1A	29-1B	RDL	QC Batch

F2-F4 Hydrocarbons

F2 (C10-C16 Hydrocarbons)	ug/g	230	200	8098374	<10	8093457	130	100	10	8098374
F3 (C16-C34 Hydrocarbons)	ug/g	1700	7000	8098374	<50	8093457	1700	890	50	8098374
F4 (C34-C50 Hydrocarbons)	ug/g	3300	82	8098374	<50	8093457	<50	<50	50	8098374
Reached Baseline at C50	ug/g	-	Yes	8098374	Yes	8093457	Yes	Yes	N/A	8098374

Surrogate Recovery (%)

o-Terphenyl	%	-	125	8098374	95	8093457	103	102	N/A	8098374

No Fill	No Exceedance
Grey	Exceeds 1 criteria policy/level
Black	Exceeds both criteria/levels

RDL = Reportable Detection Limit

QC Batch = Quality Control Batch

Criteria: Ontario Reg. 153/04 (Amended April 15, 2011)

Table 2: Full Depth Generic Site Condition Standards in a Potable Ground Water Condition

Soil - Industrial/Commercial/Community Property Use - Coarse Textured Soil

N/A = Not Applicable

Bureau Veritas ID			TBD000	TBD001	TBD002	TBD003	TBD004		
Sampling Date			2022/06/29 10:50	2022/06/29 11:00	2022/06/29 11:10	2022/06/29 11:20	2022/06/29 11:30		
COC Number			883456-01-01	883456-01-01	883456-01-01	883456-01-01	883456-01-01		
	UNITS	Criteria	29-2A	29-2B	29-3A	29-3B	29-4A	RDL	QC Batch

F2-F4 Hydrocarbons

F2 (C10-C16 Hydrocarbons)	ug/g	230	<10	<10	<10	<10	<10	10	8098374
F3 (C16-C34 Hydrocarbons)	ug/g	1700	<50	<50	52	81	66	50	8098374
F4 (C34-C50 Hydrocarbons)	ug/g	3300	<50	<50	<50	<50	<50	50	8098374
Reached Baseline at C50	ug/g	-	Yes	Yes	Yes	Yes	Yes	N/A	8098374

Surrogate Recovery (%)

o-Terphenyl	%	-	104	95	98	97	100	N/A	8098374

No Fill	No Exceedance
Grey	Exceeds 1 criteria policy/level
Black	Exceeds both criteria/levels

RDL = Reportable Detection Limit

QC Batch = Quality Control Batch

Criteria: Ontario Reg. 153/04 (Amended April 15, 2011)

Table 2: Full Depth Generic Site Condition Standards in a Potable Ground Water Condition

Soil - Industrial/Commercial/Community Property Use - Coarse Textured Soil

N/A = Not Applicable



PETROLEUM HYDROCARBONS (CCME)

Bureau Veritas ID			TBD005	TBD006		
Sampling Date			2022/06/29 11:40	2022/06/29		
COC Number			883456-01-01	883456-01-01		
	UNITS	Criteria	29-4B	29-DUP	RDL	QC Batch
F2-F4 Hydrocarbons						
F2 (C10-C16 Hydrocarbons)	ug/g	230	<10	<10	10	8098374
F3 (C16-C34 Hydrocarbons)	ug/g	1700	<50	<50	50	8098374
F4 (C34-C50 Hydrocarbons)	ug/g	3300	<50	<50	50	8098374
Reached Baseline at C50	ug/g	-	Yes	Yes	N/A	8098374
Surrogate Recovery (%)						
o-Terphenyl	%	-	102	104	N/A	8098374
No Fill	No Exceedance					
Grey	Exceeds 1 criteria policy/level					
Black	Exceeds both criteria/levels					
RDL = Reportable Detection Limit						
QC Batch = Quality Control Batch						
Criteria: Ontario Reg. 153/04 (Amended April 15, 2011)						
Table 2: Full Depth Generic Site Condition Standards in a Potable Ground Water Condition						
Soil - Industrial/Commercial/Community Property Use - Coarse Textured Soil						
N/A = Not Applicable						



**BUREAU
VERITAS**

Bureau Veritas Job #: C212980
Report Date: 2022/07/12

Wood Environment & Infrastructure Solutions, a division of
Wood Canada
Client Project #: OESAM2225A.SIMC.F
Your P.O. #: C026300018
Sampler Initials: AL

TEST SUMMARY

Bureau Veritas ID: TBC996
Sample ID: 29-SS1
Matrix: Soil

Collected: 2022/06/29
Shipped:
Received: 2022/06/30

Test Description	Instrumentation	Batch	Extracted	Date Analyzed	Analyst
Petroleum Hydrocarbons F2-F4 in Soil	GC/FID	8098374	2022/07/08	2022/07/08	Austin (Guochen) Zhang
Moisture	BAL	8086904	N/A	2022/07/02	Simrat Bhathal
Polychlorinated Biphenyl in Soil	GC/ECD	8088326	2022/07/04	2022/07/05	Svitlana Shaula

Bureau Veritas ID: TBC997
Sample ID: 29-SS2
Matrix: Soil

Collected: 2022/06/29
Shipped:
Received: 2022/06/30

Test Description	Instrumentation	Batch	Extracted	Date Analyzed	Analyst
Petroleum Hydrocarbons F2-F4 in Soil	GC/FID	8093457	2022/07/06	2022/07/07	Austin (Guochen) Zhang
Moisture	BAL	8086904	N/A	2022/07/02	Simrat Bhathal
Polychlorinated Biphenyl in Soil	GC/ECD	8088326	2022/07/04	2022/07/05	Svitlana Shaula

Bureau Veritas ID: TBC998
Sample ID: 29-1A
Matrix: Soil

Collected: 2022/06/29
Shipped:
Received: 2022/06/30

Test Description	Instrumentation	Batch	Extracted	Date Analyzed	Analyst
Petroleum Hydrocarbons F2-F4 in Soil	GC/FID	8098374	2022/07/08	2022/07/08	Austin (Guochen) Zhang
Moisture	BAL	8086904	N/A	2022/07/02	Simrat Bhathal
Polychlorinated Biphenyl in Soil	GC/ECD	8088326	2022/07/04	2022/07/05	Svitlana Shaula

Bureau Veritas ID: TBC999
Sample ID: 29-1B
Matrix: Soil

Collected: 2022/06/29
Shipped:
Received: 2022/06/30

Test Description	Instrumentation	Batch	Extracted	Date Analyzed	Analyst
Petroleum Hydrocarbons F2-F4 in Soil	GC/FID	8098374	2022/07/08	2022/07/08	Austin (Guochen) Zhang
Moisture	BAL	8086904	N/A	2022/07/02	Simrat Bhathal
Polychlorinated Biphenyl in Soil	GC/ECD	8088326	2022/07/04	2022/07/05	Svitlana Shaula

Bureau Veritas ID: TBD000
Sample ID: 29-2A
Matrix: Soil

Collected: 2022/06/29
Shipped:
Received: 2022/06/30

Test Description	Instrumentation	Batch	Extracted	Date Analyzed	Analyst
Petroleum Hydrocarbons F2-F4 in Soil	GC/FID	8098374	2022/07/08	2022/07/08	Austin (Guochen) Zhang
Moisture	BAL	8086904	N/A	2022/07/02	Simrat Bhathal
Polychlorinated Biphenyl in Soil	GC/ECD	8088326	2022/07/04	2022/07/05	Svitlana Shaula



**BUREAU
VERITAS**

Bureau Veritas Job #: C212980

Report Date: 2022/07/12

Wood Environment & Infrastructure Solutions, a division of

Wood Canada

Client Project #: OESAM2225A.SIMC.F

Your P.O. #: C026300018

Sampler Initials: AL

TEST SUMMARY

Bureau Veritas ID: TBD001
Sample ID: 29-2B
Matrix: Soil

Collected: 2022/06/29
Shipped:
Received: 2022/06/30

Test Description	Instrumentation	Batch	Extracted	Date Analyzed	Analyst
Petroleum Hydrocarbons F2-F4 in Soil	GC/FID	8098374	2022/07/08	2022/07/08	Austin (Guochen) Zhang
Moisture	BAL	8086904	N/A	2022/07/02	Simrat Bhathal
Polychlorinated Biphenyl in Soil	GC/ECD	8088326	2022/07/04	2022/07/05	Svitlana Shaula
pH CaCl2 EXTRACT	AT	8090033	2022/07/05	2022/07/05	Taslina Aktar

Bureau Veritas ID: TBD002
Sample ID: 29-3A
Matrix: Soil

Collected: 2022/06/29
Shipped:
Received: 2022/06/30

Test Description	Instrumentation	Batch	Extracted	Date Analyzed	Analyst
Petroleum Hydrocarbons F2-F4 in Soil	GC/FID	8098374	2022/07/08	2022/07/08	Austin (Guochen) Zhang
Moisture	BAL	8086904	N/A	2022/07/02	Simrat Bhathal
Polychlorinated Biphenyl in Soil	GC/ECD	8088326	2022/07/04	2022/07/05	Svitlana Shaula

Bureau Veritas ID: TBD002 Dup
Sample ID: 29-3A
Matrix: Soil

Collected: 2022/06/29
Shipped:
Received: 2022/06/30

Test Description	Instrumentation	Batch	Extracted	Date Analyzed	Analyst
Polychlorinated Biphenyl in Soil	GC/ECD	8088326	2022/07/04	2022/07/05	Svitlana Shaula

Bureau Veritas ID: TBD003
Sample ID: 29-3B
Matrix: Soil

Collected: 2022/06/29
Shipped:
Received: 2022/06/30

Test Description	Instrumentation	Batch	Extracted	Date Analyzed	Analyst
Petroleum Hydrocarbons F2-F4 in Soil	GC/FID	8098374	2022/07/08	2022/07/08	Austin (Guochen) Zhang
Moisture	BAL	8086904	N/A	2022/07/02	Simrat Bhathal
Polychlorinated Biphenyl in Soil	GC/ECD	8088326	2022/07/04	2022/07/05	Svitlana Shaula

Bureau Veritas ID: TBD004
Sample ID: 29-4A
Matrix: Soil

Collected: 2022/06/29
Shipped:
Received: 2022/06/30

Test Description	Instrumentation	Batch	Extracted	Date Analyzed	Analyst
Petroleum Hydrocarbons F2-F4 in Soil	GC/FID	8098374	2022/07/08	2022/07/08	Austin (Guochen) Zhang
Moisture	BAL	8086904	N/A	2022/07/02	Simrat Bhathal
Polychlorinated Biphenyl in Soil	GC/ECD	8088326	2022/07/04	2022/07/05	Svitlana Shaula



BUREAU
VERITAS

Bureau Veritas Job #: C2I2980

Report Date: 2022/07/12

Wood Environment & Infrastructure Solutions, a division of

Wood Canada

Client Project #: OESAM2225A.SIMC.F

Your P.O. #: C026300018

Sampler Initials: AL

TEST SUMMARY

Bureau Veritas ID: TBD005
Sample ID: 29-4B
Matrix: Soil

Collected: 2022/06/29
Shipped:
Received: 2022/06/30

Test Description	Instrumentation	Batch	Extracted	Date Analyzed	Analyst
Petroleum Hydrocarbons F2-F4 in Soil	GC/FID	8098374	2022/07/08	2022/07/09	Austin (Guochen) Zhang
Moisture	BAL	8086904	N/A	2022/07/02	Simrat Bhathal
Polychlorinated Biphenyl in Soil	GC/ECD	8088326	2022/07/04	2022/07/05	Svitlana Shaula

Bureau Veritas ID: TBD006
Sample ID: 29-DUP
Matrix: Soil

Collected: 2022/06/29
Shipped:
Received: 2022/06/30

Test Description	Instrumentation	Batch	Extracted	Date Analyzed	Analyst
Petroleum Hydrocarbons F2-F4 in Soil	GC/FID	8098374	2022/07/08	2022/07/09	Austin (Guochen) Zhang
Moisture	BAL	8086904	N/A	2022/07/02	Simrat Bhathal
Polychlorinated Biphenyl in Soil	GC/ECD	8088326	2022/07/04	2022/07/05	Svitlana Shaula
pH CaCl2 EXTRACT	AT	8090033	2022/07/05	2022/07/05	Taslima Aktar



GENERAL COMMENTS

Each temperature is the average of up to three cooler temperatures taken at receipt

Package 1	0.0°C

Results relate only to the items tested.



Bureau Veritas Job #: C212980
Report Date: 2022/07/12

QUALITY ASSURANCE REPORT

Wood Environment & Infrastructure Solutions, a division of
Wood Canada
Client Project #: OESAM2225A.SIMC.F
Your P.O. #: C026300018
Sampler Initials: AL

QC Batch	Parameter	Date	Matrix Spike		SPIKED BLANK		Method Blank		RPD	
			% Recovery	QC Limits	% Recovery	QC Limits	Value	UNITS	Value (%)	QC Limits
8088326	Decachlorobiphenyl	2022/07/04	103 (2)	60 - 130	91	60 - 130	92	%		
8093457	o-Terphenyl	2022/07/06	91	60 - 130	97	60 - 130	92	%		
8098374	o-Terphenyl	2022/07/08	98	60 - 130	94	60 - 130	96	%		
8086904	Moisture	2022/07/02							0 (1)	20
8088326	Aroclor 1242	2022/07/05					<0.010	ug/g	NC (3)	50
8088326	Aroclor 1248	2022/07/05					<0.010	ug/g	NC (3)	50
8088326	Aroclor 1254	2022/07/05					<0.010	ug/g	NC (3)	50
8088326	Aroclor 1260	2022/07/05	106 (2)	30 - 130	94	30 - 130	<0.010	ug/g	NC (3)	50
8088326	Total PCB	2022/07/05	106 (2)	30 - 130	94	30 - 130	<0.010	ug/g	NC (3)	50
8090033	Available (CaCl2) pH	2022/07/05			100	97 - 103			0.43 (1)	N/A
8093457	F2 (C10-C16 Hydrocarbons)	2022/07/07	105	60 - 130	109	80 - 120	<10	ug/g	28 (1)	30
8093457	F3 (C16-C34 Hydrocarbons)	2022/07/07	104	60 - 130	107	80 - 120	<50	ug/g	0.62 (1)	30
8093457	F4 (C34-C50 Hydrocarbons)	2022/07/07	103	60 - 130	107	80 - 120	<50	ug/g	NC (1)	30
8098374	F2 (C10-C16 Hydrocarbons)	2022/07/09	107	60 - 130	101	80 - 120	<10	ug/g	NC (1)	30
8098374	F3 (C16-C34 Hydrocarbons)	2022/07/09	107	60 - 130	101	80 - 120	<50	ug/g	NC (1)	30
8098374	F4 (C34-C50 Hydrocarbons)	2022/07/09	110	60 - 130	103	80 - 120	<50	ug/g	NC (1)	30

N/A = Not Applicable

Duplicate: Paired analysis of a separate portion of the same sample. Used to evaluate the variance in the measurement.

Matrix Spike: A sample to which a known amount of the analyte of interest has been added. Used to evaluate sample matrix interference.

Spiked Blank: A blank matrix sample to which a known amount of the analyte, usually from a second source, has been added. Used to evaluate method accuracy.

Method Blank: A blank matrix containing all reagents used in the analytical procedure. Used to identify laboratory contamination.

Surrogate: A pure or isotopically labeled compound whose behavior mirrors the analytes of interest. Used to evaluate extraction efficiency.

NC (Duplicate RPD): The duplicate RPD was not calculated. The concentration in the sample and/or duplicate was too low to permit a reliable RPD calculation (absolute difference <= 2x RDL).

(1) Duplicate Parent ID

(2) Matrix Spike Parent ID [TBD002-01]

(3) Duplicate Parent ID [TBD002-01]



BUREAU
VERITAS

Bureau Veritas Job #: C2I2980

Report Date: 2022/07/12

Wood Environment & Infrastructure Solutions, a division of

Wood Canada

Client Project #: OESAM2225A.SIMC.F

Your P.O. #: C026300018

Sampler Initials: AL

VALIDATION SIGNATURE PAGE

The analytical data and all QC contained in this report were reviewed and validated by:

Ewa Pranjić, M.Sc., C.Chem, Scientific Specialist

Bureau Veritas has procedures in place to guard against improper use of the electronic signature and have the required "signatories", as per ISO/IEC 17025, signing the reports. For Service Group specific validation please refer to the Validation Signature Page.

30-Jun-22 15:37
Gina Baybayan
C212980
env-1307

INVOICE TO: #25844 Wood Environment & Infrastructure Solutions, Megan Russell/AP-Alectra, 2020 Winston Park Drive Suite 800, Oakville ON L6H 6X7, (905) 829-5400, Fax: (905) 568-1686, APInvoice.Canada@woodplc.com; megan.russell@woo

REPORT TO: #12841 Wood Environment & Infrastructure Solutions, Alectra Report, 2020 Winston Park Drive Suite 600, Oakville ON L6H 6X7, (905) 829-5400, Fax: (905) 568-1686, megan.russell@woodplc.com; sarah.dolton@woodplc.c

PROJECT INFORMATION: C21213, Quotation #: C026300018, P.O. #: OESAM2225A, Project: 29, Project Name: AL, Site #: AL, Sampled By: AL

MOE REGULATED DRINKING WATER OR WATER INTENDED FOR HUMAN CONSUMPTION MUST BE SUBMITTED ON THE BUREAU VERITAS DRINKING WATER CHAIN OF CUSTODY

Sample Barcode Label	Sample (Location) Identification	Date Sampled	Time Sampled	Matrix	Field Filtered (please circle):	F2-F4	PCBs	pH	Metals / Hg / Cr VI	Time Sensitive	Temperature (°C) on Receipt	Custody Seal Present	Custody Seal Intact
29-551	20220629	0900	501		X	X	X				0/0/0		
29-552	0905												
29-1A	1030												
29-01B	1040												
29-2A	1050												
29-2B	1100												
29-3A	1110												
29-3B	1120												
29-4A	1130												
29-4B	1140												

RECEIVED BY: (Signature/Print) Date: (YY/MM/DD) Time: 22/06/20 15:37

RELINQUISHED BY: (Signature/Print) Date: (YY/MM/DD) Time: 22/06/20 1600

White: Bureau Veritas Yellow: Client

SAMPLES MUST BE KEPT COOL (< 10°C) FROM TIME OF SAMPLING UNTIL DELIVERY TO BUREAU VERITAS

Bureau Veritas Canada (2019) Inc.

INVOICE TO:

Company Name: #25844 Wood Environment & Infrastructure Solutions,
Megan Russell/AP-Alectra
2020 Winston Park Drive Suite 600
Oakville ON L6H 6X7
(905) 829-5400 Fax: (905) 568-1686
APInvoice.Canada@woodplc.com; megan.russell@woo

REPORT TO:

Company Name: #12841 Wood Environment & Infrastructure Solutions,
Alectra Report
2020 Winston Park Drive Suite 600
Oakville ON L6H 6X7
(905) 829-5400 Fax:
megan.russell@woodplc.com; sarah.doirion@woodplc.c

PROJECT INFORMATION:

Quotation #: C21213
P.O. #: C026300018
Project: OESAM2225A-SIMC.F
Project Name: 29
Site #: AL
Sampled By:

LABORATORY USE ONLY:

Bureau Veritas Job #:
Project Manager: Gina Baybayan
COC #:
Turnaround Time (TAT) Required:

MOE REGULATED DRINKING WATER OR WATER INTENDED FOR HUMAN CONSUMPTION MUST BE SUBMITTED ON THE BUREAU VERITAS DRINKING WATER CHAIN OF CUSTODY

Regulation 153 (2011)		Other Regulations		Special Instructions	
Table 1	Table 2	Table 3	Table 4	Table 5	Table 6
☐ Res/Park	☐ Medium/Fine	☐ CCME	☐ Sanitary Sewer Bylaw		
☐ Ind/Comm	☐ Coarse	☐ Reg 558	☐ Storm Sewer Bylaw		
☐ Agri/Other	☐ For RSC	☐ MISA	☐ Municipality		
		☐ PWQO	☐ Reg 406 Table		
		☐ Other			

Include Criteria on Certificate of Analysis (Y/N)? Y

Sample Barcode Label	Sample (Location) Identification	Date Sampled	Time Sampled	Matrix
1	29-DUP	20220629	1600	Soil
2				
3				
4				
5				
6				
7				
8				
9				
10				

RECEIVED BY: (Signature/Print) [Signature] **Date: (YYMMDD)** 20220629 **Time** 1600


RECEIVED BY: (Signature/Print) [Signature] **Date: (YYMMDD)** 20220629 **Time** 1600

LABORATORY USE ONLY

Time Sensitive ☐ **Temperature (°C) on Receipt** ☐ **Custody Seal** ☐ **Yes** ☐ **No** ☐


White: Bureau Veritas Yellow: Client

Petroleum Hydrocarbons F2-F4 in Soil Chromatogram

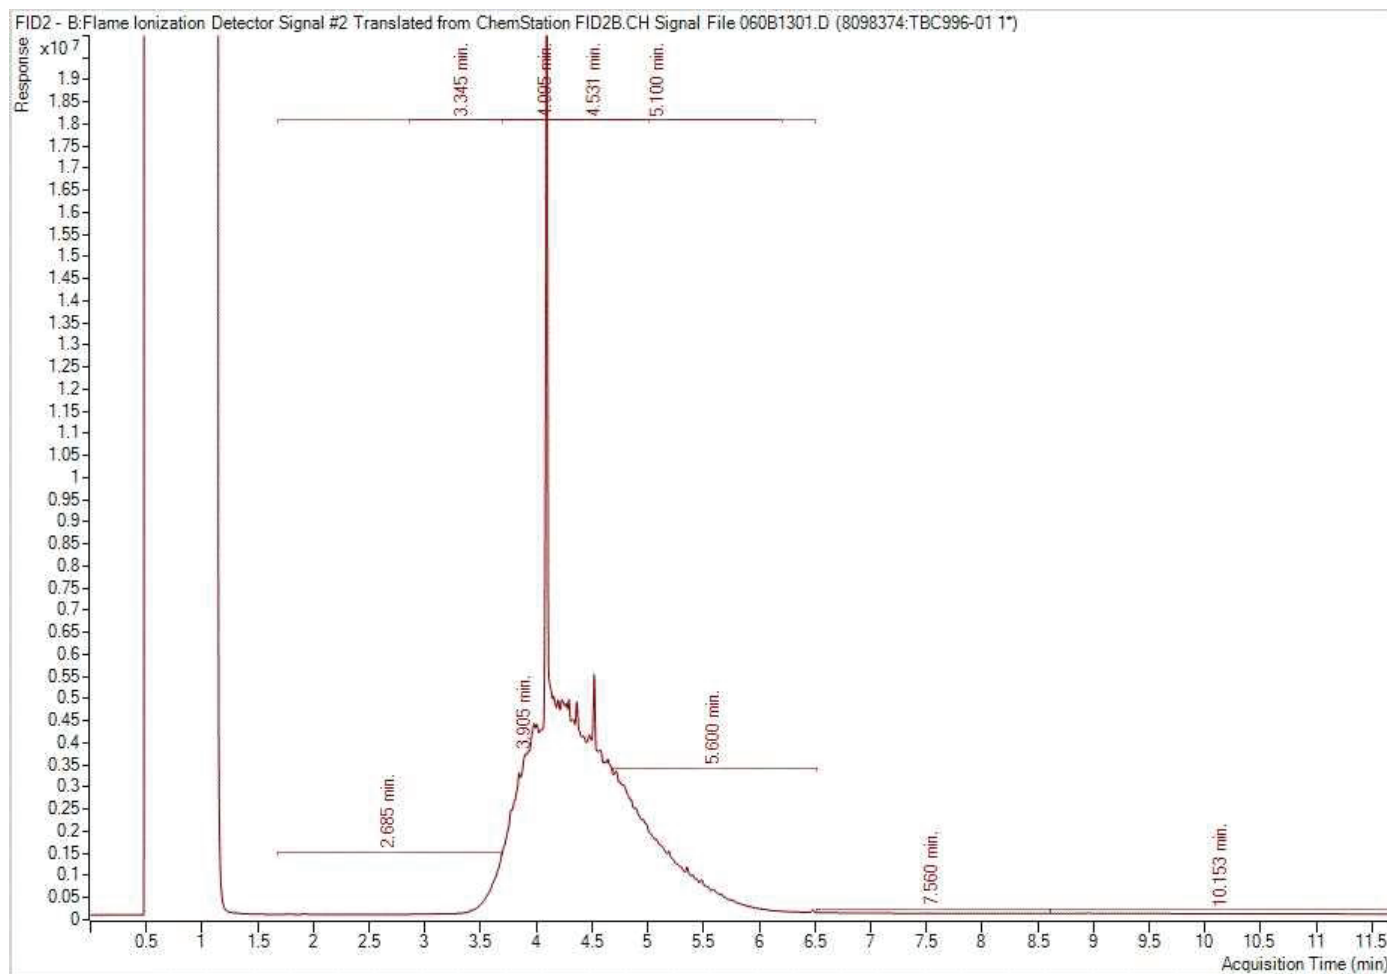


Note: This information is provided for reference purposes only. Should detailed chemist interpretation or fingerprinting be required, please contact the laboratory.

Petroleum Hydrocarbons F2-F4 in Soil Chromatogram

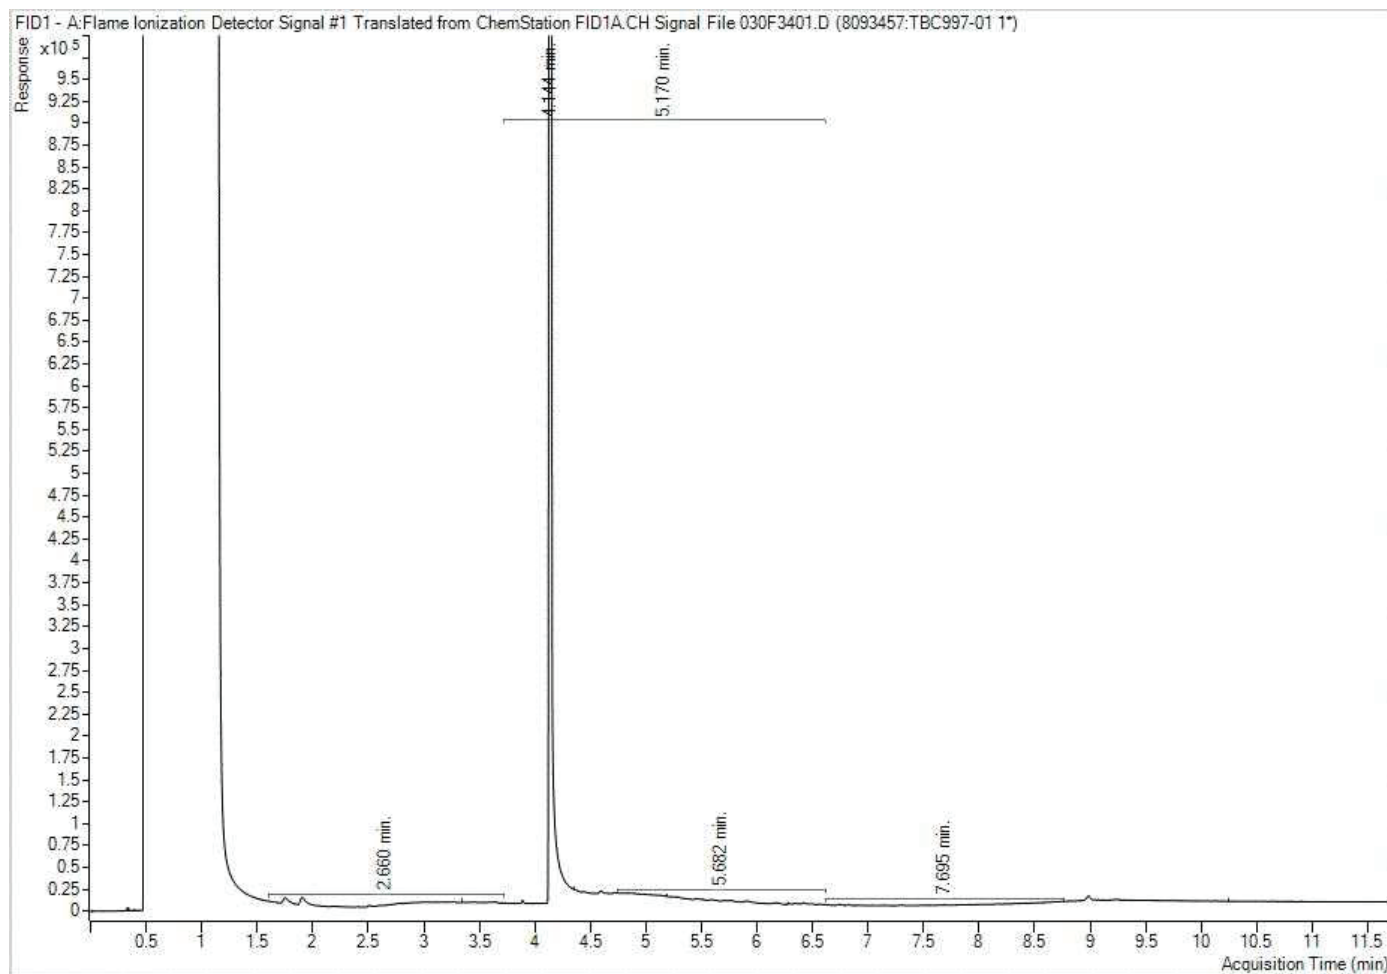


Note: This information is provided for reference purposes only. Should detailed chemist interpretation or fingerprinting be required, please contact the laboratory.

Petroleum Hydrocarbons F2-F4 in Soil Chromatogram

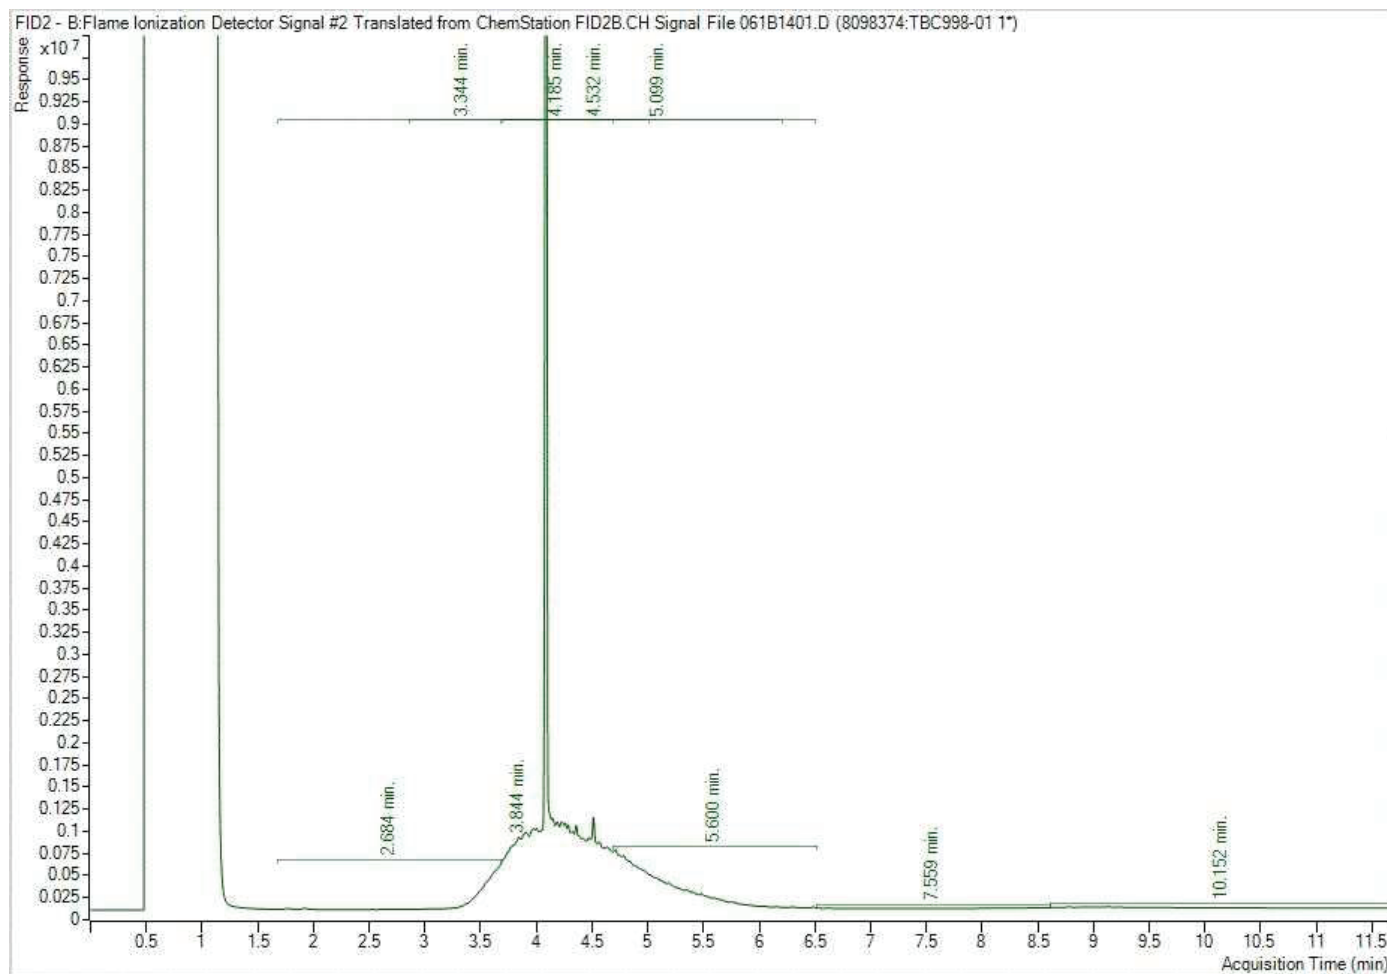


Note: This information is provided for reference purposes only. Should detailed chemist interpretation or fingerprinting be required, please contact the laboratory.

Petroleum Hydrocarbons F2-F4 in Soil Chromatogram

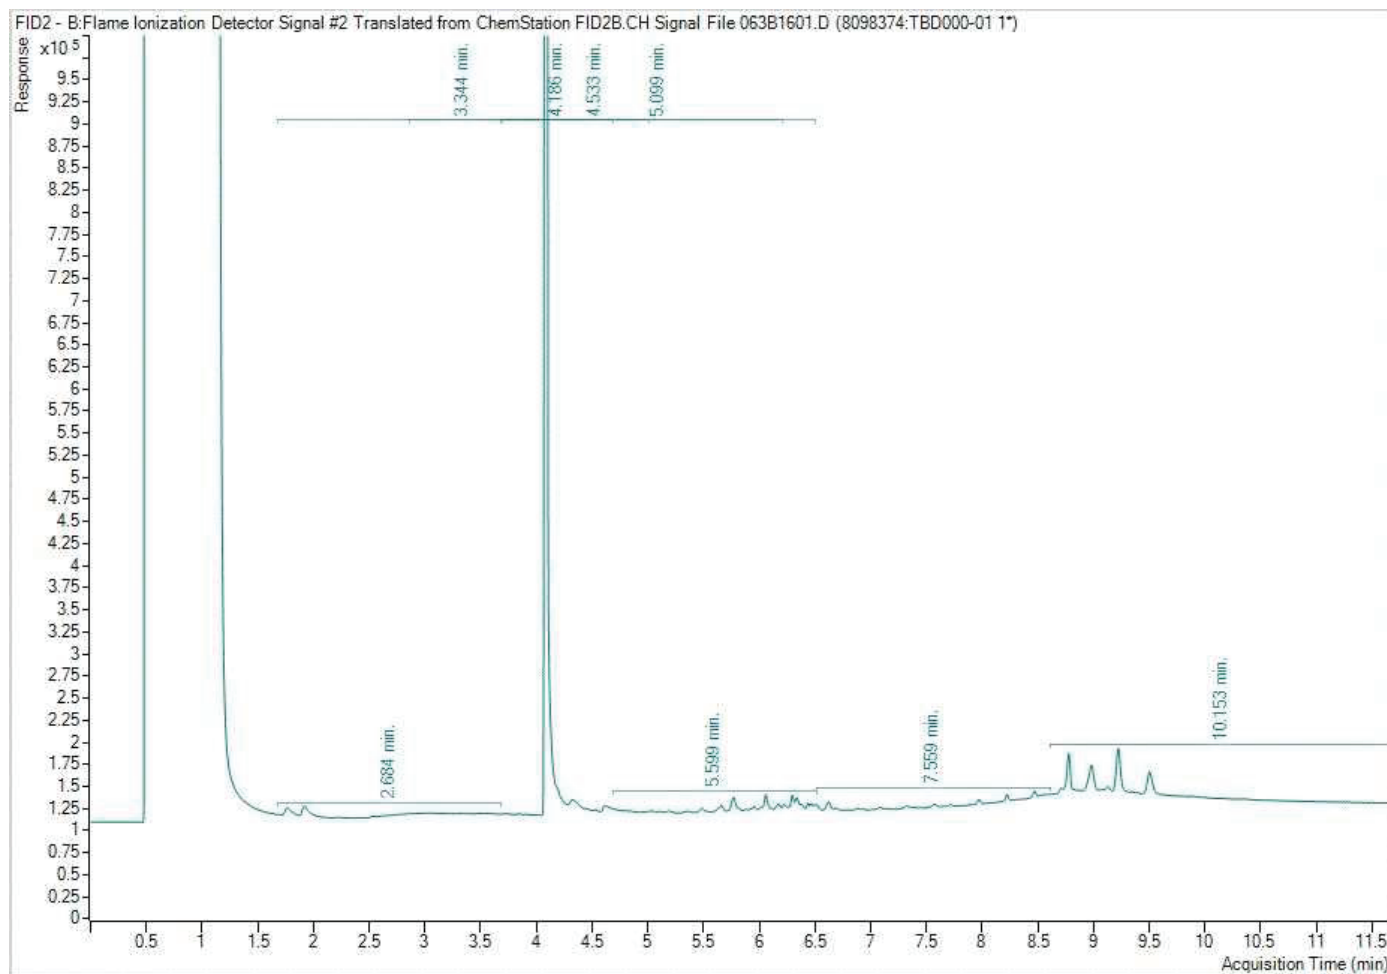


Note: This information is provided for reference purposes only. Should detailed chemist interpretation or fingerprinting be required, please contact the laboratory.

Petroleum Hydrocarbons F2-F4 in Soil Chromatogram

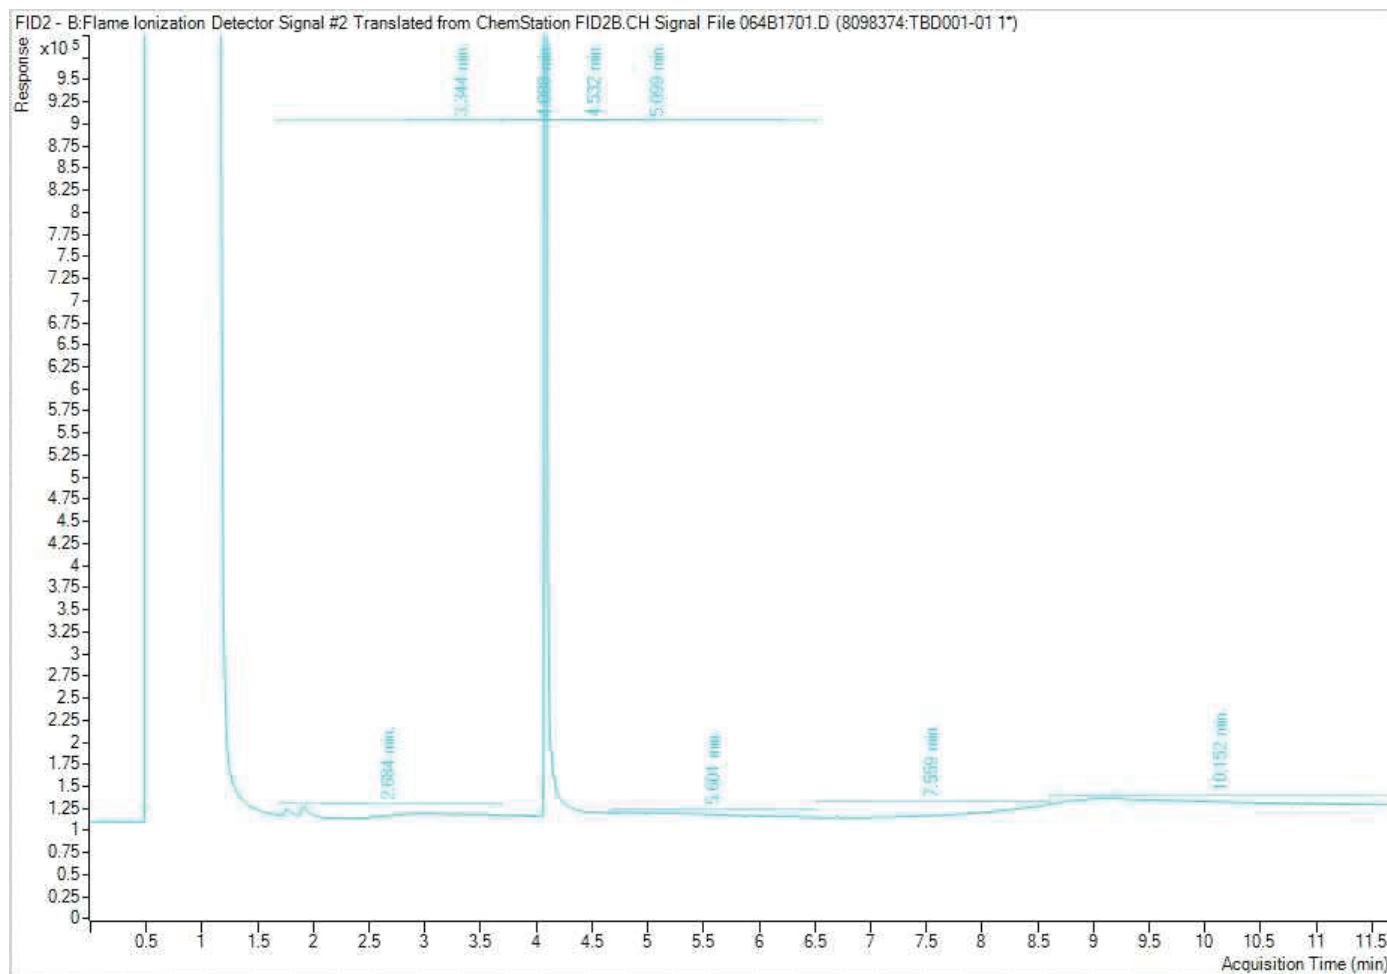


Note: This information is provided for reference purposes only. Should detailed chemist interpretation or fingerprinting be required, please contact the laboratory.

Petroleum Hydrocarbons F2-F4 in Soil Chromatogram

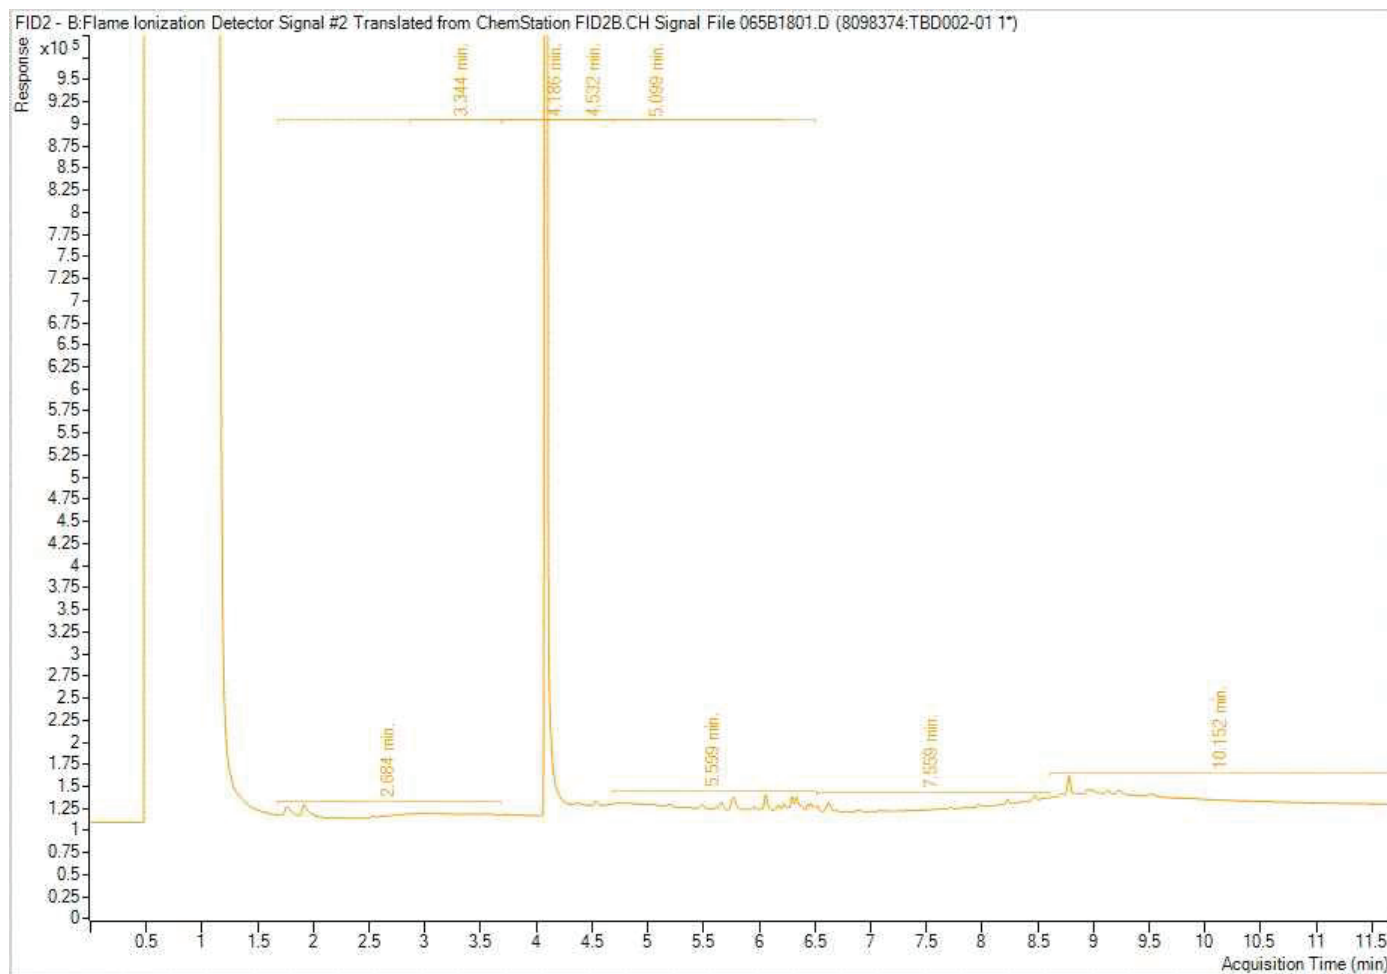


Note: This information is provided for reference purposes only. Should detailed chemist interpretation or fingerprinting be required, please contact the laboratory.

Petroleum Hydrocarbons F2-F4 in Soil Chromatogram

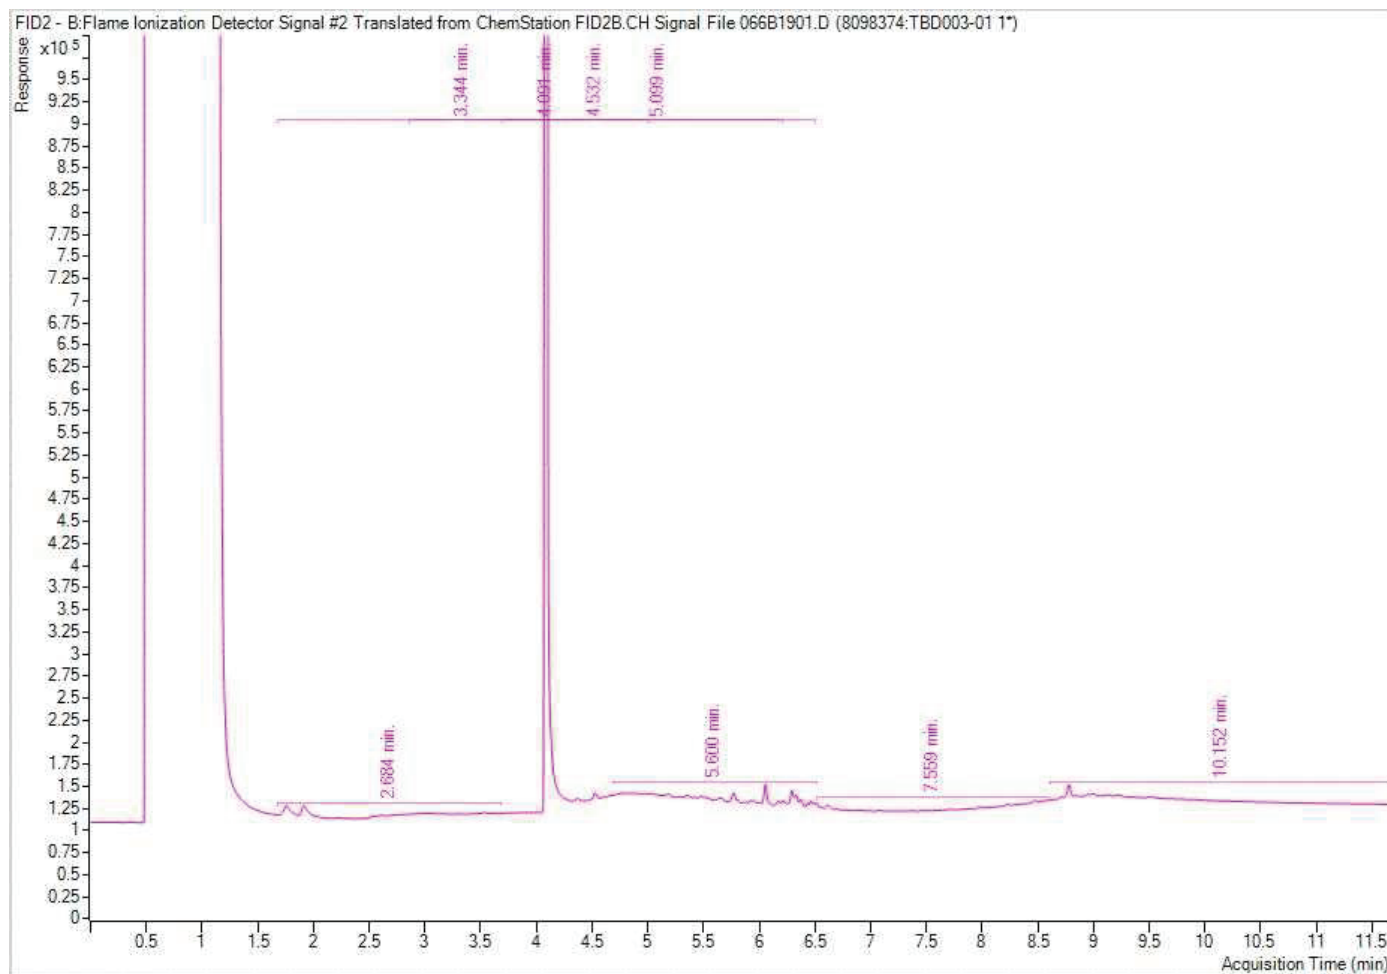


Note: This information is provided for reference purposes only. Should detailed chemist interpretation or fingerprinting be required, please contact the laboratory.

Petroleum Hydrocarbons F2-F4 in Soil Chromatogram

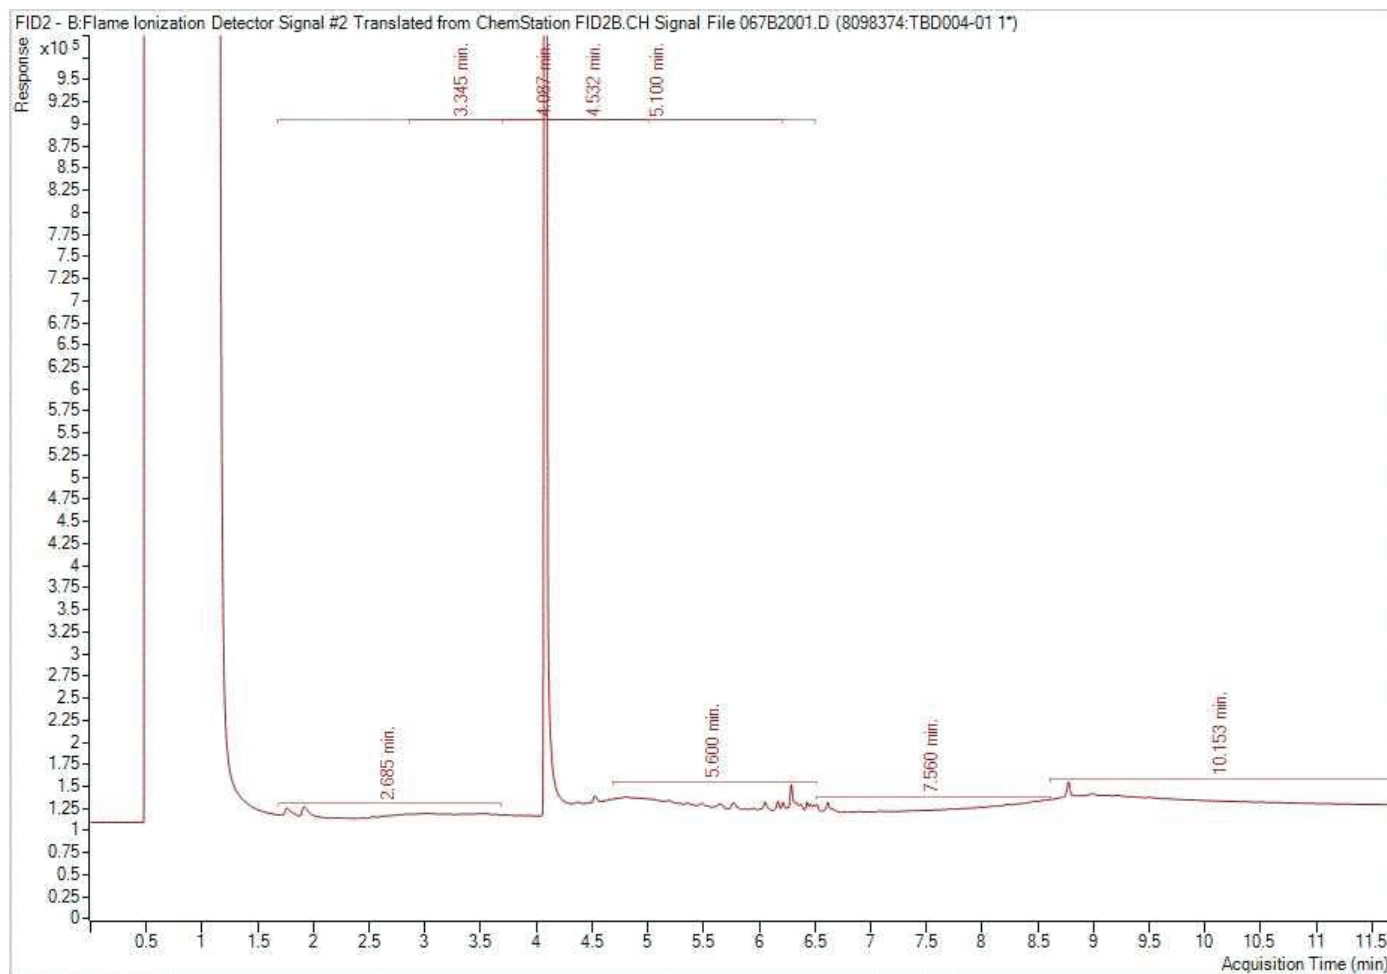


Note: This information is provided for reference purposes only. Should detailed chemist interpretation or fingerprinting be required, please contact the laboratory.

Petroleum Hydrocarbons F2-F4 in Soil Chromatogram

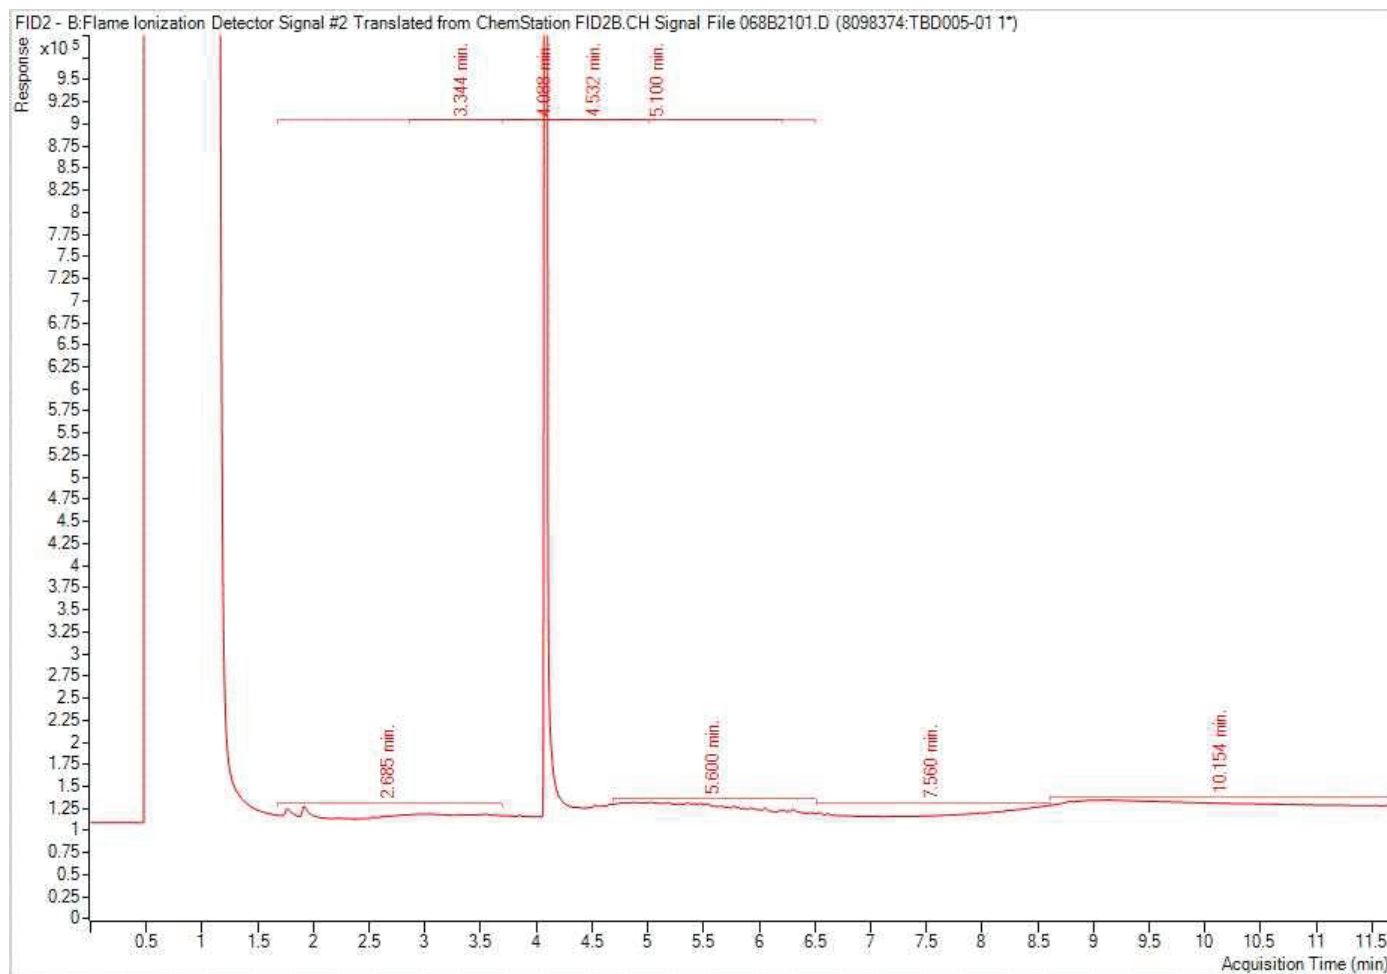

Note: This information is provided for reference purposes only. Should detailed chemist interpretation or fingerprinting be required, please contact the laboratory.

Petroleum Hydrocarbons F2-F4 in Soil Chromatogram

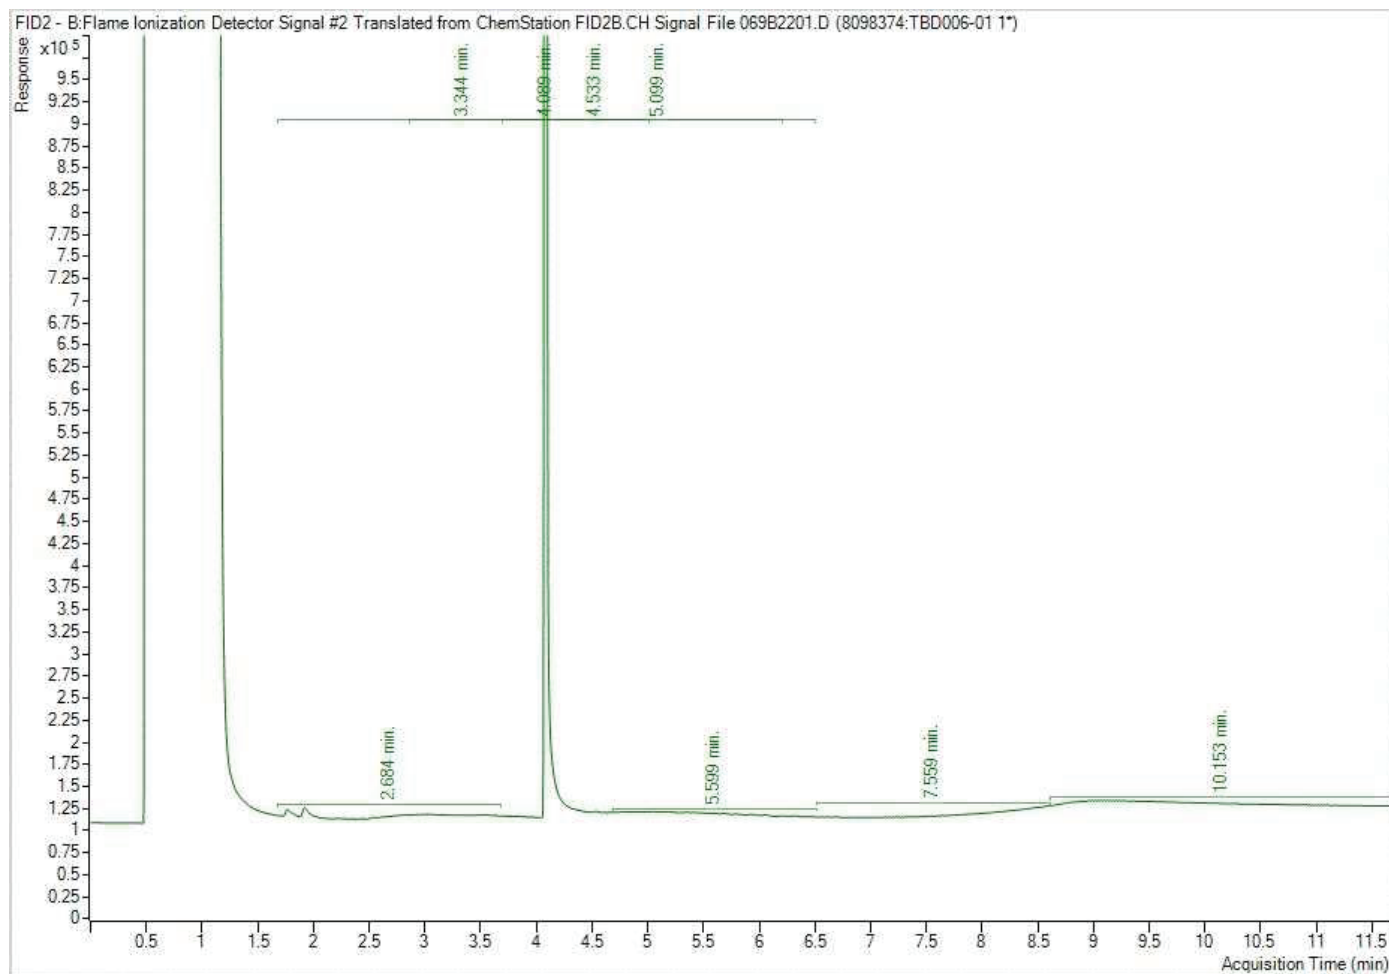

Note: This information is provided for reference purposes only. Should detailed chemist interpretation or fingerprinting be required, please contact the laboratory.



APPENDIX C LIMITATIONS


Limitations

1. The work performed in the preparation of this report and the conclusions presented are subject to the following:
 - a. The Standard Terms and Conditions which form a part of our 15 March 2021 Professional Services Contract, as amended;
 - b. The Scope of Services;
 - c. Time and Budgetary limitations as described in our Contract; and
 - d. The Limitations stated herein.
2. No other warranties or representations, either expressed or implied, are made as to the professional services provided under the terms of our Contract, or the conclusions presented.
3. The conclusions presented in this report were based, in part, on visual observations of the Site and attendant structures. Our conclusions cannot and are not extended to include those portions of the Site or structures, which are not reasonably available, in WSP's opinion, for direct observation.
4. The environmental conditions at the Site were assessed, within the limitations set out above, having due regard for applicable environmental regulations as of the date of the inspection. A review of compliance by past owners or occupants of the Site with any applicable local, provincial or federal bylaws, orders-in-council, legislative enactments and regulations was not performed.
5. The Site history research included obtaining information from third parties and employees or agents of the owner. No attempt has been made to verify the accuracy of any information provided, unless specifically noted in our report.
6. Where testing was performed, it was carried out in accordance with the terms of our contract providing for testing. Other substances, or different quantities of substances testing for, may be present on-site and may be revealed by different or other testing not provided for in our contract.
7. Because of the limitations referred to above, different environmental conditions from those stated in our report may exist. Should such different conditions be encountered, WSP must be notified in order that it may determine if modifications to the conclusions in the report are necessary.
8. The utilization of WSP's services during the implementation of any remedial measures will allow WSP to observe compliance with the conclusions and recommendations contained in the report. WSP's involvement will also allow for changes to be made as necessary to suit field conditions as they are encountered.
9. This report is for the sole use of the party to whom it is addressed unless expressly stated otherwise in the report or contract. Any use which any third party makes of the report, in whole or the part, or any reliance thereon or decisions made based on any information or conclusions in the report is the sole responsibility of such third party. WSP accepts no responsibility whatsoever for damages or loss of any nature or kind suffered by any such third party as a result of actions taken or not taken or decisions made in reliance on the report or anything set out therein.
10. This report is not to be given over to any third party for any purpose whatsoever without the written permission of WSP.
11. Provided that the report is still reliable, and less than 12 months old, WSP will issue a third-party reliance letter to parties that the client identifies in writing, upon payment of the then current fee for such letters. All third parties relying on WSP's report, by such reliance agree to be bound by our proposal and WSP's standard reliance letter. WSP's standard reliance letter indicates that in no event shall WSP be liable for any damages, howsoever arising, relating to third-party reliance on WSP's report. No reliance by any party is permitted without such agreement.



APPENDIX F

AERIAL PHOTOGRAPHS

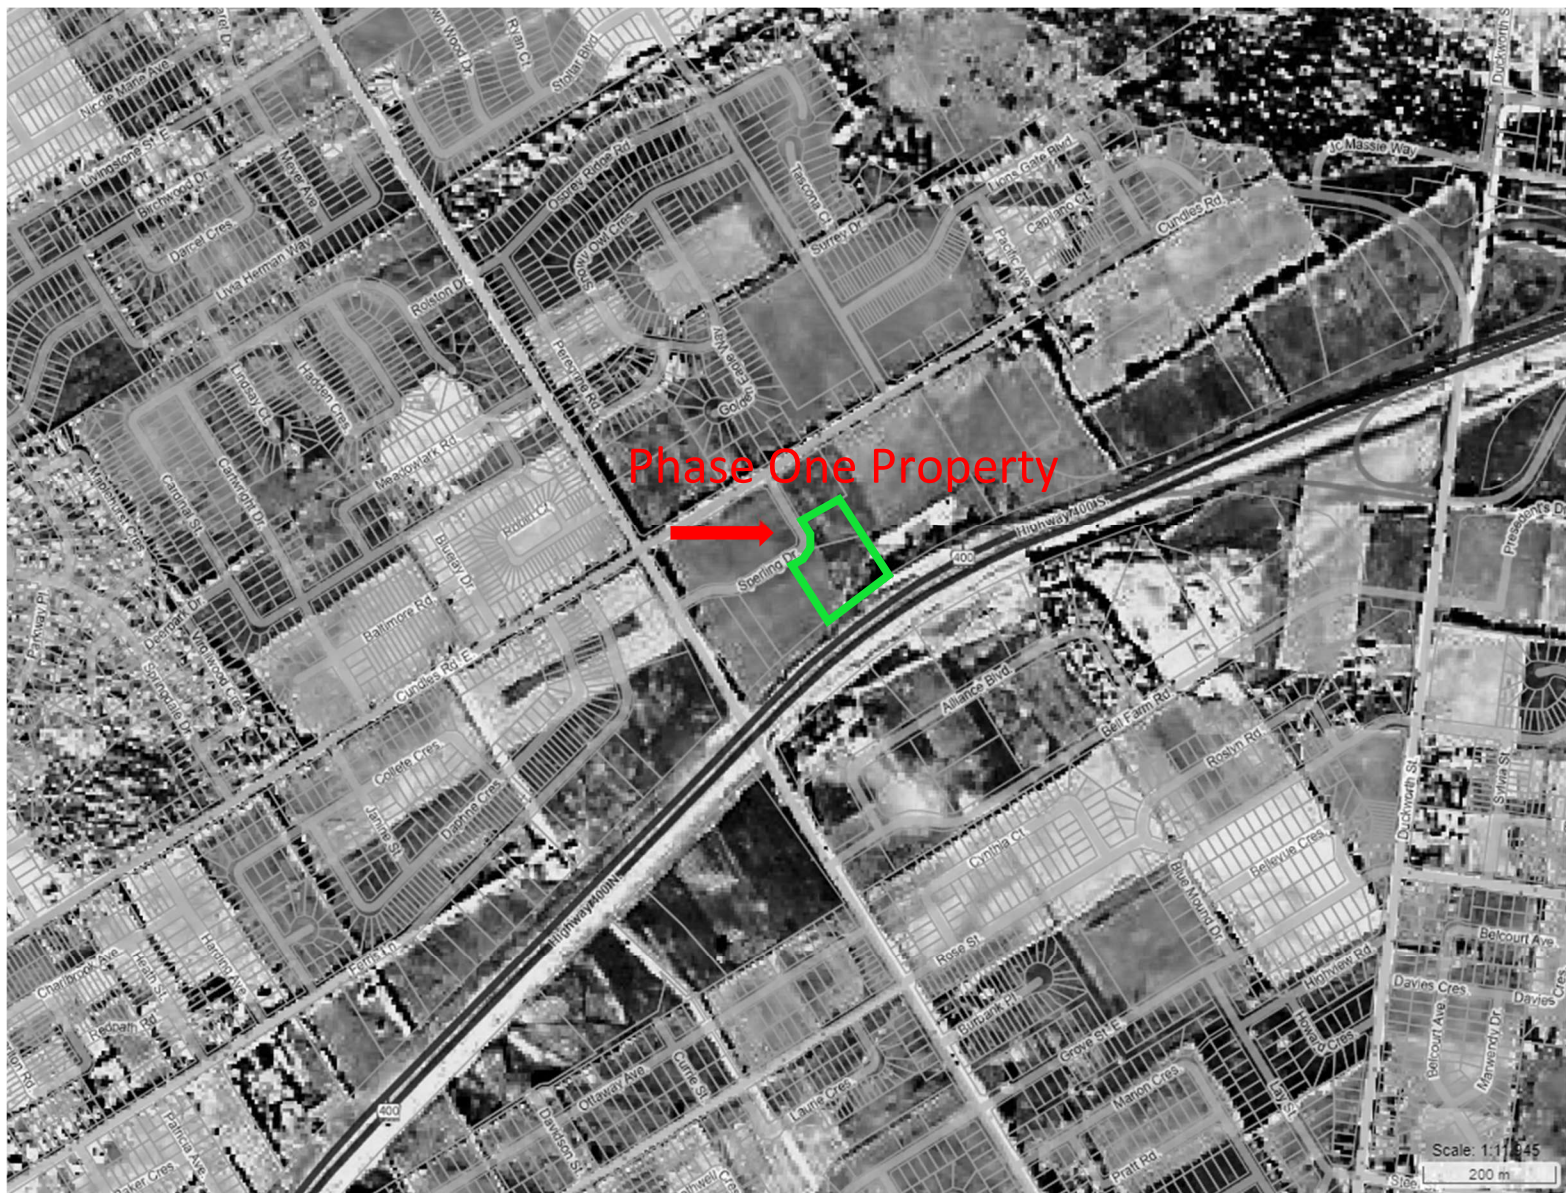

Date:
November 2023

Scale:
Shown in figure


Project Number:
2023-11249

Aerial Photograph
1954

Drawn By:
KC

Approved By:
NR

Resource:
Interactive Map – County of Simcoe
(GIS)

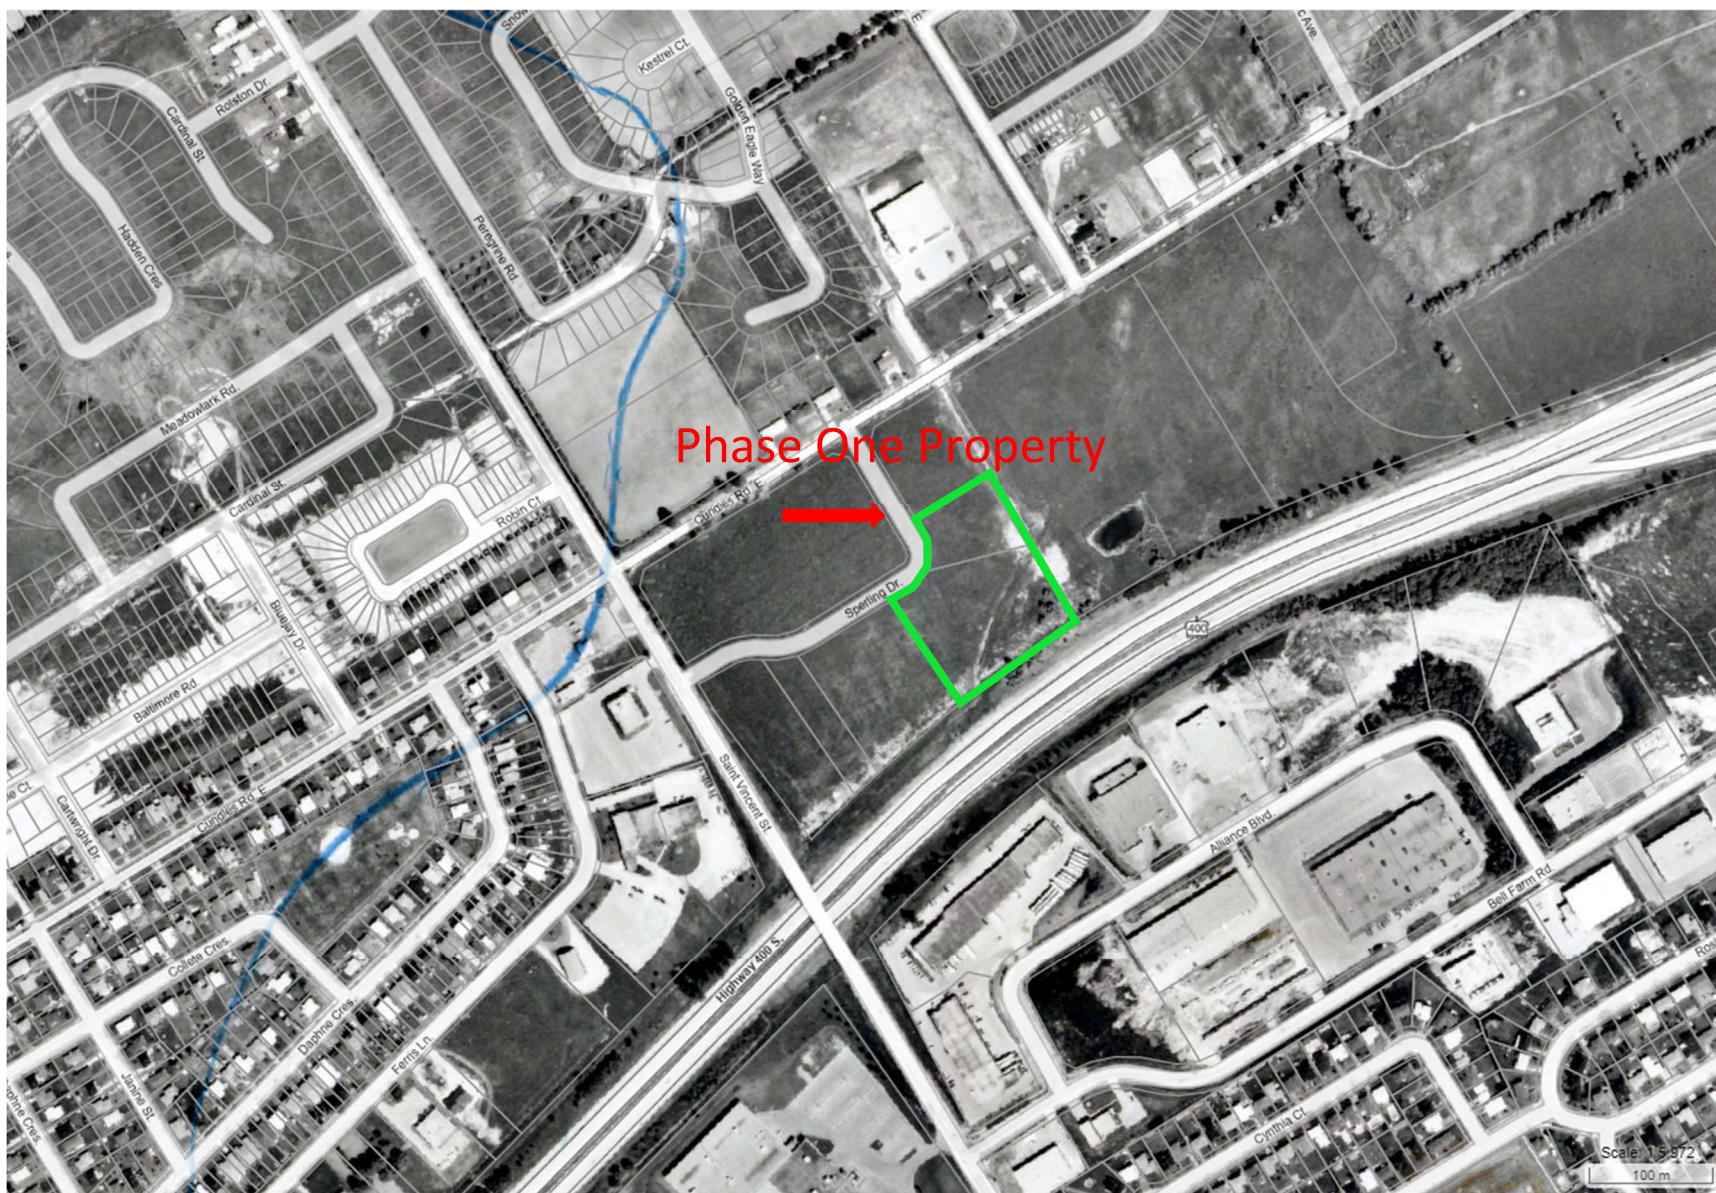

Aerial Photograph
1978

Date:
November 2023


Drawn By:
KC

Scale:
Shown in figure

Approved By:
NR

Project Number:
2023-11249

Resource:
Interactive Map – County of Simcoe
(GIS)

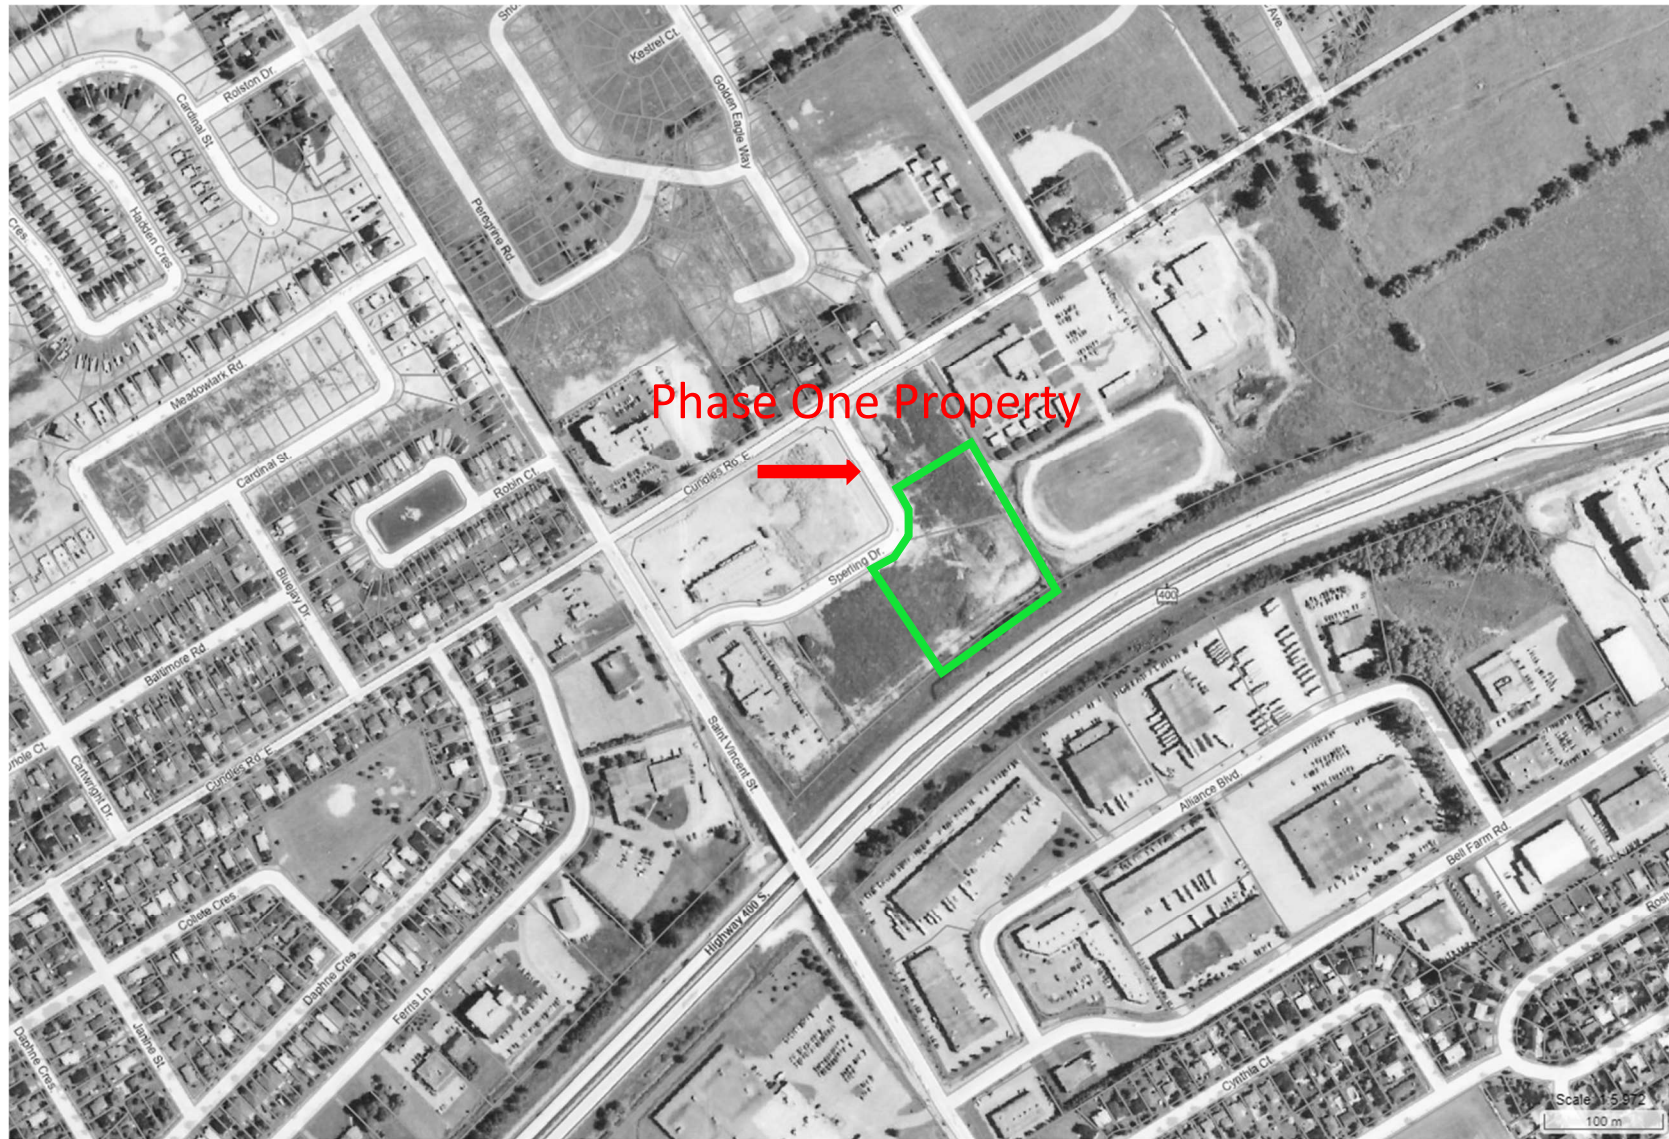

Date:
November 2023

Scale:
Shown in figure

Project Number:
2023-11249

Aerial Photograph
1989

Drawn By:
KC

Approved By:
NR

Resource:
Interactive Map – County of Simcoe
(GIS)



Aerial Photograph
1997

Date:
November 2023


Drawn By:
KC

Scale:
Shown in figure

Approved By:
NR

Project Number:
2023-11249

Resource:
Interactive Map – County of Simcoe
(GIS)

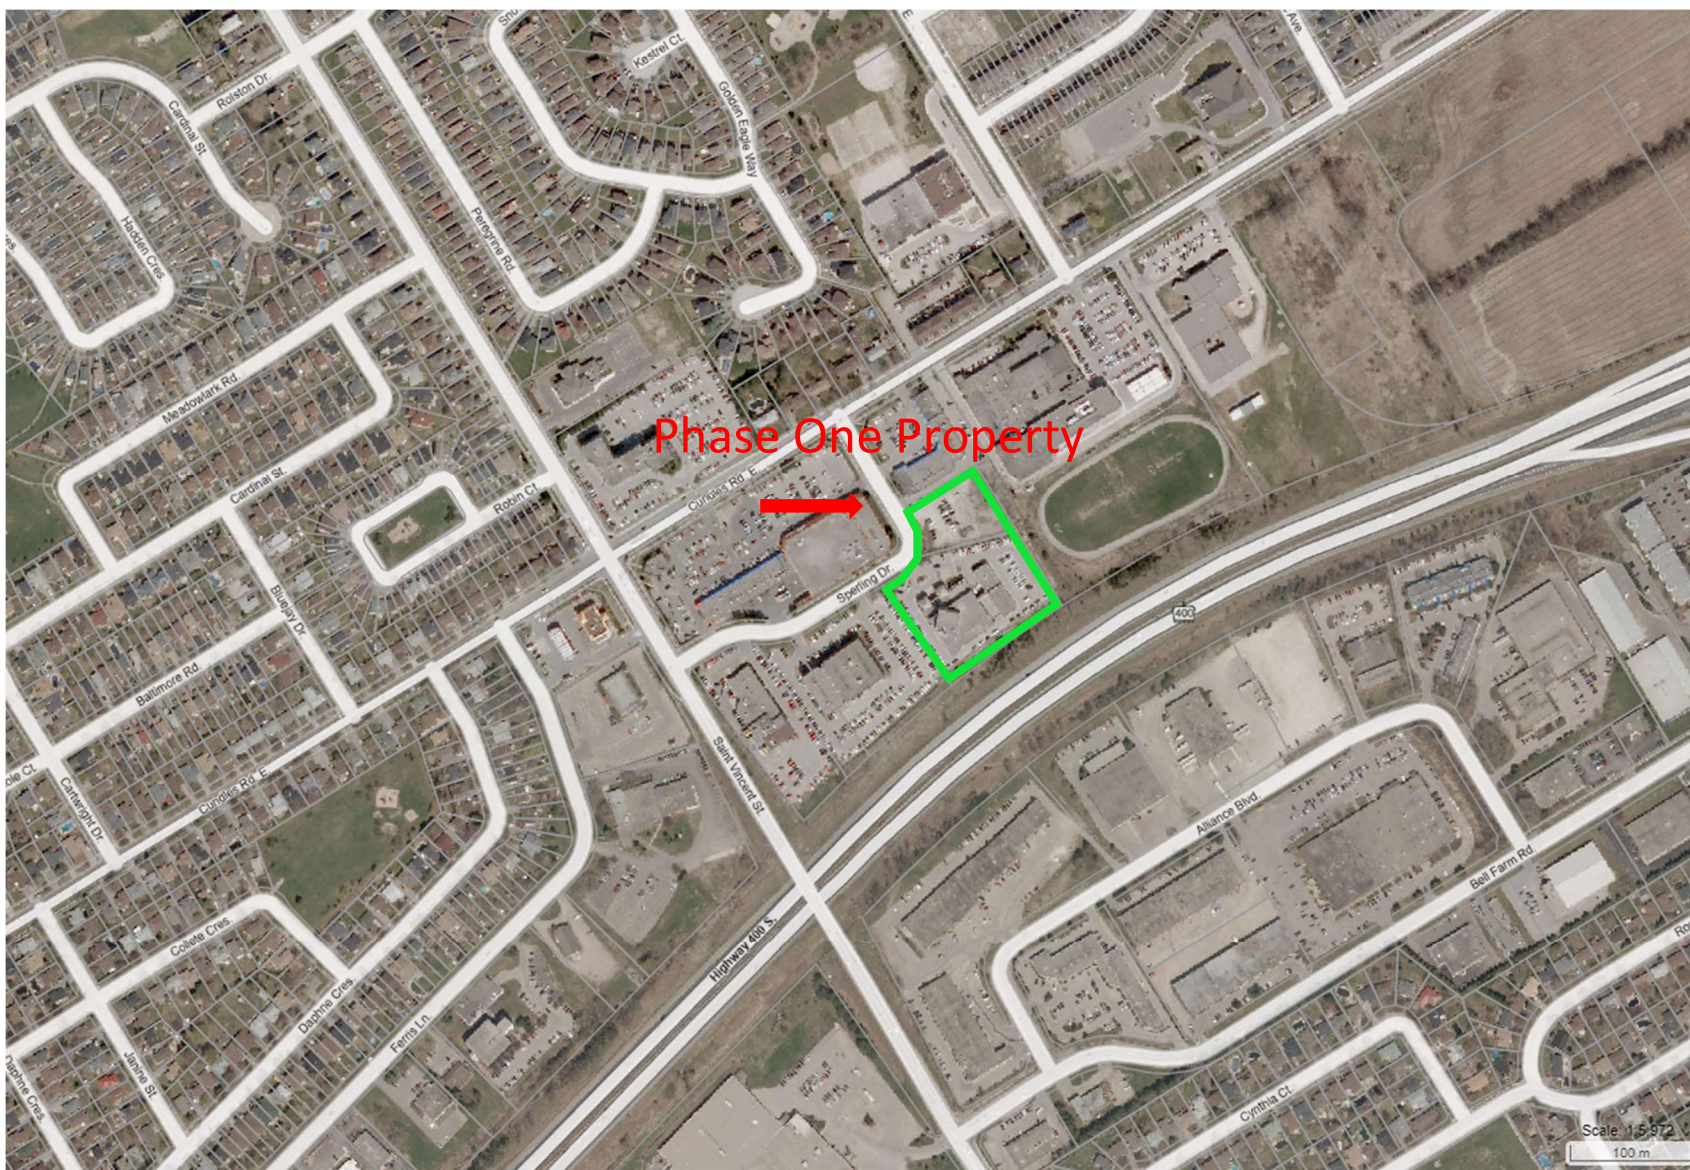

Aerial Photograph
2008

Date:
November 2023

Drawn By:
KC

Scale:
Shown in figure

Approved By:
NR

Project Number:
2023-11249

Resource:
Interactive Map – County of Simcoe
(GIS)



Date:
November 2023

Scale:
Shown in figure

Project Number:
2023-11249

Aerial Photograph
2012

Drawn By:
KC

Approved By:
NR

Resource:
Interactive Map – County of Simcoe
(GIS)



	Date: November 2023	Scale: Shown in figure	Project Number: 2023-11249
Aerial Photograph 2022	Drawn By: KC	Approved By: NR	Resource: Interactive Map – County of Simcoe (GIS)



APPENDIX G

INTERVIEWS

Phase One/APU Site Recon Check List:

Date: 10/23

Time/Duration:

Weather Conditions: Mostly Sunny.

3 °C

Operating or not? ☒ Y ☐ N

Enhanced Investigation Property (EIP) or not? ☒ Y ☐ N

Investigator Name:

Qualification:

Generally, record the locations of utilities, stains and odor if observed.

Take photos on site/in the study area for any suspected PCA that may cause APEC.

Take photos on site in 360 degrees to show the entire site.

What is the water source for the site? Potable and non-potable?

Description of the structure including number and age of buildings:

Covid vaccine center.

Description of the below-ground structure including number and age of buildings:

Any AST/UST? Material, method of construction, age, contents, volume, in use or not?

No tank. according to interview.

Type and approximate location of underground utilities? (Sewer, water, electrical or gas lines)


Any exit and entry points for any buildings, or structures?

3

3 storey + 1 basement.

Existing and former heating systems? Including type and fuel source?

gas & water from municipality.

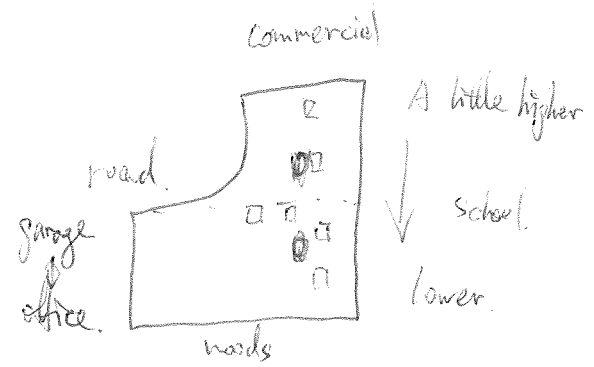

police building previously

1989 original building

heated by gas.

HVAC condy on roof.

2020/30

Cooling systems including type and fuel source?

Drains, pits, sumps, and any potential discharge locations, current use, former use?

2 in basement.

Any wells? Location, purpose, water level?

not observed.

Any well serviced by a municipal drinking water system and the well supplies water used for human consumption or an agricultural use within the phase one study area?

Ground surface, type of ground cover?

Any current or former railway lines or spurs and locations?

Any stained soil, vegetation or pavement?

Stressed vegetation?

Area where fill and debris materials appear to have been placed or graded?

Anything might be PCAs?

1. Acid and Alkali Manufacturing, Processing and Bulk Storage
2. Adhesives and Resins Manufacturing, Processing and Bulk Storage
3. Airstrips and Hangars Operation

4. Antifreeze and De-icing Manufacturing and Bulk Storage
5. Asphalt and Bitumen Manufacturing
6. Battery Manufacturing, Recycling and Bulk Storage
7. Boat Manufacturing
8. Chemical Manufacturing, Processing and Bulk Storage
9. Coal Gasification
10. Commercial Autobody Shops
11. Commercial Trucking and Container Terminals
12. Concrete, Cement and Lime Manufacturing
13. Cosmetics Manufacturing, Processing and Bulk Storage
14. Crude Oil Refining, Processing and Bulk Storage
15. Discharge of Brine related to oil and gas production
16. Drum and Barrel and Tank Reconditioning and Recycling
17. Dye Manufacturing, Processing and Bulk Storage
18. Electricity Generation, Transformation and Power Stations
19. Electronic and Computer Equipment Manufacturing
20. Explosives and Ammunition Manufacturing, Production and Bulk Storage
21. Explosives and Firing Range
22. Fertilizer Manufacturing, Processing and Bulk Storage
23. Fire Retardant Manufacturing, Processing and Bulk Storage
24. Fire Training
25. Flocculants Manufacturing, Processing and Bulk Storage
26. Foam and Expanded Foam Manufacturing and Processing
27. Garages and Maintenance and Repair of Railcars, Marine Vehicles and Aviation Vehicles
28. Gasoline and Associated Products Storage in Fixed Tanks
29. Glass Manufacturing
30. Importation of Fill Material of Unknown Quality
31. Ink Manufacturing, Processing and Bulk Storage
32. Iron and Steel Manufacturing and Processing
33. Metal Treatment, Coating, Plating and Finishing
34. Metal Fabrication
35. Mining, Smelting and Refining; Ore Processing; Tailings Storage
36. Oil Production
37. Operation of Dry Cleaning Equipment (where chemicals are used)
38. Ordnance Use
39. Paints Manufacturing, Processing and Bulk Storage
40. Pesticides (including Herbicides, Fungicides and Anti-Fouling Agents) Manufacturing, Processing, Bulk Storage and Large-Scale Applications
41. Petroleum-derived Gas Refining, Manufacturing, Processing and Bulk Storage
42. Pharmaceutical Manufacturing and Processing
43. Plastics (including Fibreglass) Manufacturing and Processing
44. Port Activities, including Operation and Maintenance of Wharves and Docks
45. Pulp, Paper and Paperboard Manufacturing and Processing
46. Rail Yards, Tracks and Spurs
47. Rubber Manufacturing and Processing

48. Salt Manufacturing, Processing and Bulk Storage
49. Salvage Yard, including automobile wrecking
50. Soap and Detergent Manufacturing, Processing and Bulk Storage
51. Solvent Manufacturing, Processing and Bulk Storage
52. Storage, maintenance, fuelling and repair of equipment, vehicles, and material used to maintain transportation systems
53. Tannery
54. Textile Manufacturing and Processing
55. Transformer Manufacturing, Processing and Use
56. Treatment of Sewage equal to or greater than 10,000 litres per day
57. Vehicles and Associated Parts Manufacturing
58. Waste Disposal and Waste Management, including thermal treatment, landfilling and transfer of waste, other than use of biosoils as soil conditioners
59. Wood Treating and Preservative Facility and Bulk Storage of Treated and Preserved Wood Products

If the Site is an EIP, then:

Does the operations including processing or manufacturing? Any equipment in use for processing or manufacturing purposes? Y/N

Any hazardous materials used or stored at the phase one property?

Any products manufactured at phase one property?

Any by-products and wastes at the phase one property?

Any raw materials handling and storage locations at the phase one property, whether in use or not?

Any drums, totes and bins at the phase one property?

Any oil/water separators at the phase one property? Including for each separator the location, installation date, source of incoming liquid and effluent discharge location?

Any vehicle and equipment maintenance areas? Including the locations of maintenance, fluid storage, and waste storage areas, whether in use or not

Any spills? Including the dates, locations, materials involved, and volumes of material spilled

Any liquid discharge points such as water and French drains, including their locations?

Any hydraulic lift equipment at the property? Including elevators, in-ground hoists and loading docks



APPENDIX H

SITE PHOTOGRAPHS



1. Front view of the northern portion of the Phase One Property, facing northeast



2. View of the commercial building adjacent to the Phase One Property, facing northwest



3. View of the institutional property adjacent to the Phase One Property, facing northeast



4. Access from the north portion of the Phase One Property to the south portion, facing south



5. Transformer T3396 adjacent to the Phase One Property, facing east



6. Main entrance of the building, facing southeast



7. Front view of east portion of the building, facing southeast



8. Staff entrance at the east side of the building, facing northwest




9. View of east parking lot, facing northeast



10. Reserved parking area, facing northwest




11. West side of the building, facing north

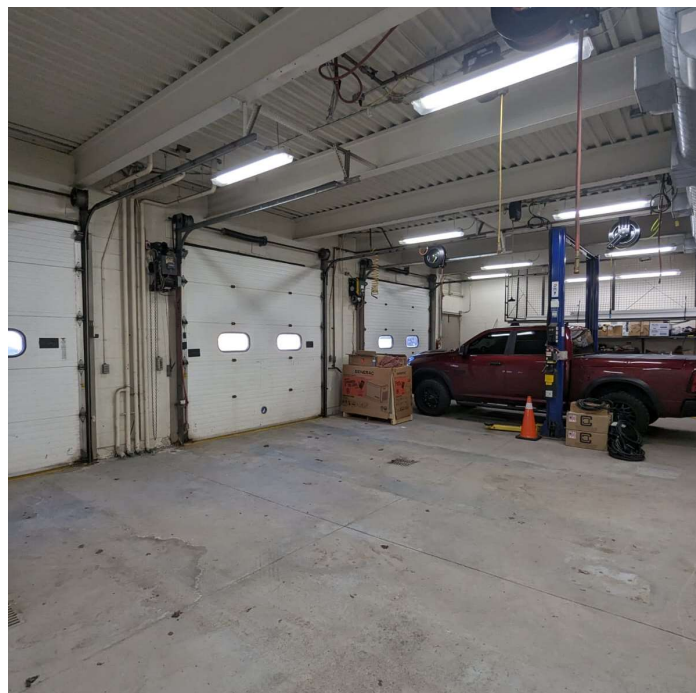

12. Indoor garage with some auto repair equipment, facing west



13. One sump pit in the basement, facing the ground

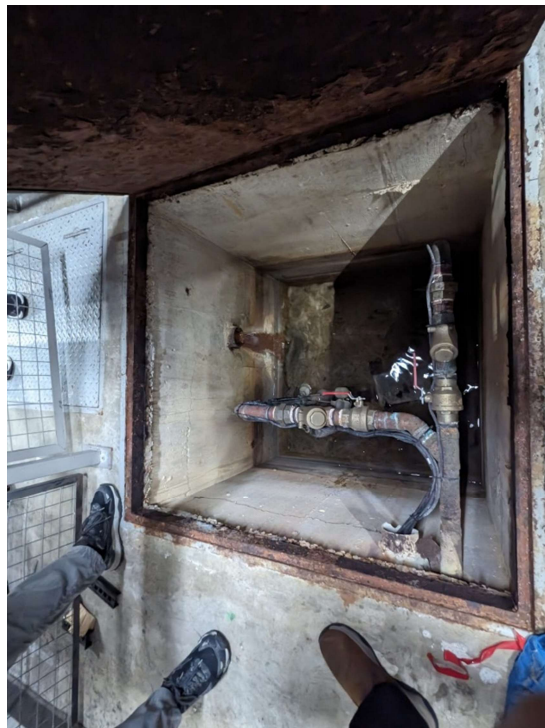


14. The other sump pit in the basement, facing the ground



15. One transformer in the basement, facing northwest



16. The other transformer in the basement, facing west

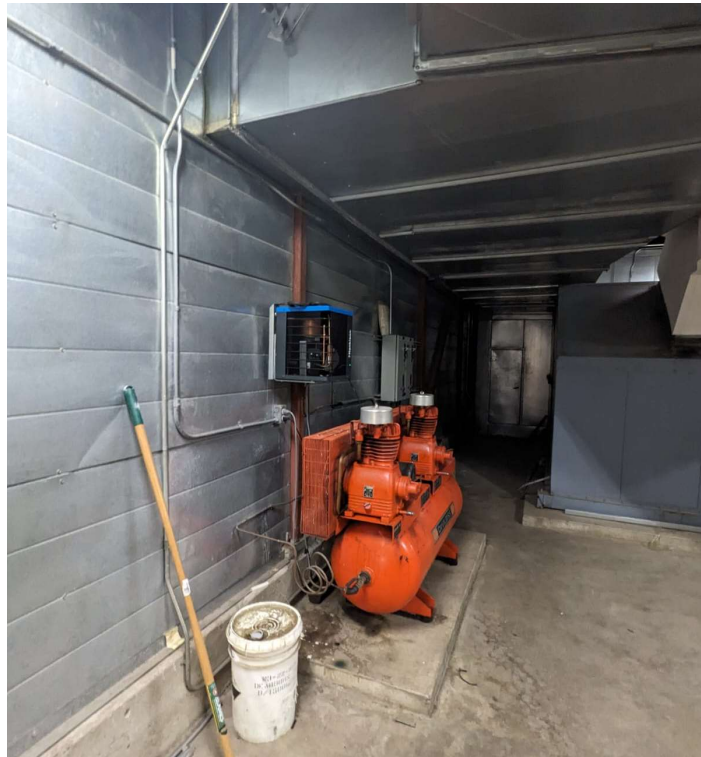

17. Diesel generator on the 2nd floor of the building, facing southeast



18. View of the boilers on the 2nd floor of the building, facing south



19. View of the hot water tanks on the 2nd floor of the building, facing east



20. View of the cooling tower on the top of the roof, facing south



APPENDIX I

QUALIFICATIONS OF THE ASSESSORS



Mr. Naveed Rehman is a Senior Project Geoscientist of Sola Engineering's Environmental Group with over twelve years of professional experience in environmental site assessments, remediation and geological exploration projects. His experience includes in the areas of Phase One and Two Environmental Site Assessments (ESAs), indoor air quality sampling, wastewater investigation, testing and monitoring, site clean-up and remediation, and soil and groundwater investigations. Mr. Rehman has extensive experience in site reconnaissance, field investigations, supervising and monitoring air quality assessment projects, overseeing site clean-up and/or remediation programs. He has completed many Phase One and Two ESAs for commercial, residential, and industrial properties and has completed several Records of Site Condition.

He earned his B.Sc. in Geology degree from the University of Toronto in 2007, and is a licensed Professional Geoscientist (P. Geo.) in Ontario and Qualified Person (QP-ESA) under the Ontario Ministry of Environment's requirements of O.Reg. 153/04 (amended).