



Excellence Reliance Innovation

953 Maplevue Drive E – Block 192 Site Plan

Maplevue South (Innisfil) Ltd.

Functional Servicing Report

June 2024

The Jones Consulting Group Ltd.
229 Maplevue Drive East, Barrie ON L4N 0W5

REI-17055 (70)



Distribution List

No. Of Hard Copies	PDF	Email	Organization
	Y		City of Barrie
	Y		Lake Simcoe Conservation Authority
	Y		Client

Record of Revisions

Rev. No.	Date	Description
0	June 2024	First Detailed Design Submission

Report Prepared By:

Kyle Ransom, B.Eng.
Engineering Designer

Report Approved By:



Michael Flis, P. Eng.
Project Manager



Table of Contents

Page

1.	Introduction	6
1.1.	Appointment	6
1.2.	Property Description	6
1.3.	Existing and Proposed Land Use	8
1.4.	Overview of Municipal Infrastructure	9
1.4.1.	Stormwater Servicing	9
1.4.2.	Water Servicing	9
1.4.3.	Sanitary Servicing	10
1.4.4.	Road Network	10
1.5.	Supporting Documents	11
2.	Stormwater Management	13
3.	Water Servicing	14
3.1.	Supply, Distribution Zone, External Watermain	14
3.2.	Domestic Water Supply Design Flows	14
3.3.	Fire Water Supply Design Flows	15
3.4.	Water System Analysis	16
4.	Sanitary Servicing	17
4.1.	External Sanitary Servicing Framework	17
4.2.	Allocated and Projected Sanitary Flows	17
4.3.	Proposed Sanitary Servicing Scenario	18
5.	Transportation	18
5.1.	External Road Network	19
5.2.	Proposed Site Entrance & Internal Roadway	19
6.	Site Grading	20
7.	Utilities	20
8.	Conclusions	21



List of Appendices

- Appendix A** Engineering Drawings
- Appendix B** Supporting Calculations
- Appendix C** Supplementary Documents



Disclaimer

This Report was prepared by **The Jones Consulting Group Ltd.** for **Mapleview South (Innisfil) LTD.** The material in the Report reflects **The Jones Consulting Group Ltd.**'s best judgment in light of the information available at the time of the Report preparation. Any use which a third party makes of this Report, or any reliance on or decisions to be made based on it, are the responsibility of such third parties. **The Jones Consulting Group Ltd.** accepts no responsibility for damages, if any, suffered by any third party as a result of decisions made or actions based on this Report. This report has been prepared, in part based on the Subwatershed Impact Study (SIS) prepared by R.J. Burnside & Associates Ltd., dated September 2016.



Functional Servicing Report

Mapleview South (Innisfil) Ltd. – Block 192 Site Plan

953 Mapleview Drive East, City of Barrie

1. Introduction

1.1. Appointment

The Jones Consulting Group Ltd. (TJCG) was retained by Mapleview South (Innisfil) LTD. (Client) to provide engineering services for a proposed residential subdivision development located in the Hewitt's Secondary Plan Area (HSPA) southeast of Mapleview Drive and Prince William Way in the City of Barrie (City). The subdivision is to be known as the Mapleview South Subdivision. This Report pertains to the Block 192 Site Plan located in the northeast corner of the overall subdivision, east of Dallaire Street.

This *Functional Servicing Report* (FSR) has been prepared in support of the *953 Mapleview Drive – Block-192 Site Plan* prepared by S&C Architects Inc., dated June 14, 2024, and demonstrates how the lands will be serviced by the surrounding municipal infrastructure.

In particular, this report examines the property's servicing in relation to:

- Stormwater Servicing
- Water Servicing
- Sanitary Servicing
- Roads and Grading
- Utility Servicing

1.2. Property Description

Block 192 is irregular in shape and is comprised of approximately 0.74 hectares (ha) of land. The subject property is legally described as Part of Lot 19, Concession 11, Geographic Township of Innisfil, in the City of Barrie, County of Simcoe. A copy of the *953 Mapleview Drive – Block-192 Site Plan* prepared by S&C Architects Inc. and the proposed *Draft Plan of Subdivision* prepared by The Jones Consulting Group for the overall subdivision lands have been attached in **Appendix C**.



The site is situated southeast of the intersection of Maplevue Drive East and Prince William Way. It is bound to the north, south and west by a Future Residential Subdivision (Maplevue South Subdivision), and to the east by a stormwater management facility (SWMF12) on future residential lands (Sandy Creek Estates). The location of the subject property is shown in **Figure 1**.

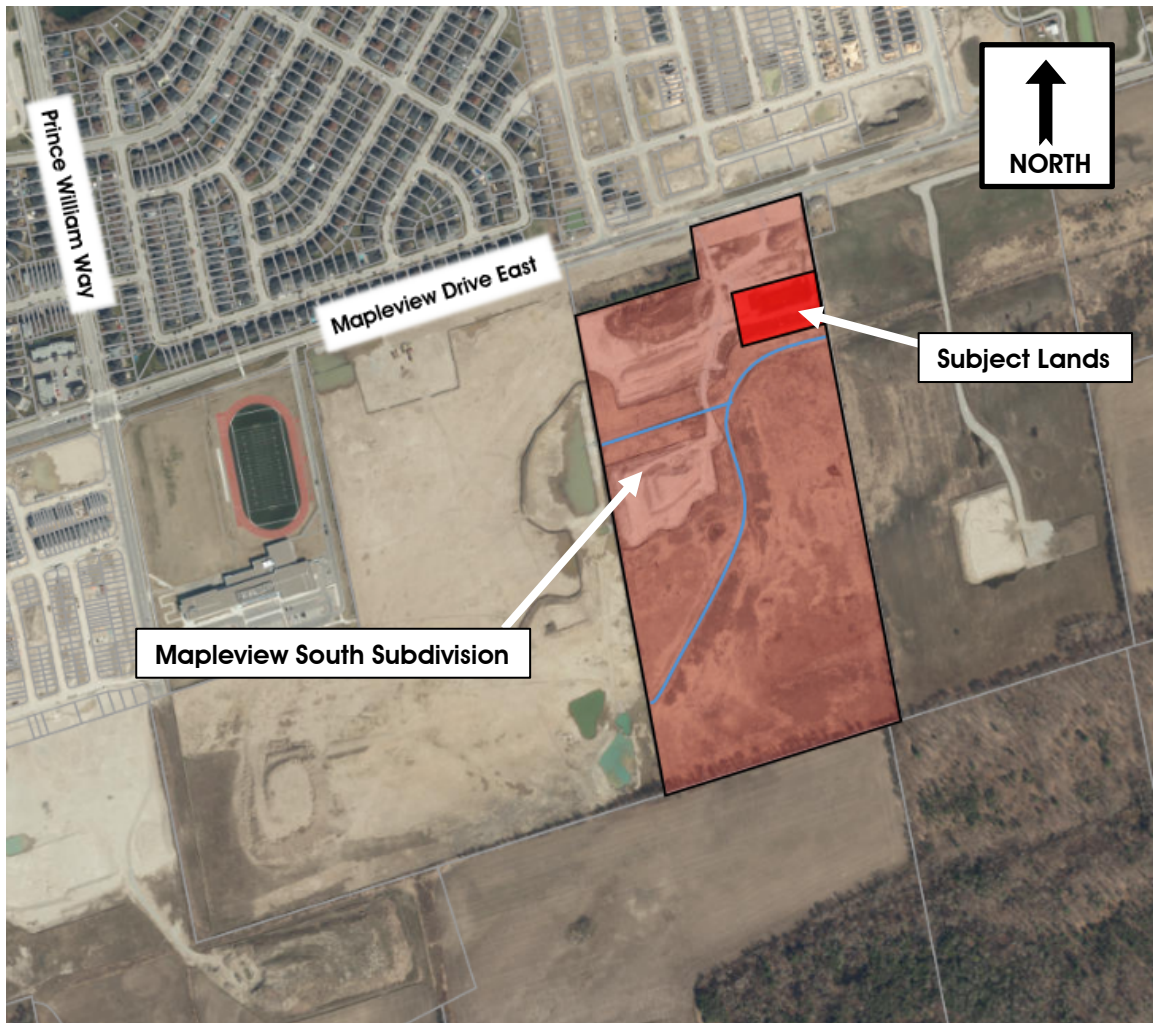


Figure 1 - Site Location

The existing site topography ranges in elevation from a maximum elevation of 259.00 meters at the northwest corner of the site adjacent to a minimum elevation of 252.50 meters near the southern boundary of the block. Sandy Cove Creek generally drains from southwest to northeast, with the subject lands draining from the north and south towards the creek. Existing slopes range from 1% to 7%.



The developable limits of the Mapleview South Subdivision lands were established in connection with the *Hewitt's Secondary Plan* and the associated *Secondary Infrastructure Master Plans*, *The Hewitt's Secondary Plan Area Subwatershed Impact Study (SIS)* prepared by R.J. Burnside and Associates Ltd. (September 2016), as well as the Natural Heritage System Core and Buffer Limits and Regional Floodplain Limits established through the SIS process and subsequent consultation with the Lake Simcoe Region Conservation Authority. The SIS has been utilized as a framework for developing a servicing strategy that is outlined in further detail in this report. As such, many of the assumptions noted in this FSR are based on the findings and recommendations of the SIS.

1.3. Existing and Proposed Land Use

The *Barrie-Innisfil Boundary Adjustment Act, 2009*, extended the southern boundary of Barrie to include 2,335 hectares (approximately) of land previously in the Town of Innisfil, which came into effect January 1, 2010. In response to the Boundary Adjustment, the City of Barrie completed in 2013 the Master Planning Process for the *Hewitt's Secondary Plan (East Annexation Lands)* and the associated Infrastructure Master Plans. These Master and Secondary Planning Documents along with the City's Growth Management Strategy have formed a framework for intensification and development activities taking place in the annexation lands. This framework is intended to ensure the development's successful implementation while meeting the City of Barrie's vision for growth.

The lands were previously used for agricultural practices comprised of mainly pasture and seasonal crops. The branch of Sandy Cove Creek/Redfern Channel traverses the Mapleview South Subdivision from southwest to northeast. Drainage of the subject lands in its previous condition was directed southerly to these watercourses.

The site is designated as residential per the City of Barrie Official Plan 2051, Council adopted Version February 15, 2022. The Block 192 Site Plan proposes the development of a 120-unit, 5 storey apartment building with, above and below ground surface parking, an outdoor amenity area, and internal roadway/fire route.



1.4. Overview of Municipal Infrastructure

1.4.1. Stormwater Servicing

Currently, there are no existing storm sewers or existing stormwater management facilities on the subject lands or within the areas immediately adjacent to the subject lands, and as such, a new storm sewer system and stormwater management facilities are required to be provided to support development of the subject lands. The proposed development will convey runoff to the adjacent Maplevue South Subdivision lands and Sandy Creek Estates lands, which will contain a receiving storm sewer system, and end-of-pipe SWMF, respectively. The receiving stormwater infrastructure within these lands will be constructed prior to construction of the Block 192 Site Plan.

The proposed storm sewer system and stormwater management facilities will be designed and constructed in accordance with the latest standards issued by the City of Barrie, Lake Simcoe Region Conservation Authority, Ministry of Environment, Conservation and Parks, and recommendations provided in the *Hewitt's Secondary Plan Area SIS*. Traditional end-of-pipe SWM facilities are proposed off-site while Low Impact Development (LID) controls are proposed throughout the site where feasible to meet Runoff Volume Control Targets (RVCT), Water Balance and provide additional quality control through infiltration of stormwater runoff.

A Detailed Stormwater Management Report has been completed by TJCG and submitted under separate cover. The Detailed Stormwater Management Report confirms that the new storm sewer system, LID's and end-of-pipe stormwater management facility (by others) will be able to fully service the Maplevue South Block 192 Site Plan. The proposed stormwater servicing plan is described in **Section 2** of this report.

1.4.2. Water Servicing

According to the City of Barrie's tender drawings of *Maplevue Drive East Road Widening* prepared by RJ Burnside (Drawing PP-5 Sta. 8+640 to Sta. 8+800 included in **Appendix C**), there is an existing 300mm diameter watermain located within the north boulevard of Maplevue Drive East.

In addition to the existing 300mm diameter watermain, the City of Barrie is proposing to construct a 600mm diameter Transmission Watermain within Maplevue Drive East as part of their Infrastructure Improvements outlined in the City of Barrie's *Water Storage and Distribution Master Plan* (October 2013). The proposed Transmission Watermain is intended to supply adequate water supply and fire flows to development lands in the Maplevue South Subdivision and adjacent Areas.



Block 192 will connect to the proposed 300mm watermain within Dallaire Street of the Maplevue South Subdivision. The proposed water servicing system is described in **Section 3** of this report.

The City's *Water Map – July 2017* shows that the lands are located in *Zone 2 South*. A copy of the City's infrastructure map has been attached in **Appendix C**.

1.4.3. Sanitary Servicing

There is an existing 450mm diameter trunk sanitary sewer located in the south boulevard of Maplevue Drive East. The existing trunk sanitary sewer was constructed as part of the Maplevue Drive East Road Widening construction works. Refer to as-built drawing prepared by RJ Burnside & Associates Ltd. (Sheet No. PP-5 Plan and Profile STA. 8+640 to STA. 8+800) attached in **Appendix C**. The trunk sanitary sewer drains westerly by gravity which crosses the Dallaire Street and Maplevue Drive East intersection at existing sanitary maintenance hole SAH33887. The existing sanitary sewer will allow Block 192 to be adequately serviced for wastewater.

A 200mm diameter sanitary sewer is currently proposed within Dallaire street which will convey flows from the Maplevue South Subdivision lands in a northerly direction to the Maplevue Drive East trunk sanitary sewer. Block 192 is proposed to connect to the 200mm diameter sewer at Dallaire street via a 200mm diameter sewer at the western limit of the block.

The proposed internal sanitary collection system is described in **Section 4** of this report.

The reduced figures by R.J. Burnside & Associates Ltd., '*Hewitt's Secondary Plan Area SIS report*' for the *proposed sanitary sewer plan* have been provided for reference in **Appendix C**.

1.4.4. Road Network

The subject property is bound by Maplevue Drive East to the north. The proposed internal road network of the Maplevue South Subdivision makes provisions for the ultimate connection to future Dallaire Street. Block 192 is proposed to have a single entrance/egress location to future Dallaire Street at the site's western limit.



1.5. Supporting Documents

The following documents have been referenced in the preparation of this report:

- Mapleview South Subdivision Detailed Stormwater Management Report, The Jones Consulting Group Ltd., June 2023;
- Mapleview South Subdivision (953 Mapleview Dr. E.), Functional Servicing Report, The Jones Consulting Group Ltd., June 2023;
- 953 Mapleview Drive E – Block 192 Site Plan, Detailed Stormwater Management Report, The Jones Consulting Group Ltd., June 2024;
- Hewitt's Secondary Plan Area Subwatershed Impact Study, Lover's, Hewitt's and Sandy Cove Creeks, R.J. Burnside & Associates Ltd., September 2016;
- 953 Mapleview Drive – Block-192 Site Plan, S&C Architects Inc., June 14, 2024;
- Mapleview South (Innisfil) Ltd. 953 Mapleview Drive, Barrie, Ontario, Proposed Draft Plan of Subdivision, Jones Consulting Group, Dec. 22, 2022;
- City of Barrie, Sanitary Infrastructure Standard, S600, April 2023;
- City of Barrie, Drinking Water Infrastructure Design Standard, W500A, April 2024;
- City of Barrie, Water Storage and Distribution Master Plan, October 2013;
- City of Barrie, Multi-Modal Active Transportation Master Plan, January 2014;
- City of Barrie, Stormwater Infrastructure Design Standard, D700, June 2023;
- City of Barrie, Lot Grading and Drainage Infrastructure Design Standard, D703, April 2023;
- City of Barrie, Hewitt's Secondary Plan Transportation Improvements Municipal Class Environmental Assessment, Phases 3 & 4, adopted by council June 19, 2017;
- City of Barrie, Secondary Plan, Background Studies & Infrastructure Master Plan, Intensification and Annexed Lands, AMEC, October 2013;
- Ministry of the Environment, Design Guidelines for Drinking-Water Systems, 2008;
- Geotechnical Investigation Report – Mapleview South Development Block B (192), Barrie, Ontario, Cambium Inc., June 2024;
- Hydrogeological Brief – Block 192 953 Mapleview Drive, R.J. Burnside & Associates Limited, June 2024;



- Geotechnical Investigation Report, Maplevue South Development, Cambium Inc., December 2018;
- Hydrogeological Assessment, Maplevue South (Innisfil) Ltd., R.J. Burnside & Associates Limited; May 2023;
- 953 Maplevue Drive East (Block 192) Traffic Brief / Parking Study / Construction Traffic Management Plan, JD Engineering Inc., June 2024;
- Traffic Brief for Maplevue South (Innisfil) Ltd., JD Northcote Engineering Inc., May 2021;
- Functional Servicing & Stormwater Management Report, 969, 979 & 989 Maplevue Drive East Phase 1, Tatham Engineering Ltd, February 2022;
- Water Supply Analysis Report 953 Maplevue Drive East Maplevue South Proposed Residential Subdivision, Schaeffers Consulting Engineers Project 2023-5303, June 2023;



2. Stormwater Servicing

A comprehensive stormwater management plan has been established as part of the detailed design of Block 192 to address stormwater quality & quantity control, erosion & sediment control, and water balance criteria outlined in the City of Barrie Stormwater Infrastructure Design Standard, D700 (June 2023), the LSRCA *Technical Guidelines for Stormwater Management Submissions* (April 2022) and the MOE *Stormwater Management Planning and Design Manual* (2003). Key features of the proposed stormwater management plan include subsurface storm sewers for minor flow (5-year event) conveyance, an overland flow path for major flow (Regional event) conveyance, a Low Impact Development (LID) infiltration gallery, Oil Grit Separator (OGS) Unit, and offsite end-of-pipe (wet pond) facility located on the adjacent Sandy Creek Estates Subdivision lands. A corresponding storm sewer design sheet illustrating safe conveyance of the 5-year storm event while meeting minimum and maximum pipe velocity requirements has been provided in **Appendix B** of this Report.

Runoff quantity control measures are addressed via the off site end-of-pipe SWMF located on the adjacent Sandy Creek Estates Subdivision lands. Design coordination has occurred between The Jones Consulting Group (Mapleview South lands) and Tatham Engineering (Sandy Creek Estates lands – SWMF12), to ensure the future SWMF has been designed to accept and control stormwater runoff from the subject lands, while meeting the design criteria targets of the City, LSRCA and the MOE. There is no anticipated increase in peak flow or runoff volume to the SWMF beyond its intended design.

Runoff quality control targets are achieved through the implementation of a prescribed treatment train. To mitigate loading and minimize reliance on the off-site end-of-pipe facility (by others), the stormwater management plan integrates an Oil Grit Separator (OGS) Unit and a Low Impact Development (LID) infiltration gallery as preliminary treatment components. As previously mentioned, there is no anticipated increase in peak flow or runoff volume to the respective off-site SWMF beyond its intended design and as such, no impact is expected to the facility's ability to achieve the water quality criteria which it is designed for.

The comprehensive hydrologic analysis and stormwater management plan have been further delineated in the *953 Mapleview Drive E – Block 192 Site Plan, Detailed Stormwater Management Report*, prepared by The Jones Consulting Group Ltd. (June 2024). This document has been provided under separate cover as part of the development's detailed design submission.



3. Water Servicing

3.1. Supply, Distribution Zone, External Watermain

The subject property is located within *Pressure Zone 2 South* of the City of Barrie Water Distribution Network. *Pressure Zone 2 South* generally operates between elevations of 237m and 273m with variations in static pressure from 344 kPa (50psi) to 690 kPa (100psi). Elevations for the subject property vary from 252m to 259m; well within the *Zone 2 South* operating pressure range.

An existing 300mm diameter watermain is present within the Maplevue Drive East Right-of-Way located north of the development. A 300mm diameter watermain is proposed to be constructed within future Dallaire Street of the Maplevue South Subdivision lands prior to construction of the proposed Block 192 Site Plan. Future Dallaire Street will traverse the western limit of the subject lands and connect to the existing water infrastructure at Maplevue Drive.

The development is proposed to be serviced by connections to Dallaire Street at the site's entrance/egress location. A 100mm diameter domestic service and 150mm diameter fire service will provide the required water supply to the development with a single hydrant located within the site's interior.

3.2. Domestic Water Supply Design Flows

The development's projected design population and water supply flow rates are estimated based on the City of Barrie Drinking Water Infrastructure Design Standard, W500A (April 2024), and MECP *Design Guidelines for Drinking Water Systems* (2008). The following design criteria have been used for calculating the person per unit (PPU) for residential flows.

<u>Unit Type</u>	<u>Design Population</u>
Medium Density Residential	2.57 persons/unit

Based on the above design criteria and the proposed *Site Plan* statistics, the total population for Block 192 of the Maplevue South Subdivision has been calculated below.

<u>Unit Type</u>	<u>Design Population</u>
120 Medium Density Residential units x 2.57 PPU	309 people
Total projected population	309 people



Operating pressures within the water supply and distribution system are required to remain between 50 psi and 90 psi. A summary of the proposed demand scenarios for the development is provided below.

Design Criteria:

- *Average Day Demand (ADD) = 225 L/d/capita (City of Barrie Sanitary Design Guideline)*
- *Peak Hour Demand Factor (PHD) = 5.35 (MECP Drinking Water Guideline, 2008)*
- *Max. Day Demand Factor (MDD) = 3.56 (MECP Drinking Water Guideline, 2008)*
- *Min. Hour Demand Factor (MHD) = 0.21 (MECP Drinking Water Guideline, 2008)*
- *Fire Flow = 267 L/s (Fire Underwriters Survey, 1999)*

Peak Hour Demand:

$$Q = \text{Pop.} \times \text{ADD} \times \text{PHD}$$

$$Q = (309 \text{ persons} \times 225 \text{ L/d/capita} \times 5.35) / 86,400$$

$$Q = 4.31 \text{ L/s}$$

Minimum Hour Demand:

$$Q = \text{Pop.} \times \text{ADD} \times \text{MHD}$$

$$Q = (309 \text{ persons} \times 225 \text{ L/d/capita} \times 0.21) / 86,400$$

$$Q = 0.17 \text{ L/s}$$

Max. Day Demand:

$$Q = \text{Pop.} \times \text{ADD} \times \text{MDD} + \text{FF}$$

$$Q = (309 \text{ persons} \times 225 \text{ L/d/capita} \times 3.56) / 86,400 + 267 \text{ L/s}$$

$$Q = 269.86 \text{ L/s}$$

3.3. Fire Water Supply Design Flows

The fire flows for the site are determined by calculations from Part 2 of the "Water Supply for Public Fire Protection" (*Fire Underwriter Survey, 2020*). An estimate of the required fire flow is given by the following formula:

$$RFF = 220C\sqrt{A}$$

Where: RFF=Required fire flow (L/min.)



C=Coefficient related to the type of construction

A=Building total floor area (m²)

The fire flows calculated from the above formula are adjusted based on three building factors including occupancy contents, sprinklers and exposure. The original fire flow derived from the above formula is then increased or decreased based on these factors.

Based on the Fire Underwriters Survey calculations, the suggested required fire flow for the proposed developed is determined to be **267 L/s**, which is in accordance with the minimum criteria for residential fire flows (100 L/s) per the City of Barrie Drinking Water Infrastructure Design Standard, W500A (April 2024). Detailed Fire Underwriter Survey calculations are provided in **Appendix B** of this Report.

3.4. Water System Analysis

The SIS identifies that through the construction of the proposed external watermain capital projects by City of Barrie, there will be sufficient supply at the required flow and pressures to adequately service the proposed development.

A detailed Water Supply Analysis (WSA) report was completed by Schaeffers Consulting Engineers for the overall Maplevue South Subdivision, which will be updated to account for the water demand of Block 192 to confirm the required watermain pipe sizing and pressures for the system. Currently there are no anticipated conflicts associated with the required demand outlined in **Section 3.2**.



4. Sanitary Servicing

4.1. External Sanitary Servicing Framework

As previously mentioned in **Section 1.4.3.** of this report there is an existing 450mm diameter trunk sanitary sewer located within the south boulevard of Maplevue Drive, north of the proposed development. In accordance with the *Maplevue Drive East Road Widening* completed by R.J. Burnside & Associates Limited, sanitary allocation for the subject lands will be available through the Hewitt's Creek Trunk Sewer extension.

The subject lands will convey flows to the existing Hewitt's Creek trunk sanitary sewer extension via the proposed 200mm diameter sanitary sewer within Dallaire Street with a connection at the proposed sanitary maintenance hole SAN 17A.

There are no external sanitary catchment areas draining to the subject lands. All internal sanitary drainage will be captured and conveyed by a local sanitary sewer to the proposed outlet described above.

Refer to Drawings SAN-1 & SAN-2 of the *Maplevue South (Innisfil) Ltd. 953 Maplevue Drive East drawings* (June 2023) in **Appendix C** for more details.

4.2. Allocated and Projected Sanitary Flows

The City of Barrie Sanitary Infrastructure Standard, S600 (April 2023) provides theoretical design criteria for future developments and their projected sanitary loading demands. Specifically, the guidelines provide design criteria for development based on the proposed land use.

Peak Domestic Sewage Flow Equation:

$$Q_{tot} = Q_p + Q_i = \left[\frac{PQM}{86.4} \right] + [I \times A]$$

Where: Q_{tot} = Total peak sewage flow (L/s)

Q_p = Peak domestic sewage flow (L/s)

Q_i = Extraneous sewage flow (L/s)

P = Design population in thousands (309 people = 0.309)

Q = Average daily flow (225 L/person/day)

A = Area of Development (Ha), 0.74 Ha



I = Units of extraneous flow (0.10 L/s/ha - Refer to the City of Barrie Sanitary Infrastructure Standard, S600 (April 2023))

M = Harmon Peaking Factor or Babbitt Peaking Factor (Use Larger)

$$M = \text{Harmon Peaking Factor}; M = 1 + \frac{14}{(P)^{0.5+4}} \quad (M \geq 2.0)$$

$$\text{Therefore:} \quad M = 1 + \frac{14}{(0.309)^{0.5+4}}$$

$$M = 4.07$$

OR

$$M = \text{Babbitt Peaking Factor}; M = \frac{5}{(P)^{0.2}} \quad (M \geq 2.0)$$

$$\text{Therefore:} \quad M = \frac{5}{(0.309)^{0.2}}$$

$$M = 6.32 \text{ (Use)}$$

$$Q_{tot} = \frac{0.309 \times 225 \times 6.32}{86.4} + 0.10 \times 0.74$$

$$Q_{tot} = 5.16 \text{ L/s} \leftarrow \text{total peak sewage flow}$$

4.3. Proposed Sanitary Servicing Scenario

The proposed works involve the construction of an internal gravity sanitary collector sewer system that will collect wastewater flows and convey them to the Dallaire Street sewer as described in **Section 4.1**.

The internal sanitary sewers will be constructed in accordance with the City's current engineering standards and the MECP guidelines. The sewers will consist of PVC DR35 pipe with a diameter of 200mm. The design has ensured that the minimum and maximum velocities are maintained under full flow conditions as well as the flushing velocities outlined in the City of Barrie standards.

Refer to **Drawing SAN-1** in **Appendix A** which illustrates the proposed drainage scenario for the subject lands and delineates the sanitary sewer subcatchment areas.

To illustrate the proposed drainage scenario in relation to allowable pipe capacities within the overall Maplevue South Subdivision, refer to the Maplevue South Subdivision Design Sheet in **Appendix B**, which has been revised to illustrate the proposed design flows generated by Block 192. Drawings SAN-1 & SAN-2 of the *Maplevue South (Innisfil) Ltd. 953 Maplevue Drive East*



drawings (June 2023) illustrate the overall Maplevue South Subdivision sanitary catchment areas and are provided in **Appendix C**.

5. Transportation

5.1. External Road Network

The City of Barrie *Hewitt's Secondary Plan Schedule '9D-2' Street Widening Plan* identifies two collector roads severing the Maplevue South Subdivision lands. From west to east, there is a minor collector road identified on the Maplevue South Draft Plan as McAush Street, and from southwest to east (south of the realigned channel), a major collector road noted as Terry Fox Drive. The Draft Plan layout and road designations for the Maplevue South Subdivision were developed in accordance with Hewitt's Secondary Plan.

A copy of the *HSP Schedule '9D-2'* has been attached in **Appendix C**. The Maplevue South Lands are also bound to the west, south and east by future residential development lands owned by others that will ultimately connect to the two collector roads mentioned above.

Maplevue Drive East, which is currently a two-lane arterial road, in an east/west orientation is located along the northern boundary of Block 193 (which is immediately north of the subject site, Block 192).

5.2. Proposed Site Entrance & Internal Roadway

The subject lands will consist of a single internal roadway and entrance/egress point providing a connection to the Maplevue South Subdivision Lands via Dallaire Street. Dallaire Street is proposed to have an 18.0m Right-of-Way (ROW) cross-section designed in accordance with the City of Barrie's current ROW standards. The proposed site entrance and internal roadway have been designed to serve as a designated fire route for the development, ensuring secure passage for emergency vehicles to reach the structure.

Refer to the *953 Maplevue Drive – Block 192 Site Plan*, prepared by S&C Architects Inc. dated June 14, 2024, attached in **Appendix C** for the proposed entrance alignment, ROW widths and internal roadway geometry. A Traffic Impact Study (Brief) in support of the Maplevue South Subdivision has been prepared by JD Northcote Engineering Inc., dated May 10th, 2021.



5.3. Traffic Study

A *Traffic Brief* for the proposed development was completed by JD Northcote Engineering Inc. (June 2024) to estimate the amount of traffic generated by the proposed development, identify operational deficiencies and significant impacts to nearby roadways, review traffic flow patterns and intersection geometry, etc. Ultimately the analysis concluded that proposed development will not cause any operational issues and will not add significant delay or congestion to the local roadway network. The *Traffic Brief* completed by JD Northcote Engineering Inc., June 14th, 2024, is provided under separate cover.

6. Site Grading

The proposed grading will conform to the City of Barrie Lot Grading and Drainage Infrastructure Design Standard, D703 (April 2023). Site grading will generally be directed towards Dallaire Street which drains to an off-site end-of-pipe SWM facility identified as SWMF12 within the Sandy Creek Estates lands. The lot grading plan **Drawing GP-1** has been provided in **Appendix A** for reference.

7. Utilities

It is expected that secondary utilities, including Bell, hydro, gas, and cable TV will be available via Dallaire Street within the Maplevue South Subdivision prior to the Block 192 Site Plan construction.

The utility providers for the *Hewitt's Secondary Plan Area* are Enbridge Gas, Innpower, Bell Canada and Rogers Cable.

Utility Servicing coordination for the entire Hewitt's Secondary Plan Area has been undertaken by the Hewitt's Land Owner's Group (HLOG). The developments' electrical and utility design is in accordance with municipal and utility provider standards. The Composite Utility Plan **Drawing CUP-1** is provided in **Appendix A** for reference.



8. Conclusions

This Functional Servicing Report identifies the recommended servicing design for the proposed Block 192 of the Maplevue South Subdivision. This Report, read in conjunction with the *Detailed Stormwater Management Report, Geotechnical Investigation, Hydrogeological Investigation, Water Network Analysis and Traffic Impact Study* outlines the proposed infrastructure required to service the lands in terms of stormwater, water servicing, wastewater, roads, grading, and conventional utilities.

This Report has been prepared based, in part, on the recommendations provided in *the Hewitt's Secondary Plan Area Subwatershed Impact Study* prepared by R.J. Burnside & Associates Ltd. (September 2016), as well as preliminary consultation with adjacent landowners. In particular, this Report has recommended the proposed development can be adequately serviced based on the following:

- The provision of storm infrastructure as outlined in **Section 2** and in the DSWMR (under separate cover);
- The provision of watermains as outlined in **Section 3**;
- The provision of gravity sanitary sewers as outlined in **Section 4**;
- The provision of Transportation Infrastructure as outlined in **Section 5** of this Report, and in the *Maplevue South Subdivision Traffic Brief* prepared by JD Engineering Inc. (June 2024) submitted under separate cover;
- The provision of Site Grading as outlined in **Section 6**; and,
- The provision of Utility Infrastructure as outlined in **Section 7**.

It is recommended that this report be accepted as fulfilling the functional servicing requirements in support of Site Plan Approval.

All of which is respectfully submitted,
THE JONES CONSULTING GROUP LTD.




Appendix A

Engineering Drawings

- The Jones Consulting Group Ltd. – *Mapleview South (Innisfil) Ltd. 953 Mapleview Drive East, Block 192 Drawings*, Stamped June 21, 2024:

ESC-1	Erosion and Sediment Control Plan
ESC-2	Erosion and Sediment Control Plan – Notes and Details
GS-1	General Servicing Plan
GP-1	Grading Plan
STM-1	Storm Sewer Subcatchment Plan
SAN-1	Sanitary Sewer Subcatchment Plan
DS-1	Storm and Sanitary Design Sheets
WM-1	Water Swabbing Plan
CUP-1	Composite Utility Plan
PM-1	Pavement Marking, Signage and Parking Plan

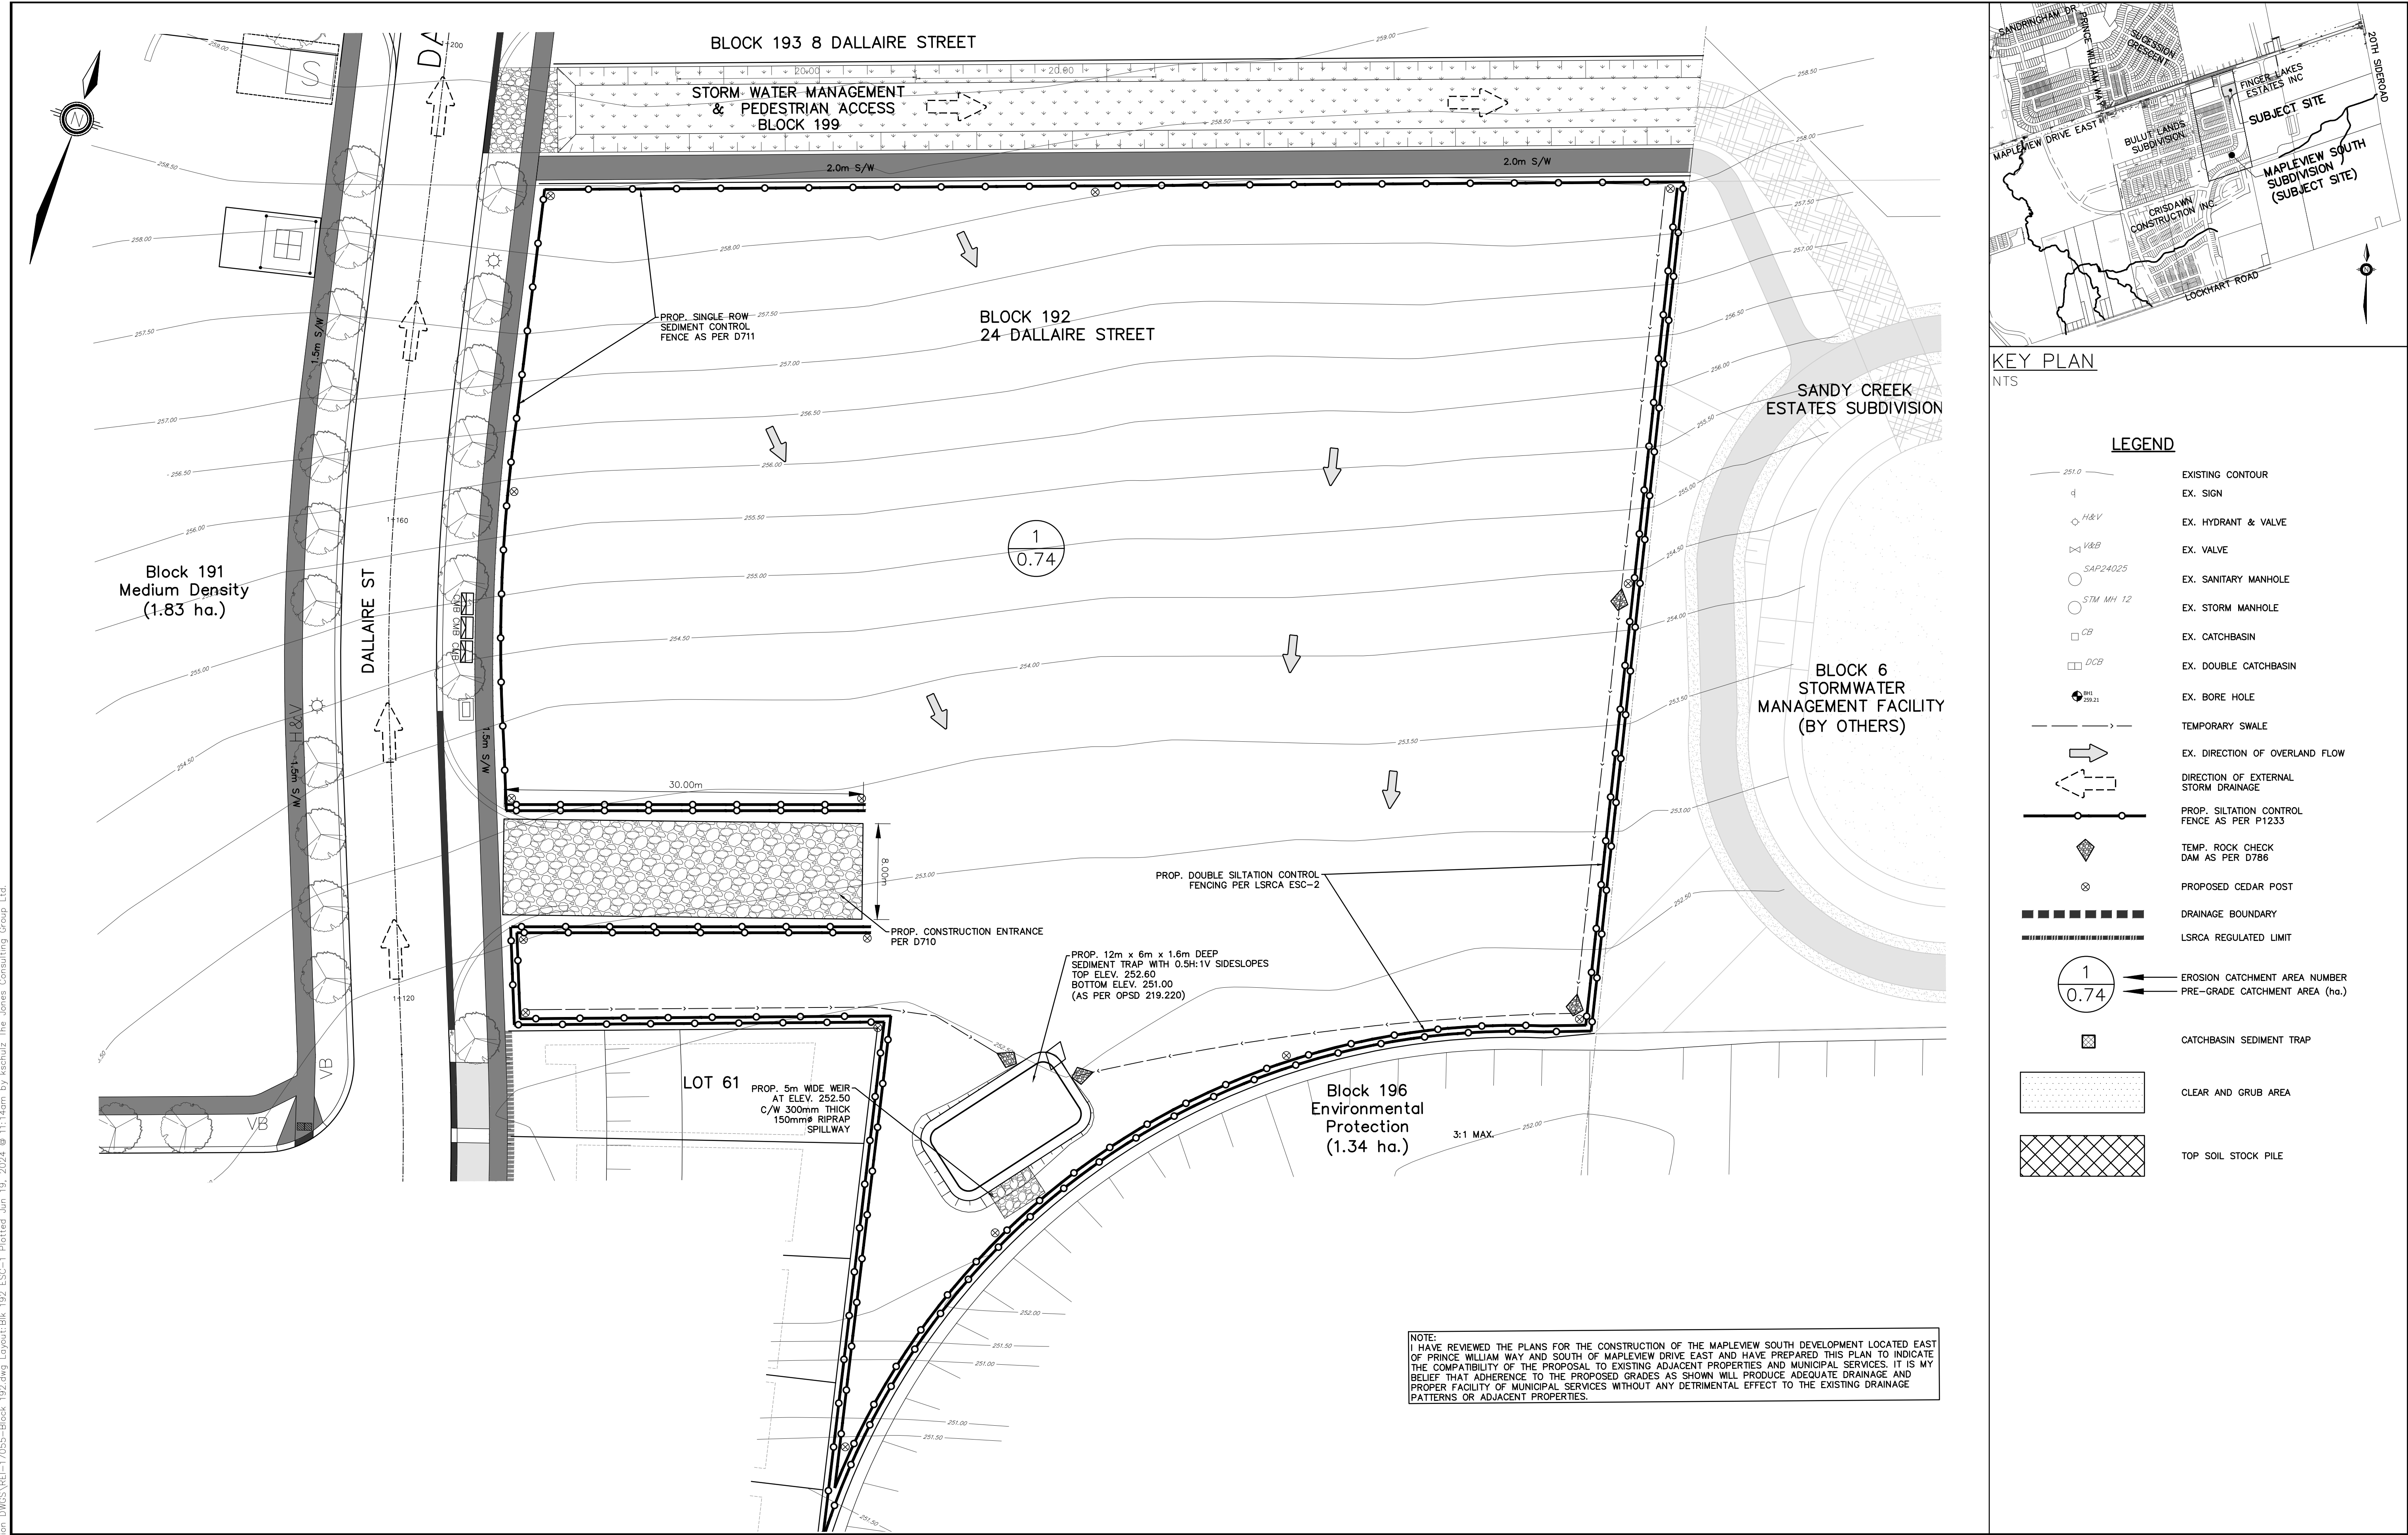

REFERENCES:

- CITY OF BARRIE LATEST MANUALS AND GUIDELINES
- OPSD AND OPSS
- CRYSTAL HOMES SUBDIVISION DEVELOPMENT BY TATHAM ENGINEERING LIMITED
- SANDY COVE CREEK REALIGNMENT BY TATHAM ENGINEERING LIMITED
- BULLIT LANDS SUBDIVISION DEVELOPMENT BY SCHAEFFERS CONSULTING ENGINEERING
- DRAFT PLAN OF MAPLEVIEW SOUTH SUBDIVISION BY JONES CONSULTING GROUP LTD.
- MAPLEVIEW DRIVE EAST WIDENING BY R.J. BURNSIDE & ASSOCIATES LIMITED
- OLS PLAN BY RUDY MAX SURVEYING LTD.
- AWAN GROUP RESIDENTIAL DEVELOPMENT BY PEARSON ENGINEERING LTD.
- HEWITTS CENTRAL SUBDIVISION (BRADLEY HOMES) BY JONES CONSULTING GROUP LTD.
- GEOTECHNICAL INVESTIGATION REPORT BY CAMBLUM INC.
- HYDROLOGICAL ASSESSMENT BY R.J. BURNSIDE & ASSOCIATES LIMITED
- HEWITTS SECONDARY PLAN AREA SS BY R.J. BURNSIDE & ASSOCIATES LIMITED
- LSRCA LATEST MANUALS AND GUIDELINES

BENCHMARK:

BENCHMARK NO. 03120080050, LOCATED APPROXIMATELY 1.9km EAST OF YONGE STREET, APPROXIMATELY 6m NORTH OF CENTERLINE OF MAPLEVIEW DRIVE EAST AND 35m WEST OF CITY BOUNDARY LINE. N4912122.801 E811241.154 ELEV. 225.039

BENCHMARK NO. 03120110020 LOCATED ON MAPLEVIEW DRIVE EAST ON THE SOUTH SIDE OF THE BOULEVARD, APPROXIMATELY 700m WEST OF THE MAPLEVIEW DRIVE EAST AND 20TH SIDE ROAD INTERSECTION. N4812284.547 E811717.298 ELEV. 225.549

BENCHMARK NO. 03120080008, LOCATED ON THE NORTH SIDE OF MAPLEVIEW DRIVE EAST (12TH CONCESSION ROAD), APPROXIMATELY 0.8km EAST OF YONGE STREET (HWY #17) AND APPROXIMATELY 10.0m NORTH OF MAPLEVIEW DRIVE EAST. CENTERLINE. N4911763.816 E810187.698 ELEV. 211.834

BENCHMARK NO. 03120080054 LOCATED ON THE SOUTH LIMIT OF MAPLEVIEW DRIVE WEST APPROXIMATELY 1km EAST OF HURONTARIO ROAD. N4910578.122 E807601.062 ELEV. 248.996

2.	FIRST SUBMISSION	JUNE 2024	MF
1.	ISSUED FOR PRE-CONSULTATION	JULY 2023	DR
NO.	REVISIONS	DATE	INITIAL

MAPLEVIEW SOUTH (INNISFIL) LTD
953 MAPLEVIEW DRIVE EAST
CITY OF BARRIE



BLOCK 192
EROSION AND SEDIMENT
CONTROL PLAN

JONES CONSULTING GROUP LTD.
PLANNERS & ENGINEERS

229 Mapleview Dr. E. Unit 1
Barrie, ON L4N 0W5
P. 705.734.2538
F. 705.734.1059


DESIGN JH	SCALE: 1:250	DATE MAY 2023
DRAWN JH	PROJECT	DWG. NO
CHECKED RC/DR	REI-17055	ESC-1

G:\Eng-3D\VEI-17055\Production\DWG\REI-17055-Block 192.dwg Layout:Blk 192 ESC-1 Plotted Jun 19, 2024 @ 11:46am by kshulz The Jones Consulting Group Ltd.

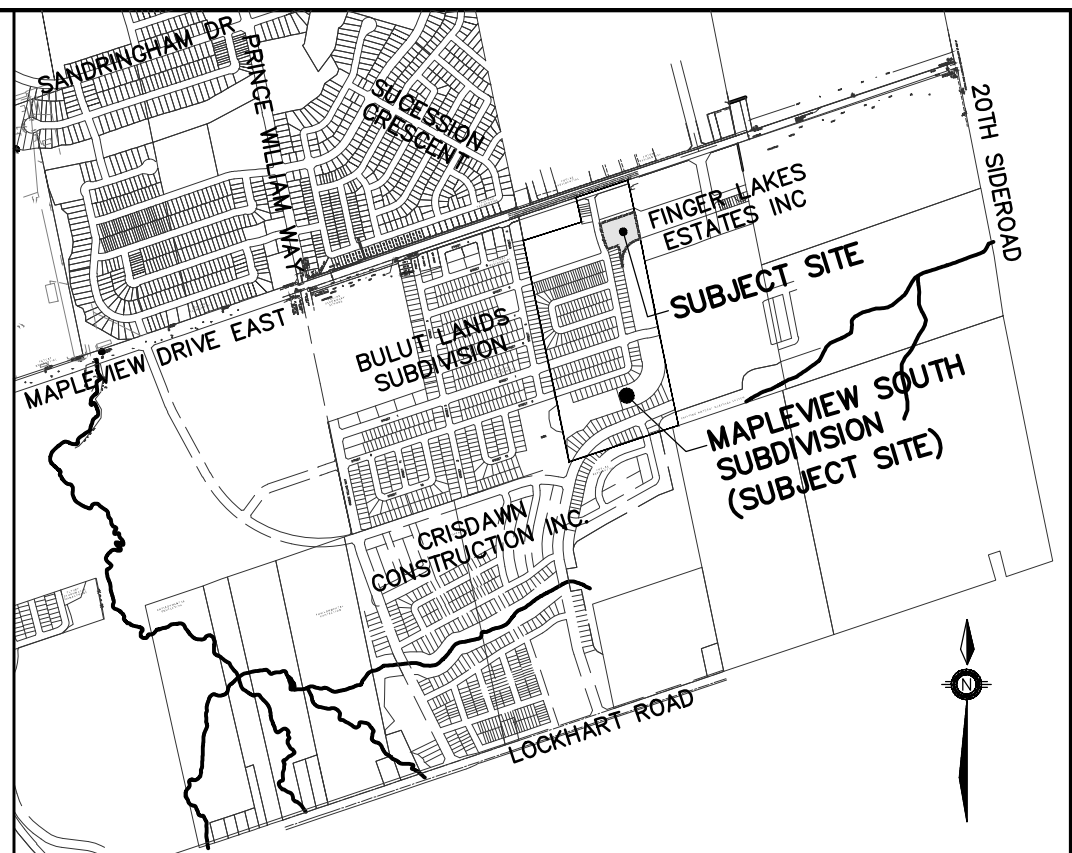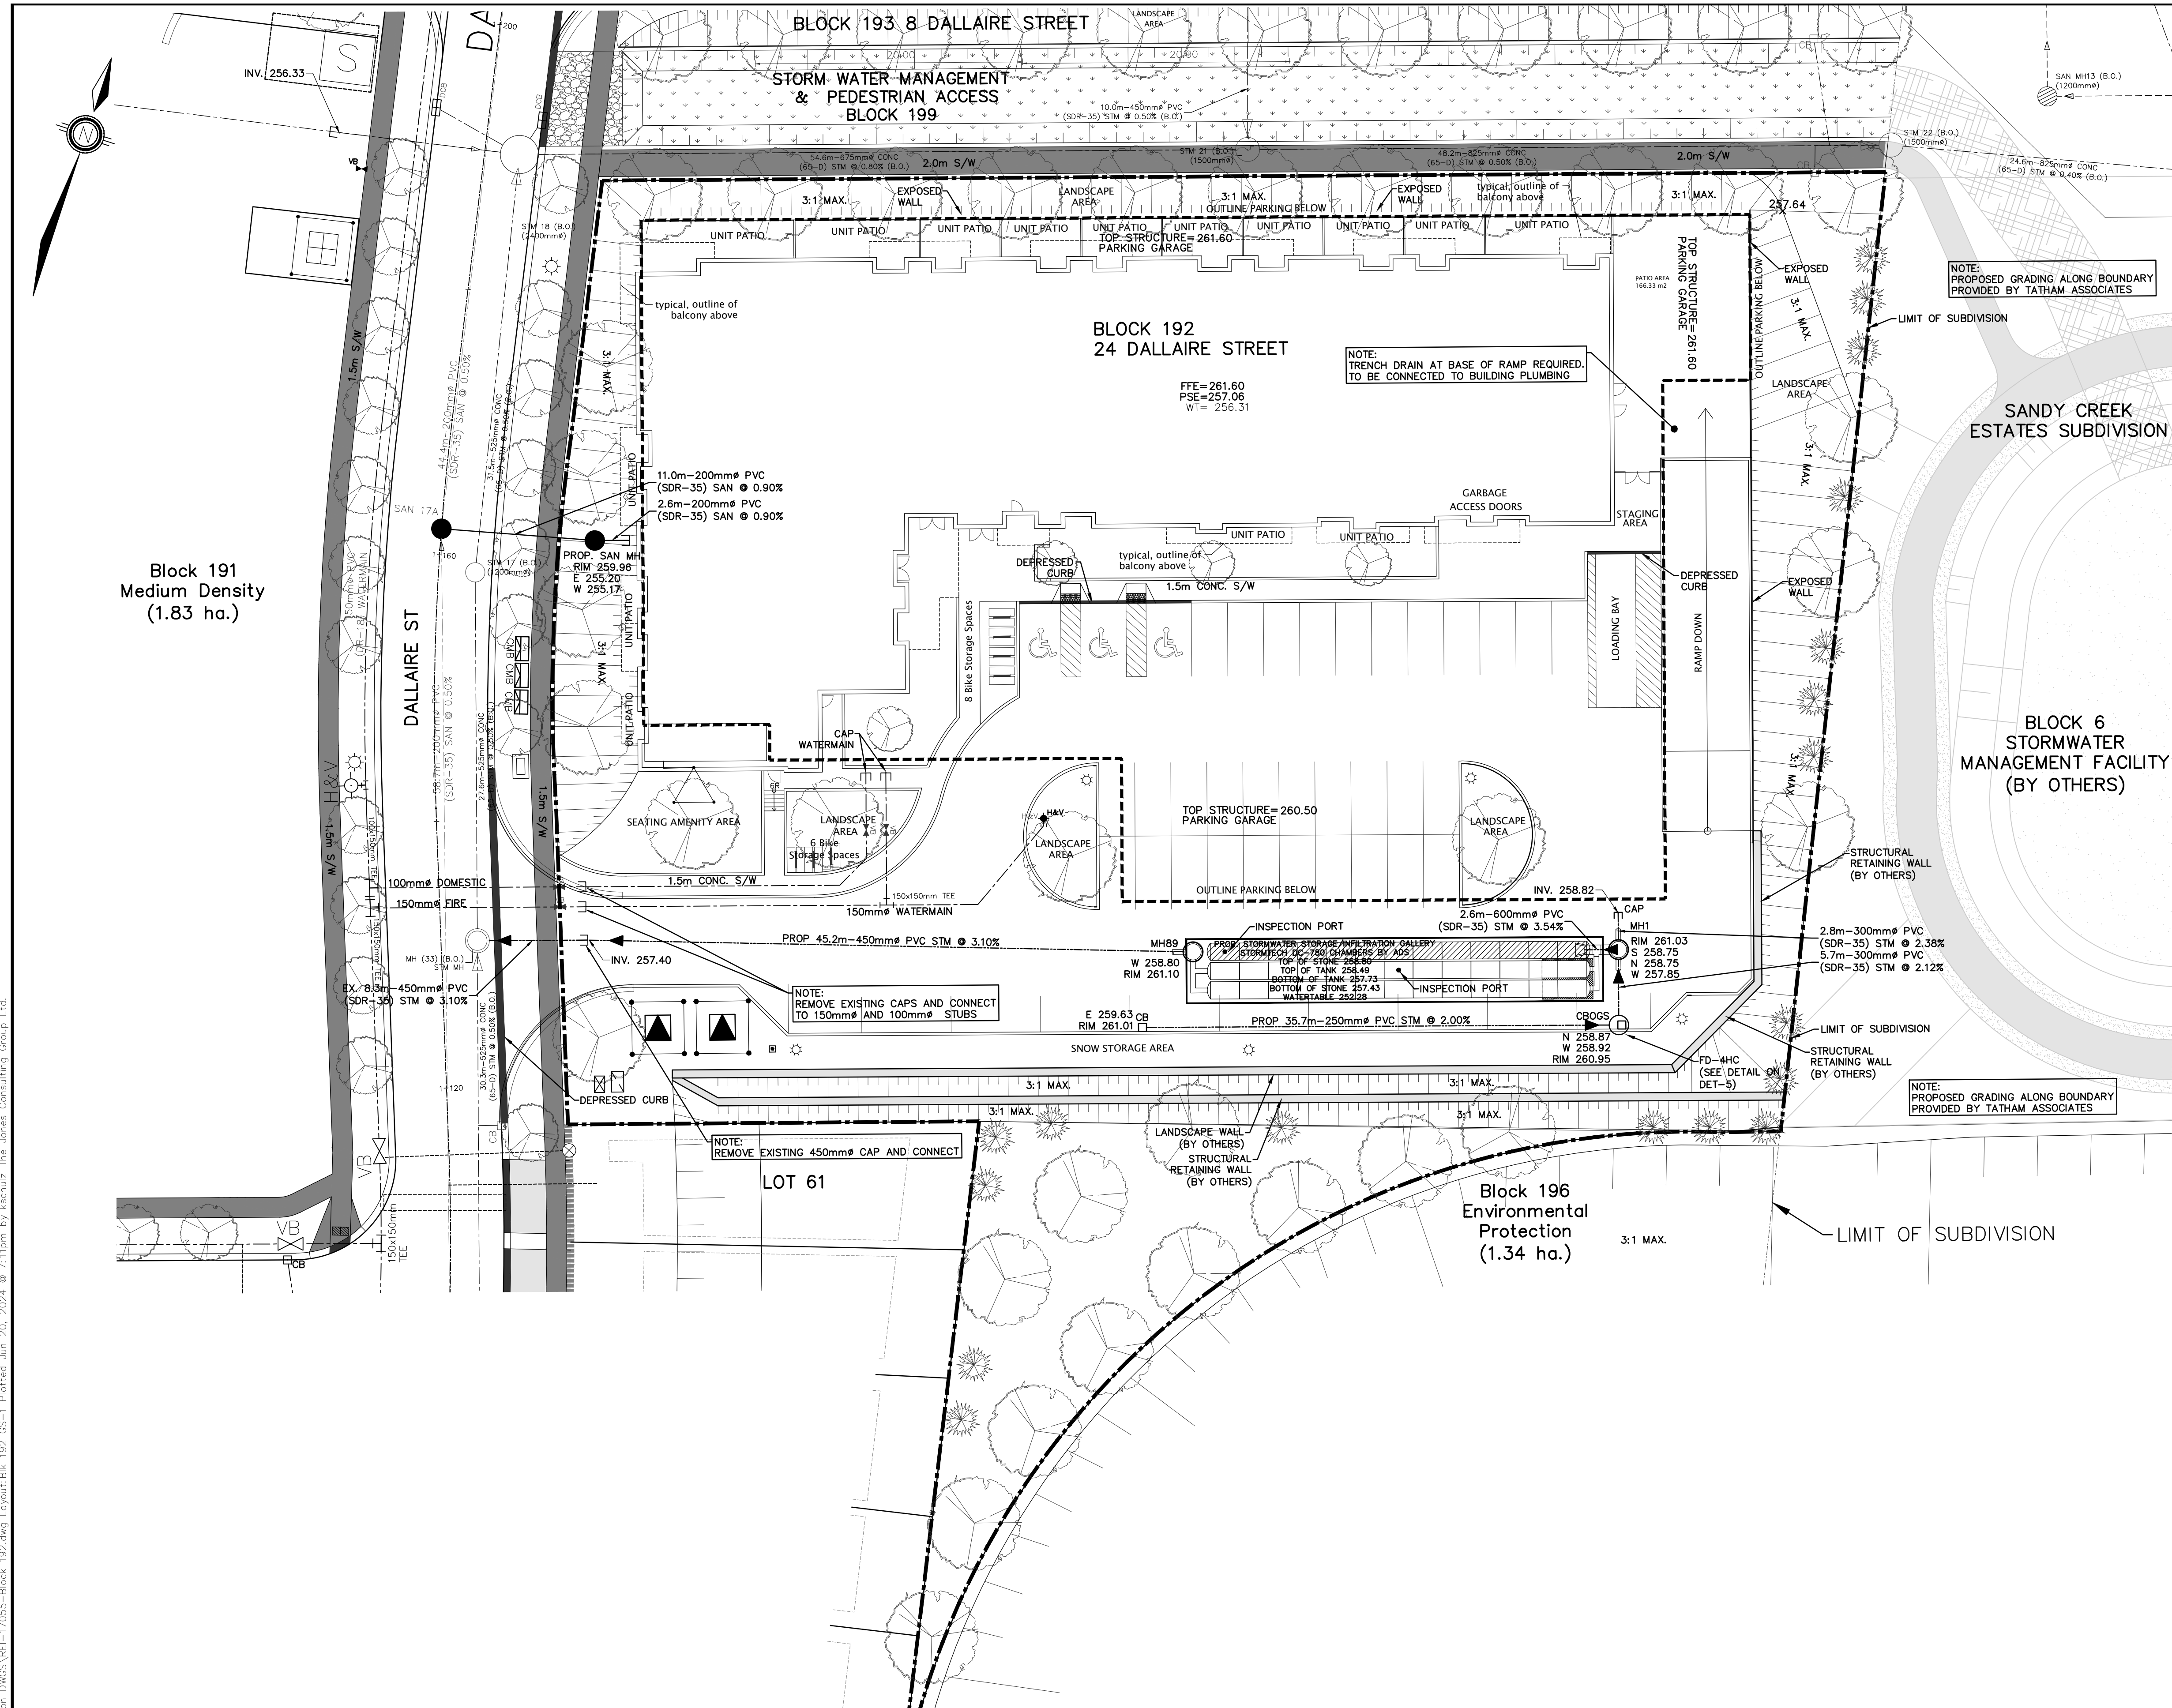

LEGEND	
	SITE PLAN BOUNDARY
	EXISTING CONTOUR
	EXISTING VEGETATION
	SLOPE (3:1 MAX.)
	HYDRANT AND VALVE
	VALVE AND BOX
	BELL PEDESTAL, BELL VAULT
	CABLE VAULT
	SANITARY MAINTENANCE HOLE
	SANITARY SEWER AND DIRECTION OF FLOW
	STORM SEWER AND DIRECTION OF FLOW
	STORM MAINTENANCE HOLE
	CATCH BASIN
	DOUBLE CATCH BASIN
	DOUBLE CATCHBASIN MANHOLE
	CATCHBASIN MANHOLE
	DROPPED CURB
	SIDEWALK TACTILE PLATES
	LIGHT PEDESTAL
	TRANSFORMER

REFERENCES:				BENCHMARK:								MAPLEVIEW SOUTH (INNISFIL) LTD 953 MAPLEVIEW DRIVE EAST CITY OF BARRIE				 JONES CONSULTING GROUP LTD. PLANNERS & ENGINEERS				229 Mapleview Dr. E, Unit 1 Barrie, ON L4N 0W5 P. 705.734.2538 F. 705.734.1056							
1. CITY OF BARRIE LATEST MANUALS AND GUIDELINES				BENCHMARK NO. 03120080055 LOCATED APPROXIMATELY 1.9km EAST OF YONGE STREET, APPROXIMATELY 6m NORTH OF CENTERLINE OF MAPLEVIEW DRIVE EAST AND 35m WEST OF CITY BOUNDARY LINE. N4912122.851 E611241.154																							
2. CRISTAL HOMES SUBDIVISION DEVELOPMENT BY TATHAM ENGINEERING LIMITED				BENCHMARK NO. 03120110020 LOCATED ON MAPLEVIEW DRIVE EAST ON THE SOUTH SIDE OF THE BOULEVARD, APPROXIMATELY 700m WEST OF THE MAPLEVIEW DRIVE EAST AND 20TH SIDE ROAD INTERSECTION. N4812284.547 E611717.298																							
3. SANDY CREEK REALIGNMENT BY TATHAM ENGINEERING LIMITED				BENCHMARK NO. 03120080008 LOCATED ON THE NORTH SIDE OF MAPLEVIEW DRIVE EAST (12TH CONCESSION ROAD), APPROXIMATELY 0.8km EAST OF YONGE STREET (HWY #1) AND APPROXIMATELY 10.0m NORTH OF MAPLEVIEW DRIVE EAST CENTERLINE. N4911763.816 E610187.698				2.				FIRST SUBMISSION				JUNE 2024				MF							
4. BULLY LANDS SUBDIVISION DEVELOPMENT BY SCHAEFFERS CONSULTING ENGINEERING				BENCHMARK NO. 03120080054 LOCATED ON THE SOUTH LIMIT OF MAPLEVIEW DRIVE WEST APPROXIMATELY 10m EAST OF HURONIA ROAD. N4910678.122 E607601.062 ELEV 248.996								1.				ISSUED FOR PRE-CONSULTATION				JULY 2023				DR			
5. DRAFT PLAN OF MAPLEVIEW SOUTH SUBDIVISION BY JONES CONSULTING GROUP LTD.																											
6. MAPLEVIEW DRIVE EAST WIDENING BY R.J. BURNSIDE & ASSOCIATES LIMITED																											
7. ARAW GROUP RESIDENTIAL DEVELOPMENT BY PEARSON ENGINEERING LTD.																											
8. HEWITTS CENTRAL SUBDIVISION (BRADLEY HOMES) BY JONES CONSULTING GROUP LTD.																											
9. GEOTECHNICAL INVESTIGATION REPORT BY CAMBLUM INC.																											
10. HYDROLOGICAL ASSESSMENT BY R.J. BURNSIDE & ASSOCIATES LIMITED																											
11. HEWITTS SECONDARY PLAN AREA SS BY R.J. BURNSIDE & ASSOCIATES LIMITED																											
12. LSRCIA LATEST MANUALS AND GUIDELINES																											
																</											

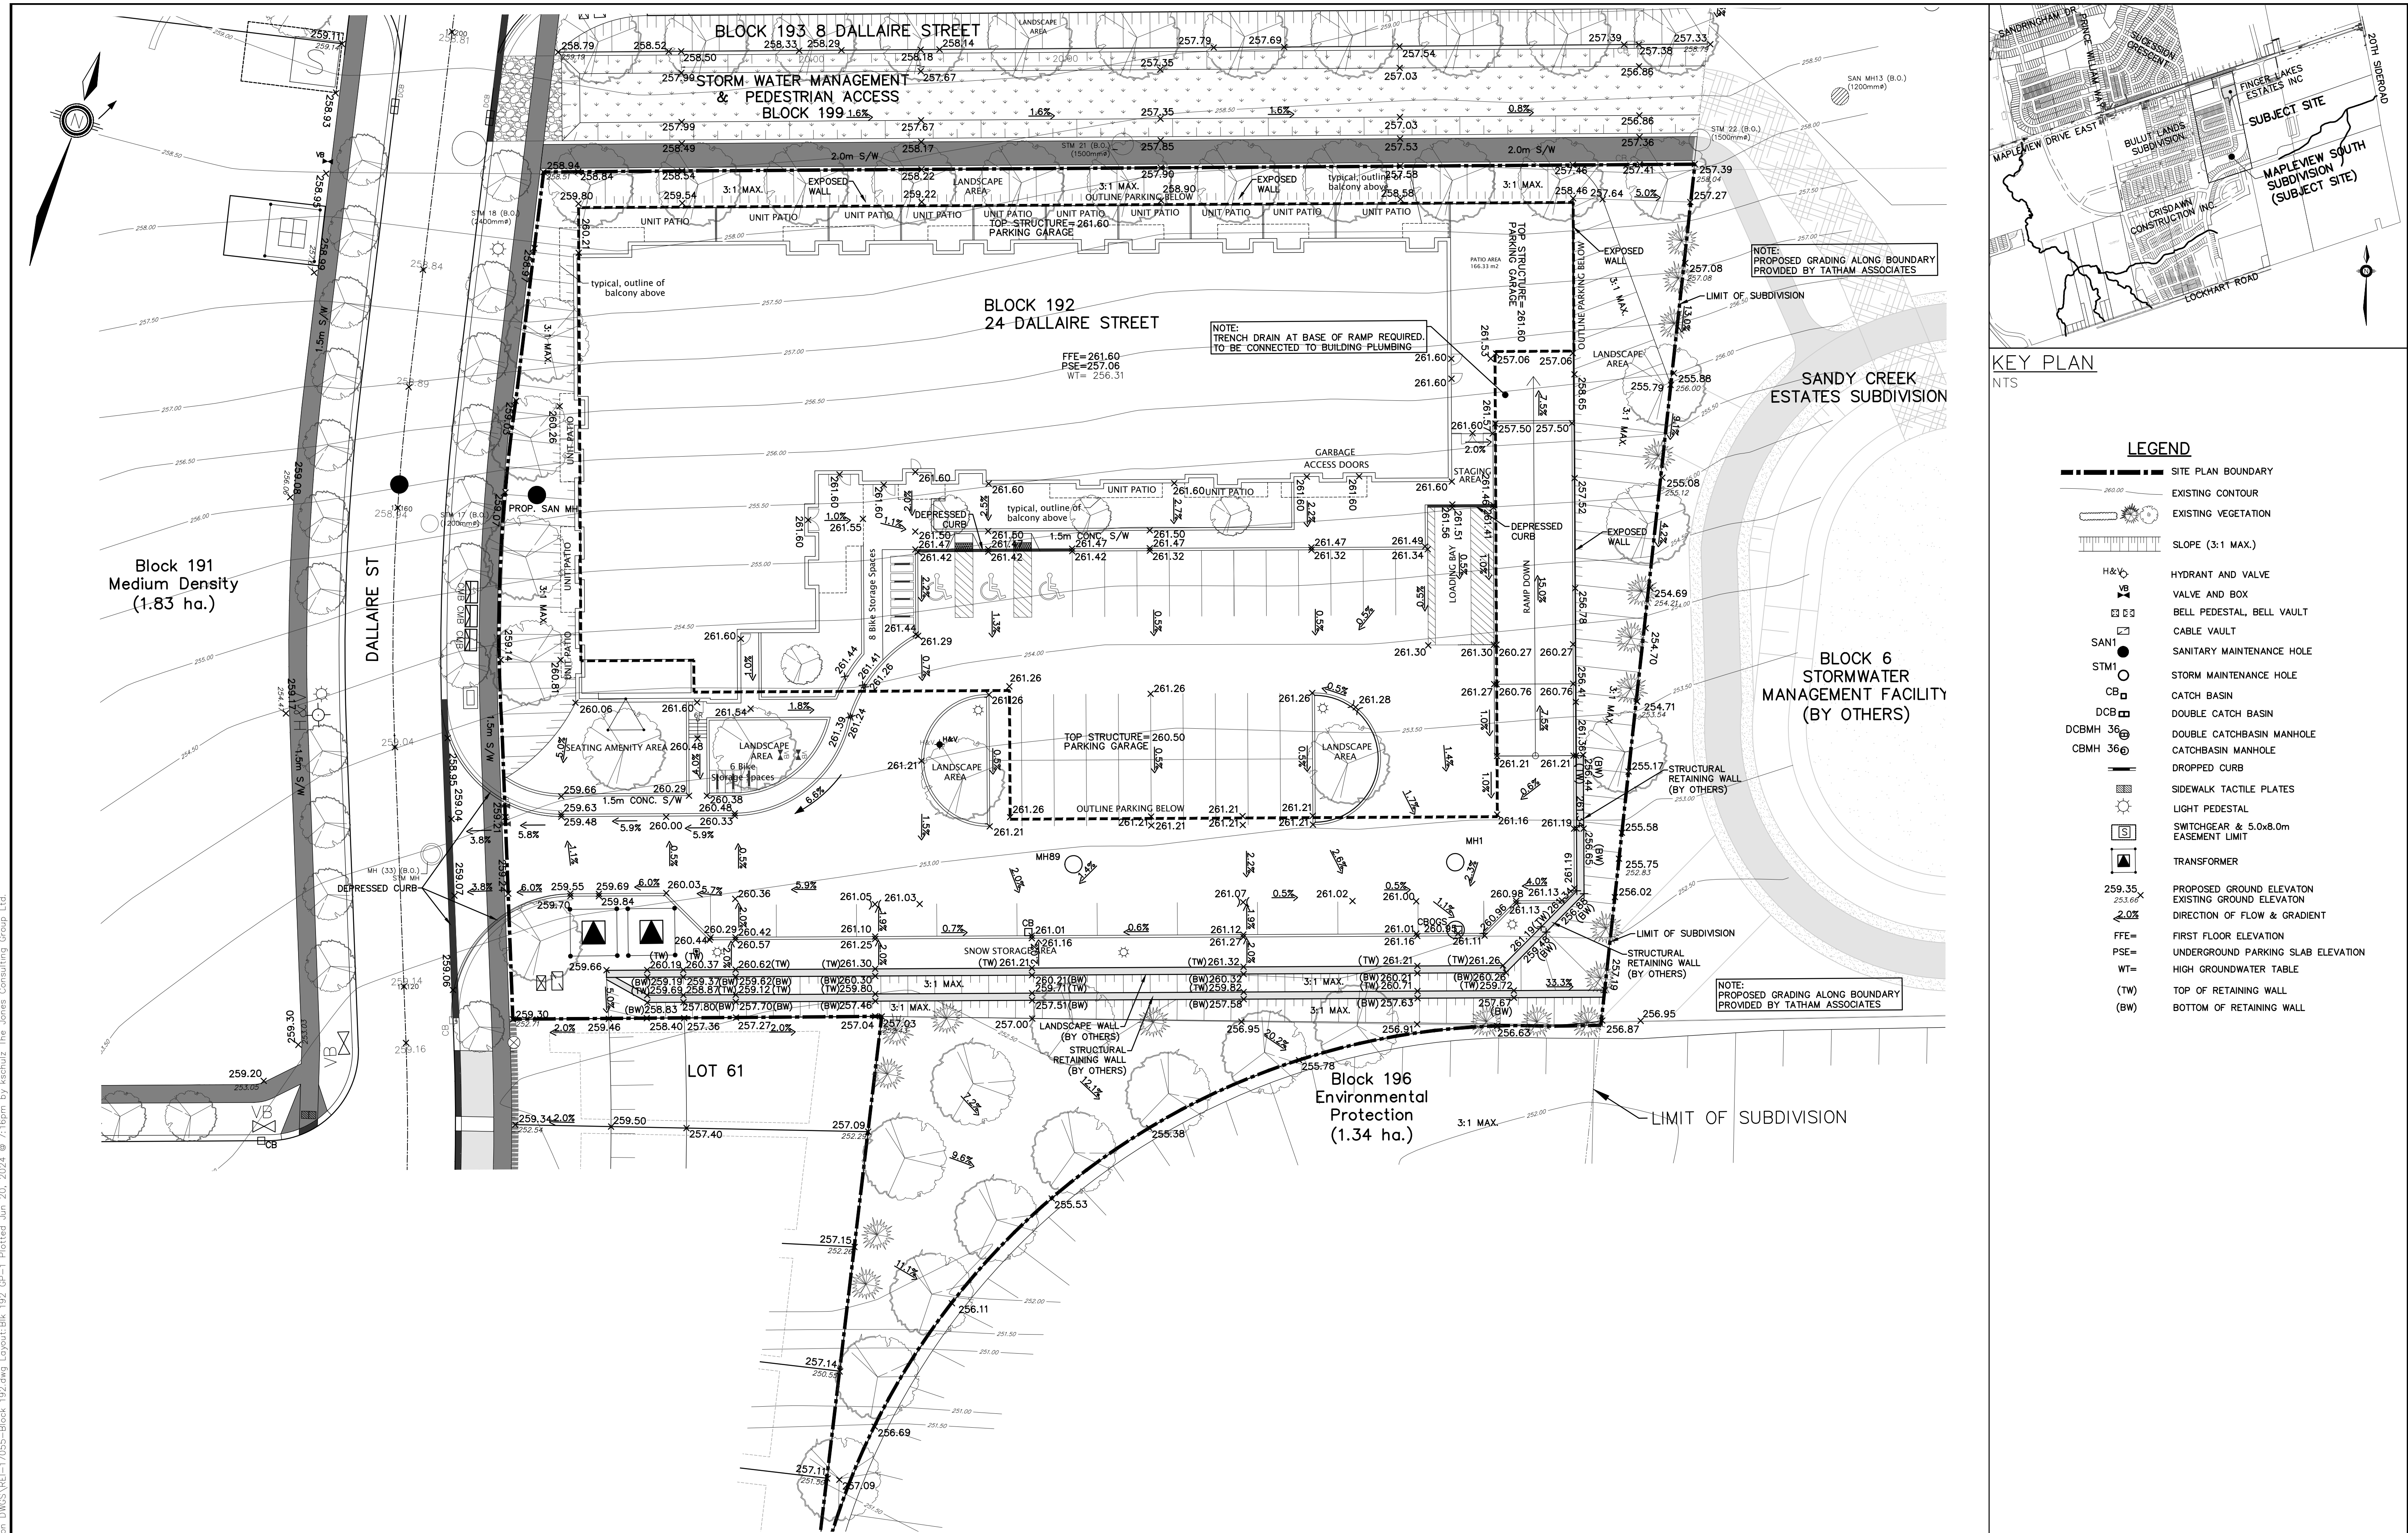

REFERENCES:

- CITY OF BARRIE LATEST MANUALS AND GUIDELINES
- CRISTAL HOMES SUBDIVISION DEVELOPMENT BY TATHAM ENGINEERING LIMITED
- SANDY CREEK SUBDIVISION DEVELOPMENT BY TATHAM ENGINEERING LIMITED
- BULLY LANDS SUBDIVISION DEVELOPMENT BY SCHAEFFERS CONSULTING ENGINEERING
- DRAFT PLAN OF MAPLEVIEW SOUTH SUBDIVISION BY JONES CONSULTING GROUP LTD.
- MAPLEVIEW DRIVE EAST WIDENING BY R.J. BURNSIDE & ASSOCIATES LIMITED
- AWAN GROUP RESIDENTIAL DEVELOPMENT BY PEARSON ENGINEERING LTD.
- HEWITTS CENTRAL SUBDIVISION (BRADLEY HOMES) BY JONES CONSULTING GROUP LTD.
- GEOTECHNICAL INVESTIGATION REPORT BY CAMBLUM INC.
- HYDROLOGICAL ASSESSMENT BY R.J. BURNSIDE & ASSOCIATES LIMITED
- HEWITTS SECONDARY PLAN AREA SS BY R.J. BURNSIDE & ASSOCIATES LIMITED
- LSRCA LATEST MANUALS AND GUIDELINES

BENCHMARK:

BENCHMARK NO. 03120080055 LOCATED APPROXIMATELY 1.9km EAST OF YONGE STREET, APPROXIMATELY 6m NORTH OF CENTERLINE OF MAPLEVIEW DRIVE EAST AND 35m WEST OF CITY BOUNDARY LINE. N4912122.851 E611241.154 ELEV 225.039

BENCHMARK NO. 03120110020 LOCATED ON MAPLEVIEW DRIVE EAST ON THE SOUTH SIDE OF THE BOULEVARD, APPROXIMATELY 700m WEST OF THE MAPLEVIEW DRIVE EAST AND 20TH SIDE ROAD INTERSECTION. N4912264.547 E611717.298 ELEV 225.549

BENCHMARK NO. 03120080008 LOCATED ON THE NORTH SIDE OF MAPLEVIEW DRIVE EAST (12TH CONCESSION ROAD), APPROXIMATELY 0.8km EAST OF YONGE STREET (HWY #1) AND APPROXIMATELY 10.0m NORTH OF MAPLEVIEW DRIVE EAST CENTERLINE. N4911763.816 E610187.698 ELEV 211.834

BENCHMARK NO. 03120080054 LOCATED ON THE SOUTH LIMIT OF MAPLEVIEW DRIVE WEST APPROXIMATELY 10m EAST OF HURONTARIO ROAD. N4910678.122 E607601.092 ELEV 248.998

2.	FIRST SUBMISSION	JUNE 2024	MF
1.	ISSUED FOR PRE-CONSULTATION	JULY 2023	DR
NO.	REVISIONS	DATE	INITIAL

MAPLEVIEW SOUTH (INNISFIL) LTD
953 MAPLEVIEW DRIVE EAST
CITY OF BARRIE

BLOCK 192



GRADING PLAN

JONES CONSULTING GROUP LTD.
PLANNERS & ENGINEERS

229 Mapleview Dr. E. Unit 1
Barrie, ON L4N 0W5
P. 705.734.2538
F. 705.734.1056

DESIGN JH	SCALE: 1:250	DATE MAY 2023
DRAWN JH	PROJECT	DWG. NO
CHECKED RC/DR	REI-17055	GP-1

G:\Eng-3D\VEI-17055\Production\DWG\REI-17055-Block 192.dwg Layout:Blk 192 GP-1 Plotted Jun 20, 2024 @ 2:16pm by kschulz The Jones Consulting Group Ltd.

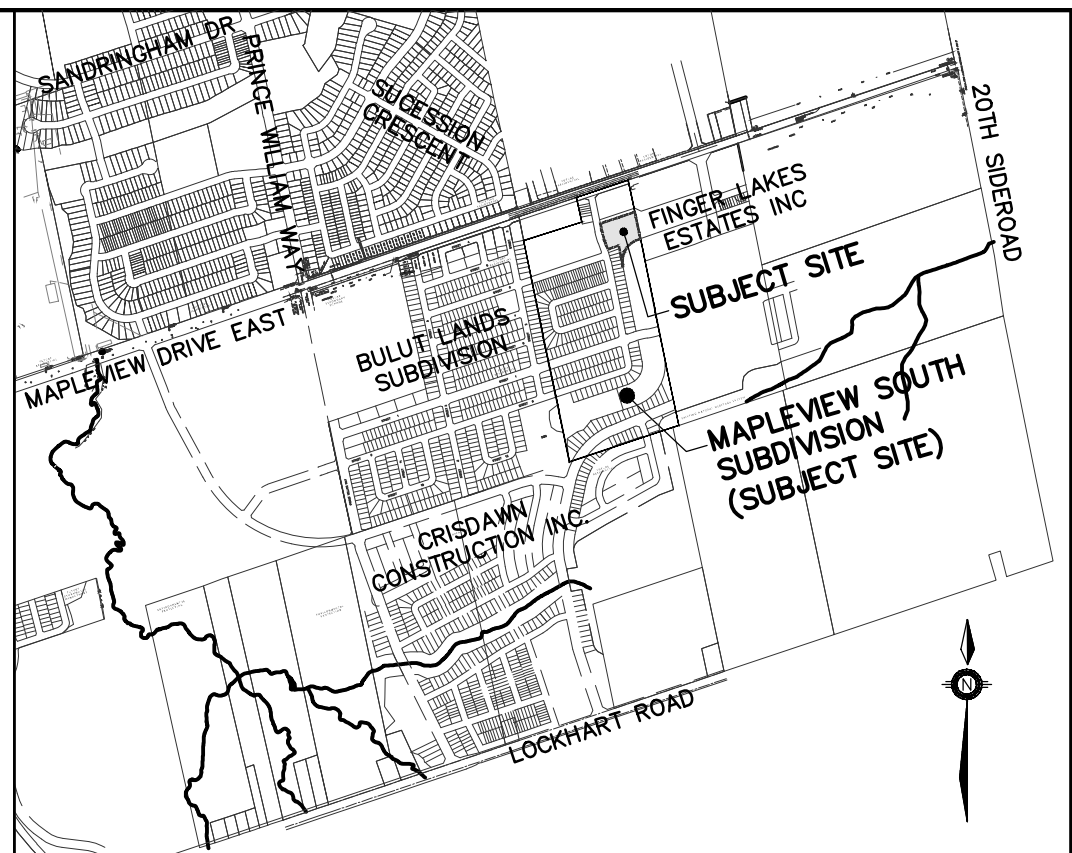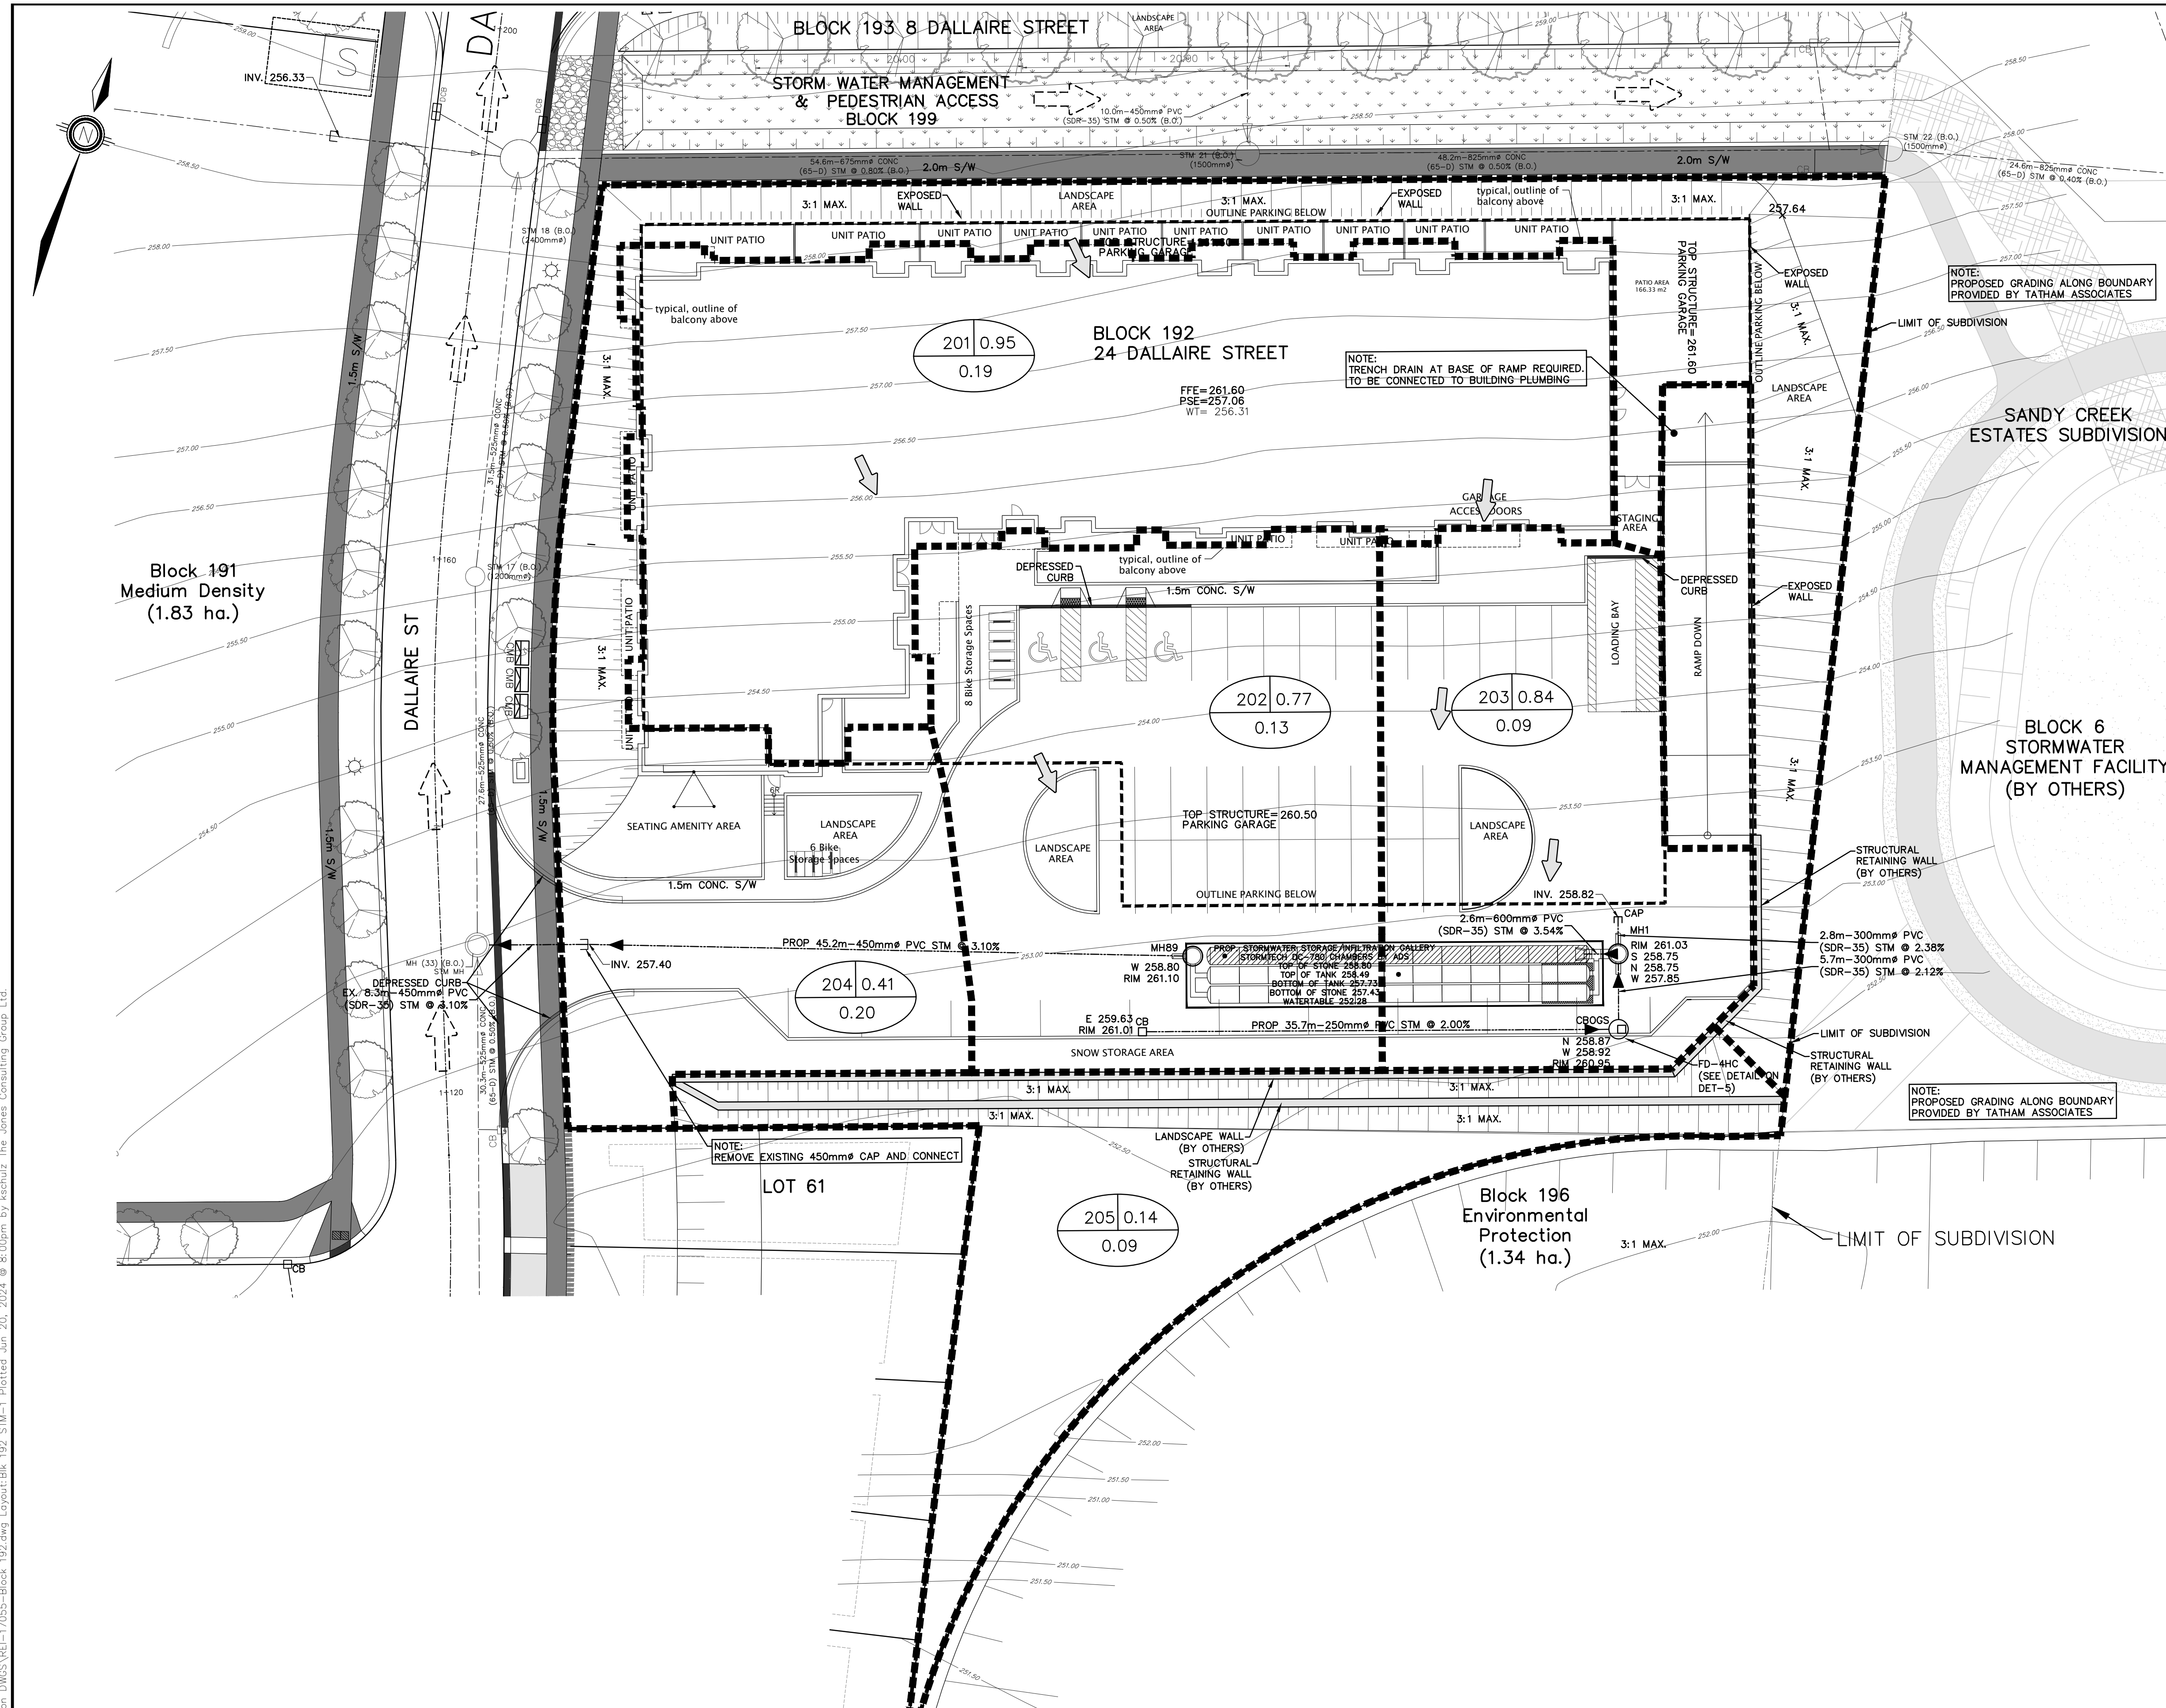


KEY PLAN
NTS

LEGEND

- PROPOSED STORM DRAINAGE BOUNDARY
- PROPOSED OVERLAND DRAINAGE FLOW DIRECTION
- DIRECTION OF EXTERNAL STORM DRAINAGE
- INTERNAL CATCHMENT AREA NUMBER: 401 0.15 RUNOFF COEFFICIENT 0.27 AREA (ha)
- EXTERNAL CATCHMENT AREA NUMBER: 502 0.32 RUNOFF COEFFICIENT 0.07 AREA (ha)
- PROPOSED STORM MAINTENANCE HOLE (STM1, STM12)
- PROPOSED CATCHBASIN MAINTENANCE HOLE (CB1, CB2)
- PROPOSED DOUBLE CATCHBASIN
- PROPOSED CATCHBASIN


NOTE:
REFER TO DESIGN SHEET ON DRAWING DS-1

REFERENCES:		BENCHMARK:					MAPLEVIEW SOUTH (INNISFIL) LTD 953 MAPLEVIEW DRIVE EAST CITY OF BARRIE BLOCK 192 STORM SEWER SUBCATCHMENT PLAN	 229 Mapleview Dr. E. Unit 1 Barrie, ON L4N 0W6 P. 705.734.2538 F. 705.734.1056
1. CITY OF BARRIE LATEST MANUALS AND GUIDELINES 2. OPIS AND OPIS 3. CRYSTAL HOMES SUBDIVISION DEVELOPMENT BY TATHAM ENGINEERING LIMITED 4. SANDY CREEK CREEK REALIGNMENT BY TATHAM ENGINEERING LIMITED 5. BULLY LANDS SUBDIVISION DEVELOPMENT BY SCHAEFFERS CONSULTING ENGINEERING 6. DRAFT PLAN OF MAPLEVIEW SOUTH SUBDIVISION BY JONES CONSULTING GROUP LTD. 7. MAPLEVIEW DRIVE EAST WIDENING BY R.J. BURNSIDE & ASSOCIATES LIMITED 8. OLS PLAN BY RUDY MAX SURVEYING LTD. 9. ARAW GROUP RESIDENTIAL DEVELOPMENT BY PEARSON ENGINEERING LTD. 10. HEWITTS CENTRAL SUBDIVISION (BRADLEY HOMES) BY JONES CONSULTING GROUP LTD. 11. GEOTECHNICAL INVESTIGATION REPORT BY CAMBLUM INC. 12. HYDROLOGICAL ASSESSMENT BY R.J. BURNSIDE & ASSOCIATES LIMITED 13. HEWITTS SECONDARY PLAN AREA SS BY R.J. BURNSIDE & ASSOCIATES LIMITED 14. LSRA LATEST MANUALS AND GUIDELINES		BENCHMARK NO. 03120080055 LOCATED APPROXIMATELY 1.9km EAST OF YONGE STREET, APPROXIMATELY 6m NORTH OF CENTERLINE OF MAPLEVIEW DRIVE EAST AND 35m WEST OF CITY BOUNDARY LINE. N4912122.851 E611241.154 ELEV 223.030 BENCHMARK NO. 03120110020 LOCATED ON MAPLEVIEW DRIVE EAST ON THE SOUTH SIDE OF THE BOULEVARD, APPROXIMATELY 700m WEST OF THE MAPLEVIEW DRIVE EAST AND 20TH SIDE ROAD INTERSECTION. N4812284.547 E611717.298 ELEV 225.549 BENCHMARK NO. 03120080008 LOCATED ON THE NORTH SIDE OF MAPLEVIEW DRIVE EAST (12TH CONCESSION ROAD), APPROXIMATELY 0.8km EAST OF YONGE STREET (HWY #17) AND APPROXIMATELY 10.0m NORTH OF MAPLEVIEW DRIVE EAST CENTERLINE. N4911763.816 E610187.698 ELEV 211.834 BENCHMARK NO. 03120080054 LOCATED ON THE SOUTH LIMIT OF MAPLEVIEW DRIVE WEST APPROXIMATELY 10m EAST OF HURONTARIO ROAD. N4910578.122 E607601.062 ELEV 248.998						
2.	FIRST SUBMISSION	JUNE 2024	MF					
1.	ISSUED FOR PRE-CONSULTATION	JULY 2023	DR					
NO.	REVISIONS	DATE	INITIAL					
DESIGN JH		SCALE: 1:250		DATE MAY 2023				
DRAWN JH		PROJECT		DWG. NO				
CHECKED RC/DR		REI-17055		STM-1				

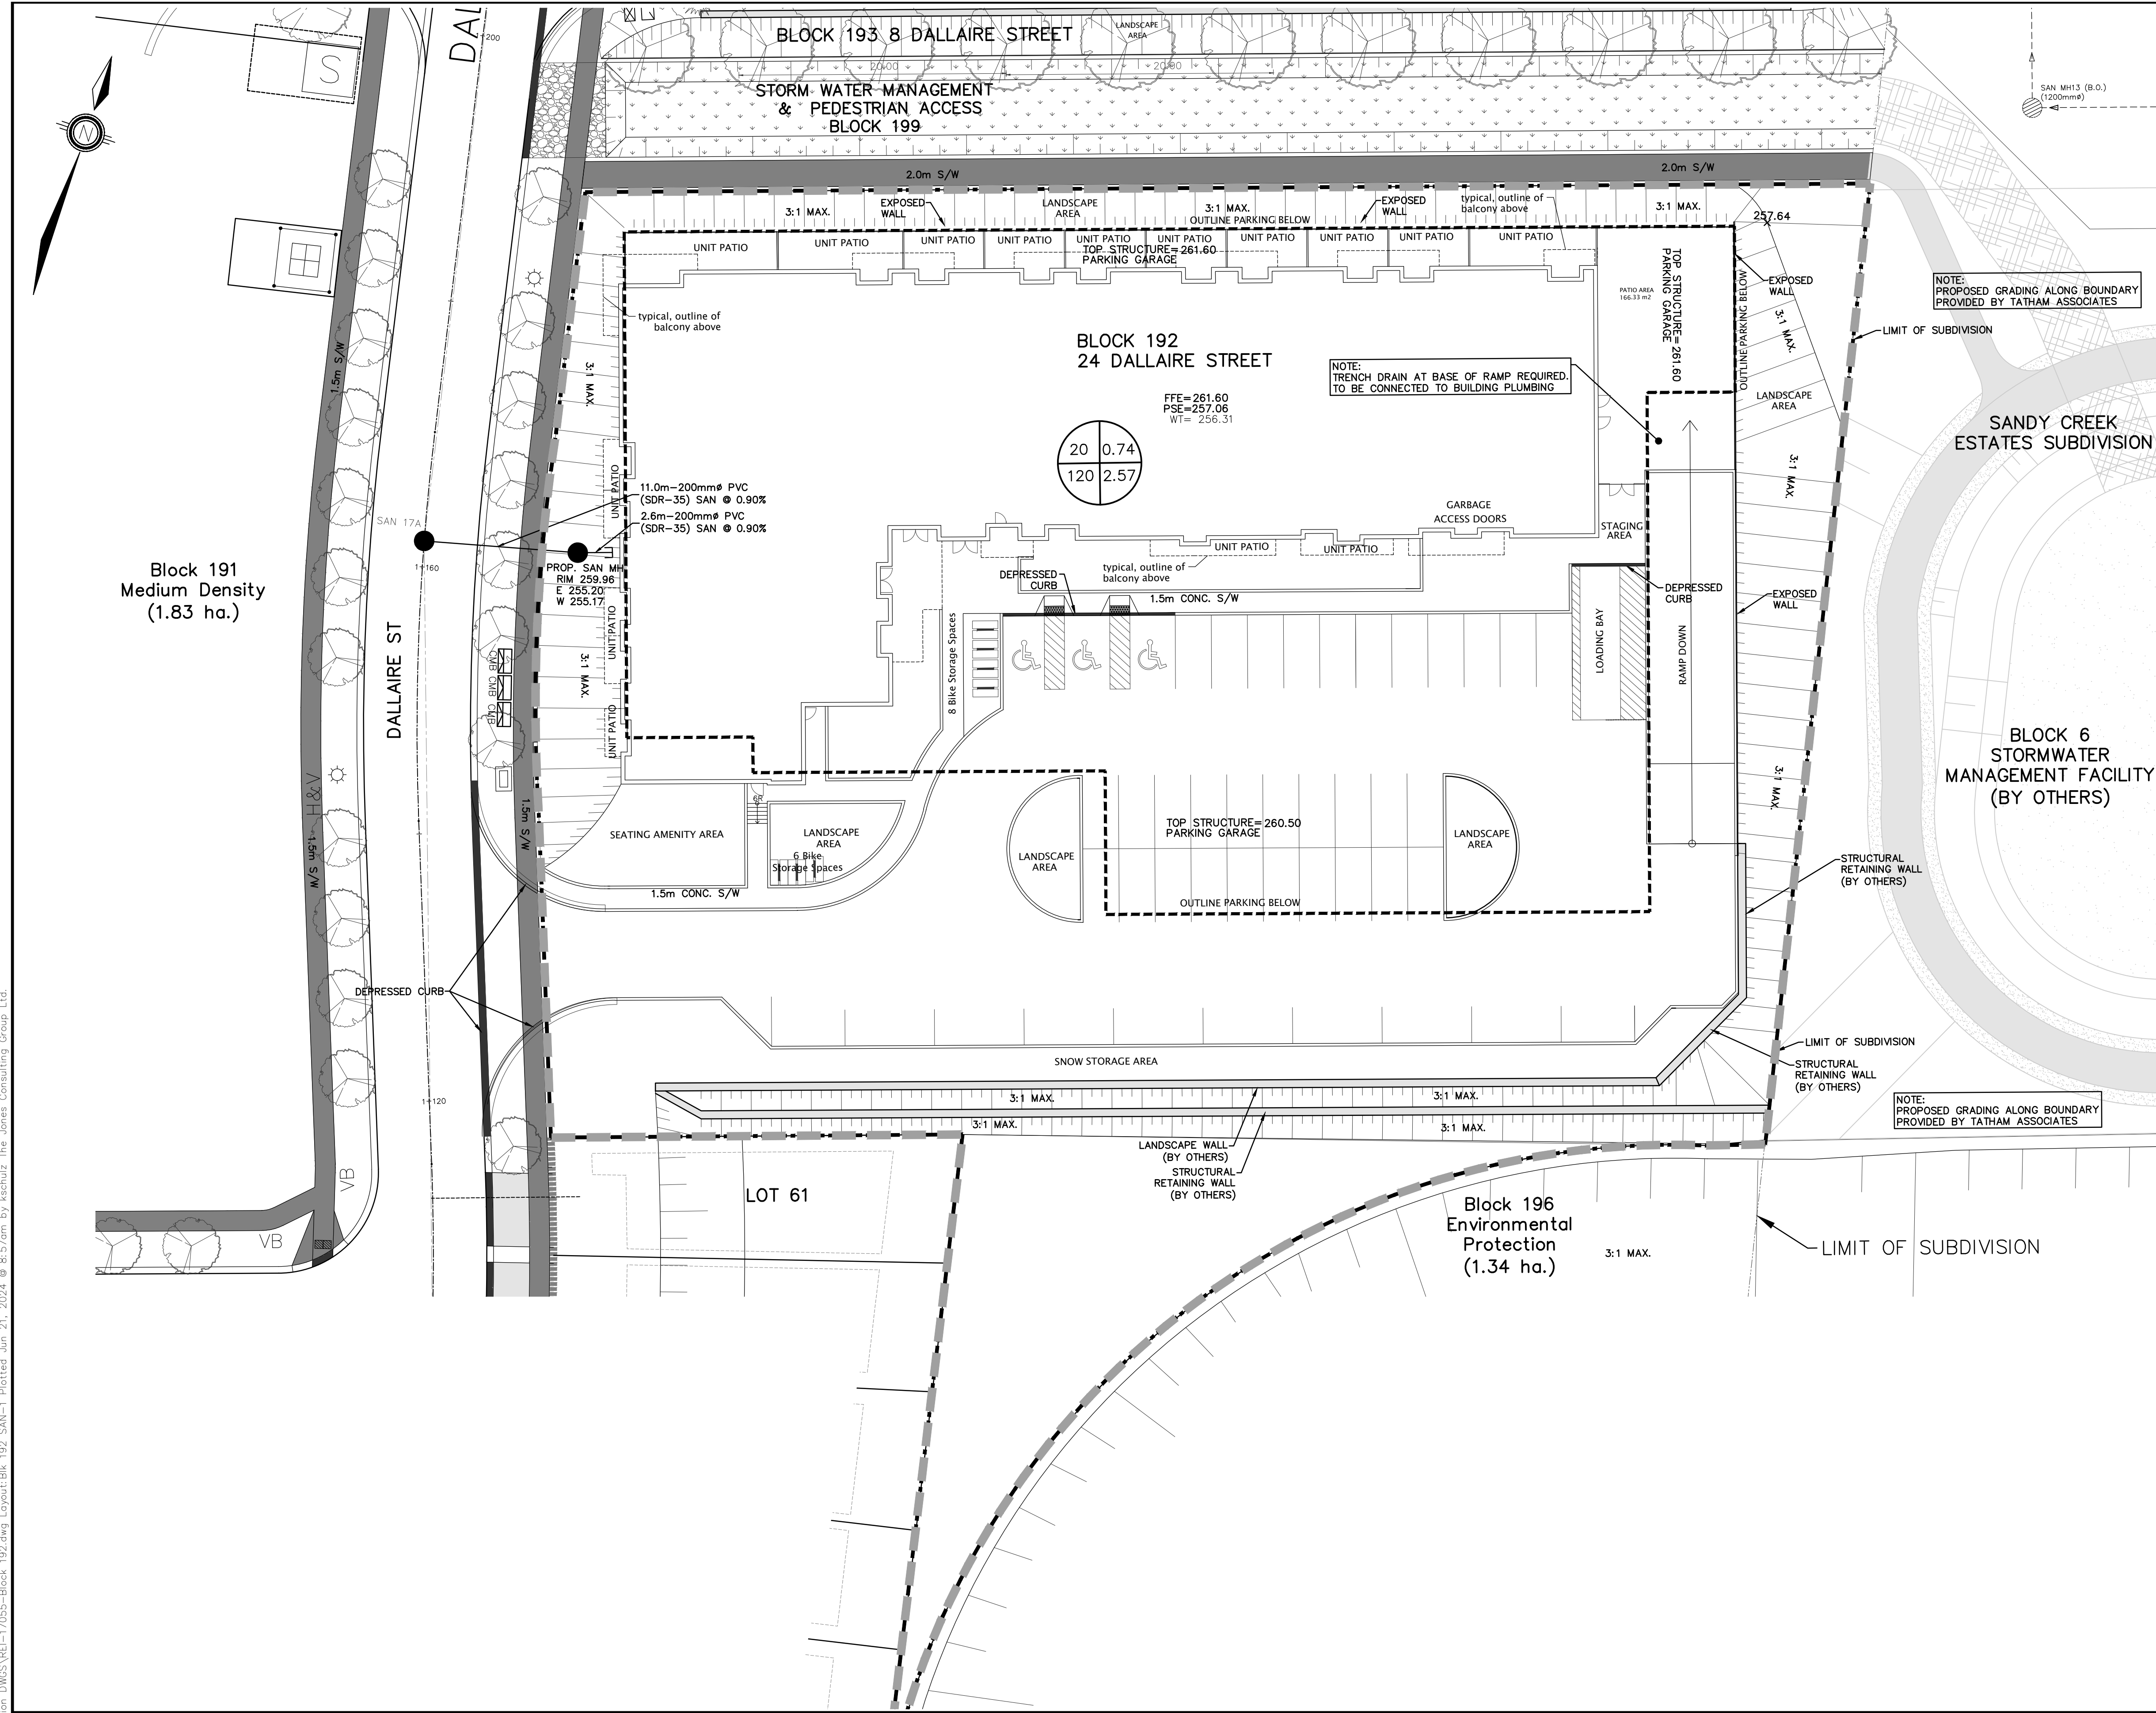

KEY PLAN
NTS

LEGEND

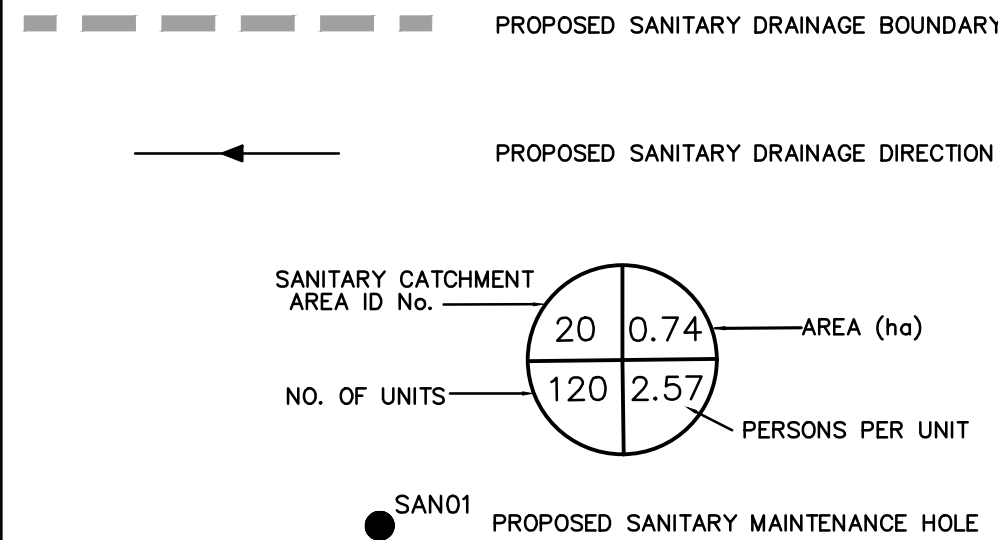

NOTE:
REFER TO DESIGN SHEET ON DRAWING DS-1

- REFERENCES:
1. CITY OF BARRIE LATEST MANUALS AND GUIDELINES
 2. OPEI AND OPEI
 3. CRYSTAL HOMES SUBDIVISION DEVELOPMENT BY TATHAM ENGINEERING LIMITED
 4. SANDY CREEK REALIGNMENT BY TATHAM ENGINEERING LIMITED
 5. BULLY LANDS SUBDIVISION DEVELOPMENT BY SCHAEFFERS CONSULTING ENGINEERING
 6. DRAFT PLAN OF MAPLEVIEW SOUTH SUBDIVISION BY JONES CONSULTING GROUP LTD.
 7. MAPLEVIEW DRIVE EAST WIDENING BY R.J. BURNSIDE & ASSOCIATES LIMITED
 8. OLS PLAN BY RUDY MAX SURVEYING LTD.
 9. ARAW GROUP RESIDENTIAL DEVELOPMENT BY PEARSON ENGINEERING LTD.
 10. HEWITTS CENTRAL SUBDIVISION (BRADLEY HOMES) BY JONES CONSULTING GROUP LTD.
 11. GEOTECHNICAL INVESTIGATION REPORT BY CAMBLUM INC.
 12. HYDROGEOLOGICAL ASSESSMENT BY R.J. BURNSIDE & ASSOCIATES LIMITED
 13. HEWITTS SECONDARY PLAN AREA SS BY R.J. BURNSIDE & ASSOCIATES LIMITED
 14. LSRC LATEST MANUALS AND GUIDELINES

BENCHMARK:			
BENCHMARK NO. 03120080055, LOCATED APPROXIMATELY 1.9km EAST OF YONGE STREET, APPROXIMATELY 6m NORTH OF CENTERLINE OF MAPLEVIEW DRIVE EAST AND 35m WEST OF CITY BOUNDARY LINE. N4912122.851 E811241.154 ELEV 223.039			
BENCHMARK NO. 03120110020 LOCATED ON MAPLEVIEW DRIVE EAST ON THE SOUTH SIDE OF THE BOULEVARD, APPROXIMATELY 700m WEST OF THE MAPLEVIEW DRIVE EAST AND 20TH SIDE ROAD INTERSECTION. N4812284.547 E811717.298 ELEV 225.549			
BENCHMARK NO. 03120080008, LOCATED ON THE NORTH SIDE OF MAPLEVIEW DRIVE EAST (12TH CONCESSION ROAD), APPROXIMATELY 0.8km EAST OF YONGE STREET (HWY #17) AND APPROXIMATELY 10.0m NORTH OF MAPLEVIEW DRIVE EAST CENTERLINE. N4911763.816 E810187.698 ELEV 211.834			
BENCHMARK NO. 03120080054, LOCATED ON THE SOUTH LIMIT OF MAPLEVIEW DRIVE WEST, APPROXIMATELY 1km EAST OF HURONTARIO ROAD. N4910578.122 E807601.062 ELEV 248.996			
2.	FIRST SUBMISSION	JUNE 2024	MF
1.	ISSUED FOR PRE-CONSULTATION	JULY 2023	DR
NO.	REVISIONS	DATE	INITIAL



MAPLEVIEW SOUTH (INNISFIL) LTD
953 MAPLEVIEW DRIVE EAST
CITY OF BARRIE

BLOCK 192
SANITARY SEWER
SUBCATCHMENT PLAN

 229 Mapleview Dr. E. Unit 1 Barrie, ON L4N 0W5 P. 705.734.2538 F. 705.734.1050			
DESIGN JH	SCALE: 1:250	DATE MAY 2023	
DRAWN JH	PROJECT	DWG. NO	
CHECKED RC/DR	REI-17055	SAN-1	

The map illustrates the Maplevue area, highlighting the 'SUBJECT SITE' within the 'MAPLEVIEW SOUTH SUBDIVISION'. Surrounding areas include 'SANDORRINGHAM DR', 'SUCCESS PRESENT', 'BULUT LANDS SUBDIVISION', 'CRISDAY CONSTRUCTION INC.', and 'FINGER LAKES ESTATES INC.'. Major roads shown are '20TH STREET ROAD' and 'LOOKHART ROAD'. A north arrow is positioned in the lower right corner.

KEY PLAN

KEY PLAN

REFERENCES:

OF BARRIE LATEST MANUALS AND GUIDELINES
AND OPSS
LAND HOME'S SUBDIVISION DEVELOPMENT BY TATHAM ENGINEERING LIMITED
C/O CREEK REALIGNMENT BY TATHAM ENGINEERING LIMITED
LANDS SUBDIVISION DEVELOPMENT BY SCHAEFFERS CONSULTING ENGINEERING LTD.
PLAN 12000000 SOUTH SUBDIVISION BY JONES CONSULTING GROUP LTD.
EAST WIDE DRIVE EAST WIDENING BY R.J. BURNSIDE & ASSOCIATES LIMITED
PLAN BY RUDY MAK SURVEYING LTD.
GROUP RESIDENTIAL DEVELOPMENT BY PEARSON ENGINEERING LTD.
THE CENTRAL SUBDIVISION (BRADLEY HOMES) BY JONES CONSULTING GROUP LTD.
TECHNICAL INVESTIGATION REPORT BY CAMBIUM INC.
GEOLOGICAL ASSESSMENT BY R.J. BURNSIDE & ASSOCIATES LIMITED
RECREATION PLAN AND RECREATION PLAN BY R.J. BURNSIDE & ASSOCIATES LIMITED
A LATEST MANUALS AND GUIDELINES

BENCHMARK:

BENCHMARK NO. 03120080055 LOCATED APPROXIMATELY 1.9km EAST OF YONGE STREET, APPROXIMATELY 6m NORTH OF CENTERLINE OF MAPLEVIEW DRIVE EAST AND 30m WEST OF CITY BOUNDARY LINE. N4912122.851 611214.154
ELEV 223.029

BENCHMARK NO. 03120100025 LOCATED APPROXIMATELY 79m SOUTH OF MAPLEVIEW DRIVE EAST AND 20TH SIDE ROAD INTERSECTION. N4912264.547 E011717.238

BENCHMARK NO. 03120080008, LOCATED ON THE NORTH SIDE OF YONGE STREET EAST (12TH CONCESSION ROAD), APPROXIMATELY 0.8km EAST OF MAPLEVIEW STREET (HWY 101) APPROXIMATELY 10.0m NORTH OF MAPLEVIEW DRIVE EAST CENTERLINE. N4911763.816 E01017.698

BENCHMARK NO. 03120080054 LOCATED ON THE SOUTH LIMIT OF MAPLEVIEW DRIVE


1.	FIRST DETAILED SUBMISSION	JUNE 2024	MF
NO.	REVISIONS	DATE	INITIAL



MAPLEVIEW SOUTH (INNISFIL) LTD
953 MAPLEVIEW DRIVE EAST
CITY OF BARRIE


BLOCK 192
STORM AND SANITARY
DESIGN SHEETS

 JONES CONSULTING GROUP LTD. PLANNERS & ENGINEERS		229 Mapleview Dr. E. Unit 1 Barrie, ON L4N 0W6 P. 705.734.2538 F. 705.734.1056	
DESIGN	KR	SCALE: N/A	DWG. MAY 2024
DRAWN	KR	PROJECT	DWG. N ^o
CHECKED	MF	REI-17055	DS-1

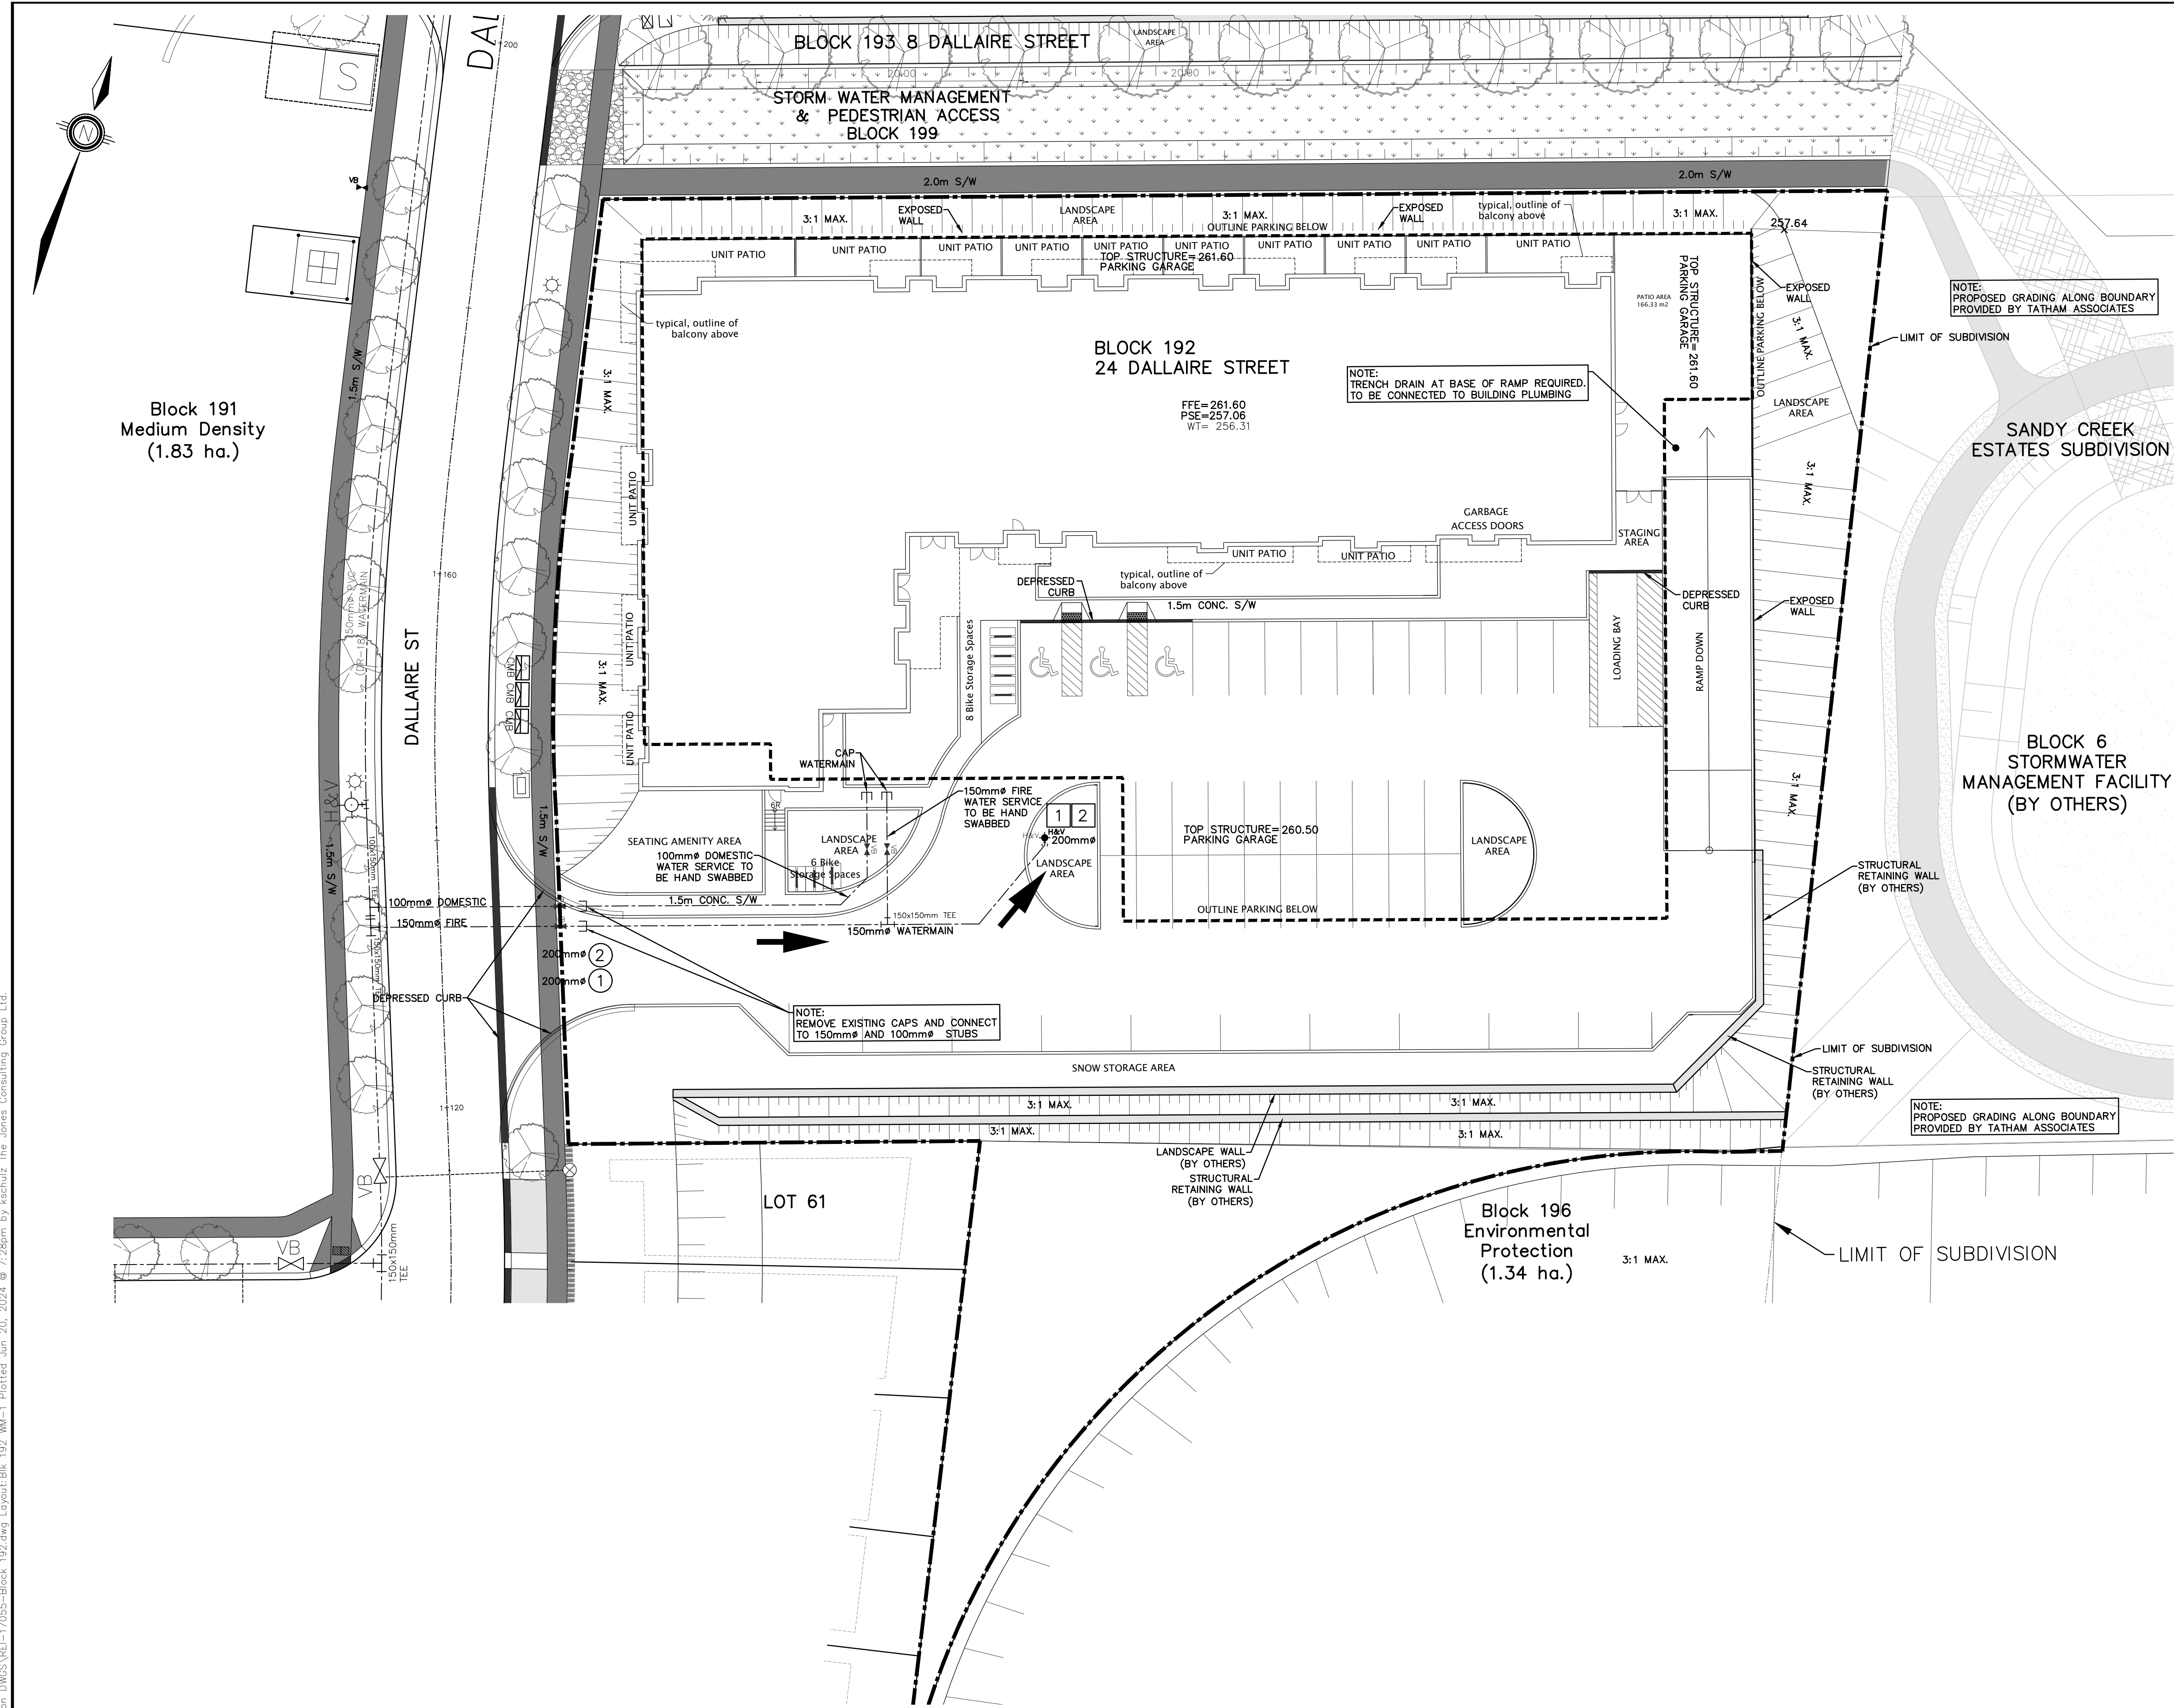

REFERENCES:				BENCHMARK:				M. G. R.J.S. CONSULTING GROUP LTD. 229 Mapleview Dr. E. Unit 1 Barrie, ON L4N 0W6 P. 705.734.2538 F. 705.734.1050			
1. CITY OF BARRIE LATEST MANUALS AND GUIDELINES				BENCHMARK NO. 03120080055, LOCATED APPROXIMATELY 1.9km EAST OF YONGE STREET, APPROXIMATELY 6m NORTH OF CENTERLINE OF MAPLEVIEW DRIVE EAST AND 35m WEST OF CITY BOUNDARY LINE. N4912122.851 E611241.154				DESIGN J.J.H.			
2. CRISTAL HOMES SUBDIVISION DEVELOPMENT BY TATHAM ENGINEERING LIMITED				BENCHMARK NO. 03120110020 LOCATED ON MAPLEVIEW DRIVE EAST ON THE SOUTH SIDE OF THE BOULEVARD, APPROXIMATELY 700m WEST OF THE MAPLEVIEW DRIVE EAST AND 20TH SIDE ROAD INTERSECTION. N4812284.547 E611717.298				DRAWN J.J.H.			
3. SANDY CREEK CREEK REALIGNMENT BY TATHAM ENGINEERING LIMITED				BENCHMARK NO. 03120080008, LOCATED ON THE NORTH SIDE OF MAPLEVIEW DRIVE EAST (12TH CONCESSION ROAD), APPROXIMATELY 0.8km EAST OF YONGE STREET (HWY #17) AND APPROXIMATELY 10.0m NORTH OF MAPLEVIEW DRIVE EAST CENTERLINE. N4911761.816 E610187.698				CHECKED RC/DR			
4. BULLY LANDS SUBDIVISION DEVELOPMENT BY SCHAEFFERS CONSULTING ENGINEERING				BENCHMARK NO. 03120080054 LOCATED ON THE SOUTH LIMIT OF MAPLEVIEW DRIVE WEST APPROXIMATELY 10m EAST OF HURONTARIO ROAD. N4910578.122 E607601.062				SCALE: 1:250			
5. DRAFT PLAN OF MAPLEVIEW SOUTH SUBDIVISION BY JONES CONSULTING GROUP LTD.								PROJECT			
6. MAPLEVIEW DRIVE EAST WIDENING BY R.J. BURNSIDE & ASSOCIATES LIMITED								DATE MAY 2023			
7. OLS PLAN BY RUDY MAX SURVEYING LTD.								DWG. NO			
8. ARAW GROUP RESIDENTIAL DEVELOPMENT BY PEARSON ENGINEERING LTD.								WM-1			
9. HEWITTS CENTRAL SUBDIVISION (BRADLEY HOMES) BY JONES CONSULTING GROUP LTD.											
10. GEOTECHNICAL INVESTIGATION REPORT BY CAMBLUM INC.											
11. HYDROLOGICAL ASSESSMENT BY R.J. BURNSIDE & ASSOCIATES LIMITED											
12. HEWITTS SECONDARY PLAN AREA SS BY R.J. BURNSIDE & ASSOCIATES LIMITED											
13. LSRCA LATEST MANUALS AND GUIDELINES											

G:\Eng-3D\VEI-17055\Production\DWG\REI-17055-Block 192.dwg Layout:Bk 192 WM-1 Plotted Jun 20, 2024 @ 2:26pm by kschulz The Jones Consulting Group Ltd.

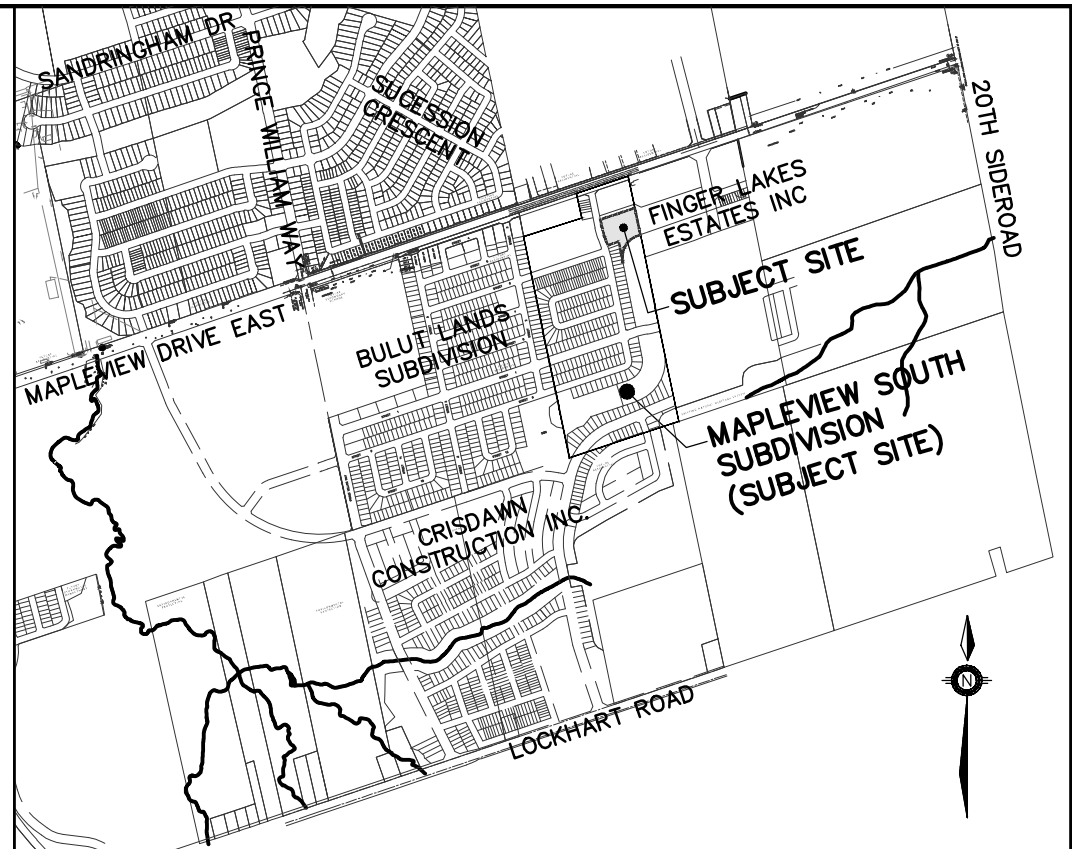


KEY PLAN
NTS


LEGEND

- PROPOSED HYDRANT
- PROPOSED VALVE BOX
- PROPOSED CURB STOP
- SWAB NUMBER, INSERTION LOCATION & SIZE
- SWAB NUMBER, REMOVAL LOCATION & SIZE
- SWAB TRAVEL DIRECTION

- WATERMAIN TESTING AND DISINFECTION NOTES**
 - THE FOLLOWING SEQUENCE WILL BE UTILIZED IN THE COMMISSIONING OF THE WATER SYSTEM: SWAB AND CHARGE THE WATERMAIN, PRESSURE TEST, CHLORINATE, FLUSHING AND SAMPLING.
 - ALL PROCEDURES ARE TO BE COMPLETED THROUGH A BYPASS CONNECTION TO THE EXISTING WATERMAIN, C/W BACKFLOW PREVENTION VALVE.
 - THE VALVES ARE TO BE OPERATED BY CITY REPRESENTATIVES ONLY.
 - THE FINAL CONNECTION TO THE EXISTING SYSTEM WILL NOT BE PERMITTED UNTIL ALL COMPONENTS OF THE TESTING AND DISINFECTION PROCEDURE HAVE BEEN COMPLETED TO THE SATISFACTION OF THE CITY.
 - HYDROSTATIC TESTING SHALL BE PERFORMED ON THE COMPLETED DISTRIBUTION SYSTEM IN SECTIONS NOT EXCEEDING 500 METRES IN LENGTH IN ACCORDANCE WITH AWWA C600. FOR POLYETHYLENE PIPE THE TESTING SHALL BE COMPLETED IN ACCORDANCE WITH OPSS 701. TESTING OF SECTIONS THAT CONSIST OF VARYING PIPE MATERIALS WILL NOT BE PERMITTED. ALL SECONDARY MAIN VALVES MUST BE OPEN DURING TESTING WITH THE EXCEPTION OF THOSE BEING USED TO DIVIDE THE SYSTEM INTO SECTIONS FOR THE PURPOSE OF TESTING.
 - THE SYSTEM SHALL BE DISINFECTED USING THE "CONTINUOUS FEED" METHOD IN ACCORDANCE WITH AWWA C651. FOLLOWING THE REQUIRED 24 HOUR CONTACT TIME, THE SYSTEM IS TO BE FLUSHED. THE CHLORINATED WATER MUST BE NEUTRALIZED USING AN APPROPRIATE CHEMICAL SUCH AS SODIUM THIOSULPHATE. THE DISCHARGED WATER WILL DRAIN TO THE ON-SITE STORM SEWER.
 - SAMPLES FOR BACTERIOLOGICAL TESTING SHALL BE COLLECTED BY THE CITY A MINIMUM OF 24 HOURS AFTER FLUSHING IS COMPLETED IN ACCORDANCE WITH AWWA C651. SAMPLES SHALL BE COLLECTED FROM EVERY 350 METRES OF NEW WATERMAIN PLUS ONE SAMPLE FROM THE END OF EACH OF THE LINES AND AT LEAST ONE SAMPLE FROM EACH BRANCH (OPSS 441.07.25). FOLLOWING THE RECEIPT OF TWO CONSECUTIVE SETS OF ACCEPTABLE TEST RESULTS THE CITY WILL PROVIDE WRITTEN NOTIFICATION THAT A FINAL CONNECTION CAN BE MADE TO THE EXISTING DISTRIBUTION SYSTEM.
 - A CONTINUITY TEST OF THE TRACER WIRE SHALL BE COMPLETED WITH POINT TO POINT READINGS RECORDED AND APPROVED BY THE CITY.
 - THE FINAL CONNECTION SHALL NOT BE MADE UNTIL ALL OF THE ABOVE TESTING REQUIREMENTS HAVE BEEN SATISFACTORILY COMPLETED AND THE CITY HAS PROVIDED WRITTEN NOTIFICATION TO PROCEED. THE LENGTH OF PIPE REQUIRED TO CONNECT THE NEW WATER SYSTEM TO THE EXISTING DISTRIBUTION SYSTEM SHALL NOT EXCEED 5.5 METRES AND SHALL BE DISINFECTED PRIOR TO INSTALLATION IN ACCORDANCE WITH AWWA C651.
- NOTE**
 - DOMESTIC AND FIRE SERVICE VALVES SHALL BE LOCATED IN THE BOULEVARD, UNLESS OTHERWISE NOTED.
 - DOMESTIC AND FIRE SERVICES SHALL BE MECHANICALLY RESTRAINED FROM THE TEE TO THE BUILDINGS.
 - DOMESTIC AND FIRE SERVICE RISERS ENTERING EACH BUILDING SHALL BE INSTALLED AS PER BSD-505.
 - DOMESTIC AND FIRE SERVICE TO BE HAND SWABBED OR A SWAB IS TO BE PLACED IN SERVICE AND REMOVED FROM RISERS.
 - THE 100mm DOMESTIC WATER SERVICE WILL REQUIRE A 100mm WATER METER (SUPPLIED AND INSTALLED BY THE OWNER) COMPLETE WITH A BYPASS ASSEMBLY AS PER BSD-533 AND SHALL BE LOCATED IN AN APPROPRIATELY SIZED MECHANICAL ROOM.
 - BACKFLOW PREVENTION SHALL BE PROVIDED ON ALL DOMESTIC AND FIRE SERVICES AS PER CITY OF BARRIE BYLAW 2017-121.

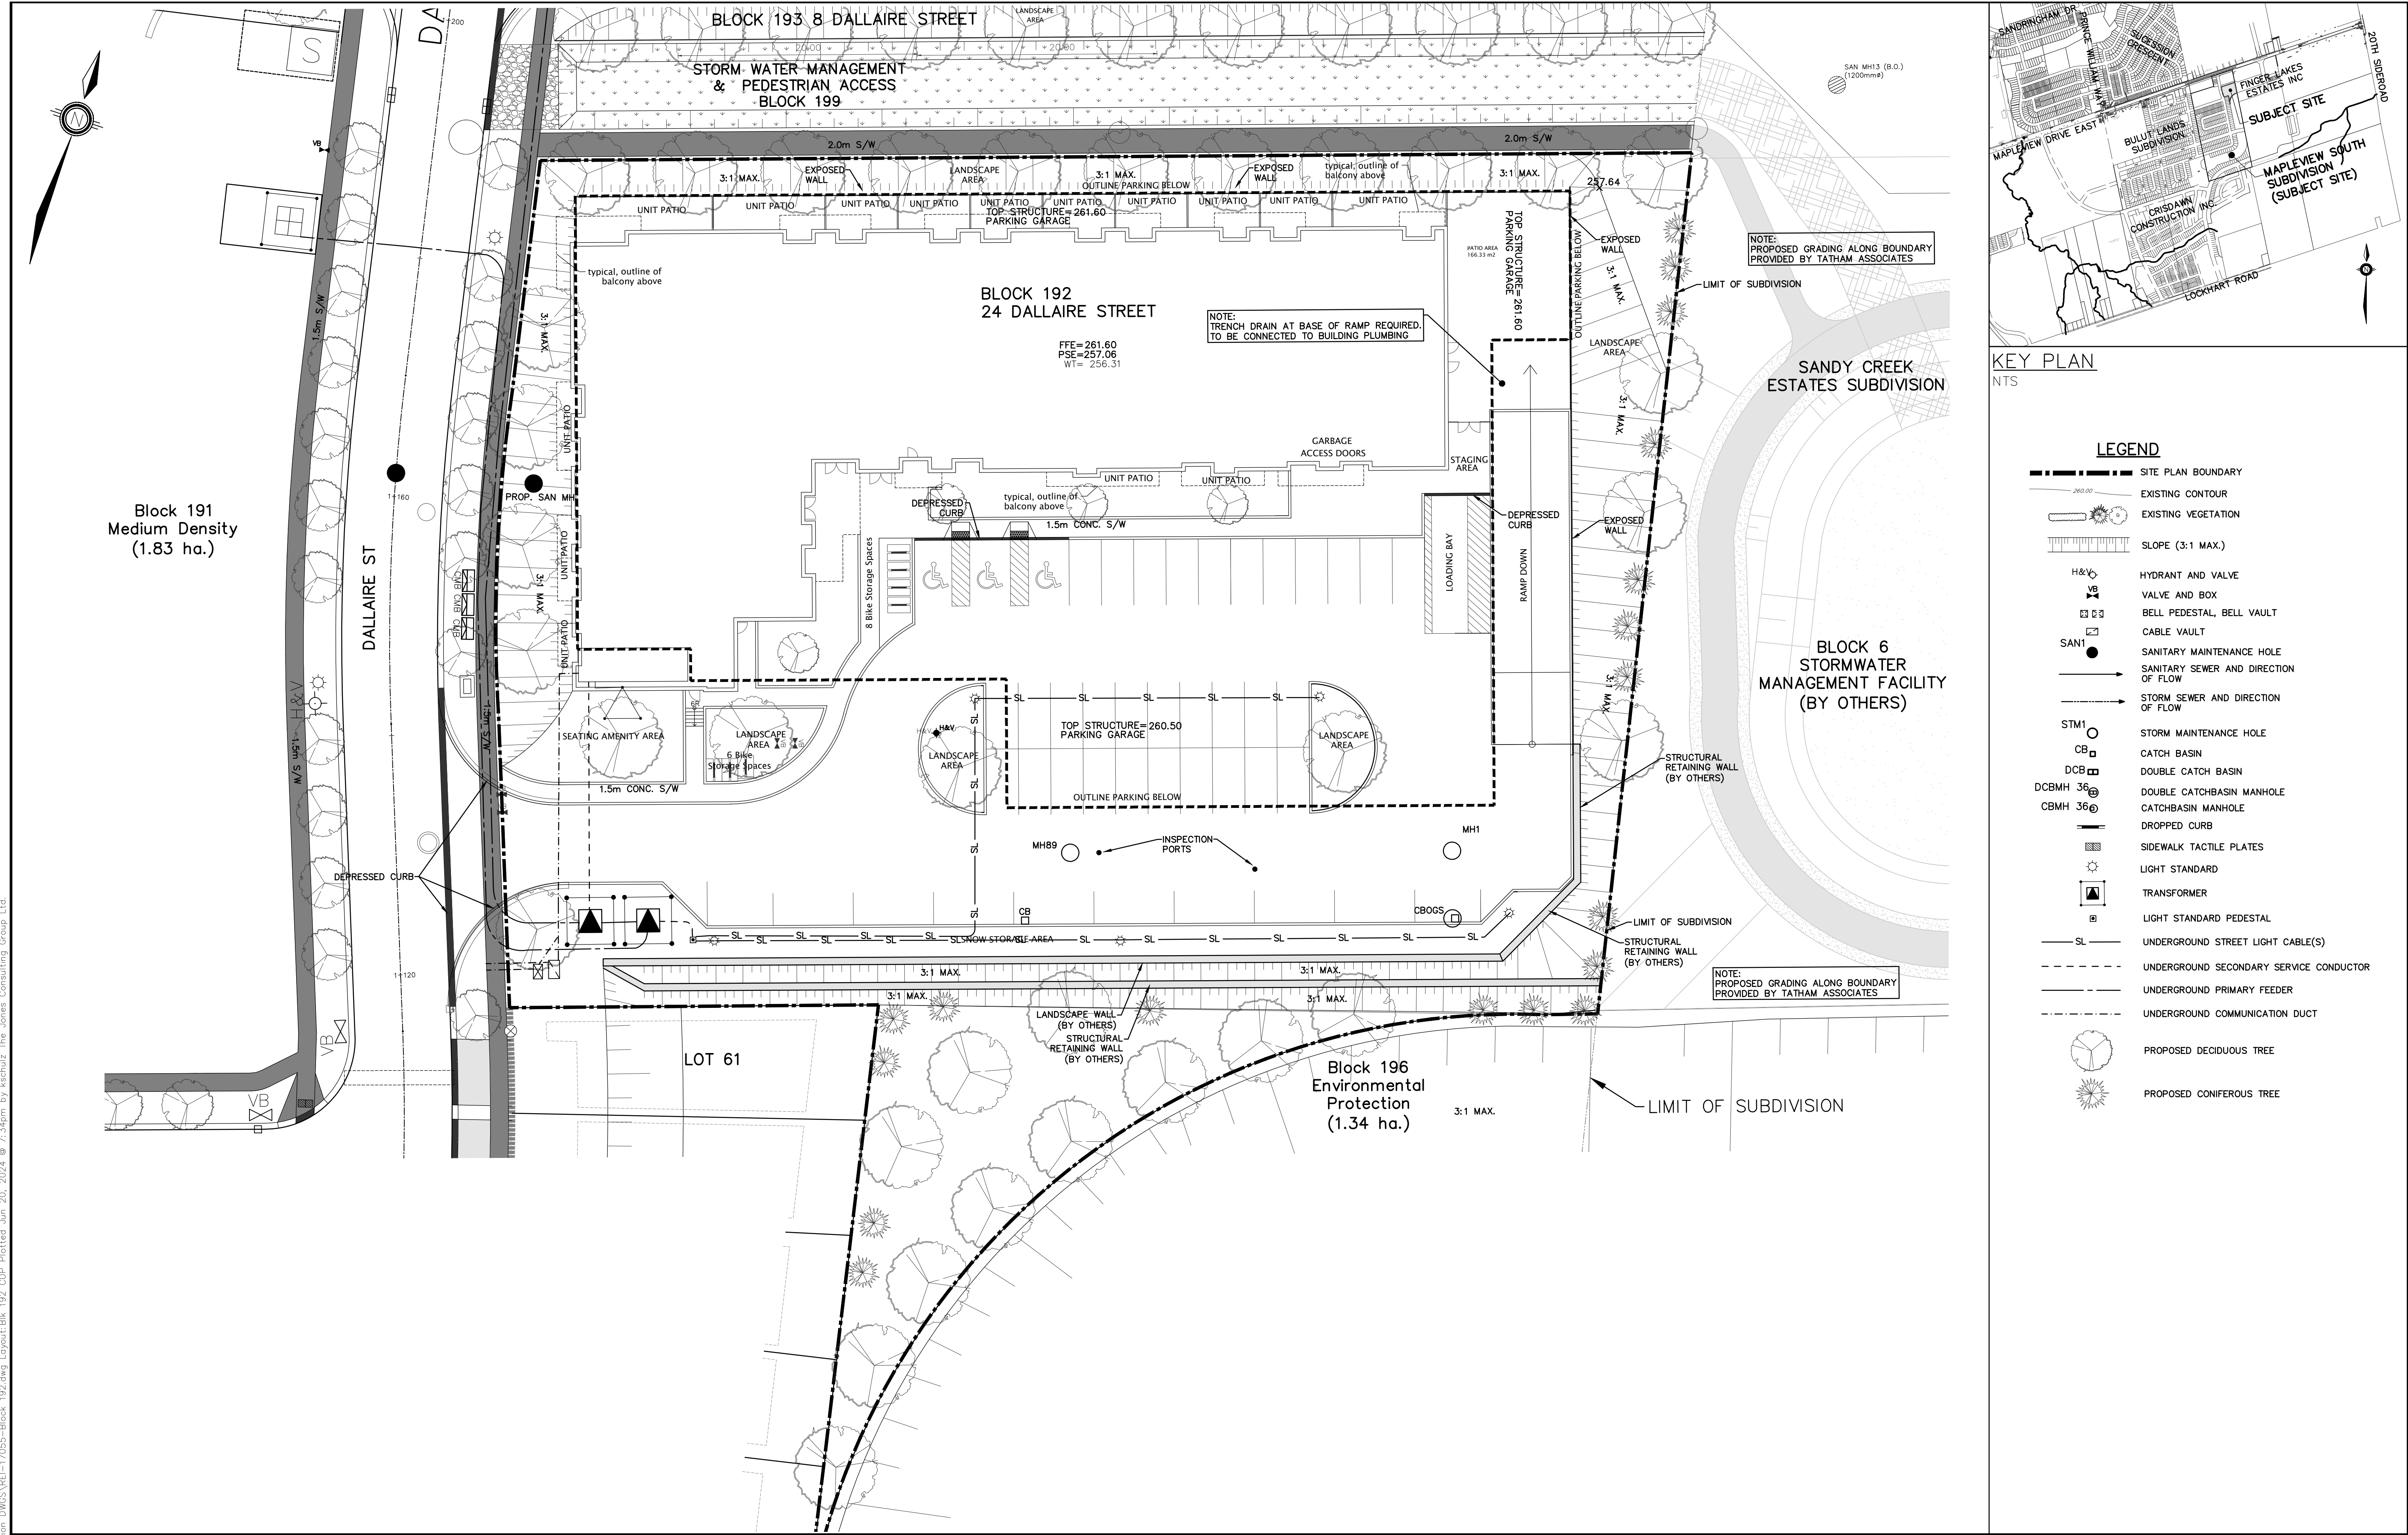

REFERENCES: 1. CITY OF BARRIE LATEST MANUALS AND GUIDELINES 2. OPISD AND OPIS 3. CRYSTAL HOMES SUBDIVISION DEVELOPMENT BY TATHAM ENGINEERING LIMITED 4. SANDY CREEK REALIGNMENT BY TATHAM ENGINEERING LIMITED 5. BULLY LANDS SUBDIVISION DEVELOPMENT BY SCHAEFFERS CONSULTING ENGINEERING 6. DRAFT PLAN OF MAPVIEW SOUTH SUBDIVISION BY JONES CONSULTING GROUP LTD. 7. MAPVIEW DRIVE EAST WIDENING BY R.J. BURNSIDE & ASSOCIATES LIMITED 8. OLS PLAN BY RUDY MAX SURVEYING LTD. 9. ARAW GROUP RESIDENTIAL DEVELOPMENT BY PEARSON ENGINEERING LTD. 10. HEWITTS CENTRAL SUBDIVISION (BRADLEY HOMES) BY JONES CONSULTING GROUP LTD. 11. GEOTECHNICAL INVESTIGATION REPORT BY CAMBLUM INC. 12. HYDROGEOLOGICAL ASSESSMENT BY R.J. BURNSIDE & ASSOCIATES LIMITED 13. HEWITTS SECONDARY PLAN AREA SS BY R.J. BURNSIDE & ASSOCIATES LIMITED 14. LSRCIA LATEST MANUALS AND GUIDELINES	BENCHMARK: BENCHMARK NO. 03120080055, LOCATED APPROXIMATELY 1.9km EAST OF YONGE STREET, APPROXIMATELY 6m NORTH OF CENTERLINE OF MAPVIEW DRIVE EAST AND 35m WEST OF CITY BOUNDARY LINE. N4912122.801 E811241.154 ELEV 225.039 BENCHMARK NO. 03120110020 LOCATED ON MAPVIEW DRIVE EAST ON THE SOUTH SIDE OF THE BOULEVARD, APPROXIMATELY 700m WEST OF THE MAPVIEW DRIVE EAST AND 20TH SIDE ROAD INTERSECTION. N4812284.547 E811717.298 ELEV 225.549 BENCHMARK NO. 03120080008, LOCATED ON THE NORTH SIDE OF MAPVIEW DRIVE EAST (12TH CONCESSION ROAD), APPROXIMATELY 0.8km EAST OF YONGE STREET (HWY #17) AND APPROXIMATELY 10.0m NORTH OF MAPVIEW DRIVE EAST. CENTERLINE. N4911763.816 E810187.698 ELEV 221.834 BENCHMARK NO. 03120080054, LOCATED ON THE SOUTH LIMIT OF MAPVIEW DRIVE WEST APPROXIMATELY 1km EAST OF HURONTARIO ROAD. N4910578.122 E807601.092 ELEV 248.998		MAPVIEW SOUTH (INNISFIL) LTD 953 MAPVIEW DRIVE EAST CITY OF BARRIE			 JONES CONSULTING GROUP LTD. PLANNERS & ENGINEERS 229 Mapview Dr. E. Unit 1 Barrie, ON L4N 0W5 P. 705.734.2538 F. 705.734.1056		
			BLOCK 192 COMPOSITE UTILITY PLAN					
			DESIGN	JH	SCALE: 1:250		DATE	MAY 2023
			DRAWN	JH	PROJECT		DWG. NO	
			CHECKED	RC/DR	REI-17055		CUP-1	
NO.		REVISIONS		DATE	INITIAL			
2.		FIRST SUBMISSION		JUNE 2024	MF			
1.		ISSUED FOR PRE-CONSULTATION		JULY 2023	DR			

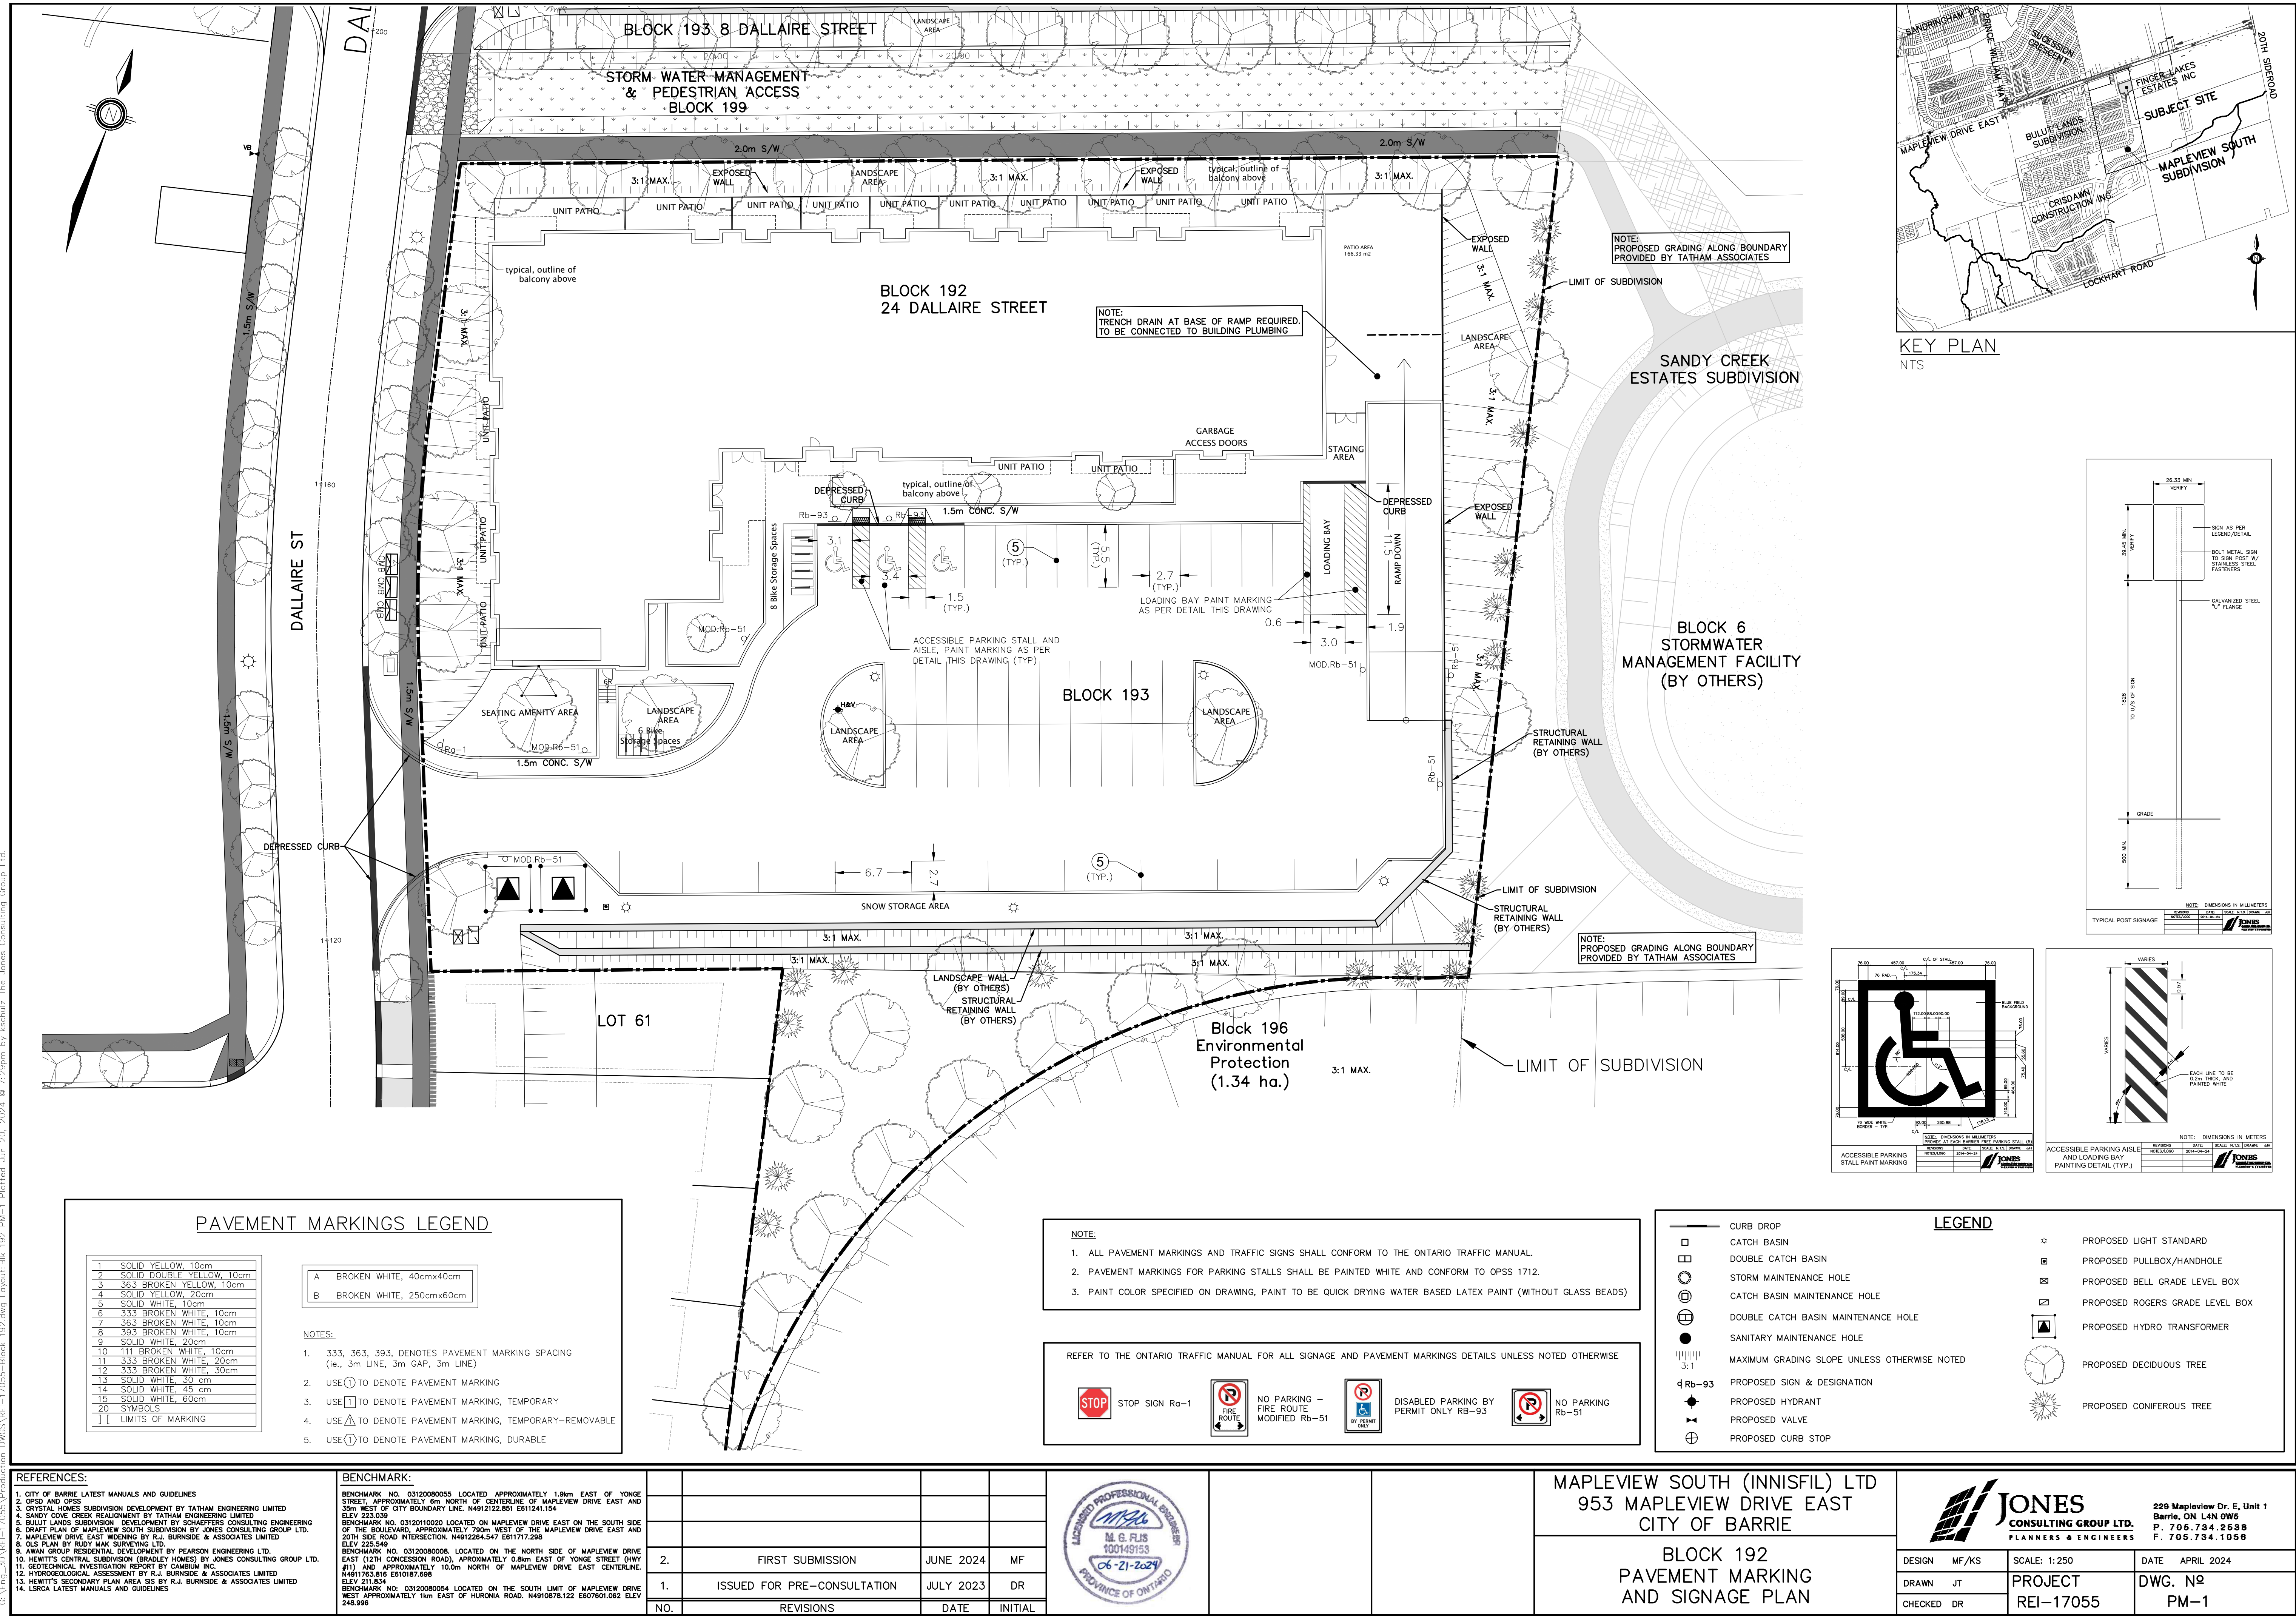

G:\Veg-3D\VEG-17055\Production\DWG\REI-17055-Block 192.dwg Layout:Blk 192 PM-1 Plotted Jun 20, 2024 @ 7:28pm by kschulz The Jones Consulting Group Ltd.

REFERENCES:		BENCHMARK:	
-------------	--	------------	--	--	

MAPLEVIEW SOUTH (INNISFIL) LTD
953 MAPLEVIEW DRIVE EAST
CITY OF BARRIE

BLOCK 192
PAVEMENT MARKING
AND SIGNAGE PLAN

JONES
CONSULTING GROUP LTD.
PLANNERS & ENGINEERS

229 Mapleview Dr. E. Unit 1
Barrie, ON L4N 0W5
P. 705.734.2538
F. 705.734.1056

DESIGN MF/KS
SCALE: 1:250
DATE APRIL 2024

DRAWN JT
PROJECT DWG. NO
CHECKED DR
REI-17055
PM-1



Appendix B

Supporting Calculations

- Storm Sewer Design Sheet;
- Maplevue South Subdivision Sanitary Sewer Design Sheet (revised);
- Fire Underwriters Survey Calculations.

BLK 192 STORM SEWER DESIGN - MINOR SYSTEM



Design flow in (m³/s) $Q = C \cdot I \cdot A / 360$
Site specific runoff coefficient C
Rainfall intensity (mm/hr) $I = A / (T.C. + B) ^ C$
function of the local intensity-duration data A= 843.019
function of the local intensity-duration data B= 4.582
function of the local intensity-duration data C= 0.763
Max. time of concentration (min) T.C.= 10
Drainage area (ha) A

Pipe capacity (m³/s) Q
Manning roughness value n=0.013
Cross sectional area of pipe (m²) A
Hydraulic Radius (m) R_h
Sewer pipe slope (m/m) S
Velocity of flow (m/s) V

Client: Anthony Reino
Project: Mapleview South (Innisfil) LTD
Address: 953 Mapleview Drive East - BLK 192
File: REI-17055
Design: KR
Check: MF
Date: June 19 2024
Design sheet: DS-1



AREAS	Street	MANHOLE		LENGTH (m)	INCREMENT			TOTAL CA	FLOW TIME (min)		I (mm/h)	TOTAL Q (cms)	S (%)	D (mm)	Q FULL (cms)	V FULL (m/s)	% FULL
		FROM	TO		C	A	CA		TO	IN							
201	BLK 192	STUB	MH1	2.8	0.95	0.19	0.18	0.18	10.00	0.02	109	0.055	2.40	300	0.150	2.1	36.7
202	BLK 192	CB1	OGS	35.7	0.77	0.13	0.10	0.10	10.00	0.35	109	0.030	2.00	250	0.084	1.7	36.2
203	BLK 192	OGS	MH1	5.7	0.84	0.09	0.08	0.18	10.35	0.05	107	0.053	2.10	300	0.140	2.0	38.0
	BLK 192	MH1	LID	2.6				0.36	10.40	0.01	107	0.107	3.50	600	1.149	4.1	9.3
	BLK 193	LID	MH33 (B.O)	45.2				0.36	10.41	0.24	107	0.107	3.10	450	0.502	3.2	21.3

	Project:	953 Mapleview Drive E - Block 193	Date:	May 2024	
	File No.:	REI-17055 (50)	Designed:	KR	
	Subject:	Building A - Fire Flow Calculations	Checked:	MF	
	Revisions:				

Fire flow demands for the FUS method is based on information and guidance provided in Part 2 of the "Water Supply for Public Protection" (Fire Underwriters Survey, 1999)

An estimate of the fire flow required is given by the following formula:

$$F = 220C\sqrt{A}$$

where:

F = the required fire flow in litres per minute (Rounded to nearest 1000 L/min)
C = coefficient related to the type of construction
= 1.5 for wood frame construction (structure essentially all combustible).
= 1.0 for ordinary construction (brick or other masonry walls, combustible floor and interior)
= 0.8 for non-combustible construction (unprotected metal structural components, masonry or metal walls)
= 0.6 for fire-resistive construction (fully protected frame, floors, roof)

Note: For types of construction that do not fall within the categories given, coefficients shall not be greater than 1.5 nor less than 0.6 and may be determined by interpolation between consecutive construction types as listed above

A = Total floor area in square meters (including all storeys, but excluding basements at least 50% below grade) in the building being considered.

Adjustments to the calculated fire flow can be made based on occupancy, sprinkler protection and exposure to other structures. The table below summarizes the adjustments made to the basic fire flow demand.

Building	GFA (m ²)	C	(1) Fire Flow "F"		(2) Occupancy Contents		(3) Sprinkler		(4) Exposure		Final Adjustment Fire Flow	
			(L/min)	(L/s)	(%)	Adjusted Fire Flow (L/min)	%	Adjustment (L/min)	%	Adjustment (L/min)	(L/min)	(L/s)
Block 192	8930	1.5	31,000	517	-15	26,350	-50	-13,175	8.87	2,338	16,000	267

Note: Based on Architect drawings prepared by S & C Architects Inc., dated June 6, 2024.

(2) Occupancy Contents

Non-Combustible -25%
Limited Combustible -15%
Combustible No Charge
Free Burning 15%
Rapid Burning 25%

(3) Sprinkler

30% credit for adequately designed system per NFPA 13. Additional 10% if water supply standard for both the system and fire department hose lines required. Additional credit of up to 10% given for a fully supervised system.

(4) Exposure


0 to 3m 25%
3.1 to 10m 20% Calculate for all sides.
10.1 to 20m 15% Max charge shall not exceed
20.1 to 30m 10% 75%.
30.1 to 45m 5%
Max charge percentage is outlined above. Max should only be used if exposed building meets all of the following conditions:
a) Same or poorer type of construction than fire building
b) Same or greater height than the fire building
c) Contains unprotected exposed openings
d) Unsprinklered
(each true condition accounts for 1/4 of the max charge percentage)

Calculations :

(1) Basic Required Fire Flow (F) = 517 L/s
(2) Building Occupancy Contents = -15 % Reduction
(3) Sprinkler System Credit = -50 % Reduction
(4) Exposure to building = 8.87 % Increase [See Calculation Below]

	Dist. (m)	Max Charge %	Adjusted Charge %	Notes:
North	>45	0	0.00	Exposure greater than 45m; No Charge Assigned
South	27.47	6.27	4.70	Conditions a), c) and d) are True; Assign 3/4 of Max Charge
East	>45	0	0.00	Exposure greater than 45m; No Charge Assigned
West	28.90	5.56	4.17	Conditions a), b), c) are True; Assign 3/4 of Max Charge
Total:			8.87	

Final Adjusted Fire Flow = Adjustment Flow from (2) + Sprinkler Adjustment (3) + Exposure Adjustment (4)
= 16000 L/min or 267 L/s

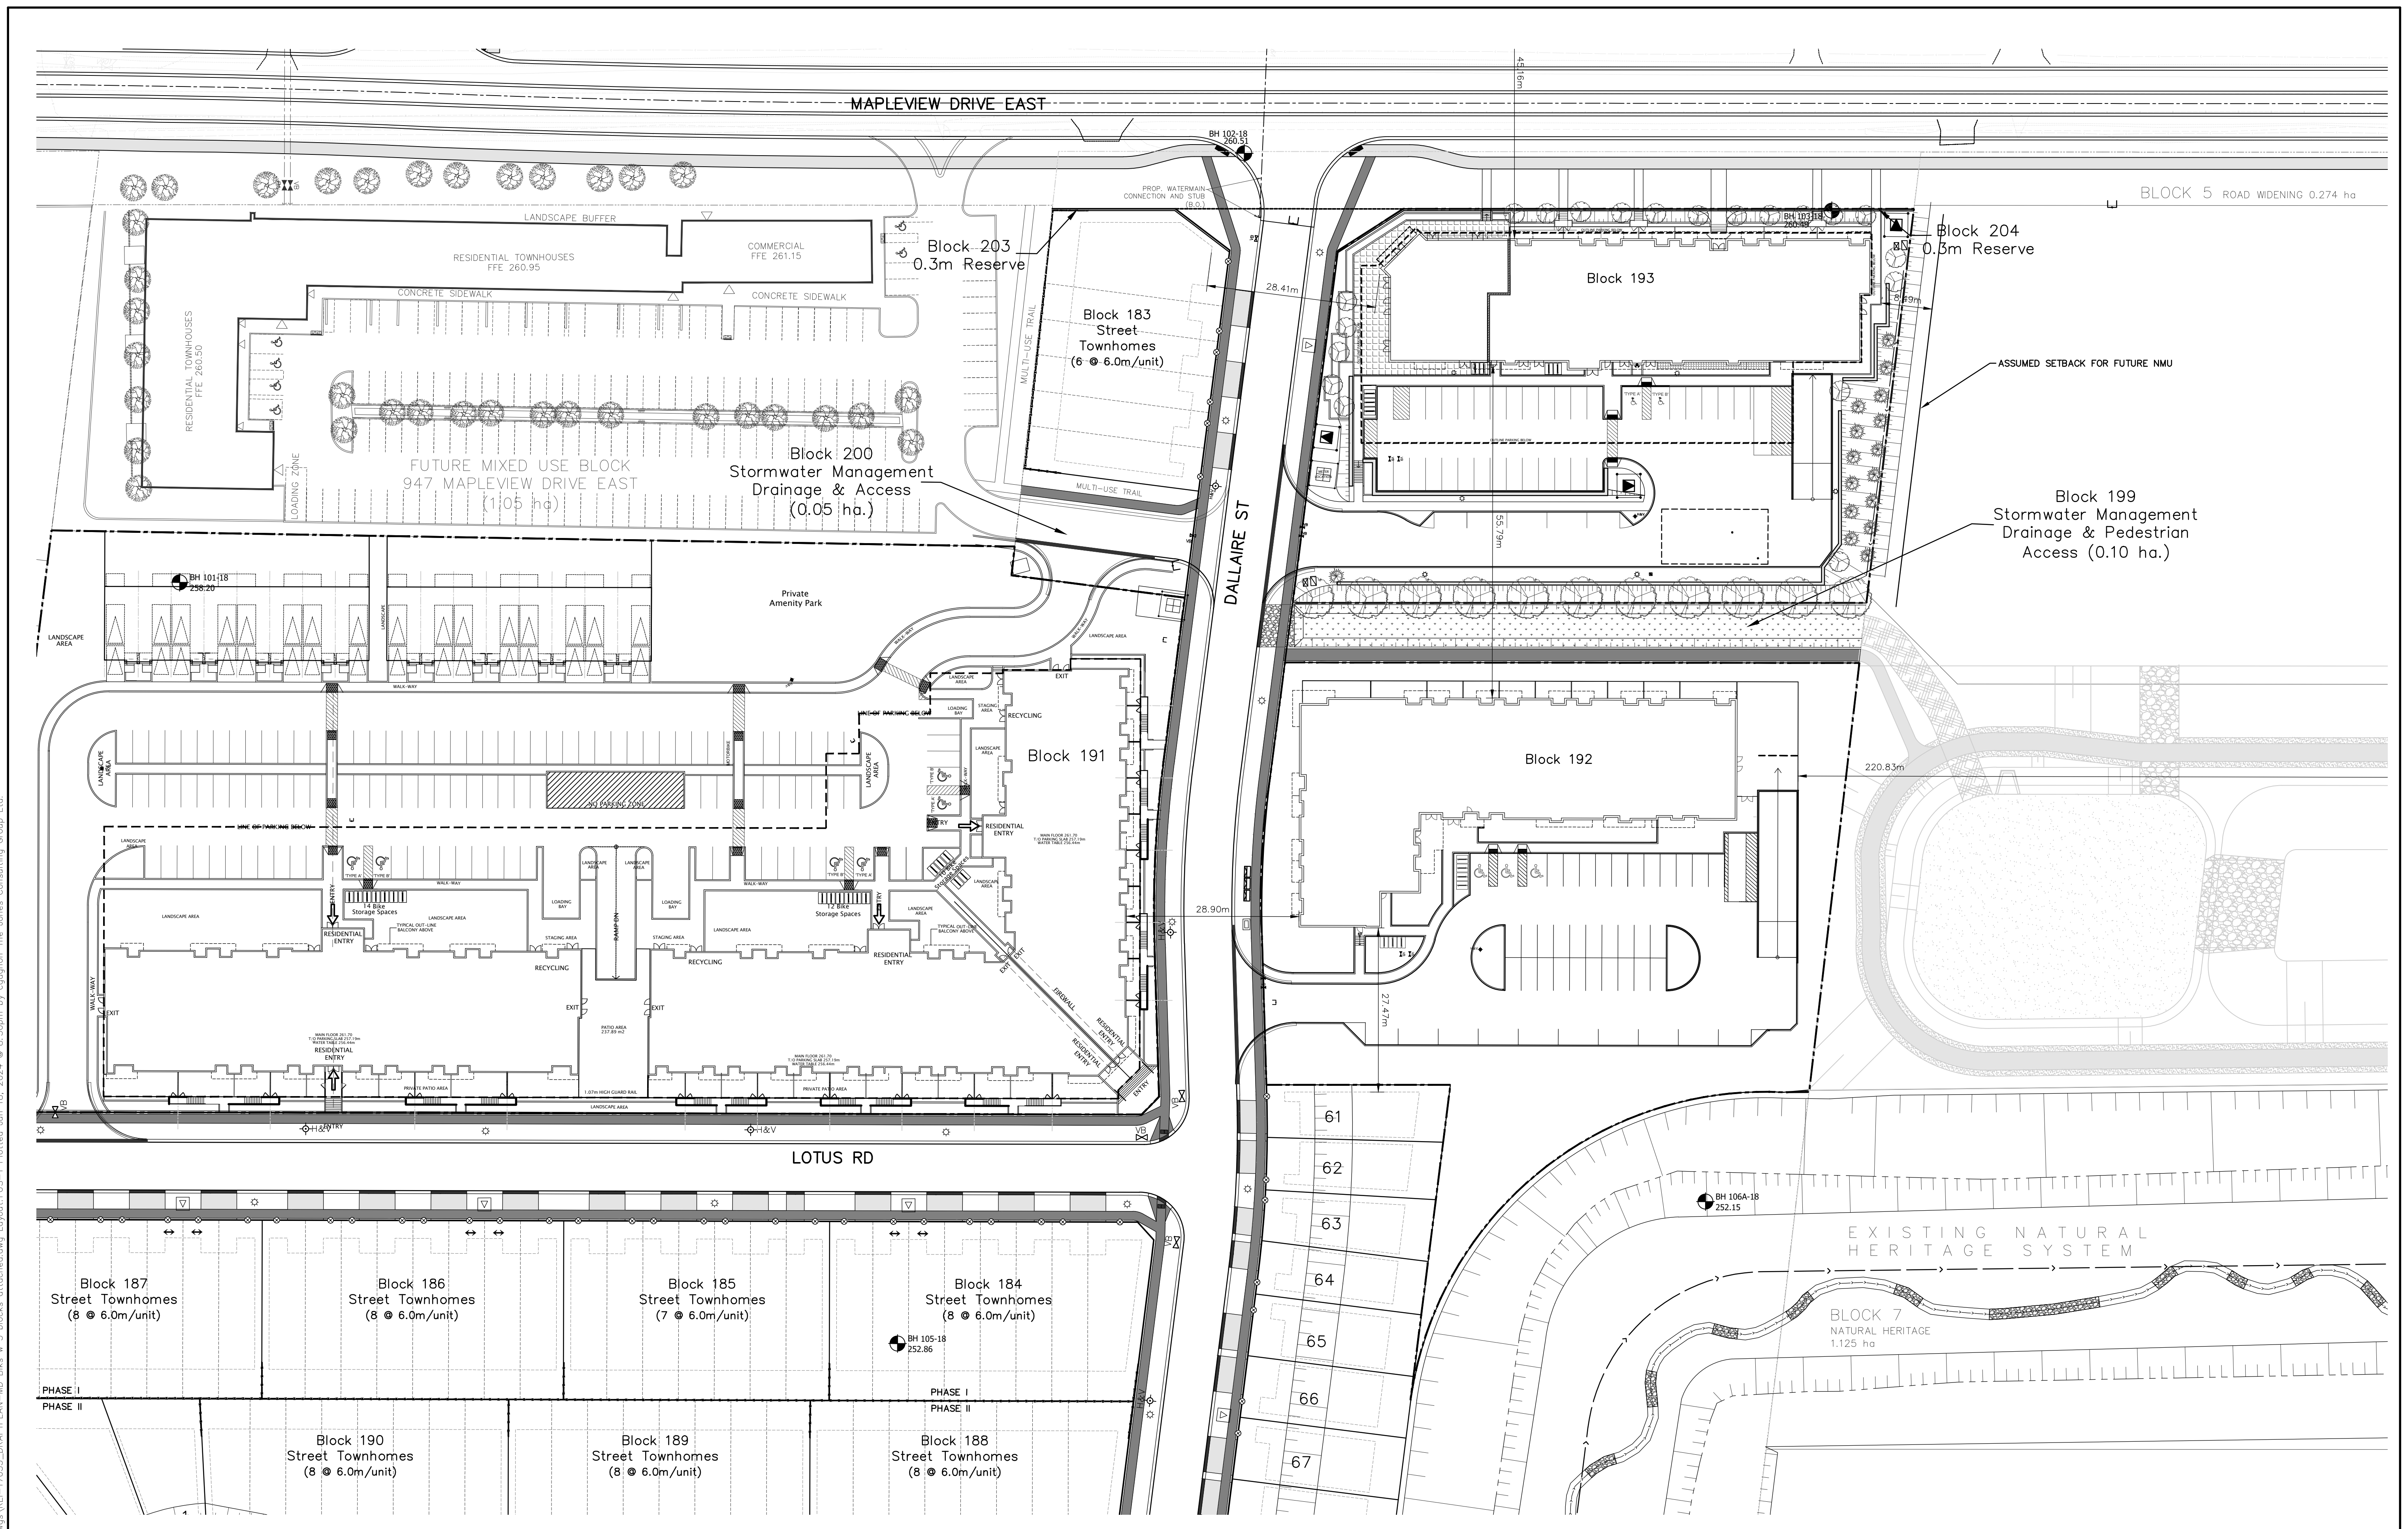

BENCHMARK:				
	NO	REVISIONS	DATE	INITIAL





DESIGN	SCALE: 1:500	DATE JUN 2024
DRAWN CG	PROJECT REI-17055	DWG. N ^o FUS-1
CHECKED MF		



Appendix C

Supporting Documents

- 953 Maplevue Drive – Block 192 Site Plan, Prepared by S&C Architects, June 14, 2024;
- Maplevue South (Innisfil) Ltd. Proposed Draft Plan of Subdivision, Prepared by TJCG, December 13 2019;
- Soil Map of Simcoe County Excerpt – Report 29 South Sheet;
- By-Law Number 2022-054;
- Drawing No. PP5, Maplevue Drive East Road Widening, Plan & Profile STA. 8+640 to STA. 8+800, prepared by RJB, May 2021;
- The City of Barrie Official Plan Map 2, Land Use Designations, February 2022;
- The City of Barrie Hewitts Secondary Plan Street Widening Plan, Schedule 9D-2;
- The City of Barrie Water Map, July 2017;
- Figure No. 2-2, City of Barrie Water Distribution Overview Map, prepared by WSP, Sep 2018;
- Figure No. 12, Hewitts Secondary Plan Area Subwatershed Impact Study – Proposed Water Distribution Plan, Prepared by RJB, January 2016;
- The City of Barrie Sanitary Map, July 2017;
- Figure No. 15, Hewitts Secondary Plan Area Subwatershed Impact Study – Proposed Sanitary Sewer Plan, Prepared by RJB, September 2016.
- Drawing No. SAN-1, Maplevue South (Innisfil) Ltd. 953 Maplevue Drive East, prepared by TJCG, June 2023;
- Drawing No. SAN-2, Maplevue South (Innisfil) Ltd. 953 Maplevue Drive East, prepared by TJCG, June 2023.

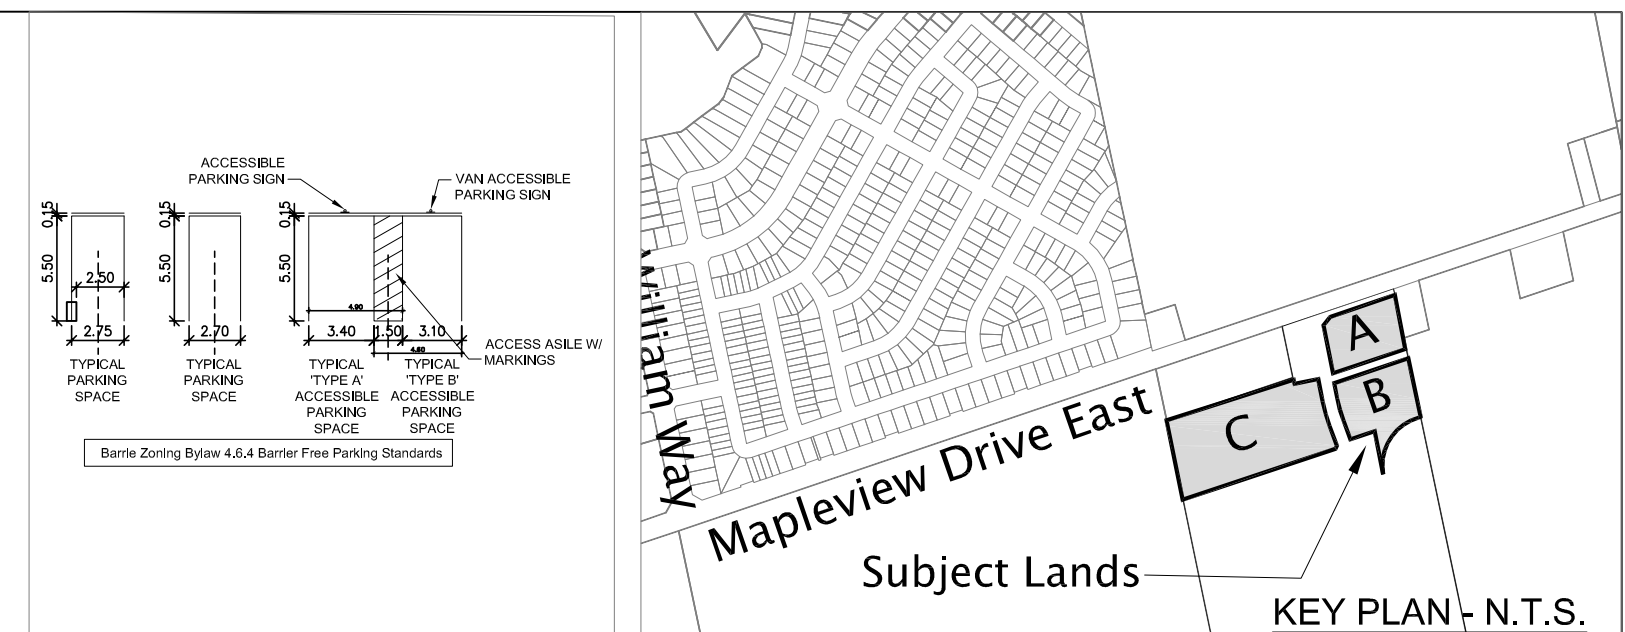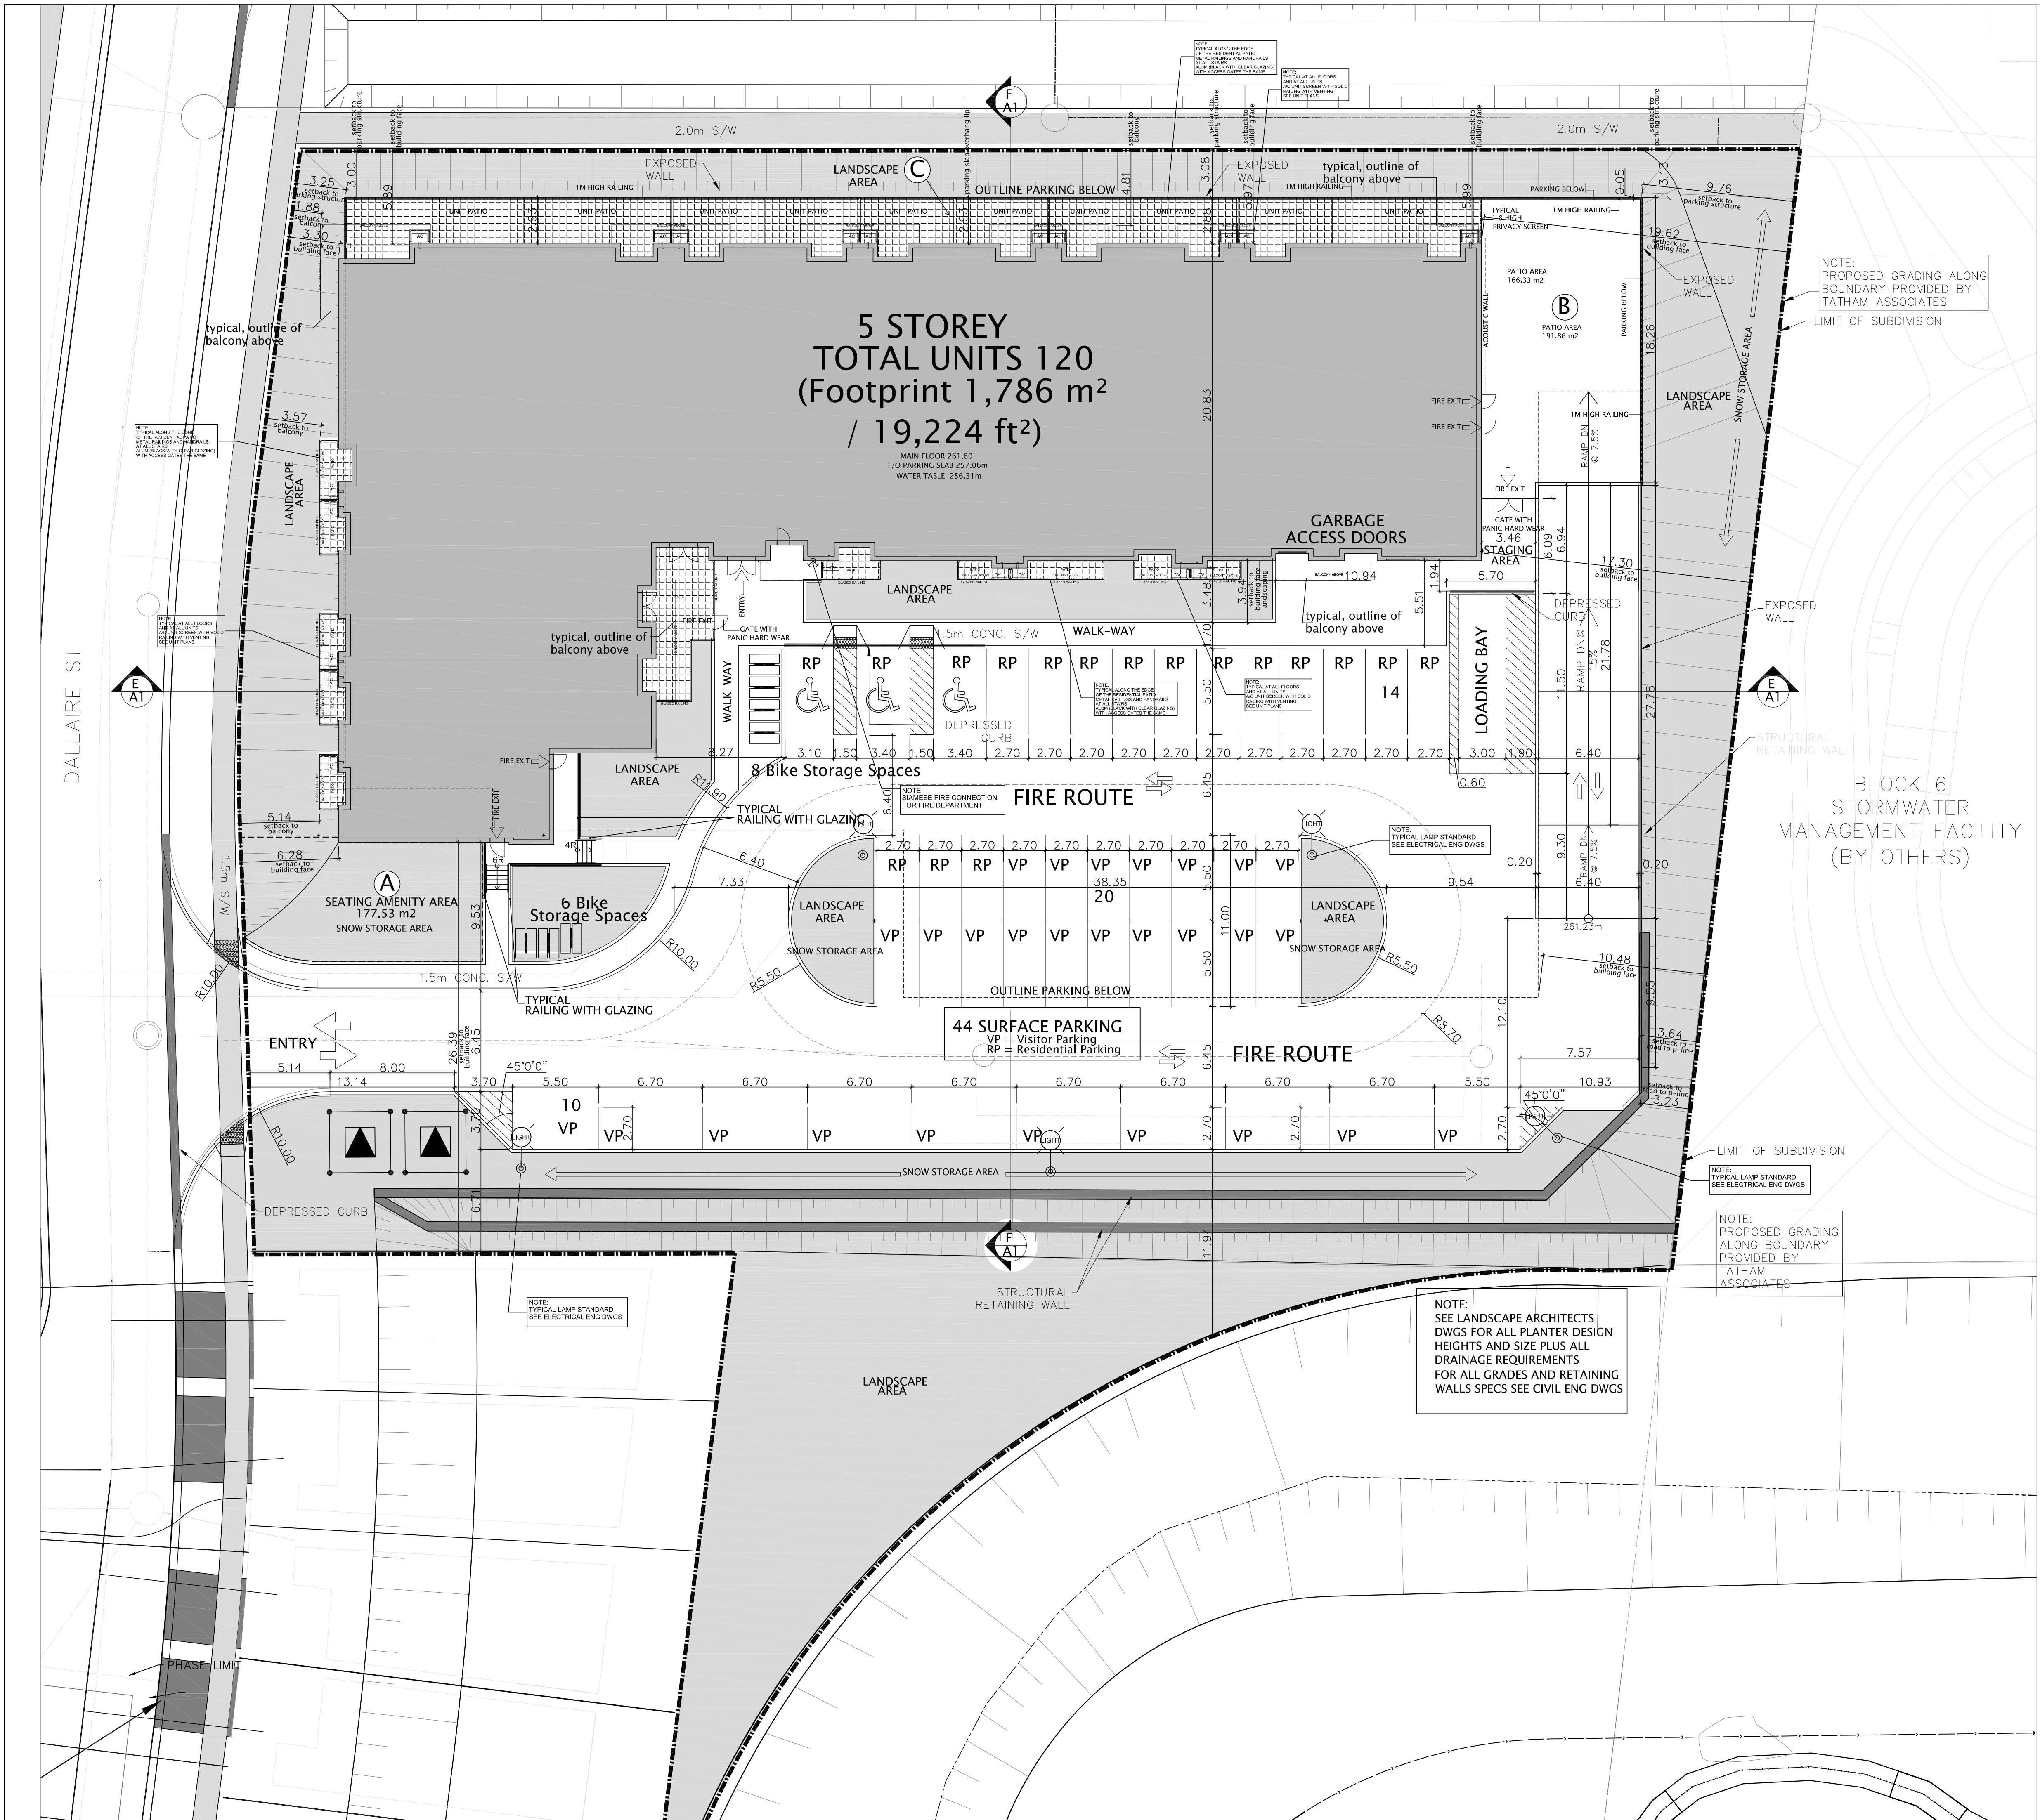

Block 'B' Details
B BUILDING FOOT PRINT
(3.2.4.3A GROUP C)
ALLOWABLE 1,800 m²
PROPOSED 1,792 m²

Unit Count:		
Block 'B' Apartment Building (5 Storey)	120 units	
Total	120 units	
	REQUIRED	PROPOSED
Site Plan Area	-	0.74 ha (7,363.63m ²)
Lot Frontage	24.0 m	70.9 m
Front Yard	3.0 m	3.28 m
Interior Side Yard	5.0 m	5.89 m
Exterior Side Yard	1.8 m	26.39 m
Rear Yard	5.0 m	17.32 m
Lot Coverage	max 50 % (0.36 ha.)	24 % (0.18 ha.)
Accessory Structures	max 10 % (0.07 ha.)	0 % (0.00 ha.)
Landscape Open Space	min. 25 % (0.18 ha.)	48 % (0.34 ha.)
Paved Area	max 35 %	28 % (0.21 ha.)
Density Index	min 120 max 300	162.16
Floor Space Index	min 0.5 max 2.5	1.22

Building Block B		8,930 m ²
· GFA		5
· Height in Stories		120
Units		120

Parking Calculations	Required	Provided
Required Parking (120 x 1.0)	120 spaces	120 spaces
Required Visitor Parking (120 x 0.5=60)	60 spaces	
Proposed Visitor Parking (120 x 0.2=24)		27 spaces

Total Required	180 spaces	147 spaces
Parking Breakdown		
Typical Surface Spaces		41 spaces
Surface Barrier Free Spaces		3 spaces
Underground Barrier Free Spaces		3 spaces
Typical Underground Spaces		100 spaces
Total Provided		147 spaces

Barrier Zoning Bylaw 4.6.4 Barrier Free Parking
Barrier Free spaces calculated using Accessibility Parking for Barrier Ont.
Required over 100 spaces 1 space plus 3% of the required parking spaces
3% of 147 = 4.41 (5) plus 1 = 6 (6 required, provided 6)
(Type A - 3.4 x 1.5 - 3 spaces)
(Type B - 3.1 x 1.5 - 3 spaces)

Bicycle Rack Storage (2 x 120)	24 Required	22 Secure Storage Provided
Total		14 Surface Bike Racks Provided
		36 Bikes

Required Outdoor Amenity Area (10m ² /unit-10x120)	1200 m ²
Provided Amenity Breakdown For Condo Building	

Provided Outdoor Amenity	
Garden Amenity At Entry, A	177.53 m ²
Patio area on east side, B	191.86 m ²
Patio area over parking structure at North side, C	232.70 m ²
Balcony area at typical floors (157.68 X 4 floors)	630.72 m ²
Total Outdoor Amenity	1319.81 m ²


Provided Shared Indoor Amenity	
lounge/meeting rooms Amenity Plus public Washrooms	158.52 m ²
Total In door Amenity	158.52 m ²

Fire Route

Unit type and area per floor			AFFORDABLE UNIT *				
Unit	Area	Unit Type	Main floor	2nd floor	3rd floor	4th floor	5th floor
A	55m	1 bed 1 bath	7	7	7	7	35
B *	34m	Bachelor	2	2	2	2	10
C *	49m	1 bed/1 bath	1	1	1	1	5
D	55m	1 bed/1 bath/den	1	1	1	1	5
E	50m	1 bed/1 bath	3	4	4	4	19
E+	52m	1 bed/1 bath	1	1	1	1	5
F	58m	1 bed/1 bath	1	1	1	1	5
G	63m	1 bed/1 bath/den	2	2	2	2	8
H	86m	2 bed/2 bath	2	2	2	2	10
I	98m	2 bed/2 bath/den	1	1	1	1	4
J	70m	2 bed/2 bath	1	1	1	1	4
K	106m	3 bed/2 bath	1	1	1	1	5
L	80m	2 bed/2 bath	1	1	1	1	5
Total Units			20	25	25	25	120
Affordable Units *			15				

15	ISSUED FOR PRE-CONSULTATION MEETING	2021-11-14	2021-11-14
14	ISSUED FOR PRE-CONSULTATION MEETING	2021-11-09	2021-11-09
13	ISSUED FOR PRE-CONSULTATION MEETING	2021-11-09	2021-11-09
3	ISSUED FOR CLIENT AND CONSULTANT REVIEW	2021-11-09	2021-11-09
2	ISSUED FOR CLIENT AND CONSULTANT REVIEW	2021-11-09	2021-11-09
1	ISSUED FOR CLIENT AND CONSULTANT REVIEW	2021-11-09	2021-11-09
No.	Description	Date	Rev.
1	ISSUED FOR PRE-CONSULTATION MEETING	2021-11-09	1
2	ISSUED FOR PRE-CONSULTATION MEETING	2021-11-09	1
Simcoe County Soils Map Excerpt – Report 29 South

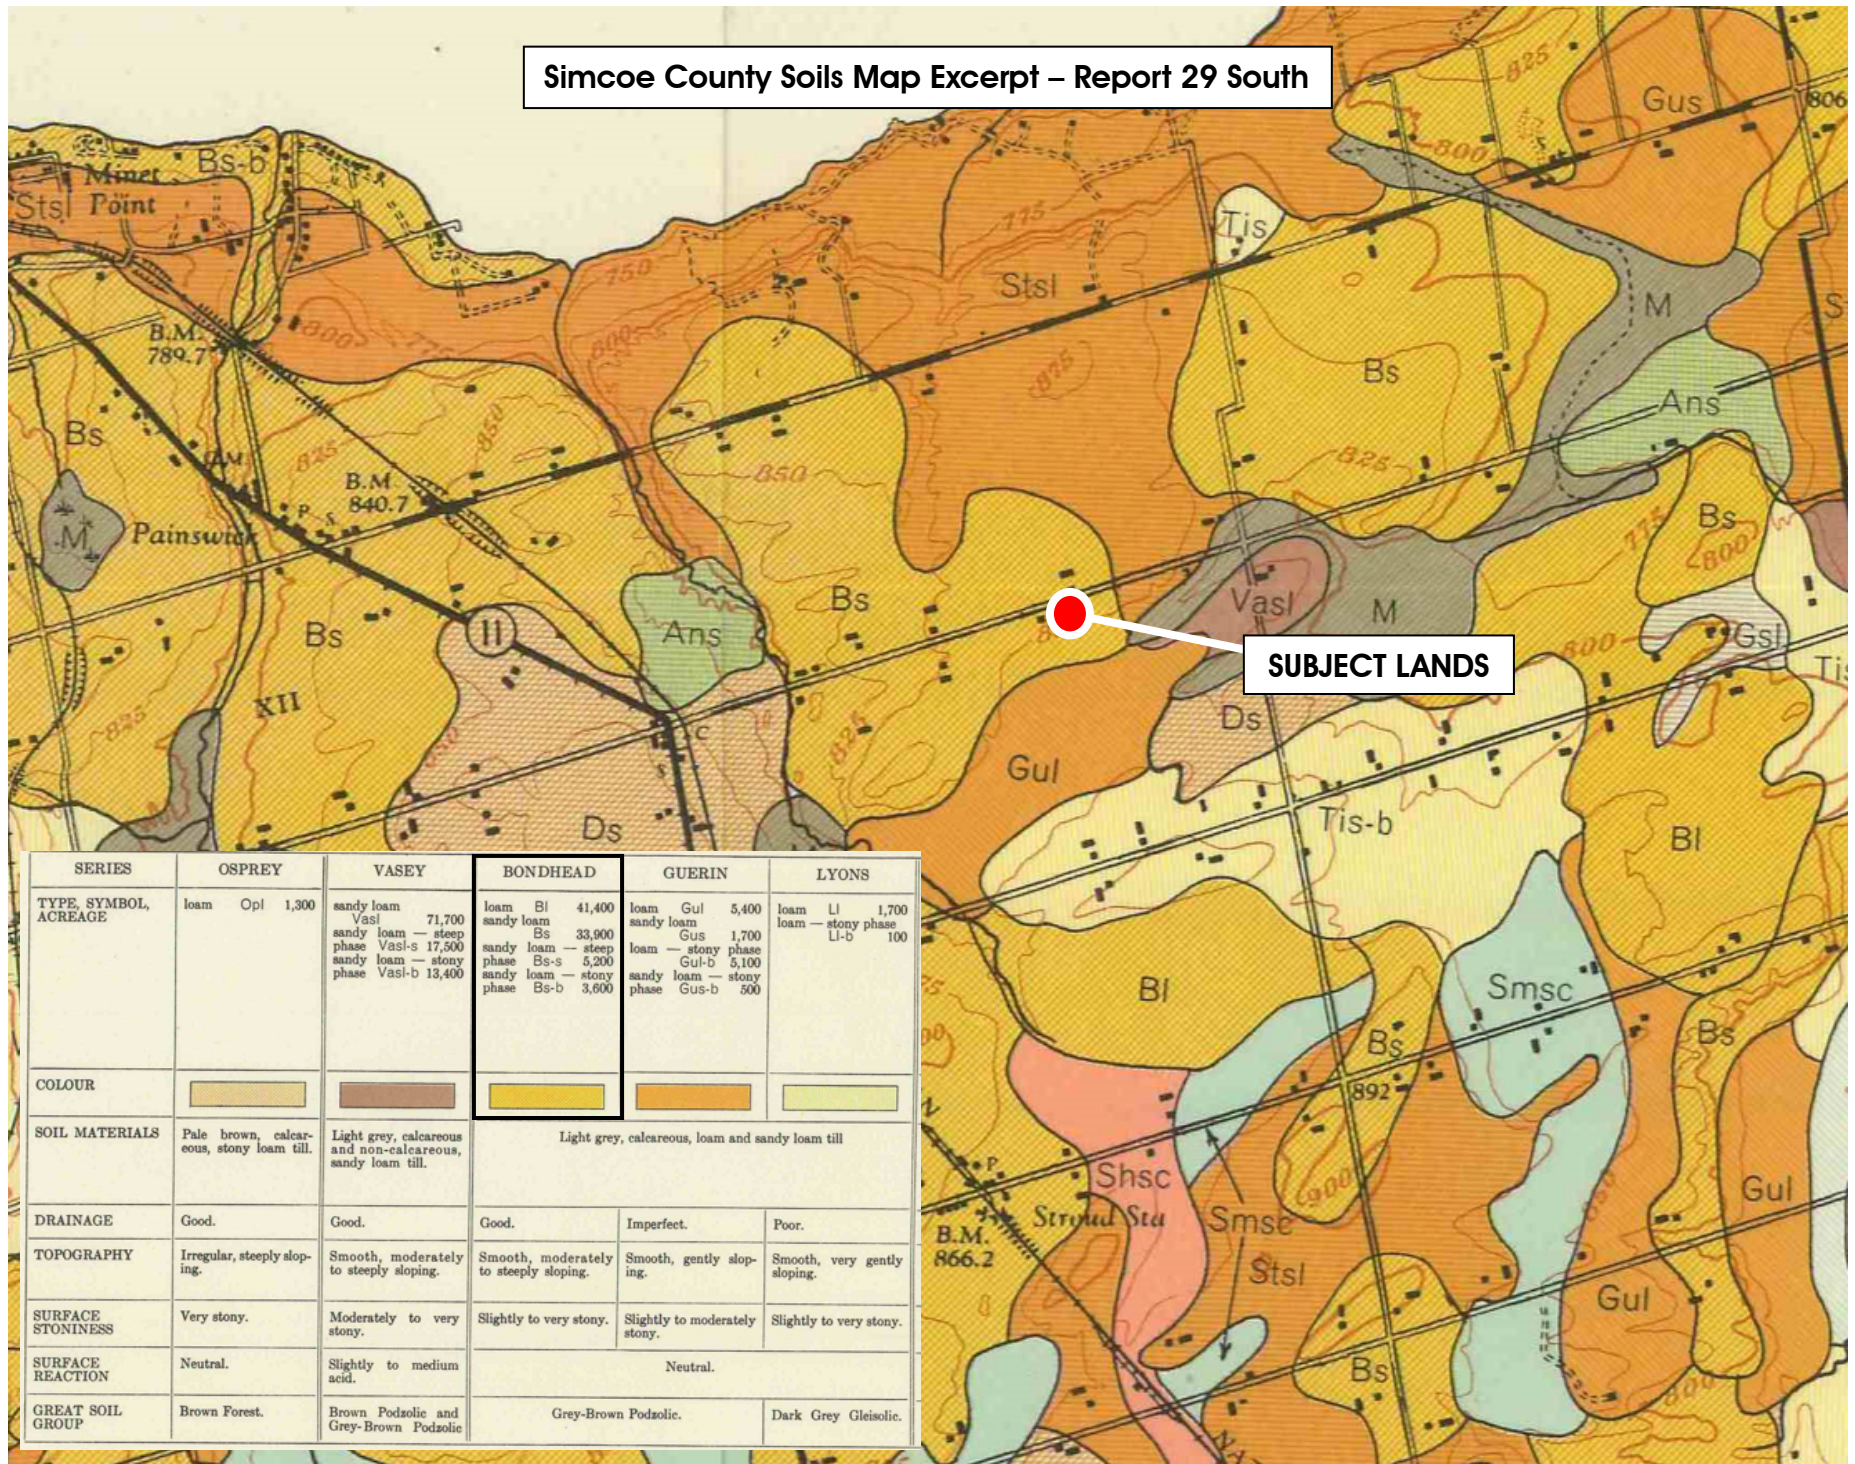



Bill No. 054

BY-LAW NUMBER 2022-054

A By-law of The Corporation of the City of Barrie to amend Town of Innisfil By-law 054-04, a land use control by-law to regulate the use of land, and the erection, use, bulk, height, location and spacing of buildings and structures, formerly in the Town of Innisfil, now in the City of Barrie.

WHEREAS the Council of The Corporation of the City of Barrie deems it expedient to amend Town of Innisfil By-law 054-04 to rezone lands being Part of Lot 19, Concession 11, formerly Town of Innisfil, known municipally as 953 Maplevue Drive East, shown on Schedule "A" to this By-law from Agricultural General (AG) to Neighbourhood Residential (R5), Neighbourhood Multiple Residential (RM3), Neighbourhood Multiple Residential with Special Provisions (RM3)(SP-616), Neighbourhood Mixed Use (NMU), and Environmental Protection (EP) in City of Barrie By-law 2009-141.

AND WHEREAS the Council of The Corporation of the City of Barrie adopted Motion 22-G-021.

NOW THEREFORE the Council of The Corporation of the City of Barrie enacts the following:

1. **THAT** the zoning map is amended to change from Agricultural General (AG) in Town of Innisfil By-law 054-04 to Neighbourhood Residential (R5), Neighbourhood Multiple Residential (RM3), Neighbourhood Multiple Residential with Special Provisions (RM3)(SP-616), Neighbourhood Mixed Use (NMU), and Environmental Protection (EP) in City of Barrie By-law 2009-141, in accordance with Schedule "A" attached to this By-law.
2. **THAT** notwithstanding the provisions in Section 14.5.2 of Zoning By-law 2009-141, the Neighbourhood Multiple Residential with Special Provisions (RM3)(SP-616) zone shall permit stormwater drainage, vehicular and pedestrian access, and servicing for the adjacent lands at 947 Maplevue Drive East.
3. **THAT** the remaining provisions of By-law 2009-141, as amended from time to time, applicable to the above described lands shown in Schedule "A" to this by-law shall apply to the said lands except as varied by this By-law.
4. **THAT** this By-law shall come into force and effect immediately upon the final passing thereof.

READ a first and second time this 6th day of June, 2022.

READ a third time and finally passed this 6th day of June, 2022.

THE CORPORATION OF THE CITY OF BARRIE




MAYOR – J.R. LEHMAN



DEPUTY CITY CLERK – MEGAN WILLIAMS




Schedule "A" to attached By-law 2022-054

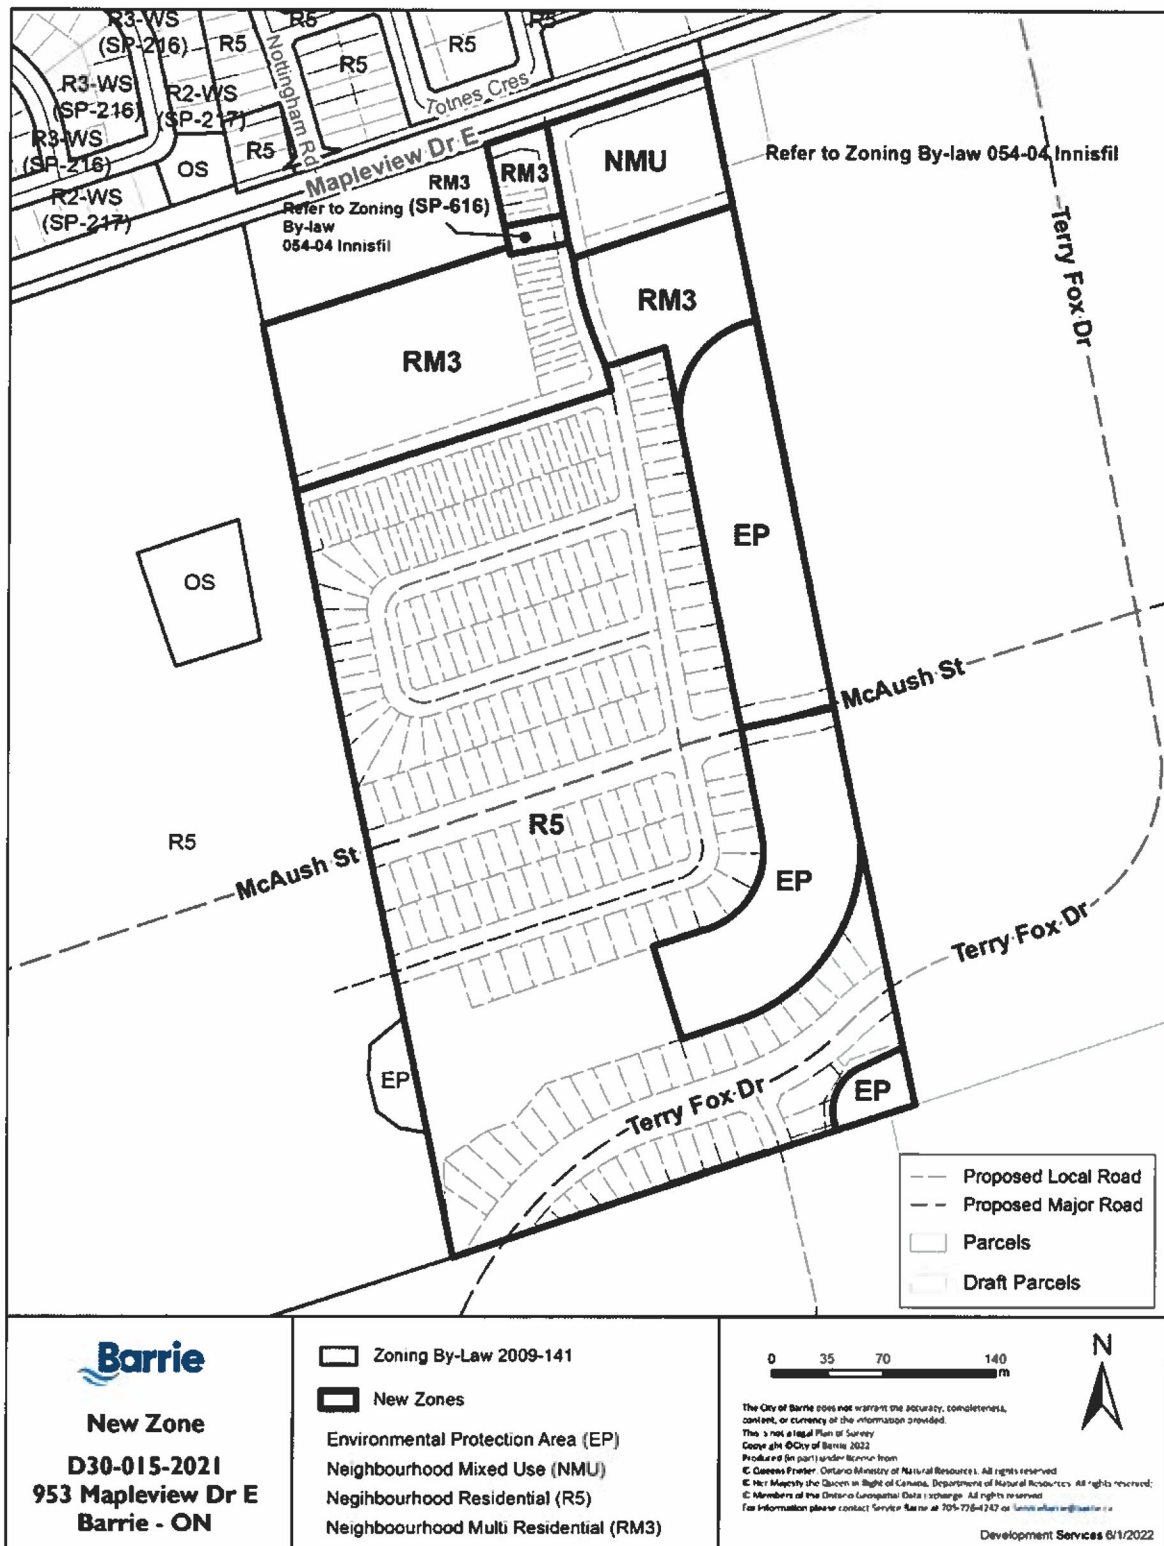

THE CORPORATION OF THE CITY OF BARRIE

[Signature]
MAYOR - J.R. LEHMAN

[Signature]
DEPUTY CITY CLERK - MEGAN WILLIAMS

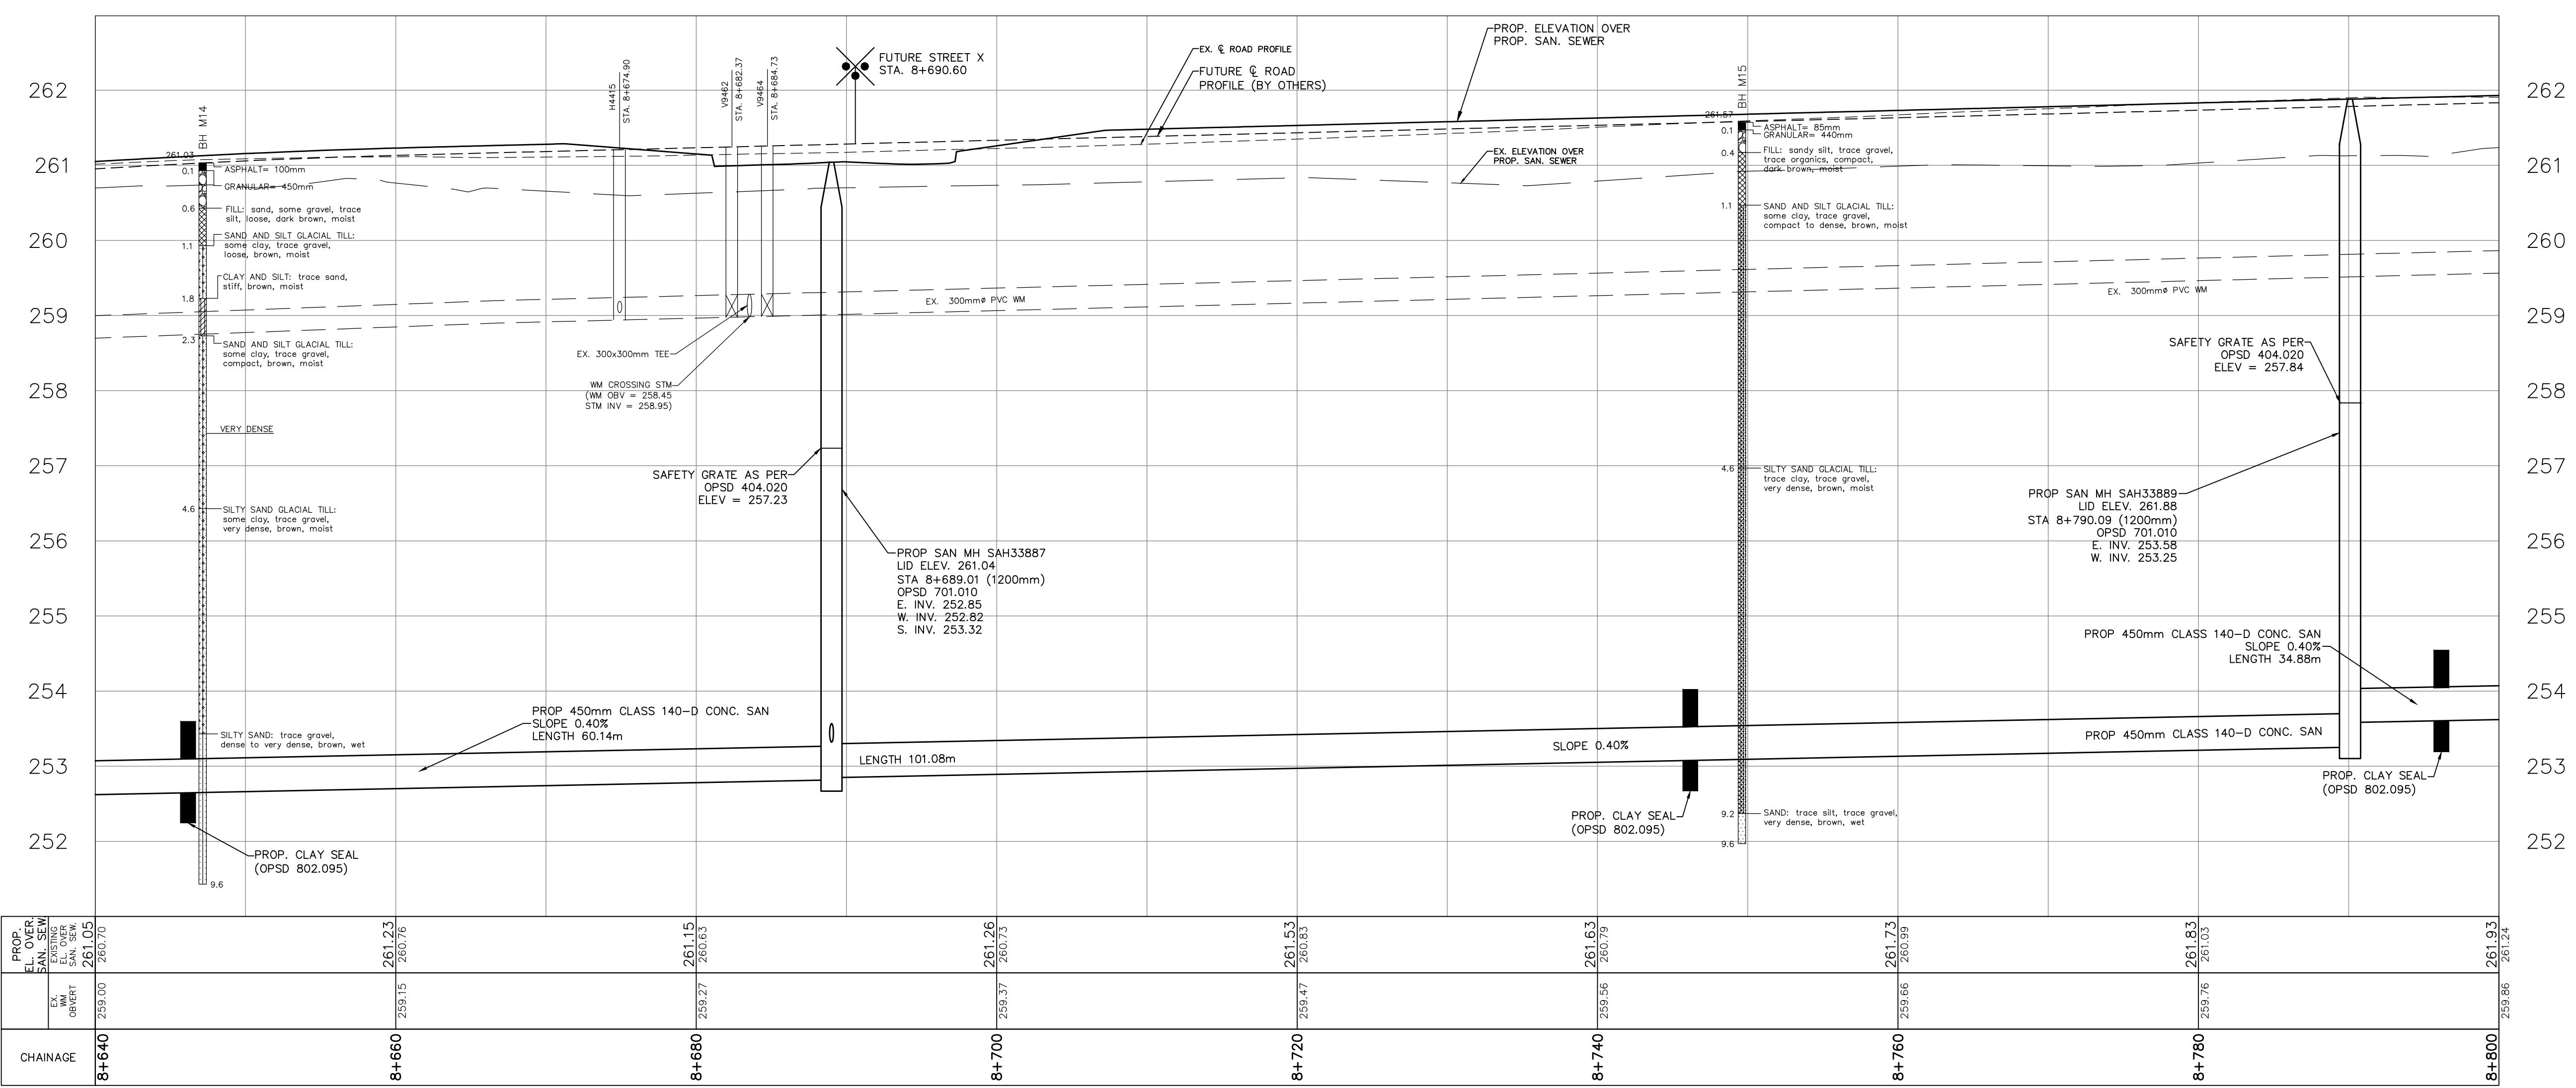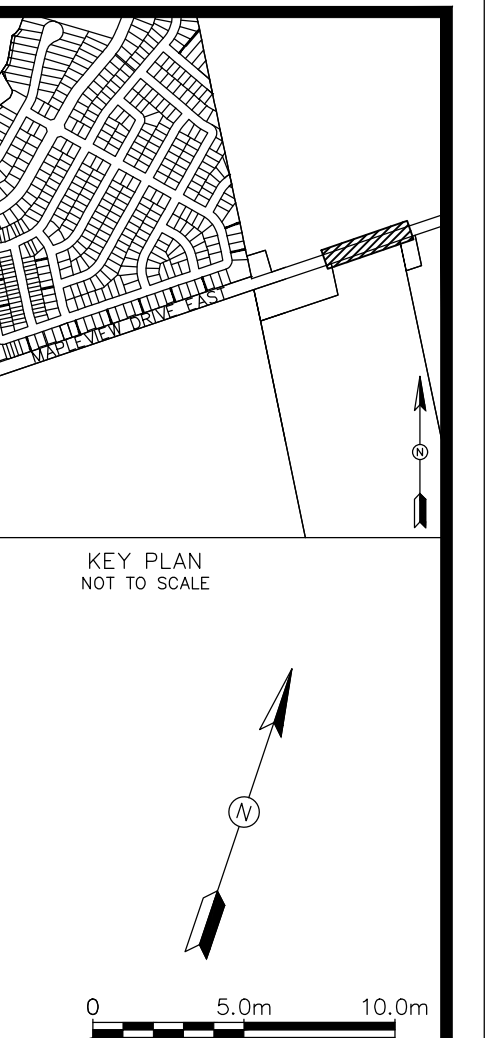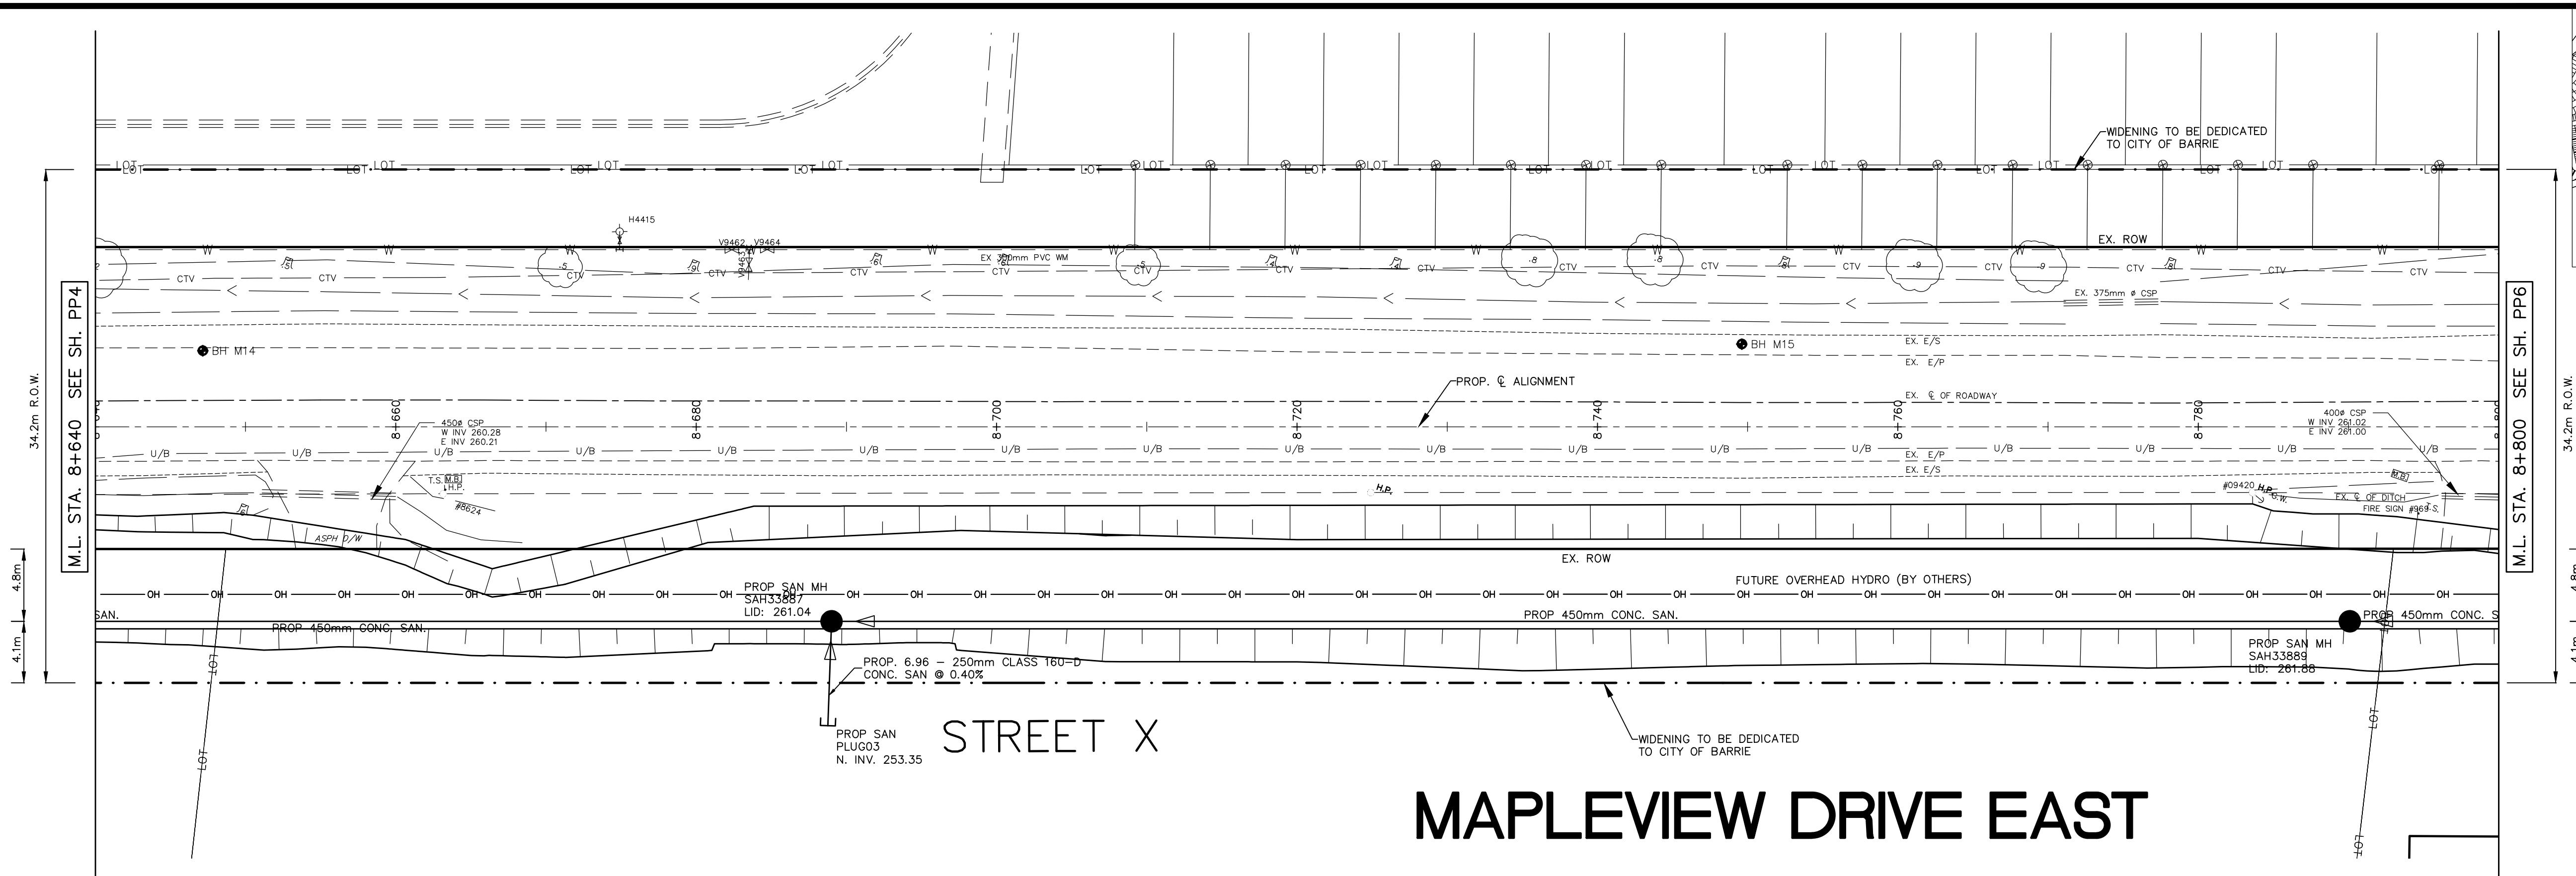

GENERAL NOTES

REFER TO CURRENT CITY OF BARRIE STANDARDS FOR APPLICABLE GENERAL NOTES.

BENCH MARKS
DISTANCE NOTE

DISTANCES SHOWN HEREON ARE GRID DISTANCES AND CAN BE CONVERTED TO GROUND DISTANCES BY MULTIPLYING BY THE COMBINED SCALE FACTOR OF 1.0003.

BEARING NOTE

BEARINGS HEREIN ARE GRID BEARINGS AND ARE DERIVED FROM CONTROL MONUMENTS 031910009 (N=4914801.348, E=601584.468) AND 010860410 (N=4913103.464, E=606668.620), AND ARE REFERRED TO THE CENTRAL MERIDIAN (81 DEGREES OF LONGITUDE) IN ZONE 17 AND ARE BASED ON NAD27 (76 ADJUSTMENT).

BENCH MARK V010865470

269.751 - BRASS TABLET SET IN CONCRETE HEADWALL OF UNDERGROUND STORM SEWER ENTRANCE ON WEST SIDE OF FERNDALE DRIVE NORTH, 1.0KM NORTH OF EDGEMOUNT DRIVE. TABLET IS SET HORIZONTALLY IN EAST FACE OF WESTERLY WALL, 15.0M WEST OF CENTRELINE OF FERNDALE DRIVE NORTH, 44CM SOUTH OF NORTHWEST END AND 37CM BELOW TOP OF CONCRETE WALL.

NO.	REVISIONS	DATE	APPROVED
1	ISSUED FOR 30% SUBMISSION	18/11/26	DD
2	ISSUED FOR 60% SUBMISSION	20/02/28	DD
3	ISSUED FOR 90% SUBMISSION	20/07/31	DD
4	ISSUED FOR 100% SUBMISSION	21/03/26	DD
5	ISSUED FOR TENDER	21/05/17	DP

CITY OF BARRIE
ACCEPTED

DATE:

DIRECTOR OF ENGINEERING


MAPLEVIEW DRIVE
EAST ROAD WIDENING

PLAN & PROFILE
STA. 8+640 TO STA. 8+800

Barrie

INFRASTRUCTURE DEPARTMENT

SCALE HOR.	1:250	VERT.	1:50	CONTRACT NO.	300042426
DESIGN	DP	DRAWN	ML	SHEET NO.	PP5
REVIEWED	DD	DATE	2018/11/26		

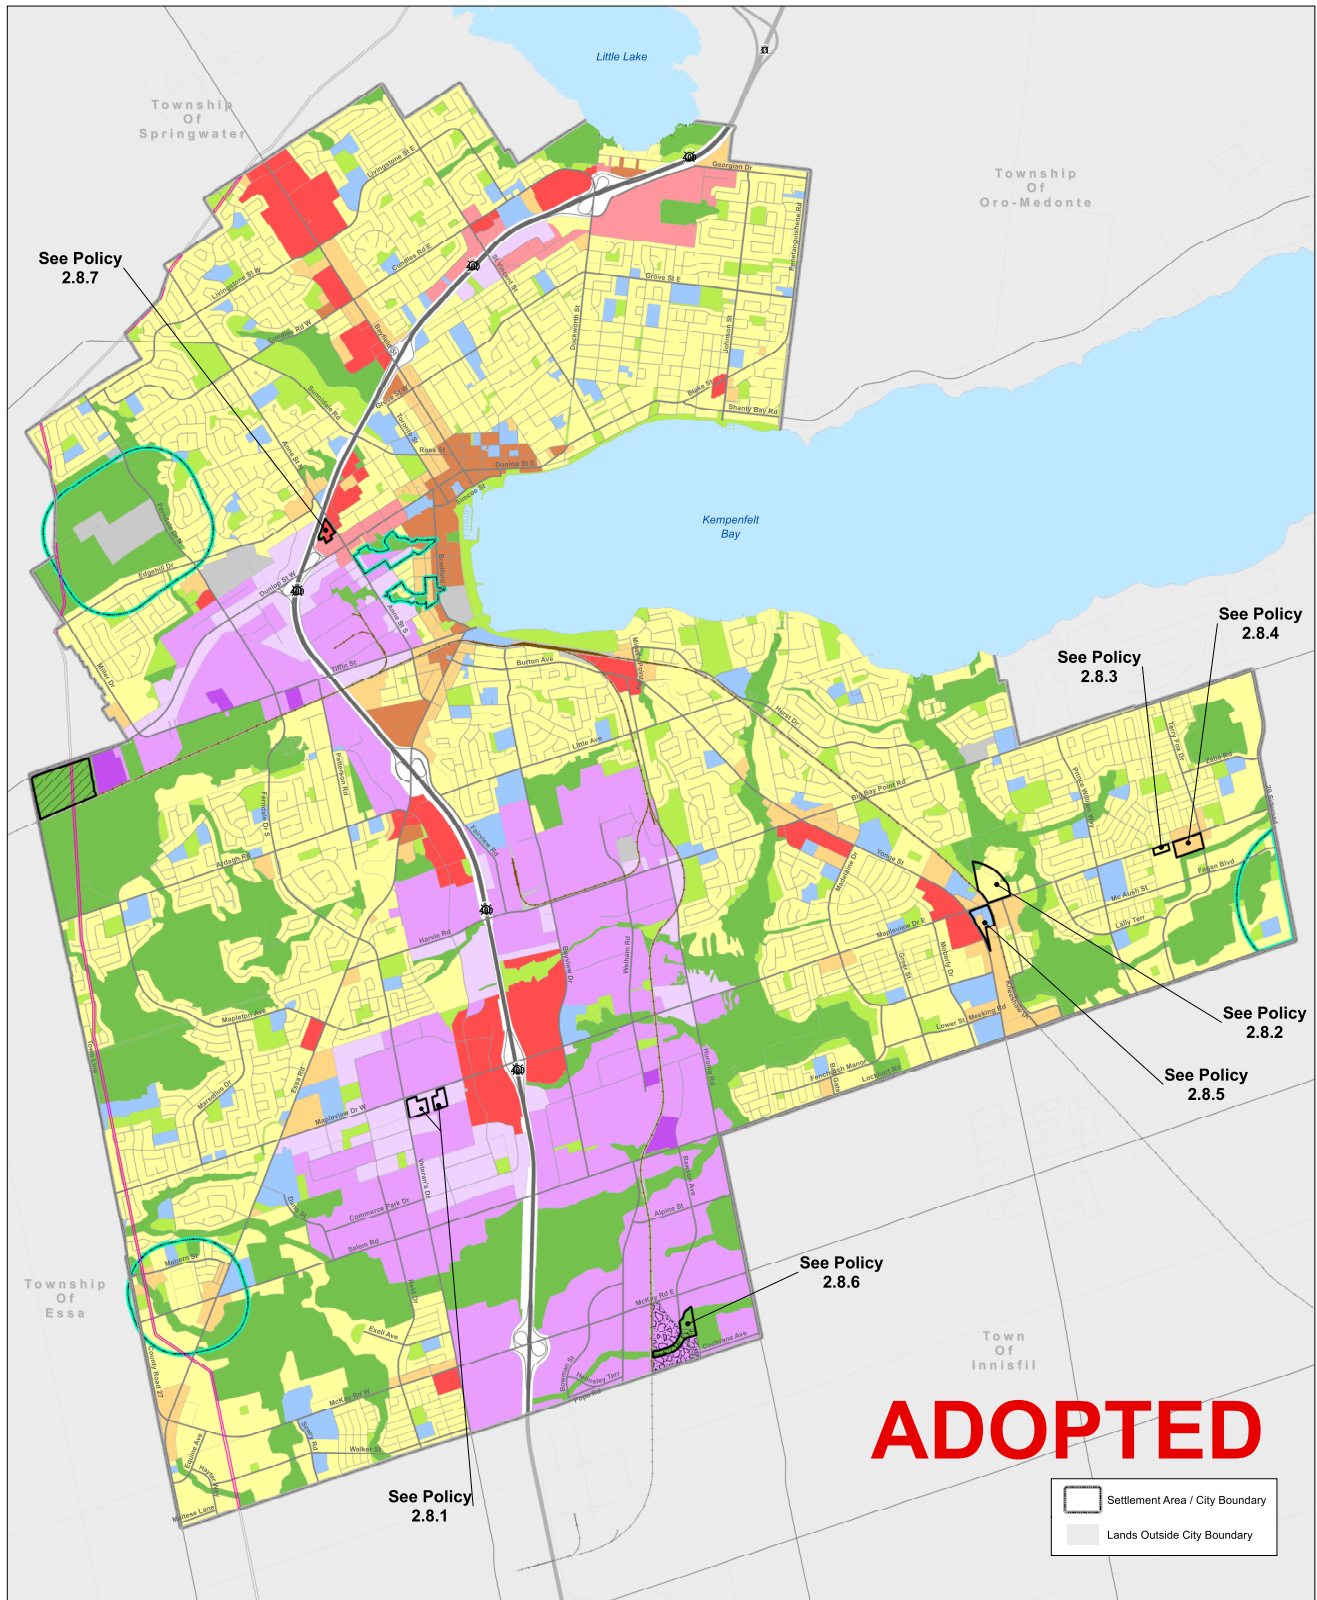

OFFICIAL PLAN

MAP 2

Land Use Designations

February 2022

- Neighbourhood Area
- Medium Density
- High Density
- Strategic Employment and Economic District (SEED)
- Commercial District
- Community Hub

- Employment Area - Non Industrial
- Employment Area - Industrial
- Employment Area - Restrictive Industrial
- Natural Heritage System
- Greenspace
- Infrastructure and Utility

- Waste Disposal Assessment Area
- Extractive Industrial
- Defined Policy Area
- Application Before the Local Planning Appeal Tribunal (LPAT)
- TransCanada Pipeline Right-of-way

* All land use designations extend to the centre line of the right-of-way for streets. Land use designations, where applicable, extend to/terminate at the boundary of the right-of-way for provincial highways, rail corridors and utility corridors.


** Certain features like roads, parks and trails within the undeveloped designated greenfield area are conceptual and subject to change.

0 1 2 km




The City of Barrie does not warrant the accuracy, completeness, content, or currency of the information provided.
This is not a legal Plan of Survey.
Copyright © City of Barrie 2022.
Produced (in part) under license from:
© Queens Printer, Ontario Ministry of Natural Resources. All rights reserved;
© Her Majesty the Queen in Right of Canada, Department of Natural Resources. All rights reserved;
© Members of the Ontario Geospatial Data Exchange. All rights reserved.
For information please contact Service Barrie at 705-726-4242 or ServiceBarrie@barrie.ca


Development Services 3/2/2022

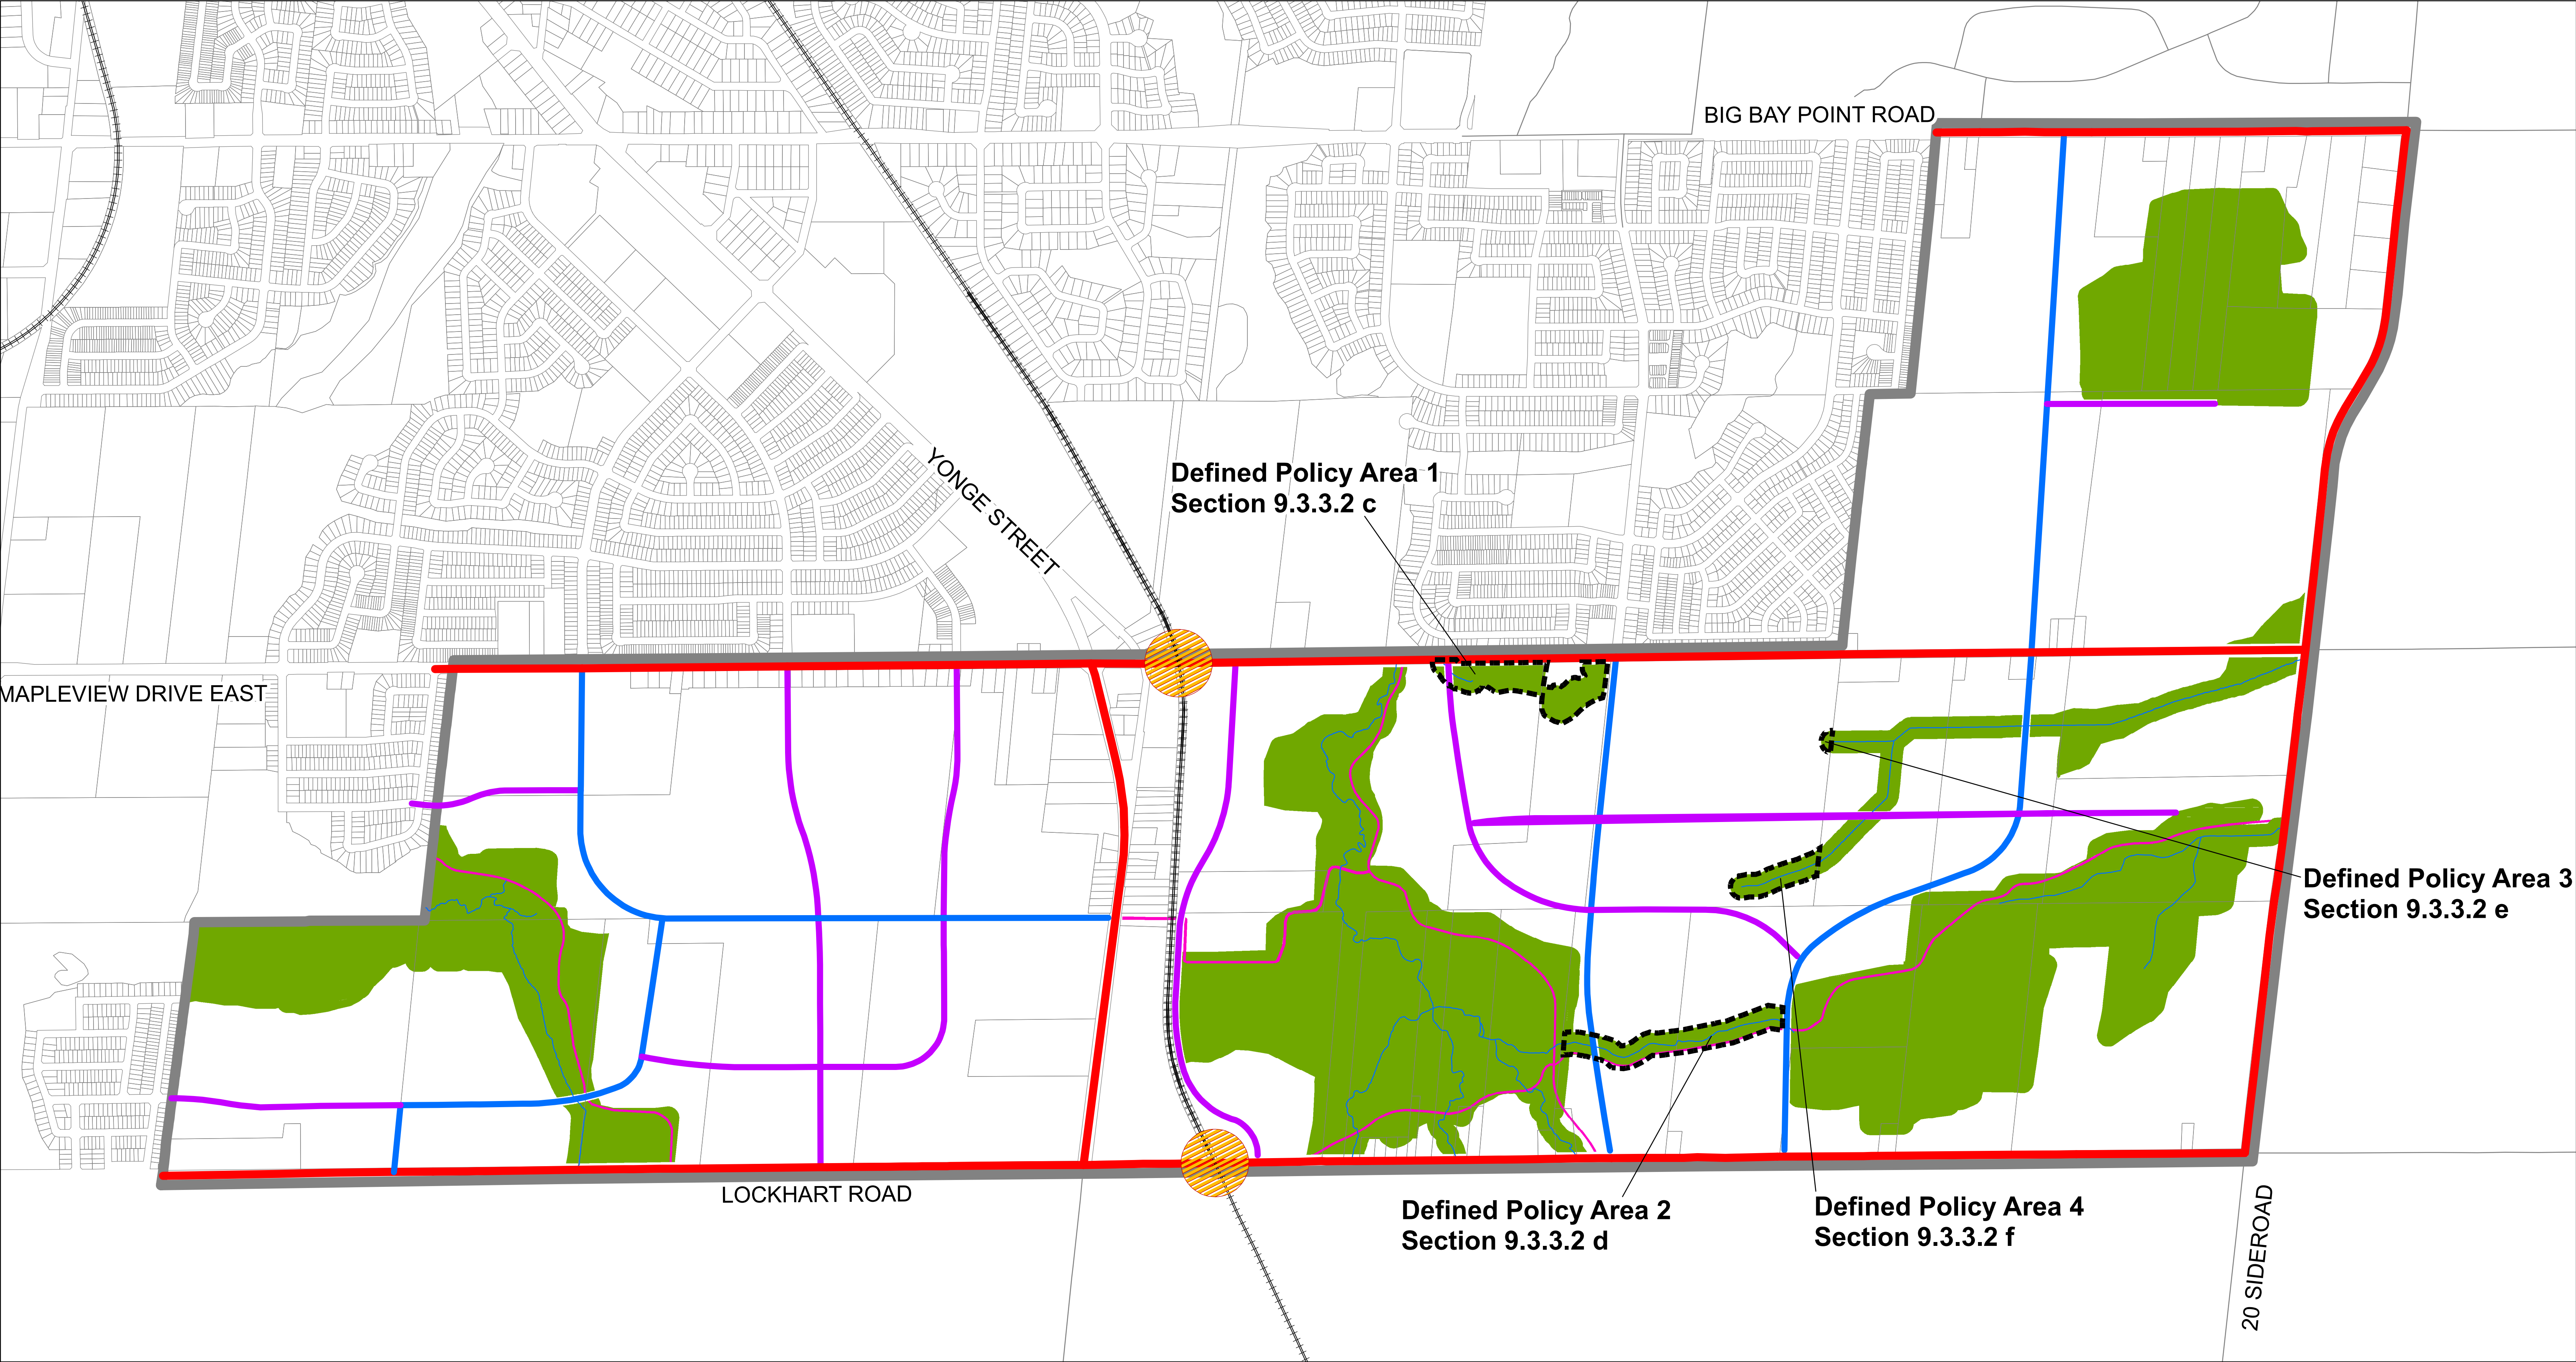

Secondary Plan Boundary

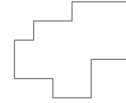

Existing Parcel Fabric

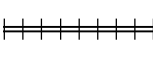

Railway



Stream

Arterial

Major Collector

Minor Collector


Pathway System

Maximum Width (m)

41

27

24

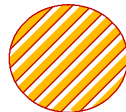

Potential Grade Separation



Natural Heritage System






Defined Policy Area

Schedule 9D-2 Street Widening Plan

City of Barrie
Hewitt's Secondary Plan

May 2016

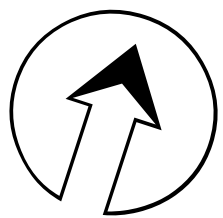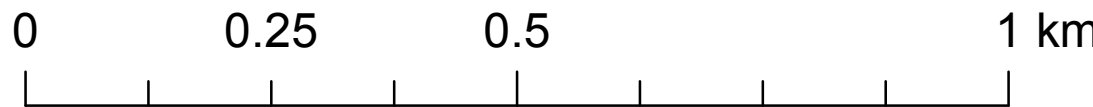

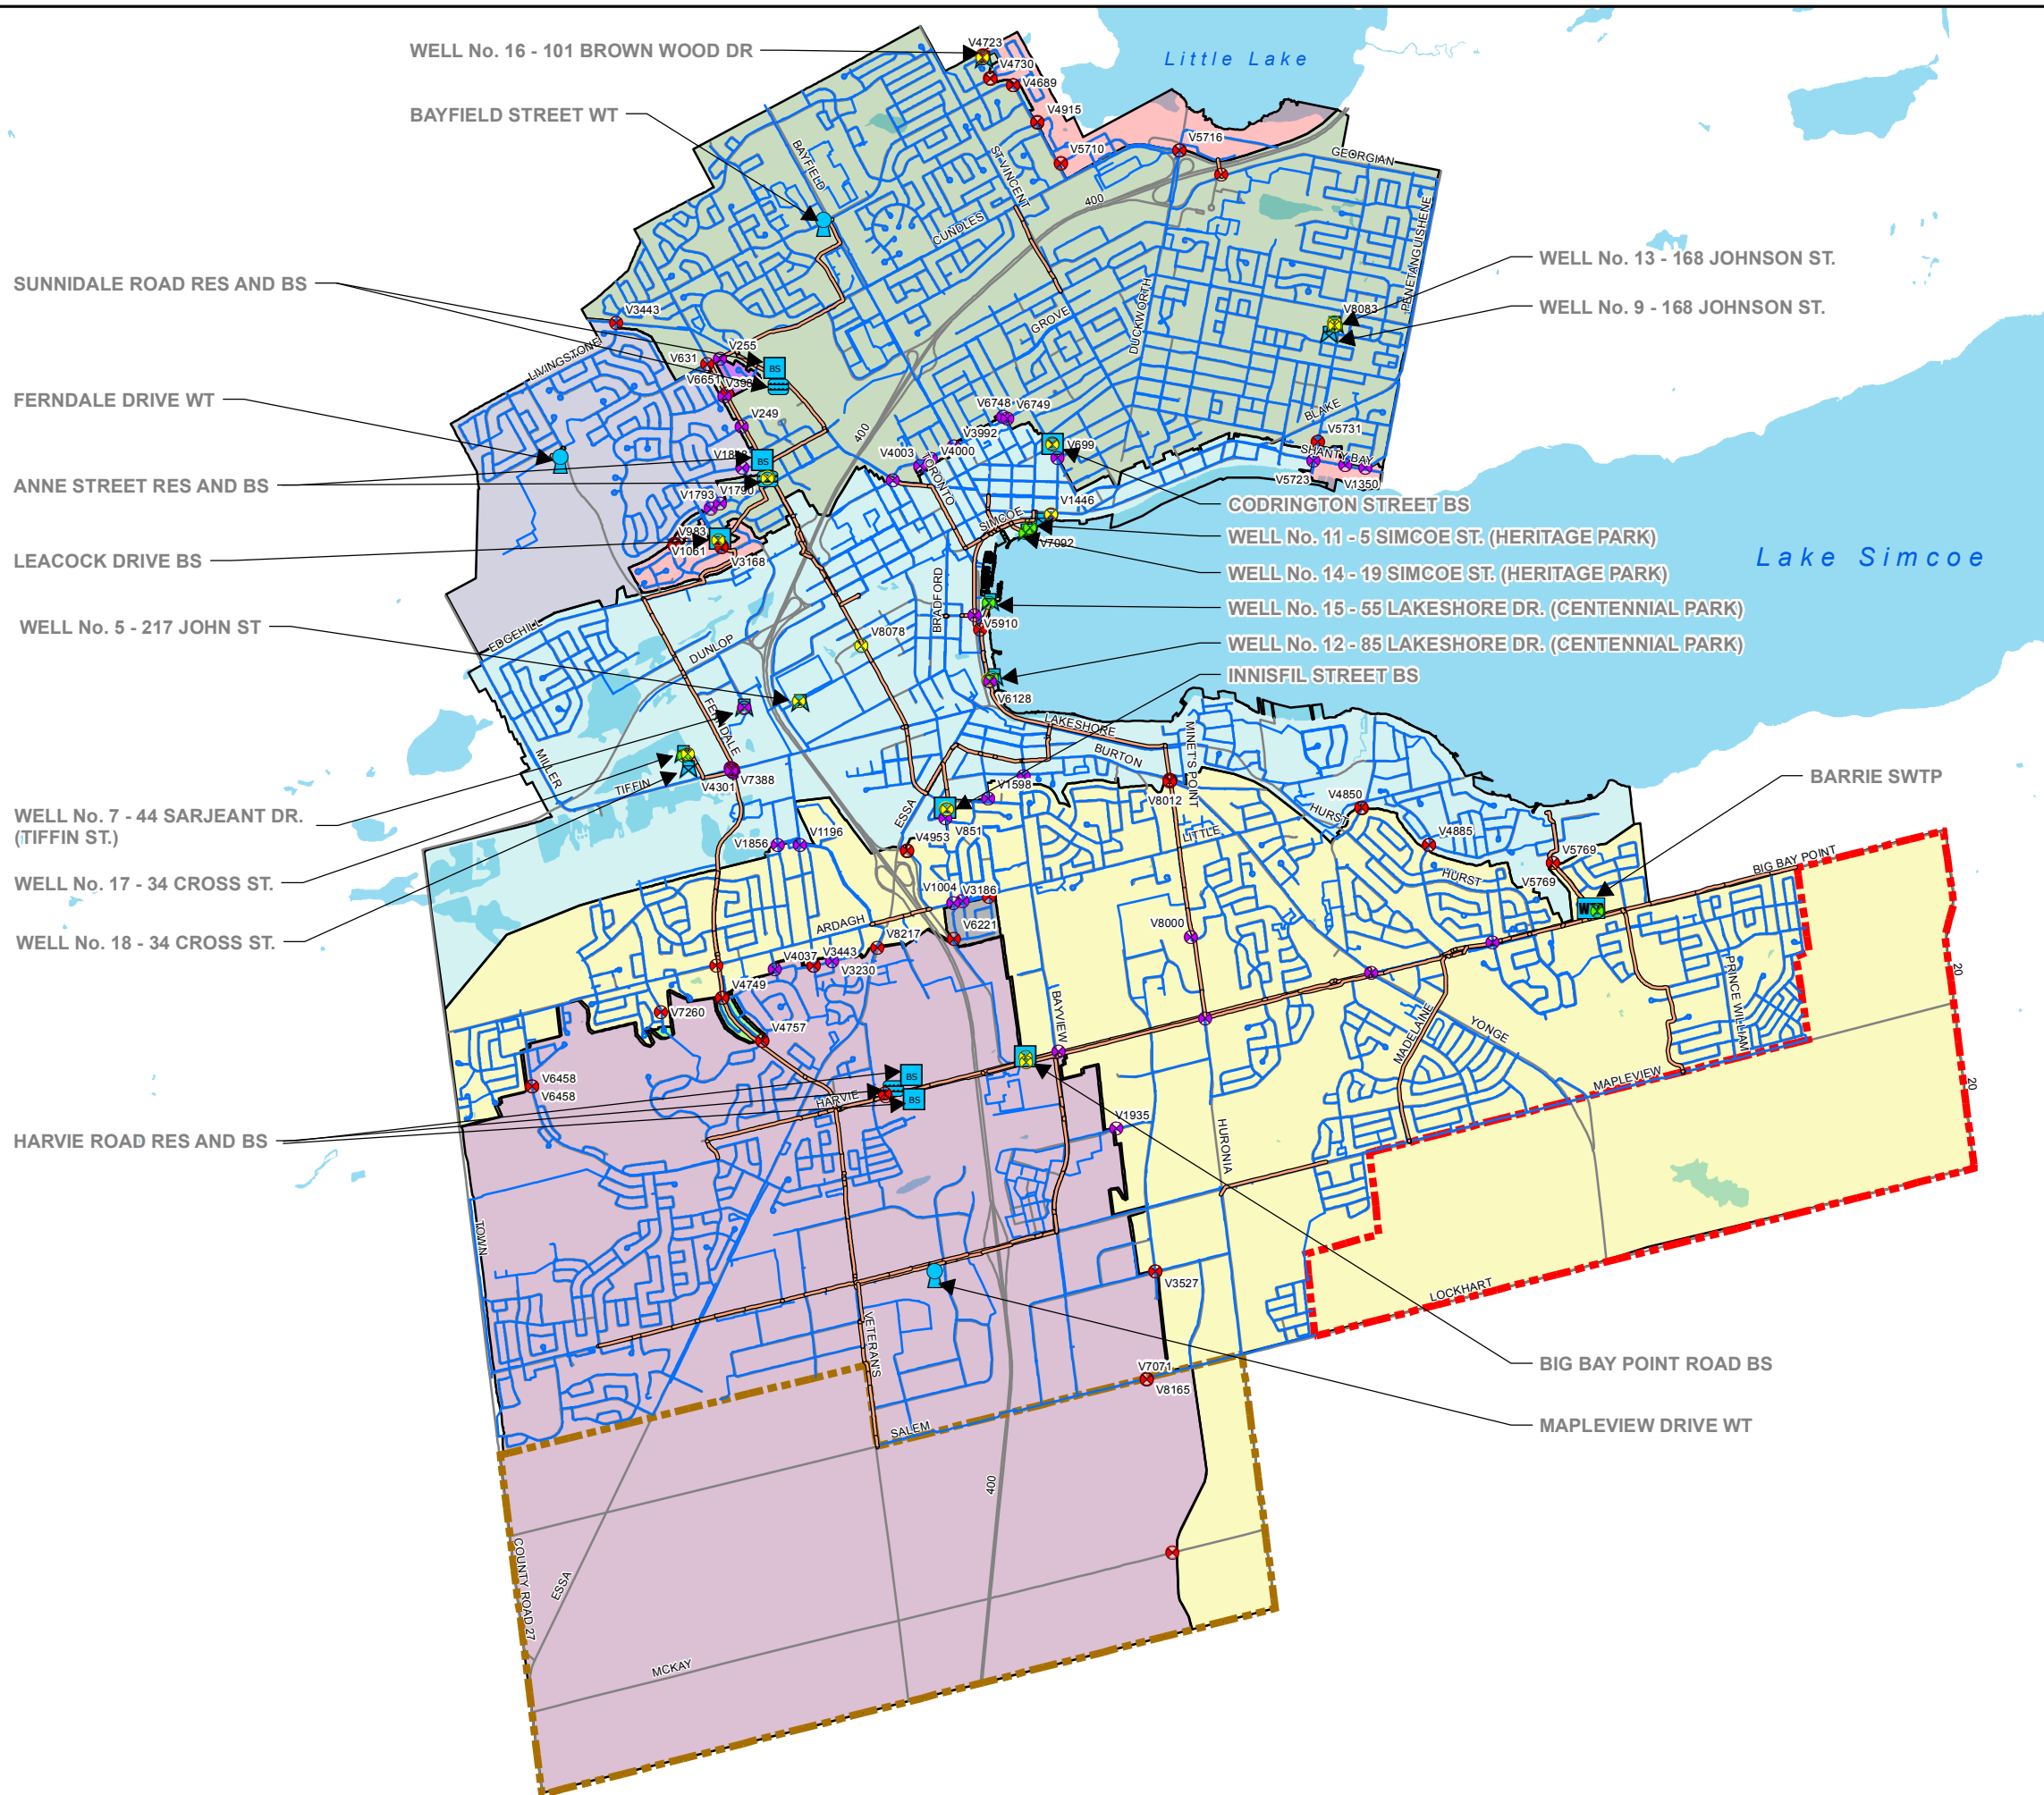



1224 GARDINERS RD, SUITE 201
KINGSTON, ONTARIO,
CANADA, K7P 0G2
WWW.WSP.COM



CITY OF BARRIE
P.O. BOX 400
BARRIE, ONTARIO

Legend

-  BOOSTER STATION
-  WATER RESERVOIR
-  ELEVATED STORAGE TANK
-  WELL PUMP HOUSE
-  WATER TREATMENT PLANT
-  Hewitt Secondary Plan Area
-  Salem Secondary Plan Area
-  WATER MAIN > 350
-  WATER MAIN
-  ROADS
-  WATERBODY
- WATER PRESSURE ZONE**
-  1
-  2N
-  2N REDUCED
-  2S
-  3N
-  3N REDUCED
-  3S
-  3S REDUCED
-  CHIEFTAIN DECREASED PRESSURE
- VALVE**
-  PRESSURE REDUCING VALVE
-  PRESSURE SUSTAINING VALVE
-  FLOW CONTROL VALVE
-  THROTTLE CONTROL VALVE
-  OTHER

Data Source: Ontario Base Mapping, Ministry of Natural Resources, August 2013. Engineering Department, City of Barrie 2017.

Scale:
0 320640 1,280 Meters
1:55,000



Project:


Water and Wastewater Master Plan Updates

City of Barrie, Ontario

Title:

WATER DISTRIBUTION OVERVIEW MAP

Project No.:	Date:		
171-07636-03	SEPTEMBER 2018		
Drawn By:	Checked By:	Code:	Figure No.:
RJ	MF	MP	2 -2

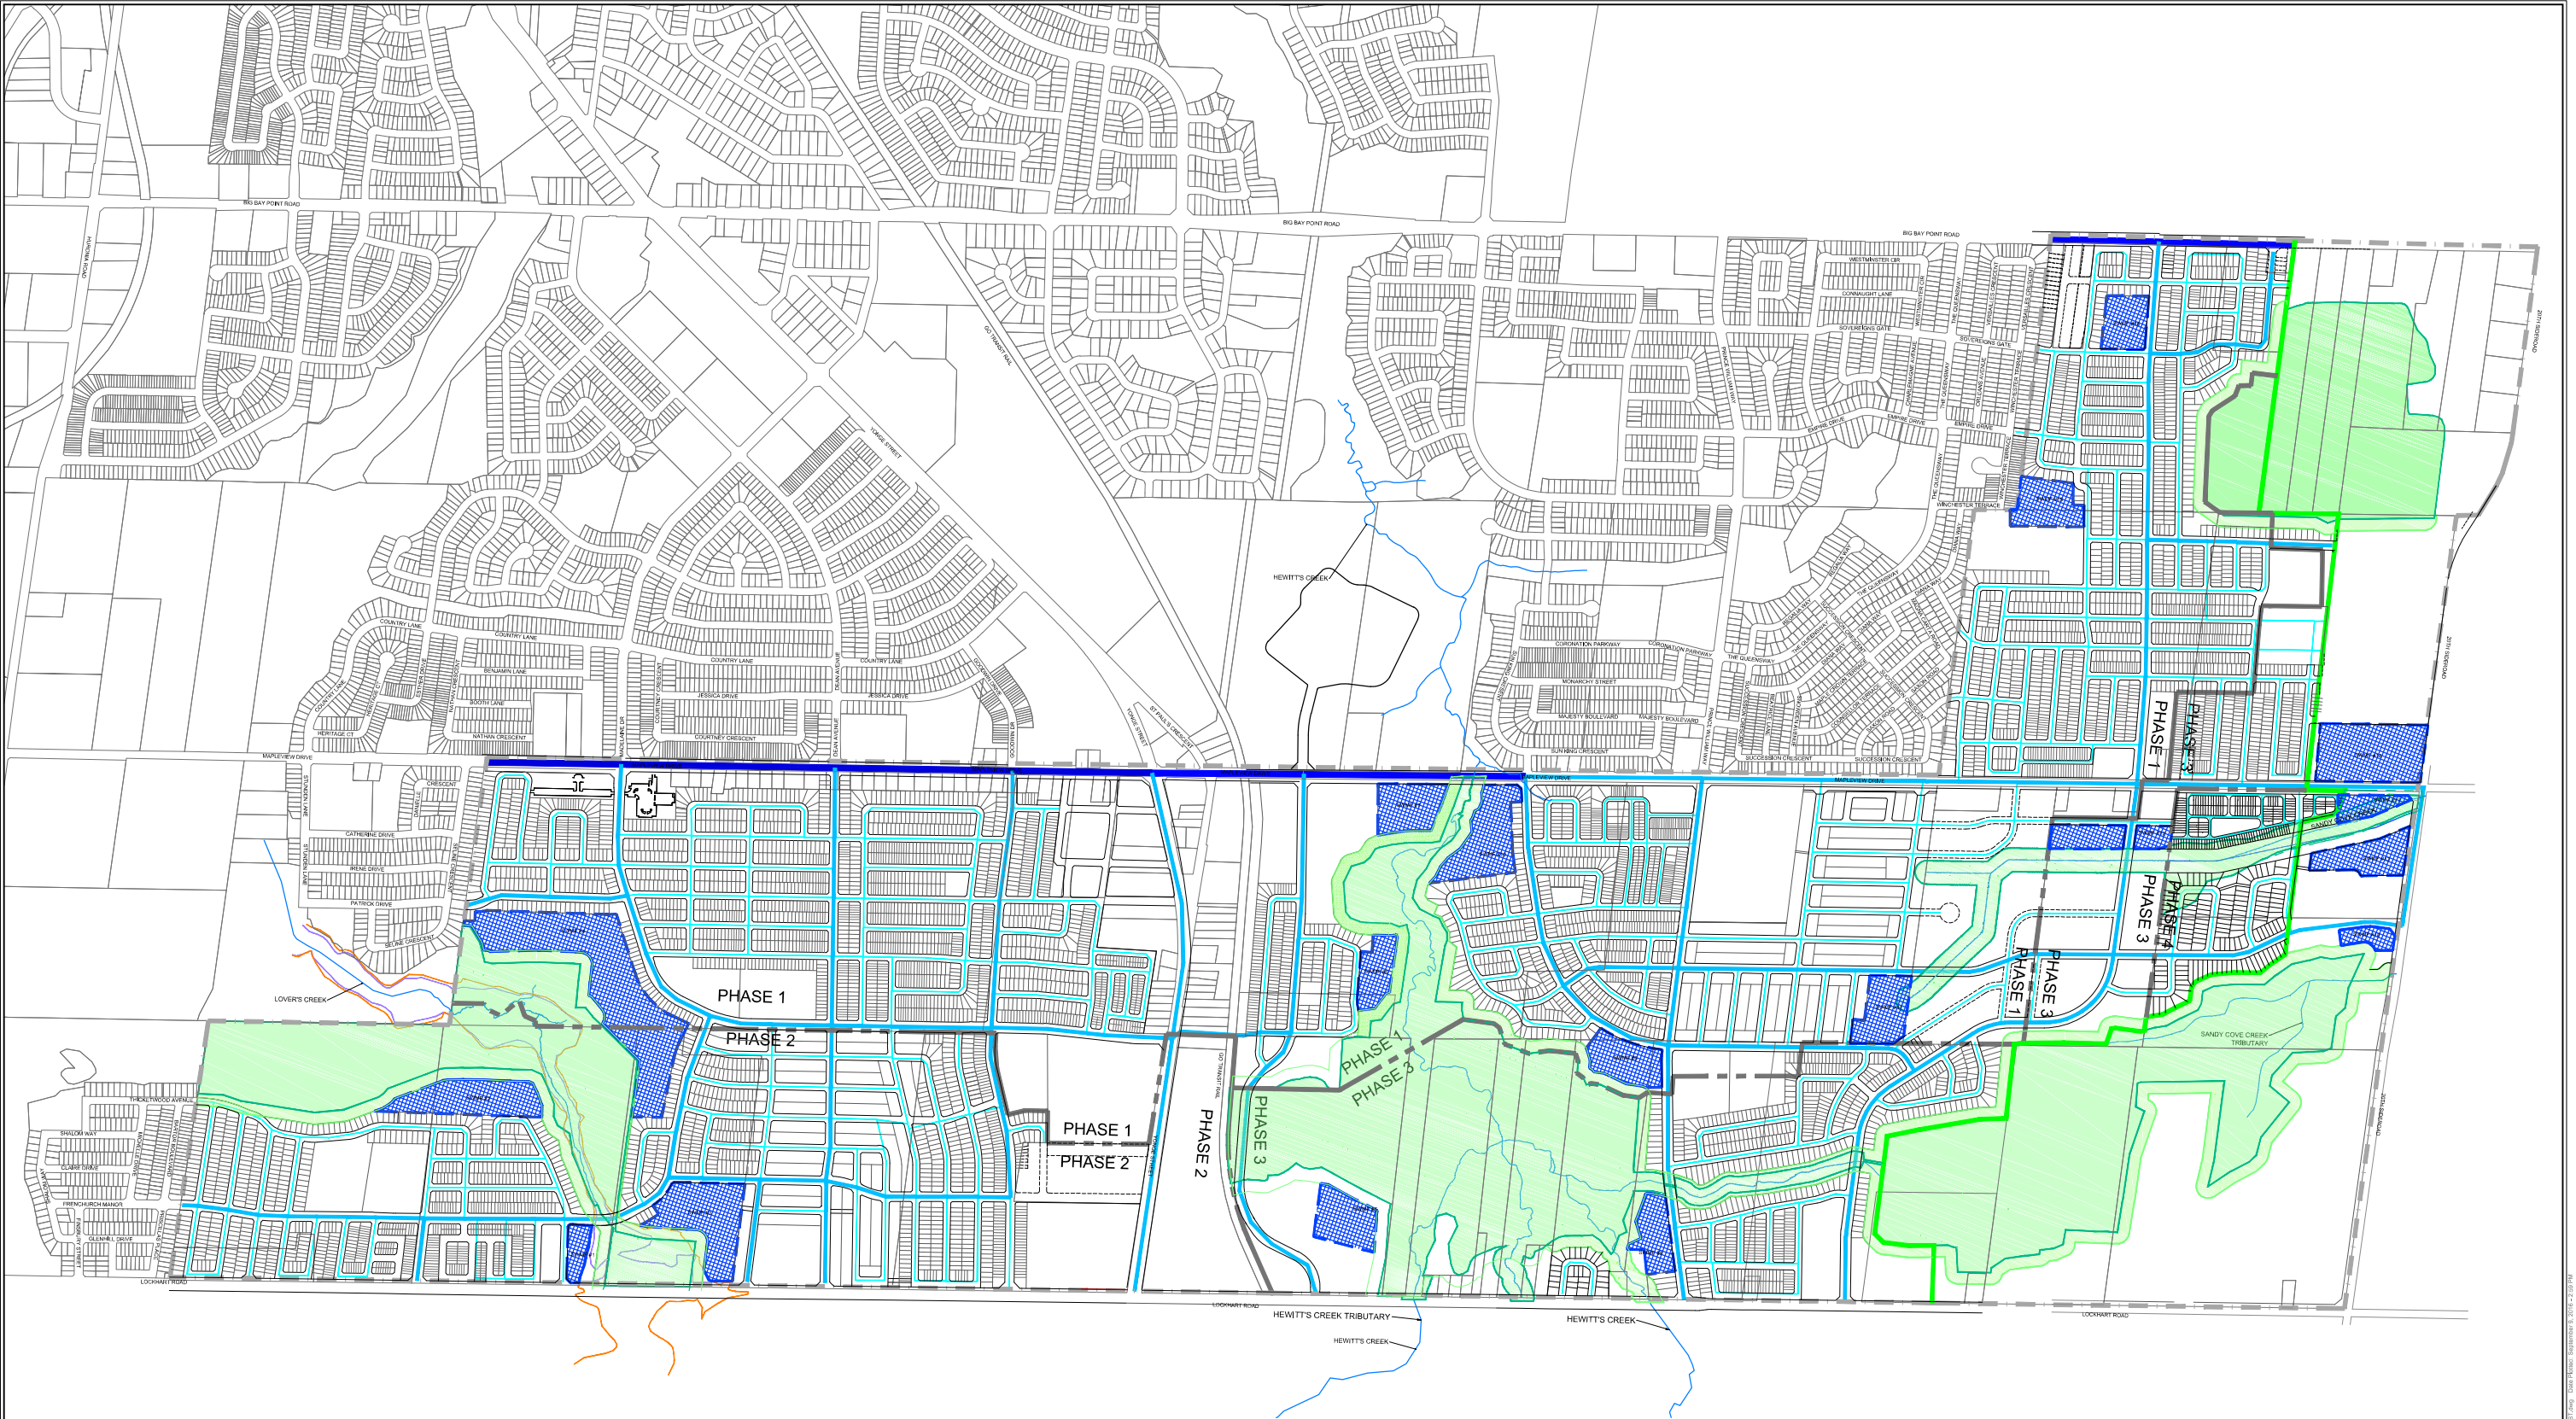

LEGEND

- | | | | |
|--|----------------------------|--|--|
| | DC TRUNK WATERMAIN | | 2031 PHASE LINE |
| | LOCAL TRUNK WATERMAIN | | PHASING LIMITS |
| | LOCAL WATERMAIN | | LIMIT OF HEWITT'S CREEK SECONDARY PLAN |
| | SURVEYED NHS LIMITS (2015) | | STAKED 2015 NHS LIMITS |
| | NHS BUFFER LIMITS | | NHS BUFFER LIMITS |



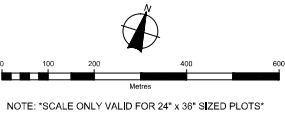


	Figure 18b: HEWITT'S SECONDARY PLAN AREA SUBWATERSHED IMPACT STUDY PROPOSED WATER DISTRIBUTION PLAN			Figure No. FIG 12
	Client:	Drawn:	Checked:	
	HEWITT'S CREEK LANDOWNERS GROUP INC.	AQ	BH	
	Date:	15/01/28	Project No.:	
	Scale:	H 1:4,000'	300032860	

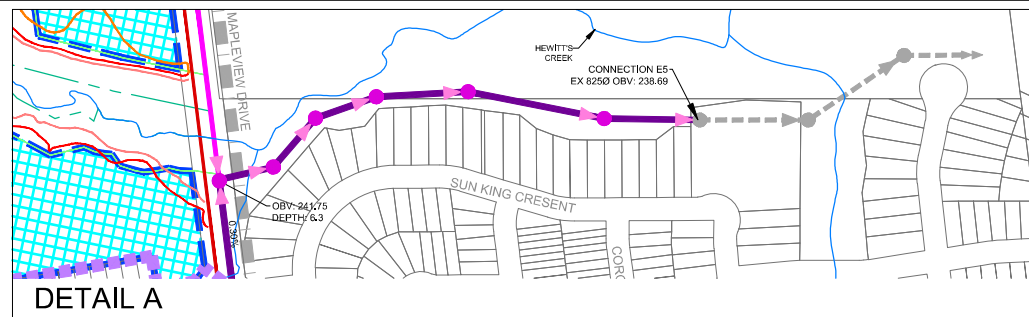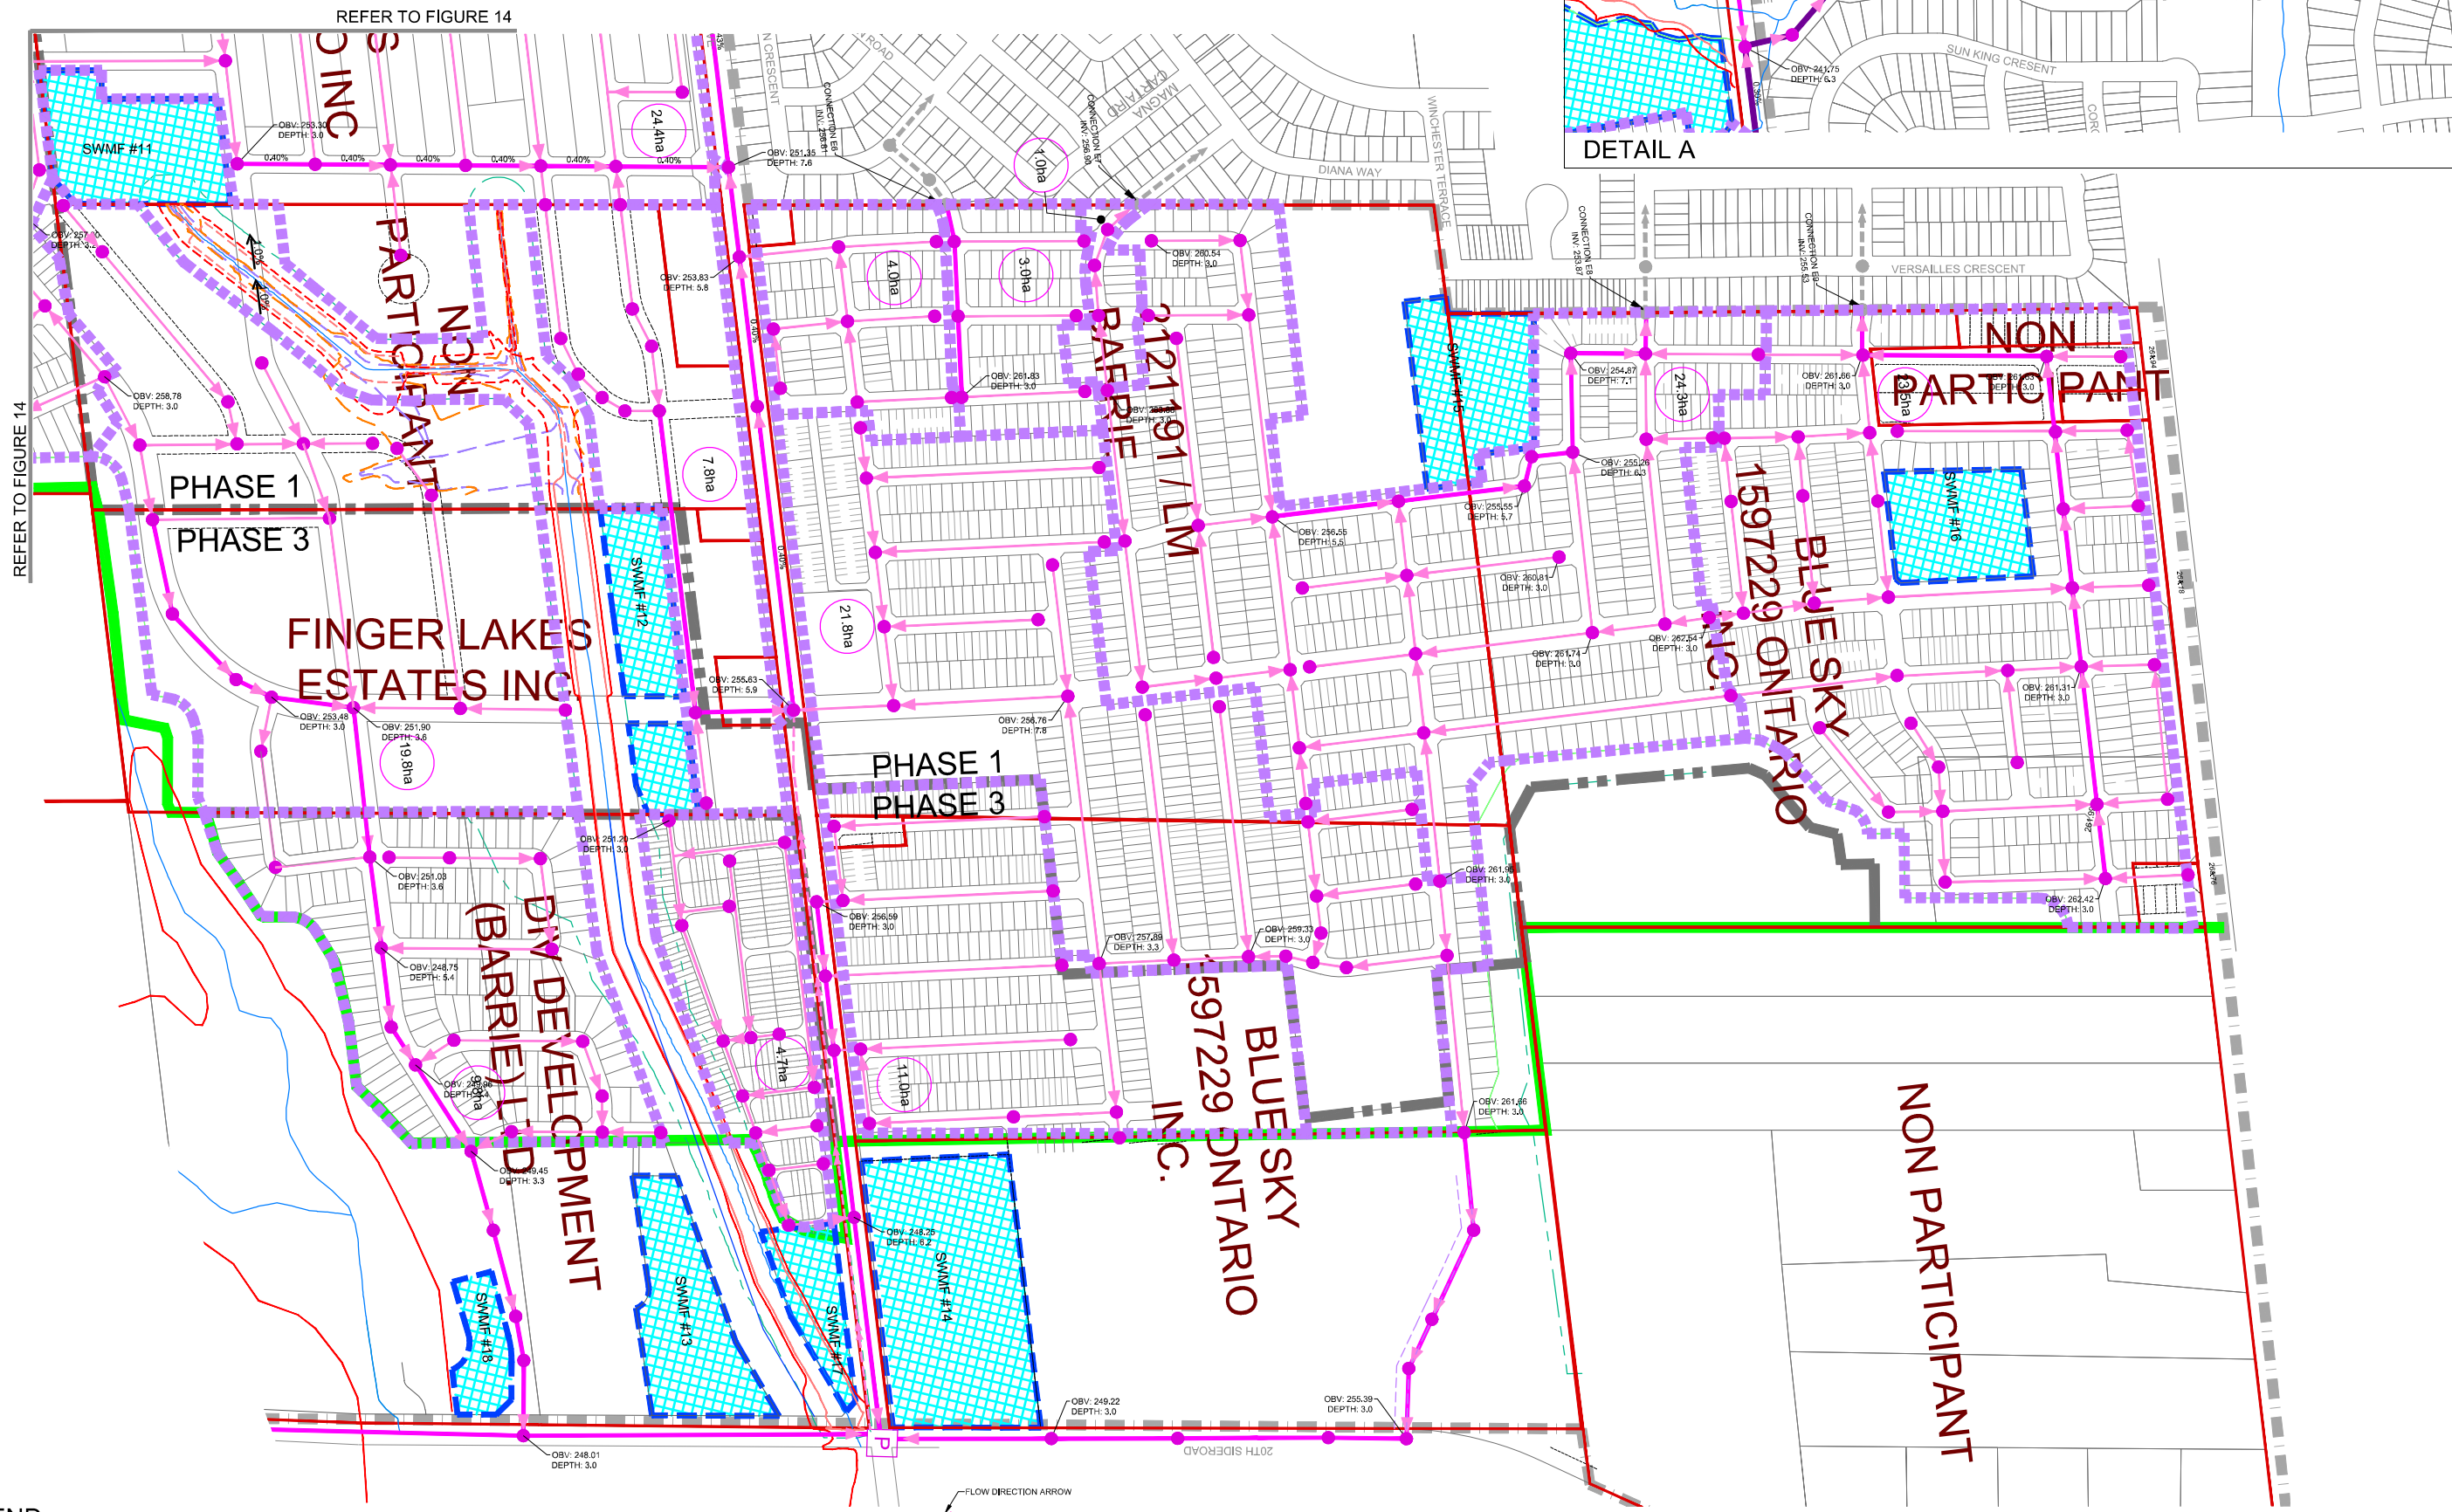


LEGEND

- SURVEYED NHS LIMIT (2015)
- NHS BUFFER LIMIT
- 2031 PHASE LIMITS
- EXISTING REGIONAL FLOOD LIMITS
- PROPOSED 100 YR FLOOD LIMITS
- PROPOSED REGIONAL FLOOD LIMITS
- DEV. LIMITS
- PHASING LIMITS
- 2031 PHASE LIMITS
- EXISTING 100 YR FLOOD LIMITS
- EXISTING REGIONAL FLOOD LIMITS
- PROPOSED 100 YR FLOOD LIMITS
- PROPOSED REGIONAL FLOOD LIMITS
- PROPOSED DRAINAGE BOUNDARY

DASHED FLOOD LINES ARE APPROXIMATE ONLY, BASED ON INTERPOLATED DATA BETWEEN FINGERLAKES AND 1091369 ONTARIO INC. DETAILED TOPOGRAPHIC DATA. FLOODLINES ARE SUBJECT TO CHANGE BASED ON ADDITION OF DETAILED TOPOGRAPHIC SURVEY.

- FLOW DIRECTION ARROW
- SANITARY DC TRUNK SEWER
- SANITARY LOCAL TRUNK SEWER
- SANITARY LOCAL COLLECTOR SEWER
- SANITARY FORCEMAIN
- SANITARY MANHOLE
- EXISTING SANITARY SEWER
- FLOW DIRECTION ARROW DEPICTS SEWER CONTINUES ON IN ARROW DIRECTION
- PUMP STATION




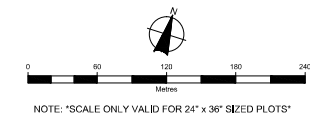


BURNSIDE

HEWITT'S CREEK LANDOWNERS GROUP INC.

Figure Title
**HEWITT'S SECONDARY PLAN AREA SUBWATERSHED IMPACT STUDY
PROPOSED SANITARY SEWER PLAN (3 OF 3)**

Client	Drawn	Checked	Date	Figure No.
HEWITT'S CREEK LANDOWNERS GROUP INC.	BH	CC	16/09/07	FIG 15
	Scale		Project No.	
	H 1:3,000"		300032860	

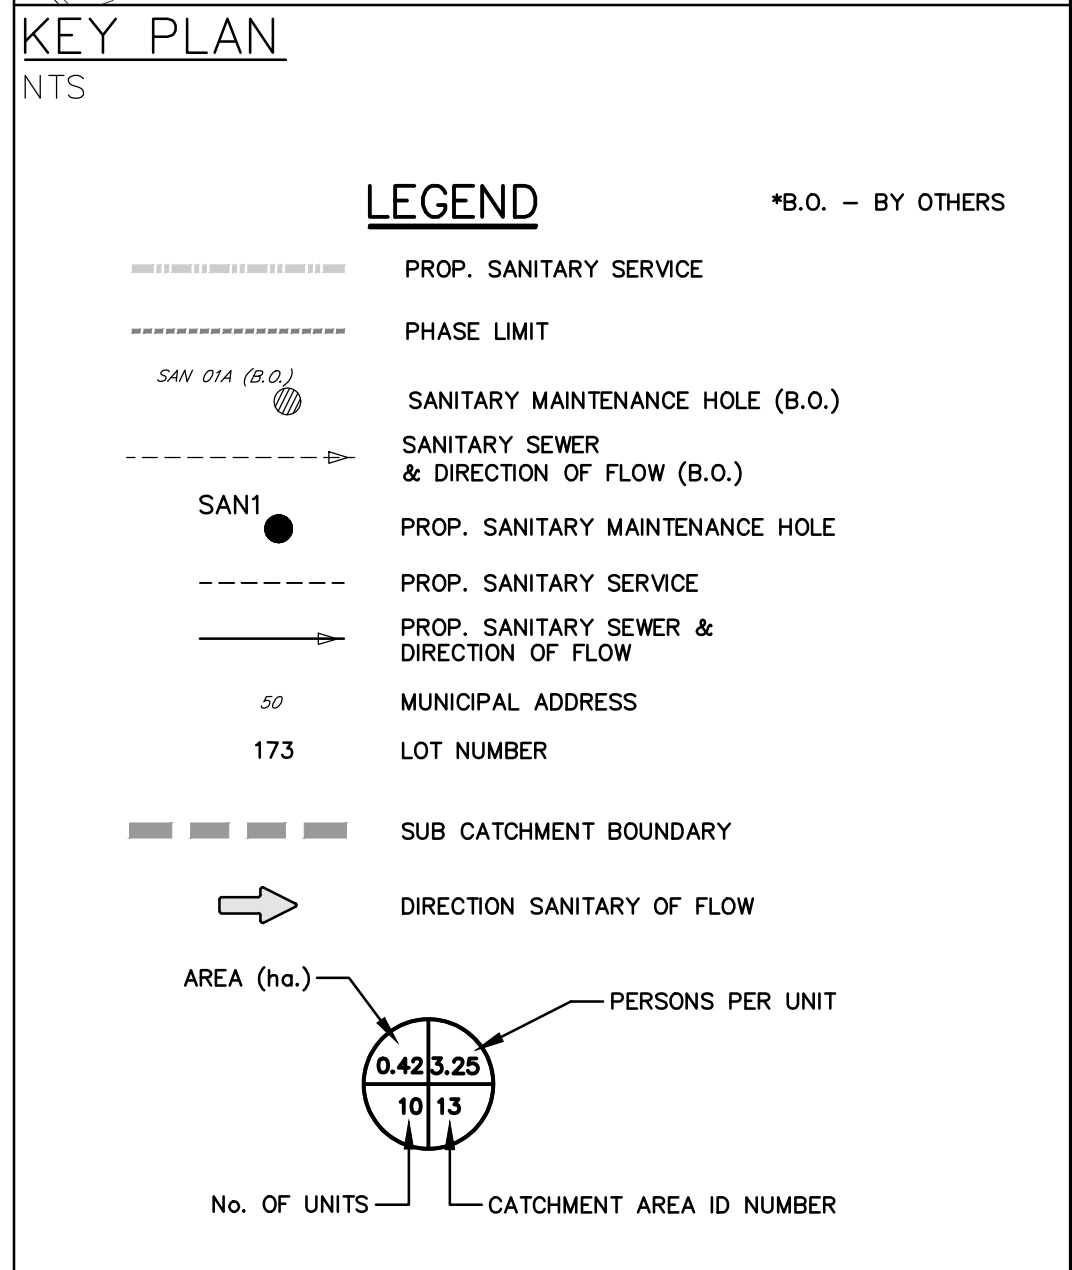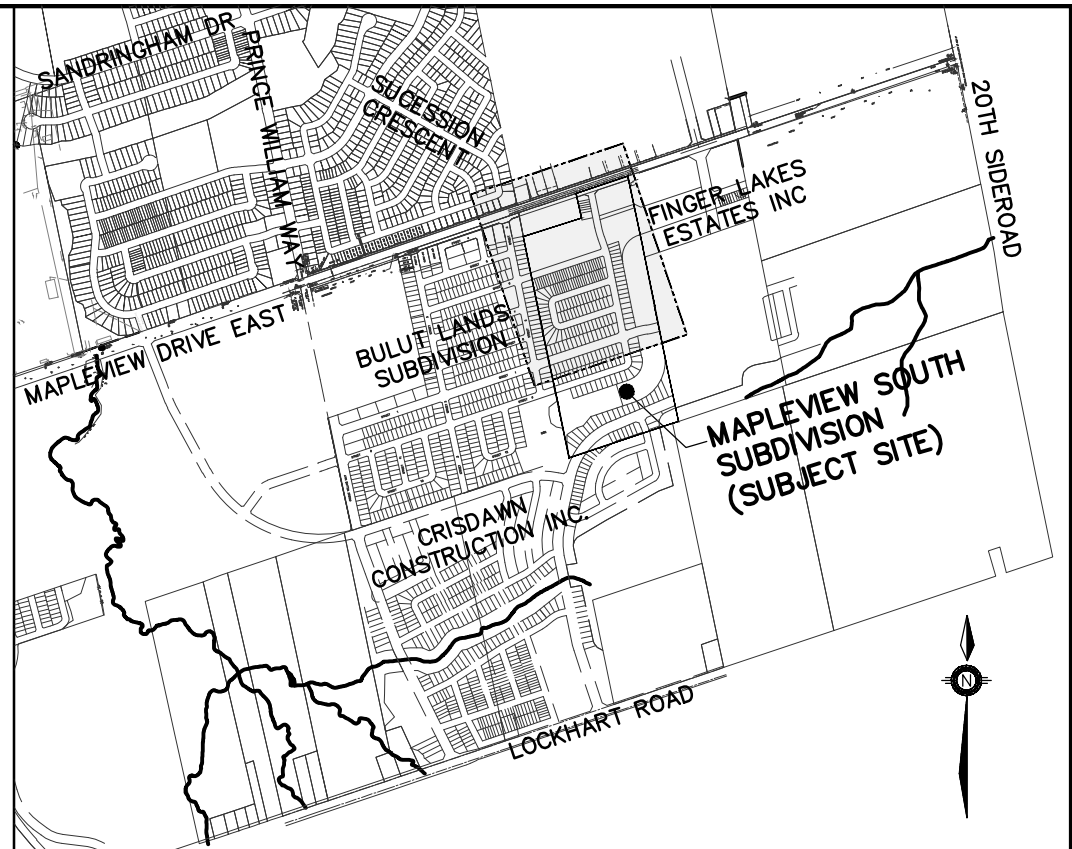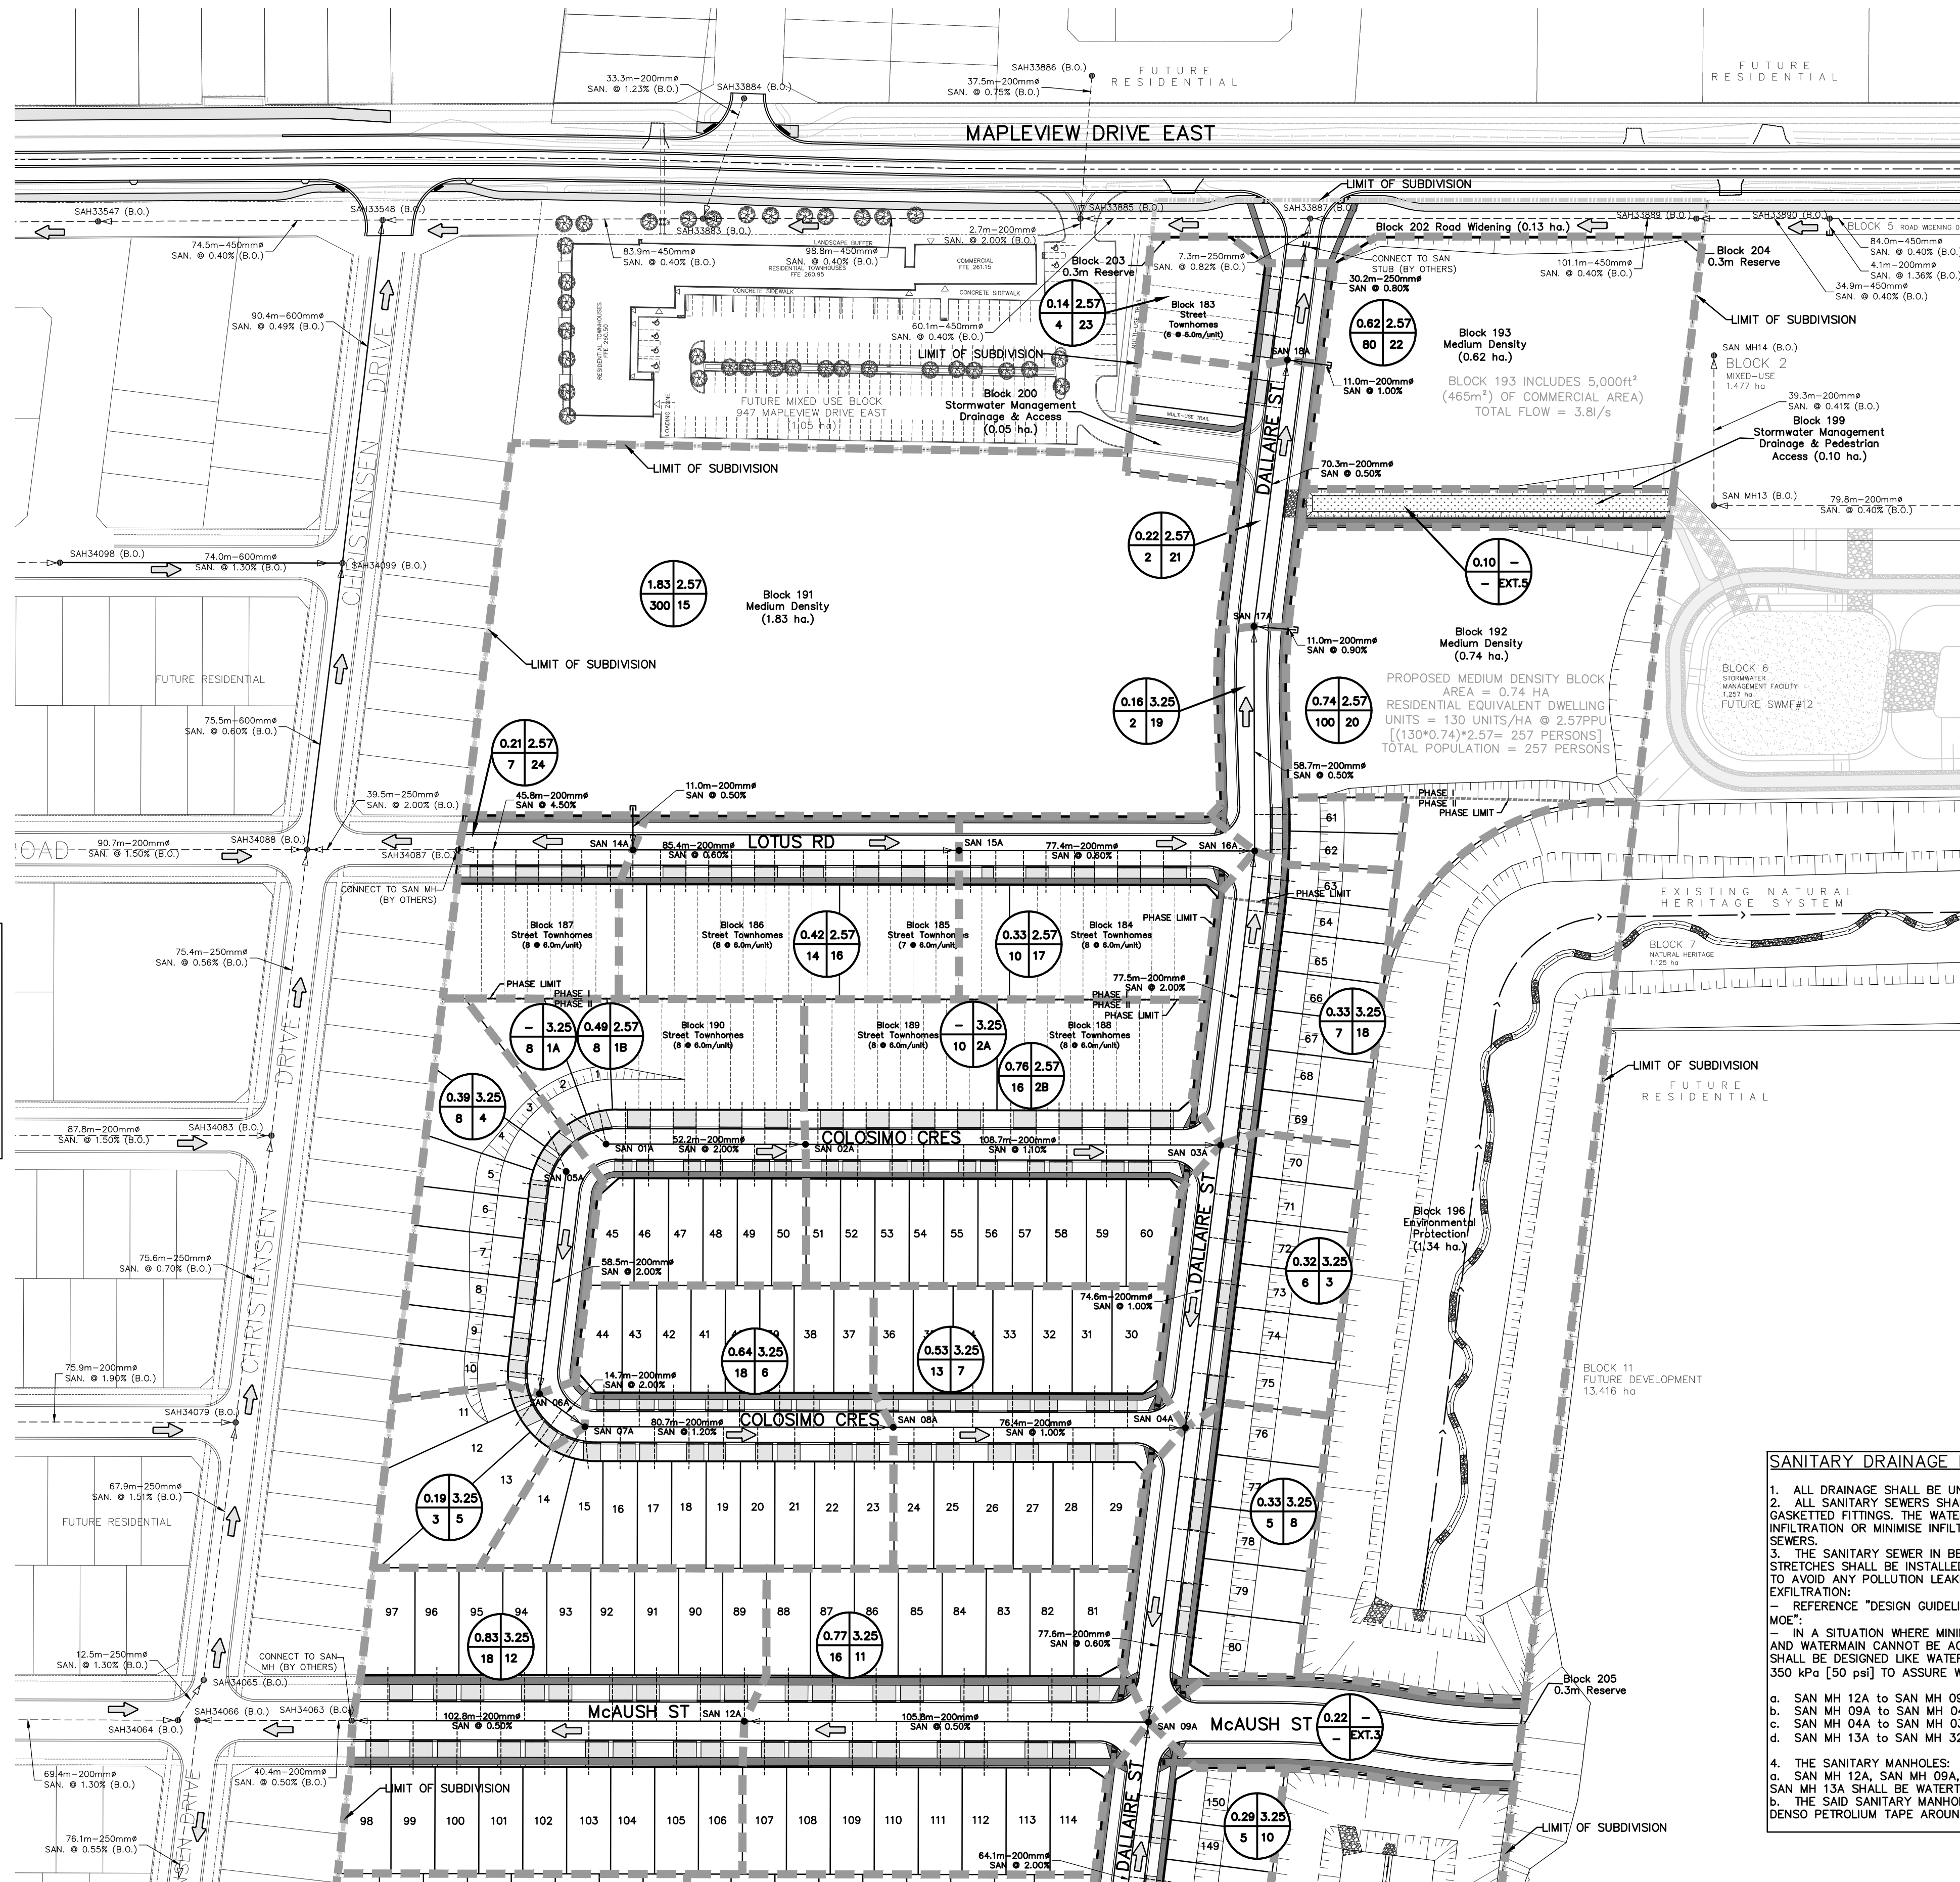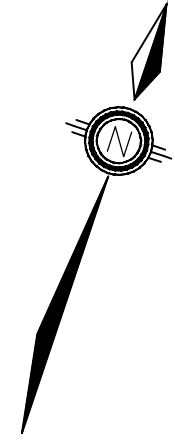

SANITARY DRAINAGE NOTES

- ALL DRAINAGE SHALL BE UNDERTAKEN AS GRAVITY FLOW.
- ALL SANITARY SEWERS SHALL HAVE WATERTIGHT JOINTS AND GASKETTED FITTINGS. THE WATERTIGHT JOINTS WILL PREVENT INFILTRATION OR MINIMISE INFILTRATION WITHIN SANITARY SEWERS.
- THE SANITARY SEWER IN BETWEEN THE FOLLOWING STRETCHES SHALL BE INSTALLED AS LIKE PRESSURE WATERMAIN TO AVOID ANY POLLUTION LEAKING IN THE NEIGHBORHOOD OF EXFILTRATION:
 - REFERENCE "DESIGN GUIDELINES FOR SEWAGE WORKS, 2008, M.O.E."
 - IN A SITUATION WHERE MINIMUM SEPARATION AMONG SEWERS AND WATERMAIN CANNOT BE ACHIEVED, THE SANITARY SEWER SHALL BE DESIGNED LIKE WATERMAIN AND PRESSURE TESTED AT 350 kPa [50 psi] TO ASSURE WATERTIGHTNESS.
- THE SANITARY MANHOLES:
 - SAN MH 12A, SAN MH 09A, SAN MH 04A, SAN MH 03A AND SAN MH 13A SHALL BE WATERTIGHT AS WELL PER OPSS-1351.
 - THE SAID SANITARY MANHOLES SHALL BE PROVIDED WITH DENSO PETROLEUM TAPE AROUND ALL JOINTS ON EXTERIOR FACE.

REFERENCES:

- CITY OF BARRIE LATEST MANUALS AND GUIDELINES
- OPSS AND OPSS
- CRYSTAL HOMES SUBDIVISION DEVELOPMENT BY TATHAM ENGINEERING LIMITED
- SANDY GLOVE CREEK REJOURNEMENT BY TATHAM ENGINEERING LIMITED
- BULLY LANDS SUBDIVISION DEVELOPMENT BY SCHAEFFERS CONSULTING ENGINEERING
- DRAFT PLAN OF MAPLEVIEW SOUTH SUBDIVISION BY JONES CONSULTING GROUP LTD.
- MAPLEVIEW DRIVE EAST WIDENING BY R.J. BURNSIDE & ASSOCIATES LIMITED
- OLS PLAN BY RUDY MAN SURVEYING LTD.
- AWAN GROUP RESIDENTIAL DEVELOPMENT BY PEARSON ENGINEERING LTD.
- HEWITTS GATE EAST PHASE 3 BRADLEY HOMES BY JONES CONSULTING GROUP LTD.
- GEOTECHNICAL INVESTIGATION REPORT BY CAMBRIUM INCORPORATION
- HYDROLOGICAL ASSESSMENT BY R.J. BURNSIDE & ASSOCIATES LIMITED
- HEWITTS SECONDARY PLAN AREA SS BY R.J. BURNSIDE & ASSOCIATES LIMITED
- LSRCA LATEST MANUALS AND GUIDELINES

BENCHMARK:

BENCHMARK NO. 03120080055 LOCATED APPROXIMATELY 1.9km EAST OF YONGE STREET, APPROXIMATELY 6m NORTH OF CENTERLINE OF MAPLEVIEW DRIVE EAST AND 35m WEST OF CITY BOUNDARY LINE. N4912122.851 E611241.154

BENCHMARK NO. 03120110020 LOCATED ON MAPLEVIEW DRIVE EAST ON THE SOUTH SIDE OF THE BOULEVARD, APPROXIMATELY 70m WEST OF THE MAPLEVIEW DRIVE EAST AND 20TH SIDE ROAD INTERSECTION. N4912284.547 E611717.298

BENCHMARK NO. 03120080008 LOCATED ON THE NORTH SIDE OF MAPLEVIEW DRIVE EAST (12TH CONCESSION ROAD), APPROXIMATELY 0.8km EAST OF YONGE STREET (HWY #17) AND APPROXIMATELY 10.0m NORTH OF MAPLEVIEW DRIVE EAST CENTERLINE. N4911763.816 E610187.698

BENCHMARK NO. 03120080054 LOCATED ON THE SOUTH LIMIT OF MAPLEVIEW DRIVE WEST APPROXIMATELY 10m EAST OF HURON ROAD. N4910578.122 E607601.052

NO.	REVISIONS	DATE	INITIAL
3.	DETAILED DESIGN SUBMISSION	JUN 2023	RC
2.	FSR SUBMISSION - UPDATED	JUN 2022	MF
1.	FSR SUBMISSION FOR DRAFT PLAN	JUN 2021	DR



Barrie

70 COLLIER STREET
BARRIE, ONTARIO, L4M 4T5
TEL: (705) 726-4242
EMAIL: SERVICE.BARRIE@BARRIE.CA

Lake Simcoe Region
conservation authority

120 BAYVIEW PARKWAY
NEWMARKET, ONTARIO, L3Y 3W3
TEL: (905) 895-1281
TOLL FREE: 1-800-465-0437

MAPLEVIEW SOUTH (INNISFIL) LTD
953 MAPLEVIEW DRIVE EAST
CITY OF BARRIE

**SANITARY DRAINAGE
AREA PLAN**




JONES
CONSULTING GROUP LTD.
PLANNERS & ENGINEERS

DESIGN VBS
DRAWN VBS
CHECKED RC/DR

229 Mapleview Dr. E. Unit 1
Barrie, ON L4N 0W6
P. 705.734.2538
F. 705.734.1056

SCALE: 1:1000
PROJECT
REI-17055

DATE FEB 2023
DWG. NO
SAN-1

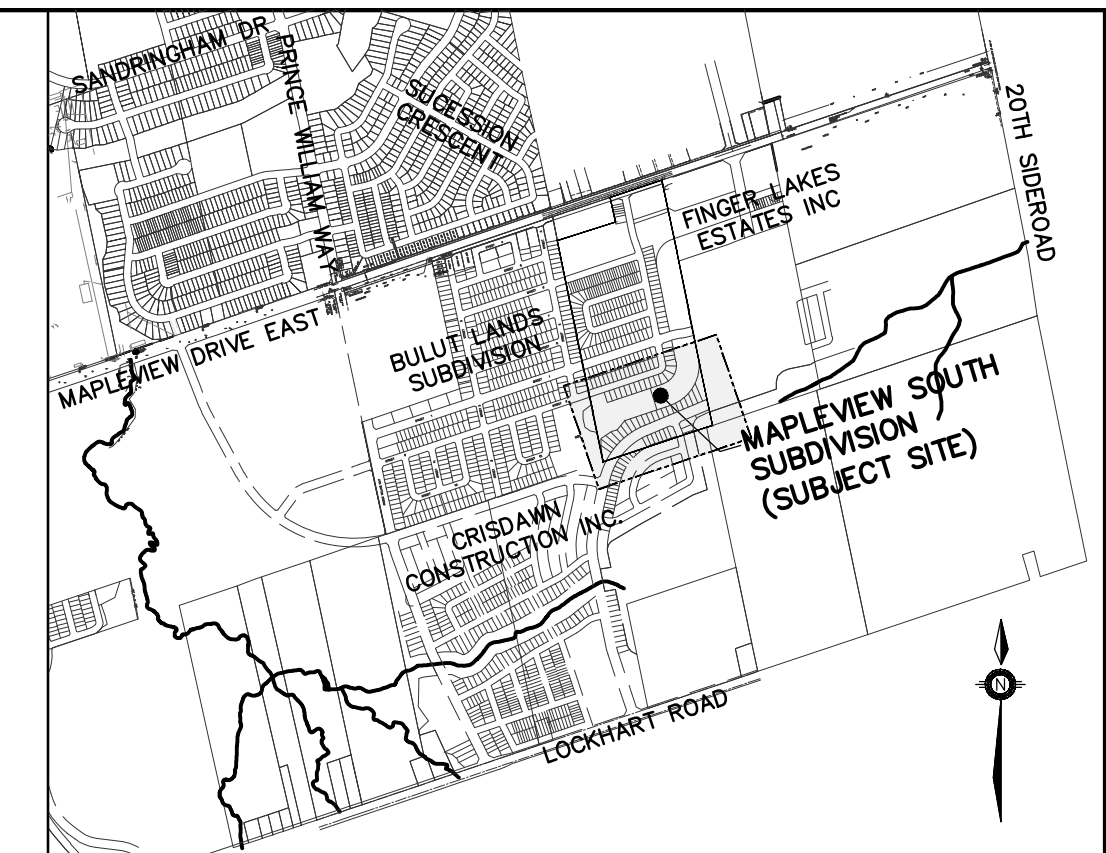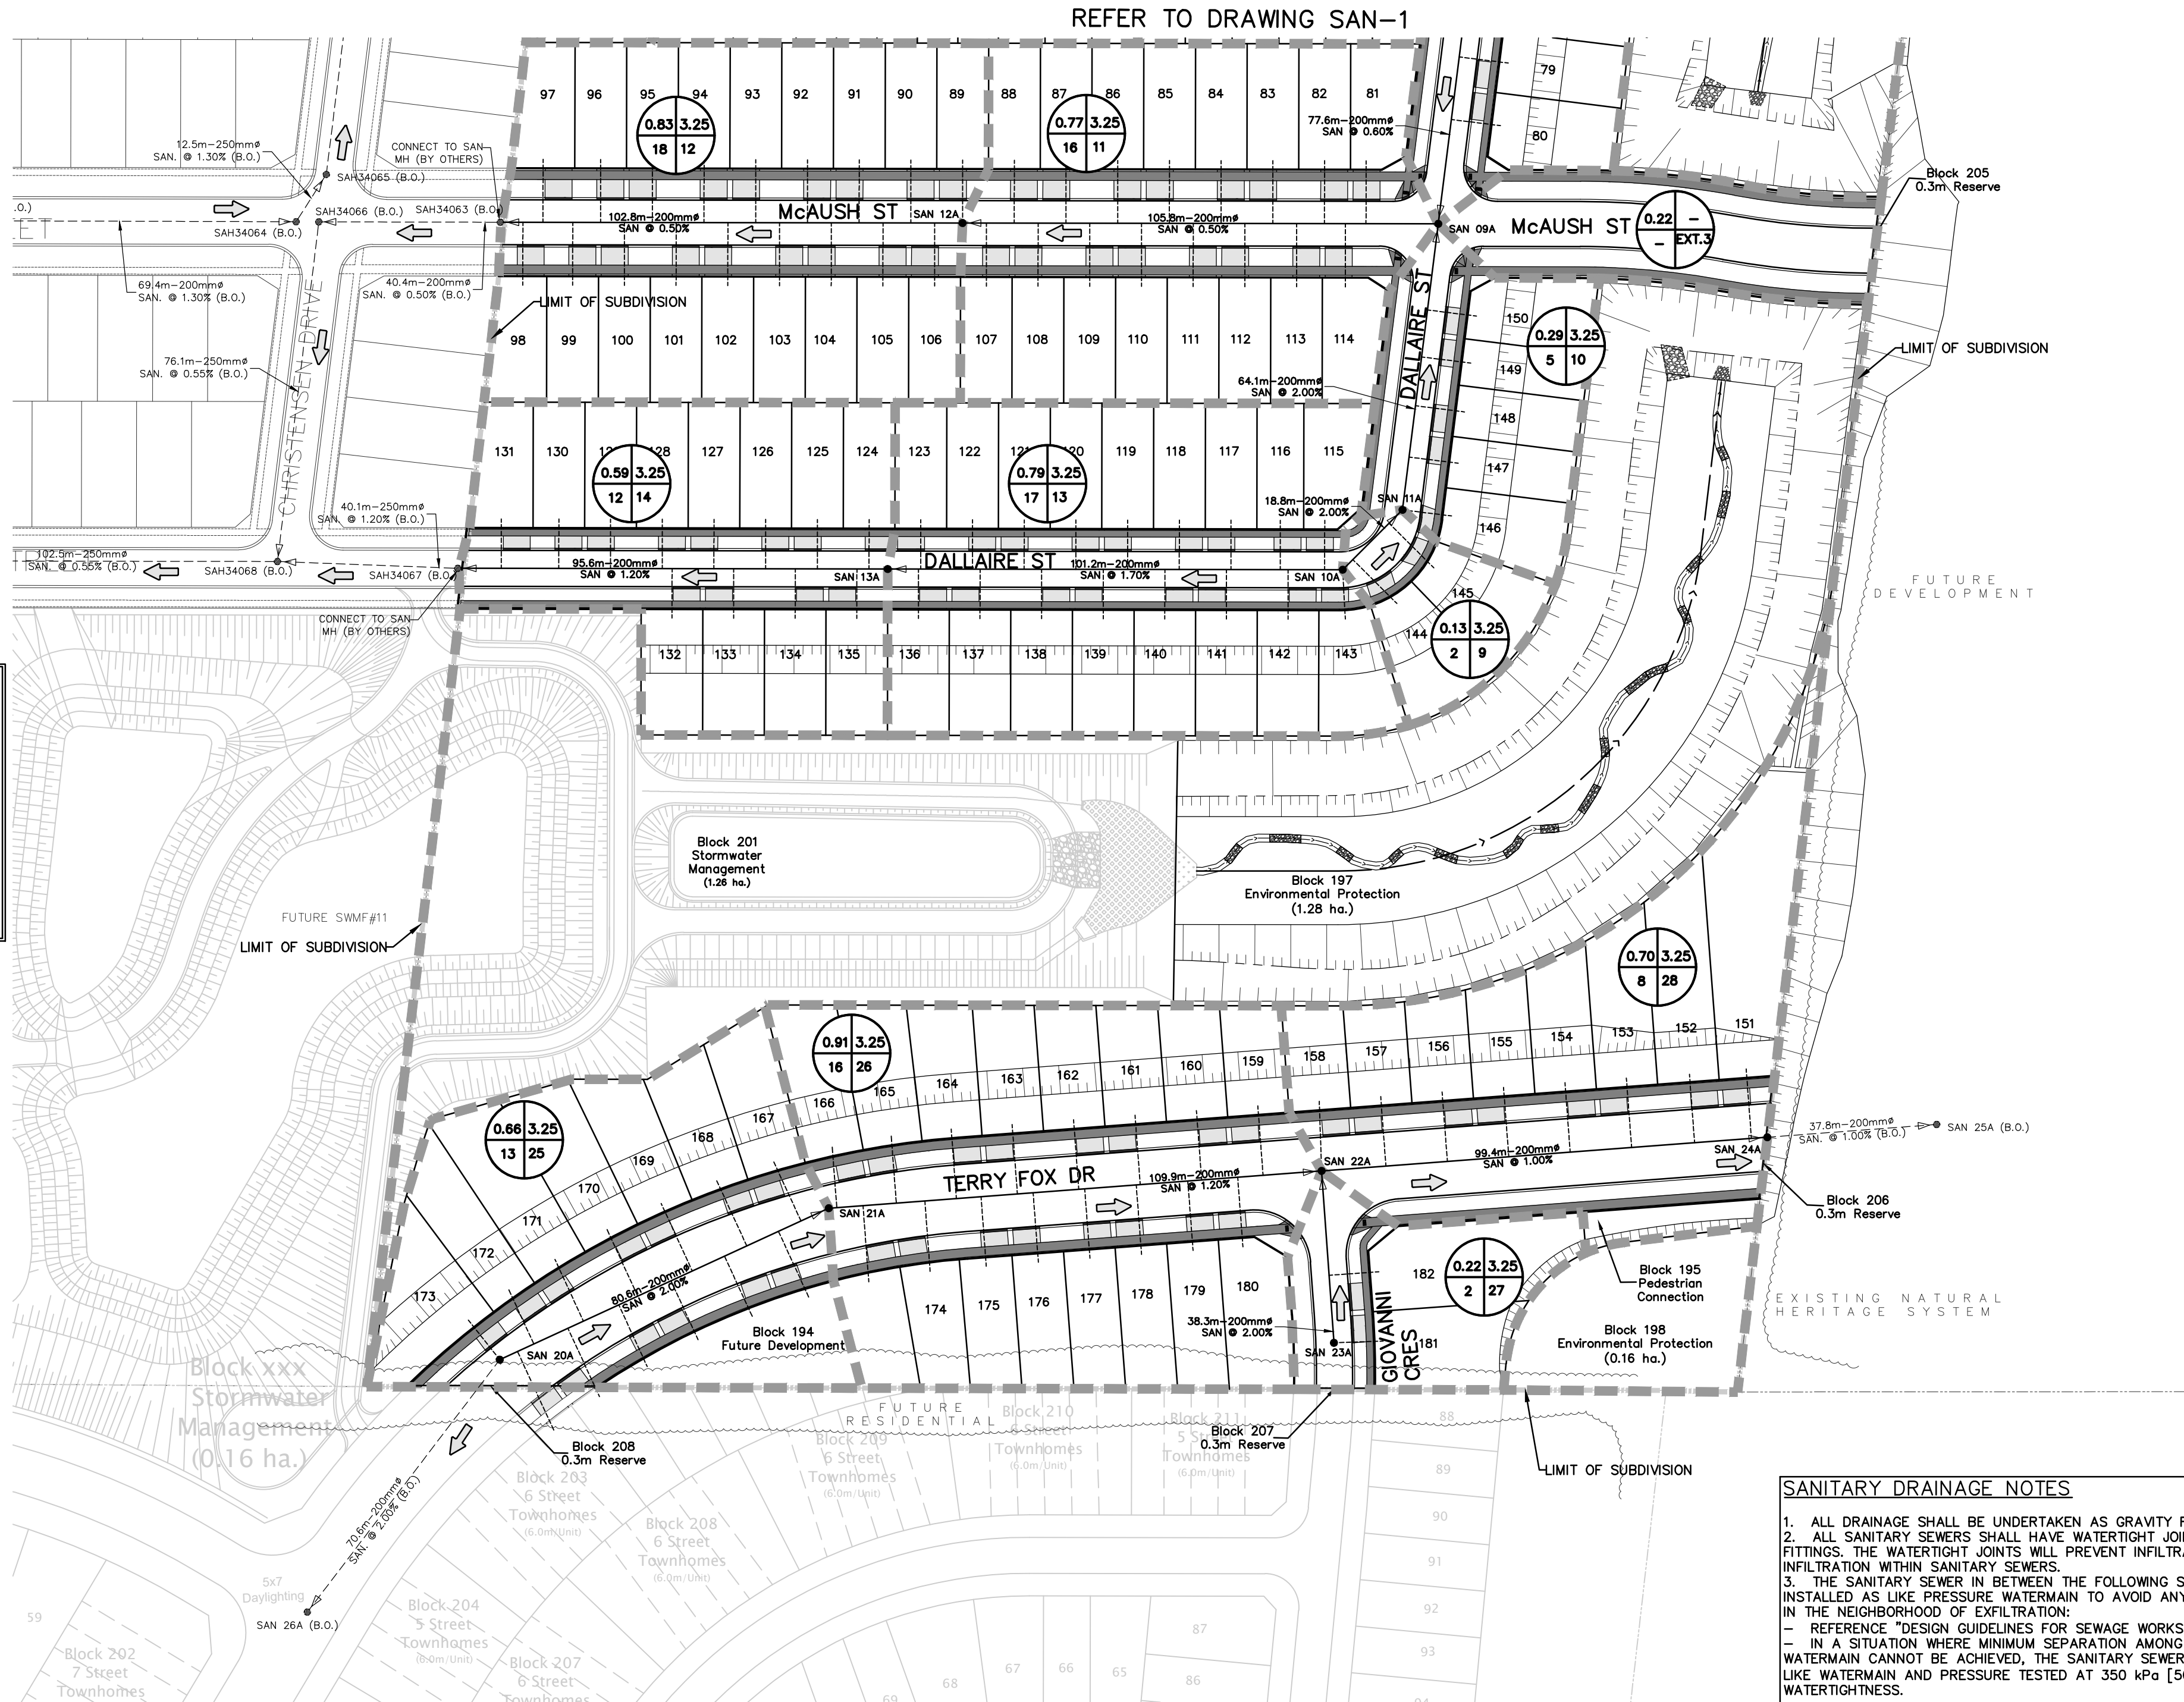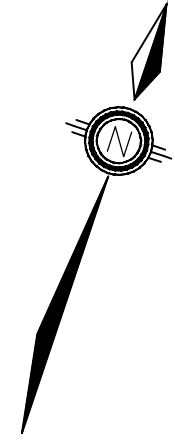

KEY PLAN
NTS

LEGEND *B.O. - BY OTHERS

- PROP. SANITARY SERVICE
- PHASE LIMIT
- SANITARY MAINTENANCE HOLE (B.O.)
- SANITARY SEWER & DIRECTION OF FLOW (B.O.)
- PROP. SANITARY MAINTENANCE HOLE
- PROP. SANITARY SERVICE
- PROP. SANITARY SEWER & DIRECTION OF FLOW
- MUNICIPAL ADDRESS
- LOT NUMBER
- SUB CATCHMENT BOUNDARY
- DIRECTION SANITARY OF FLOW
- AREA (ha.)
- PERSONS PER UNIT
- No. of UNITS
- CATCHMENT AREA ID NUMBER

SANITARY DRAINAGE NOTES

1. ALL DRAINAGE SHALL BE UNDERTAKEN AS GRAVITY FLOW.
2. ALL SANITARY SEWERS SHALL HAVE WATERTIGHT JOINTS AND GASKETTED FITTINGS. THE WATERTIGHT JOINTS WILL PREVENT INFILTRATION OR MINIMISE INFILTRATION WITHIN SANITARY SEWERS.
3. THE SANITARY SEWER IN BETWEEN THE FOLLOWING STRETCHES SHALL BE INSTALLED AS LIKE PRESSURE WATERMAIN TO AVOID ANY POLLUTION LEAKING IN THE NEIGHBORHOOD OF EXFILTRATION:
 - REFERENCE "DESIGN GUIDELINES FOR SEWAGE WORKS, 2008, MOE".
 - IN A SITUATION WHERE MINIMUM SEPARATION AMONG SEWERS AND WATERMAIN CANNOT BE ACHIEVED, THE SANITARY SEWER SHALL BE DESIGNED LIKE WATERMAIN AND PRESSURE TESTED AT 350 kPa [50 psi] TO ASSURE WATERTIGHTNESS.
4. THE SANITARY MANHOLES:
 - a. SAN MH 12A TO SAN MH 09A OVER McAUSH STREET
 - b. SAN MH 09A TO SAN MH 04A OVER DALLAIRE STREET
 - c. SAN MH 04A TO SAN MH 03A OVER DALLAIRE STREET
 - d. SAN MH 13A TO SAN MH 32A [B.O.] OVER DALLAIRE STREET

G:\Veg-3D\VEH-17055-Production\DWG\REI-17055-SANITARY DRAINAGE.dwg Layout: SAN-2 Plotted Jun 14, 2023 @ 4:38pm by cagapron The Jones Consulting Group Ltd.

REFERENCES:

1. CITY OF BARRIE LATEST MANUALS AND GUIDELINES
2. OPSS AND OPSS
3. CRYSTAL HOMES SUBDIVISION DEVELOPMENT BY TATHAM ENGINEERING LIMITED
4. SANDY GLOVE CREST REJOURNMENT BY TATHAM ENGINEERING LIMITED
5. BULLY LANDS SUBDIVISION DEVELOPMENT BY SCHAEFFERS CONSULTING ENGINEERING
6. DRAFT PLAN OF MAPLEVIEW SOUTH SUBDIVISION BY JONES CONSULTING GROUP LTD.
7. MAPLEVIEW DRIVE EAST WIDENING BY R.J. BURNSIDE & ASSOCIATES LIMITED
8. OLS PLAN BY RUDY MAN SURVEYING LTD.
9. ARAW GROUP RESIDENTIAL DEVELOPMENT BY PEARSON ENGINEERING LTD.
10. HEWITTS GATE EAST PHASE 3 BRADLEY HOMES BY JONES CONSULTING GROUP LTD.
11. GEOTECHNICAL INVESTIGATION REPORT BY CAMBRIUM INCORPORATION
12. HYDROGEOLOGICAL ASSESSMENT BY R.J. BURNSIDE & ASSOCIATES LIMITED
13. HEWITTS SECONDARY PLAN AREA SS BY R.J. BURNSIDE & ASSOCIATES LIMITED
14. LSRCIA LATEST MANUALS AND GUIDELINES

BENCHMARK:

BENCHMARK NO. 03120080055 LOCATED APPROXIMATELY 1.9km EAST OF YONGE STREET, APPROXIMATELY 6m NORTH OF CENTERLINE OF MAPLEVIEW DRIVE EAST AND 35m WEST OF CITY BOUNDARY LINE. N4912122.851 E611241.154

BENCHMARK NO. 03120110020 LOCATED ON MAPLEVIEW DRIVE EAST ON THE SOUTH SIDE OF THE BOULEVARD, APPROXIMATELY 700m WEST OF THE MAPLEVIEW DRIVE EAST AND 20TH SIDE ROAD INTERSECTION. N4812284.547 E611717.298

BENCHMARK NO. 03120080008 LOCATED ON THE NORTH SIDE OF MAPLEVIEW DRIVE EAST (12TH CONCESSION ROAD), APPROXIMATELY 0.8km EAST OF YONGE STREET (HWY #1) AND APPROXIMATELY 10.0m NORTH OF MAPLEVIEW DRIVE EAST CENTERLINE. N4911763.816 E610187.698

BENCHMARK NO. 03120080054 LOCATED ON THE SOUTH LIMIT OF MAPLEVIEW DRIVE WEST APPROXIMATELY 10m EAST OF HURONTARIO ROAD. N4910578.122 E607601.062 ELEV 248.996

3.	DETAILED DESIGN SUBMISSION	JUN 2023	RC
2.	FSR SUBMISSION - UPDATED	JUN 2022	MF
1.	FSR SUBMISSION FOR DRAFT PLAN	JUN 2021	DR
NO.	REVISIONS	DATE	INITIAL

Barrie

70 COLLIER STREET
BARRIE, ONTARIO, L4M 4T5
TEL: (705)726-4242
EMAIL: SERVICE.BARRIE@BARRIE.CA

Lake Simcoe Region
conservation authority

120 BAYVIEW PARKWAY
NEWMARKET, ONTARIO, L3Y 3W3
TEL: (905)895-1281
TOLL FREE: 1-800-465-0437

MAPLEVIEW SOUTH (INNISFIL) LTD
953 MAPLEVIEW DRIVE EAST
CITY OF BARRIE

**SANITARY DRAINAGE
AREA PLAN**

JONES CONSULTING GROUP LTD.
PLANNERS & ENGINEERS

229 Maplevue Dr. E. Unit 1
Barrie, ON L4N 0W5
P. 705.734.2538
F. 705.734.1056

DESIGN	VBS	SCALE: 1:1000	DATE	FEB 2023
DRAWN	VBS	PROJECT	DWG. NO	
CHECKED	RC/DR	REI-17055	SAN-2	