Figure 9: Traffic Signage and Pavement Marking Plan

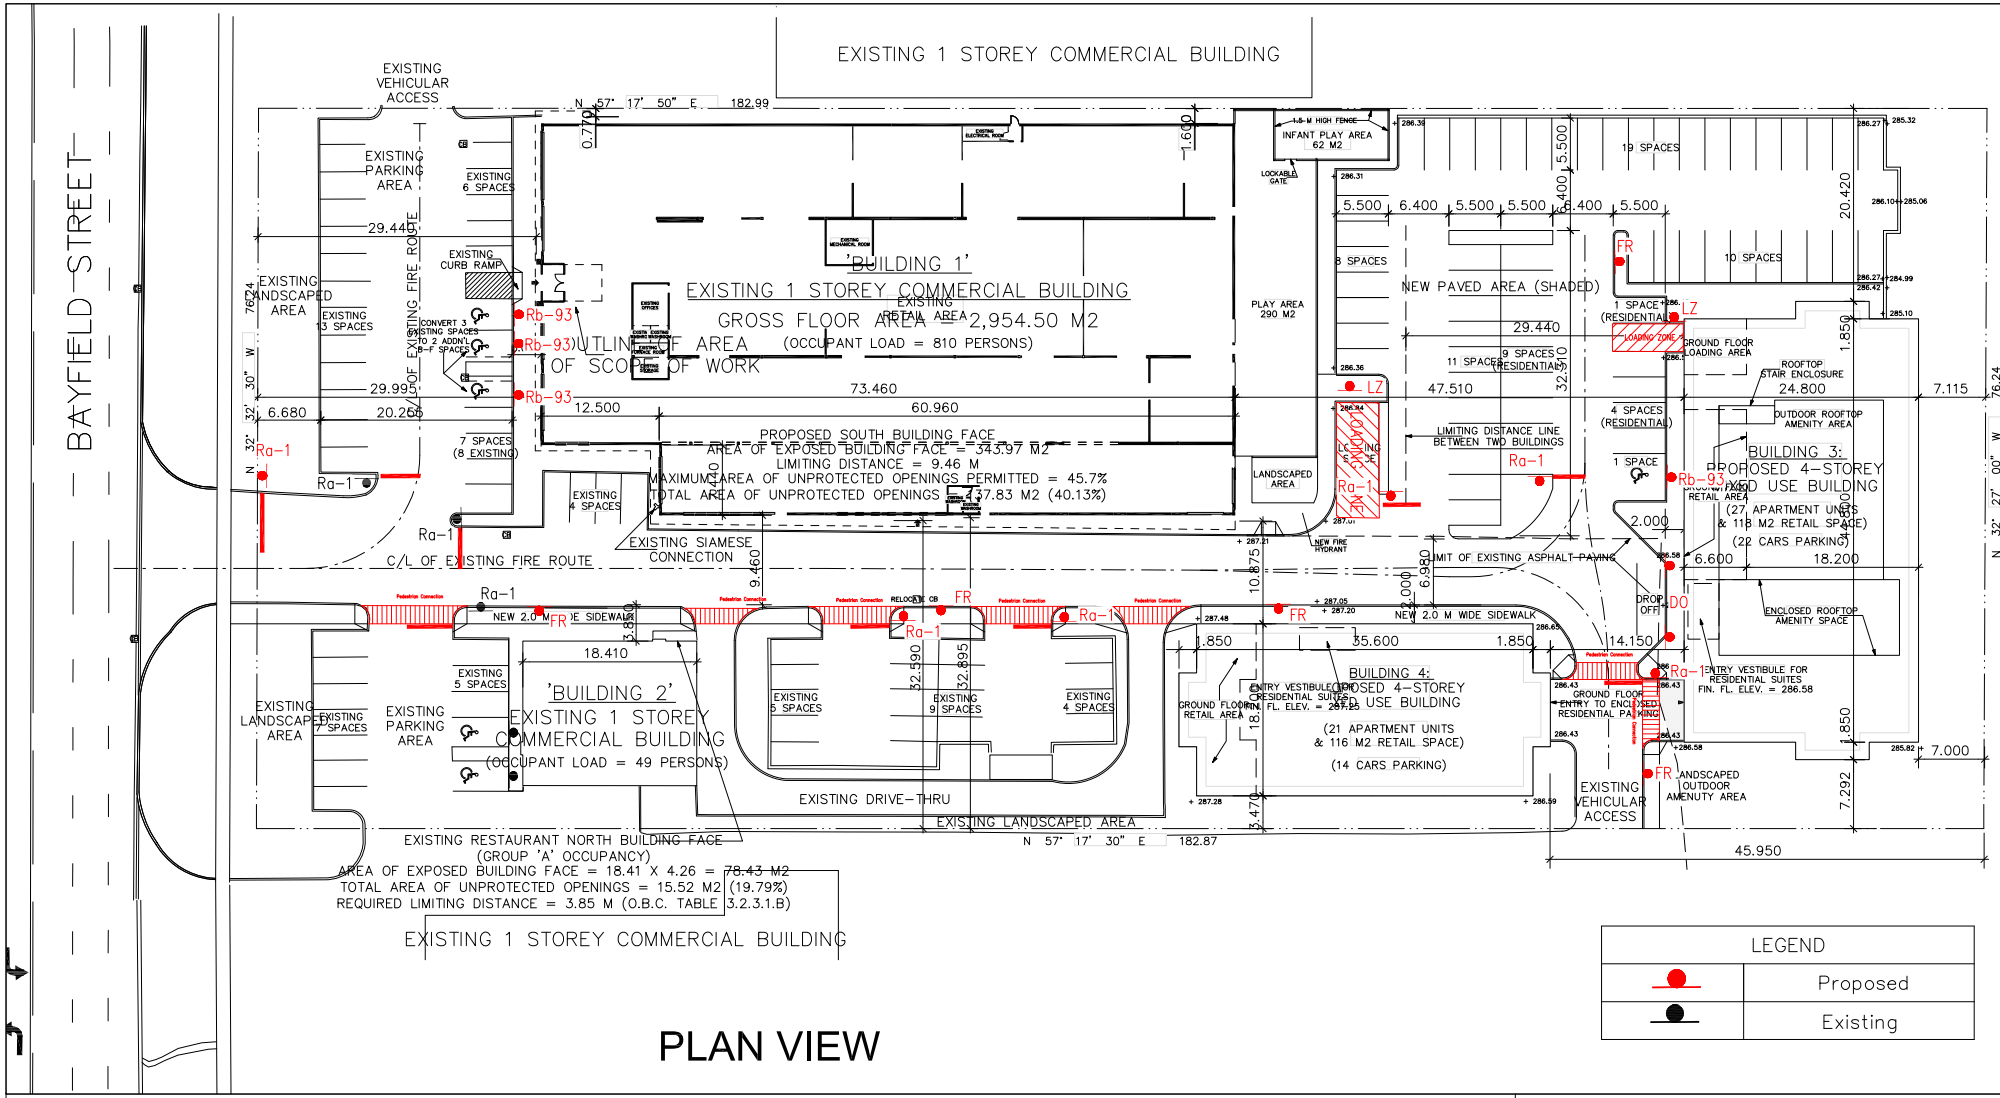

PLAN VIEW

General Notes:

1. Traffic signs placed as close to the edge of the sidewalk or the back of the curb as possible.
2. New signs should be installed on the proposed utility/street light poles whenever possible in order to minimize the number of new u-channel.
3. All signage should be installed in accordance to the Ontario Traffic Manuals (Book 5, Regulatory Signs)
4. Site Plan by: kima., dated January, 2023
5. All units are in metres.

SIGN LEGEND

SIGN TYPE	DESCRIPTION	QUANTITY
Ra-1	STOP SIGN	6
FR	FIRE ROUTE SIGN	5
Rb-93	DISABLED PARKING PERMIT SIGN	4
LZ	LOADING ZONE SIGN (NO PARKING)	2
DO	PICK-UP/DROP OFF ONLY SIGN	1

PAVEMENT MARKINGS AND SYMBOLS

	STOP BAR 0.30m THICK, WHITE LINE
	TRAFFIC SIGN
	PARKING SPACE PAVEMENT MARKING 0.1m THICK, WHITE LINE

REVIEWED

Date:

APPROVED

Date:

REVISIONS

DESCRIPTION	DATE	BY	APPROVED
Issued for SPA - 1st Submission	**20230313**		

535 BAYFIELD STREET
CITY of BARRIE, ONTARIO

TRAFFIC SIGNAGE & PAVEMENT MARKING PLAN

LICENSED PROFESSIONAL ENGINEER
March, 2023
A. SEEGOBIN
100120450
PROVINCE OF ONTARIO

DATE: March 13, 2023

TRANS-PLAN
transportation engineering
67 Mowat Avenue
Toronto, Ontario, M6K 3E3
tel: (647) 931-7383
website: www.trans-plan.com

DATE : March 13, 2023

DRAWN BY : A.K.

DESIGNED BY : A.K.

CHECKED BY : A.S.

SCALE : 1:1000

PROJECT No.

DRAWING No. 1