WEST ELEVATION BLGD. S2 1:150

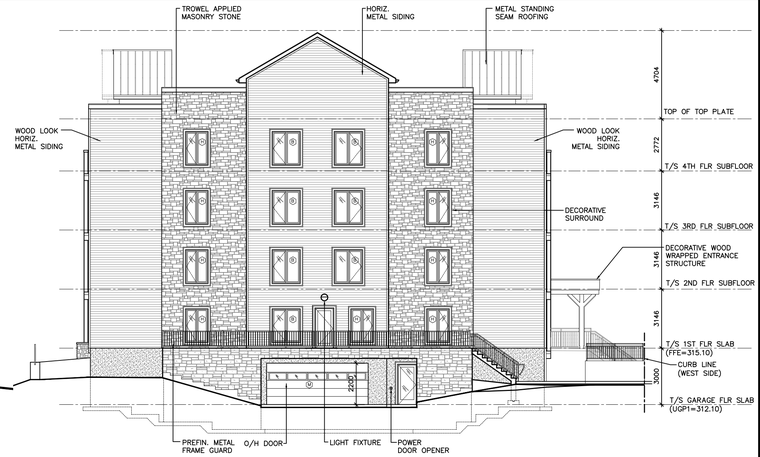

SOUTH ELEVATION BLGD. S2 1:150

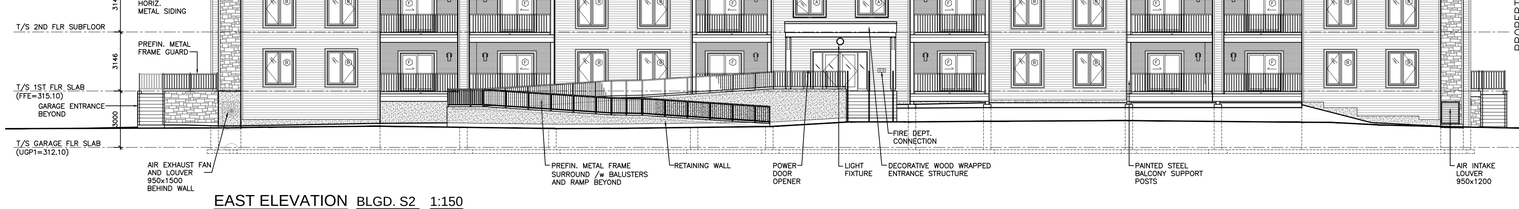

EAST ELEVATION BLGD. S2 1:150

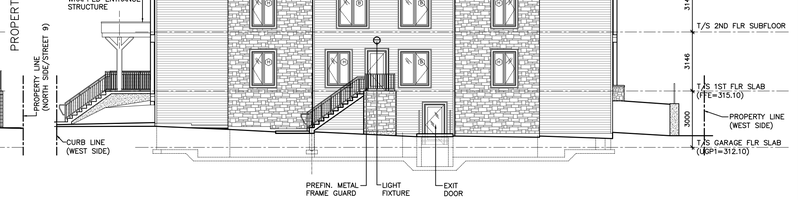

NORTH (STREET '9') ELEVATION BLGD. S2 1:150

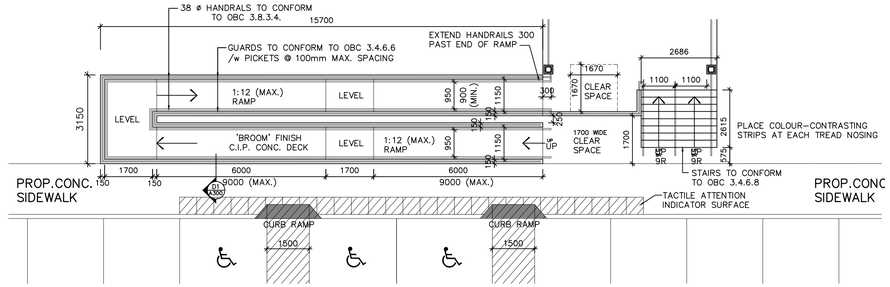

ENTRANCE RAMP PLAN PLACE COLOUR-CONTRASTING STRIPS AT TOP AND BOTTOM OF EACH RAMP PORTION
1:100

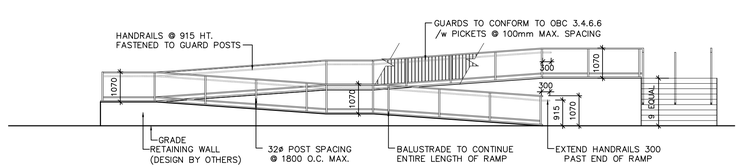

ENTRANCE RAMP ELEVATION
1:100

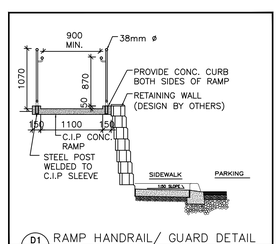

D1 / A300 RAMP HANDRAIL/ GUARD DETAIL SCALE 1:50

ISM ARCHITECTS INC.
97 Toronto Street
Barrie, ON L4N 1V1
T: 705.726.2342
E: ian@ismarchitects.ca

No.	ISSUE/ REVISION	DATE
1.	ISSUE FOR SPC	SEP 14/17
2.	ISSUE FOR SPC	OCT 13/17
3.	ISSUE FOR PLANS APPROVAL	JAN 15/18
2.	ISSUED FOR FINAL SPC	APR 18/18

STAMP
ONTARIO ASSOCIATION OF ARCHITECTS
IAN S. MALCOLM
LICENCE
2853

Do not scale drawings.
The Contractor shall check and verify all dimensions and report any discrepancies to the Architect before proceeding with the work.
A Detail No.
B Sheet No. where detailed.

ORIENTATION

CLIENT
PRATT HOMES BARRIE
301 KING ST.
BARRIE ON
L4N 6B5
tel: 705.792.3883

PROJECT
BEAR CREEK CONDO
851 ESSA ROAD
BARRIE, ONTARIO

PROJECT INFORMATION

PROJECT No.:	173955
DRAWN BY:	SP
CHECKED BY:	ISM
DATE:	04.13.2018
SCALE:	AS NOTED

DRAWING
BLDG. S2
ELEVATIONS
BARRIER-FREE
RAMP

DRAWING No.
A300

173955 BEAR CREEK S2 FP4