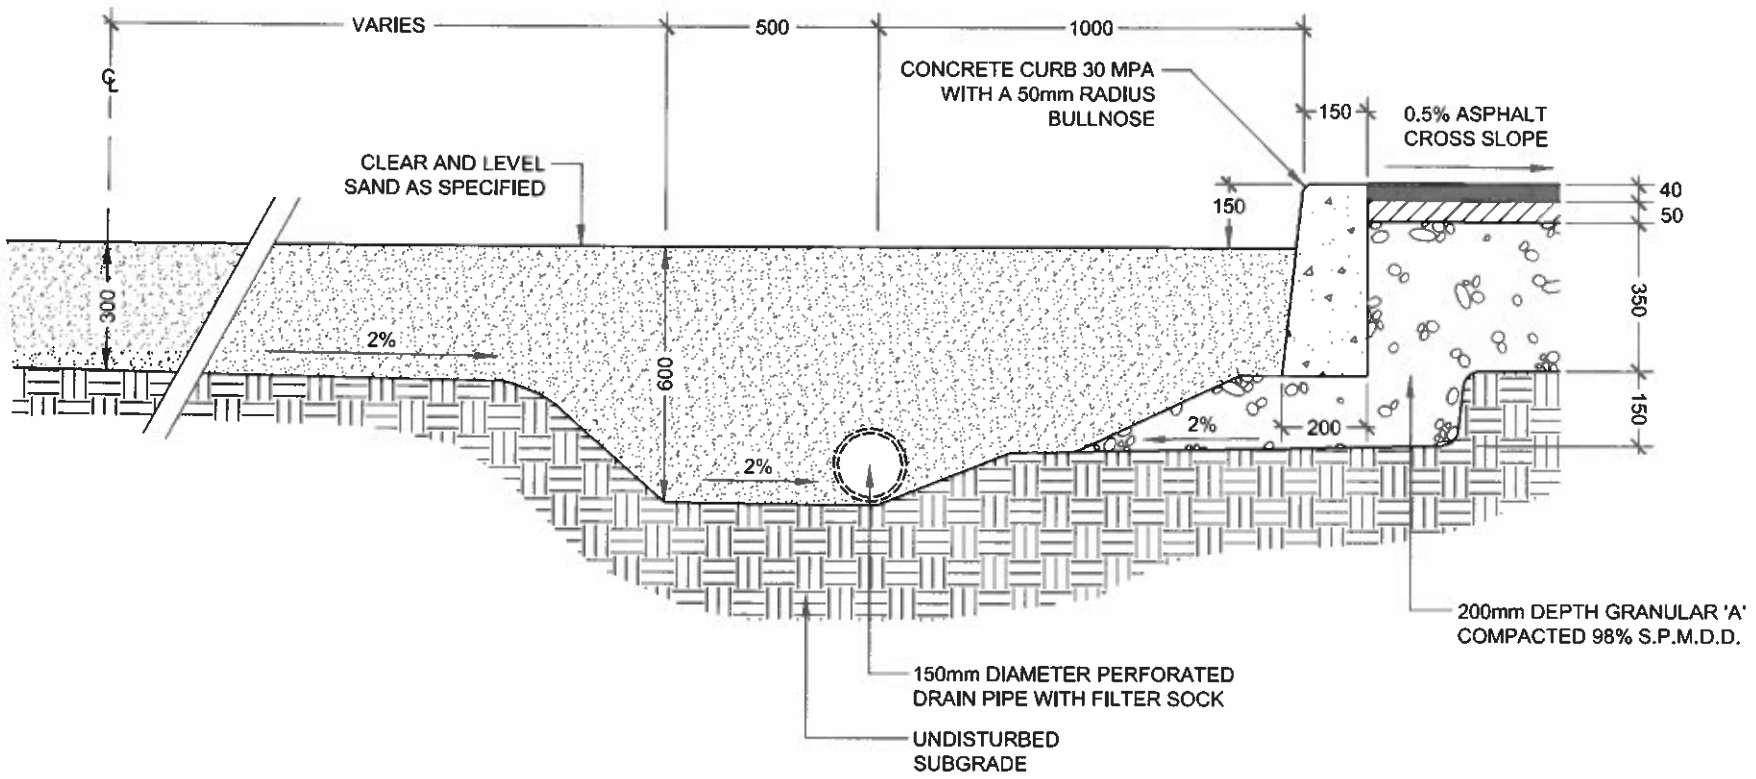

1. REFER TO BSD-1270 FOR LAYOUT AND RADIUS DIMENSIONS FROM CENTRE LINE TO FACE OF CURB.
2. SEE RELATED PLAN(S) FOR SOLID DRAIN PIPE WITH A LEAD MINIMUM 150mm DIAMETER AND A MINIMUM 1% FALL TO CATCH BASIN / SWALE.
3. CURB CONTROL JOINTS 8000mm O.C.
4. SLOPE SUB-GRADE RADIALLY FROM CENTRE LINE.
5. ALL DIMENSIONS ARE IN MILLIMETRES.

The City of BARRIE
STANDARD DETAIL

TYPICAL PLAY AREA CURB AND DRAINAGE DETAIL

REV No.	DATE: JUNE 2015
1	SCALE: N.T.S.

BSD-1271
FORMERLY BSD-36

APPROVED
DATE June 11/15
DIRECTOR OF ENGINEERING