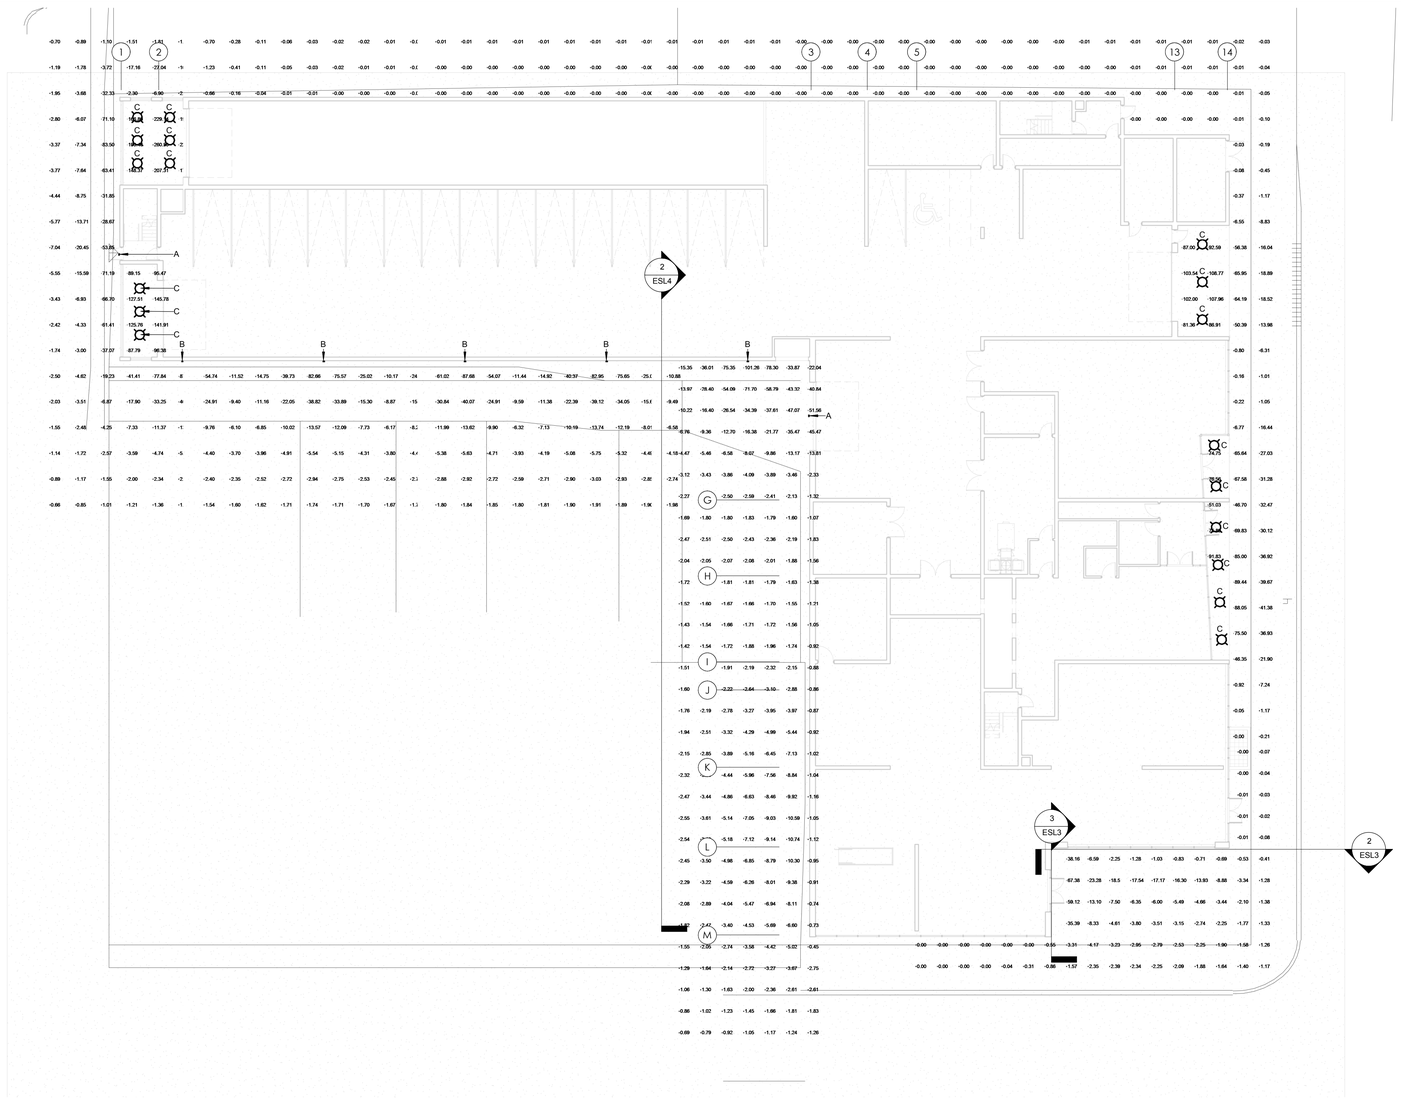

1 / ESL2 **Ground Floor Photometrics**
1 : 200

PROJECT NORTH

The contractor shall verify all dimensions and report all errors and discrepancies to the Consultant before commencement of the work. the drawings show general arrangement of services, follow as closely as actual building construction will permit. Obtain approval for relocation of service from Consultant before commencement of the work. The drawings do not indicate all offsets fitting and accessories which may be required. Provide the same to meet the required conditions. Drawings and specifications, etc., prepared and issued by the consultant are the property of the consultant and must be returned at the completion of the project. These documents are not to be duplicated or copied without the consent of the Consultant.
Do not scale this drawing.

2017 DEI & Associates Inc.

NO.	REVISIONS	DATE

DEI & ASSOCIATES INC.
BUILDING SERVICE CONSULTING ENGINEERS
40 Durward Place, Waterloo, ON N2L 4E4
Phone: 519-725-3555 Fax: 519-725-2515
Email: dei@deiassociates.ca Website: deiassociates.ca
Project Number: 17072

LICENSED PROFESSIONAL ENGINEER
J.J. JACKSON
DEC 15, 2017
PROVINCE OF ONTARIO

RE-ISSUED FOR SITE PLAN APPLICATION	2017.12.15
SITE PLAN APPLICATION	2017.08.17
CHRONOLOGY	DATE

aba architects inc.
5-564 Weber St. N. Waterloo ON Tel 519 884 2711 www.abarchitect.ca

CLIENT

PROJECT NAME
FIVE POINTS CONDO
30 BAYFIELD STREET, BARRIE, ONTARIO

DRAWING TITLE
GROUND FLOOR PHOTOMETRICS

SCALE
1 : 200

SHEET SIZE
24X36

PROJECT NUMBER
0001

DRAWING NUMBER
ESL2

15/12/2017 10:27:16 AM C:\Users\rdemoliter\Documents\17072 - Five Points Elec Revit Model_rdemoliter.rvt