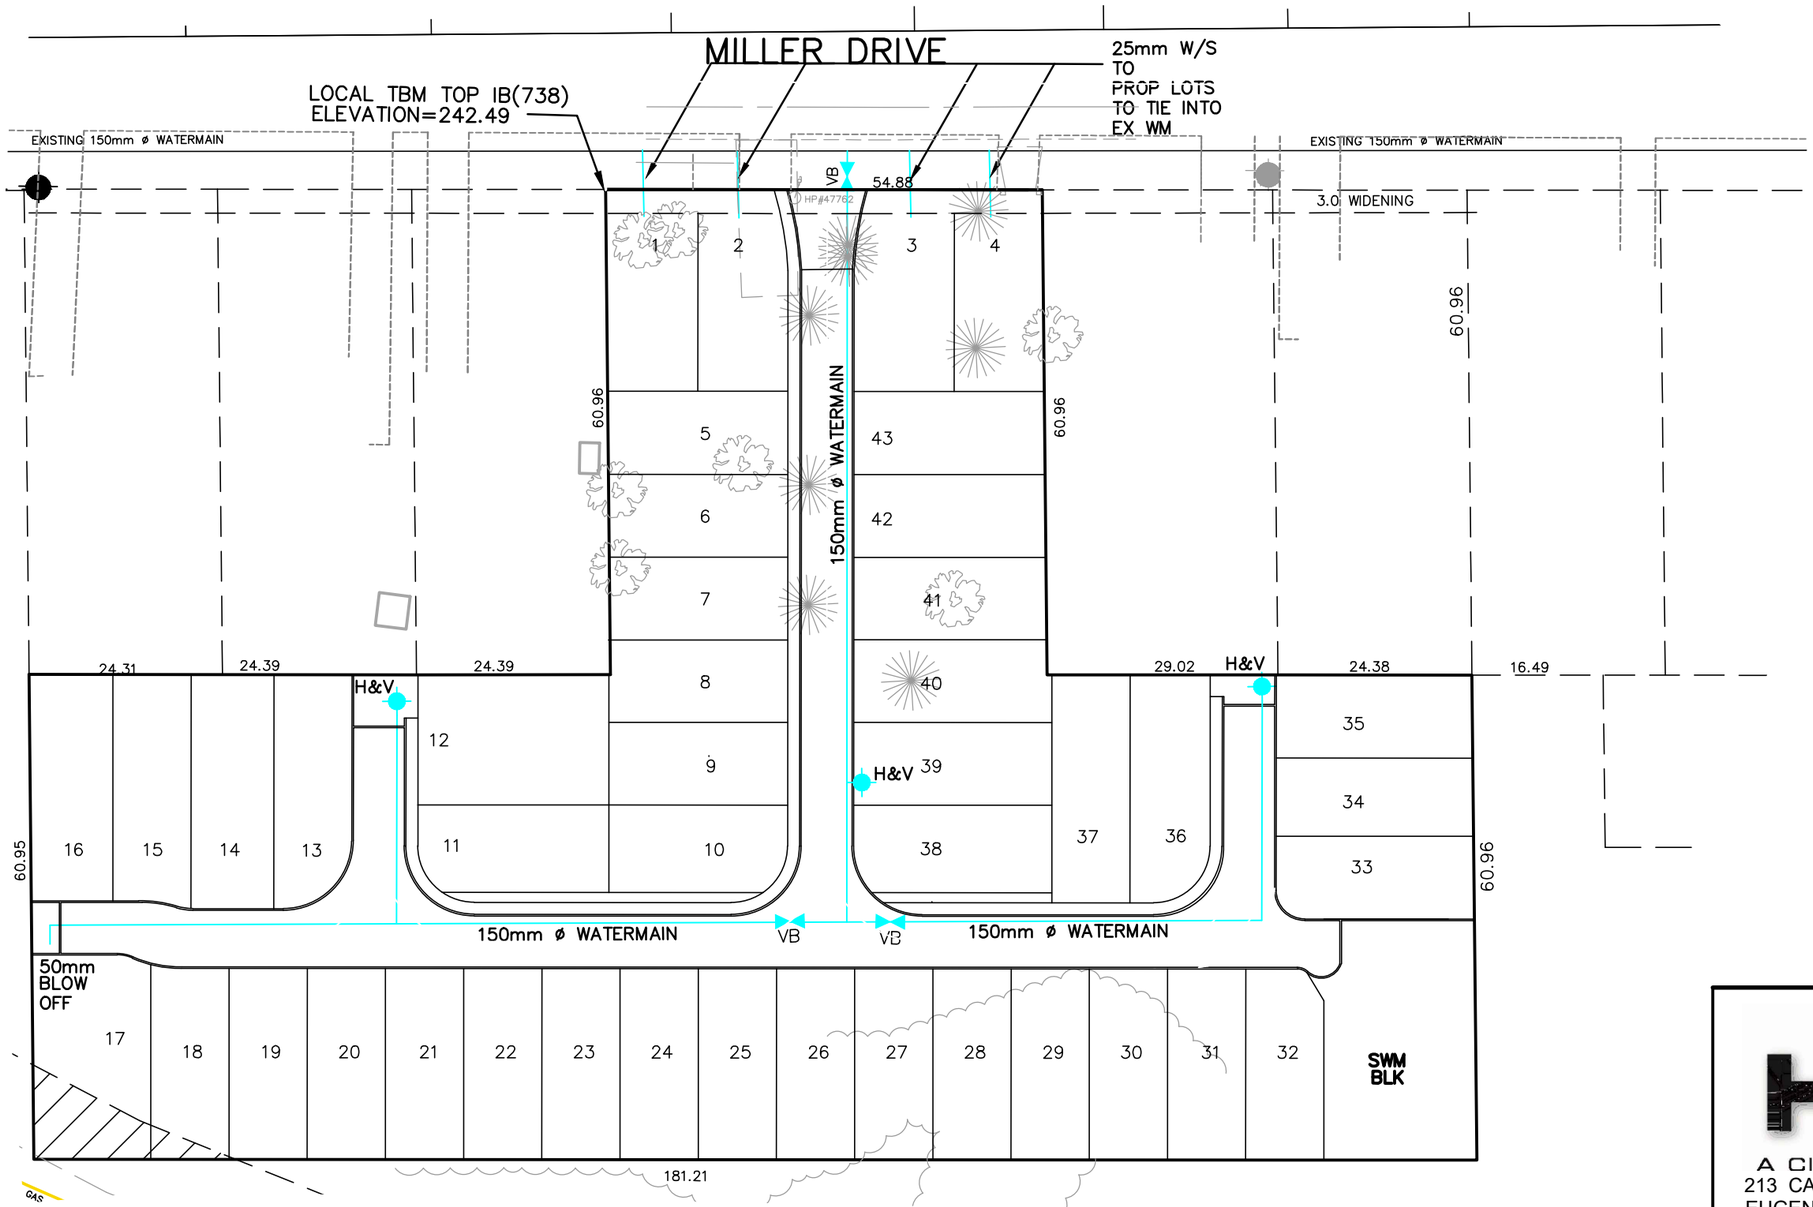

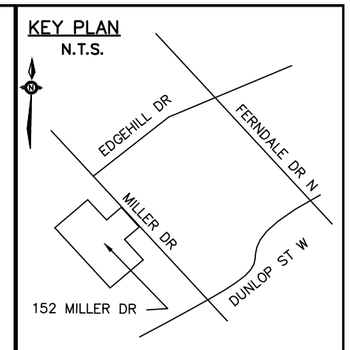

LEGEND

H&V — HYDRANT, VALVE & LEAD

VB — WATER VALVE & BOX

CS — CURB STOP

HYDRANT SPACING MEETS 152m MAX SEPARATION

THE HEWGILL GROUP
A CIVIL ENGINEERING COMPANY
213 CANROBERT ST
EUGENIA, ON N0C 1E0
705.441 1022
hewgillgroup@gmail.com

NO.	REVISION NOTE	DATE	BY

PARK CITY INC
RESIDENTIAL DEVELOPMENT
152 MILLER DR – BARRIE

WATERMAIN DISTRIBUTION PLAN

MERTECH
1-44 TORONTO STREET
BARRIE ON. L4N 1T9
mertech@outlook.com
705 715 8338

DESIGNED BY MER	HORIZ SCALE 1:750	PROJECT # 19003
DRAWN BY MER	VERT SCALE N/A	DRAWING # FIG 2
CHECKED BY DDH	DATE	REVISION #