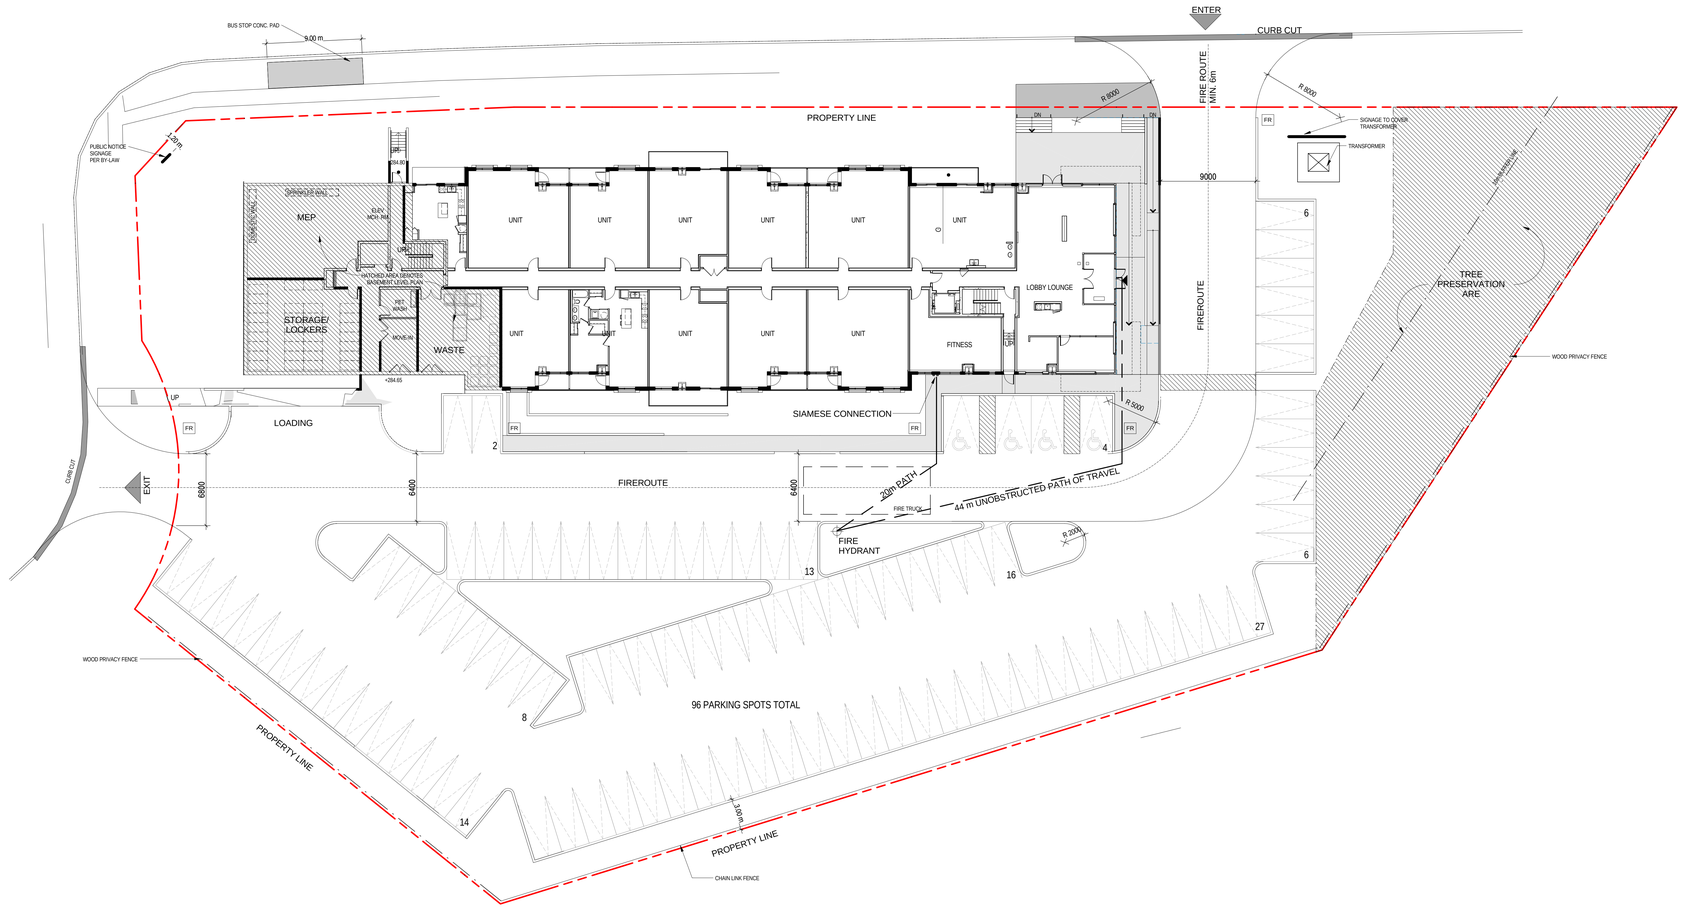

DESIGNED BY: Designer
DRAWN BY: Author
AOR:
PLOT DATE 11/2/2017 3:26:10 PM

RE-ISSUED FOR SPA:
JULY 20, 2017
ISSUED FOR BUILDING PERMIT:
AUGUST 24, 2017
ISSUED FOR CONSTRUCTION:

NO.	DATE:	DESCRIPTION:

Copyright 2017 - Humphreys & Partners Architects/ Canada Inc.
All Rights Reserved
The architectural works depicted herein are the sole property of Humphreys & Partners Architects, L.P. and may not be constructed or used without its express written permission. No visual contact of these drawings or design of the architectural works, including without limitation the e construction of any building, is expressed or should be implied from delivery of preliminary drawings or unsealed construction drawings. Permission to use these drawings for construction purposes is expressly conditioned on the full and timely payment of all fees otherwise due Humphreys & Partners Architects, L.P. and, in the absence of any written agreement to the contrary, is limited to a one-time use One he site indicated on these plans.

400 FERNDALE DR., BARRIE, ON

BARRIE, ON.

Pinemount Holdings Ltd

SEAL

ONTARIO ASSOCIATION OF ARCHITECTS
EDWARD N. CHUM
LICENCE
7918

WHEN THIS DOCUMENT IS MARKED AS "NOT FOR CONSTRUCTION" IT MAY NOT BE USED FOR REGULATORY APPROVAL, PERMITTING OR CONSTRUCTION.

HUMPHREYS & PARTNERS
ARCHITECTS/CANADA INC.
174 Spadina Ave., Suite 103 Toronto, ON
M5T 2C2
T:(647) 931-5202 www.humphreys.ca
TORONTO/OTTAWA/TECHNICAL LAKES/LAKESHORE/AIRPORT RD/CALGARY/CANADA
NEW YORK/CHICAGO/SAN RAMON/SCOTTSDALE/ARCHITEVED/HDA/SHANGHAI

PROJECT NORTH

TRUE NORTH

SHEET CONTENTS
FIRE ACCESS

SHEET NUMBER
A0-12

SCALE 1 : 200

16-592

NOT FOR CONSTRUCTION