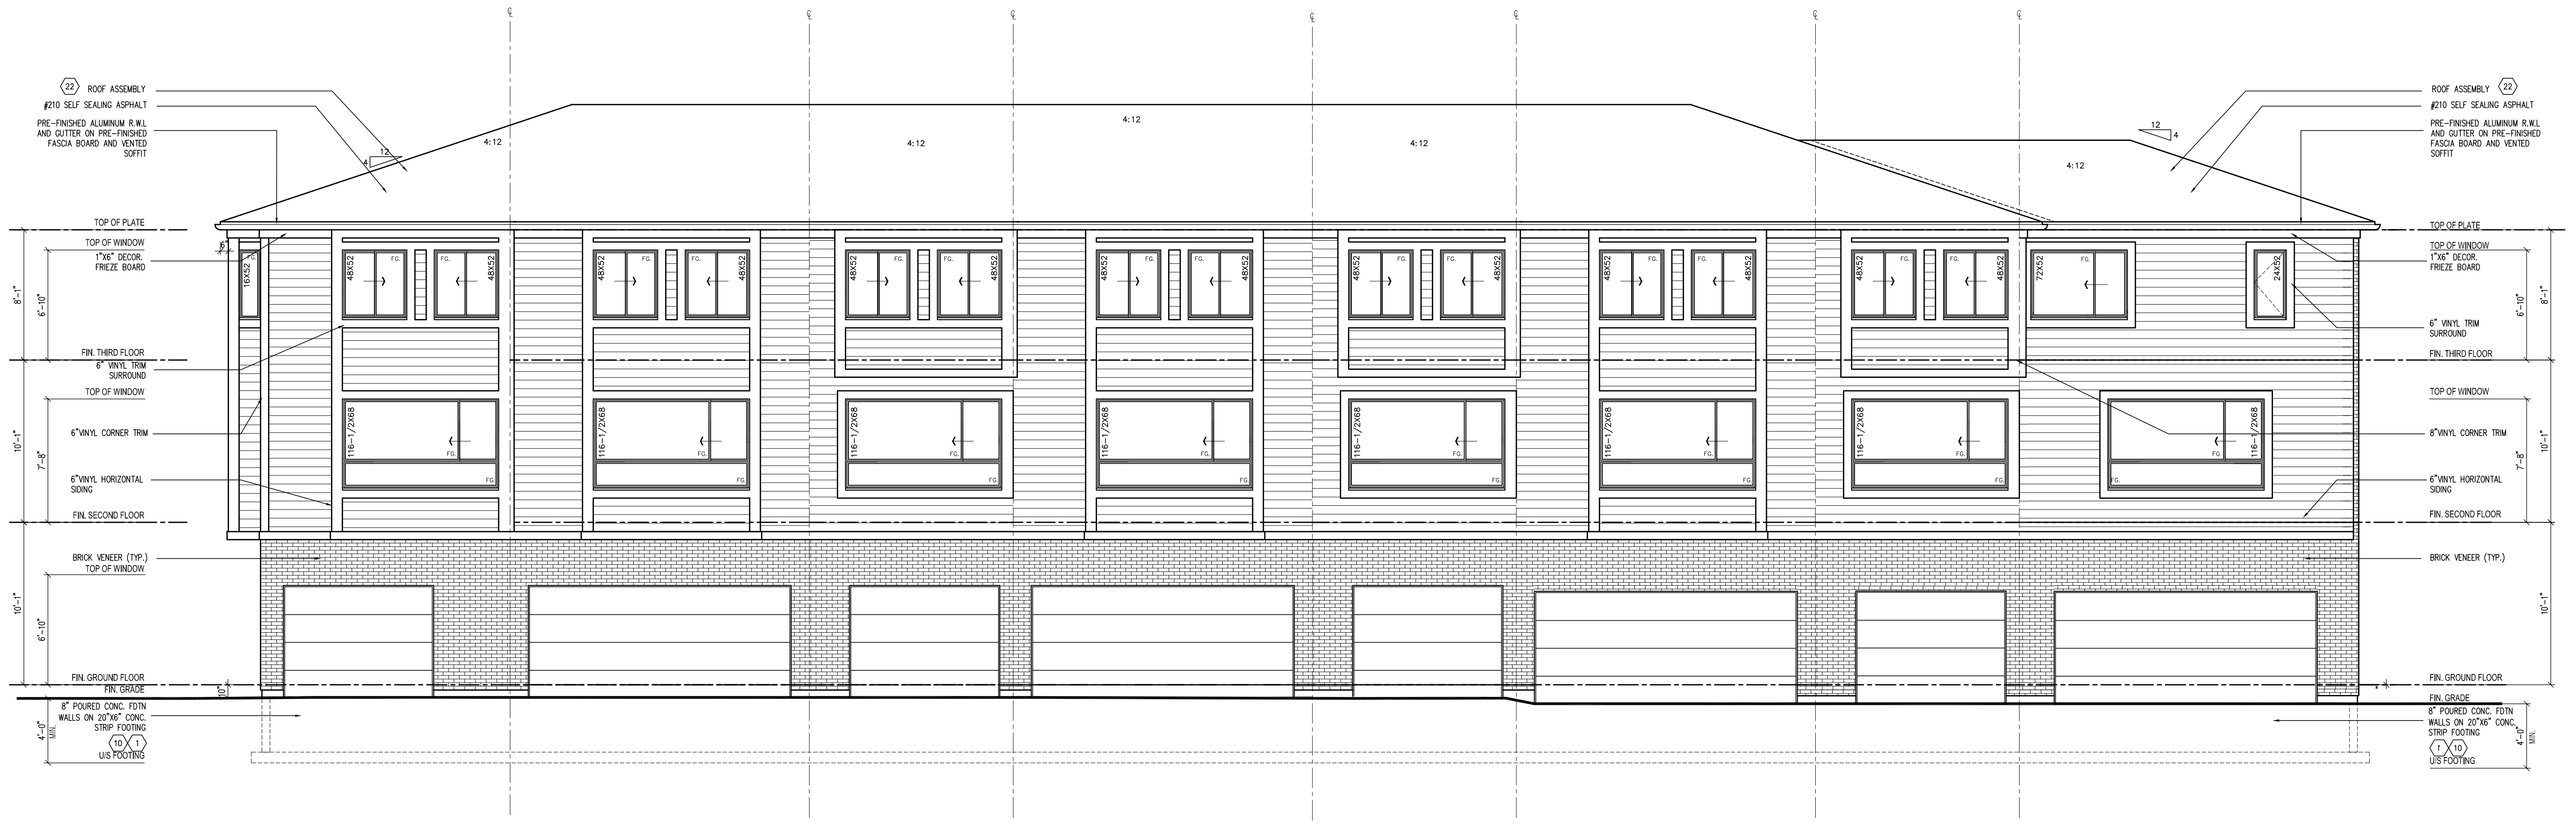

67 TH-3 'A' END | 66 TH-5 'A' | 65 TH-4 'A' | 64 TH-5 'A' | 63 TH-4 'A' | 62 TH-5 'A' | 61 TH-4 'A' | 60 TH-6 'A' END (REV.)

FRONT ELEVATION
COLOUR PACKAGE: BEAUMONT

UNLESS OTHERWISE SHOWN ON BLOCK PLAN, REFER TO INDIVIDUAL MODEL WORKING DRAWINGS FOR FURTHER DETAIL

60 TH-6 'A' END (REV.) | 61 TH-4 'A' | 62 TH-5 'A' | 63 TH-4 'A' | 64 TH-5 'A' | 65 TH-4 'A' | 66 TH-5 'A' | 67 TH-3 'A' END

REAR ELEVATION
COLOUR PACKAGE:BEAUMONT

UNLESS OTHERWISE SHOWN ON BLOCK PLAN, REFER TO INDIVIDUAL MODEL WORKING DRAWINGS FOR FURTHER DETAIL

JULY 28, 2017

LEGEND

- VENTS AND INTAKES
- EXHAUST FAN
- HOSE BIB
- FLOOR DRAIN
- HEAT DUCT
- SMOKE ALARM
- CARBON MONOXIDE ALARM
- D.J. DOUBLE JOIST
- T.J. TRIPLE JOIST
- P.T. PRESSURE TREATED LUMBER
- G.T. GIRDER TRUSS
- SOLID BEARING (TO BE SAME WIDTH AS SUPPORTED MEMBER)
- POINT LOAD
- FLAT ARCH
- DOUBLE VOLUME WALL
- HEAT RUN
- STUD SPACING @
- PLUMBING ROUGH-IN
- SOLID WALL IS AN EXISTING WALL TO REMAIN
- POT LIGHT
- LIGHT FIXTURE
- LIGHT FIXTURE (PULL CHAIN)
- LIGHT FIXTURE (WALL MOUNTED)
- SWITCH
- 3 WAY SWITCH
- DUPLEX OUTLET (12" HIGH)
- DUPLEX OUTLET (HEIGHT AS NOTED)
- WATERPROOF DUPLEX OUTLET
- HEAVY DUTY OUTLET
- T.V. T.V. OUTLET
- CENTRAL VACUUM
- TELEPHONE OUTLET
- RAIN WATER LEADER (TO SEWER)
- RAIN WATER LEADER (TO PAD)
- PLUMBING LINE

DOOR SCHEDULE:

A	EXTERIOR DOOR	3'-6"x6'-8"x1-3/4" (1067x2032x45) ROUGH OPENING: 1092 x 2057 ROUGH, MIN. R4 (RSI 0.7)	D	INTERIOR DOOR	2'-10"x6'-8"x1-3/8" (865x2032x35)
A1	EXTERIOR DOOR	3'-6"x6'-8"x1-3/4" (1067x2032x45) ROUGH OPENING: 1092 x 2057 ROUGH, MIN. R4 (RSI 0.7)	E	INTERIOR DOOR	2'-6"x6'-8"x1-3/8" (815x2032x45)
A2	EXTERIOR DOOR	3'-0"x6'-8"x1-3/4" (915x2032x45) ROUGH OPENING: 1092 x 2057 ROUGH, MIN. R4 (RSI 0.7)	F	INTERIOR DOOR	2'-4"x6'-8"x1-3/8" (710x2032x35)
A3	EXTERIOR DOOR	3'-0"x6'-8"x1-3/4" (915x2032x45) ROUGH OPENING: 1092 x 2057 ROUGH, MIN. R4 (RSI 0.7)	G	INTERIOR DOOR	2'-4"x6'-8"x1-3/8" (710x2032x35)
B	EXTERIOR DOOR	3'-6"x6'-8"x1-3/4" (1067x2032x45) ROUGH OPENING: 1092 x 2057 ROUGH, MIN. R4 (RSI 0.7) DOOR TO BE SUPPLIED WITH PROVIDE SELF CLOSING DEVICE AND WEATHERSTRIPPING	H	INTERIOR DOOR	2'-6"x6'-8"x1-3/8" (760x2032x35)
C	INTERIOR DOOR	3'-0"x6'-8"x1-3/8" (915x2032x45)	I	INTERIOR DOOR	2'-0"x6'-8"x1-3/8" (610x2032x35)
			J	INTERIOR DOOR	1'-4"x6'-8"x1-3/8" (460x2032x35)

WOOD BEAMS & LINTELS

- W1 2-2"x8" (2/38x184) SPR. #2
- W2 3-2"x8" (3/38x184) SPR. #2
- W3 4-2"x8" (4/38x184) SPR. #2
- W4 5-2"x8" (5/38x184) SPR. #2
- W5 2-2"x10" (2/38x235) SPR. #2
- W6 3-2"x10" (3/38x235) SPR. #2
- W7 4-2"x10" (4/38x235) SPR. #2
- W8 5-2"x10" (5/38x235) SPR. #2
- W9 2-2"x12" (2/38x286) SPR. #2
- W10 3-2"x12" (3/38x286) SPR. #2
- W11 4-2"x12" (4/38x286) SPR. #2
- W12 5-2"x12" (5/38x286) SPR. #2

LOOSE LAID STEEL LINTELS

MINIMUM END BEARING LENGTH OF 5-7/8" (150mm) OBC 9.20.5.2

- L1 3 1/2" x 3 1/2" x 1/4" L (90x90x6 L)
- L2 4" x 3 1/2" x 1/4" L (100x90x6 L)
- L3 5" x 3 1/2" x 5/16" L (125x90x8 L)
- L4 5" x 3 1/2" x 3/8" L (125x90x10 L)
- L5 5" x 3 1/2" x 1/2" L (125x90x13 L)

REGISTERED DESIGNER
renaissance nouveau design inc.
BCIN# 23118

I Jeffery Young have reviewed and taken responsibility for the design activities. I am qualified and the firm is registered in the appropriate classes/categories in accordance with the Ontario Building Code.
Renaissance Nouveau Design Inc.
BCIN: 35381

revisions: description:	date:	by:
5		
4 revised as per planning dep. coments re-issued for permit	28/07/17	as
3 windows edited	05/06/17	ka
2 issued for permit	16/05/17	ka
1 issued for site plan approval & pricing	03/05/17	ka

sheet title: FRONT & REAR ELEVATIONS
model name: | model num.: BLOCK 8
date: MAY 03, 2017
client: SEAN MASON HOMES

renaissance nouveau design inc.
576 bryne drive (unit D)
barrie, ontario
L4N 9P6
TEL. (705) 733-8181
FAX. (705) 733-0227

project: 369 ESSA RD. BARRIE, ONT.
proj. # C1413 | drawn by: AS | checked by: JY
scale: 3/16"=1'-0" | page no. 6 OF 6
file name: C-1413-BLOCK 8.dwg

these drawings are not to be scaled
all dimensions must be verified by contractor prior to commencement of any work. any discrepancies must be reported directly to the designer.