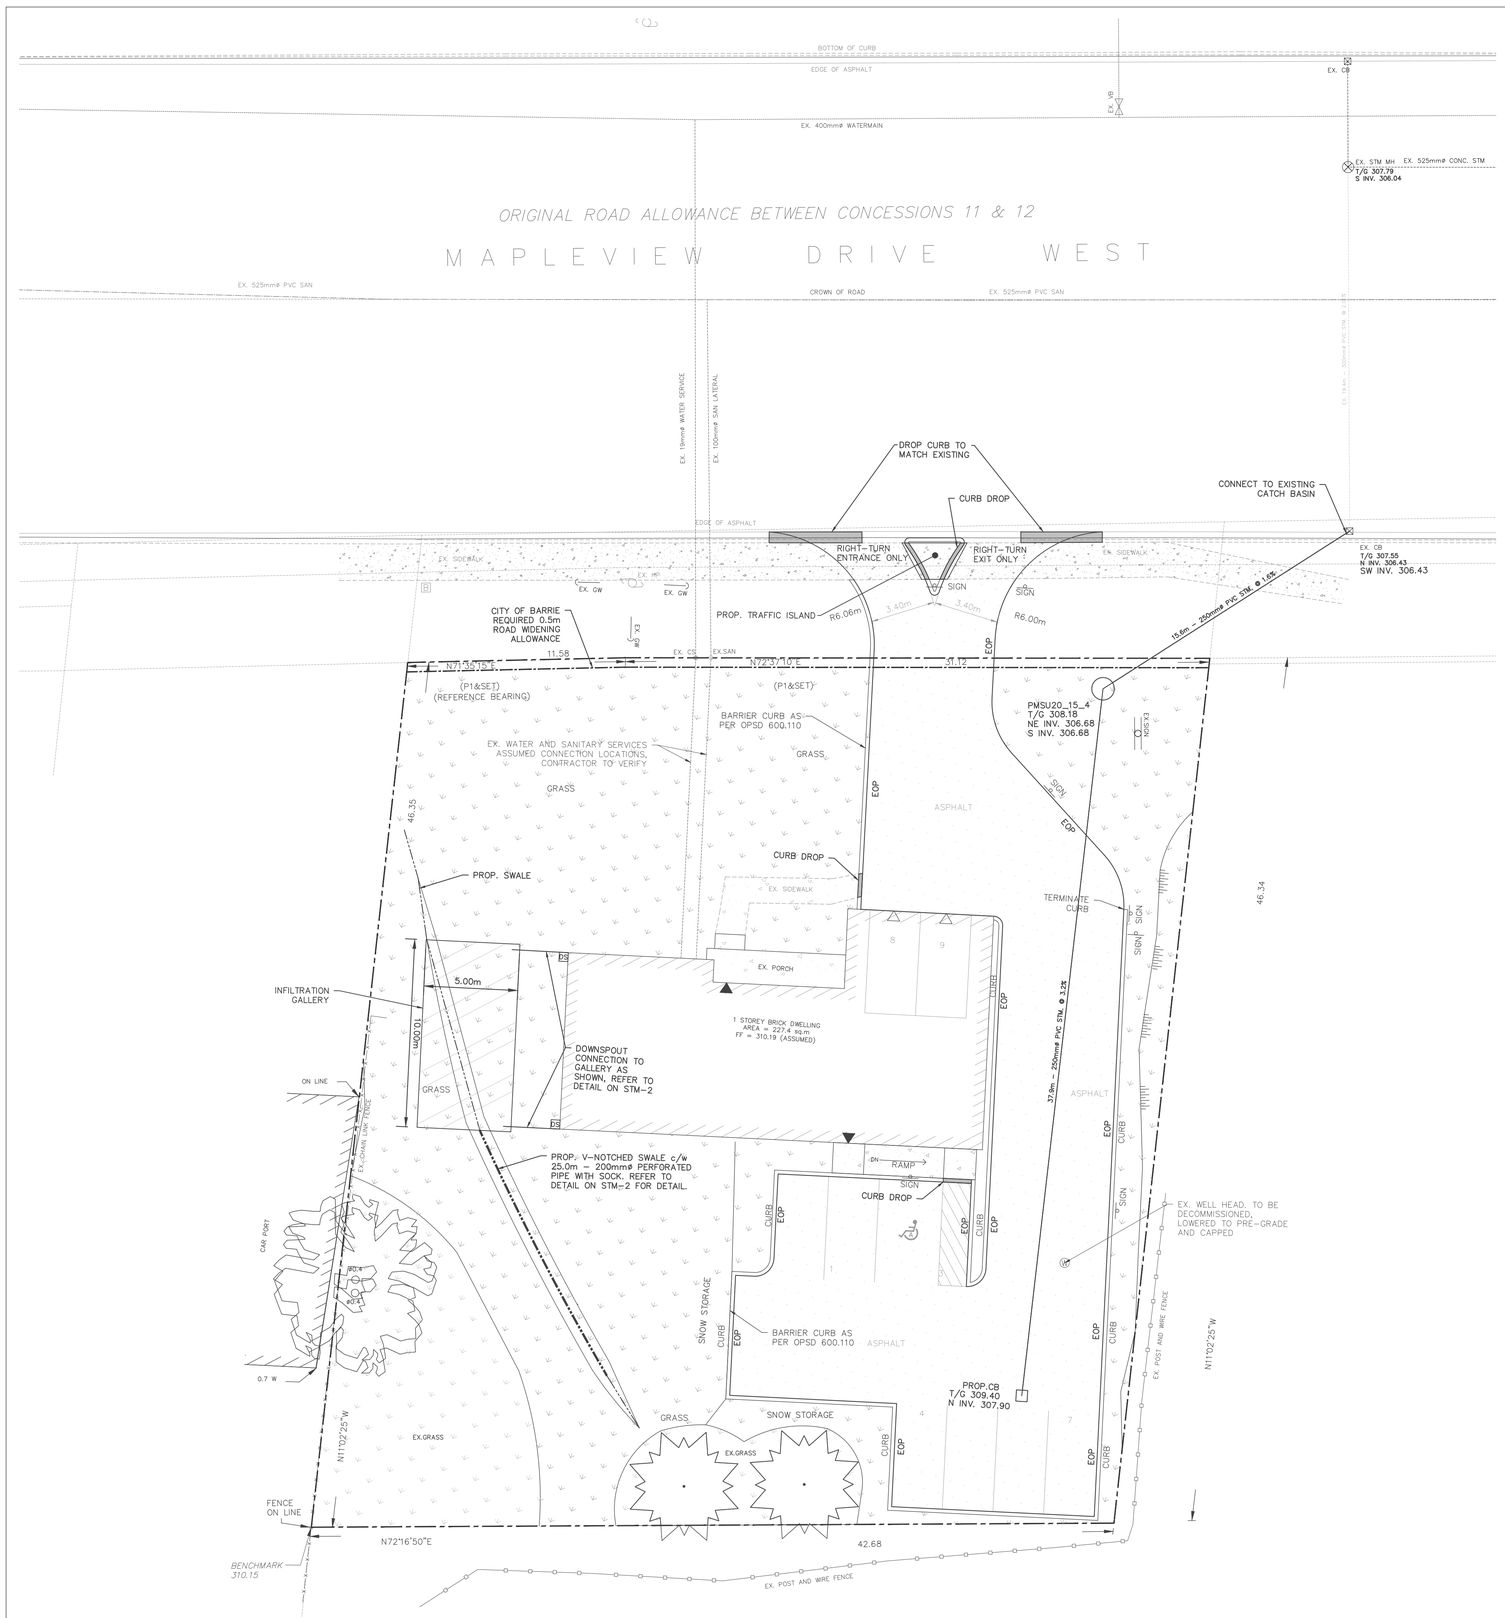

KEYMAP
N.T.S.

## LEGEND

- PRIVACY FENCE
- ACOUSTIC FENCE
- CHAIN LINK FENCE
- SILT FENCE
- EX. GAS LINE
- HYDRO LINE
- BELL LINE
- EXISTING SANITARY MAINTENANCE HOLE
- PROPOSED SANITARY MAINTENANCE HOLE
- EXISTING CATCH BASIN
- PROPOSED CATCH BASIN
- EXISTING STORM MAINTENANCE HOLE
- PROPOSED STORM MAINTENANCE HOLE
- SERVICE CAP
- EXISTING FIRE HYDRANT
- PROPOSED FIRE HYDRANT
- PROPOSED VALVE BOX
- EXISTING VALVE BOX
- PROPOSED SIGN
- EXISTING LIGHT POLE
- MANDOOR
- OVERHEAD DOOR
- FIRE DEPT CONNECTION
- DOWN SPOUT
- LANDSCAPE AREA
- ASPHALT AREA
- CONCRETE AREA


GERRITS ENGINEERING
LIMITED
222 Mapleview Drive West, Suite 300, Barrie, ON, L4N 9E7 Canada
T.705.737.3303, F.705.737.1772
mail@gerreng.com
www.gerreng.com


This drawing has been created electronically.

Handwritten or manual revisions to the drawing are only valid when accompanied by the design engineer's initials.

Do not scale drawings.
Check and verify all dimensions and information on the drawings and report all errors or ommissions to the Consultant before proceeding with the work.
This drawing shall not be reproduced in any manner, in part or in whole, for any project other than that for which it was prepared.
this drawing, and all design concepts it contains, are an instrument of professional service and remain the property of Gerrits Engineering.

This drawing may have been reduced.

| 0 | 5 | 10 | 20 | 30 | 40 | 50mm |
|---|---|---|---|---|---|---|
| 0" | 1/4" | 1/2" | 1" | 1 1/2" | 2" | |

| No. | Issuance Description | YY/MM/DD |
|---|---|---|
| 1. | SITE PLAN APPLICATION | 20/03/17 |
| 2. | | |
| 3. | | |

Issued For:

SITE PLAN APPLICATION

Client

NEIGHBOURHOOD DOMINION LENDING CENTRES

Project

367 MAPLEVIEW RENOVATION

367 MAPLEVIEW DR W, BARRIE, ON

Drawing:

SITE SERVICING PLAN

| Project No. | 1279-001 | Designed by: | SAS | Checked by: | PMD |
|---|---|---|---|---|---|
| Scale: | 1:150 | Drawn by: | SAS | Approved by: | PMD |

Orientation

Stamp

Drawing No.

SS-1