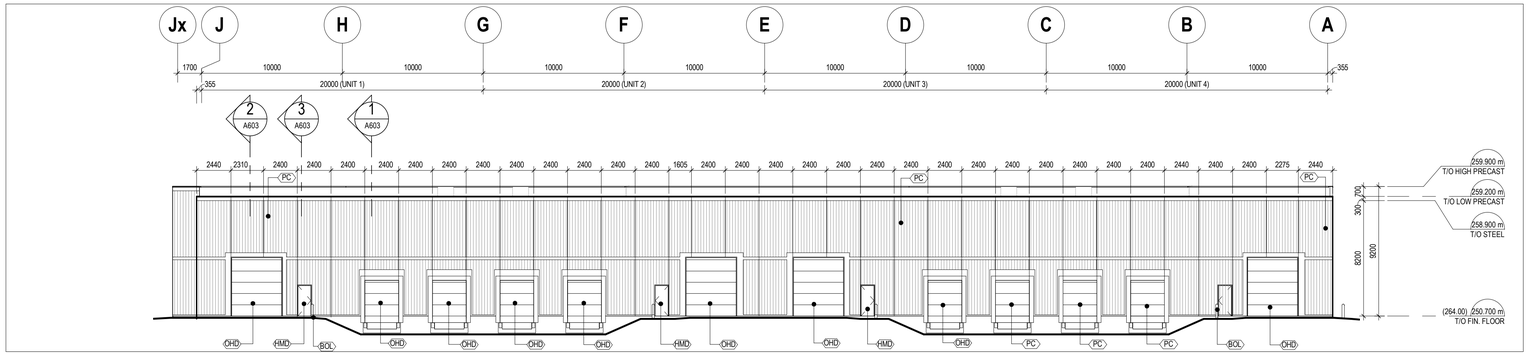

EAST (REAR LOADING) ELEVATION 4

1 : 200

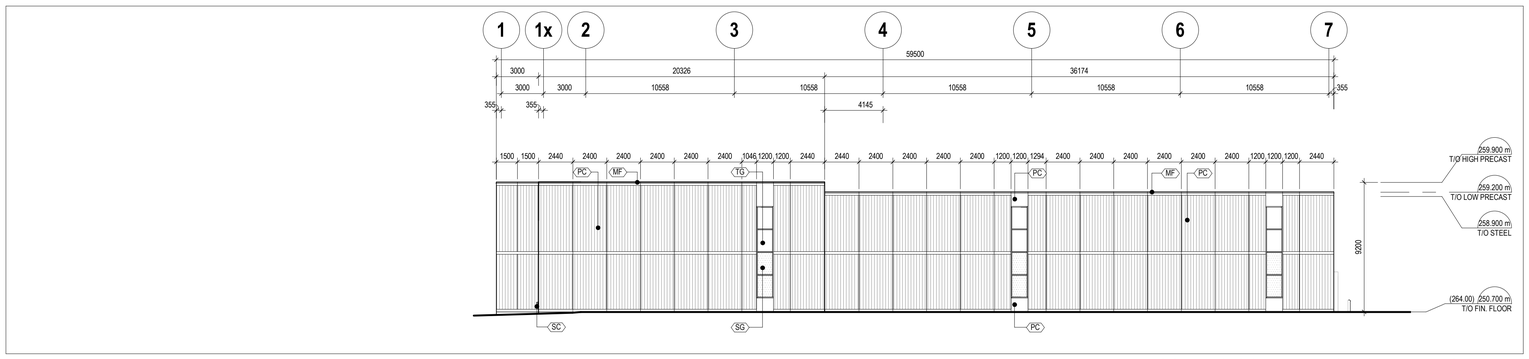

SOUTH (LOCKHART ROAD) ELEVATION 3

1 : 200

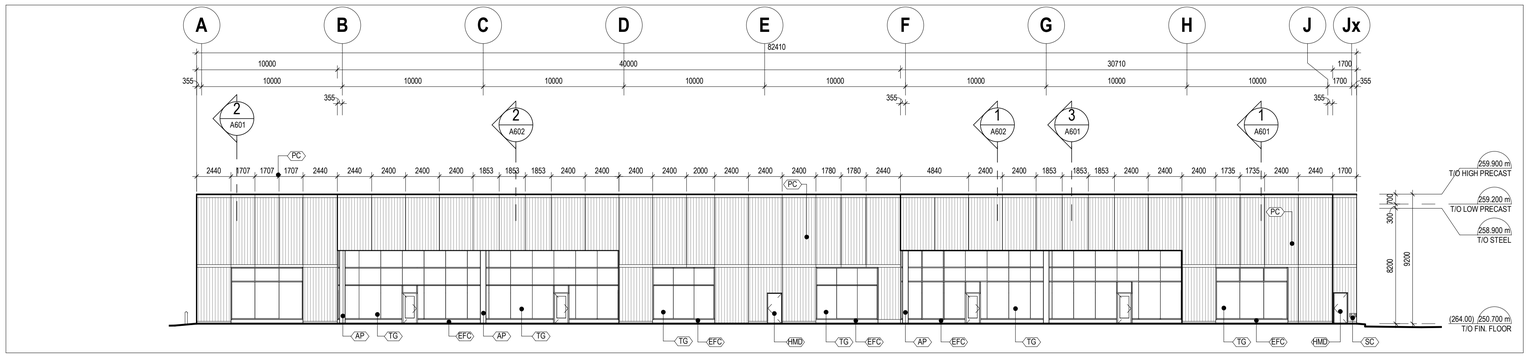

WEST (HURONIA ROAD) ELEVATION 2

1 : 200

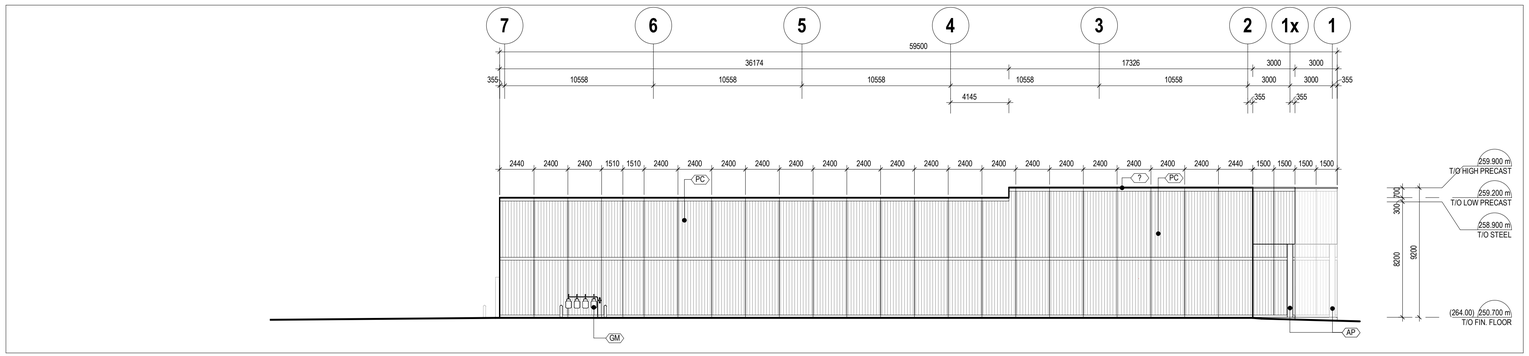

NORTH ELEVATION 1

1 : 200

MATERIAL LEGEND	
PC	RIBBED PRECAST CONCRETE PANELS ("STANDARD GREY" COLOUR & RIB PATTERN No. 4)
FPC	FLAT FACED PRECAST CONCRETE PANELS ("STANDARD GREY" COLOUR)
ECF	EXPOSED CONCRETE FOUNDATION WALL OR PIER, MEDIUM SANDBLASTED FINISH
MF	PRE-FINISHED METAL FLASHING FINISH: QC-317 "WHITE" WHITE
AP	CLEAR ANODIZED ALUMINUM PANEL, COLUMN COVER & CANOPY FASCIA (COLOUR TO BE SELECTED BY ARCHITECT)
TG	LOW-E GREEN TINTED DOUBLE-GLAZED UNITS IN CLEAR ANODIZED ALUMINUM CURTAINWALL FRAMING
SG	SINGLE-GLAZED INSULATED SPANDREL UNITS IN CLEAR ANODIZED ALUMINUM CURTAINWALL FRAMING ("ATLANTICA" GLASS BY VITRO)
AD	CLEAR ANODIZED ALUMINUM ENTRANCE DOORS WITH CLEAR DOUBLE TEMPERED GLAZED UNITS
HMD	PAINTED HOLLOW METAL DOOR (INSULATED) IN PAINTED PRESSED METAL FRAME
OHD	PRE-FINISHED METAL OVERHEAD DOOR (INSULATED) FINISH: QC-317 "WHITE" WHITE
SCU	PRE-FINISHED METAL OVERFLOW ROOF SCUPPERS FINISH: QC-317 "WHITE" WHITE
GM	GAS METERS (REFER TO MECHANICAL DRAWINGS)
SIA	WALL-MOUNTED SIAMESE FIRE CONNECTION
LF1	WALL-MOUNTED LIGHT FIXTURE FINISH: WHITE (REFER TO ELECTRICAL DRAWINGS)
LF2	WALL-MOUNTED LIGHT FIXTURE FINISH: WHITE (REFER TO ELECTRICAL DRAWINGS)
PDO	BARRIER-FREE PUSH PLATE FOR POWER DOOR OPERATER (REFER TO DOOR SCHEDULE)

bnkc ARCHITECTURE + URBAN DESIGN

410 - 672 Dupont St.,
Toronto, ON, Canada,
M6G 1Z6
T. 416.531.7717
www.bnkc.ca

All drawings, specifications, related documents and design are the copyright property of the architect and must be returned upon request. Reproduction of the drawings, specifications, related documents and design in whole or in part is strictly forbidden without the architect's written permission.

This drawing, as an instrument of service, is provided by and is the property of BNKC Architects Inc., and shall be used only for the project named on this drawing and solely for reference purposes only. The contractor is responsible for the coordination and verification of all dimensions contained herein and all measurements and conditions on site as they pertain to these documents. The contractor shall report any discrepancies to the consultant in writing prior to the commencement of any affected work.

DO NOT SCALE THIS DRAWING

This drawing shall not be used for construction purposes unless countersigned

BNKC Architects Inc.

REV. NO:	DATE:	ISSUED FOR:
1	22JAN2020	ISSUED FOR SITE PLAN APPLICATION

ARCHITECT
BNKC Architects Inc.
410 - 672 Dupont St., Toronto, ON, Canada, M6G 1Z6
T. 416.531.7717

STRUCTURAL
DORLAN Engineering Consultants Inc.
7560 Airport Rd., Unit 13, Mississauga, ON, Canada, L4T 4H4
T. 905.671.4377

GRADING AND SITE SERVICES
CAPES Engineering Ltd.
355310 Blue Mountains, Clarksburg, ON, Canada, N0H 1J0
T. 705.994.4818

MECHANICAL AND ELECTRICAL
TRISTAR Engineering Ltd.
8901 Woodbine Ave., Suite 116, Markham, ON, Canada, L3R 9Y4
T. 905.604.3801

LANDSCAPE
POPOVICH Associates
1 Robert Speck Pkwy, Suite 100, Mississauga, ON, Canada, L4Z 3M3
T. 905.270.2229

ENERGY MODELING
ECOVERT Sustainability Consultants
55 Ormskirk Ave., Suite 100, Toronto, ON, Canada, M6S 4V6
T. 416.350.2002

CLIENT
KINGSLEA DEVELOPMENTS LTD
107 Woodbine Downs Blvd., Unit 16
Etobicoke, ON, Canada, M9W 6Y1
T. 416.213.0120

LOCKHART INDUSTRIAL

777 Huronia Rd, Barrie, ON, Canada

ONTARIO ASSOCIATION OF ARCHITECTS
ELIE NEWMAN
LICENCE
0113

EXTERIOR ELEVATIONS

BNKC	BNKC		
DRAWN BY	CHECKED BY		
19051	As indicated	ARCH D	22 JAN 2020
PROJ NO	SCALE	FORMAT	PLOT DATE

A401