



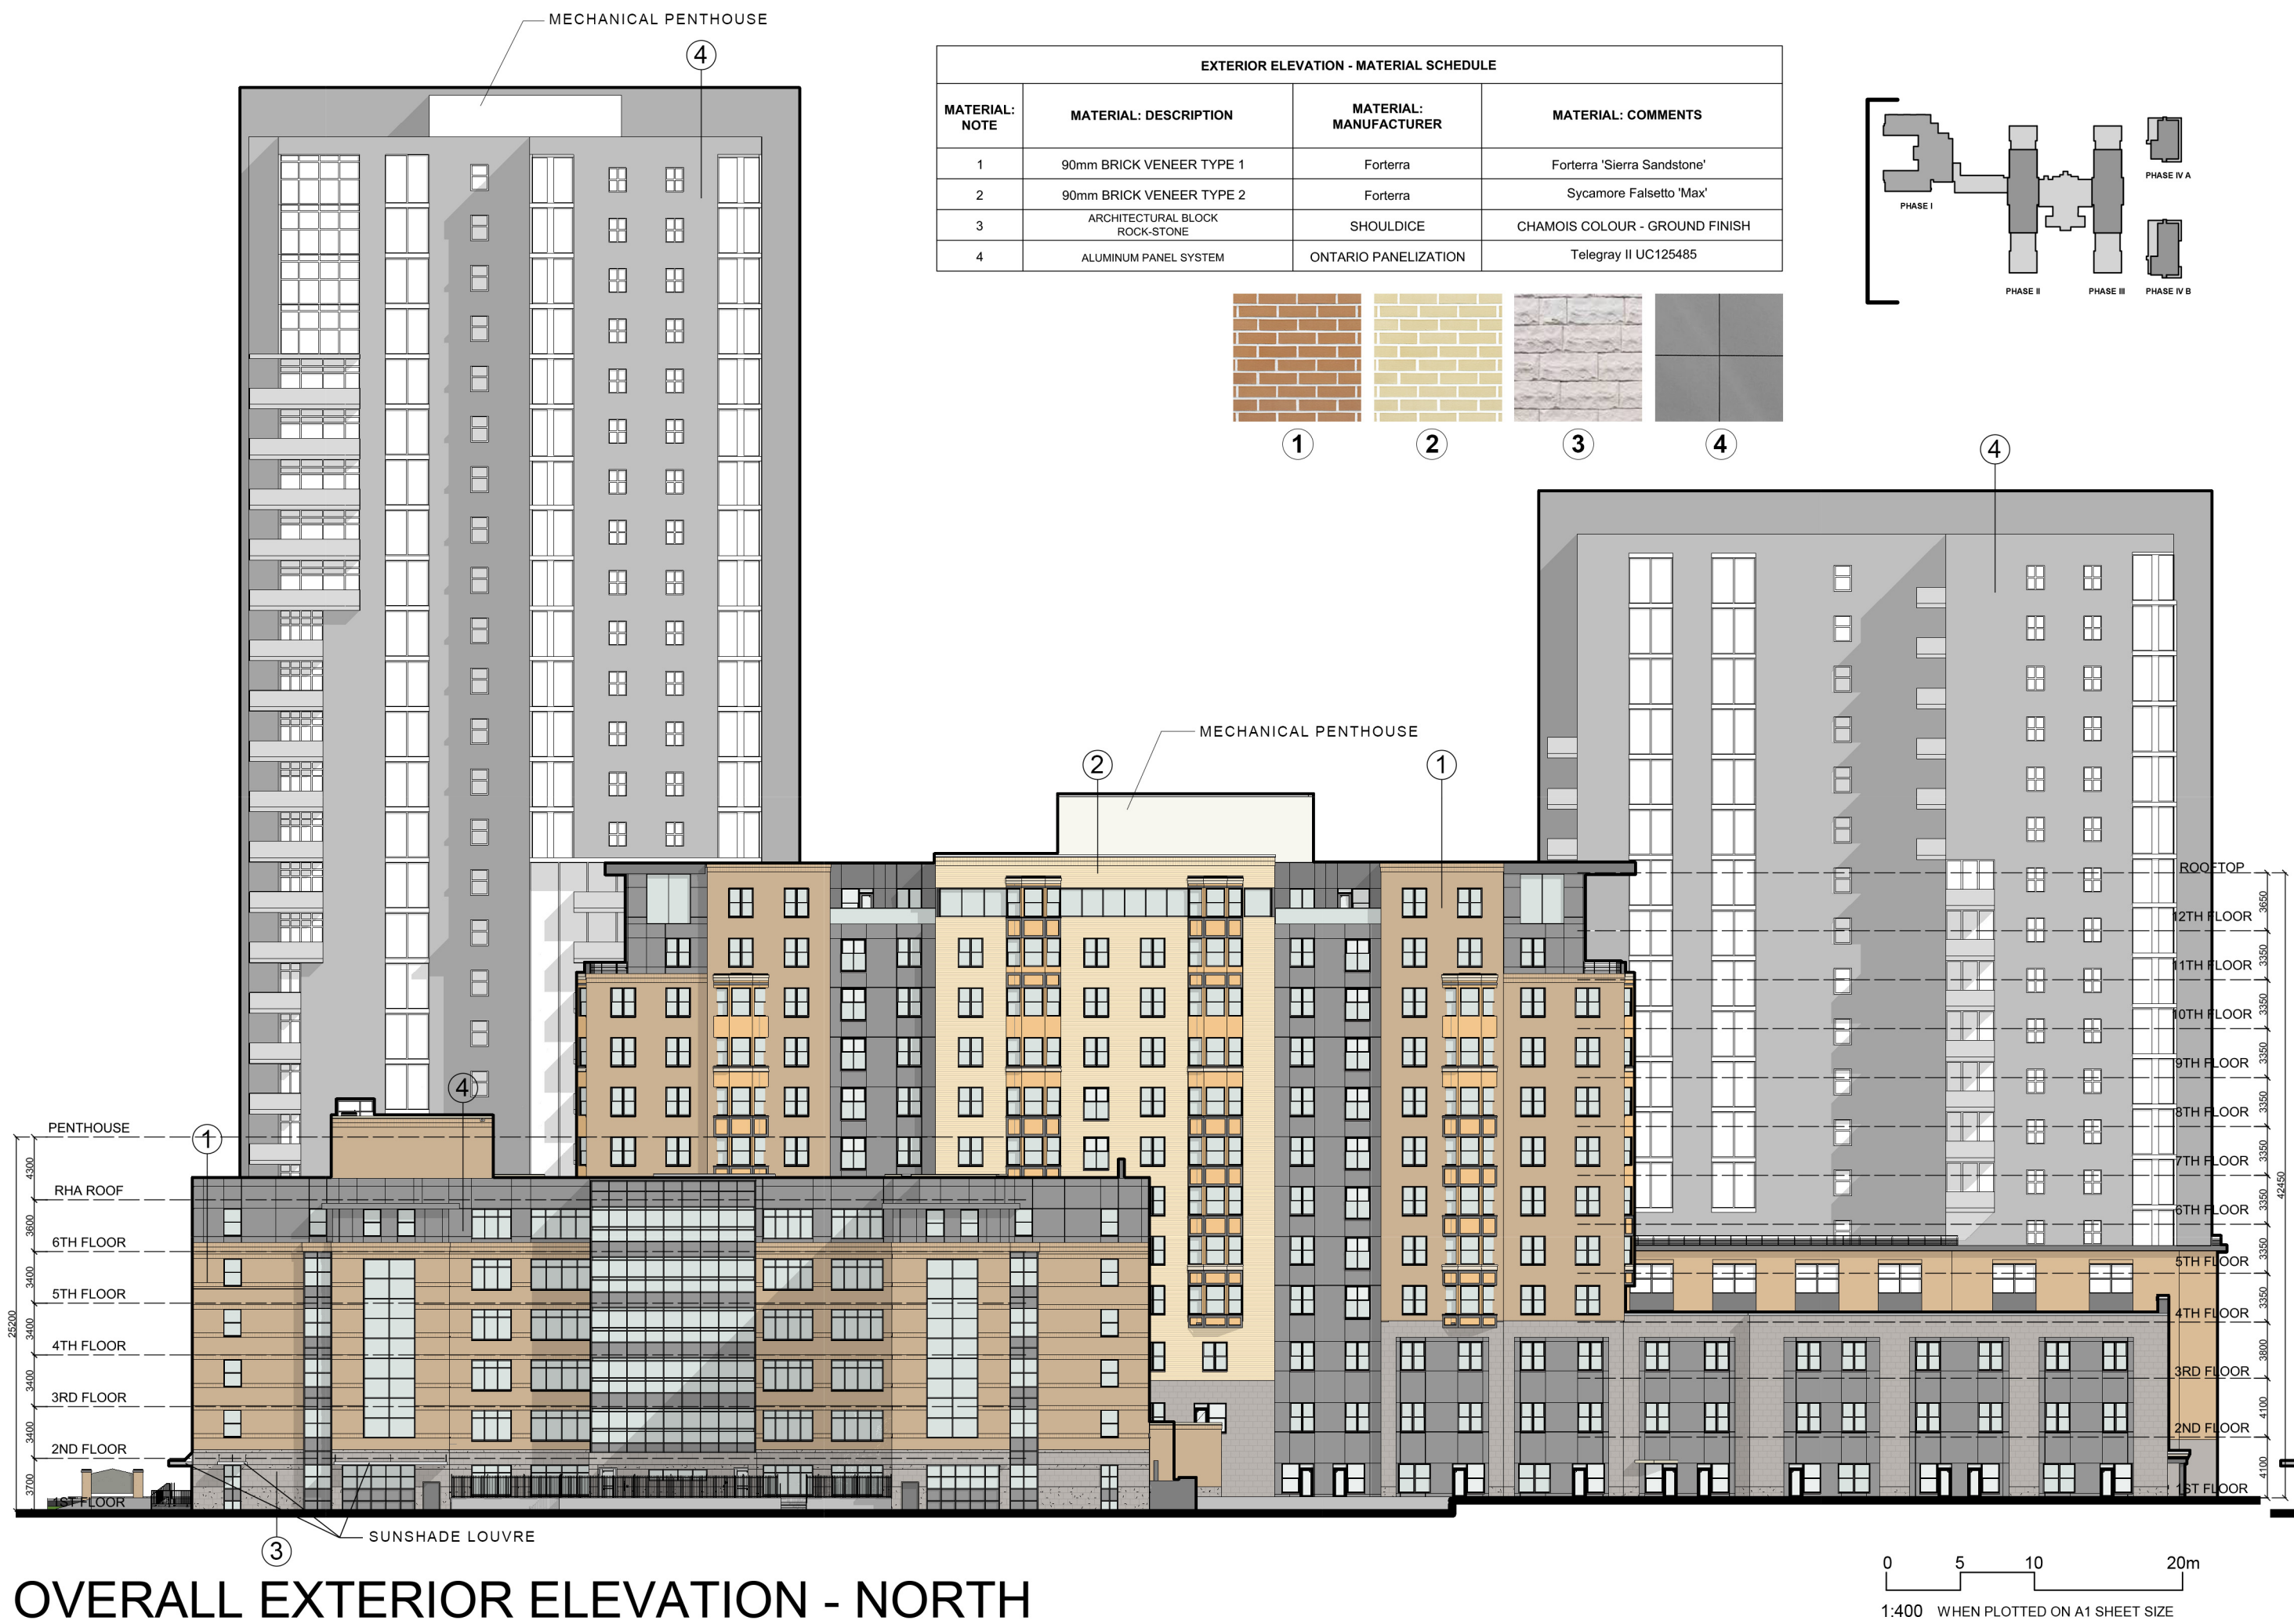

OVERALL EXTERIOR ELEVATION - NORTH


PHASE I OVERALL EXTERIOR ELEVATION - NORTH

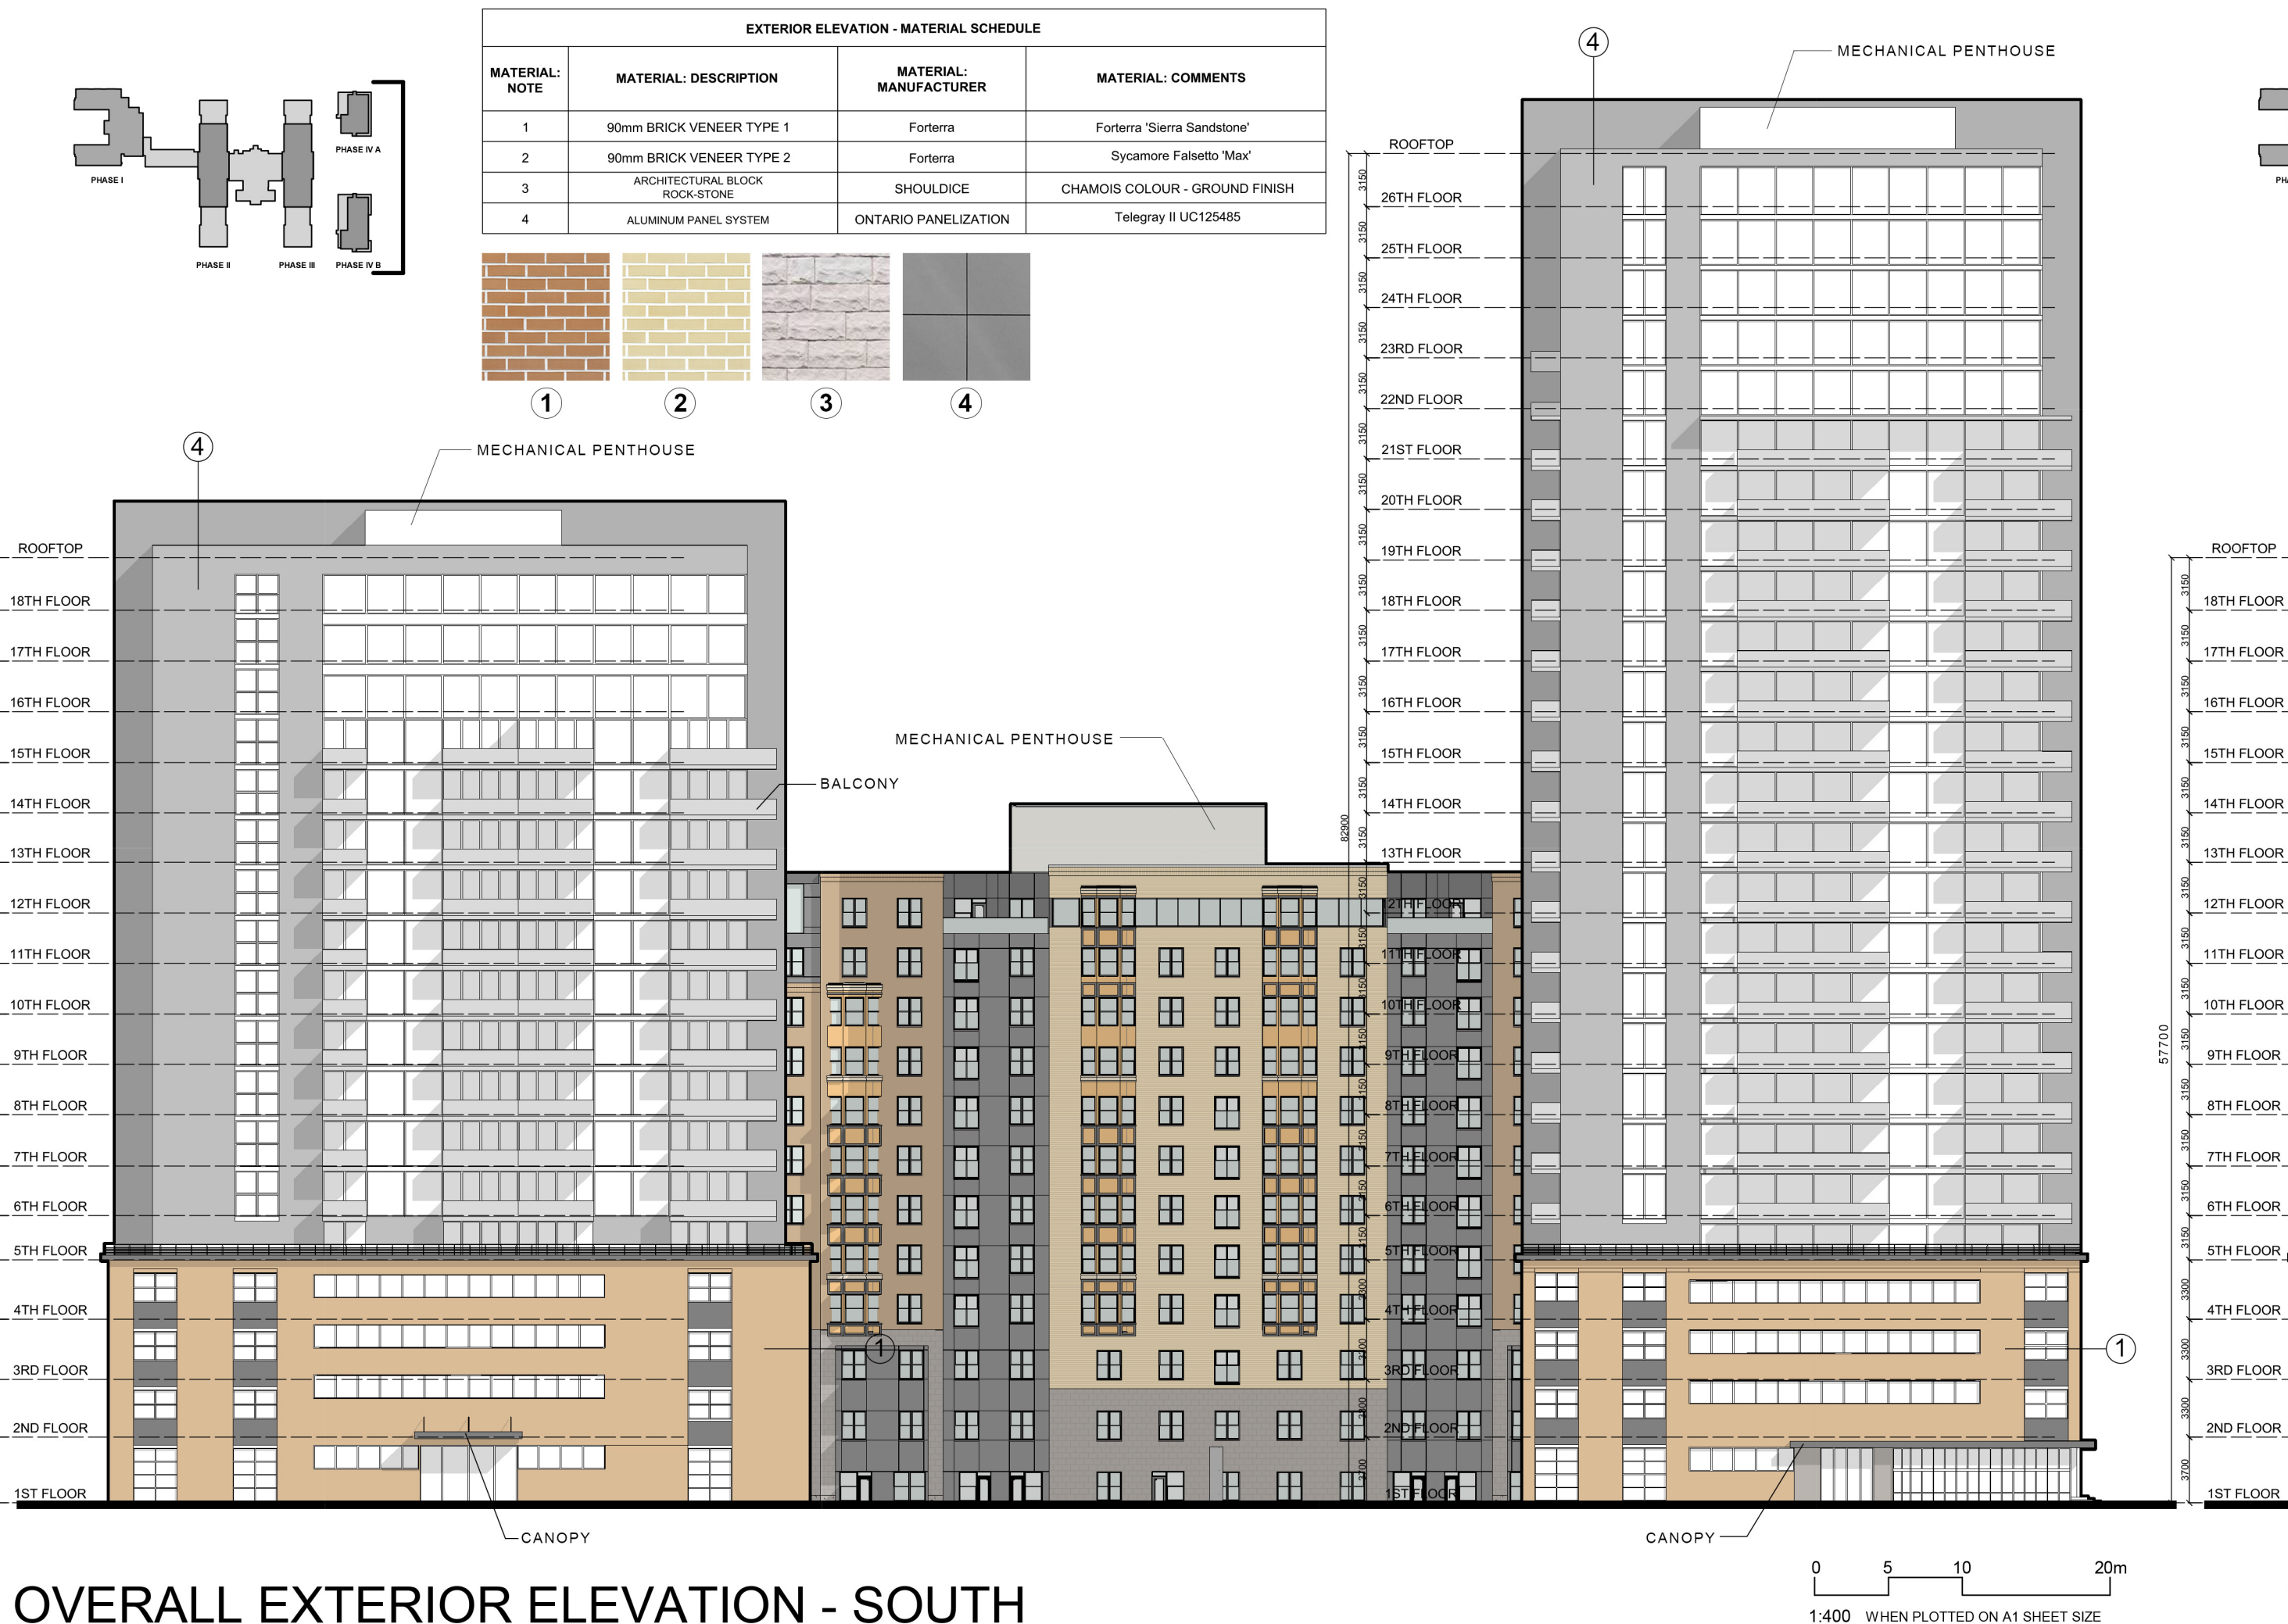


OVERALL EXTERIOR ELEVATION - SOUTH

PHASE IV OVERALL EXTERIOR ELEVATION - SOUTH

EXTERIOR ELEVATION - MATERIAL SCHEDULE			
MATERIAL: NOTE	MATERIAL: DESCRIPTION	MATERIAL: MANUFACTURER	MATERIAL: COMMENTS
1	90mm BRICK VENEER TYPE 1	Forterra	Forterra 'Sierra Sandstone'
2	90mm BRICK VENEER TYPE 2	Forterra	Sycamore Falsetto 'Max'
3	ARCHITECTURAL BLOCK ROCK-STONE	SHOULDICE	CHAMOIS COLOUR - GROUND FINISH
4	ALUMINUM PANEL SYSTEM	ONTARIO PANELIZATION	Telegray II UC125485

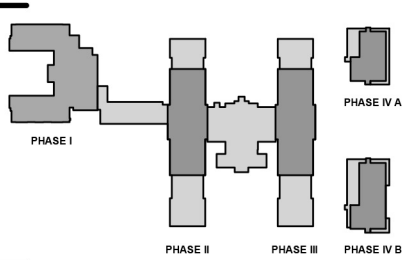


EXTERIOR ELEVATION - MATERIAL SCHEDULE			
MATERIAL: NOTE	MATERIAL: DESCRIPTION	MATERIAL: MANUFACTURER	MATERIAL: COMMENTS
1	90mm BRICK VENEER TYPE 1	Forterra	Forterra 'Sierra Sandstone'
2	90mm BRICK VENEER TYPE 2	Forterra	Sycamore Falsetto 'Max'
3	ARCHITECTURAL BLOCK ROCK-STONE	SHOULDICE	CHAMOIS COLOUR - GROUND FINISH
4	ALUMINUM PANEL SYSTEM	ONTARIO PANELIZATION	Telegray II UC125485

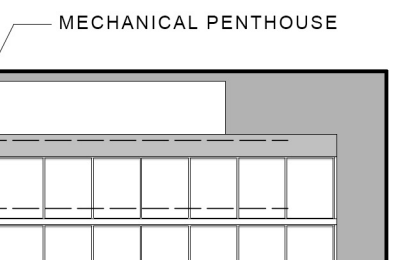



REVISIONS	
ISSUED	ISSUED FOR SPA SUBMISSION
2024-07-18	

1090 DON MILLS ROAD
SUITE 612
TORONTO ONTARIO
M3C 3R6
T 416 391 3699



THE VILLAGE OF INNIS LANDING
800 YONGE ST. BARRIE, ON
Drawing Title: OVERALL ELEVATIONS

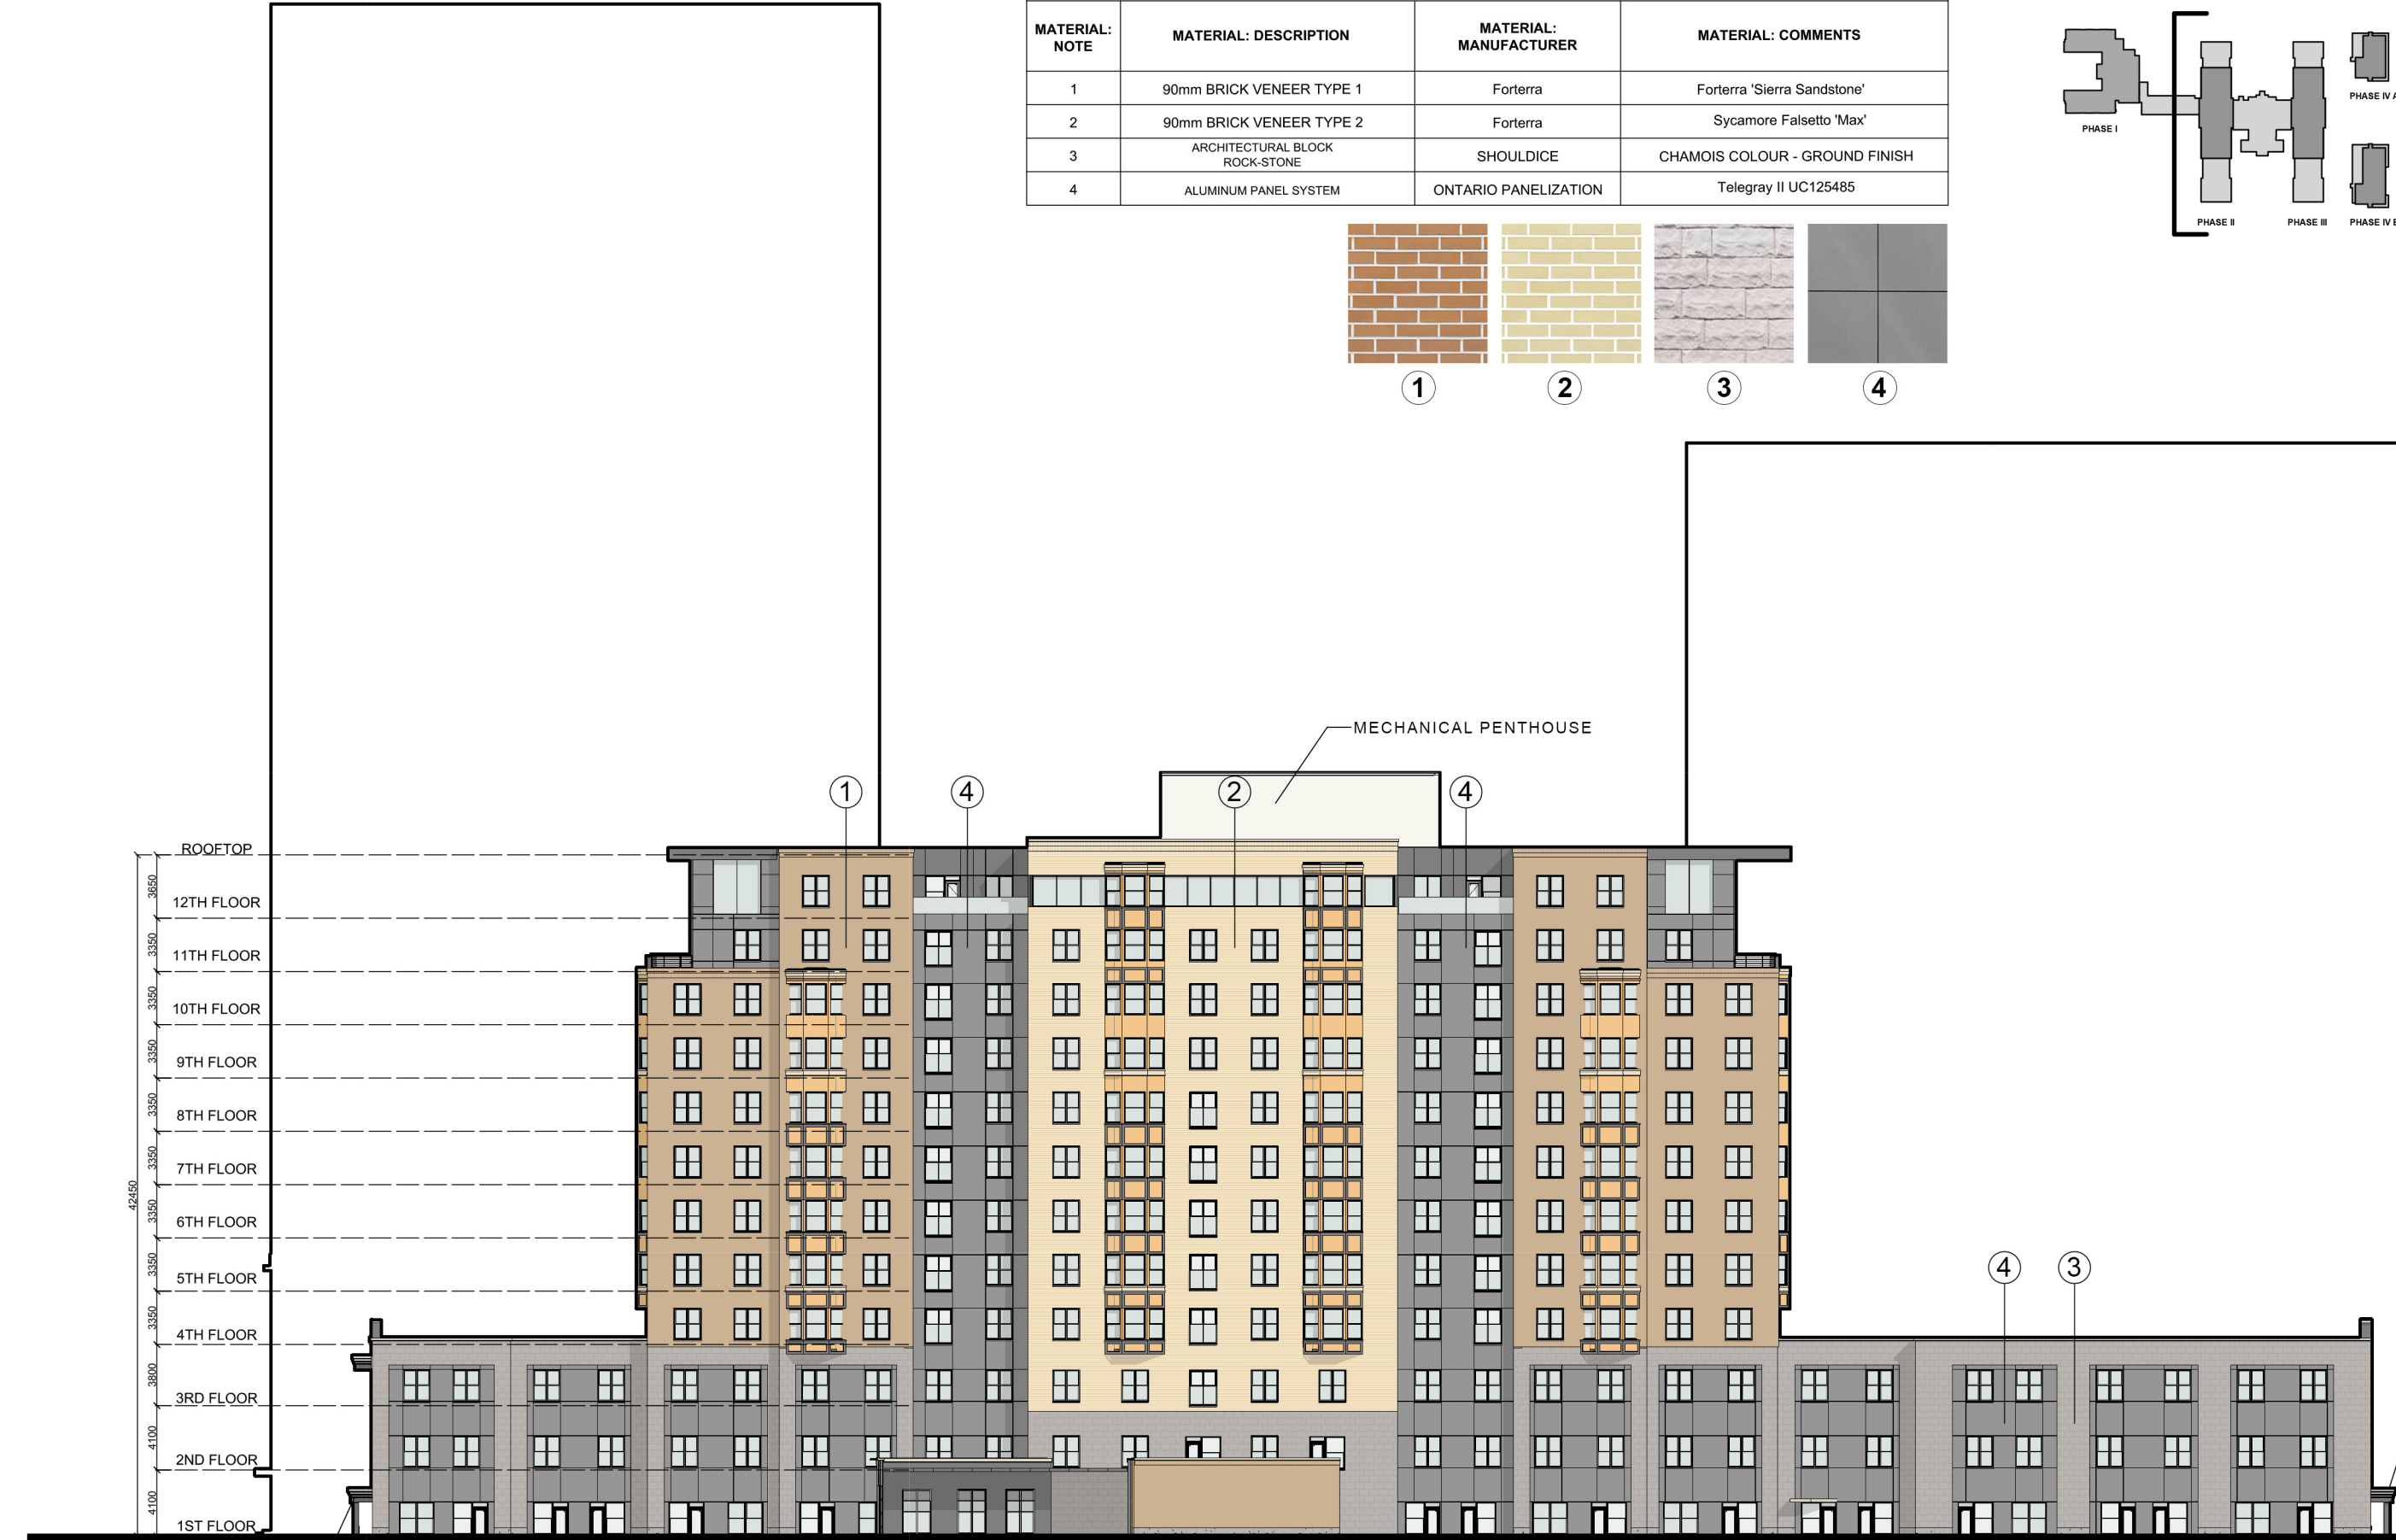

PHASE II OVERALL EXTERIOR ELEVATION - NORTH

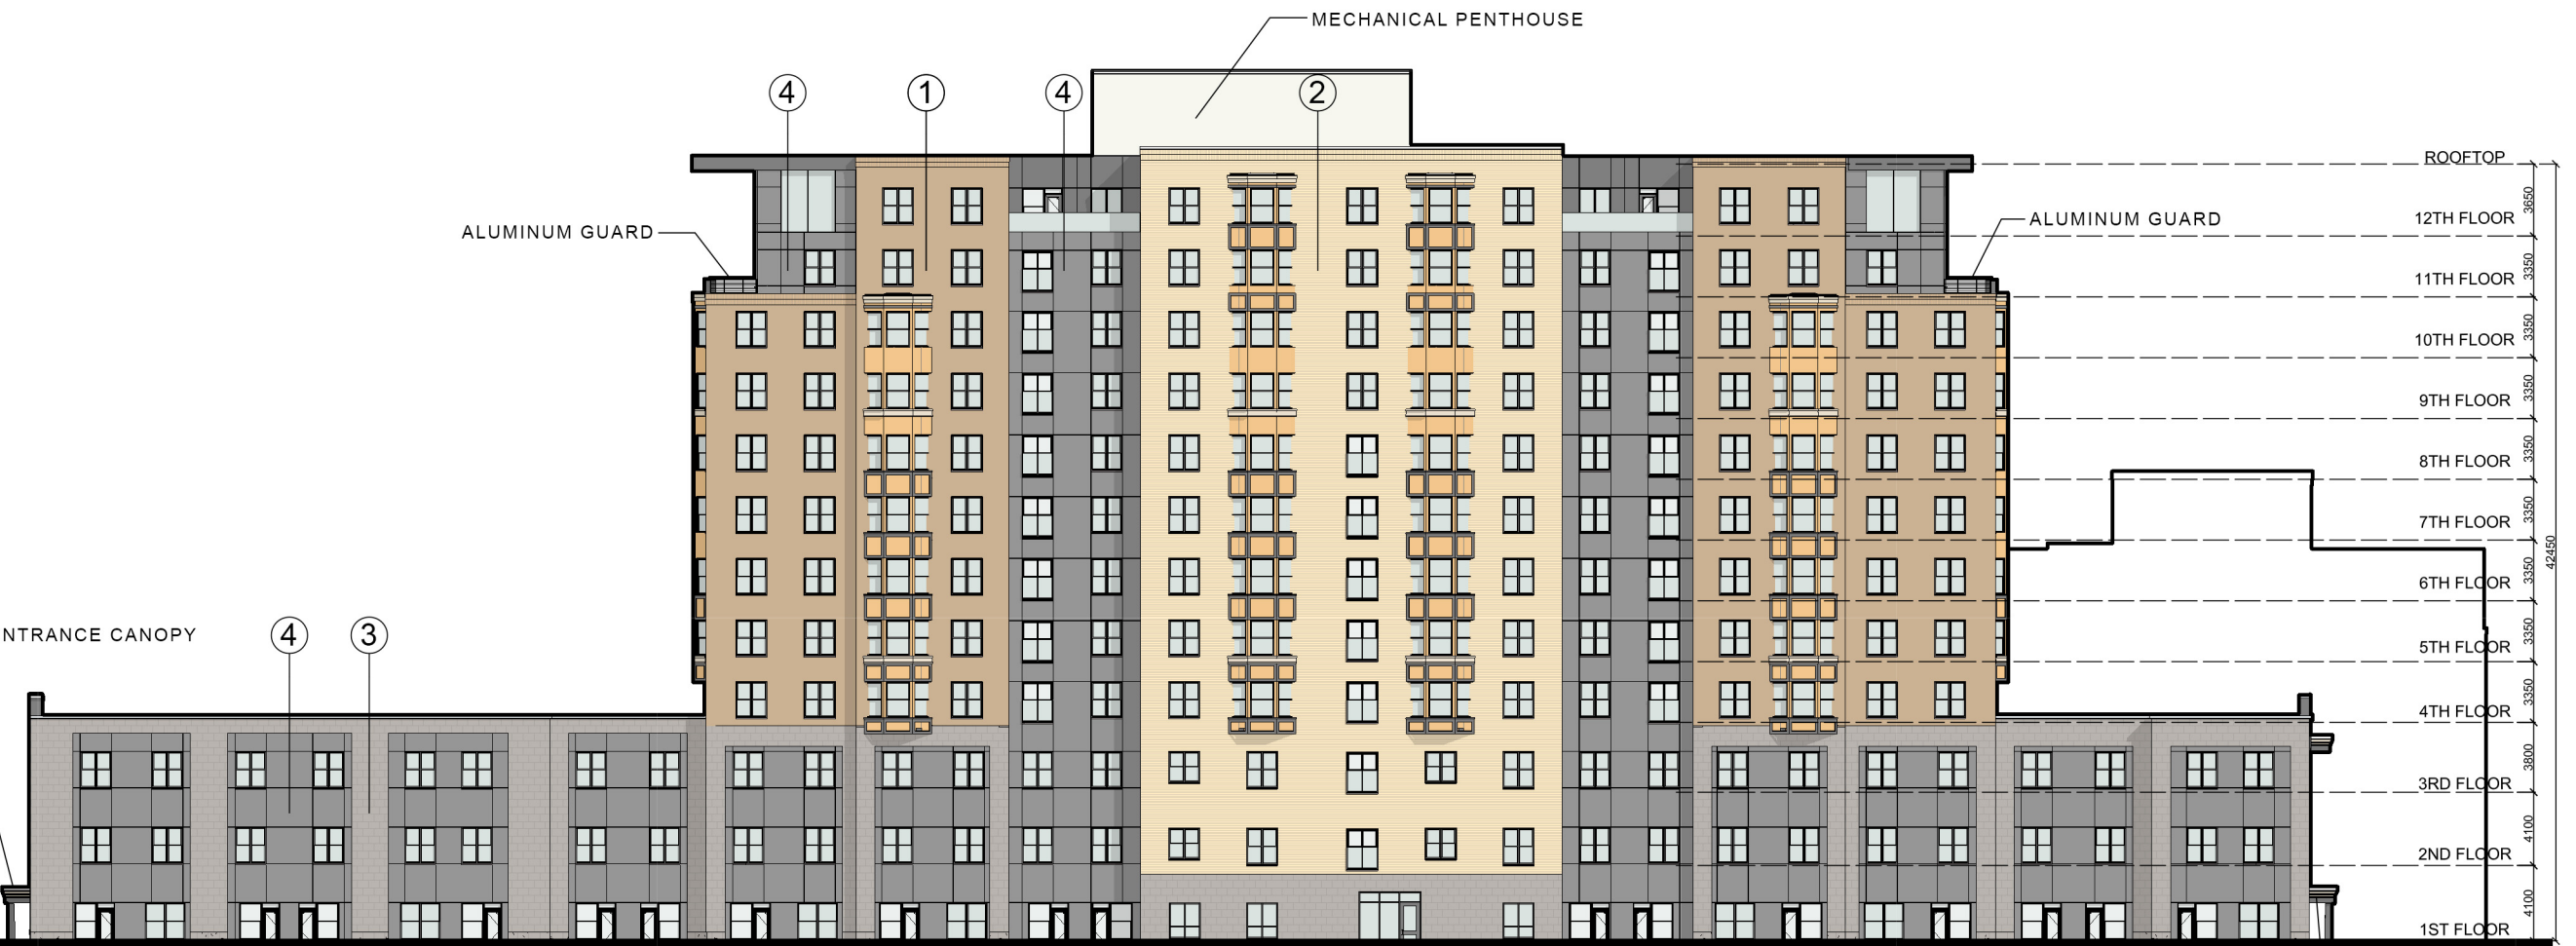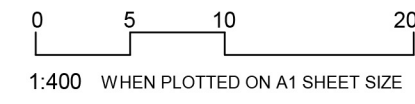

PHASE III OVERALL EXTERIOR ELEVATION - SOUTH

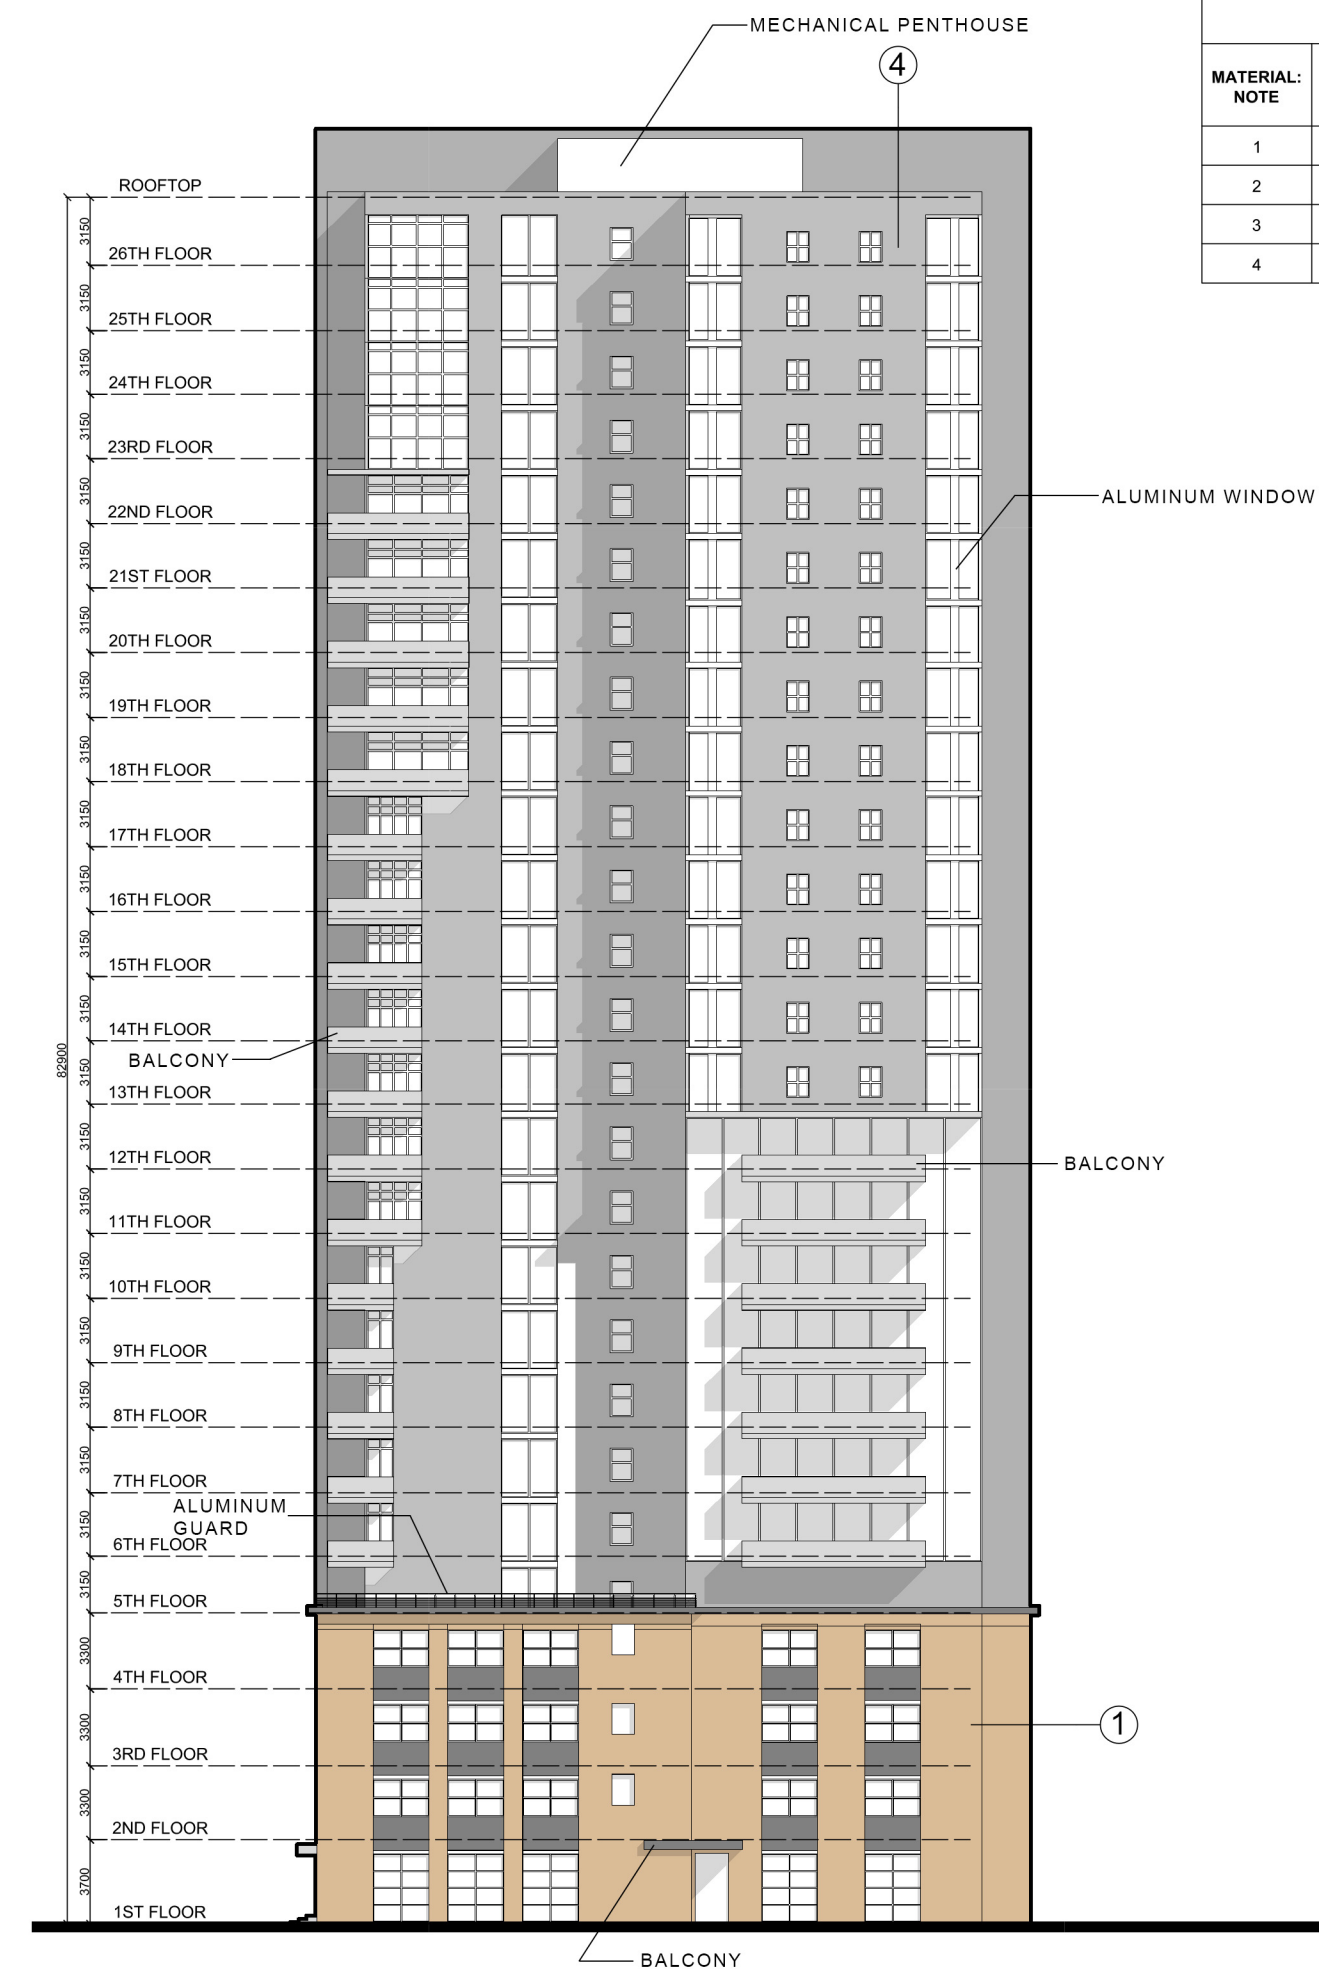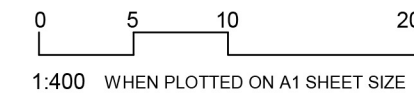

PHASE IV OVERALL EXTERIOR ELEVATION - NORTH

