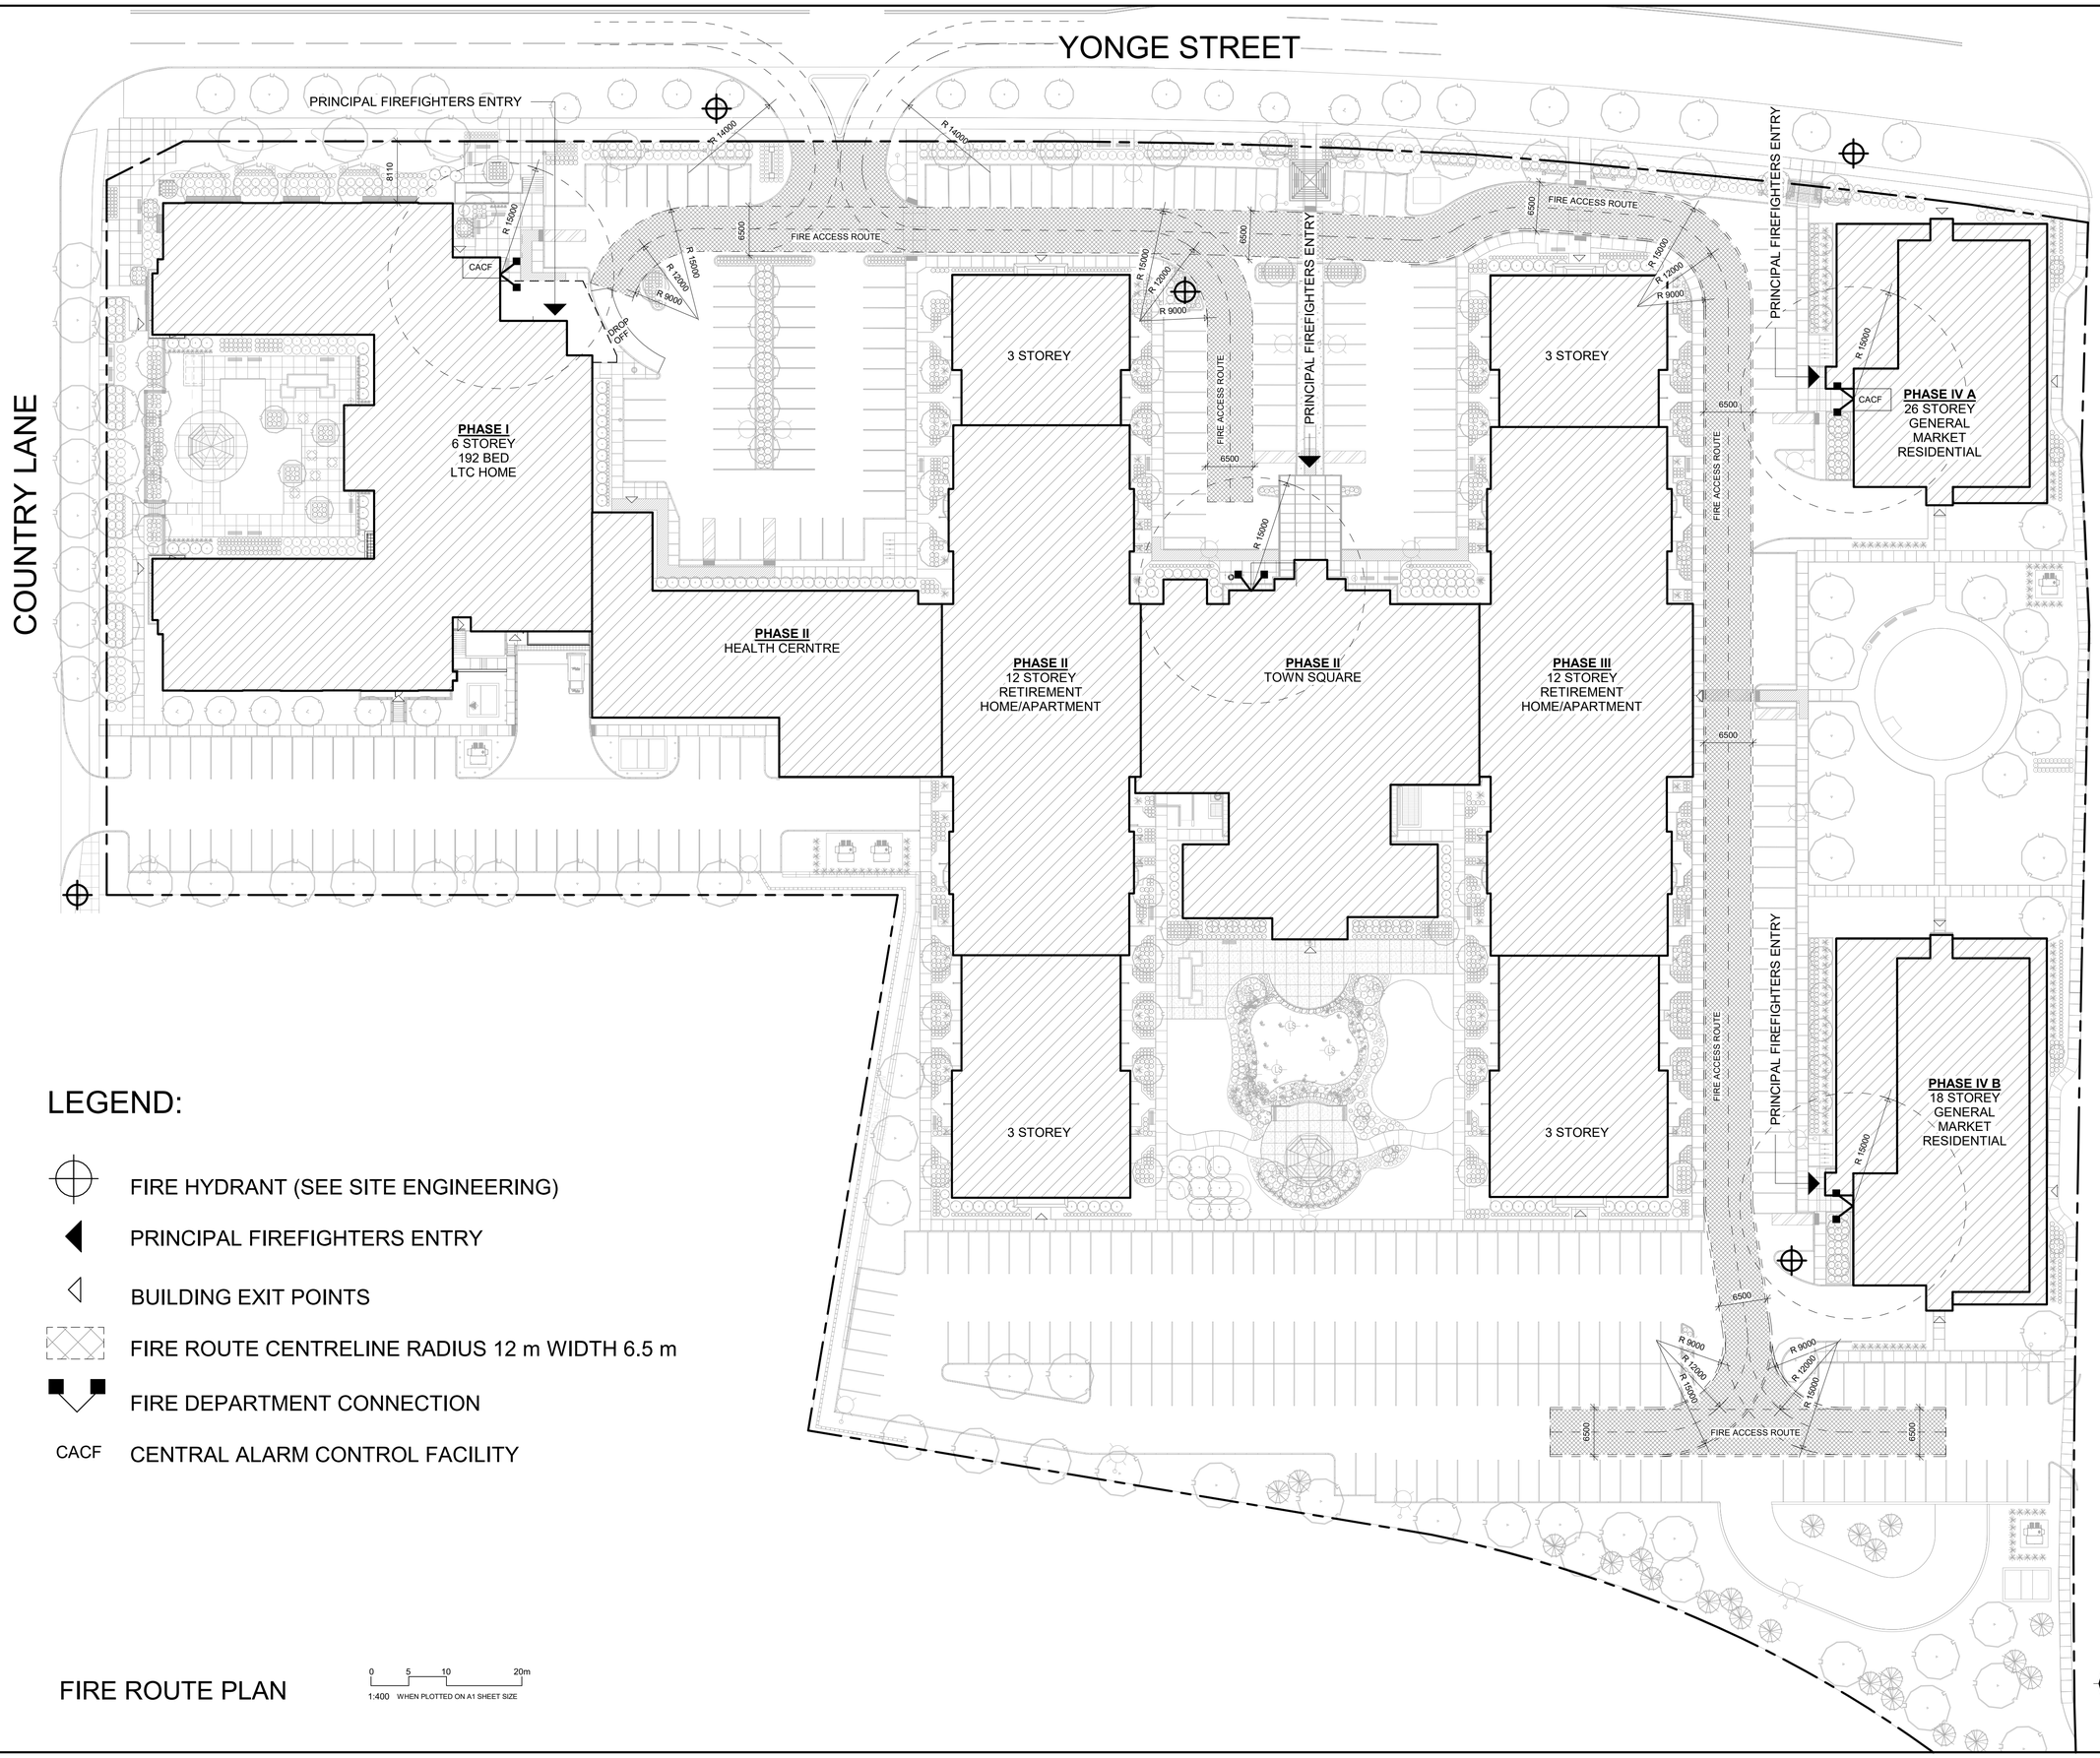

LEGEND:

- FIRE HYDRANT (SEE SITE ENGINEERING)
- PRINCIPAL FIREFIGHTERS ENTRY
- BUILDING EXIT POINTS
- FIRE ROUTE CENTRELINE RADIUS 12 m WIDTH 6.5 m
- FIRE DEPARTMENT CONNECTION
- CACF — CENTRAL ALARM CONTROL FACILITY

FIRE ROUTE PLAN

0 5 10 20m
1:400 WHEN PLOTTED ON A1 SHEET SIZE

SCHLEGEL VILLAGES

ISSUED	REVISIONS
2024-07-18	ISSUED FOR SPA SUBMISSION
2024-09-06	ISSUED FOR SPA SUBMISSION #2

ANDERSON WELLSMAN ARCHITECTS INCORPORATED
1090 DON MILLS ROAD
SUITE 612
TORONTO ONTARIO
M3C 3R6
T 416 391 3699

THE VILLAGE OF INNIS LANDING
800 YONGE ST, BARRIE, ON

Drawing Title:
FIRE ROUTE PLAN

Checked By: RA
Project No.: 2116
Drawn By: PC
Plot Date: 9/9/2024 MM/DD/YYYY

SP4.0