MTE FILE No: 45303-100-C2.1

P:\P\45303\100\45303-100-C2.DWG

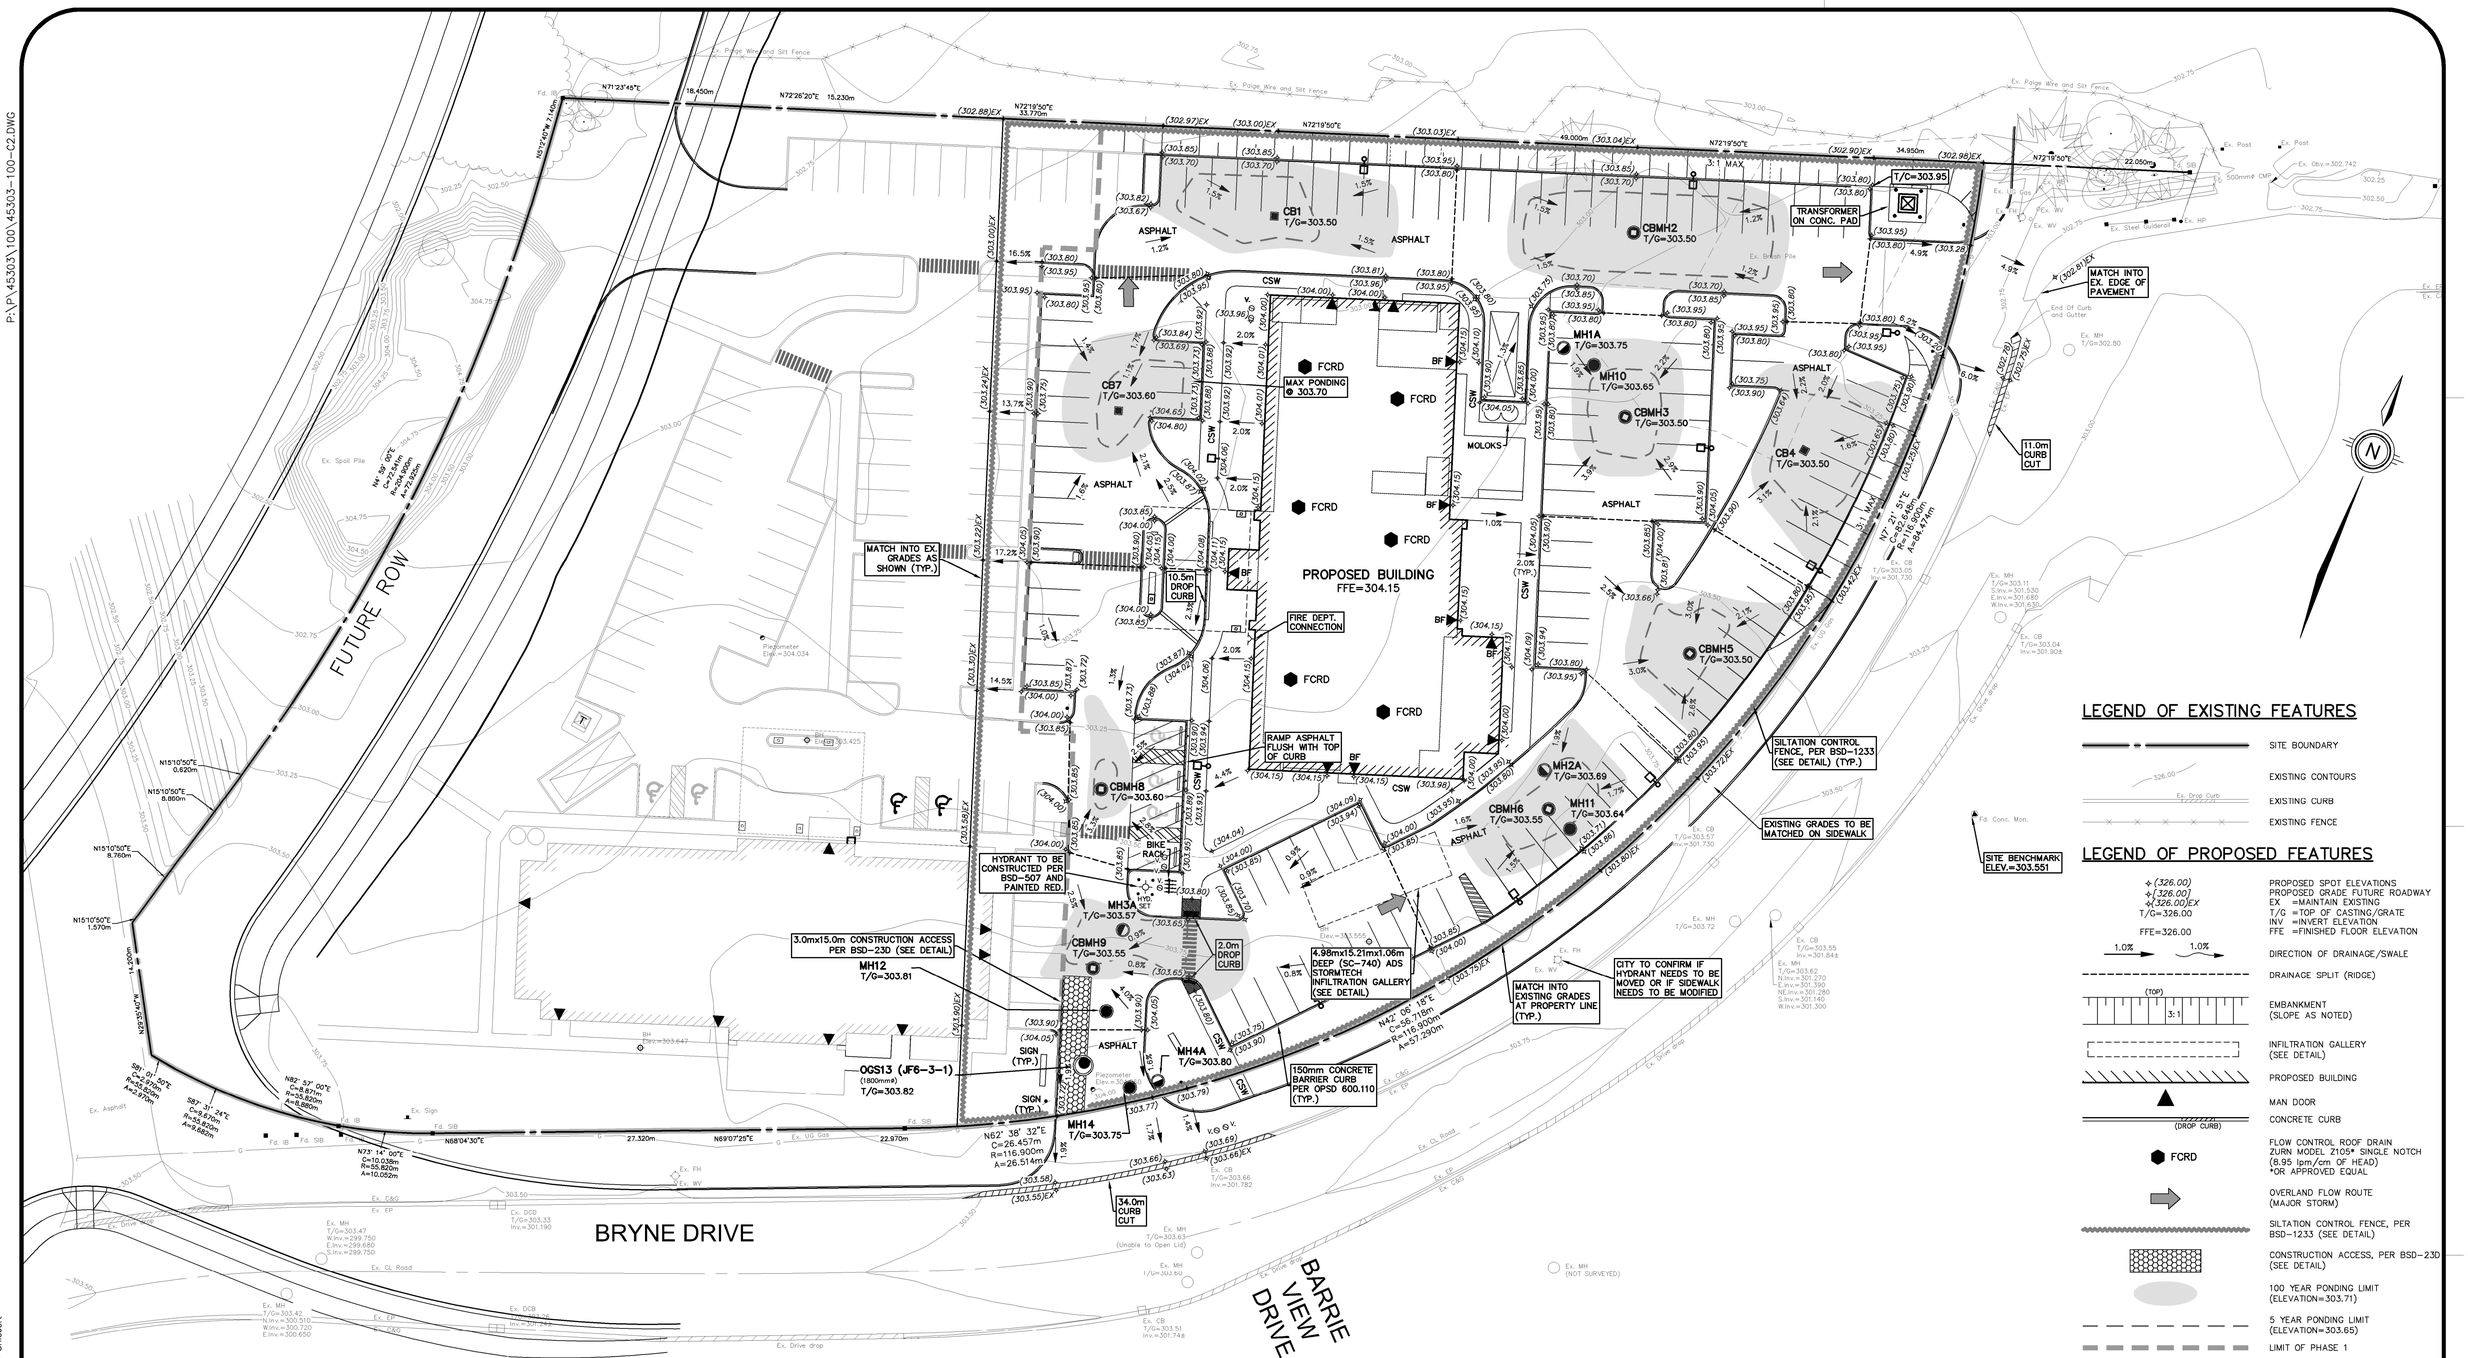


**NOTE:**

1. PROPERTY-LINE IS APPROXIMATE ONLY AND IS TAKEN FROM PLAN PREPARED BY EPLETT & WOROBEC SURVEYING LTD. DATED OCTOBER 23, 1995 AND FEBRUARY 24, 2010.
2. INVERTS DENOTED WITH "±" ARE TAKEN FROM AS-RECORDED PLAN AND PROFILE DRAWINGS COMPLETED BY SKELTON BRUMWELL & ASSOCIATES INC. DATED OCTOBER, 1995 AND ARE CONSIDERED APPROXIMATE ONLY. CONTRACTOR TO FIELD VERIFY AND REPORT ANY DISCREPANCIES TO ENGINEER.
4. THIS PLAN IS PART OF A SET OF PLANS WHICH COMPRISE OF THE FOLLOWING: C1.1, C2.1, C2.2, C2.3, C2.4 AND THE SWM REPORT.

**CITY OF BARRIE CONTROL MONUMENTS:**

(1) MONUMENT # 03120080046
TYPE: BRASS TABLET
ELEVATION: 303.551

(2) MONUMENT # 03120080048
TYPE: BRASS TABLET
ELEVATION: 302.523

**NOTE TO CONTRACTOR :**

DO NOT SCALE DRAWINGS.

CONTRACTORS MUST CHECK AND VERIFY ALL DIMENSIONS AND REPORT ANY DISCREPANCIES TO THE ENGINEER BEFORE PROCEEDING WITH THE WORK.

ALL DRAWINGS REMAIN THE PROPERTY OF THE ENGINEER AND SHALL NOT BE REPRODUCED OR REUSED WITHOUT THE ENGINEER'S WRITTEN PERMISSION.

THE OWNER/ARCHITECT/CONTRACTOR IS ADVISED THAT M.T.E. CONSULTANTS INC. CANNOT CERTIFY ANY COMPONENT OF THE SITE WORKS NOT INSPECTED DURING CONSTRUCTION. IT IS THE RESPONSIBILITY OF THE GENERAL CONTRACTOR TO NOTIFY M.T.E. CONSULTANTS INC. PRIOR TO COMMENCEMENT OF CONSTRUCTION TO ARRANGE FOR INSPECTION.

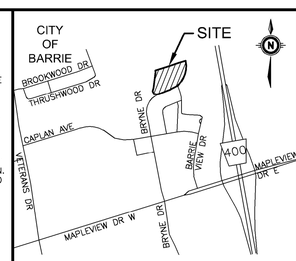


KEY PLAN N.T.S.

| No. | REVISION | BY | DATE |
|---|---|---|---|
| 8. | | | |
| 7. | | | |
| 6. | | | |
| 5. | Revised per City/LSRCA Comments | JPL | NOV.02/20 |
| 4. | Revised per City Comments | JPL | OCT.26/20 |
| 3. | Revised per City comments | JPL | JUL.23/20 |
| 2. | Revised per City comments | JPL | MAR.31/20 |
| 1. | ISSUED FOR APPROVAL | JPL | DEC.12/19 |

**GEODETIC BM** ELEV. =303.551 m
BRASS TABLET LOCATED ON EAST LIMIT OF BRYNE DRIVE ON SOUTH SIDE OF ENTRANCE TO #311 BRYNE DRIVE. NOTE: A PROTECTIVE WATER VALVE COVER HAS BEEN PLACED OVER MONUMENT CAP.

**SITE BENCHMARK** ELEV. = m
SEE ABOVE.

LICENSED PROFESSIONAL ENGINEER
J.P. LERCH
100169016
2020-11-02
Digital Signature
PROVINCE OF ONTARIO

CLIENT
2599974 ONTARIO INC.
204 COOKS MILL CRESCENT VAUGHAN

PROJECT
HOLIDAY INN EXPRESS
326 BRYNE DRIVE BARRIE

DRAWING
SITE GRADING AND SWM PLAN

MTE
Engineers, Scientists, Surveyors
(519) 743-6500 www.mte85.com

| | |
|---|---|
| Project Manager: J.LERCH | Project No.: 45303-100 |
| Design By: CAH | Checked By: JPL |
| Drawn By: DDK | Checked By: CAH |
| Surveyed By: MTE | Drawing No.: C2.1 |
| Date: Jan.25/19 | |
| Scale: 1:300 | Sheet 2 of 5 |

November 2, 2020 – 9:17 a.m. – Plotted By: Cliebert