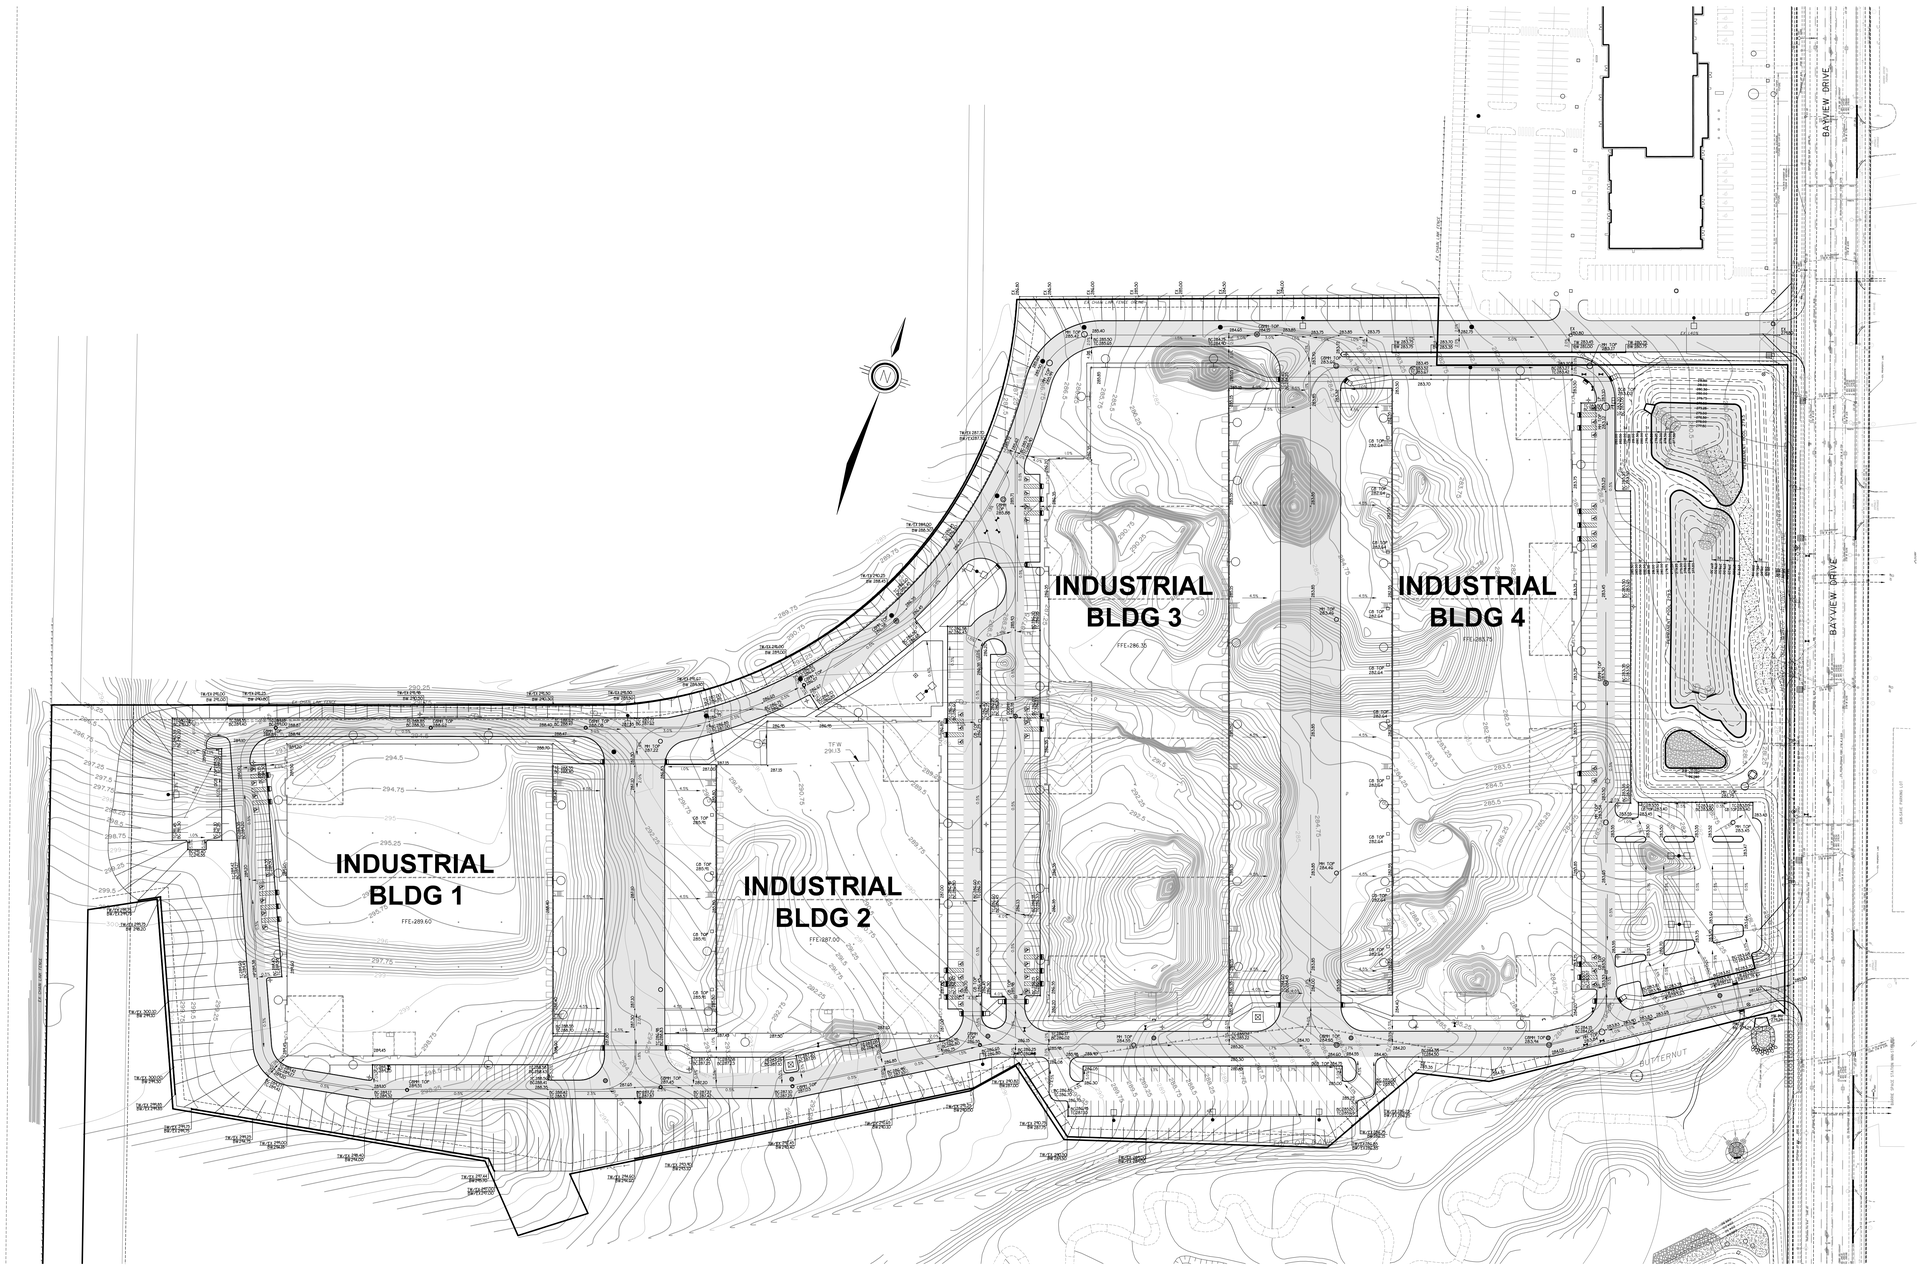

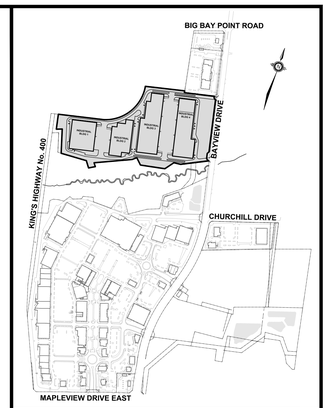

KEYMAP N.T.S.

LEGEND:

SWALE GRADE	SWL 130.23
SWALE DRAINAGE	
PROPOSED GRADE	130.50
EXISTING GRADE	131.53
EXISTING CONTOURS	440
LG ARROW & SLOPE	2.0%
PROPOSED SLOPE	
HEAVY DUTY ASPHALT	

NO.	REVISIONS MARK VOID ALL COPIES PREVIOUS FINAL DATE	DATE (Y/M/D)	BY

Contractor must check and verify all dimensions on the job and report any discrepancies to the Architect before proceeding with the work.

Do not scale the drawing.

This drawing contains copyright material belonging to the Architect.

This drawing was developed for a specific purpose; use for any other purpose is not permitted.

This drawing shall not be reproduced in whole or in part without the written approval of the Architect.

This drawing must be read in the context of all the other drawings which constitute the document.

SITE GRADING PLAN

SCALE: 1:750

PARK PLACE NORTH LANDS

HWY 400 & MAPLEVIEW DRIVE E.
BARRIE, ONTARIO
FOR: NORTH AMERICAN

SITE SERVICING & SITE GRADING BY:

SKA SABOURIN KIMBLE & ASSOCIATES LTD. CONSULTING ENGINEERS
110 OLD KINGSTON ROAD
AJAX, ONTARIO L1T 2Z9
SKA PROJECT NO. 02:999

LICENSED PROFESSIONAL ENGINEER
M.A. GOLAUSKICH
100104446
29/04/22
PROVINCE OF ONTARIO

DRAWN BY	RAV
CHECKED BY	MAG
DATE	APRIL 29, 2022
ISSUED	APRIL 29, 2022

PROJECT NO. 02138.44
DWG. NO. SG