6 3D View 2

5 3D View 1

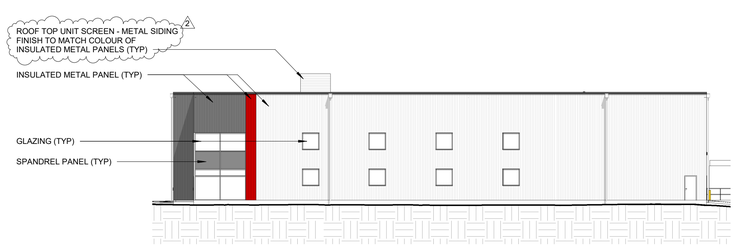

4 West
1 : 250

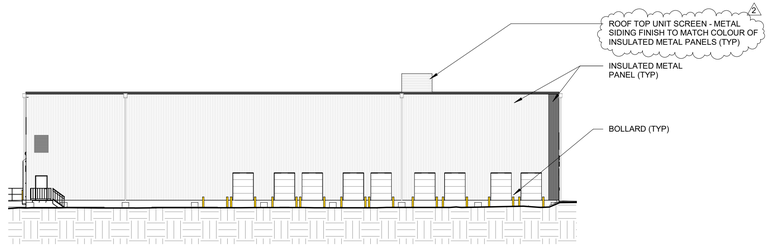

3 East
1 : 250

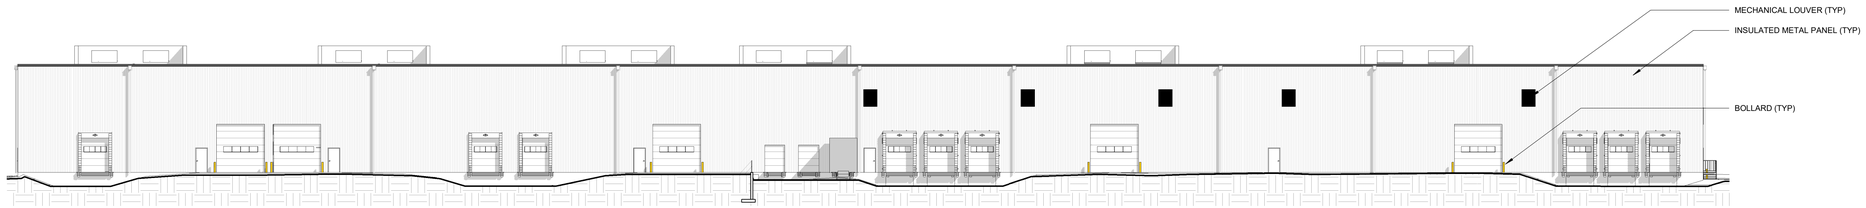

2 South
1 : 250

1 North
1 : 250

GENERAL NOTES:

ALL DRAWINGS ARE THE PROPERTY OF THE ARCHITECT. REPRODUCTION OF DRAWINGS WITHOUT WRITTEN PERMISSION OF THE ARCHITECT IS PROHIBITED.

THE GENERAL CONTRACTOR SHALL CHECK AND VERIFY ALL DIMENSIONS BEFORE PROCEEDING WITH THE WORK. ANY DISCREPANCIES SHALL BE REPORTED TO THE ARCHITECT IMMEDIATELY.

ALL WORK SHALL CONFORM TO THE LATEST EDITION OF THE ONTARIO BUILDING CODE.

IT IS THE RESPONSIBILITY OF THE GENERAL CONTRACTOR TO COORDINATE ALL STRUCTURAL, MECHANICAL AND ELECTRICAL WORK.

NO.	DESCRIPTION	DATE
1	Issued for Site Plan Application	Dec 22/20
2	Site Plan Revisions	Mar 22/21

STUDIO HOFFMAN

177 COOK STREET
BARRIE ONT
705.241.7835

CAPREID Inc.
1 Reid Drive
Barrie, ON

Elevations

DRAWN BY	EMH
CHECKED BY	EMH
SCALE	1 : 250
PROJECT #	202011

A3.1

2021-03-23 11:34:11 AM