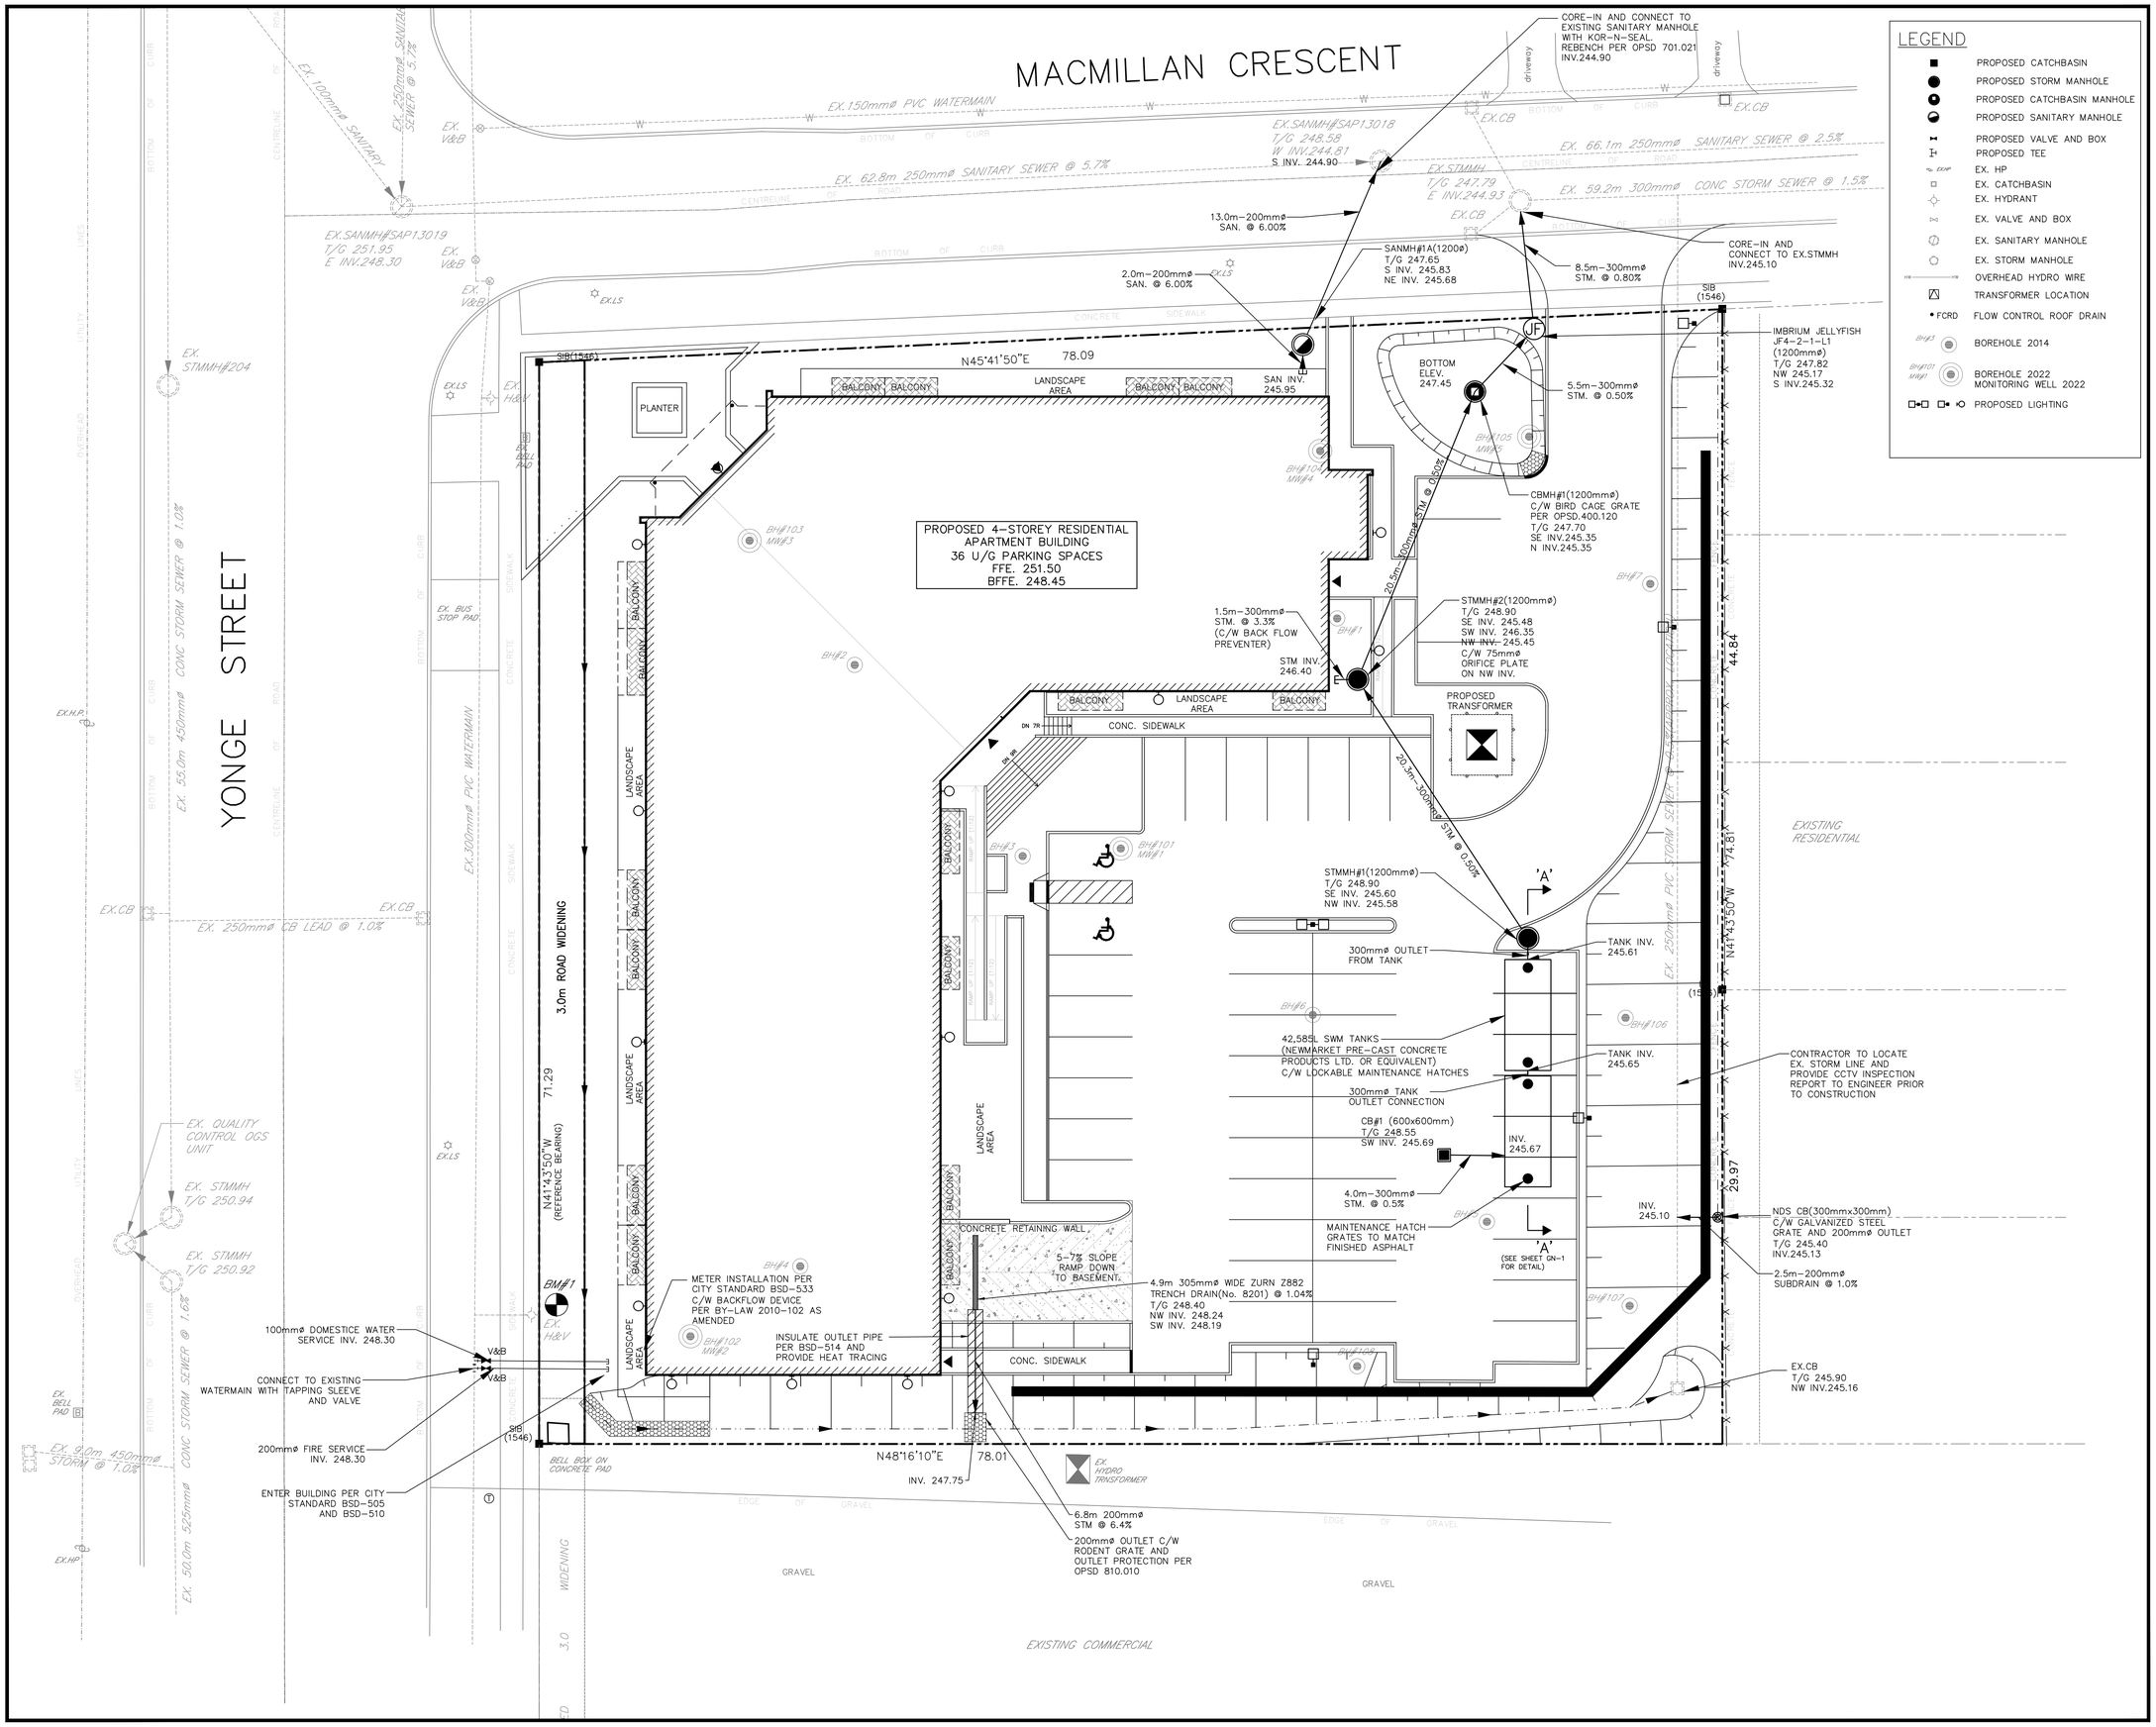

PEL
PINESTONE ENGINEERING LIMITED | www.pel.ca

The position of existing above ground and underground utilities and facilities are not necessarily shown on the drawings, and where shown, the accuracy of the position of such utilities and facilities is not guaranteed. Before starting work, the contractor shall confirm the exact location of all existing utilities and facilities, and shall assume all liability for damage to them

Drawings shall not be used for construction unless sealed and signed. All work to be performed in accordance with the Occupational Health & Safety Act 1990.

Any errors and/or omissions shall be reported to Pinestone Engineering Ltd. without delay.

KEY MAP

NOTES

1. TOPOGRAPHIC SURVEY COMPLETED BY RUDY MAK SURVEYING LTD. O.L.S., JULY 1995 AND OCTOBER 2013.
2. SITE PLAN PROVIDED BY NAYLOR ARCHITECT INC. APRIL 6, 2022
3. REFER TO GEOTECHNICAL REPORT PREPARED BY HADDARD GEOTECHNICAL LTD. FOR BOREHOLE INFORMATION.

BENCHMARK

BM#1
TOP OF SPINDLE OF FIRE HYDRANT ELEV. 251.85

NO.	YY.MM.DD	REVISION	BY

SEAL

NORTH ARROW

DESIGN BY:	D.H.
DRAWN BY:	C.A.
CHECKED	J.V.
DATE:	APRIL 2022
SCALE:	1:200

CLIENT/PROJECT

#481 YONGE STREET APARTMENT DEVELOPMENT BARRIE, ONTARIO

DRAWING TITLE

SITE SERVICING PLAN

PROJECT NO.	DRAWING NO.	REVISION
19-11433.1-B	SERV-1	0