SIMCOE STANDARD CONDOMINIUM PLAN No. 438

PART 7 OF 8 PARTS | SHEET 13 OF 19 SHEETS

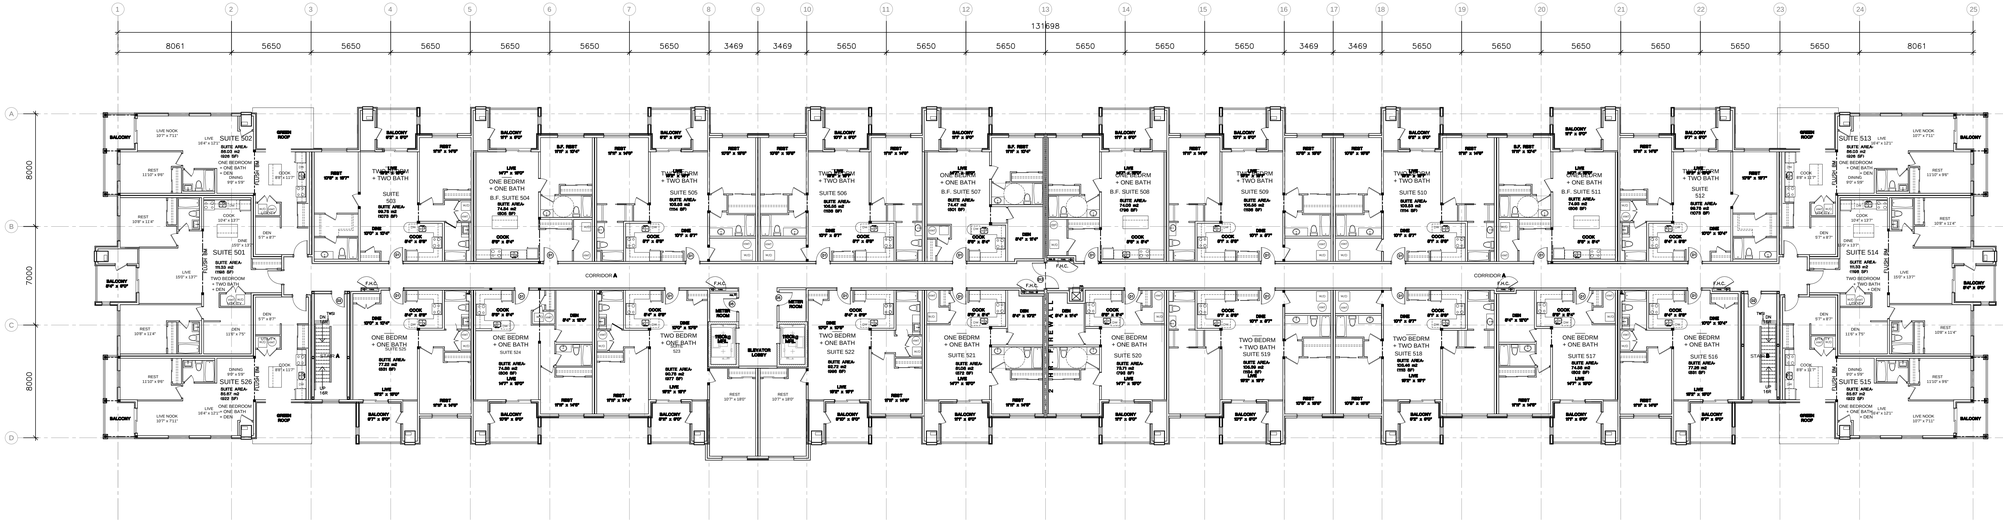

5TH & 6TH FLOOR PLAN 1:150

2ND - 4TH FLOOR PLAN 1:150

ISM Architects Inc.

97 Toronto Street
Barrie, ON L4N 1V1
T: 705.726.2342
E: ian@ismarchitects.ca

No.	REVISION	DATE
1.	CLIENT REVIEW	SEP 30/20
2.	CLIENT CHANGES	OCT 09/20
3.	CLIENT CHANGES	NOV 20/20
4.	COORDINATION	NOV 23/20
5.	INCREASE BALCONY DEPTH FLIP GARBAGE ROOM	DEC 18/20
6.	IF DEEP BALCONIES NEW MAIN ENTRANCE	JAN 04/21
7.	NEW FOOTPRINT	FEB 01/20
8.	UPDATE PARKING PLAN	APR 23/21
9.	UPDATE PARKING PLAN	APR 28/21
10.	UPDATE PARKING PLAN	MAY 03/21
11.	ISSUE FOR RESUBMISSION	FEB 23/22

STAMP

ONTARIO ASSOCIATION OF ARCHITECTS
IAN S. McALCOM
LICENCE
2853

This document is the property of ISM Architects and shall not be used, copied or altered without permission.
Do not scale drawings.
Contractor to check and verify all dimensions and report all errors and omissions to the Architect before proceeding with the work.

A Detail No.
B Sheet No. where detailed.

ORIENTATION

CLIENT

PRATT HOMES BARRIE
301 KING ST.
BARRIE ON
L4N 6B5
tel: 705.792.3883

PROJECT

ELEMENTS CONDO
7 KNEESHAW DRIVE
BARRIE, ON.

PROJECT INFORMATION

PROJECT No.:	204154
DRAWN BY:	RCM AF
CHECKED BY:	ISM
DATE:	DEC 17 21
SCALE:	AS NOTED

DRAWING

BLDG B
156 UNIT APT. BUILDING
7 KNEESHAW DR.

TYPICAL FLOOR PLAN
5TH & 6TH FLOOR PLAN

DRAWING No.

A201