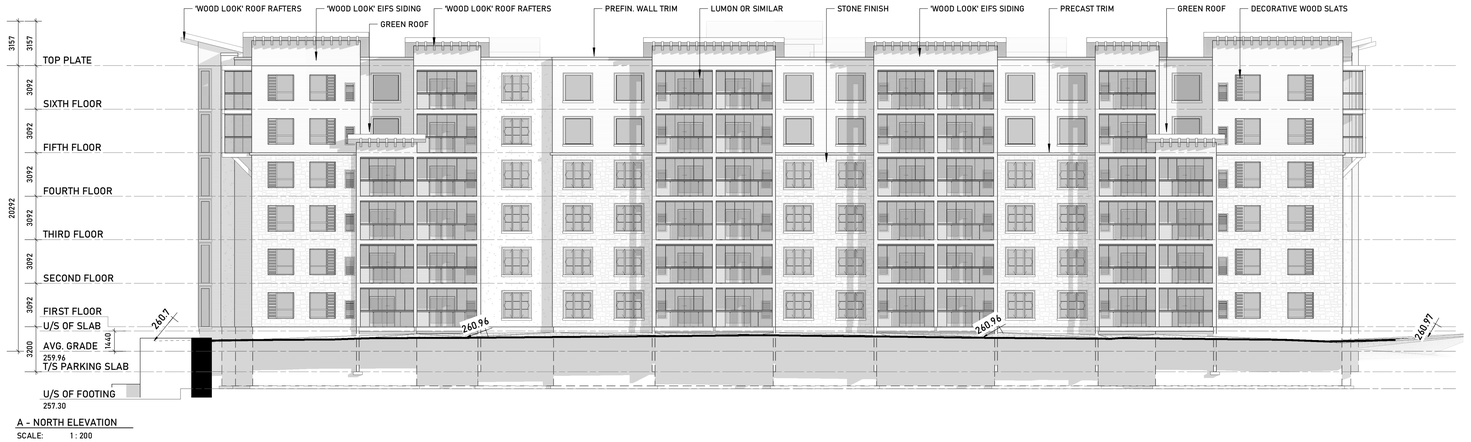

A - NORTH ELEVATION

SCALE: 1 : 200

A - SOUTH ELEVATION

SCALE: 1 : 200

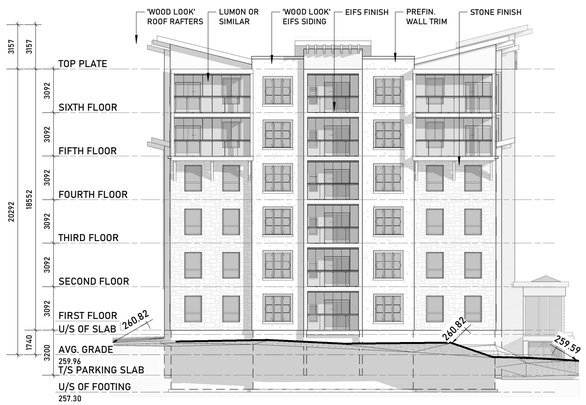

A - WEST ELEVATION

SCALE: 1 : 200

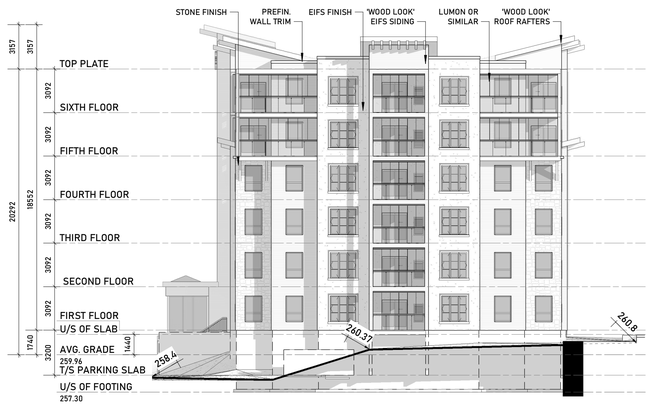

A - EAST ELEVATION

SCALE: 1 : 200

ISM ARCHITECTS Inc.

97 Toronto Street
Barrie, ON, L4N 1V1
Tel: 705-726-2342
Email: jb@ismarchitects.ca
Website: www.ismarchitects.ca

#	Description	Date
1	ISSUE FOR REVIEW	JAN 15/21
2	GREEN ROOF ADDED	JAN 25/21
3	REVISED END UNITS	JAN 22/21
4	REVISED WEST ELEV.	JUL 22/21
5	REVISED GRADING	JUL 23/21
6	ISSUE FOR RESUBMISSION	SEP 01/21

Stamp

ONTARIO ASSOCIATION OF ARCHITECTS
IAN S. BALCOUM
LICENCE
2853

Orientation

N

Client Information

PRATT HOMES BARRIE
301 KING ST.
BARRIE, ON.
L4N 6B5
T:705.792.3883

Project

BISTRO WEST
KNEESHAW DRIVE
BARRIE, ON.

Project Information

Project No.:	20-4154
Drawn by:	JB
Checked by:	ISM
Date:	JUL 23, 2021
Scale:	1 : 200

Drawing

BLDG A
ELEVATIONS

Drawing No.

A300