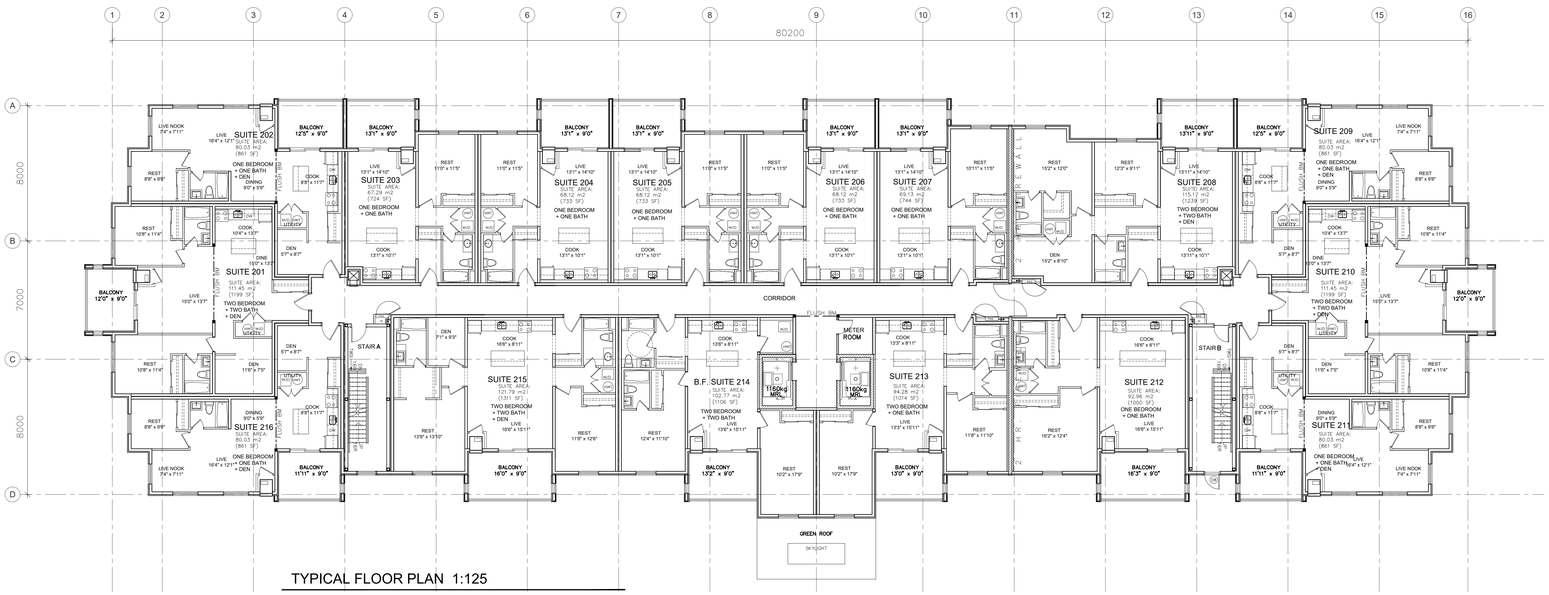

TYPICAL FLOOR PLAN 1:125

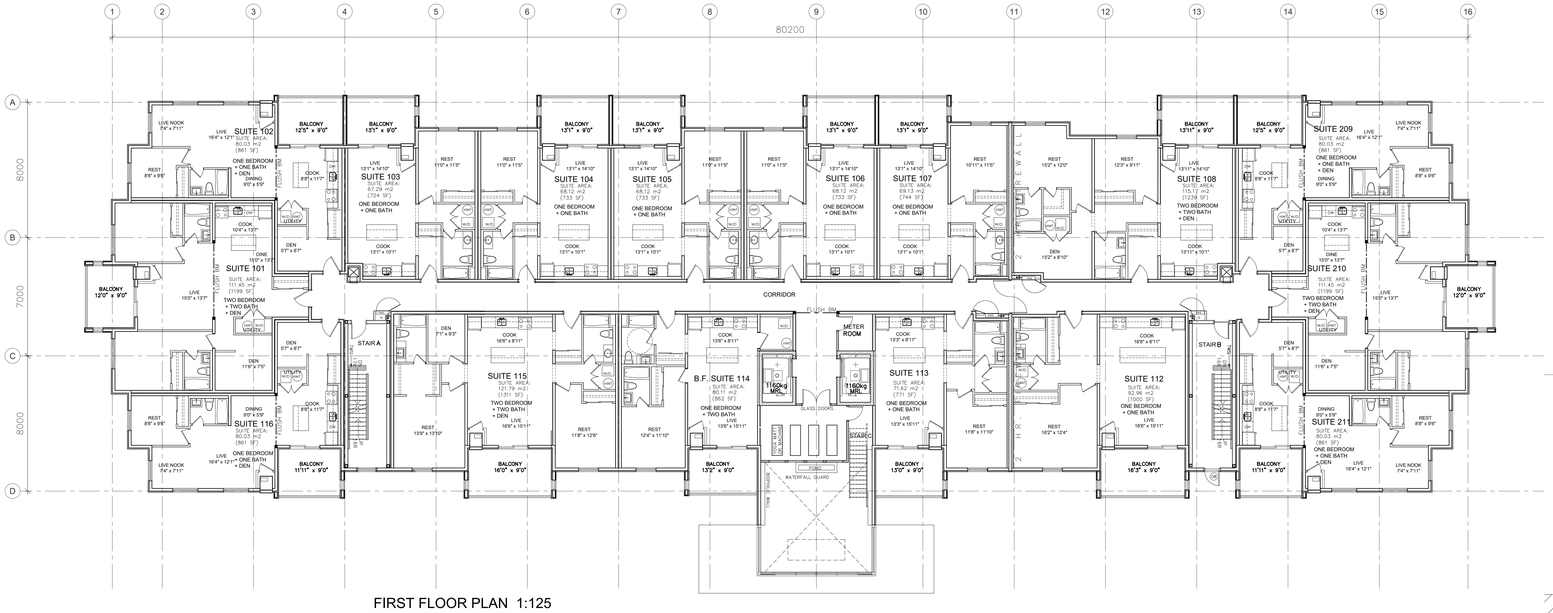

FIRST FLOOR PLAN 1:125

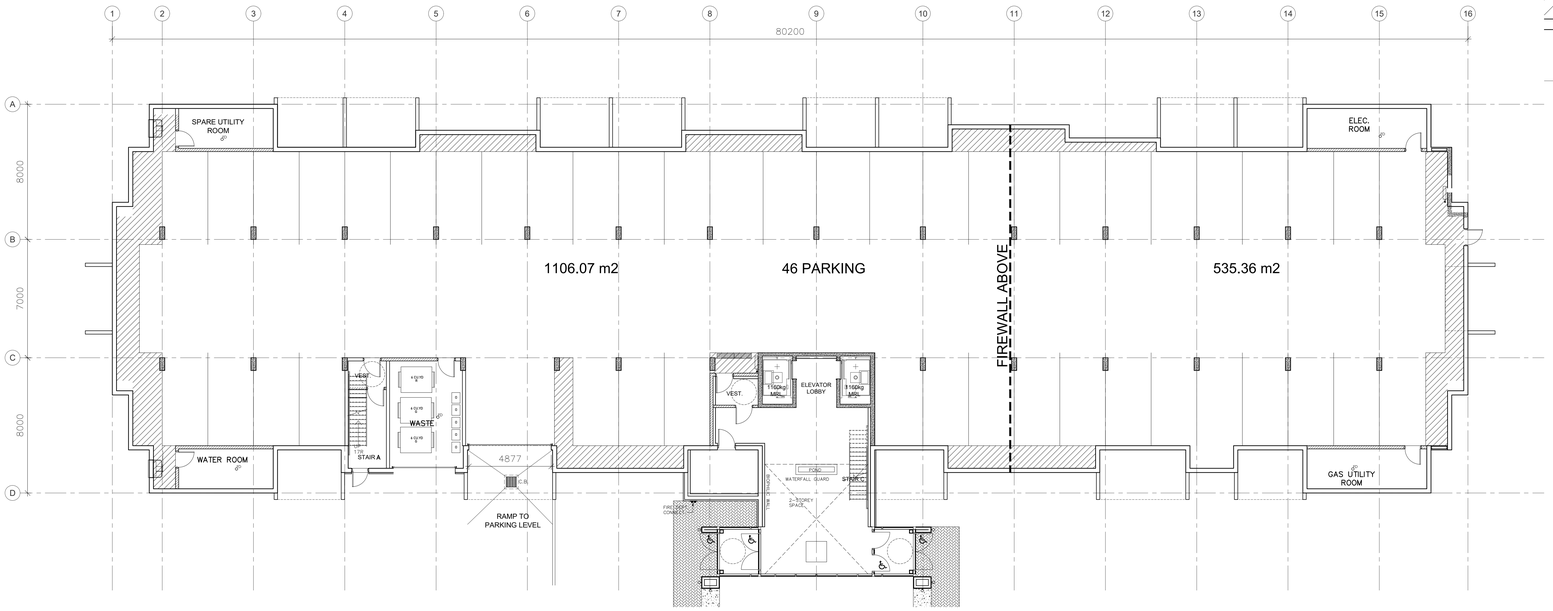

U/G PARKING PLAN - BLDG A 1:125

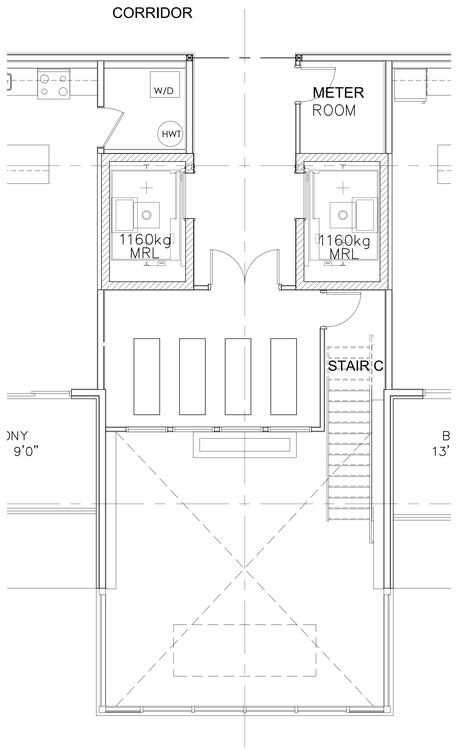

ELEVATOR LOBBY/STAIR C PLAN
FIRST FLOOR LEVEL 1:50

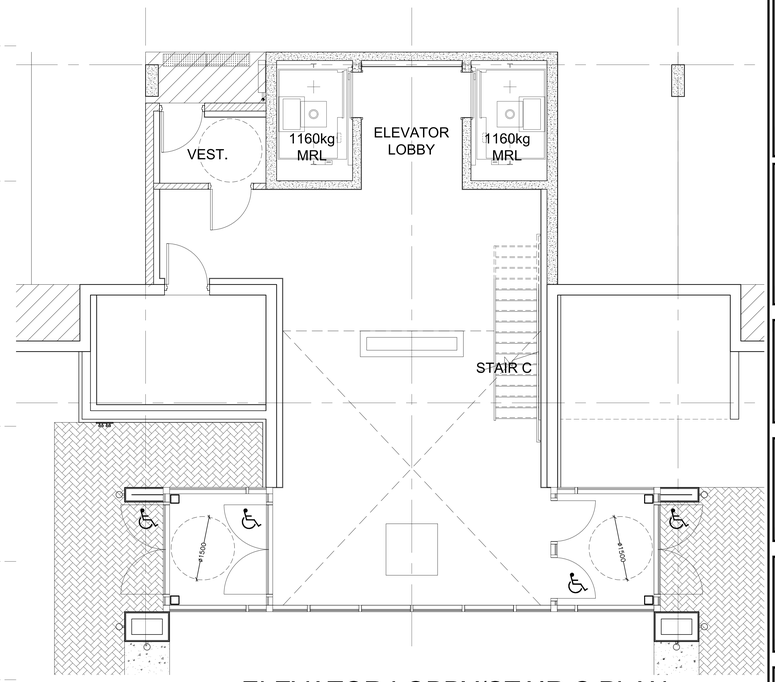

ELEVATOR LOBBY/STAIR C PLAN
U/G PARKING LEVEL 1:50

ISM Architects Inc.
97 Toronto Street
Barrie, ON L4N 1V1
T: 705.726.2342
E: ian@ismarchitects.ca

No.	REVISION	DATE
1.	CLIENT REVIEW	SEP 30/20
2.	CLIENT CHANGES	OCT 08/20
3.	COORDINATION	NOV 23/20
4.	U/G PARKING COUNT	NOV 30/20
5.	INCREASE BALCONY DEPTH	DEC 18/20
6.	NEW LOBBY	DEC 21/20
7.	9' BALCONY DEPTH	DEC 28/20
8.	NEW END SUITES	JAN 04/21
9.	GREEN ROOFS ADDED	JAN 20/21

STAMP

ONTARIO ASSOCIATION OF ARCHITECTS
IAN S. MALCOLM
LICENCE
2853

This document is the property of ISM Architects Inc. and shall not be used, copied or altered without permission.
Do not scale drawings.
Contractor shall check and verify all dimensions and report all errors and omissions to the Architect before proceeding with the work.
A Detail No.
B Sheet No. where detailed.

ORIENTATION

CLIENT
PRATT HOMES BARRIE
301 KING ST.
BARRIE ON
L4N 6B5
tel: 705.792.3883

PROJECT
BISTRO WEST
KNEESHAW DRIVE
BARRIE ON

PROJECT INFORMATION

PROJECT No.:	204154
DRAWN BY:	RCM
CHECKED BY:	ISM
DATE:	SEP 11 20
SCALE:	AS NOTED

DRAWING
BLDG A
96 UNIT APT. BUILDING

TYPICAL FLOOR PLAN
FIRST FLOOR PLAN
U/G PARKING PLAN

DRAWING No.
A200