B - EAST ELEVATION
SCALE: 1 : 200

B - WEST ELEVATION
SCALE: 1 : 200

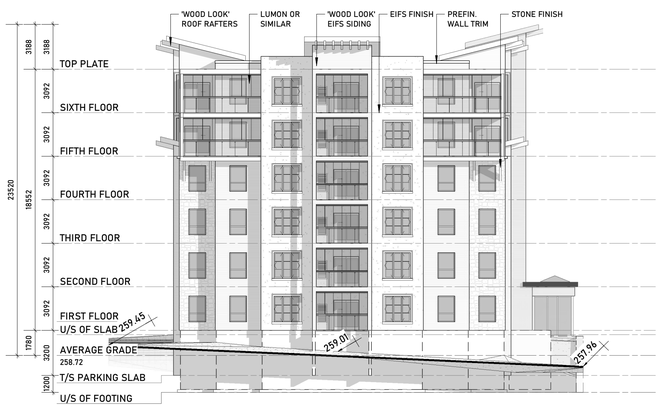

B - SOUTH ELEVATION
SCALE: 1 : 200

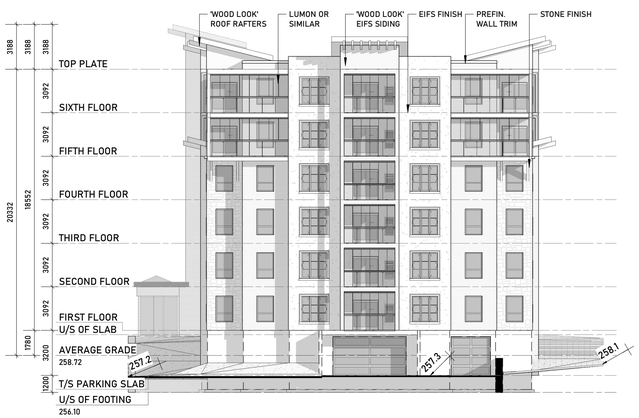

B - NORTH ELEVATION
SCALE: 1 : 200

ISM ARCHITECTS Inc.
97 Toronto Street
Barrie, ON. L4N 1V1
Tel: 705-726-2342
Email: info@ismarchitects.ca
Website: www.ismarchitects.ca

#	Description	Date
1	ISSUE FOR REVIEW	JAN 15/21
2	GRREN ROOF ADDED	JAN 25/21
3	REVISED END UNITS	JAN 22/21
4	ISSUE FOR RESUBMISSION	SEP 01/21

Stamp

ONTARIO ASSOCIATION OF ARCHITECTS
IAN S. MALCOLM
LICENCE
2853

Orientation

Client Information

PRATT HOMES BARRIE
301 KING ST.
BARRIE, ON.
L4N 6B5
T:705.792.3883

Project

BISTRO WEST
KNEESHAW DRIVE
BARRIE, ON.

Project Information

Project No.:	20-4154
Drawn by:	JB
Checked by:	ISM
Date:	SEP 11 20
Scale:	1 : 200

Drawing

BLDG B
ELEVATIONS

Drawing No.

A301