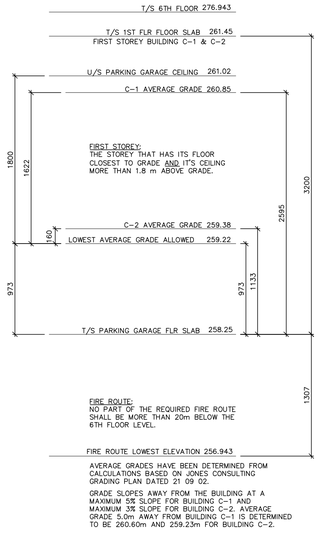

BLDG 'C' AVERAGE GRADE SUMMARY

BLDG C AVERAGE GRADE CALCULATIONS

BLDG C–1 PERIMETER = 96.047m

3.964 x 260.08 / 96.047	9.163 x 260.90 / 96.047	10.546 x 261.50 / 96.047	11.225 x 261.10 / 96.047
=10.73 +	=24.89 +	=88.71 +	=30.51
2.550 x 259.58 / 96.047	1.225 x 260.00 / 96.047	7.185 x 260.25 / 96.047	10.203 x 260.77 / 96.047
=6.89 +	=3.32 +	=19.47 +	=27.70
4.538 x 261.05 / 96.047	2.550 x 260.84 / 96.047	8.675 x 260.72 / 96.047	10.593 x 260.93 / 96.047
=12.33 +	=6.93 +	=23.55 +	=28.78
8.504 x 261.05 / 96.047	5.126 x 261.03 / 96.047		
=23.11 +	=13.93		

= 260.85m

BLDG C–2 PERIMETER = 174.615m

5.126 x 260.99 / 174.615	16.756 x 260.86 / 174.615	9.660 x 260.62 / 174.615	19.680 x 260.26 / 174.615
=7.66 +	=25.03 +	=14.48 +	=29.33
5.554 x 259.35 / 174.615	3.775 x 258.55 / 174.615	4.291 x 258.88 / 174.615	20.185 x 258.85 / 174.615
=8.25 +	=5.59 +	=6.35 +	=29.85
8.675 x 259.55 / 174.615	7.529 x 260.70 / 174.615	12.249 x 260.71 / 174.615	7.508 x 259.51 / 174.615
=12.89 +	=11.24 +	=18.29 +	=11.16
10.292 x 258.28 / 174.615	28.872 x 258.25 / 174.615	10.292 x 258.87 / 174.615	4.171 x 258.85 / 174.615
=15.22 +	=42.70 +	=15.88 +	=6.18

= 259.38m

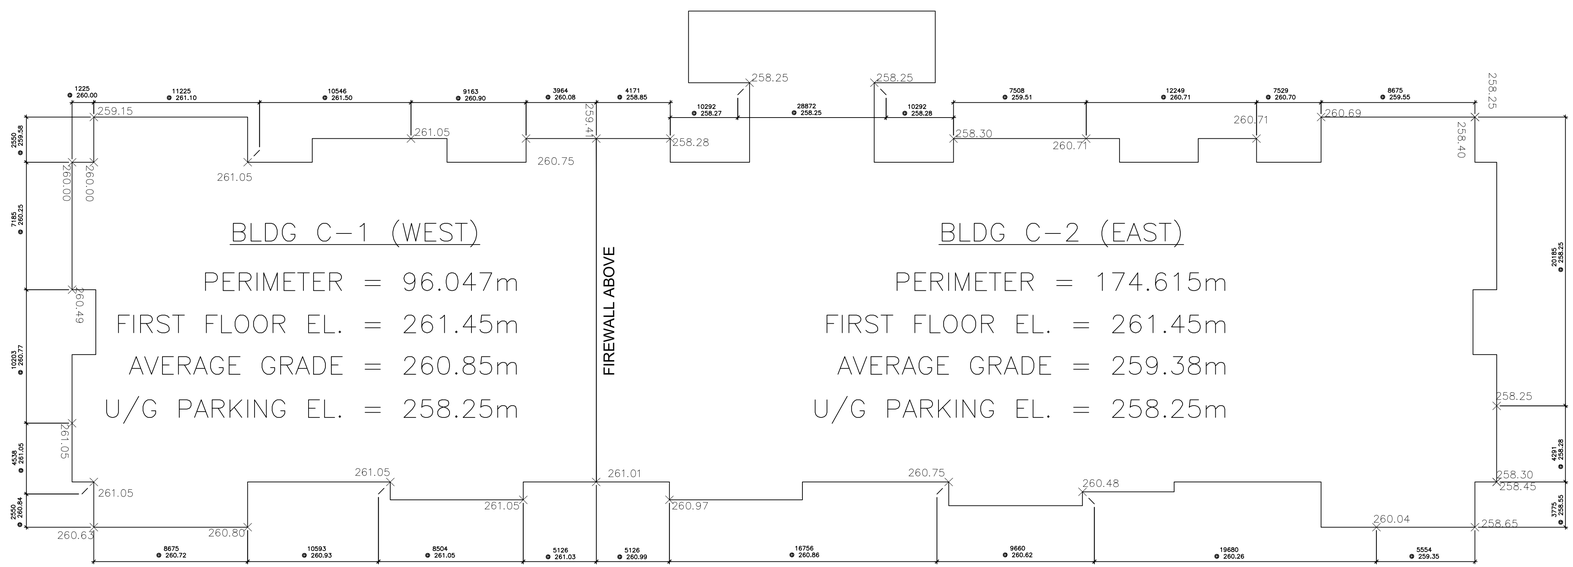

ISM Architects Inc.
97 Toronto Street
Barrie, ON L4N 1V1
T: 705.726.2342
E: ian@ismarchitects.ca

No.	REVISION	DATE
1	NEW AVG. GRADE POLICY	OCT 25/21

STAMP
ONTARIO ASSOCIATION OF ARCHITECTS
IAN S. MALCOLM
LICENCE
2853

This document is the property of ISM Architects and must not be used or altered without permission.
Do not scale drawings.
The Contractor shall check and verify all dimensions and report all errors and omissions to the Architect before proceeding with the work.
Refer to A for Detail No. where detailed.
Refer to B for Sheet No. where detailed.

ORIENTATION

CLIENT
PRATT HOMES BARRIE
301 KING ST.
BARRIE ON
L4N 6B5
tel: 705.792.3883

PROJECT
BISTRO WEST
KNEESHAW DRIVE
BARRIE ON

PROJECT INFORMATION

PROJECT No.:	204154
DRAWN BY:	RCM AF
CHECKED BY:	ISM
DATE:	OCT 25 21
SCALE:	AS NOTED

DRAWING
BLDG C
15 KNEESHAW DR.
AVERAGE GRADE CALCULATION

DRAWING No.
A101