C - NORTH ELEVATION
SCALE: 1 : 200

C - SOUTH ELEVATION
SCALE: 1 : 200

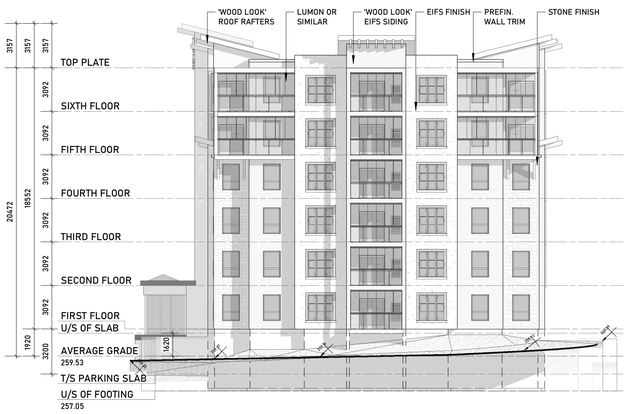

C - WEST ELEVATION
SCALE: 1 : 200

C - EAST ELEVATION
SCALE: 1 : 200

ISM ARCHITECTS Inc.
97 Toronto Street
Barrie, ON. L4N 1V1
Tel: 705-726-2342
Email: jim@ismarchitects.ca
Website: www.ismarchitects.ca

#	Description	Date
1	ISSUE FOR REVIEW	JAN 15/21
2	GRREN ROOF ADDED	JAN 20/21
3	REVISED END UNITS	JAN 22/21
4	ISSUE FOR RESUBMISSION	SEP 01/21

Stamp

ONTARIO ASSOCIATION OF ARCHITECTS
IAN S. MALCOLM
LICENCE
2853

Orientation

Client Information

PRATT HOMES BARRIE
301 KING ST.
BARRIE, ON.
L4N 6B5
T.705.792.3883

Project

BISTRO WEST
KNEESHAW DRIVE
BARRIE, ON.

Project Information

Project No.:	20-4154
Drawn by:	JB
Checked by:	ISM
Date:	SEP 11 20
Scale:	1 : 200

Drawing

BLDG C
ELEVATIONS

Drawing No.

A302