


1 TYPE B - ELEVATION 'B2' (STD.)
CORNER UPGRADE
(TH-4) UNIT 1
(TH-5) UNIT 2
(TH-6) UNIT 3

2 TYPE B - ELEVATION 'B1' (REV.)
(TH-4) UNIT 6
(TH-5) UNIT 5
(TH-6) UNIT 4

3 TYPE B - ELEVATION 'B1' (STD.)
(TH-4) UNIT 7
(TH-5) UNIT 8
(TH-6) UNIT 9


4 TYPE B - ELEVATION 'B2' (REV.)
END CONDITION
(TH-4) UNIT 12
(TH-5) UNIT 11
(TH-6) UNIT 10

FRONT ELEVATION - BLOCK 1

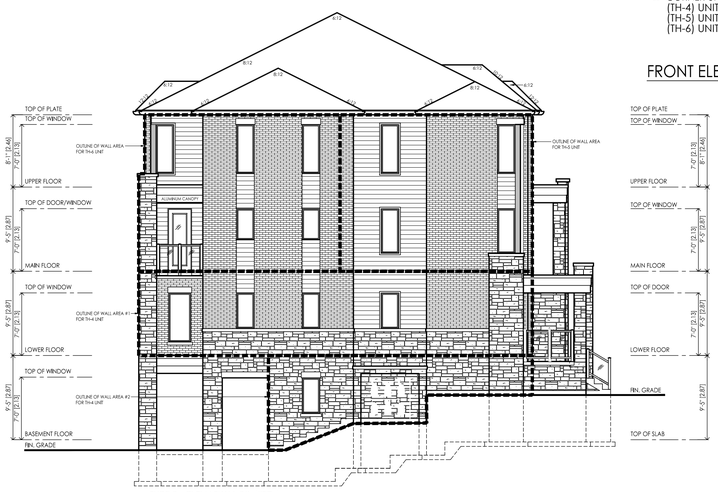

1 TYPE B - ELEVATION 'B2' (STD.)
CORNER UPGRADE
(TH-4) UNIT 1
(TH-5) UNIT 2
(TH-6) UNIT 3

LEFT ELEVATION - BLOCK 1

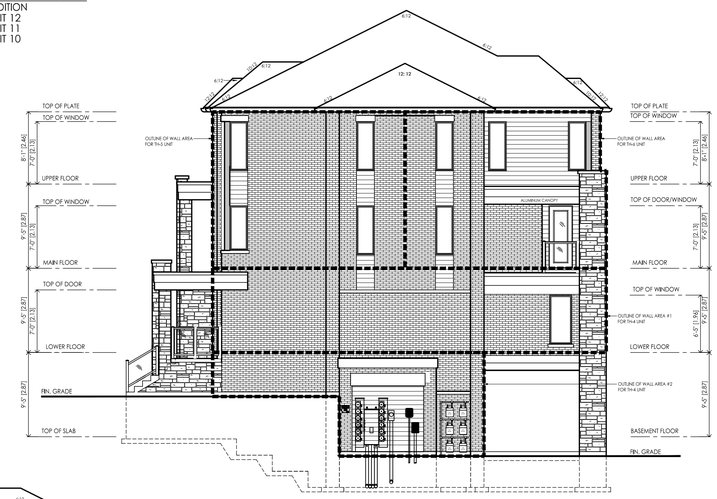

4 TYPE B - ELEVATION 'B2' (REV.)
END CONDITION
(TH-4) UNIT 12
(TH-5) UNIT 11
(TH-6) UNIT 10

RIGHT ELEVATION - BLOCK 1



4 TYPE B - ELEVATION 'B2' (REV.)
END CONDITION
(TH-4) UNIT 12
(TH-5) UNIT 11
(TH-6) UNIT 10

3 TYPE B - ELEVATION 'B1' (STD.)
(TH-4) UNIT 7
(TH-5) UNIT 8
(TH-6) UNIT 9

2 TYPE B - ELEVATION 'B1' (REV.)
(TH-4) UNIT 6
(TH-5) UNIT 5
(TH-6) UNIT 4

1 TYPE B - ELEVATION 'B2' (STD.)
CORNER UPGRADE
(TH-4) UNIT 1
(TH-5) UNIT 2
(TH-6) UNIT 3

REAR ELEVATION - BLOCK 1

RN DESIGN

WWW.RNDESIGN.COM
Tel: 905-738-3177
WWW.THEPLUSGROUP.CA

I, DECLARE THAT I HAVE REVIEWED AND TAKEN DESIGN RESPONSIBILITY FOR THE DESIGN WORK ON BEHALF OF **RN DESIGN LTD.** UNDER DIVISION C, PART-3 SUBSECTION-3.2.4 OF THE BUILDING CODE. I AM QUALIFIED AND THE FIRM IS REGISTERED IN THE APPROPRIATE CLASSES / CATEGORIES.

QUALIFIED DESIGNER BCIN:
FIRM BCIN:
DATE:

SIGNATURE:

#	revisions	date	dwn	chk
1	ISSUED FOR CLIENT REVIEW	8-Jun-21	MM	SMH

client
Pace Developments

project
Mapleview Community
Barrie

model
BLOCK 1

project #
20060

scale
1/8" = 1'-0"

page
A401




1 TYPE B - ELEVATION 'A2' (STD.)
END CONDITION
(TH-4) UNIT 13
(TH-5) UNIT 14
(TH-6) UNIT 15

2 TYPE B - ELEVATION 'A1' (REV.)
(TH-4) UNIT 18
(TH-5) UNIT 17
(TH-6) UNIT 16

3 TYPE B - ELEVATION 'A1' (STD.)
(TH-4) UNIT 19
(TH-5) UNIT 20
(TH-6) UNIT 21

4 TYPE B - ELEVATION 'A2' (REV.)
CORNER UPGRADE
(TH-4) UNIT 24
(TH-5) UNIT 23
(TH-6) UNIT 22

FRONT ELEVATION - BLOCK 2

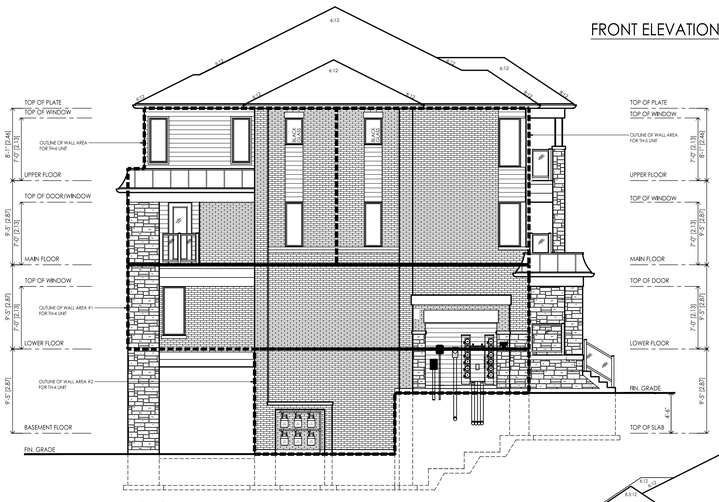

1 TYPE B - ELEVATION 'A2' (STD.)
END CONDITION
(TH-4) UNIT 13
(TH-5) UNIT 14
(TH-6) UNIT 15

LEFT ELEVATION - BLOCK 2



4 TYPE B - ELEVATION 'A2' (REV.)
CORNER UPGRADE
(TH-4) UNIT 24
(TH-5) UNIT 23
(TH-6) UNIT 22

RIGHT ELEVATION - BLOCK 2



4 TYPE B - ELEVATION 'A2' (REV.)
CORNER UPGRADE
(TH-4) UNIT 24
(TH-5) UNIT 23
(TH-6) UNIT 22

3 TYPE B - ELEVATION 'A1' (STD.)
(TH-4) UNIT 19
(TH-5) UNIT 20
(TH-6) UNIT 21

2 TYPE B - ELEVATION 'A1' (REV.)
(TH-4) UNIT 18
(TH-5) UNIT 17
(TH-6) UNIT 16

1 TYPE B - ELEVATION 'A2' (STD.)
END CONDITION
(TH-4) UNIT 13
(TH-5) UNIT 14
(TH-6) UNIT 15

REAR ELEVATION - BLOCK 2

RN DESIGN
WWW.RNDESIGN.COM
Tel: 905-738-3177
WWW.THEPLUSGROUP.CA

I, DECLARE THAT I HAVE REVIEWED AND TAKEN DESIGN RESPONSIBILITY FOR THE DESIGN WORK ON BEHALF OF **RN DESIGN LTD.** UNDER DIVISION C PART-3 SUBSECTION-3.2.4 OF THE BUILDING CODE. I AM QUALIFIED AND THE FIRM IS REGISTERED IN THE APPROPRIATE CLASSES / CATEGORIES.

QUALIFIED DESIGNER BCIN:
FIRM BCIN:
DATE:

SIGNATURE:

#	revisions	date	dwn	chk
7	ISSUED FOR CLIENT REVIEW	21-Jun-21	MM	SMH

client
Pace Developments

project
Mapleview Community
Barrie

model
BLOCK 2

project #
20060

scale
1/8" = 1'-0"

page
A402



1 TYPE B - ELEVATION 'B2' (STD.)
CORNER UPGRADE
(TH-4) UNIT 25
(TH-5) UNIT 26
(TH-6) UNIT 27


2 TYPE B - ELEVATION 'B1' (REV.)
(TH-4) UNIT 30
(TH-5) UNIT 29
(TH-6) UNIT 28

3 TYPE B - ELEVATION 'B1' (STD.)
(TH-4) UNIT 31
(TH-5) UNIT 32
(TH-6) UNIT 33

4 TYPE B - ELEVATION 'B1' (REV.)
(TH-4) UNIT 36
(TH-5) UNIT 35
(TH-6) UNIT 34


5 TYPE B - ELEVATION 'B2' (REV.)
CORNER UPGRADE
(TH-4) UNIT 39
(TH-5) UNIT 38
(TH-6) UNIT 37

FRONT ELEVATION - BLOCK 3

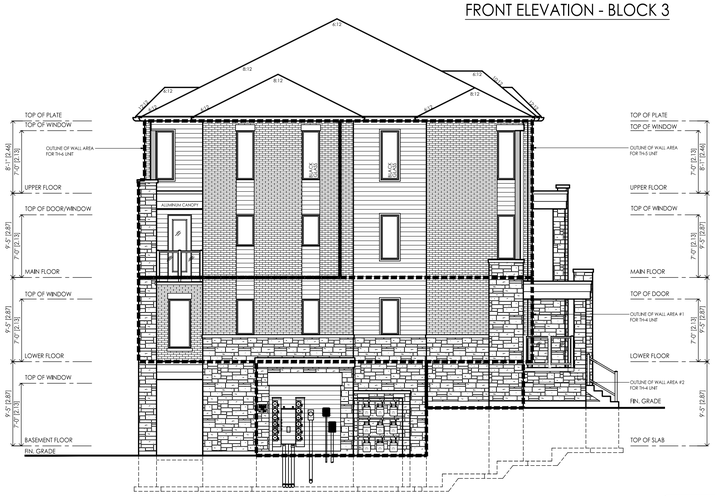

1 TYPE B - ELEVATION 'B2' (STD.)
CORNER UPGRADE
(TH-4) UNIT 25
(TH-5) UNIT 26
(TH-6) UNIT 27

LEFT ELEVATION - BLOCK 3

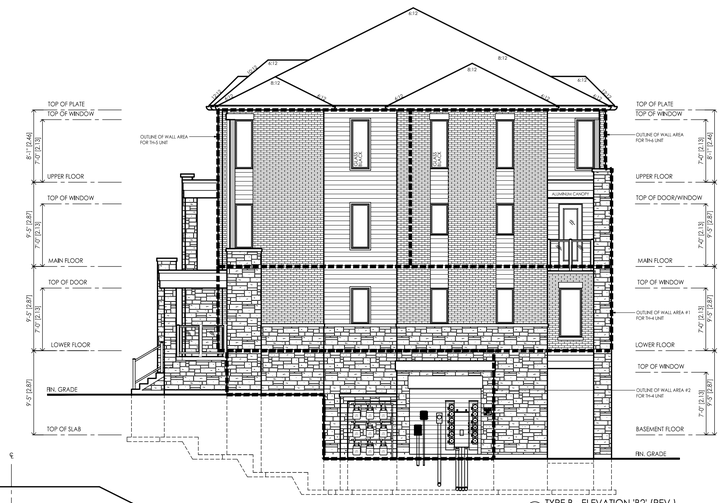

5 TYPE B - ELEVATION 'B2' (REV.)
CORNER UPGRADE
(TH-4) UNIT 39
(TH-5) UNIT 38
(TH-6) UNIT 37

RIGHT ELEVATION - BLOCK 3



5 TYPE B - ELEVATION 'B2' (REV.)
CORNER UPGRADE
(TH-4) UNIT 39
(TH-5) UNIT 38
(TH-6) UNIT 37

4 TYPE B - ELEVATION 'B1' (REV.)
(TH-4) UNIT 36
(TH-5) UNIT 35
(TH-6) UNIT 34

3 TYPE B - ELEVATION 'B1' (STD.)
(TH-4) UNIT 31
(TH-5) UNIT 32
(TH-6) UNIT 33

2 TYPE B - ELEVATION 'B1' (REV.)
(TH-4) UNIT 30
(TH-5) UNIT 29
(TH-6) UNIT 28

1 TYPE B - ELEVATION 'B2' (STD.)
CORNER UPGRADE
(TH-4) UNIT 25
(TH-5) UNIT 26
(TH-6) UNIT 27

REAR ELEVATION - BLOCK 3

RN DESIGN
WWW.RNDESIGN.COM
Tel: 905-738-3177
WWW.THEPLUSGROUP.CA

I, DECLARE THAT I HAVE REVIEWED AND TAKEN DESIGN RESPONSIBILITY FOR THE DESIGN WORK ON BEHALF OF **RN DESIGN LTD.** UNDER DIVISION C PART-3 SUBSECTION-3.2.4 OF THE BUILDING CODE. I AM QUALIFIED AND THE FIRM IS REGISTERED IN THE APPROPRIATE CLASSES / CATEGORIES.

QUALIFIED DESIGNER BCIN:
FIRM BCIN:
DATE:

SIGNATURE:

#	revisions	date	dwn	chk
1	ISSUED FOR CLIENT REVIEW	21-Jun-21	MM	SMH

client
Pace Developments

project
Mapleview Community
Barrie

model
BLOCK 3

project #
16116

scale
1/8" = 1'-0"

page
A403




1 TYPE A - ELEVATION 'A2' (STD.)
END CONDITION
(TH-1) UNIT 40
(TH-2) UNIT 41
(TH-3) UNIT 42

2 TYPE A - ELEVATION 'A1' (REV.)
(TH-3) UNIT 43
(TH-2) UNIT 44
(TH-1) UNIT 45


3 TYPE A - ELEVATION 'A3' (STD.)
END CONDITION
(TH-1) UNIT 46
(TH-2) UNIT 47
(TH-3) UNIT 48

FRONT ELEVATION - BLOCK 4

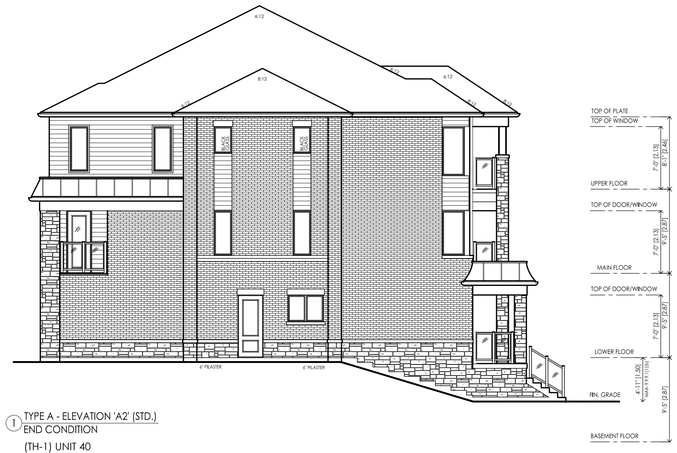

1 TYPE A - ELEVATION 'A2' (STD.)
END CONDITION
(TH-1) UNIT 40
(TH-2) UNIT 41
(TH-3) UNIT 42

LEFT SIDE ELEVATION - BLOCK 4

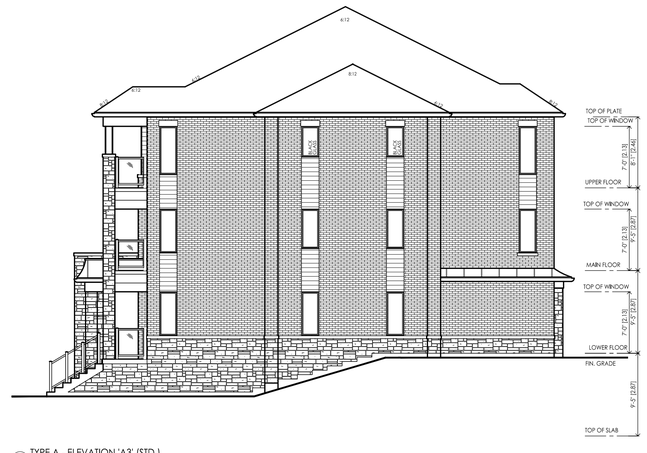

3 TYPE A - ELEVATION 'A3' (STD.)
END CONDITION
(TH-1) UNIT 46
(TH-2) UNIT 47
(TH-3) UNIT 48

RIGHT SIDE ELEVATION - BLOCK 4



3 TYPE A - ELEVATION 'A3' (STD.)
END CONDITION
(TH-1) UNIT 46
(TH-2) UNIT 47
(TH-3) UNIT 48

2 TYPE A - ELEVATION 'A1' (REV.)
(TH-3) UNIT 43
(TH-2) UNIT 44
(TH-1) UNIT 45

1 TYPE A - ELEVATION 'A2' (STD.)
END CONDITION
(TH-1) UNIT 40
(TH-2) UNIT 41
(TH-3) UNIT 42

REAR ELEVATION - BLOCK 4

RN DESIGN
WWW.RNDESIGN.COM
Tel: 905-738-3177
WWW.THEPLUSGROUP.CA

#	revisions	date	dwn	chk
1	ISSUED FOR CLIENT REVIEW	8-JUN-21	MM	SH

client
Pace Developments

project
Mapleview Community
Barrie, ON

model
BLOCK 4

project #
16116

scale
1/8" = 1'-0"

page
A404



1 TYPE B - ELEVATION 'B2' (STD.)
END CONDITION
(TH-4) UNIT 49
(TH-5) UNIT 50
(TH-6) UNIT 51

2 TYPE B - ELEVATION 'B1' (REV.)
(TH-4) UNIT 54
(TH-5) UNIT 53
(TH-6) UNIT 52

3 TYPE B - ELEVATION 'B3' (STD.)
END CONDITION
(TH-4) UNIT 55
(TH-5) UNIT 56
(TH-6) UNIT 57

FRONT ELEVATION - BLOCK 5



1 TYPE B - ELEVATION 'B2' (STD.)
END CONDITION
(TH-4) UNIT 49
(TH-5) UNIT 50
(TH-6) UNIT 51

LEFT ELEVATION - BLOCK 5



3 TYPE B - ELEVATION 'B3' (STD.)
END CONDITION
(TH-4) UNIT 55
(TH-5) UNIT 56
(TH-6) UNIT 57

RIGHT ELEVATION - BLOCK 5



3 TYPE B - ELEVATION 'B3' (STD.)
END CONDITION
(TH-4) UNIT 55
(TH-5) UNIT 56
(TH-6) UNIT 57

2 TYPE B - ELEVATION 'B1' (REV.)
(TH-4) UNIT 54
(TH-5) UNIT 53
(TH-6) UNIT 52

1 TYPE B - ELEVATION 'B2' (STD.)
END CONDITION
(TH-4) UNIT 49
(TH-5) UNIT 50
(TH-6) UNIT 51

REAR ELEVATION - BLOCK 5

RN DESIGN
WWW.RNDESIGN.COM
Tel: 905-738-3177
WWW.THEPLUSGROUP.CA

#	revisions	date	dwn	chk
1	ISSUED FOR CLIENT REVIEW	8-Jun-21	MM	SMH

client
Pace Developments

project
Mapleview Community
Barrie

model
BLOCK 5
ELEVATIONS

project #
16116

scale
1/8" = 1'-0"

page
A405




1 TYPE A - ELEVATION 'A2' (STD.)
END CONDITION
(TH-1) UNIT 58
(TH-2) UNIT 59
(TH-3) UNIT 60

2 TYPE A - ELEVATION 'A1' (REV.)
(TH-3) UNIT 61
(TH-2) UNIT 62
(TH-1) UNIT 63


3 TYPE A - ELEVATION 'A3' (STD.)
END CONDITION
(TH-1) UNIT 64
(TH-2) UNIT 65
(TH-3) UNIT 66

FRONT ELEVATION - BLOCK 6

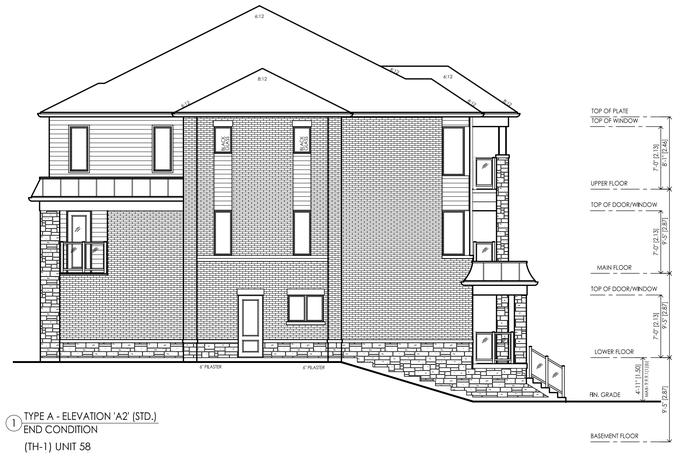

1 TYPE A - ELEVATION 'A2' (STD.)
END CONDITION
(TH-1) UNIT 58
(TH-2) UNIT 59
(TH-3) UNIT 60

LEFT SIDE ELEVATION - BLOCK 6

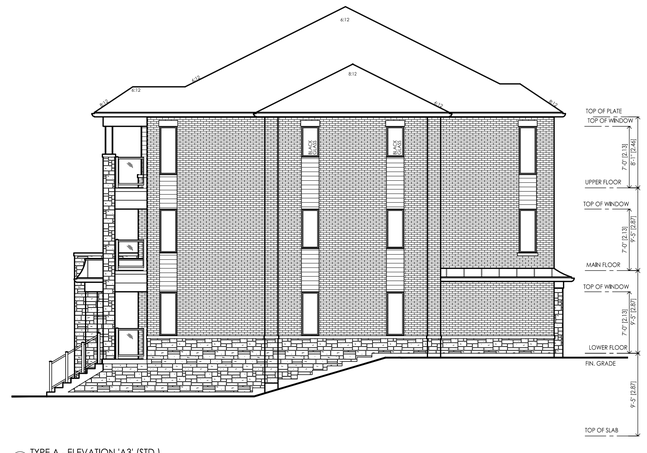

3 TYPE A - ELEVATION 'A3' (STD.)
END CONDITION
(TH-1) UNIT 64
(TH-2) UNIT 65
(TH-3) UNIT 66

RIGHT SIDE ELEVATION - BLOCK 6



3 TYPE A - ELEVATION 'A3' (STD.)
END CONDITION
(TH-1) UNIT 64
(TH-2) UNIT 65
(TH-3) UNIT 66

2 TYPE A - ELEVATION 'A1' (REV.)
(TH-3) UNIT 61
(TH-2) UNIT 62
(TH-1) UNIT 63

1 TYPE A - ELEVATION 'A2' (STD.)
END CONDITION
(TH-1) UNIT 58
(TH-2) UNIT 59
(TH-3) UNIT 60

REAR ELEVATION - BLOCK 6

RN DESIGN
WWW.RNDESIGN.COM
Tel: 905-738-3177
WWW.THEPLUSGROUP.CA

#	revisions	date	dwn	chk
1	ISSUED FOR CLIENT REVIEW	8-JUN-21	MM	SH

client
Pace Developments

project
Mapleview Community
Barrie, ON

model
BLOCK 6

project #
16116

scale
1/8" = 1'-0"

page
A406



1 TYPE B - ELEVATION 'B2' (STD.)
END CONDITION
(TH-4) UNIT 67
(TH-5) UNIT 68
(TH-6) UNIT 69


2 TYPE B - ELEVATION 'B1'
(REV.)
(TH-4) UNIT 72
(TH-5) UNIT 71
(TH-6) UNIT 70

3 TYPE B - ELEVATION 'B1'
(STD.)
(TH-4) UNIT 73
(TH-5) UNIT 74
(TH-6) UNIT 75

4 TYPE B - ELEVATION 'B1'
(REV.)
(TH-4) UNIT 78
(TH-5) UNIT 77
(TH-6) UNIT 76

5 TYPE B - ELEVATION 'B2' (REV.)
CORNER UPGRADE
(TH-4) UNIT 81
(TH-5) UNIT 80
(TH-6) UNIT 79

FRONT ELEVATION - BLOCK 7

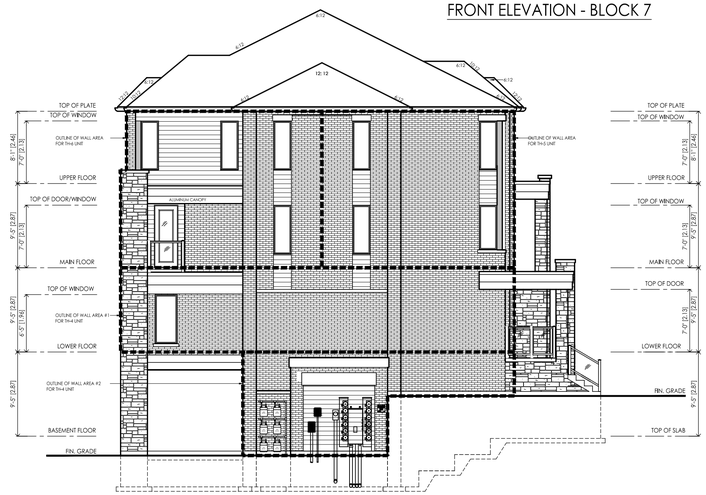

1 TYPE B - ELEVATION 'B2' (STD.)
END CONDITION
(TH-4) UNIT 67
(TH-5) UNIT 68
(TH-6) UNIT 69

LEFT ELEVATION - BLOCK 7



5 TYPE B - ELEVATION 'B2' (REV.)
CORNER UPGRADE
(TH-4) UNIT 81
(TH-5) UNIT 80
(TH-6) UNIT 79

RIGHT ELEVATION - BLOCK 7



5 TYPE B - ELEVATION 'B2' (REV.)
CORNER UPGRADE
(TH-4) UNIT 81
(TH-5) UNIT 80
(TH-6) UNIT 79

4 TYPE B - ELEVATION 'B1'
(REV.)
(TH-4) UNIT 78
(TH-5) UNIT 77
(TH-6) UNIT 76

3 TYPE B - ELEVATION 'B1'
(STD.)
(TH-4) UNIT 73
(TH-5) UNIT 74
(TH-6) UNIT 75

2 TYPE B - ELEVATION 'B1'
(REV.)
(TH-4) UNIT 72
(TH-5) UNIT 71
(TH-6) UNIT 70

1 TYPE B - ELEVATION 'B2' (STD.)
END CONDITION
(TH-4) UNIT 67
(TH-5) UNIT 68
(TH-6) UNIT 69

REAR ELEVATION - BLOCK 7

RN DESIGN
WWW.RNDESIGN.COM
Tel: 905-738-3177
WWW.THEPLUSGROUP.CA

I, DECLARE THAT I HAVE REVIEWED AND TAKEN DESIGN RESPONSIBILITY FOR THE DESIGN WORK ON BEHALF OF **RN DESIGN LTD.** UNDER DIVISION C: PART 3 SUBSECTION 3.2.4 OF THE BUILDING CODE. I AM QUALIFIED AND THE FIRM IS REGISTERED IN THE APPROPRIATE CLASSES / CATEGORIES.

QUALIFIED DESIGNER BCIN:
FIRM BCIN:
DATE:

SIGNATURE:

#	revisions	date	dwn	chk
1	ISSUED FOR CLIENT REVIEW	8-Jun-21	MM	DMH

client
Pace Developments


project
Mapleview Community
Barrie

model
BLOCK 7

project #
16116

scale
1/8" = 1'-0"

page
A407

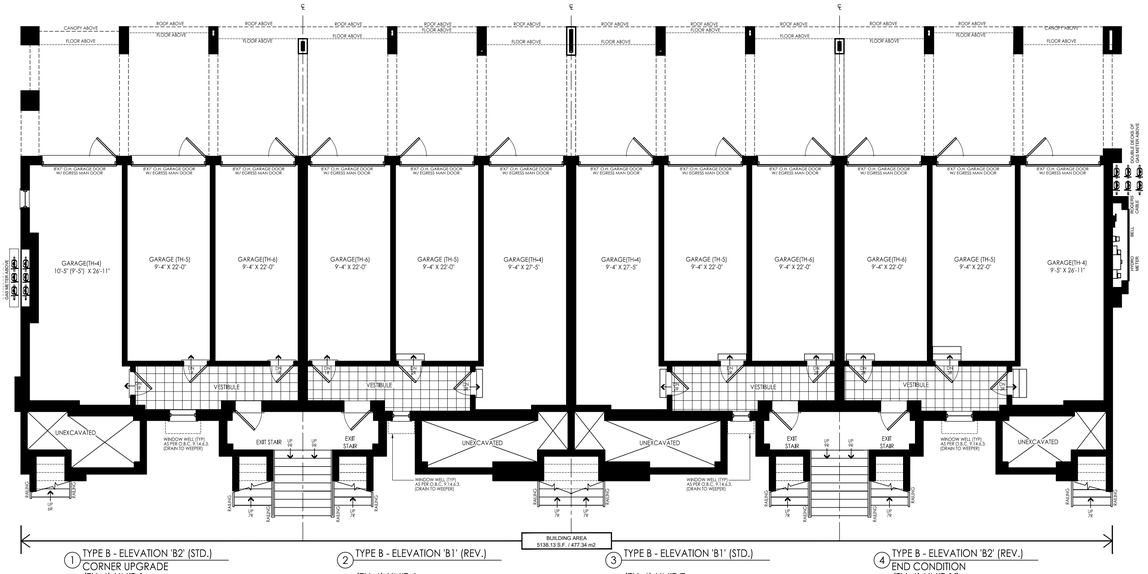


1 TYPE B - ELEVATION 'B2' (STD.)
CORNER UPGRADE
(TH-4) UNIT 1
(TH-5) UNIT 2
(TH-6) UNIT 3

2 TYPE B - ELEVATION 'B1' (REV.)
(TH-4) UNIT 6
(TH-5) UNIT 5
(TH-6) UNIT 4

3 TYPE B - ELEVATION 'B1' (STD.)
(TH-4) UNIT 7
(TH-5) UNIT 8
(TH-6) UNIT 9

4 TYPE B - ELEVATION 'B2' (REV.)
END CONDITION
(TH-4) UNIT 12
(TH-5) UNIT 11
(TH-6) UNIT 10

GARAGE LEVEL PLAN - BLOCK 1

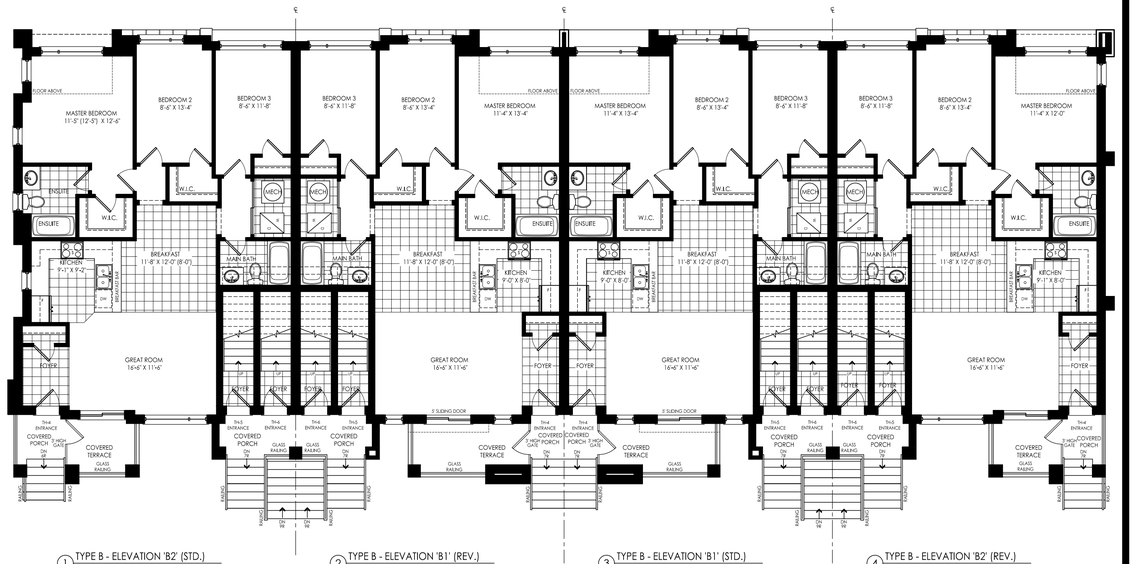


1 TYPE B - ELEVATION 'B2' (STD.)
CORNER UPGRADE
(TH-4) UNIT 1
(TH-5) UNIT 2
(TH-6) UNIT 3

2 TYPE B - ELEVATION 'B1' (REV.)
(TH-4) UNIT 6
(TH-5) UNIT 5
(TH-6) UNIT 4

3 TYPE B - ELEVATION 'B1' (STD.)
(TH-4) UNIT 7
(TH-5) UNIT 8
(TH-6) UNIT 9

4 TYPE B - ELEVATION 'B2' (REV.)
END CONDITION
(TH-4) UNIT 12
(TH-5) UNIT 11
(TH-6) UNIT 10

LOWER FLOOR PLAN - BLOCK 1

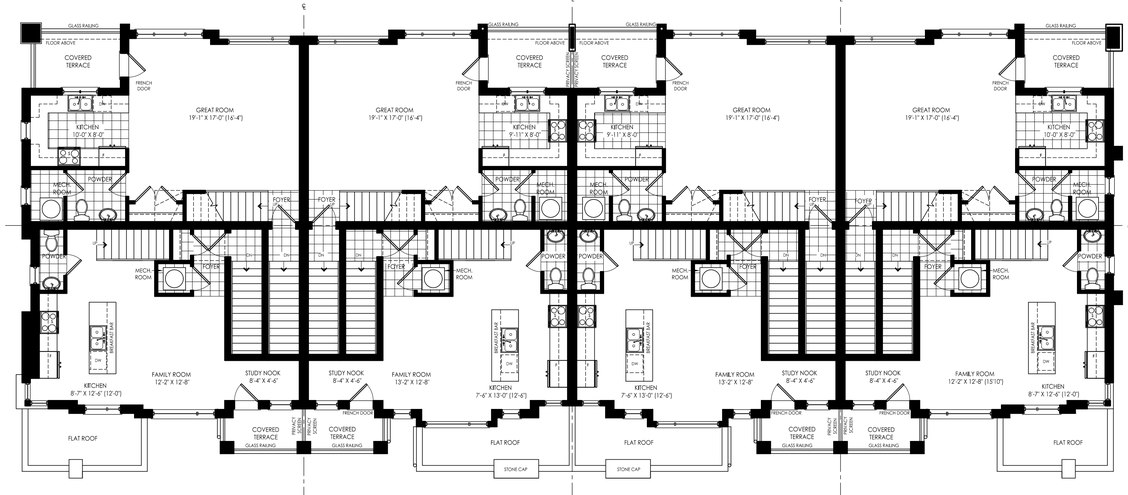


1 TYPE B - ELEVATION 'B2' (STD.)
CORNER UPGRADE
(TH-4) UNIT 1
(TH-5) UNIT 2
(TH-6) UNIT 3

2 TYPE B - ELEVATION 'B1' (REV.)
(TH-4) UNIT 6
(TH-5) UNIT 5
(TH-6) UNIT 4

3 TYPE B - ELEVATION 'B1' (STD.)
(TH-4) UNIT 7
(TH-5) UNIT 8
(TH-6) UNIT 9

4 TYPE B - ELEVATION 'B2' (REV.)
END CONDITION
(TH-4) UNIT 12
(TH-5) UNIT 11
(TH-6) UNIT 10

MAIN FLOOR PLAN - BLOCK 1

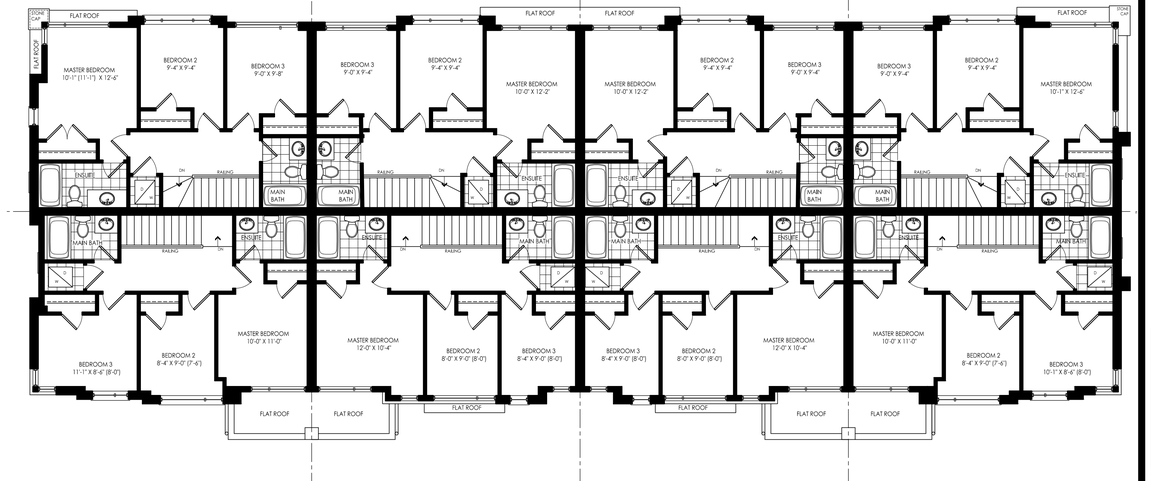

1 TYPE B - ELEVATION 'B2' (STD.)
CORNER UPGRADE
(TH-4) UNIT 1
(TH-5) UNIT 2
(TH-6) UNIT 3

2 TYPE B - ELEVATION 'B1' (REV.)
(TH-4) UNIT 6
(TH-5) UNIT 5
(TH-6) UNIT 4

3 TYPE B - ELEVATION 'B1' (STD.)
(TH-4) UNIT 7
(TH-5) UNIT 8
(TH-6) UNIT 9

4 TYPE B - ELEVATION 'B2' (REV.)
END CONDITION
(TH-4) UNIT 12
(TH-5) UNIT 11
(TH-6) UNIT 10

UPPER FLOOR PLAN - BLOCK 1

RN DESIGN
WWW.RNDESIGN.COM
Tel: 905-738-3177
WWW.THEPLUSGROUP.CA

I, DECLARE THAT I HAVE REVIEWED AND TAKEN DESIGN RESPONSIBILITY FOR THE DESIGN WORK ON BEHALF OF **RN DESIGN LTD.** UNDER DIVISION C, PART-3 SUBSECTION-3.2.4 OF THE BUILDING CODE. I AM QUALIFIED AND THE FIRM IS REGISTERED IN THE APPROPRIATE CLASSES / CATEGORIES.

QUALIFIED DESIGNER BCIN:
FIRM BCIN:
DATE:

SIGNATURE:

#	revisions	date	dwn	chk
1	ISSUED FOR CLIENT REVIEW	8-JUN-21	MM	SMH

client
Pace Developments


project
Mapleview Community
Barrie

model
BLOCK 1

project #
20060

scale
1/8" = 1'-0"

page
A301

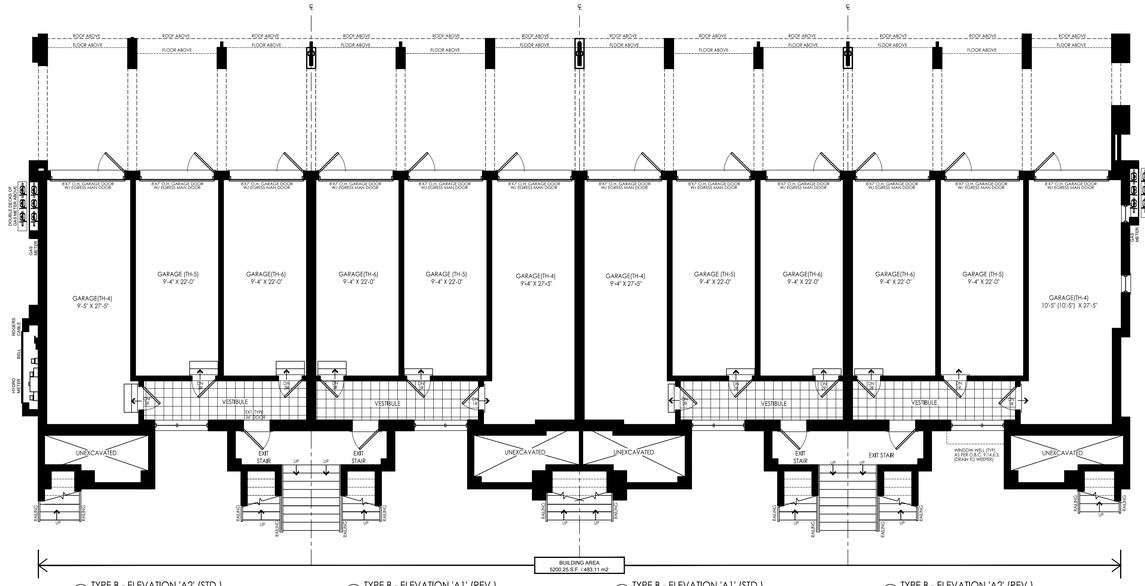


1 TYPE B - ELEVATION 'A2' (STD.)
END CONDITION
(TH-4) UNIT 13
(TH-5) UNIT 14
(TH-6) UNIT 15

2 TYPE B - ELEVATION 'A1' (REV.)
(TH-4) UNIT 18
(TH-5) UNIT 17
(TH-6) UNIT 16

3 TYPE B - ELEVATION 'A1' (STD.)
(TH-4) UNIT 19
(TH-5) UNIT 20
(TH-6) UNIT 21

4 TYPE B - ELEVATION 'A2' (REV.)
CORNER UPGRADE
(TH-4) UNIT 24
(TH-5) UNIT 23
(TH-6) UNIT 22

GARAGE LEVEL PLAN - BLOCK 2

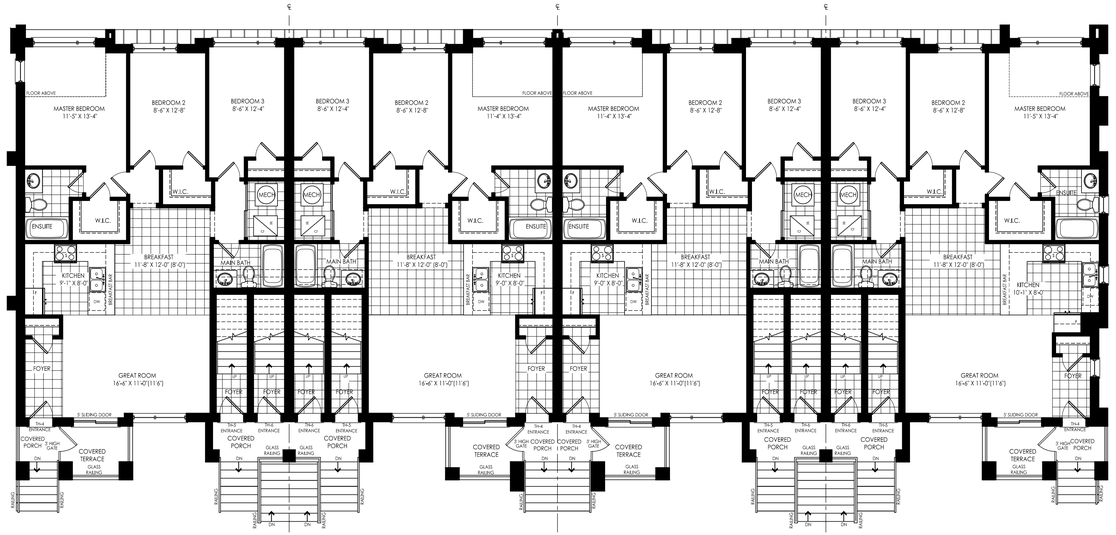


1 TYPE B - ELEVATION 'A2' (STD.)
END CONDITION
(TH-4) UNIT 13
(TH-5) UNIT 14
(TH-6) UNIT 15

2 TYPE B - ELEVATION 'A1' (REV.)
(TH-4) UNIT 18
(TH-5) UNIT 17
(TH-6) UNIT 16

3 TYPE B - ELEVATION 'A1' (STD.)
(TH-4) UNIT 19
(TH-5) UNIT 20
(TH-6) UNIT 21

4 TYPE B - ELEVATION 'A2' (REV.)
CORNER UPGRADE
(TH-4) UNIT 24
(TH-5) UNIT 23
(TH-6) UNIT 22

LOWER FLOOR PLAN - BLOCK 2

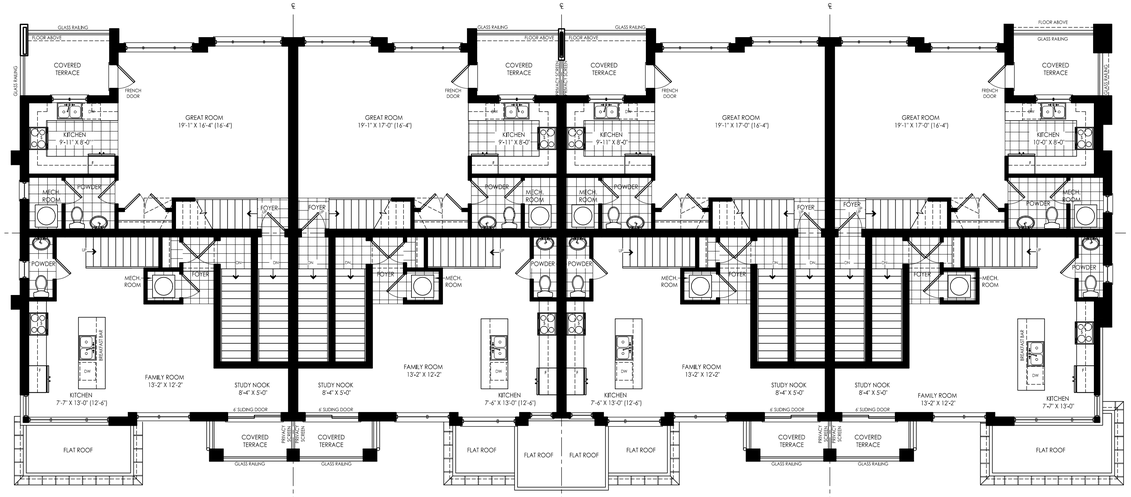


1 TYPE B - ELEVATION 'A2' (STD.)
END CONDITION
(TH-4) UNIT 13
(TH-5) UNIT 14
(TH-6) UNIT 15

2 TYPE B - ELEVATION 'A1' (REV.)
(TH-4) UNIT 18
(TH-5) UNIT 17
(TH-6) UNIT 16

3 TYPE B - ELEVATION 'A1' (STD.)
(TH-4) UNIT 19
(TH-5) UNIT 20
(TH-6) UNIT 21

4 TYPE B - ELEVATION 'A2' (REV.)
CORNER UPGRADE
(TH-4) UNIT 24
(TH-5) UNIT 23
(TH-6) UNIT 22

MAIN FLOOR PLAN - BLOCK 2

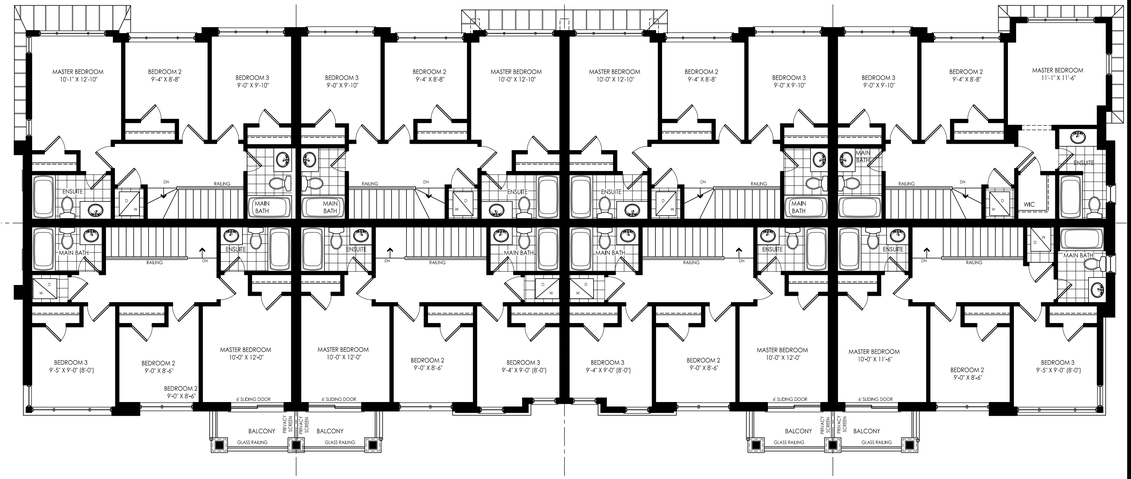

1 TYPE B - ELEVATION 'A2' (STD.)
END CONDITION
(TH-4) UNIT 13
(TH-5) UNIT 14
(TH-6) UNIT 15

2 TYPE B - ELEVATION 'A1' (REV.)
(TH-4) UNIT 18
(TH-5) UNIT 17
(TH-6) UNIT 16

3 TYPE B - ELEVATION 'A1' (STD.)
(TH-4) UNIT 19
(TH-5) UNIT 20
(TH-6) UNIT 21

4 TYPE B - ELEVATION 'A2' (REV.)
CORNER UPGRADE
(TH-4) UNIT 24
(TH-5) UNIT 23
(TH-6) UNIT 22

UPPER FLOOR PLAN - BLOCK 2

RN DESIGN
WWW.RNDESIGN.COM
Tel: 905-738-3177
WWW.THEPLUSGROUP.CA

I, DECLARE THAT I HAVE REVIEWED AND TAKEN DESIGN RESPONSIBILITY FOR THE DESIGN WORK ON BEHALF OF **RN DESIGN LTD** UNDER DIVISION C: PART-3 SUBSECTION-3.2.4 OF THE BUILDING CODE. I AM QUALIFIED AND THE FIRM IS REGISTERED IN THE APPROPRIATE CLASSES / CATEGORIES.

QUALIFIED DESIGNER BCIN:
FIRM BCIN:
DATE:

SIGNATURE:

#	revisions	date	dwn	chk
1	ISSUED FOR CLIENT REVIEW	8-JUN-21	MM	SMH

client
Pace Developments


project
Mapleview Community
Barrie

model
BLOCK 2

project #
20060

scale
1/8" = 1'-0"

page
A302

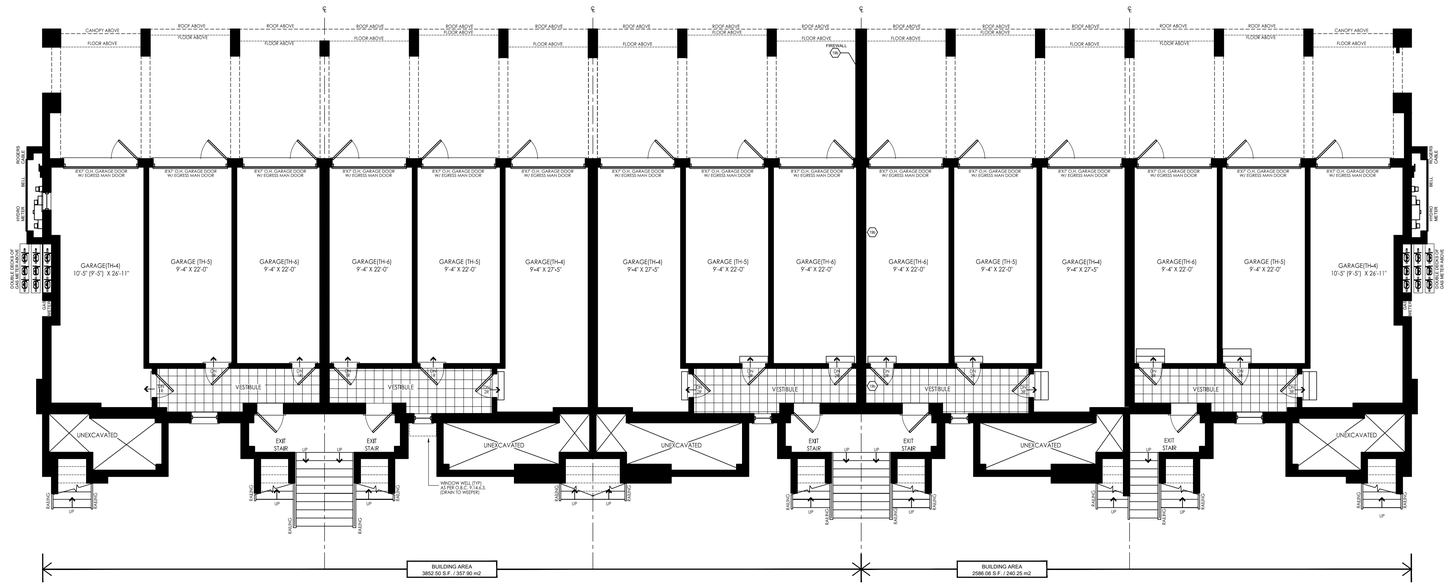

1 TYPE B - ELEVATION 'B2' (STD.)
CORNER UPGRADE
(TH-4) UNIT 25
(TH-5) UNIT 26
(TH-6) UNIT 27


2 TYPE B - ELEVATION 'B1' (REV.)
(TH-4) UNIT 30
(TH-5) UNIT 29
(TH-6) UNIT 28

3 TYPE B - ELEVATION 'B1' (STD.)
(TH-4) UNIT 31
(TH-5) UNIT 32
(TH-6) UNIT 33

4 TYPE B - ELEVATION 'B1' (REV.)
(TH-4) UNIT 36
(TH-5) UNIT 35
(TH-6) UNIT 34

5 TYPE B - ELEVATION 'B2' (REV.)
CORNER UPGRADE
(TH-4) UNIT 39
(TH-5) UNIT 38
(TH-6) UNIT 37

GARAGE LEVEL PLAN - BLOCK 3

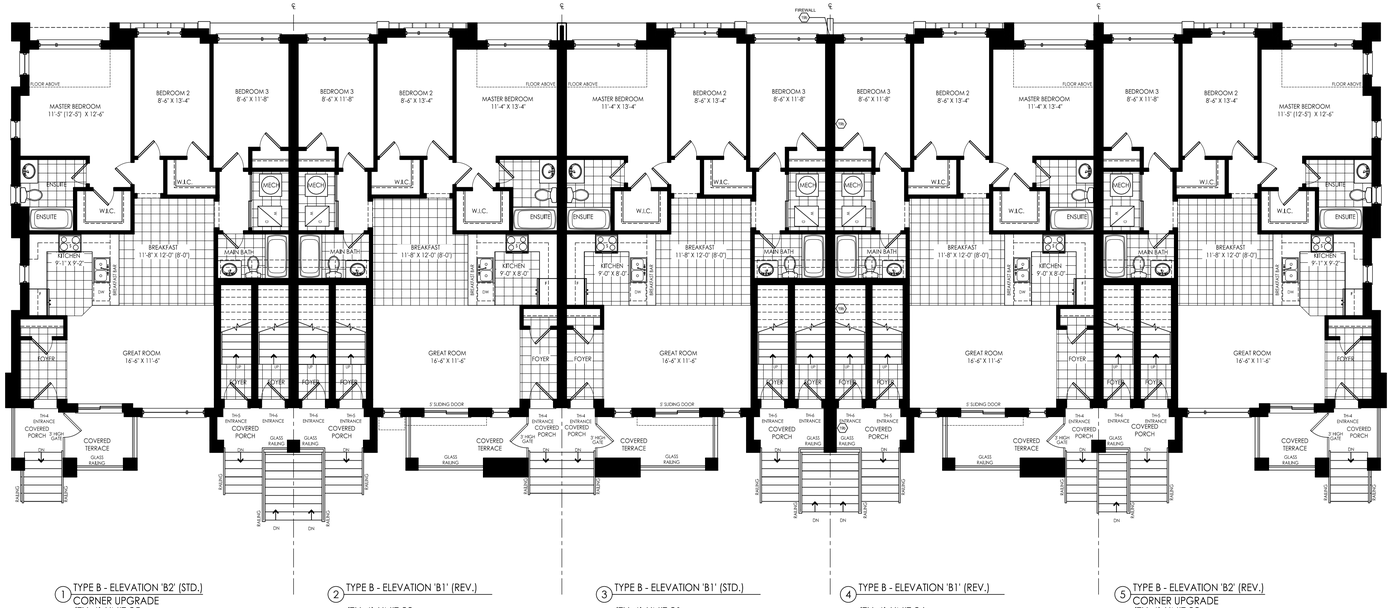

1 TYPE B - ELEVATION 'B2' (STD.)
CORNER UPGRADE
(TH-4) UNIT 25
(TH-5) UNIT 26
(TH-6) UNIT 27

2 TYPE B - ELEVATION 'B1' (REV.)
(TH-4) UNIT 30
(TH-5) UNIT 29
(TH-6) UNIT 28

3 TYPE B - ELEVATION 'B1' (STD.)
(TH-4) UNIT 31
(TH-5) UNIT 32
(TH-6) UNIT 33

4 TYPE B - ELEVATION 'B1' (REV.)
(TH-4) UNIT 36
(TH-5) UNIT 35
(TH-6) UNIT 34

5 TYPE B - ELEVATION 'B2' (REV.)
CORNER UPGRADE
(TH-4) UNIT 39
(TH-5) UNIT 38
(TH-6) UNIT 37

LOWER FLOOR PLAN - BLOCK 3

RN DESIGN
WWW.RNDESIGN.COM
Tel: 905-738-3177
WWW.THEPLUSGROUP.CA

I, DECLARE THAT I HAVE REVIEWED AND TAKEN DESIGN RESPONSIBILITY FOR THE DESIGN WORK ON BEHALF OF **RN DESIGN LTD.** UNDER DIVISION C PART-3 SUBSECTION-3.2.4 OF THE BUILDING CODE. I AM QUALIFIED AND THE FIRM IS REGISTERED IN THE APPROPRIATE CLASSES / CATEGORIES.

QUALIFIED DESIGNER BCIN:
FIRM BCIN:
DATE:

SIGNATURE:

#	revisions	date	dwn	chk
1	ISSUED FOR CLIENT REVIEW	21.JUN.21	MM	SMH

client
Pace Developments


project
Mapleview Community
Barrie

model
BLOCK 3

project #
16116

scale
1/8" = 1'-0"

page
A303

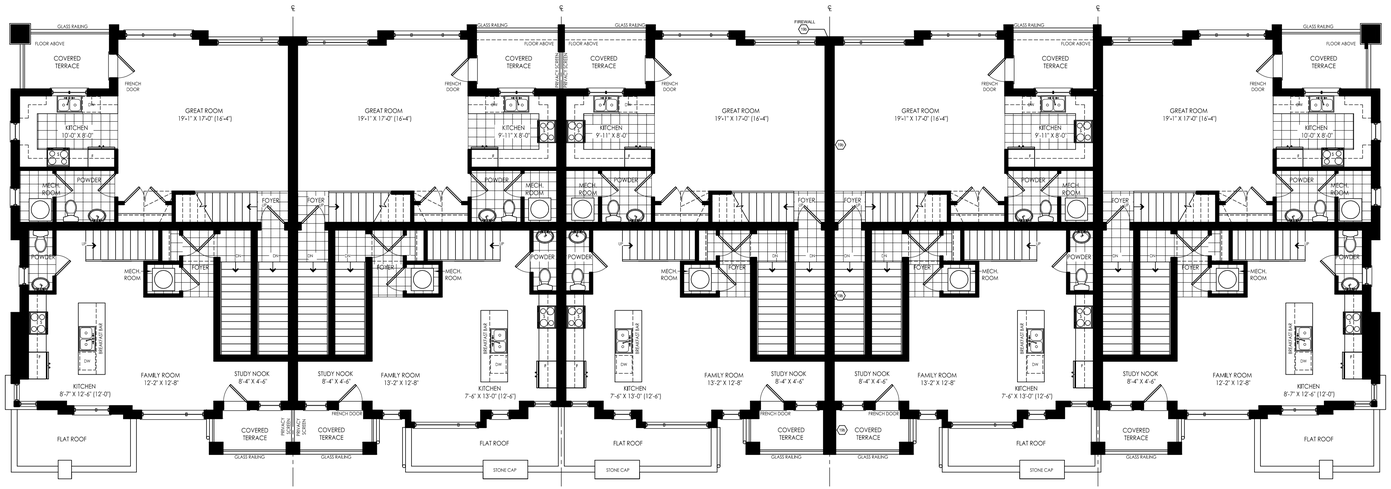

1 TYPE B - ELEVATION 'B2' (STD.)
CORNER UPGRADE
(TH-4) UNIT 25
(TH-5) UNIT 26
(TH-6) UNIT 27


2 TYPE B - ELEVATION 'B1' (REV.)
(TH-4) UNIT 30
(TH-5) UNIT 29
(TH-6) UNIT 28

3 TYPE B - ELEVATION 'B1' (STD.)
(TH-4) UNIT 31
(TH-5) UNIT 32
(TH-6) UNIT 33

4 TYPE B - ELEVATION 'B1' (REV.)
(TH-4) UNIT 36
(TH-5) UNIT 35
(TH-6) UNIT 34

5 TYPE B - ELEVATION 'B2' (REV.)
CORNER UPGRADE
(TH-4) UNIT 39
(TH-5) UNIT 38
(TH-6) UNIT 37

MAIN FLOOR PLAN - BLOCK 3

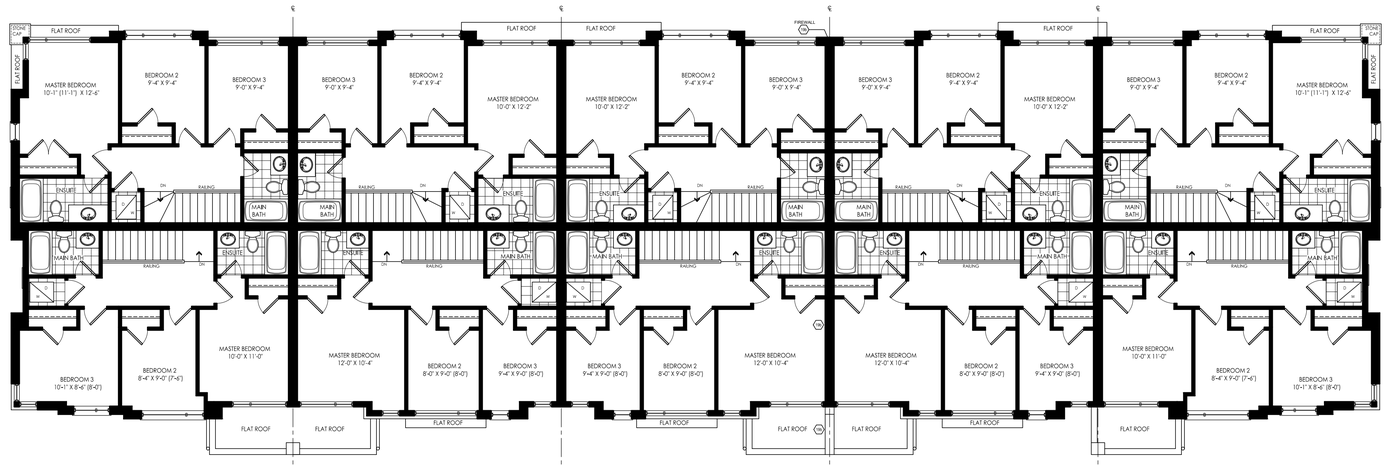

1 TYPE B - ELEVATION 'B2' (STD.)
CORNER UPGRADE
(TH-4) UNIT 25
(TH-5) UNIT 26
(TH-6) UNIT 27

2 TYPE B - ELEVATION 'B1' (REV.)
(TH-4) UNIT 30
(TH-5) UNIT 29
(TH-6) UNIT 28

3 TYPE B - ELEVATION 'B1' (STD.)
(TH-4) UNIT 31
(TH-5) UNIT 32
(TH-6) UNIT 33

4 TYPE B - ELEVATION 'B1' (REV.)
(TH-4) UNIT 36
(TH-5) UNIT 35
(TH-6) UNIT 34

5 TYPE B - ELEVATION 'B2' (REV.)
CORNER UPGRADE
(TH-4) UNIT 39
(TH-5) UNIT 38
(TH-6) UNIT 37

UPPER FLOOR PLAN - BLOCK 3

RN DESIGN
WWW.RNDESIGN.COM
Tel: 905-738-3177
WWW.THEPLUSGROUP.CA

I, DECLARE THAT I HAVE REVIEWED AND TAKEN DESIGN RESPONSIBILITY FOR THE DESIGN WORK ON BEHALF OF **RN DESIGN LTD.** UNDER DIVISION C PART-3 SUBSECTION-3.2.4 OF THE BUILDING CODE. I AM QUALIFIED AND THE FIRM IS REGISTERED IN THE APPROPRIATE CLASES / CATEGORIES.

QUALIFIED DESIGNER BCIN:
FIRM BCIN:
DATE:

SIGNATURE:

#	revisions	date	dwn	chk
1	ISSUED FOR CLIENT REVIEW	8-JUN-21	MM	SMH

client
Pace Developments


project
Mapleview Community
Barrie

model
BLOCK 3

project #
16116

scale
1/8" = 1'-0"

page
A304

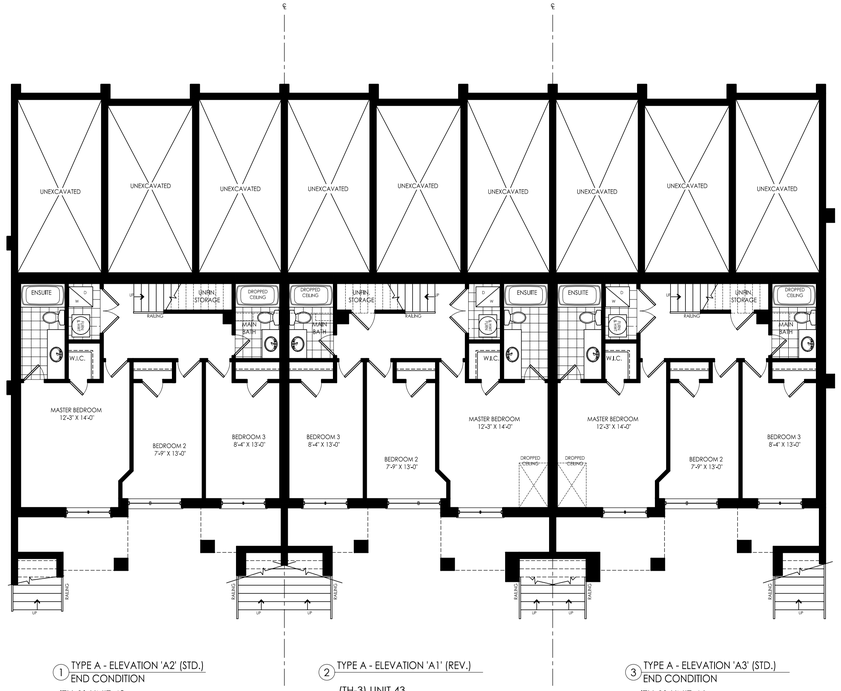


1 TYPE A - ELEVATION 'A2' (STD.)
END CONDITION
(TH-1) UNIT 40
(TH-2) UNIT 41
(TH-3) UNIT 42

2 TYPE A - ELEVATION 'A1' (REV.)
(TH-3) UNIT 43
(TH-2) UNIT 44
(TH-1) UNIT 45

3 TYPE A - ELEVATION 'A3' (STD.)
END CONDITION
(TH-1) UNIT 46
(TH-2) UNIT 47
(TH-3) UNIT 48

BASEMENT FLOOR PLAN - BLOCK 4

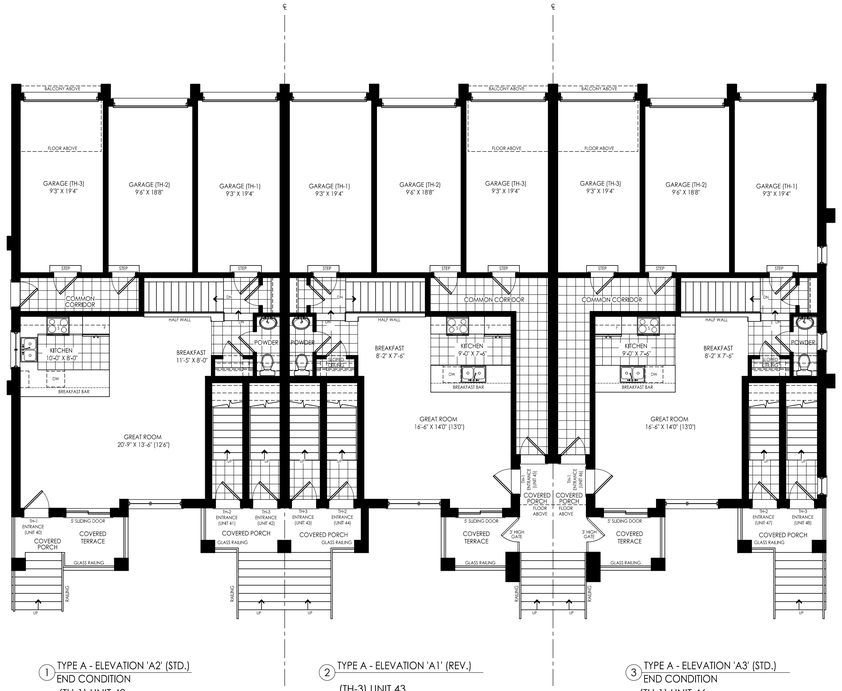


1 TYPE A - ELEVATION 'A2' (STD.)
END CONDITION
(TH-1) UNIT 40
(TH-2) UNIT 41
(TH-3) UNIT 42

2 TYPE A - ELEVATION 'A1' (REV.)
(TH-3) UNIT 43
(TH-2) UNIT 44
(TH-1) UNIT 45

3 TYPE A - ELEVATION 'A3' (STD.)
END CONDITION
(TH-1) UNIT 46
(TH-2) UNIT 47
(TH-3) UNIT 48

LOWER FLOOR PLAN - BLOCK 4

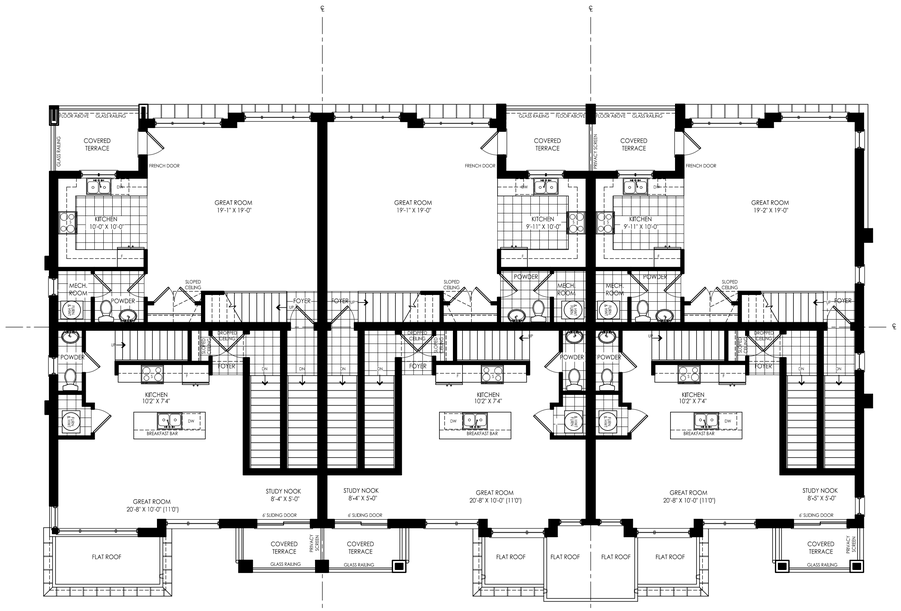


1 TYPE A - ELEVATION 'A2' (STD.)
END CONDITION
(TH-1) UNIT 40
(TH-2) UNIT 41
(TH-3) UNIT 42

2 TYPE A - ELEVATION 'A1' (REV.)
(TH-3) UNIT 43
(TH-2) UNIT 44
(TH-1) UNIT 45

3 TYPE A - ELEVATION 'A3' (STD.)
END CONDITION
(TH-1) UNIT 46
(TH-2) UNIT 47
(TH-3) UNIT 48

MAIN FLOOR PLAN - BLOCK 4

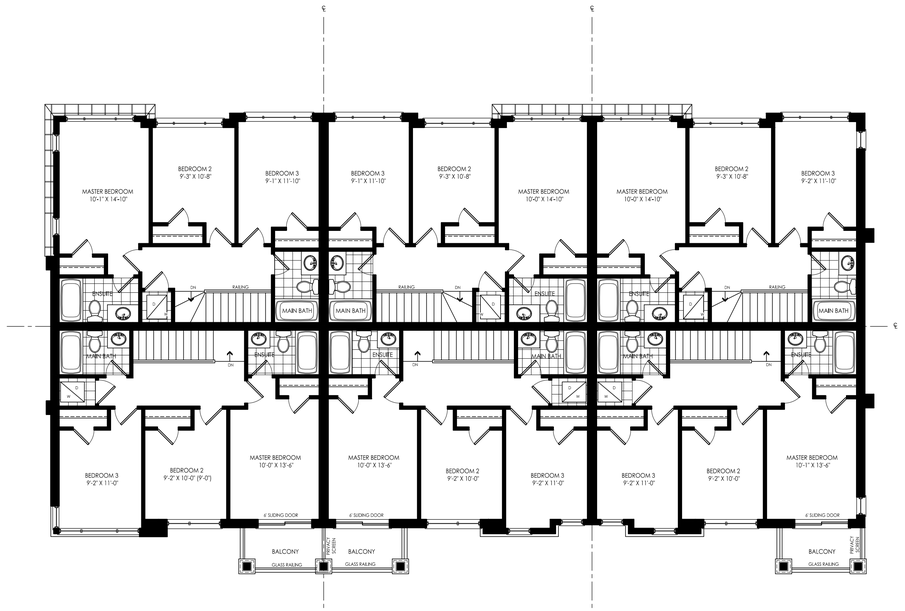

1 TYPE A - ELEVATION 'A2' (STD.)
END CONDITION
(TH-1) UNIT 40
(TH-2) UNIT 41
(TH-3) UNIT 42

2 TYPE A - ELEVATION 'A1' (REV.)
(TH-3) UNIT 43
(TH-2) UNIT 44
(TH-1) UNIT 45

3 TYPE A - ELEVATION 'A3' (STD.)
END CONDITION
(TH-1) UNIT 46
(TH-2) UNIT 47
(TH-3) UNIT 48

UPPER FLOOR PLAN - BLOCK 4

RN DESIGN
WWW.RNDESIGN.COM
Tel: 905-738-3177
WWW.THEPLUSGROUP.CA

#	revisions	date	dwn	chk
1	ISSUED FOR CLIENT REVIEW	8-JUN-21	MM	SMH

client
Pace Developments


project
Mapleview Community
bARRIE, ON

model
BLOCK 4

project #
16116

scale
1/8" = 1'-0"

page
A305

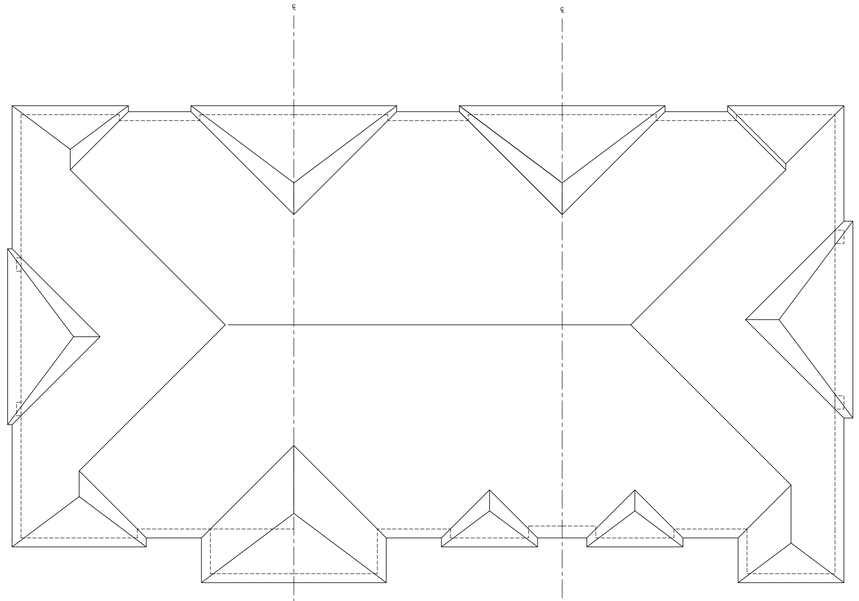

1 TYPE A - ELEVATION 'A2' (STD.)
END CONDITION

(TH-1) UNIT 40
(TH-2) UNIT 41
(TH-3) UNIT 42

2 TYPE A - ELEVATION 'A1' (REV.)

(TH-3) UNIT 43
(TH-2) UNIT 44
(TH-1) UNIT 45

3 TYPE A - ELEVATION 'A3' (STD.)
END CONDITION

(TH-1) UNIT 46
(TH-2) UNIT 47
(TH-3) UNIT 48

ROOF PLAN - BLOCK 4

RN DESIGN
WWW.RNDESIGN.COM
Tel: 905-738-3177
WWW.THEPLUSGROUP.CA

#	revisions	date	dwn	chk
1	ISSUED FOR CLIENT REVIEW	8-Jun-21	MM	SMH

client
Pace Developments


project
Mapleview Community
bARRIE, ON

model
BLOCK 4

project #
16116

scale
1/8" = 1'-0"

page
A306

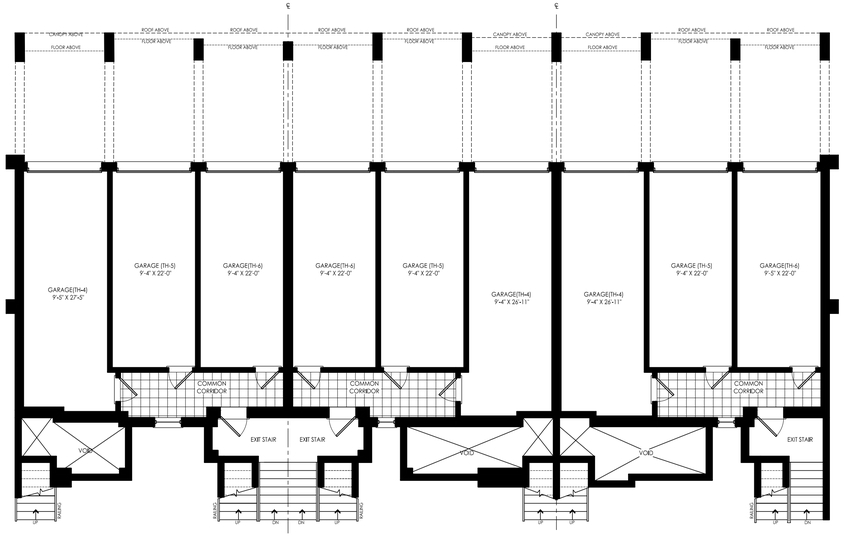


1 TYPE B - ELEVATION 'B2' (STD.)
END CONDITION
(TH-4) UNIT 49
(TH-5) UNIT 50
(TH-6) UNIT 51

2 TYPE B - ELEVATION 'B1' (REV.)
(TH-4) UNIT 54
(TH-5) UNIT 53
(TH-6) UNIT 52

3 TYPE B - ELEVATION 'B3' (STD.)
END CONDITION
(TH-4) UNIT 55
(TH-5) UNIT 56
(TH-6) UNIT 57

GARAGE LEVEL PLAN - BLOCK 5

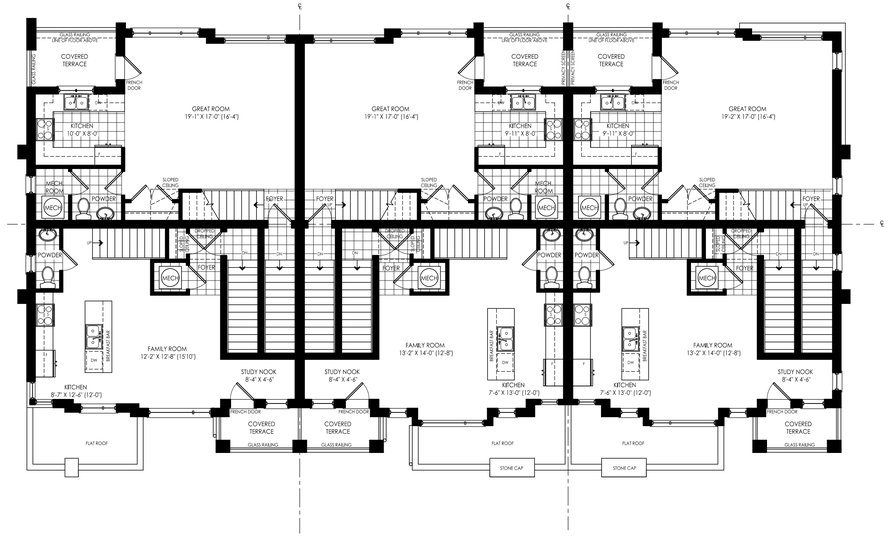


1 TYPE B - ELEVATION 'B2' (STD.)
END CONDITION
(TH-4) UNIT 49
(TH-5) UNIT 50
(TH-6) UNIT 51

2 TYPE B - ELEVATION 'B1' (REV.)
(TH-4) UNIT 54
(TH-5) UNIT 53
(TH-6) UNIT 52

3 TYPE B - ELEVATION 'B3' (STD.)
END CONDITION
(TH-4) UNIT 55
(TH-5) UNIT 56
(TH-6) UNIT 57

MAIN FLOOR PLAN - BLOCK 5

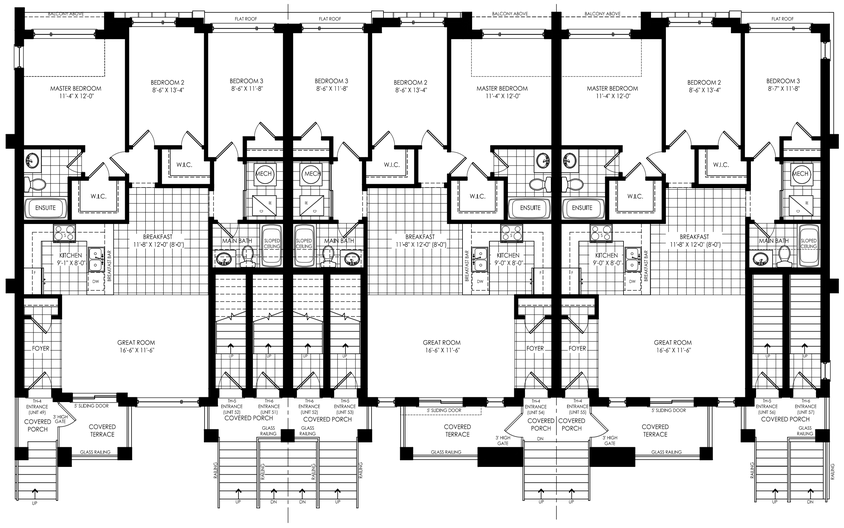


1 TYPE B - ELEVATION 'B2' (STD.)
END CONDITION
(TH-4) UNIT 49
(TH-5) UNIT 50
(TH-6) UNIT 51

2 TYPE B - ELEVATION 'B1' (REV.)
(TH-4) UNIT 54
(TH-5) UNIT 53
(TH-6) UNIT 52

3 TYPE B - ELEVATION 'B3' (STD.)
END CONDITION
(TH-4) UNIT 55
(TH-5) UNIT 56
(TH-6) UNIT 57

LOWER FLOOR PLAN - BLOCK 5

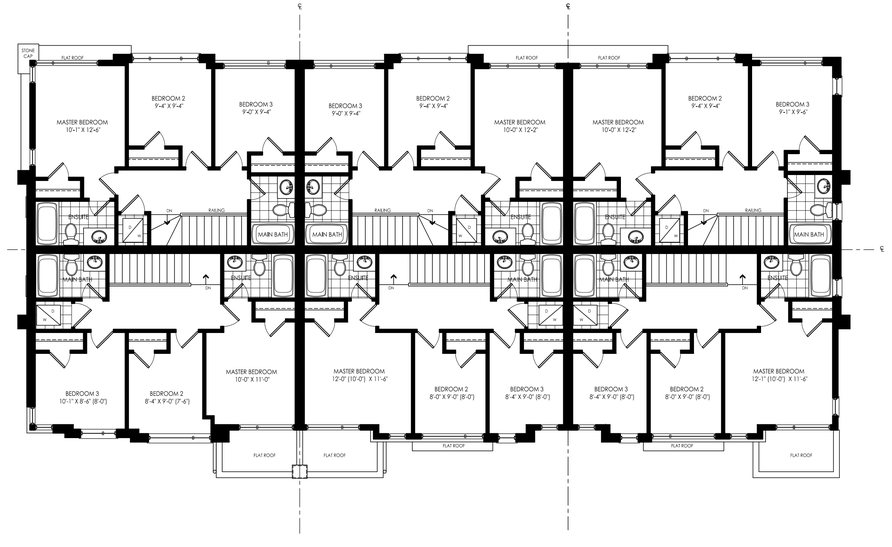

1 TYPE B - ELEVATION 'B2' (STD.)
END CONDITION
(TH-4) UNIT 49
(TH-5) UNIT 50
(TH-6) UNIT 51

2 TYPE B - ELEVATION 'B1' (REV.)
(TH-4) UNIT 54
(TH-5) UNIT 53
(TH-6) UNIT 52

3 TYPE B - ELEVATION 'B3' (STD.)
END CONDITION
(TH-4) UNIT 55
(TH-5) UNIT 56
(TH-6) UNIT 57

UPPER FLOOR PLAN - BLOCK 5

RN DESIGN
WWW.RNDESIGN.COM
Tel: 905-738-3177
WWW.THEPLUSGROUP.CA

#	revisions	date	dwn	chk
1	ISSUED FOR CLIENT REVIEW	8-JAN-21	MM	SMH

client
Pace Developments


project
Mapleview Community
Barrie

model
BLOCK 5
PLANS

project #
16116

scale
1/8" = 1'-0"

page
A307

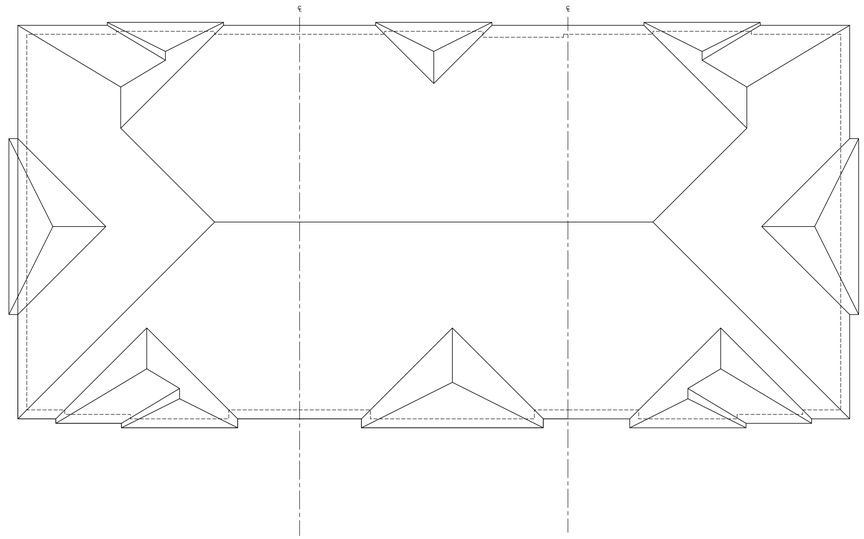

1 TYPE B - ELEVATION 'B2' (STD.)
END CONDITION
(TH-4) UNIT 49
(TH-5) UNIT 50
(TH-6) UNIT 51

2 TYPE B - ELEVATION 'B1' (REV.)
(TH-4) UNIT 54
(TH-5) UNIT 53
(TH-6) UNIT 52

3 TYPE B - ELEVATION 'B3' (STD.)
END CONDITION
(TH-4) UNIT 55
(TH-5) UNIT 56
(TH-6) UNIT 57

ROOF PLAN - BLOCK 5

RN DESIGN
WWW.RNDESIGN.COM
Tel: 905-738-3177
WWW.THEPLUSGROUP.CA

#	revisions	date	dwn	chk
1	ISSUED FOR CLIENT REVIEW	8-Jun-21	MM	SMH

client
Pace Developments


project
Mapleview Community
Barrie

model
BLOCK 5
PLANS

project #
16116

scale
1/8" = 1'-0"

page
A308

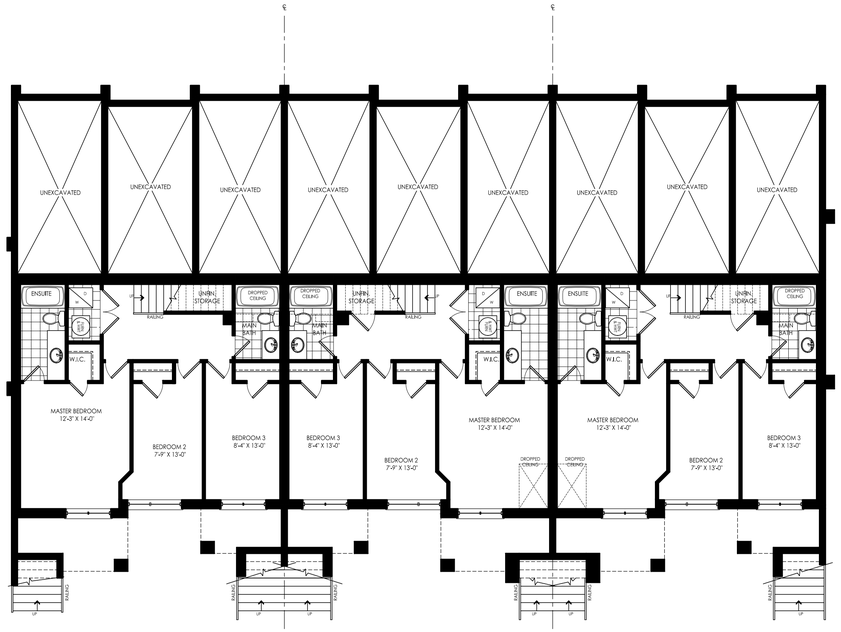


1 TYPE A - ELEVATION 'A2' (STD.)
END CONDITION
(TH-1) UNIT 58
(TH-2) UNIT 59
(TH-3) UNIT 60

2 TYPE A - ELEVATION 'A1' (REV.)
(TH-3) UNIT 61
(TH-2) UNIT 62
(TH-1) UNIT 63

3 TYPE A - ELEVATION 'A3' (STD.)
END CONDITION
(TH-1) UNIT 64
(TH-2) UNIT 65
(TH-3) UNIT 66

BASEMENT FLOOR PLAN - BLOCK 6

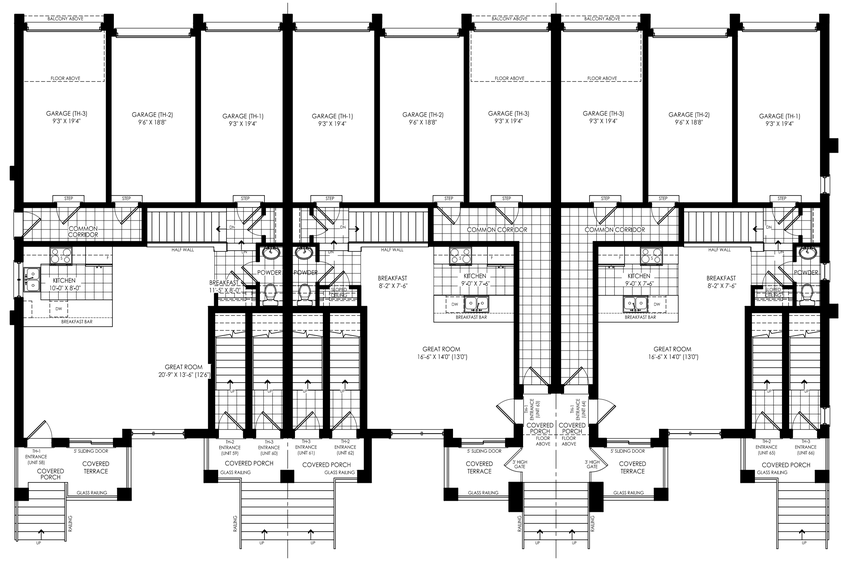


1 TYPE A - ELEVATION 'A2' (STD.)
END CONDITION
(TH-1) UNIT 58
(TH-2) UNIT 59
(TH-3) UNIT 60

2 TYPE A - ELEVATION 'A1' (REV.)
(TH-3) UNIT 61
(TH-2) UNIT 62
(TH-1) UNIT 63

3 TYPE A - ELEVATION 'A3' (STD.)
END CONDITION
(TH-1) UNIT 64
(TH-2) UNIT 65
(TH-3) UNIT 66

LOWER FLOOR PLAN - BLOCK 6

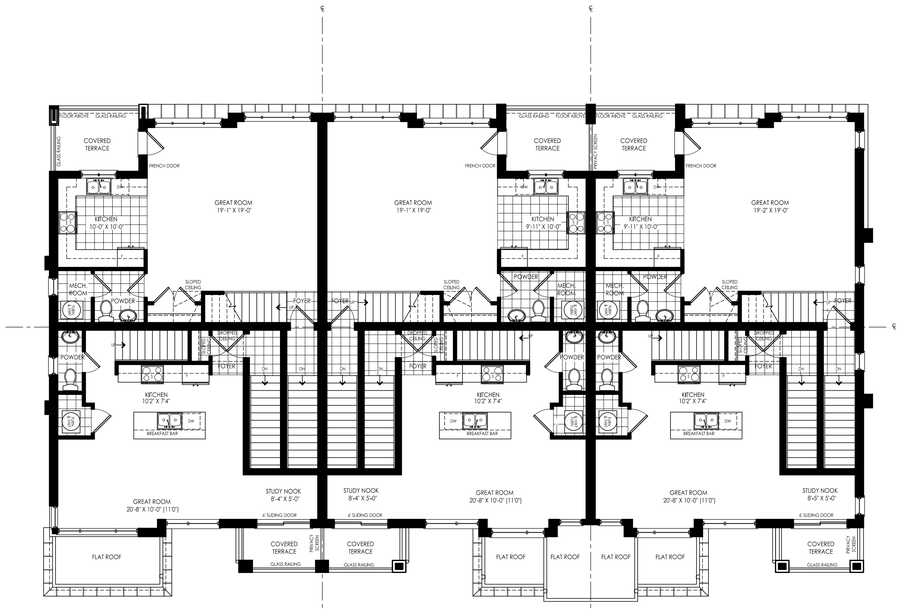


1 TYPE A - ELEVATION 'A2' (STD.)
END CONDITION
(TH-1) UNIT 58
(TH-2) UNIT 59
(TH-3) UNIT 60

2 TYPE A - ELEVATION 'A1' (REV.)
(TH-3) UNIT 61
(TH-2) UNIT 62
(TH-1) UNIT 63

3 TYPE A - ELEVATION 'A3' (STD.)
END CONDITION
(TH-1) UNIT 64
(TH-2) UNIT 65
(TH-3) UNIT 66

MAIN FLOOR PLAN - BLOCK 6

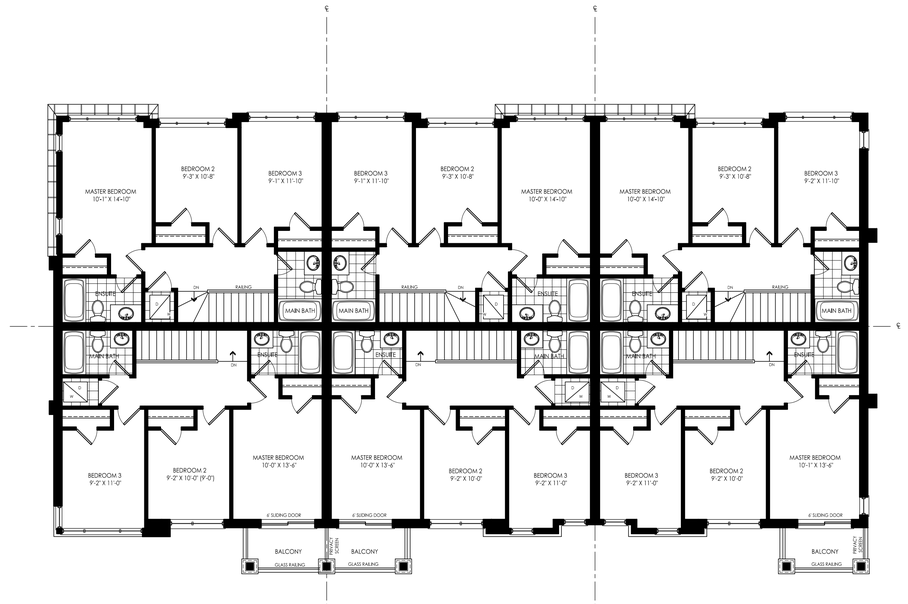

1 TYPE A - ELEVATION 'A2' (STD.)
END CONDITION
(TH-1) UNIT 58
(TH-2) UNIT 59
(TH-3) UNIT 60

2 TYPE A - ELEVATION 'A1' (REV.)
(TH-3) UNIT 61
(TH-2) UNIT 62
(TH-1) UNIT 63

3 TYPE A - ELEVATION 'A3' (STD.)
END CONDITION
(TH-1) UNIT 64
(TH-2) UNIT 65
(TH-3) UNIT 66

UPPER FLOOR PLAN - BLOCK 6

RN DESIGN
WWW.RNDESIGN.COM
Tel: 905-738-3177
WWW.THEPLUSGROUP.CA

#	revisions	date	dwn	chk
1	ISSUED FOR CLIENT REVIEW	8-JUN-21	MM	SMH

client
Pace Developments


project
Mapleview Community
bARRIE, ON

model
BLOCK 6

project #
16116

scale
1/8" = 1'-0"

page
A309

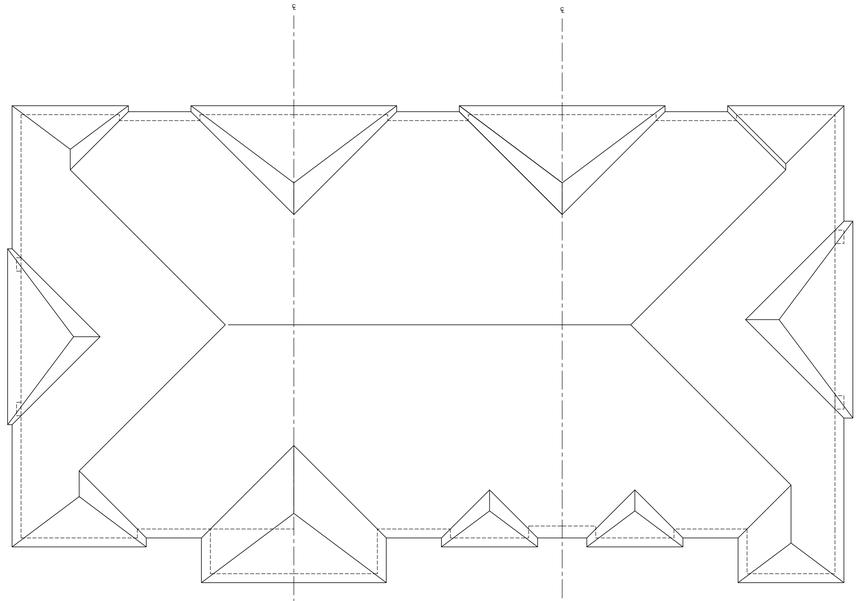

1 TYPE A - ELEVATION 'A2' (STD.)
END CONDITION

(TH-1) UNIT 58
(TH-2) UNIT 59
(TH-3) UNIT 60

2 TYPE A - ELEVATION 'A1' (REV.)

(TH-3) UNIT 61
(TH-2) UNIT 62
(TH-1) UNIT 63

3 TYPE A - ELEVATION 'A3' (STD.)
END CONDITION

(TH-1) UNIT 64
(TH-2) UNIT 65
(TH-3) UNIT 66

ROOF PLAN - BLOCK 6

RN DESIGN

WWW.RNDESIGN.COM
Tel: 905-738-3177
WWW.THEPLUSGROUP.CA

#	revisions	date	dwn	chk
1	ISSUED FOR CLIENT REVIEW	8-Jun-21	MM	SMH

client
Pace Developments


project
Mapleview Community
bARRIE, ON

model
BLOCK 6

project #
16116

scale
1/8" = 1'-0"

page
A310

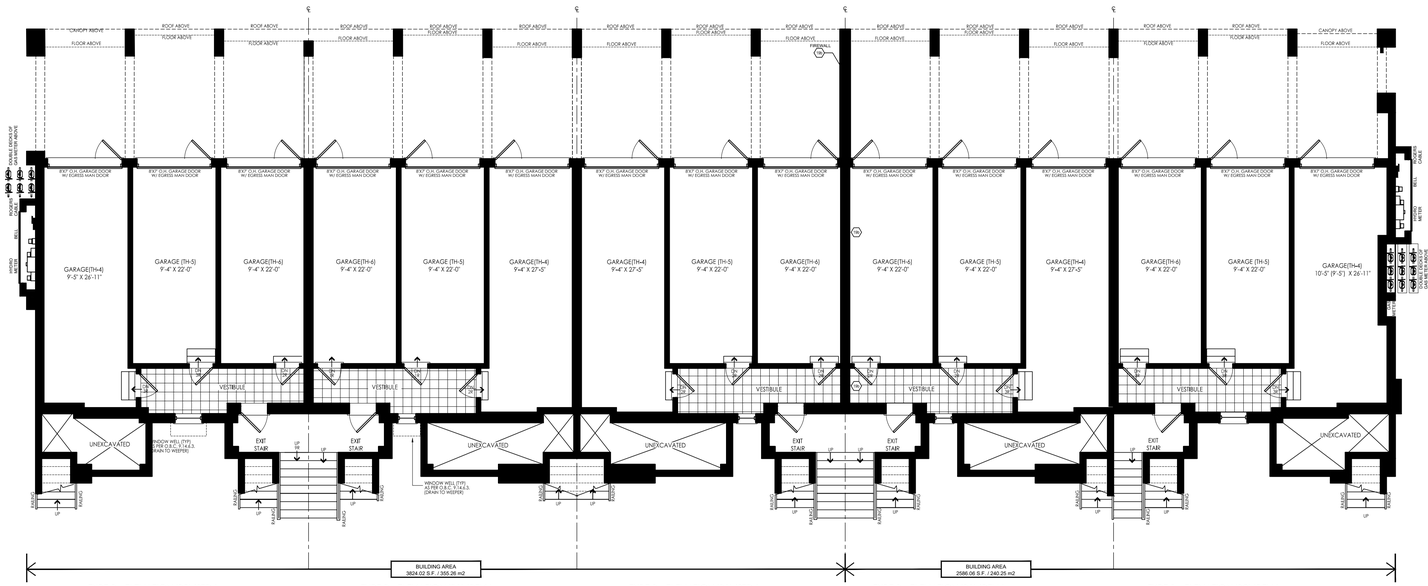

1 TYPE B - ELEVATION 'B2' (STD.)
CORNER UPGRADE
(TH-4) UNIT 67
(TH-5) UNIT 68
(TH-6) UNIT 69


2 TYPE B - ELEVATION 'B1' (REV.)
(TH-4) UNIT 72
(TH-5) UNIT 71
(TH-6) UNIT 70

3 TYPE B - ELEVATION 'B1' (STD.)
(TH-4) UNIT 73
(TH-5) UNIT 74
(TH-6) UNIT 75

4 TYPE B - ELEVATION 'B1' (REV.)
(TH-4) UNIT 78
(TH-5) UNIT 77
(TH-6) UNIT 76

5 TYPE B - ELEVATION 'B2' (REV.)
CORNER UPGRADE
(TH-4) UNIT 81
(TH-5) UNIT 80
(TH-6) UNIT 79

GARAGE LEVEL PLAN - BLOCK 7

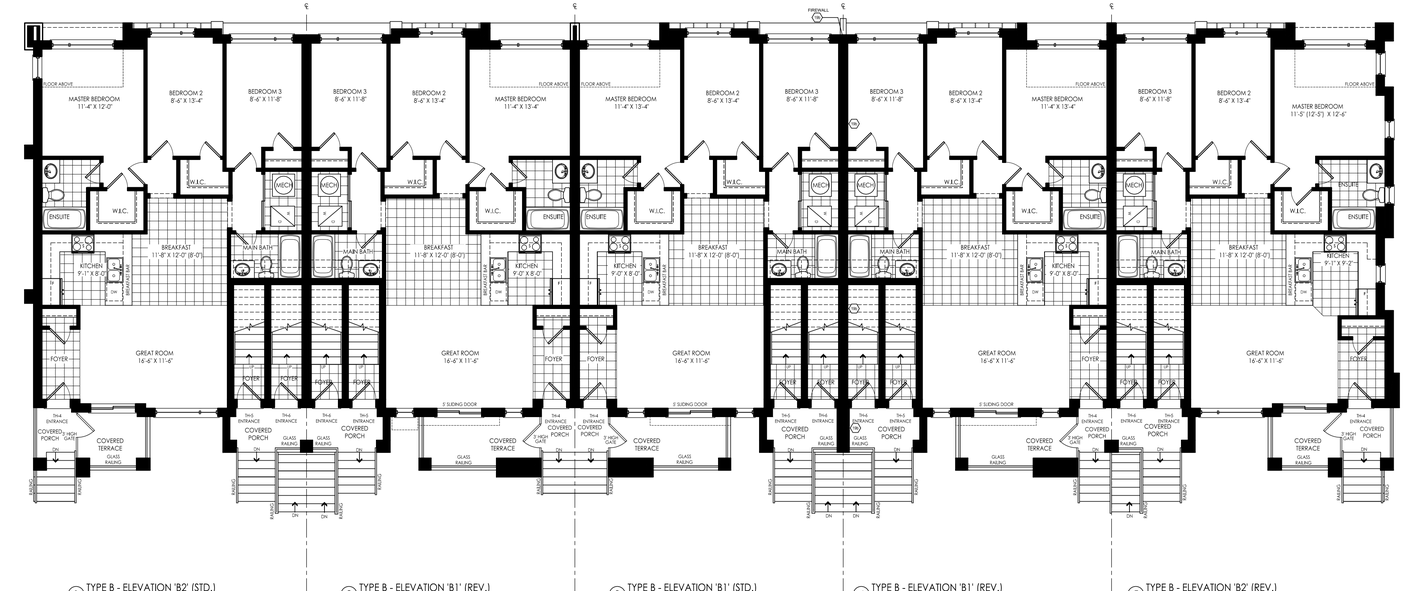

1 TYPE B - ELEVATION 'B2' (STD.)
CORNER UPGRADE
(TH-4) UNIT 67
(TH-5) UNIT 68
(TH-6) UNIT 69

2 TYPE B - ELEVATION 'B1' (REV.)
(TH-4) UNIT 72
(TH-5) UNIT 71
(TH-6) UNIT 70

3 TYPE B - ELEVATION 'B1' (STD.)
(TH-4) UNIT 73
(TH-5) UNIT 74
(TH-6) UNIT 75

4 TYPE B - ELEVATION 'B1' (REV.)
(TH-4) UNIT 78
(TH-5) UNIT 77
(TH-6) UNIT 76

5 TYPE B - ELEVATION 'B2' (REV.)
CORNER UPGRADE
(TH-4) UNIT 81
(TH-5) UNIT 80
(TH-6) UNIT 79

LOWER FLOOR PLAN - BLOCK 7

RN DESIGN
WWW.RNDESIGN.COM
Tel: 905-738-3177
WWW.THEPLUSGROUP.CA

I, DECLARE THAT I HAVE REVIEWED AND TAKEN DESIGN RESPONSIBILITY FOR THE DESIGN WORK ON BEHALF OF **RN DESIGN LTD.** UNDER DIVISION C PART-3 SUBSECTION-3.2.4 OF THE BUILDING CODE. I AM QUALIFIED AND THE FIRM IS REGISTERED IN THE APPROPRIATE CLASSES / CATEGORIES.

QUALIFIED DESIGNER BCIN:
FIRM BCIN:
DATE:

SIGNATURE:

#	revisions	date	dwn	chk
1	ISSUED FOR CLIENT REVIEW	8-JUN-21	MM	SMH

client
Pace Developments


project
Mapleview Community
Barrie

model
BLOCK 7

project #
16116

scale
1/8" = 1'-0"

page
A311

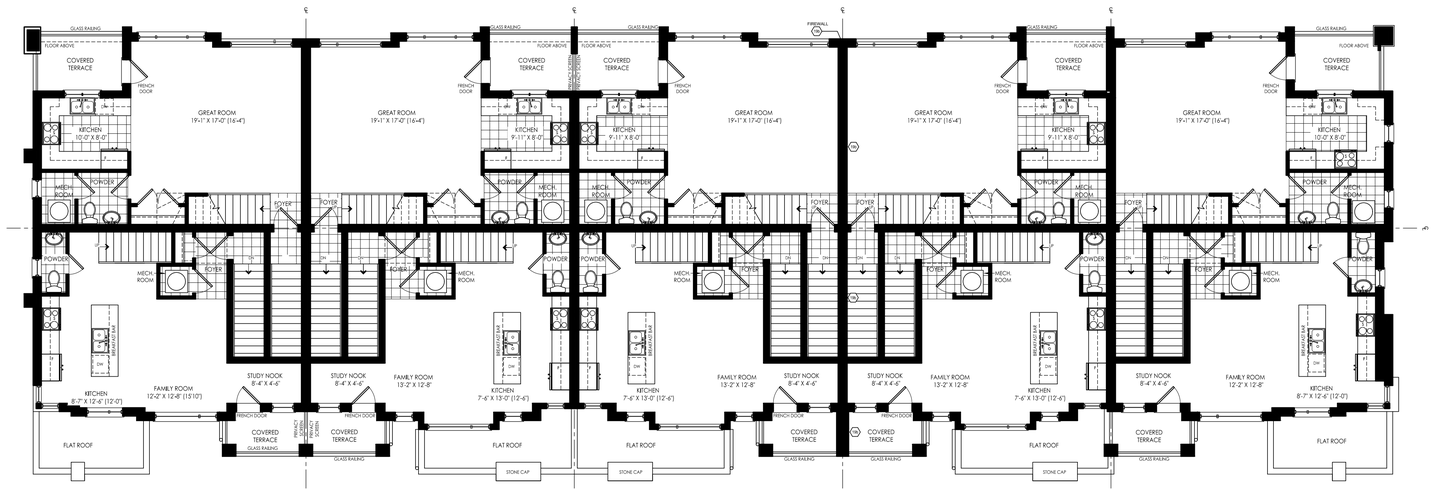

1 TYPE B - ELEVATION 'B2' (STD.)
END CONDITION
(TH-4) UNIT 67
(TH-5) UNIT 68
(TH-6) UNIT 69


2 TYPE B - ELEVATION 'B1' (REV.)
(TH-4) UNIT 72
(TH-5) UNIT 71
(TH-6) UNIT 70

3 TYPE B - ELEVATION 'B1' (STD.)
(TH-4) UNIT 73
(TH-5) UNIT 74
(TH-6) UNIT 75

4 TYPE B - ELEVATION 'B1' (REV.)
(TH-4) UNIT 78
(TH-5) UNIT 77
(TH-6) UNIT 76

5 TYPE B - ELEVATION 'B2' (REV.)
CORNER UPGRADE
(TH-4) UNIT 81
(TH-5) UNIT 80
(TH-6) UNIT 79

MAIN FLOOR PLAN - BLOCK 7

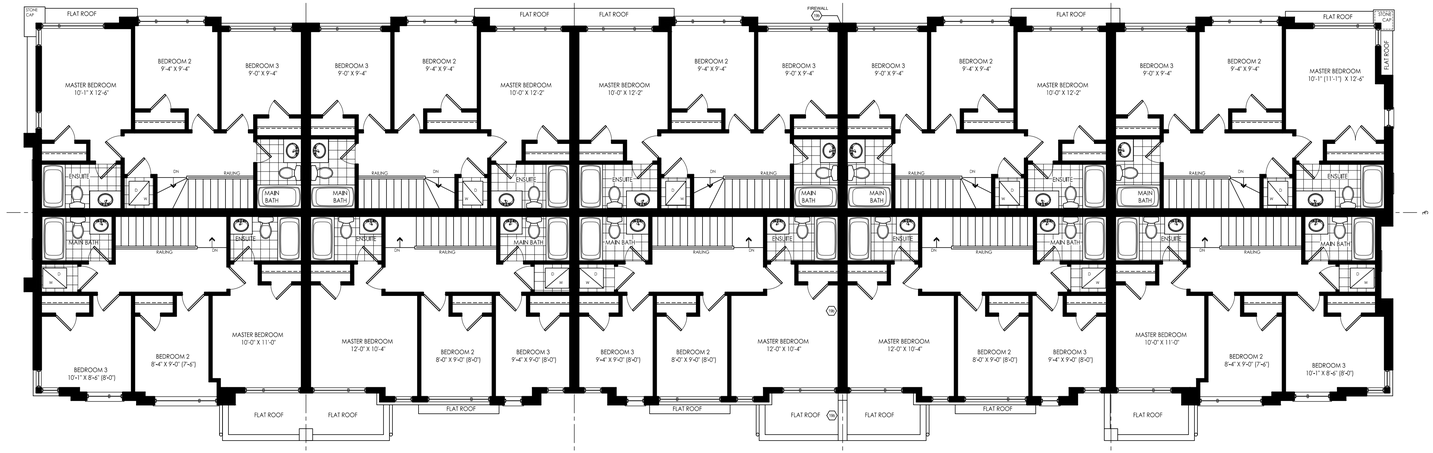

1 TYPE B - ELEVATION 'B2' (STD.)
END CONDITION
(TH-4) UNIT 67
(TH-5) UNIT 68
(TH-6) UNIT 69

2 TYPE B - ELEVATION 'B1' (REV.)
(TH-4) UNIT 72
(TH-5) UNIT 71
(TH-6) UNIT 70

3 TYPE B - ELEVATION 'B1' (STD.)
(TH-4) UNIT 73
(TH-5) UNIT 74
(TH-6) UNIT 75

4 TYPE B - ELEVATION 'B1' (REV.)
(TH-4) UNIT 78
(TH-5) UNIT 77
(TH-6) UNIT 76

5 TYPE B - ELEVATION 'B2' (REV.)
CORNER UPGRADE
(TH-4) UNIT 81
(TH-5) UNIT 80
(TH-6) UNIT 79

UPPER FLOOR PLAN - BLOCK 7

RN DESIGN
WWW.RNDESIGN.COM
Tel: 905-738-3177
WWW.THEPLUSGROUP.CA

I, DECLARE THAT I HAVE REVIEWED AND TAKEN DESIGN RESPONSIBILITY FOR THE DESIGN WORK ON BEHALF OF **RN DESIGN LTD.** UNDER DIVISION C PART-3 SUBSECTION-3.2.4 OF THE BUILDING CODE. I AM QUALIFIED AND THE FIRM IS REGISTERED IN THE APPROPRIATE CLASSES / CATEGORIES.

QUALIFIED DESIGNER BCIN:
FIRM BCIN:
DATE:

SIGNATURE:

#	revisions	date	dwn	chk
1	ISSUED FOR CLIENT REVIEW	8-JUN-21	MM	SMH

client
Pace Developments

project
Mapleview Community
Barrie

model
BLOCK 7

project #
16116

scale
1/8" = 1'-0"

page
A312