BULUT SIDEWALK AND PEDESTRIAN CIRCULATION PLAN

DES24

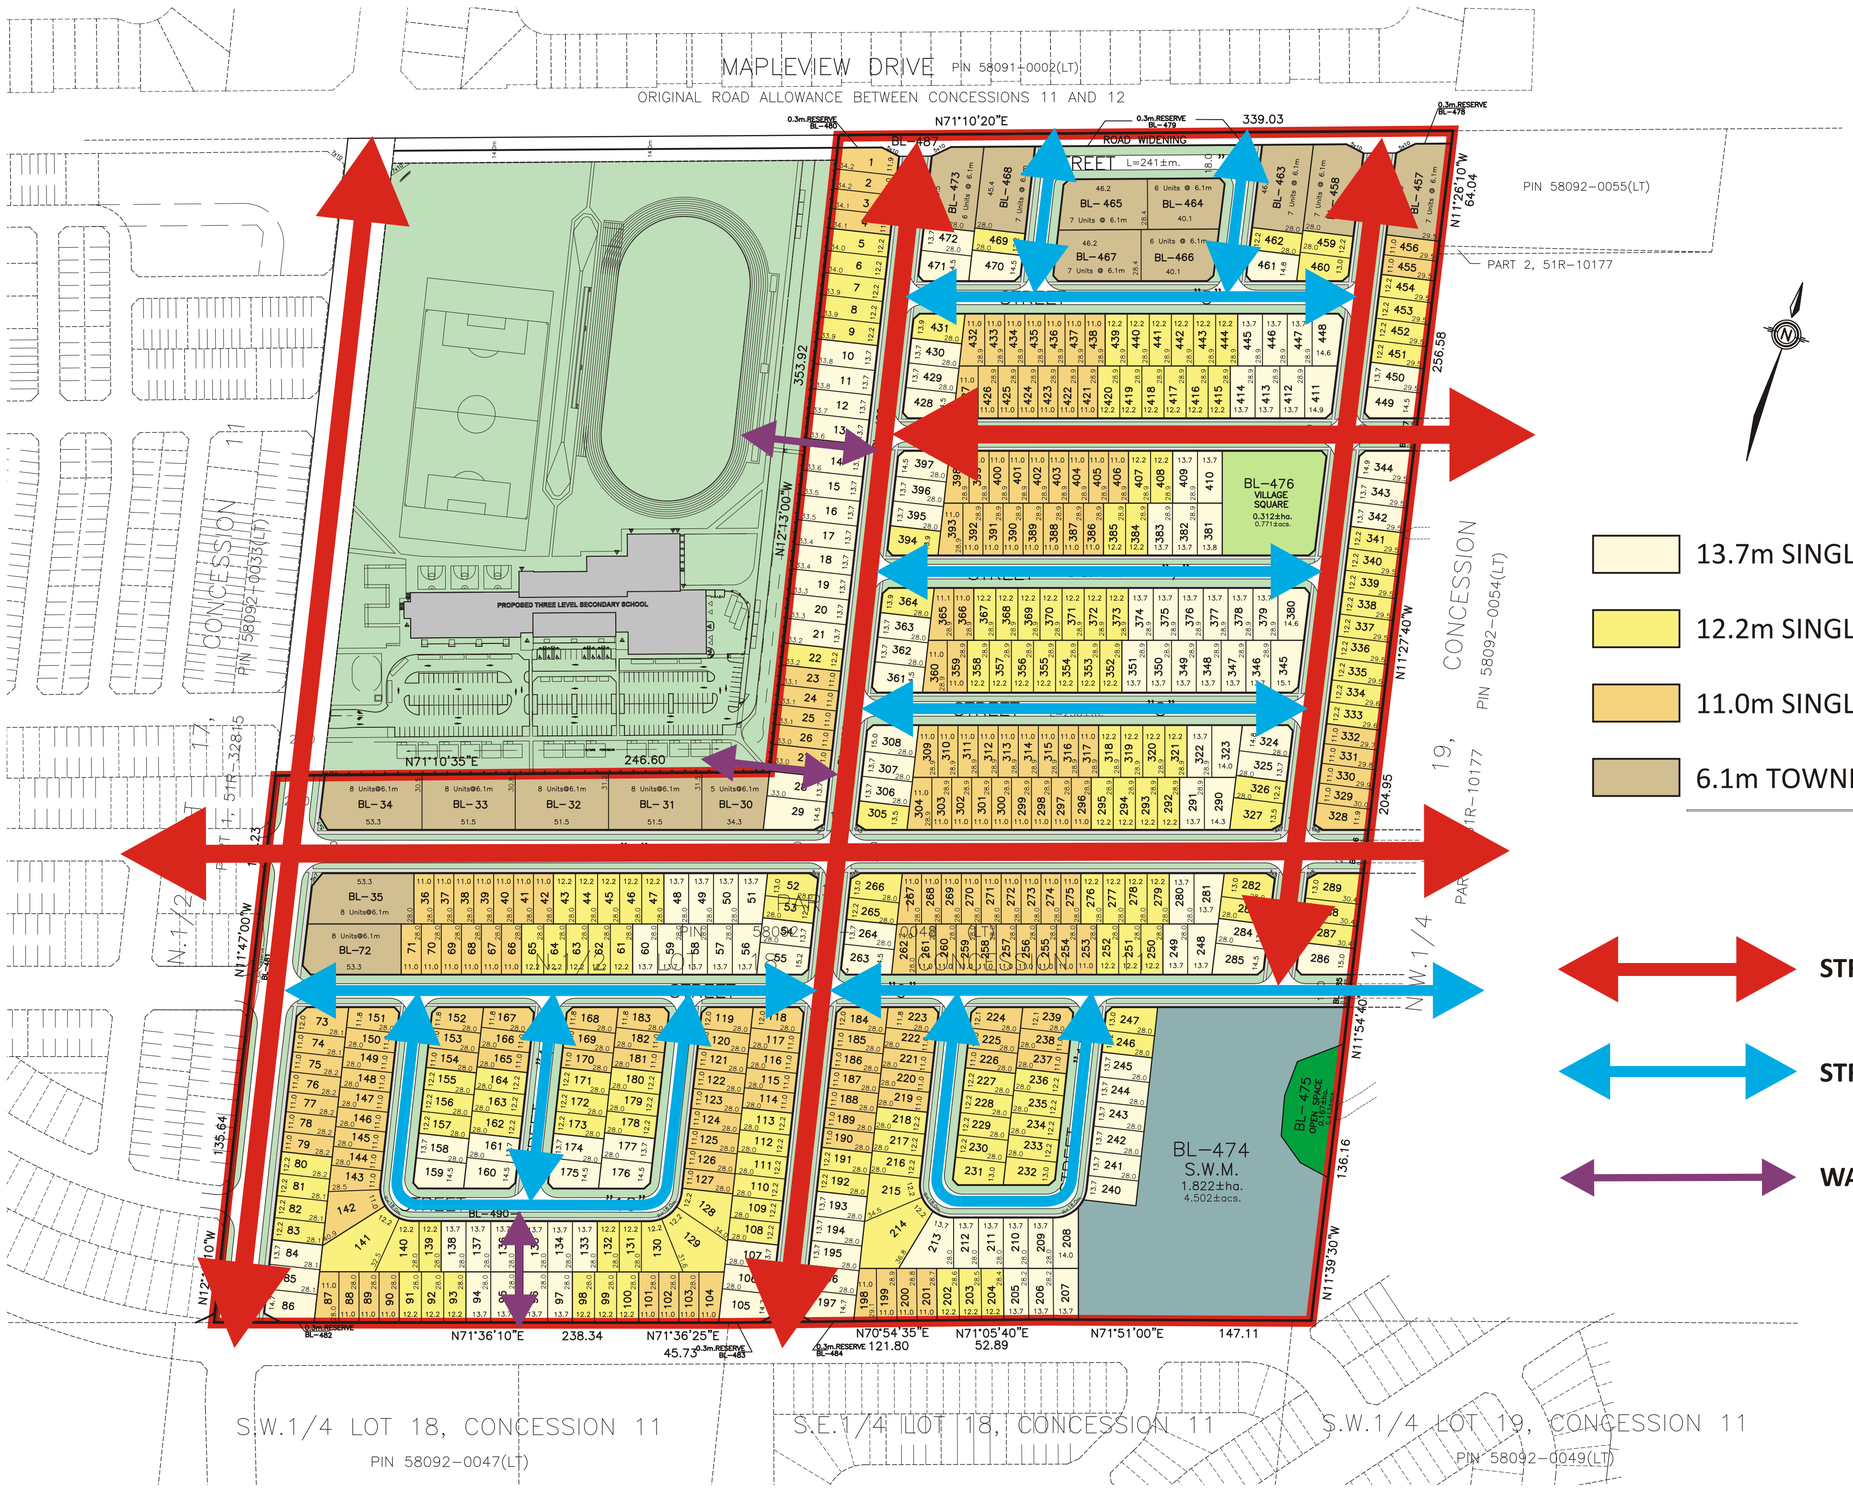

13.7m SINGLE DETACHED	132 UNITS	23%
12.2m SINGLE DETACHED	151 UNITS	26%
11.0m SINGLE DETACHED	174 UNITS	31%
6.1m TOWNHOUSES	113 UNITS	20%
TOTAL = 570 UNITS		100%

STREETS WITH SIDEWALKS ON BOTH SIDES

STREETS WITH SIDEWALKS ON ONE SIDE

WALKWAY CONNECTION

1:2000
OCT 10, 2017

KLM
PLANNING PARTNERS INC.
Planning • Design • Development
64 JARDIN DRIVE - UNIT 1B, CONCORD, ONT. L4K 3P3
PHONE (905) 669-4055 FAX (905) 669-0097 design@klmplanning.com

P-2074DES24 V2.0