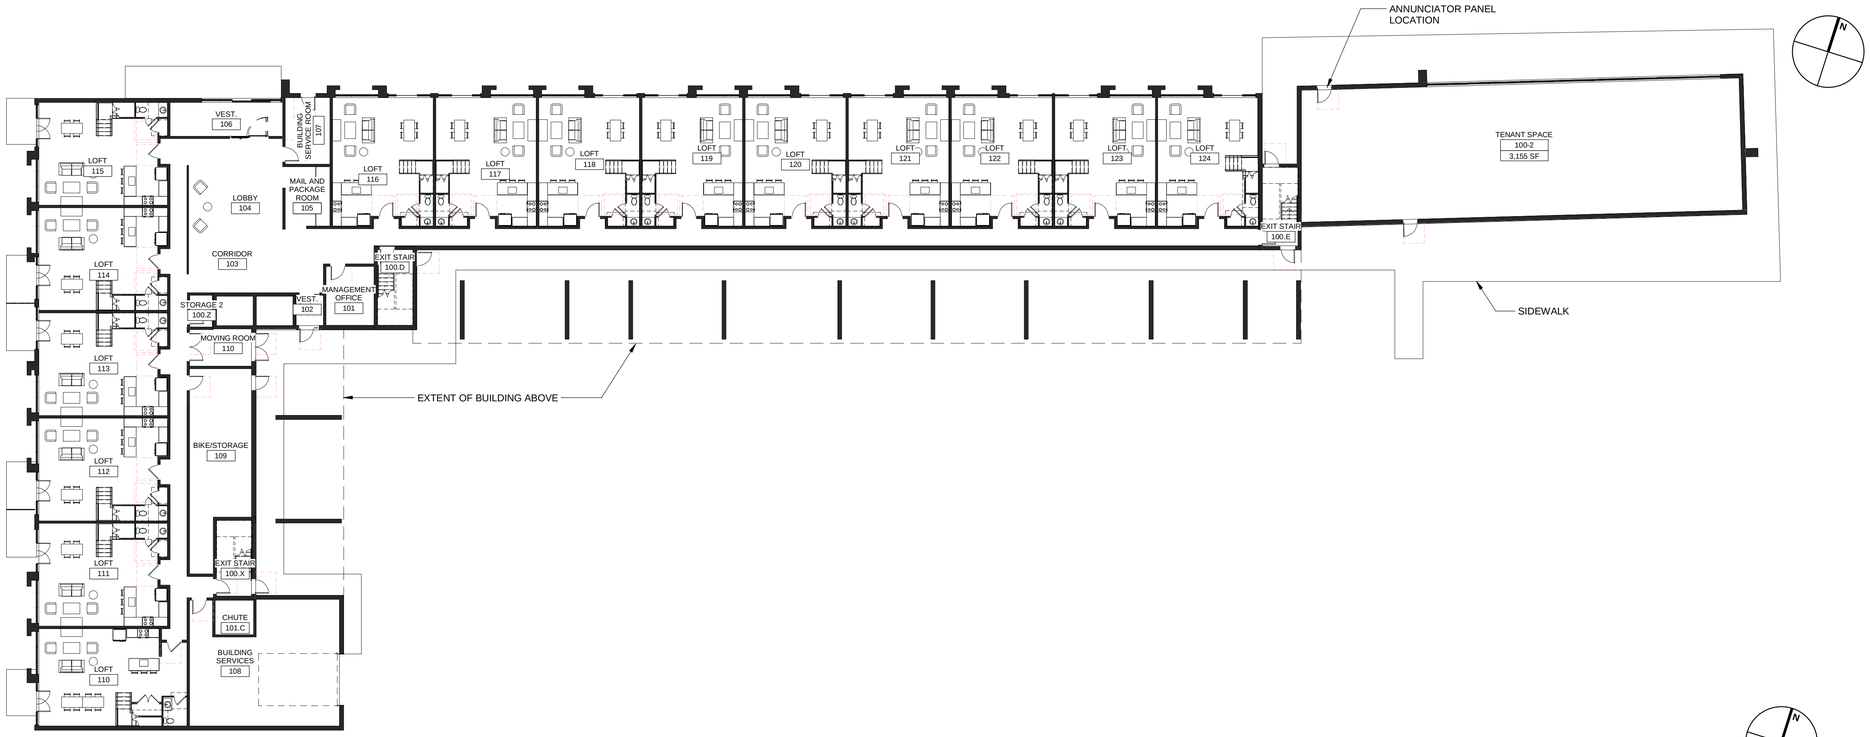

1 **GROUND FLOOR PLAN**

A-101 | REF. A-201 | Scale: 1 : 200

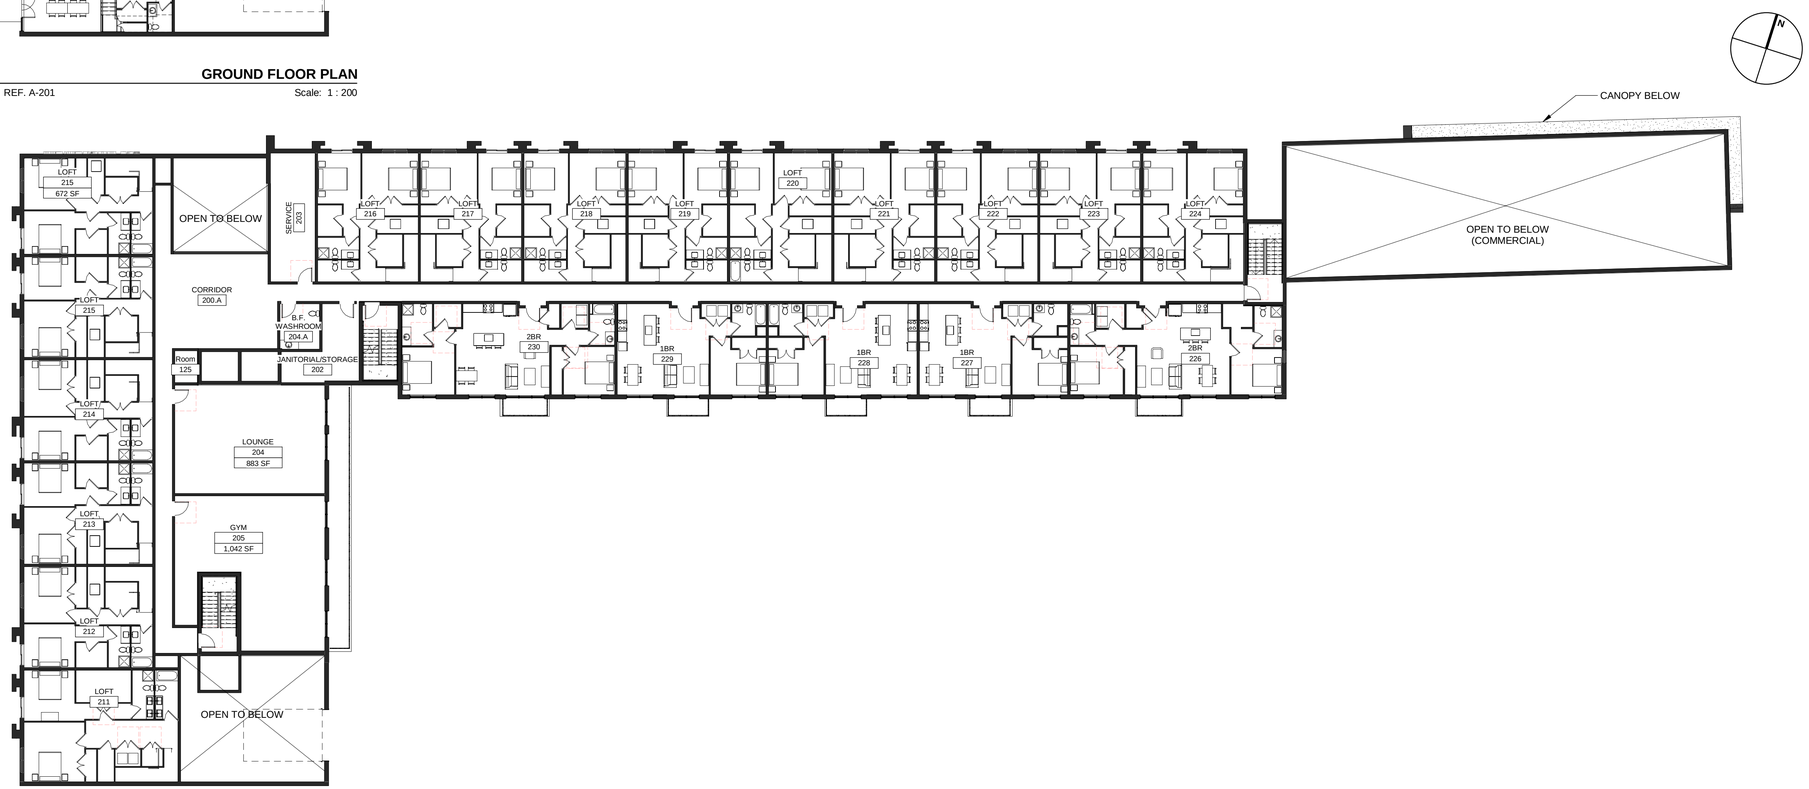

2 **SECOND FLOOR PLAN**

A-101 | REF. A-201 | Scale: 1 : 200

lett Architects Inc.

138 Simcoe Street
Peterborough Ontario K9H 2H5

t. 705.743.3311
e. studio@lett.ca

Consultant(s):

Stamp:

PRELIMINARY

All dimensions to be checked and verified on site. Do not scale drawings. Any discrepancies are to be reported to the Consultant. All drawings remain the property of the Consultant. Only latest approved drawings to be used for construction.

Start Date: MMM.DD.YY

ISSUE / REVISIONS

No.	DESCRIPTION	DATE

AWAN GROUP

MAPLEVIEW DEVELOPMENT

947 MAPLEVIEW DR. E.,
BARRIE, ONTARIO

BUILDING

Drawing Title:

GROUND AND SECOND FLOOR PLANS

No.:

A-101

ARCH D 24" x 36"

Project Management Initials: Designer: mb/mg/ge Checked: Checker Approved: Approver

Last Plotted: 1/13/2022 11:23:50 AM
Filename: BIM 360/Awan Group- Mapleview/21-113_LAI_AWAN_R20_BLDG_A.rvt

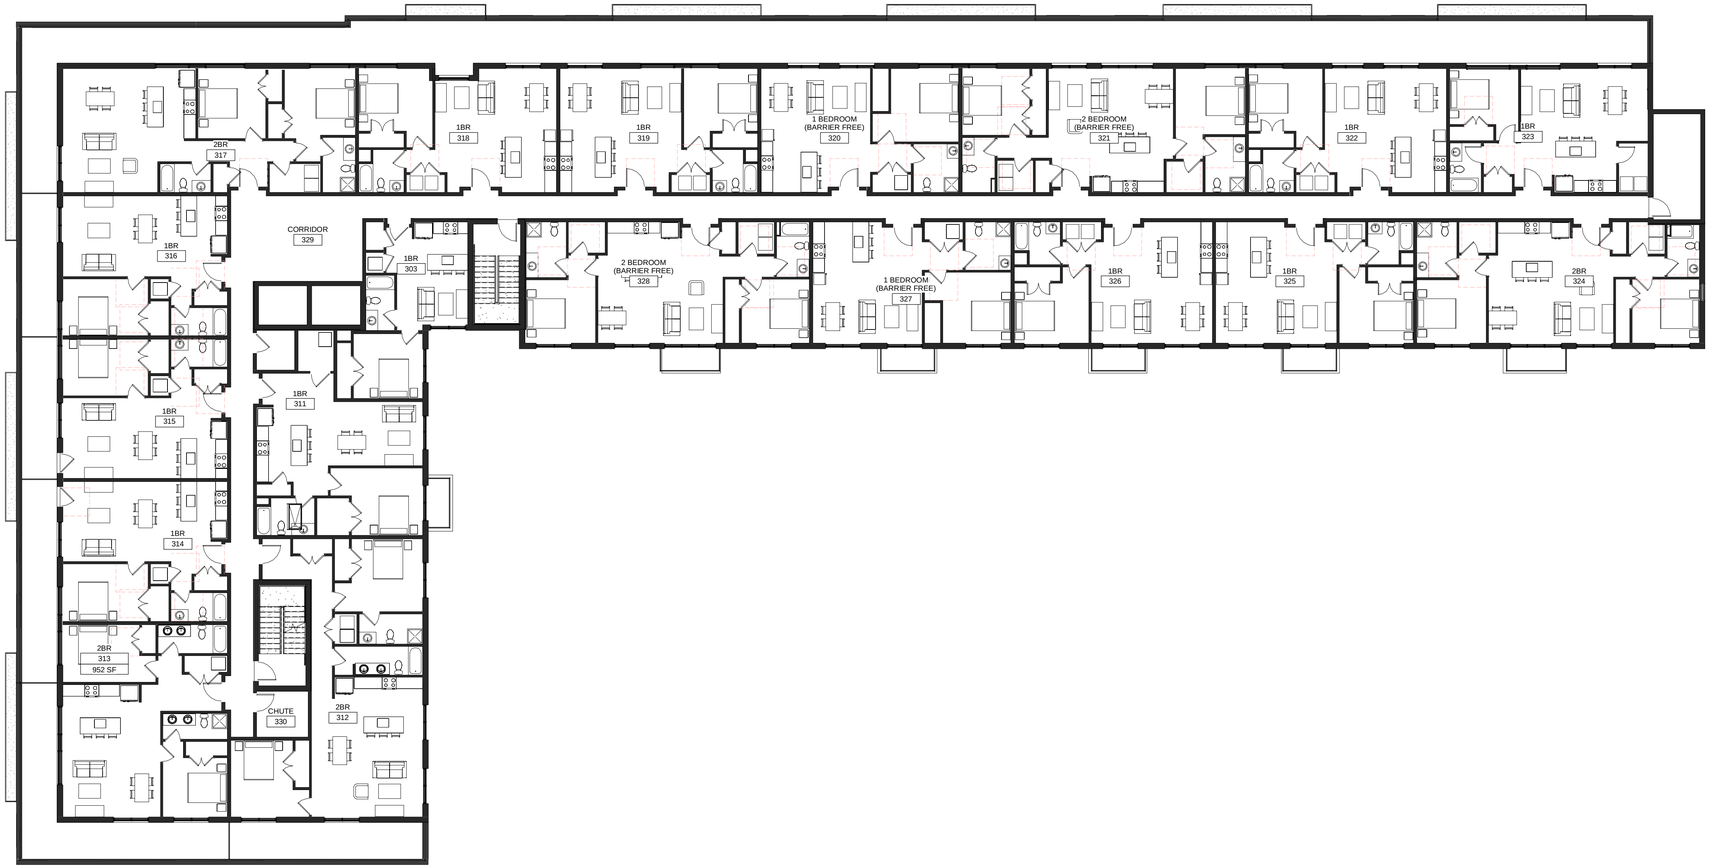

1 | 03-06 THIRD TO SIXTH FLOOR (TYP.)

A-102 REF: A-201 Scale: 1 : 150

lett
Architects Inc.

138 Simcoe Street
Peterborough Ontario K9H 2H5

t. 705.743.3311
e. studio@lett.ca

Consultant(s):

Stamp:

PRELIMINARY

All dimensions to be checked and verified on site. Do not scale drawings. Any discrepancies are to be reported to the Consultant. All drawings remain the property of the Consultant. Only latest approved drawings to be used for construction.

Start Date: MMM.DD.YY

ISSUE / REVISIONS

No.	DESCRIPTION	DATE

AWAN GROUP

MAPLEVIEW DEVELOPMENT

947 MAPLEVIEW DR. E.,
BARRIE, ONTARIO

BUILDING

Drawing Title:

THIRD TO SIXTH TYP. FLOOR PLANS

No.:

A-102

Project Management Initials: Designer: Designer Checked: Checker Approved: Approver ARCH D 24" x 36"

Last Plotted: 1/13/2022 11:23:59 AM
Filename: BIM 360/Awan Group- Mapleview/21-113_LAI_AWAN_R20_BLDG_A.rvt