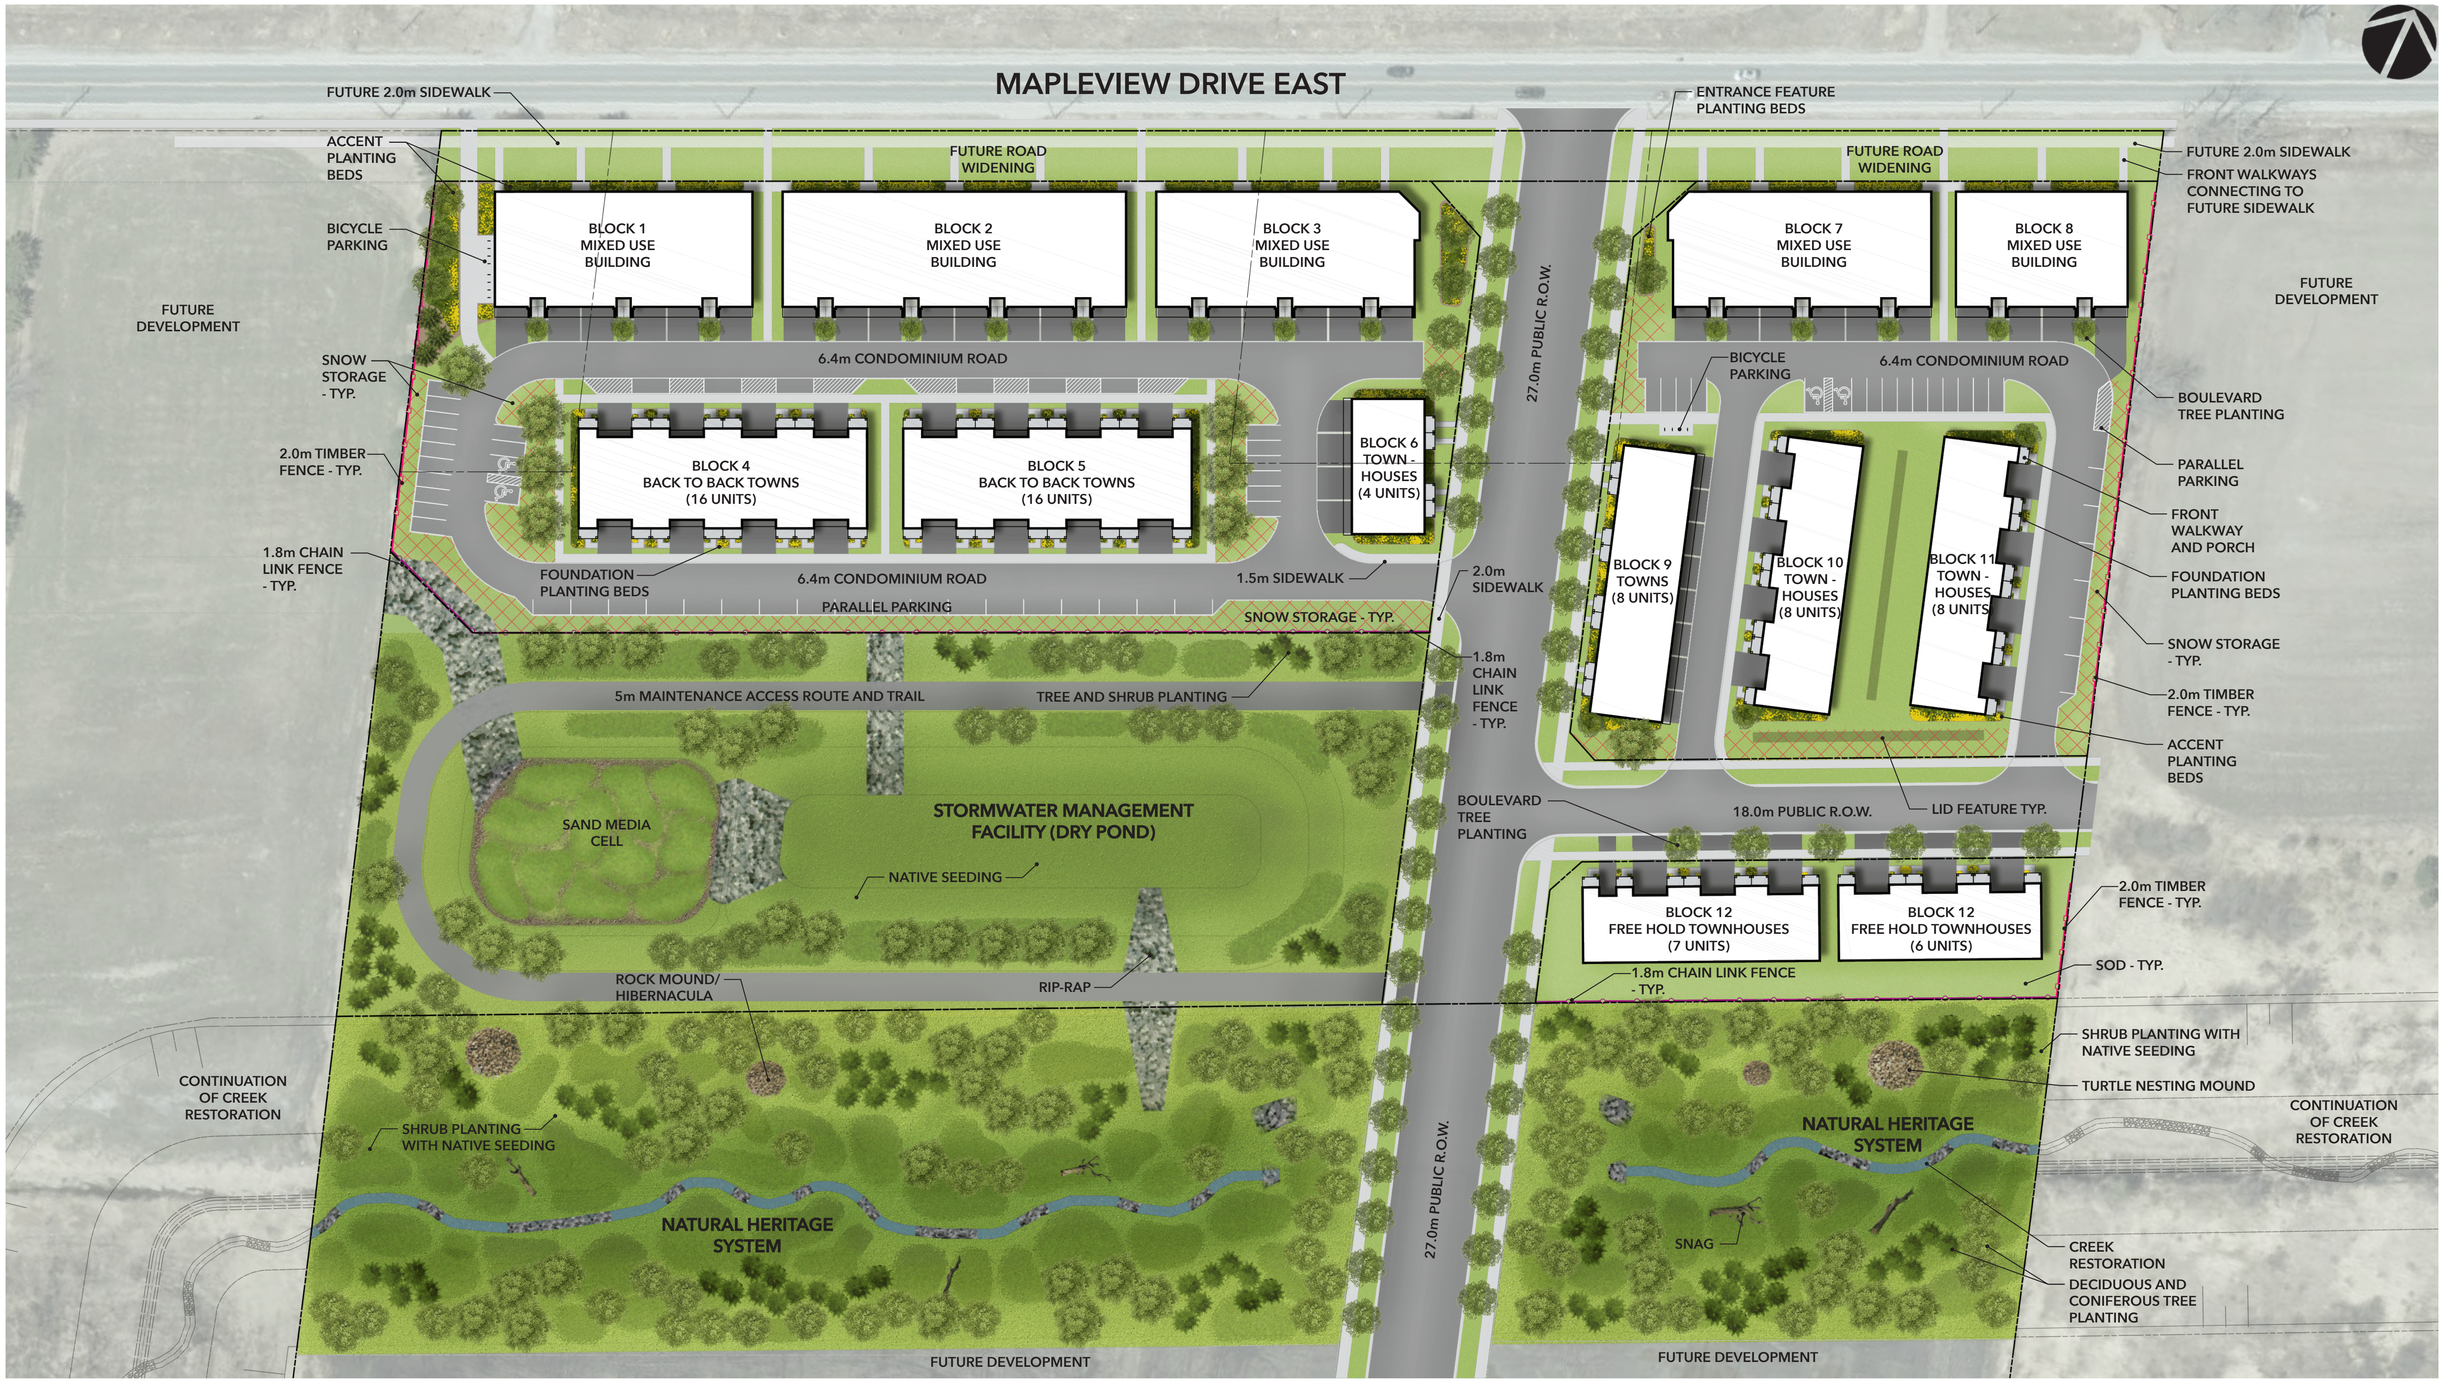

Artistic rendering is intended to illustrate the preliminary concept design and may not represent the final conditions.

Sandy Creek Estates - 969, 979, and 989 Mapleview Drive East

LANDSCAPE CONCEPT PLAN

Date: February 4, 2022 Scale: 1:500 @ 24"x36" File: D28-080-2021

ENVISIONTATHAM