2 / A451.S NORTH TO SOUTH BUILDING SECTION
SCALE: 1:100

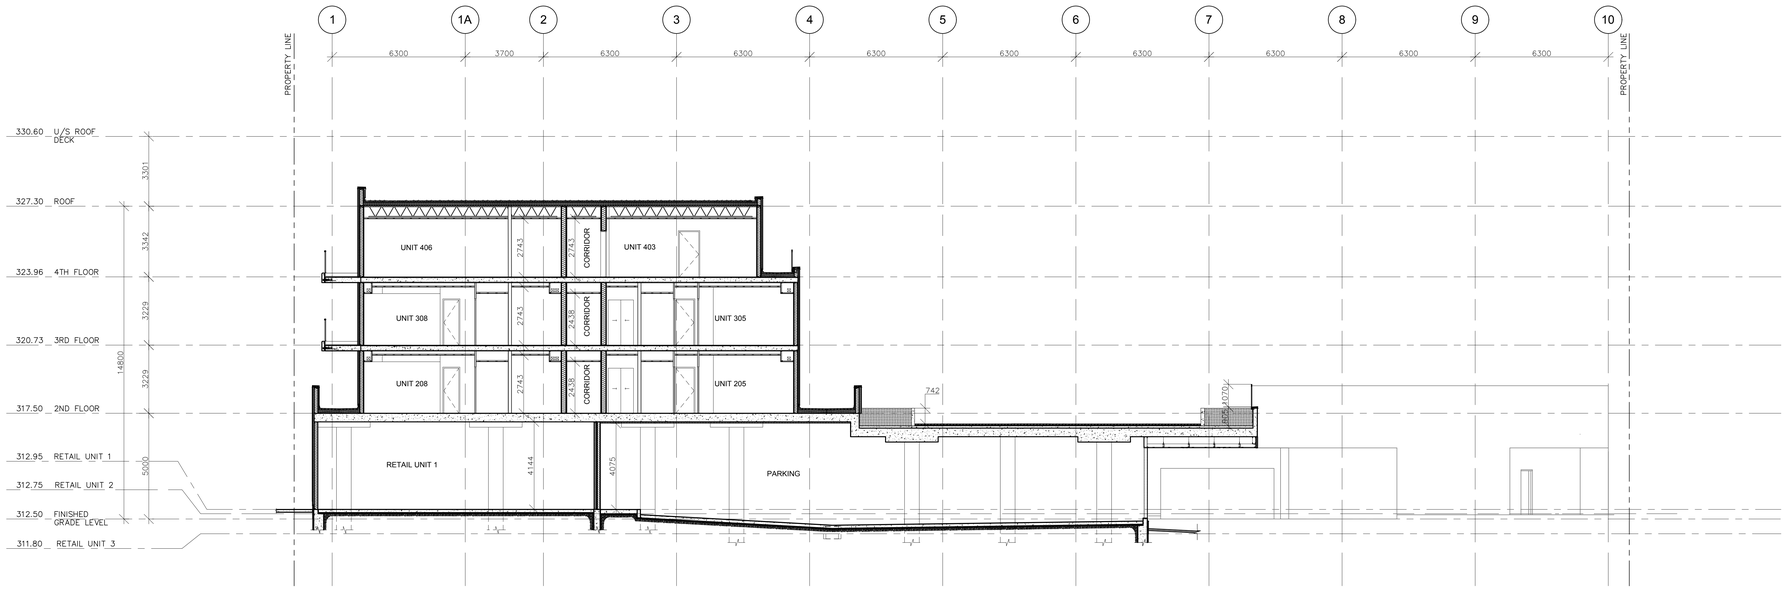

3 / A451.S NOT USED
SCALE: N/A

1 / A451.S NORTH TO SOUTH BUILDING SECTION 01
SCALE: 1:100

This drawing, as an instrument of service, is provided by and is the property of Paul marques Architect Inc. The contractor must verify and accept responsibility for all dimensions and conditions on site and must notify Paul Marques Architect Inc. of any variations from the supplied information. This drawing is not to be scaled. The architect is not responsible for the accuracy of survey, structural, mechanical, electrical, etc., information shown on this drawing. Refer to the appropriate consultant's drawings before proceeding with the work. Construction must conform to all applicable codes and requirements of authorities having jurisdiction. The contractor working from drawings not specifically marked 'For Construction' must assume full responsibility and bear costs for any corrections or damages resulting from his work.

REV.	ISSUED FOR:	DATE:
	SPA AMENDMENT	08.06.2019

ONE URBAN

paul marques
architect inc
2610 WESTON ROAD, #207
NORTH YORK, ONTARIO, M9N 2B1
TEL: 647.352.2121

SEAL :

Project :
430 ESSA ROAD
BARRIE ON, L4N 7L5

Drawing Name :
BUILDING SECTIONS

Proj no. : 18-707	Date : JULY 2018
Drawn by : CG	Scale : AS NOTED
Checked by : PM	
North :	Drawing No : A451.S