APRIL 21
SUNRISE - 7:15
SUNSET - 8:24

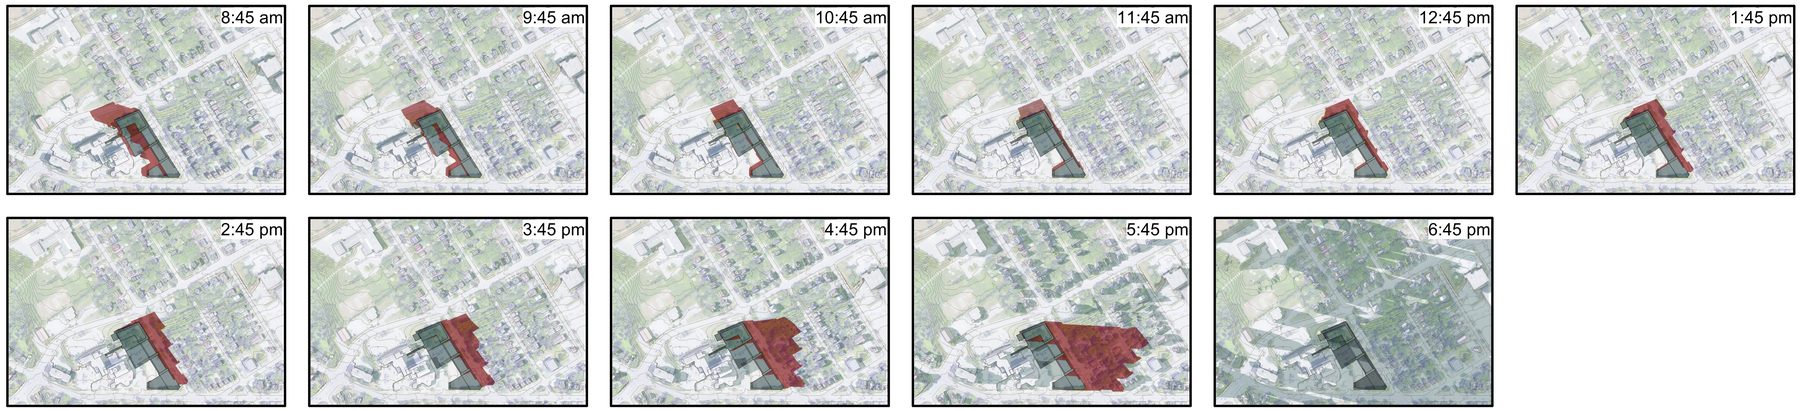

JUNE 21
SUNRISE - 6:40
SUNSET - 9:00

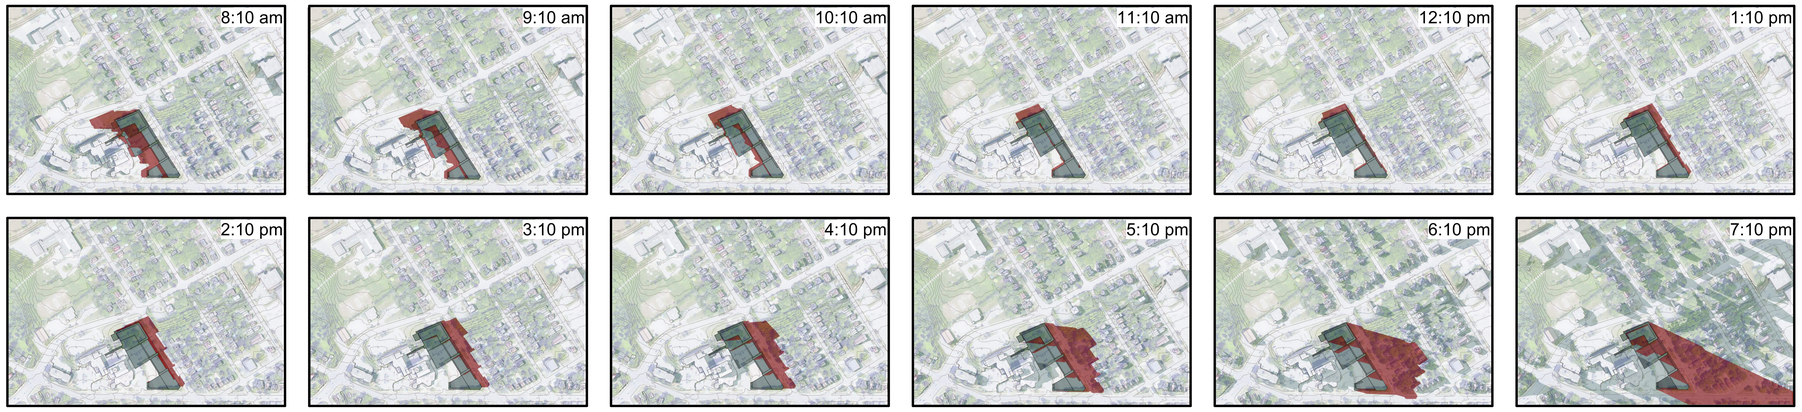

SEPTEMBER 21
SUNRISE - 7:38
SUNSET - 7:45

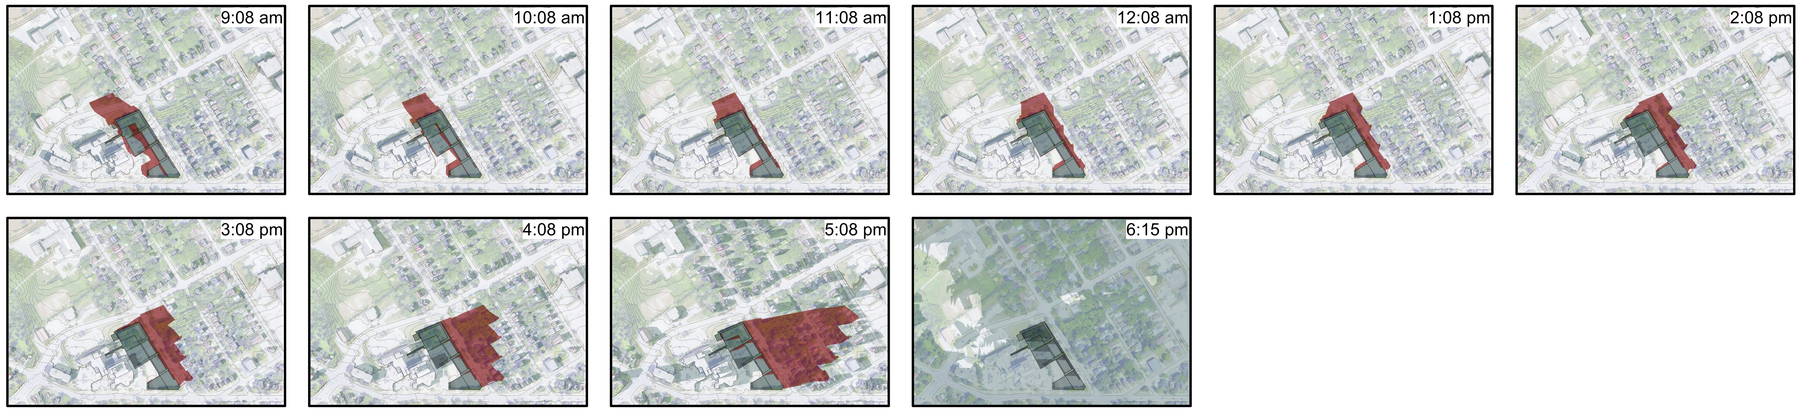

DECEMBER 21
SUNRISE - 7:50
SUNSET - 5:45

No.	Revision	Date
1	Issued for Rezoning Application	2022-12-07

Orientation

Seal

All dimensions to be checked and verified on the job by the Contractor. Any discrepancies are to be reported to the Consultant prior to action. Only the latest approved drawings to be used for construction in conformance with all applicable codes, by-laws and regulations. All drawings remain the property of the Consultant.

© Copyright Reserved:
These drawings and all that is represented herein are the exclusive property of Salter Pilon Architecture Inc.
They may not be used or reproduced without written permission from Salter Pilon Architecture Inc.

salterpilon
architecture

151 Ferris Lane, Suite 400 Barrie, Ontario L4M 6C1
salterpilon.com t: 705.737.3530

Project Information

Victoria Village Redevelopment

150 Toronto St, 54 & 76 Ross St

For

Victoria Village

Drawing Title

Sun/Shadow Study

Date	Project No	Drawing No
2022-12-07	20013	SS
Drawn by BB		
Scale		

Z:\Projects\20013 - Victoria Village Site Rezoning\3.0 Correspondence\3.2 Consultants\Planning\Shadow Study Model.rvt
2022-12-07 3:42:59 PM