1 CONTEXT AERIAL VIEW
SCALE: 1 : 10

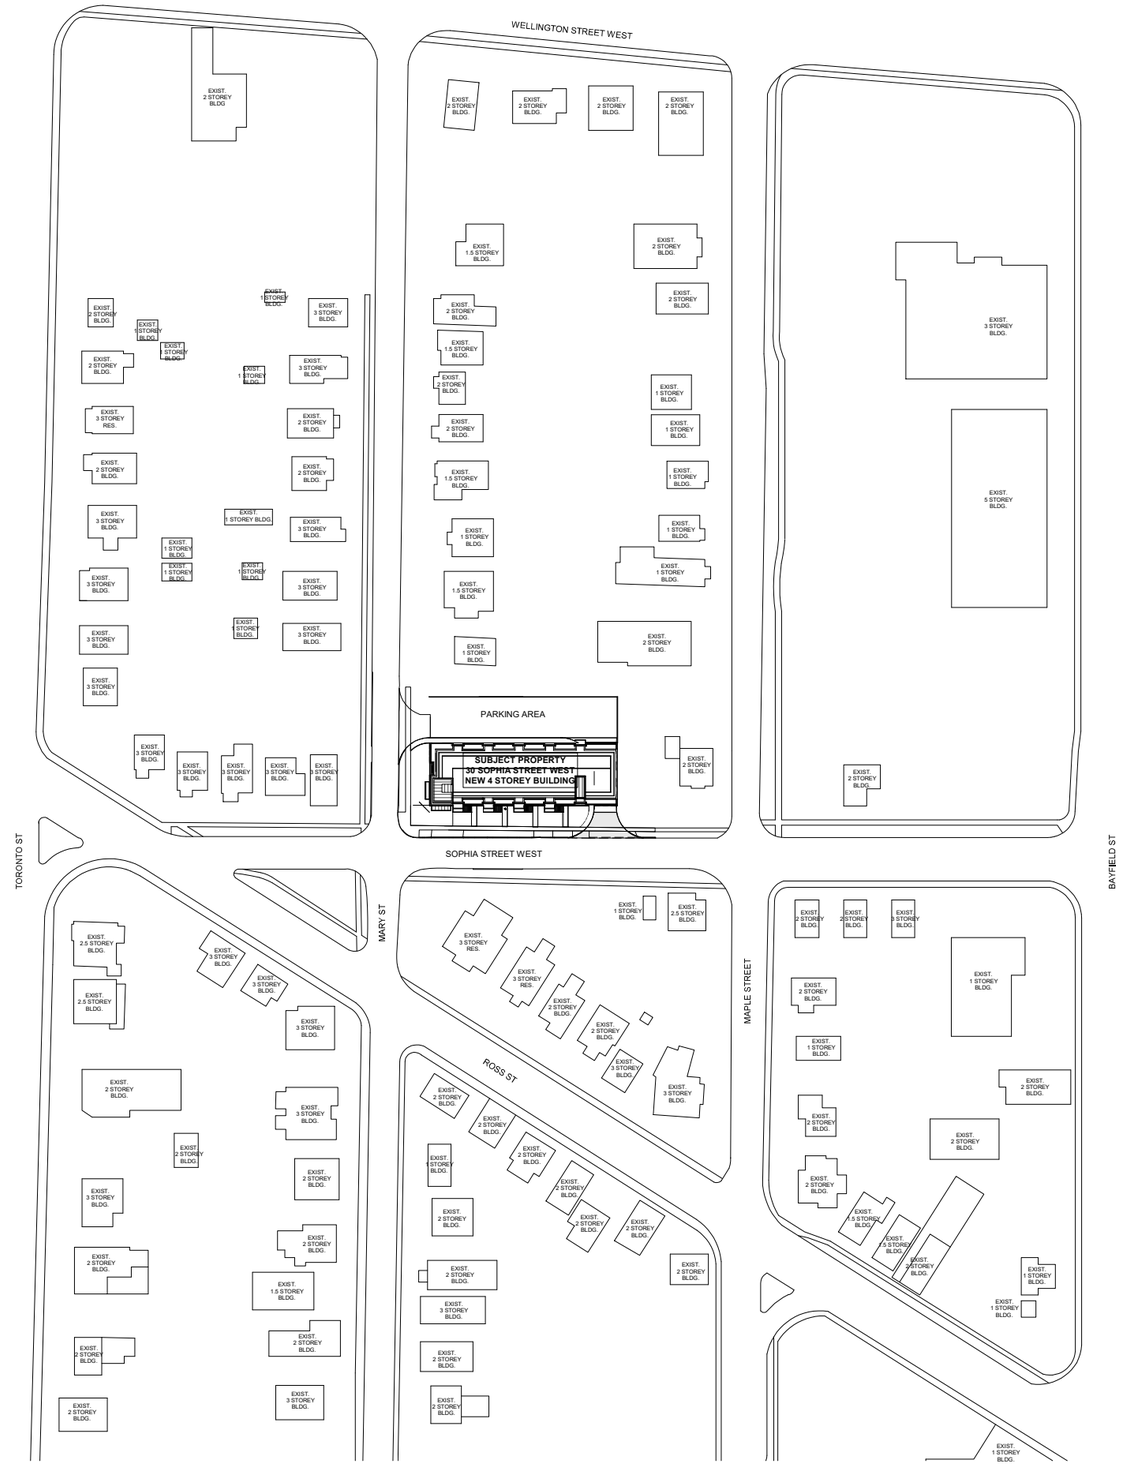

2 CONTEXT BLOCK PLAN
SCALE: 1 : 800

ISSUE

NO.	DATE	DESCRIPTION

NO.	DATE	DESCRIPTION

REVISION

DISCLAIMER:

CONTRACTOR IS RESPONSIBLE FOR FIELD VERIFYING ALL DIMENSIONS. ANY DISCREPANCIES SHALL BE REPORTED TO THE ARCHITECT PRIOR TO PROCEEDING WITH THE WORK. DRAWINGS ARE NOT TO BE SCALED.

"ALL DRAWINGS, SPECIFICATIONS AND RELATED DOCUMENTS ARE THE COPYRIGHTED PROPERTY OF THE ARCHITECT AND MUST BE RETURNED UPON REQUEST. REPRODUCTION OF DRAWINGS, SPECIFICATIONS AND RELATED DOCUMENTS IN PART OR WHOLE IS FORBIDDEN WITHOUT THE ARCHITECT'S WRITTEN PERMISSION."

NOTIFY ARCHITECT OF ANY DISCREPANCIES AND WAIT FOR INSTRUCTION PRIOR TO PROCEEDING WITH WORK.

paradigm
architecture + design
2198 Gerrard St E Toronto ON M4E 2C7
[t]416.686.3624 www.paradigm-ad.com

STAMP:

PROJECT NAME / LOCATION:

4 STOREY MIXED USED BUILDING

30 SOPHIA STREET
BARRIE, ON

DRAWING TITLE:

CONTEXT PLAN

DRAWN BY:	PROJECT NO.:
MM	2000
CHECKED BY:	SCALE:
MC	As indicated
	DATE: 2022-10-28

DRAWING NO.: **A101**

2022-11-03, 3:01:07 PM
C:\Users\mpyd\Documents\30 Sophia-TLZENTRAL_MMorgan3YYW.rvt