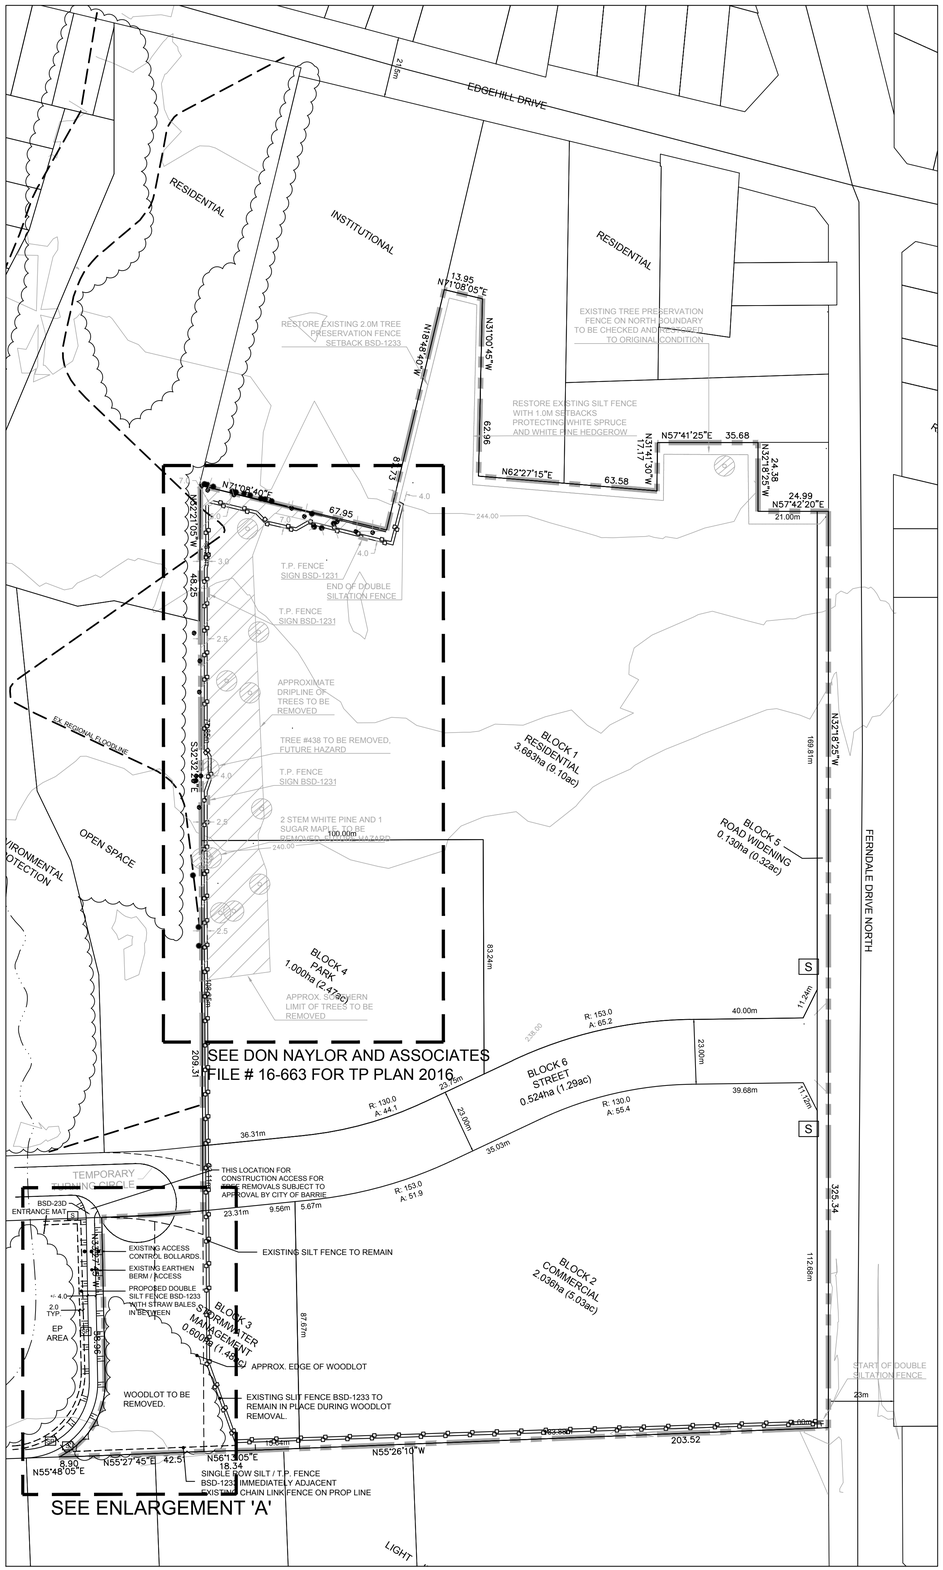


PROPOSED DRAFT PLAN AREA 1:1000

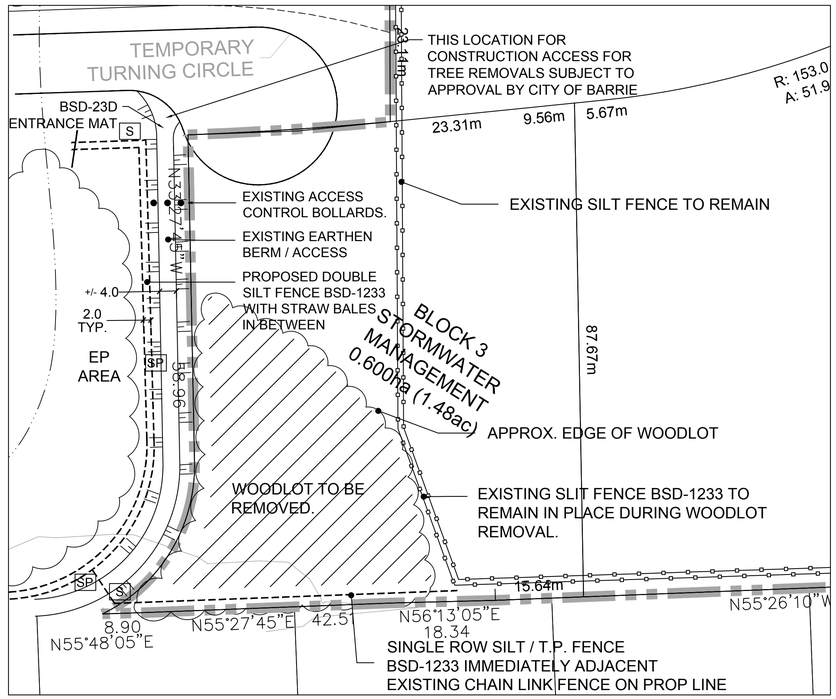


ENLARGEMENT 'A' 1:500

## WOODLOT INVENTORY: GENERAL MIX OF VEGETATION:

| KEY | DIAMETER (mm) | QTY. | COMMON NAME | BOTANICAL NAME | COMMENTS | STATUS |
|---|---|---|---|---|---|---|
| | | | White Birch | Betula papyrifera | REMOVE | FAIR |
| | | | White Cedar | Thuja occidentallis | REMOVE | FAIR |
| | | | White Elm | Ulmus americana | REMOVE | FAIR |
| | | | Red Maple (singles and clumps) | Acer rubrum | REMOVE | FAIR |
| | | | Black Spruce | Picea mariana | REMOVE | FAIR |
| | | | White Spruce | Picea glauca | REMOVE | FAIR |
| | | | Balsam Fir | Abies balsamea | REMOVE | FAIR |
| | | | European Buckthorn | Rhamnus cathartica | REMOVE | FAIR |
| | | | Crack Willow | Salix fragilis | REMOVE | FAIR |
| | | | Quaking Aspen | Populour tremuloides | REMOVE | FAIR |
| | | | Norway Maple | Acer platanoides | REMOVE | FAIR |

## LEGEND:

- EXISTING WOODLOT INVENTORY LIMIT (APPROX.)
- EXISTING DOUBLE SILTATION CONTROL FENCE ADJACENT TO REGIONAL FLOOD BOUNDARY (QUALIFIES AS TREE PRESERVATION FENCING)
- PROPOSED SILTATION CONTROL FENCE (QUALIFIES AS TREE PRESERVATION FENCING)
- EXTENDED PROPERTY BOUNDARY
- S — NOTICE OF TREE REMOVAL SIGN LOCATIONS BSD-1230
- SP — NOTICE OF TREE PRESERVATION SIGN LOCATIONS BSD-1231

## APPROVED FOR CONSTRUCTION

THIS APPROVAL CONSTITUTES A GENERAL REVIEW AND DOES NOT CERTIFY DIMENSIONAL ACCURACY. THIS APPROVAL IS SUBJECT TO THE FURTHER CERTIFICATION OF THE "AS CONSTRUCTED" WORKS BY A REGISTERED LANDSCAPE ARCHITECT OF THE PROVINCE OF ONTARIO.

DATE: _____ APPROVED BY: _____

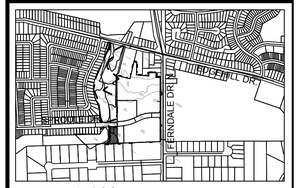


KEY PLAN SCALE: N.T.S.

ASSOCIATION OF LANDSCAPE ARCHITECTS ONTARIO — DON NAYLOR — OALA MEMBER

IT IS THE RESPONSIBILITY OF THE CONTRACTOR TO CHECK AND VERIFY ALL DIMENSIONS ON SITE AND REPORT ALL ERRORS AND/OR OMISSIONS TO THE LANDSCAPE ARCHITECT.
CONTRACTOR MUST COMPLY WITH ALL PERTINENT CODES AND BY-LAWS.
DO NOT SCALE DRAWINGS.
DRAWINGS MAY NOT BE USED FOR CONSTRUCTION UNTIL SIGNED BY THE LANDSCAPE ARCHITECT.
COPYRIGHT RESERVED. THIS DRAWING IS THE EXCLUSIVE PROPERTY OF DON NAYLOR + ASSOCIATES LTD. AND SHALL NOT BE USED WITHOUT CONSENT.

| NO. | REVISIONS | DATE |
|---|---|---|
| 2. | REVISED DRAFT PLAN | NOV 6 2018 |
| 1. | SWM BLOCK 3 ADDED TO SITE AREA | AUG 2018 |

Don Naylor + Associates Ltd.
Environmental Planning
Landscape Architecture
245 Main Street North
Brampton, Ontario
L6X 1N3
T 905 459 6570
F 905 455 2249
E dnaylor@donnaylorandassociates.com

MUNICIPALITY: CITY OF BARRIE

CLIENT: 301099 ONTARIO LIMITED

PROJECT NAME: PREVIN COURT HOMES FERNDALE DR.

SHEET TITLE: TREE REMOVAL AND PRESERVATION PLAN STAGE II

| SCALE: | DATE: |
|---|---|
| AS NOTED | AUG 2018 |
| DESIGNED BY: DN | REVIEWED BY: DN |
| DRAWN BY: LH | DRAWING No. TP-1 |
| PROJECT No. 18-702 | |