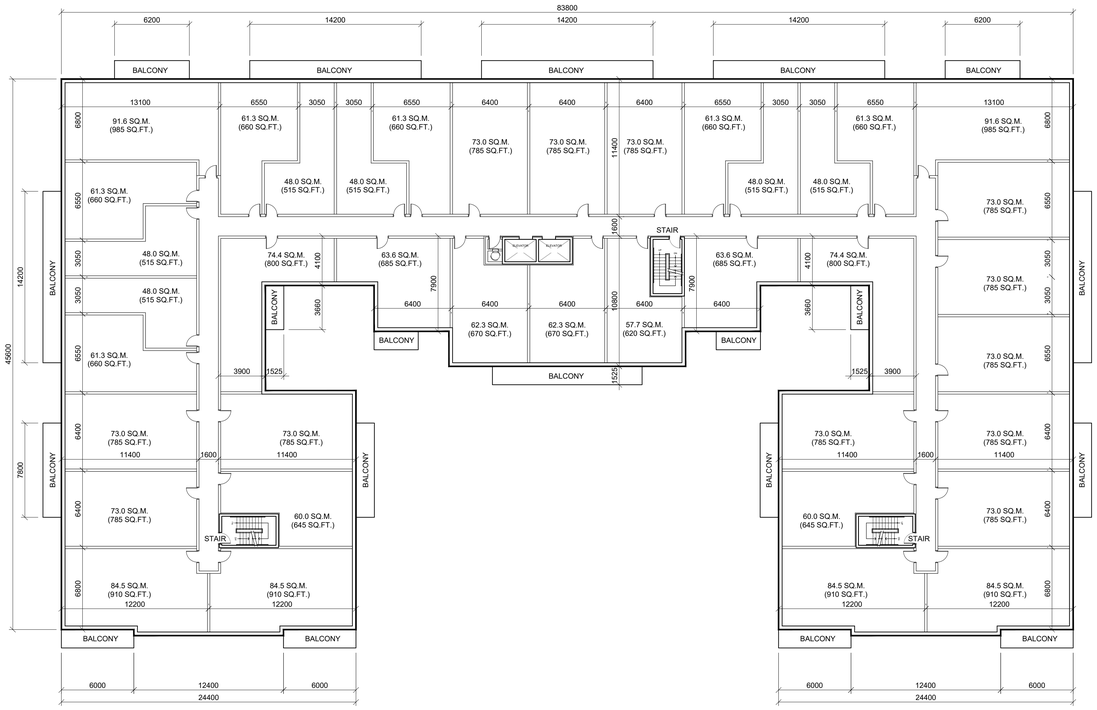

2 / A101 TYPICAL FLOOR PLATE - BLOCK B & C

SCALE: 1:200

2,884.1 SQ.M. (31,045 SQ.FT.)
39 UNITS

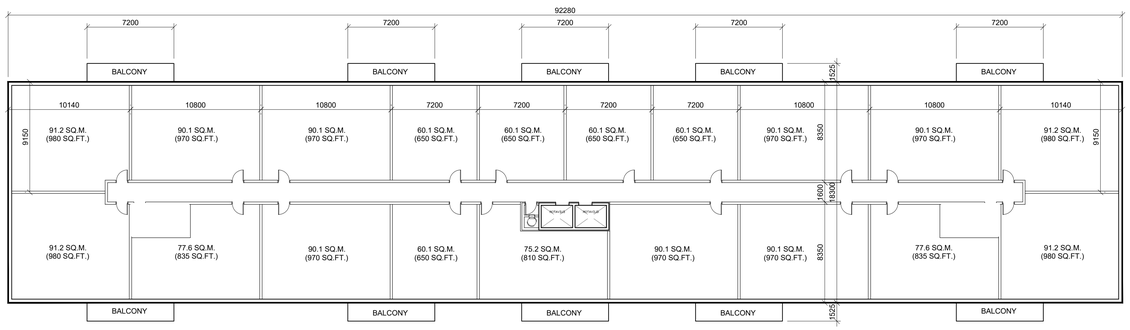

3 / A101 TYPICAL FLOOR PLATE - BLOCK D & E

SCALE: 1:200

1,688.7 SQ.M. (18,175 SQ.FT.)
19 UNITS

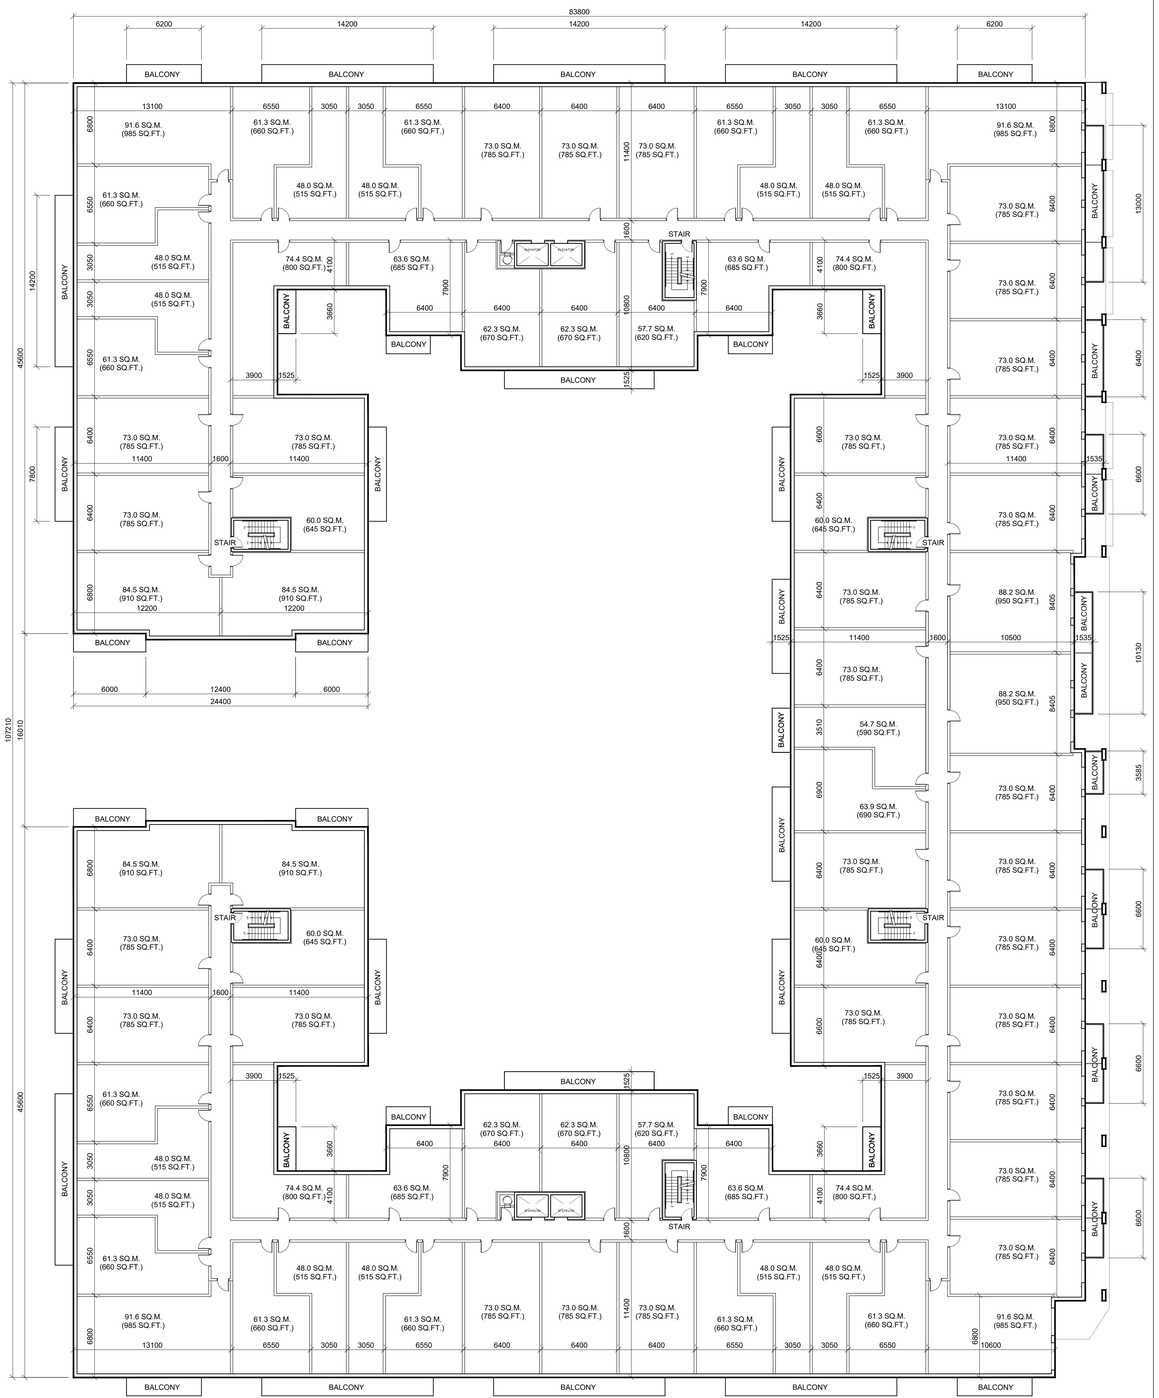

1 / A101 TYPICAL FLOOR PLATE - BLOCK A

SCALE: 1:200

6,116.3 SQ.M. (65,835 SQ.FT.)
83 UNITS

THESE DRAWINGS ARE NOT TO BE SCALED:
ALL DIMENSIONS MUST BE VERIFIED BY CONTRACTOR PRIOR TO COMMENCEMENT OF ANY WORK. ANY DISCREPANCIES MUST BE REPORTED DIRECTLY TO SRN ARCHITECTS INC.

NO:	DATE:	ISSUED FOR:
1	23/04/20	CLIENT REVIEW
2	02/05/20	CLIENT REVIEW
3	09/05/20	CLIENT REVIEW
4	23/05/20	CLIENT REVIEW
5	22/11/20	CLIENT REVIEW
6	14/12/20	CLIENT REVIEW
7	19/01/21	CLIENT REVIEW
8	26/02/21	CLIENT REVIEW

ADDITIONAL NOTES:

PRELIMINARY, NOT FOR CONSTRUCTION
ALL AREAS CALCULATIONS ARE PRELIMINARY

NO:	DATE:	REVISION COMMENT:

SRN ARCHITECTS
8395 JANE STREET, SUITE 203
VAUGHAN, ONTARIO. L4K 5Y2
PHONE: 905.417.5515 FAX: 905.417.5517

© SRN ARCHITECTS INC. 2021

CLIENT:

PROJECT:
BARRIE MIXED-USE

1012 YONGE STREET
BARRIE, ONTARIO.

DRAWING TITTLE:
TYPICAL FLOOR PLATES
CONDO BUILDINGS

DATE: 22/11/20	SCALE: 1:200
DRAWN BY: G.P.R.	CHECKED BY: G.P.R.
PROJECT NUMBER: S19013	DRAWING NUMBER: A101

File:H:\Asset SRN Projects\S19013 Crown Communities 1012 Yonge St Barrie\ACAD Drawings\01 DESIGN\S19013 Site Plan February 26 2021.dwg Plotted: Feb 26, 2021 By:gregl