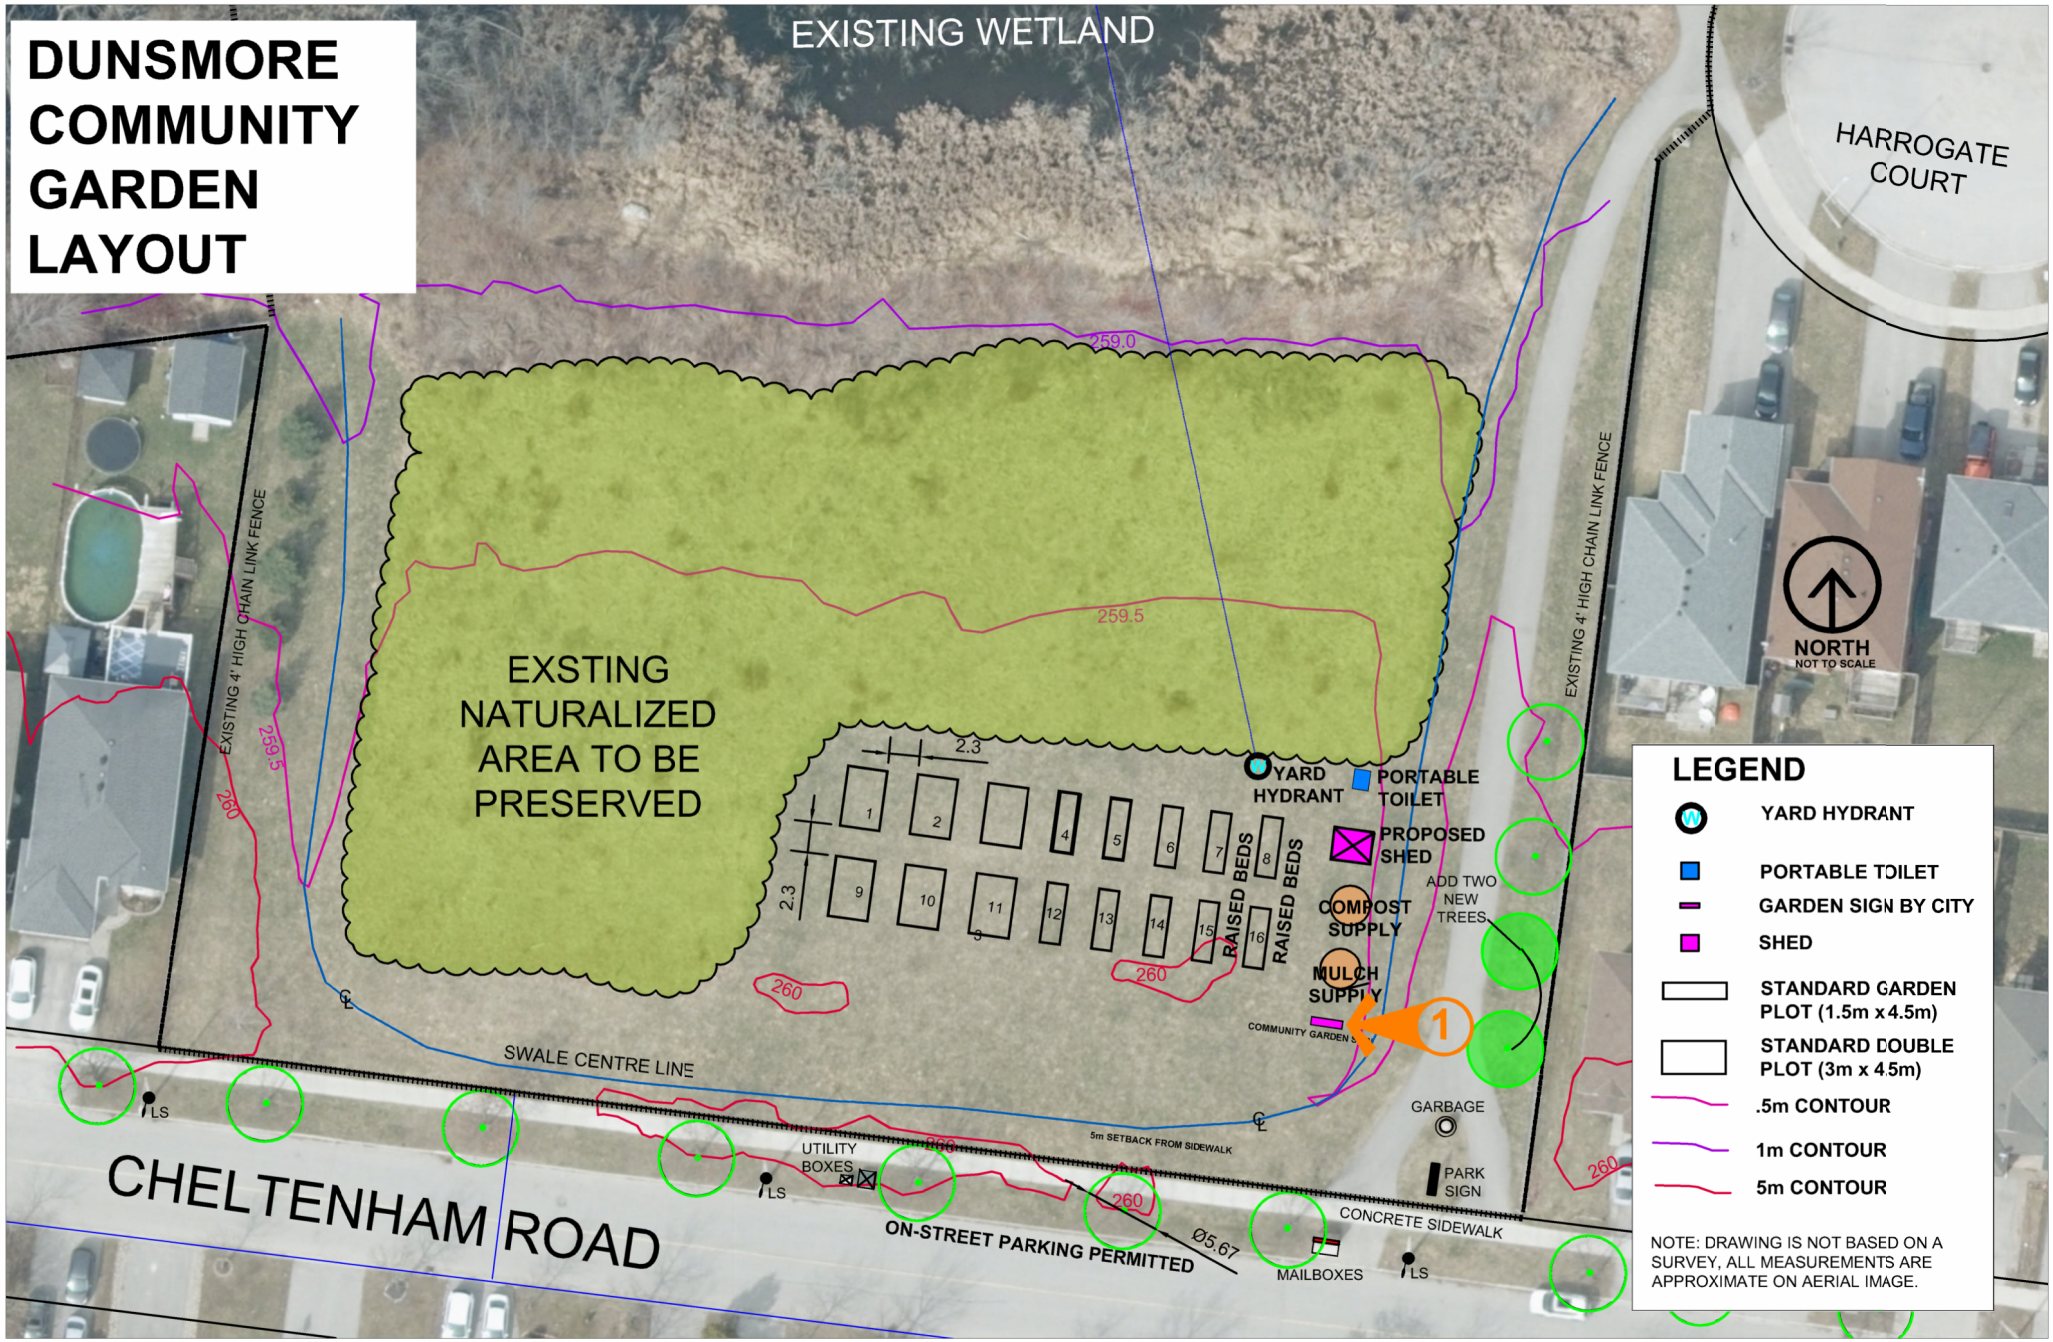DUNSMORE COMMUNITY GARDEN LAYOUT