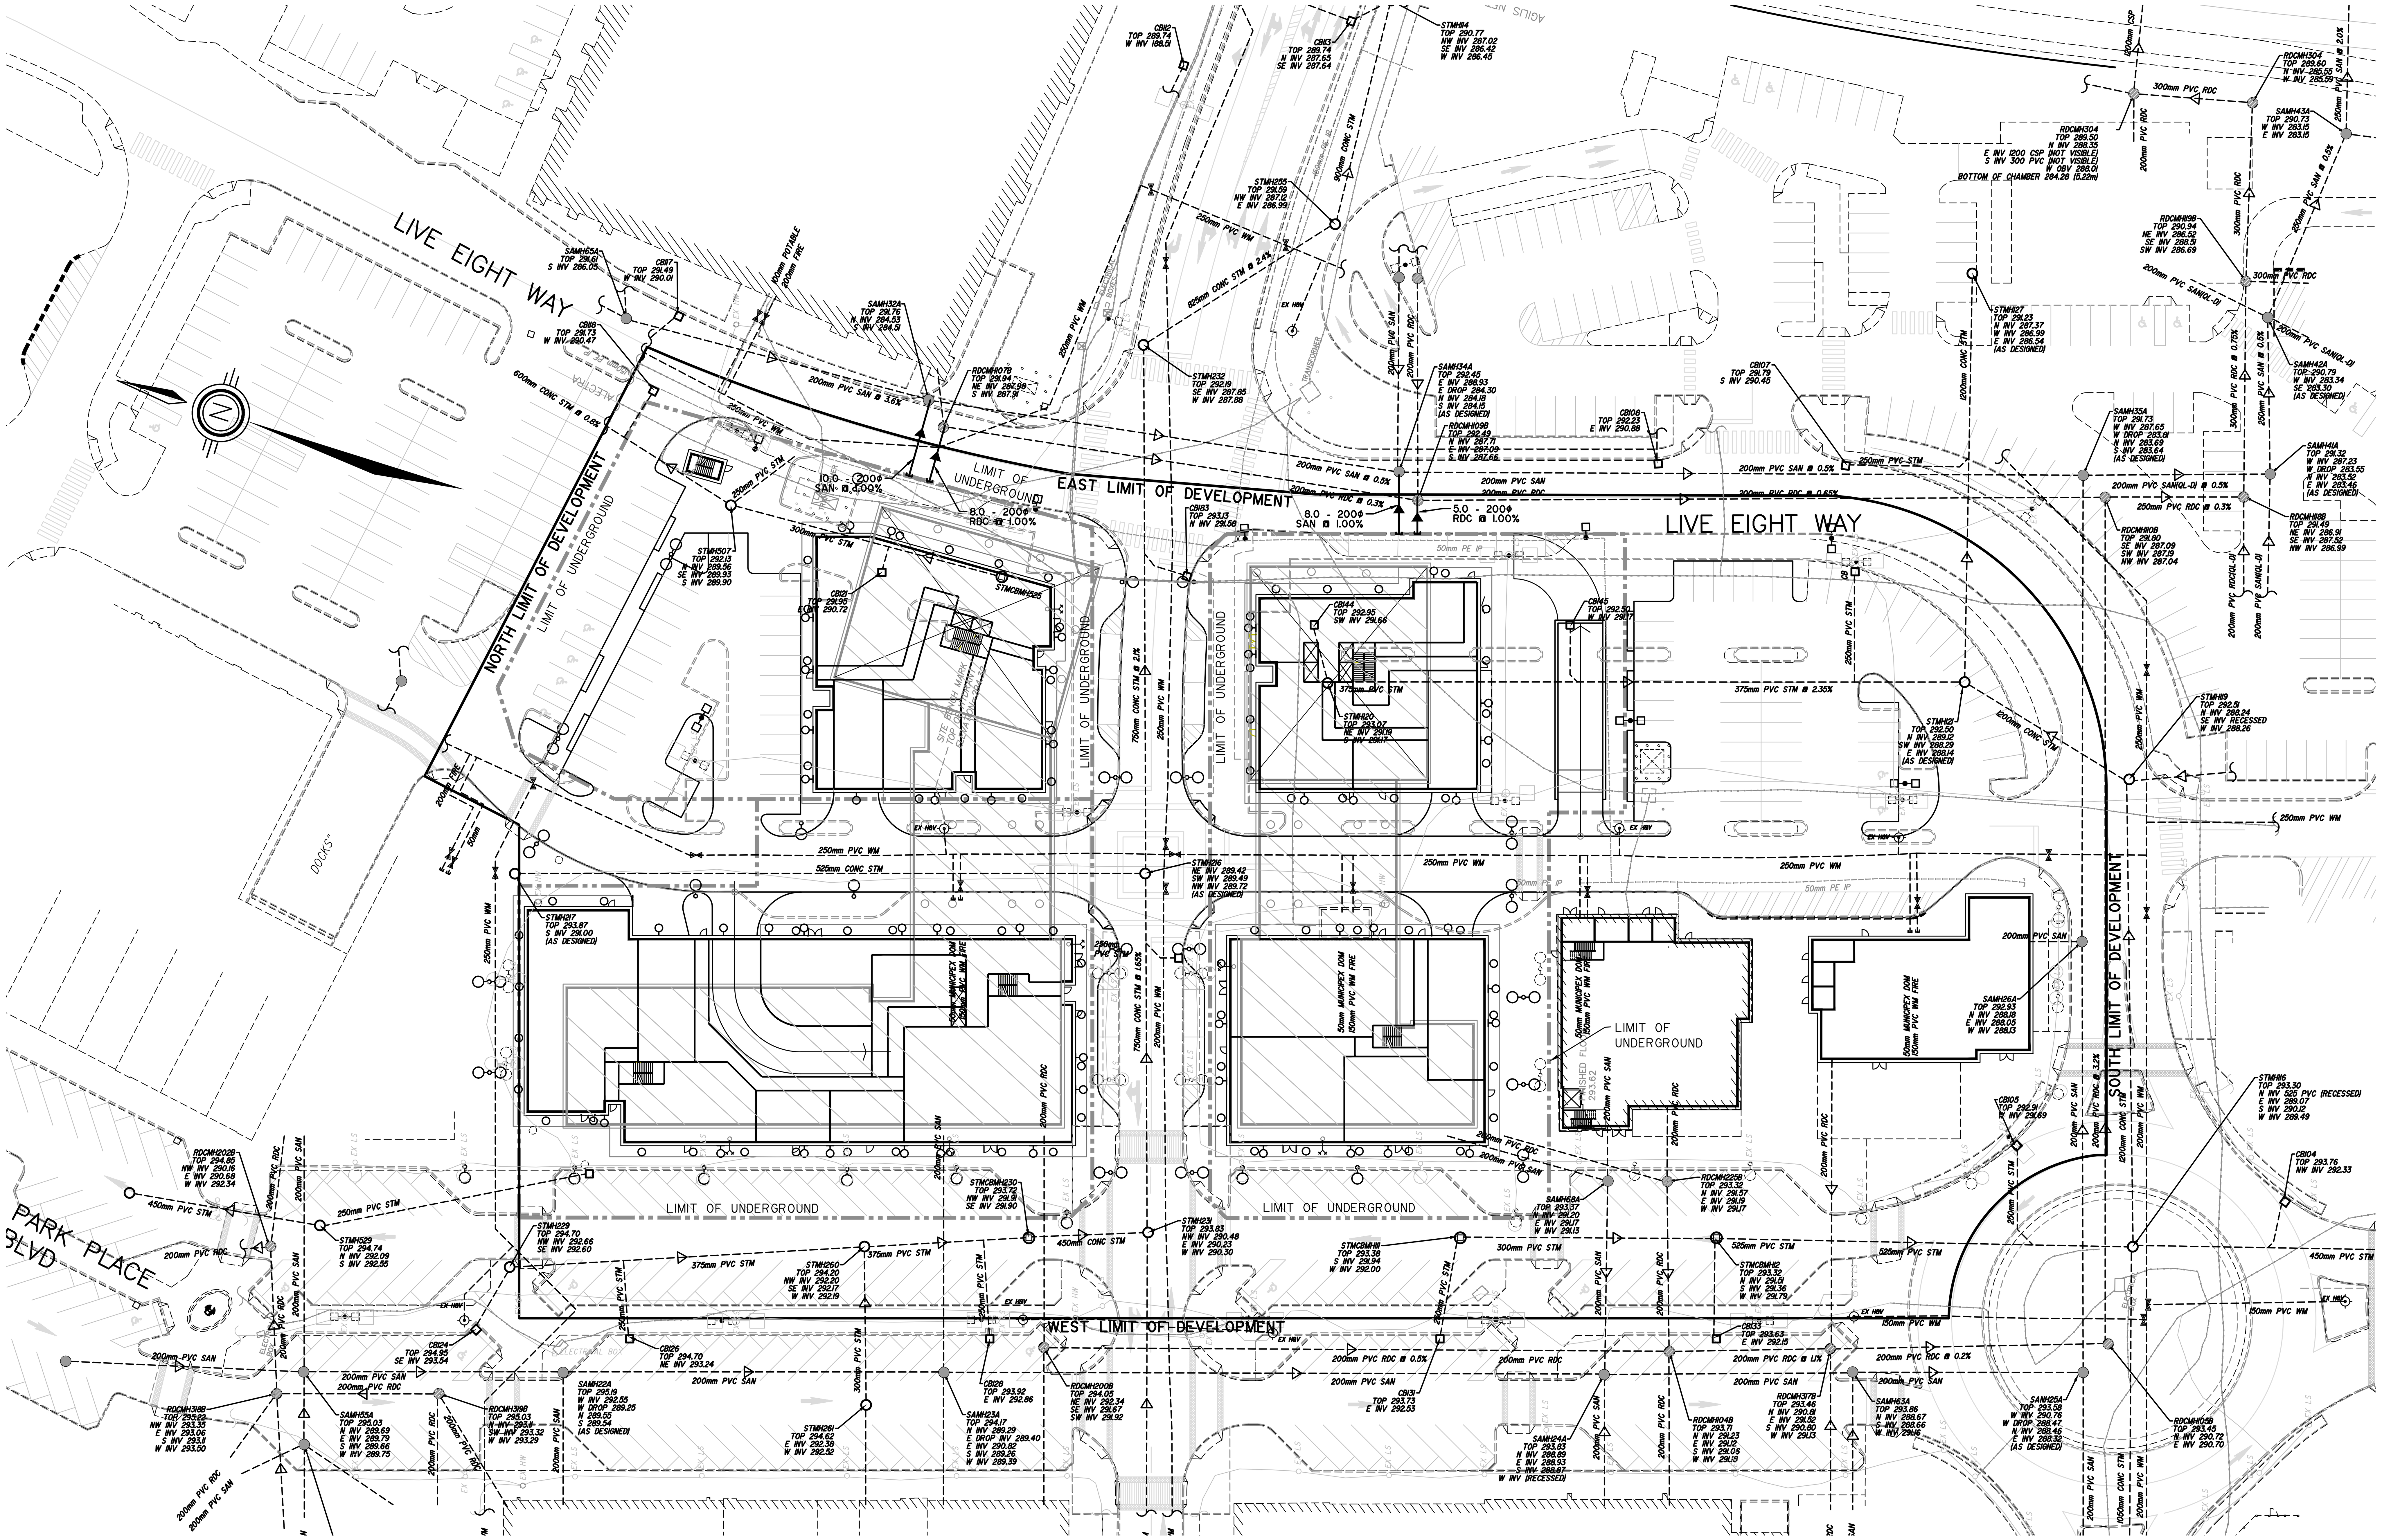

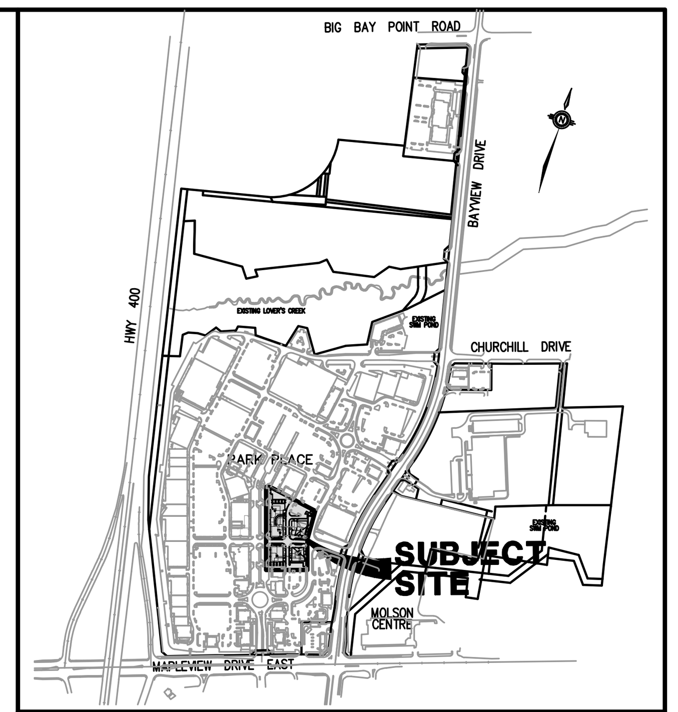

KEYMAP N.T.S.

LEGEND:

- CATCHBASIN
- DOUBLE CATCHBASIN
- STORM MANHOLE
- SANITARY MANHOLE
- RDC MANHOLE
- HYDRANT AND VALVE
- VALVE AND BOX
- EXISTING CATCHBASIN
- EXISTING DOUBLE CATCHBASIN
- EXISTING STORM MANHOLE
- EXISTING SANITARY MANHOLE
- EXISTING RDC MANHOLE
- EXISTING HYDRANT AND VALVE
- EXISTING VALVE AND BOX
- PHASE LIMIT
- STREETLIGHT

BENCHMARK

SITE BENCHMARK IS THE TOP OF THE CP AS SHOWN ON THE PLAN HAVING AN ELEVATION OF 289.87.
SITE BENCHMARK IS THE TOP OF THE HYDRANT AS SHOWN ON THE PLAN HAVING AN ELEVATION OF 294.32.

NOTE: ALL DIMENSIONS AND ELEVATIONS IN METRES UNLESS NOTED OTHERWISE. ALL PIPE SIZES IN MILLIMETRES.

No.	REVISIONS TO DRAWING	BY	DATE	APPR.

ALL PREVIOUS ISSUES OF THIS DRAWING ARE SUPERSEDED

CLIENT
NORTH AMERICAN

MUNICIPALITY
CITY OF BARRIE
SIMCOE COUNTY

PROJECT TITLE
PARK PLACE
RESIDENTIAL REDEVELOPMENT

SHEET TITLE
SITE SERVICING PLAN

SABOURIN KIMBLE & ASSOCIATES LTD.
CONSULTING ENGINEERS

DESIGNED MAG	DRAWN RAV	CHECKED MAG
SCALE 1:500	DATE MARCH 2022	
PROJECT NUMBER 02:999	DWG. NUMBER SS	

CAD FILE: P:\02\999\Drawing Files\Phase 1\Park Place Residential\999 SP - Residential.dwg