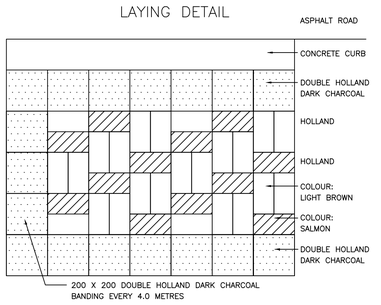


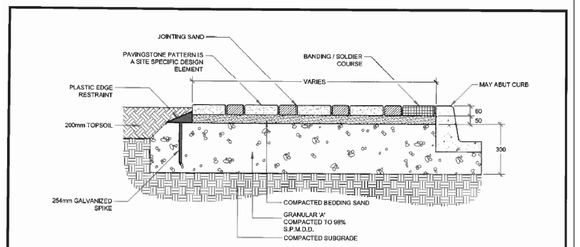


1. UNDER NO CIRCUMSTANCES SHALL SCREENINGS BE USED IN PLACE OF BEDDING SAND.
2. CUT ALL STONES WITH A SAW TO ENSURE SMOOTH CUTS WITH NO CHIPS IN STONE.
3. WHEN ESTABLISHING SIZE OF PAVED AREAS SUCH AS CROSSWALK WIDTHS, TREE PLANTING AREAS AND PAVING STRIP ALONG CURB, SET DIMENSIONS TO THE NEAREST FULL PAVING MODULE.
4. ALL DIMENSIONS ARE IN MILLIMETRES.

| The City of BARRIE STANDARD DETAIL | TYPICAL STREETSCAPE PAVINGSTONE DETAIL | REV No. 1 | DATE: JUNE 2015 | SCALE: N.T.S. | BSD-1360 FORMERLY BSD-74 | APPROVED DATE June 19/15 DIRECTOR OF ENGINEERING |
|---|---|---|---|---|---|---|

6 L203 CITY OF BARRIE BLVD. PAVING DETAIL
SCALE: N.T.S.

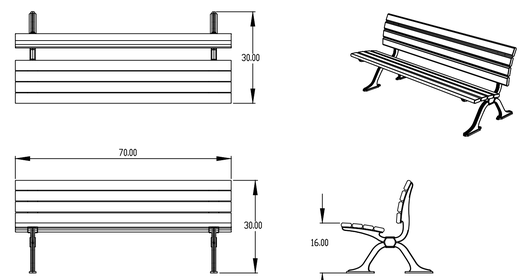


MATERIALS:

ENDS ARE TO BE MADE FROM SOLID CAST ALUMINUM
SEAT IS TO BE MADE OF 3.2cm X 8.6cm BULLNOSED IPE WOOD SLATS

FINISHES:

ENDS FINISHED WITH 3-COAT RUST PROOFING & A BLACK POWDERCOAT FINISH
IPE WOOD SLATS ARE FINISHED WITH A PENETRATING SEALER

INSTALLATION

BOLT BENCH TO CONCRETE BASE OR WALK

| MATERIAL | LEVEL 1 | DESCRIPTION bench |
|---|---|---|
| DATE April 25, 2002 | UNITS Inches | Presentation |
| MAGLIN FURNITURE SYSTEMS LTD. | | ML B100 |
| 53 Street Street Woodstock, Ontario Canada N4S 5Z9 Telephone: 519 539-6776 Toll Free: 800-756-5506 Fax: 877-260-9393 E-Mail: sales@maglin.com Internet: www.maglin.com | | |
| SCALE N.T.S. | CAD FILE ML B100 web CAD | SHEET 1 OF 1 |

8 L203 STREET & WATERFRONT BENCH DETAIL
SCALE: N.T.S.

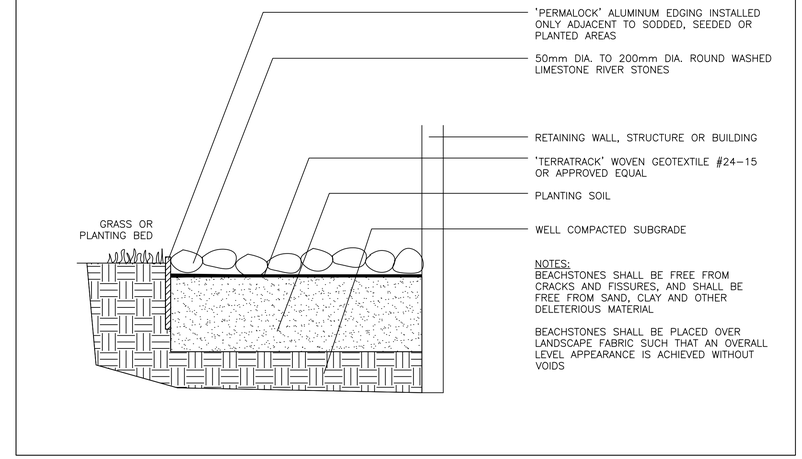


NOTES:
BEACHSTONES SHALL BE FREE FROM CRACKS AND FISSURES, AND SHALL BE FREE FROM SAND, CLAY AND OTHER DELETERIOUS MATERIAL

BEACHSTONES SHALL BE PLACED OVER LANDSCAPE FABRIC SUCH THAT AN OVERALL LEVEL APPEARANCE IS ACHIEVED WITHOUT VOIDS

7 L203 BEACHSTONE DETAIL
SCALE: N.T.S.

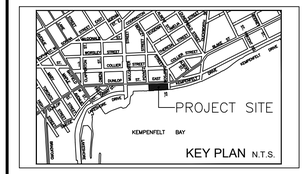

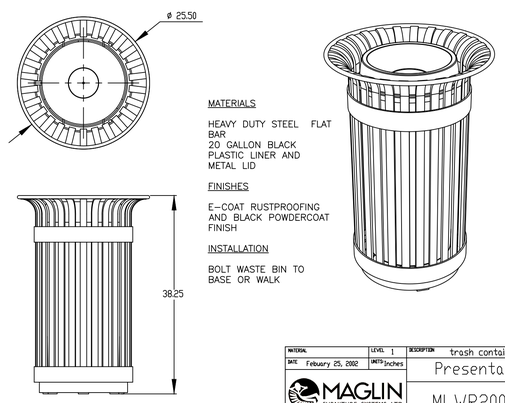


MATERIALS

HEAVY DUTY STEEL FLAT BAR
20 GALLON BLACK PLASTIC LINER AND METAL LID

FINISHES

E-COAT RUSTPROOFING AND BLACK POWDERCOAT FINISH

INSTALLATION

BOLT WASTE BIN TO BASE OR WALK

| MATERIAL | LEVEL 1 | DESCRIPTION trash container |
|---|---|---|
| DATE Febuary 25, 2002 | UNITS Inches | Presentation |
| MAGLIN FURNITURE SYSTEMS LTD. | | ML WR200-20 |
| 53 Street Street Woodstock, Ontario Canada N4S 5Z9 Telephone: 519 539-6776 Toll Free: 800-756-5506 Fax: 877-260-9393 E-Mail: sales@maglin.com Internet: www.maglin.com | | |
| SCALE N.T.S. | CAD FILE ML WR200-20 web CAD | SHEET 1 OF 1 |

5 L203 STREET & WATERFRONT WASTE RECEPTACLE DETAIL
SCALE: N.T.S.

BENCHES

MAGLIN™

T 800-716-5506
F 877-260-9393
WWW.MAGLIN.COM
SALES@MAGLIN.COM

## MLB400 Series

MATERIALS: Bench frame is made from H.S. steel tube and flat bar. The seat and back employ lye wood slats. High Density Paper Composite or recycled plastic slats.

FINISH: All steel components are protected with E-Coat rust proofing. The Maglin Powdercoat System provides a durable finish on all metal surfaces. Wood slats are finished with penetrating sealers.

INSTALLATION: The bench is delivered pre-assembled. Holes (0.5") are provided in each foot for securing to base.

TO SPECIFY: Select MLB400 Series
Choose:
- Ipe
  - MLB400-W
- HDPC
  - MLB400-PCC (Charcoal)
  - MLB400-PCB (Dark Brown)
- Recycled Plastic
  - MLB400-RC (Cedar)
  - MLB400-RS (Sand)
  - MLB400-RG (Grey)
- Powdercoat Color

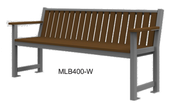
MLB400-W

MLB400-PCC

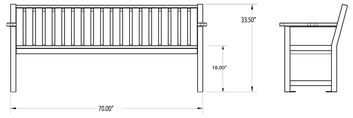

DIMENSIONS:
Height: 33.50" (85.1 cm)
Length: 70.00" (177.8 cm)
Depth: 24.625" (62.5 cm)
Seat: 18.00" (45.7 cm)
Weight: 175lbs (80kg)

-All drawings, specifications, design and details on this page remain the property of Maglin Site Furniture Inc. and may not be used without Maglin authorization.
-Details and specifications may vary due to continuing improvements of our products.
* MAGLIN is a registered trade mark of Maglin Site Furniture Inc.

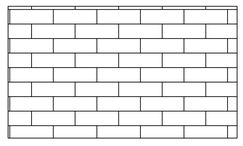

LAYING DETAIL

MANUFACTURER: UNILOCK

PATTERN: ARTLINE IN RUNNING BOND PATTERN

COLOUR: SIERRA FUSION

INSTALLATION:

8
1. COMPACTED COURSE BASE MATERIAL OF ONTARIO MTC GRANULAR-'A' OR APPROVED EQUAL SHALL BE A MINIMUM OF (150mm )IN DEPTH.
2. BEDDING COURSE OF CLEAN WELL GRADED SAND TO CSA A23.1-1973 SHALL BESPREAD LOOSELY TO A UNIFORM DEPTH OF 25mm AND SCREEDED TO THE GRAD AND PROFILE DESIGNATED.
3. INSTALL UNIT PAVERS WITH JOINTS OF APPROXIMATELY 3mm.
4. WHERE REQUIRED, CUT PAVING STONES WITH AN APPROVED CUTTER TO FIT ACCURATELY, NEATLY AND WITHOUT DAMAGED EDGES.
5. COMPACT PAVERS TO ACHIEVE CONSOLIDATION OF THE SAND BEDDING USING A SUITABLE PLATE COMPACTOR.
6. AFTER COMPACTION, JOINING SAND SHALL BE SPREAD OVER THE PAVEMENT AND BROOMED TO FILL THE JOINTS. THE SAND SHALL BE AS SPECIFIED IN 2 ABOVE.
7. INSTALL EDGE RESTRAINT WHERE PAVING MEETS SOFT SURFACE SUCH AS TURF OR PLANTING BEDS.

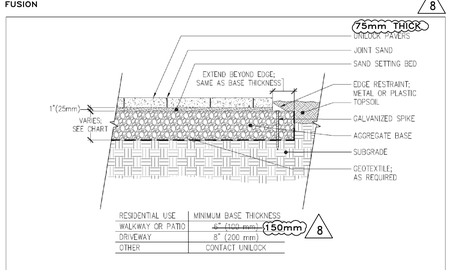


| RESIDENTIAL USE | MINIMUM BASE THICKNESS |
|---|---|
| WALKWAY OR PATIO | 6" (150 mm) |
| DRIVEWAY | 8" (200 mm) |
| OTHER | CONTACT UNILOCK |

RESIDENTIAL APPLICATION PAVER DETAIL
CREATED: MARCH 1, 2011
REVISED: MARCH 6, 2014
FILE NAME: CS-1-PAVER.DWG

NOTES:
This cross section is intended for preliminary design purposes only. Confirm site conditions and consult with a qualified design professional or installer prior to installation.

CROSS SECTION
PAVERS ON GRANULAR BASE WITH EDGE RESTRAINT

UNILOCK® DESIGNED TO CONNECT.

9 L203 UNIT PAVER DETAIL
SCALE: N.T.S.

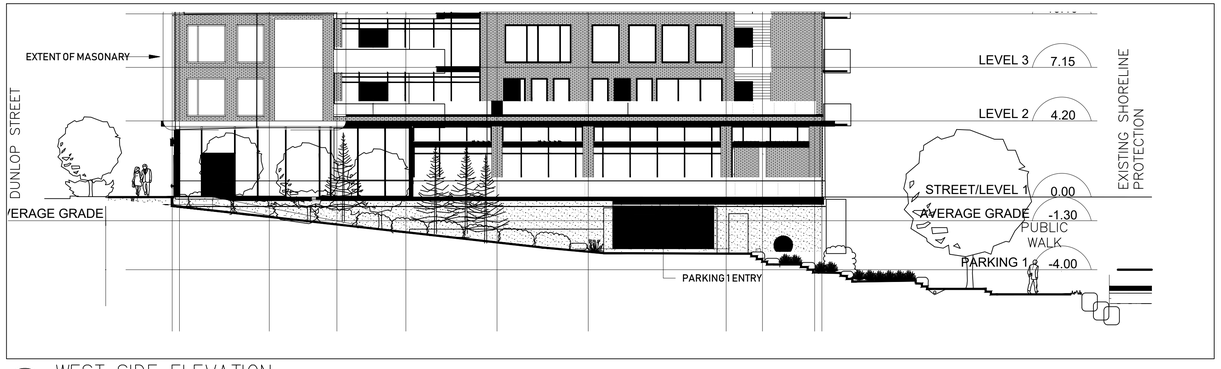


10 L203 WEST SIDE ELEVATION
SCALE: 1:150

| No | Date | Description |
|---|---|---|
| 8 | 30 JUL 19 | RESPOND TO CPU COMMENTS |
| 7 | 14 MAY 19 | COORDINATE WITH ARCHITECTURALS |
| 6 | 08 MAR 19 | UPDATED DOCKS & POYNTZ ST. |
| 5 | 24 JAN 19 | UPDATED UNIT PAVER DETAILS |
| 4 | 03 JAN 19 | REVISED BASED ON NEW BASE PLANS |
| 3 | 30 OCT 18 | REVISED BASED ON NEW BASE PLANS |
| 2 | 22 JUL 18 | UPDATED BASE PLANS |
| 1 | 06 JUN 18 | RESPOND TO CITY COMMENTS |

Revisions:

ONTARIO ASSOCIATION OF LANDSCAPE ARCHITECTS
M.H. KIRK
OALA
MEMBER

CATHERINE H. KIRK
Landscape Architect
1379 Concession 10, Formosa, Ont. N0G 1W0
TEL: (519) 623-9324

AALTO DEVELOPMENT INC.

WATERFRONT CONDO

185 DUNLOP STREET
BARRIE, ONTARIO

LANDSCAPE DETAILS & ROOF GARDEN PLANT LIST

Scale: AS NOTED

Date: 24 NOVEMBER 2017

Project No.: 201722

Drawing Number: L203