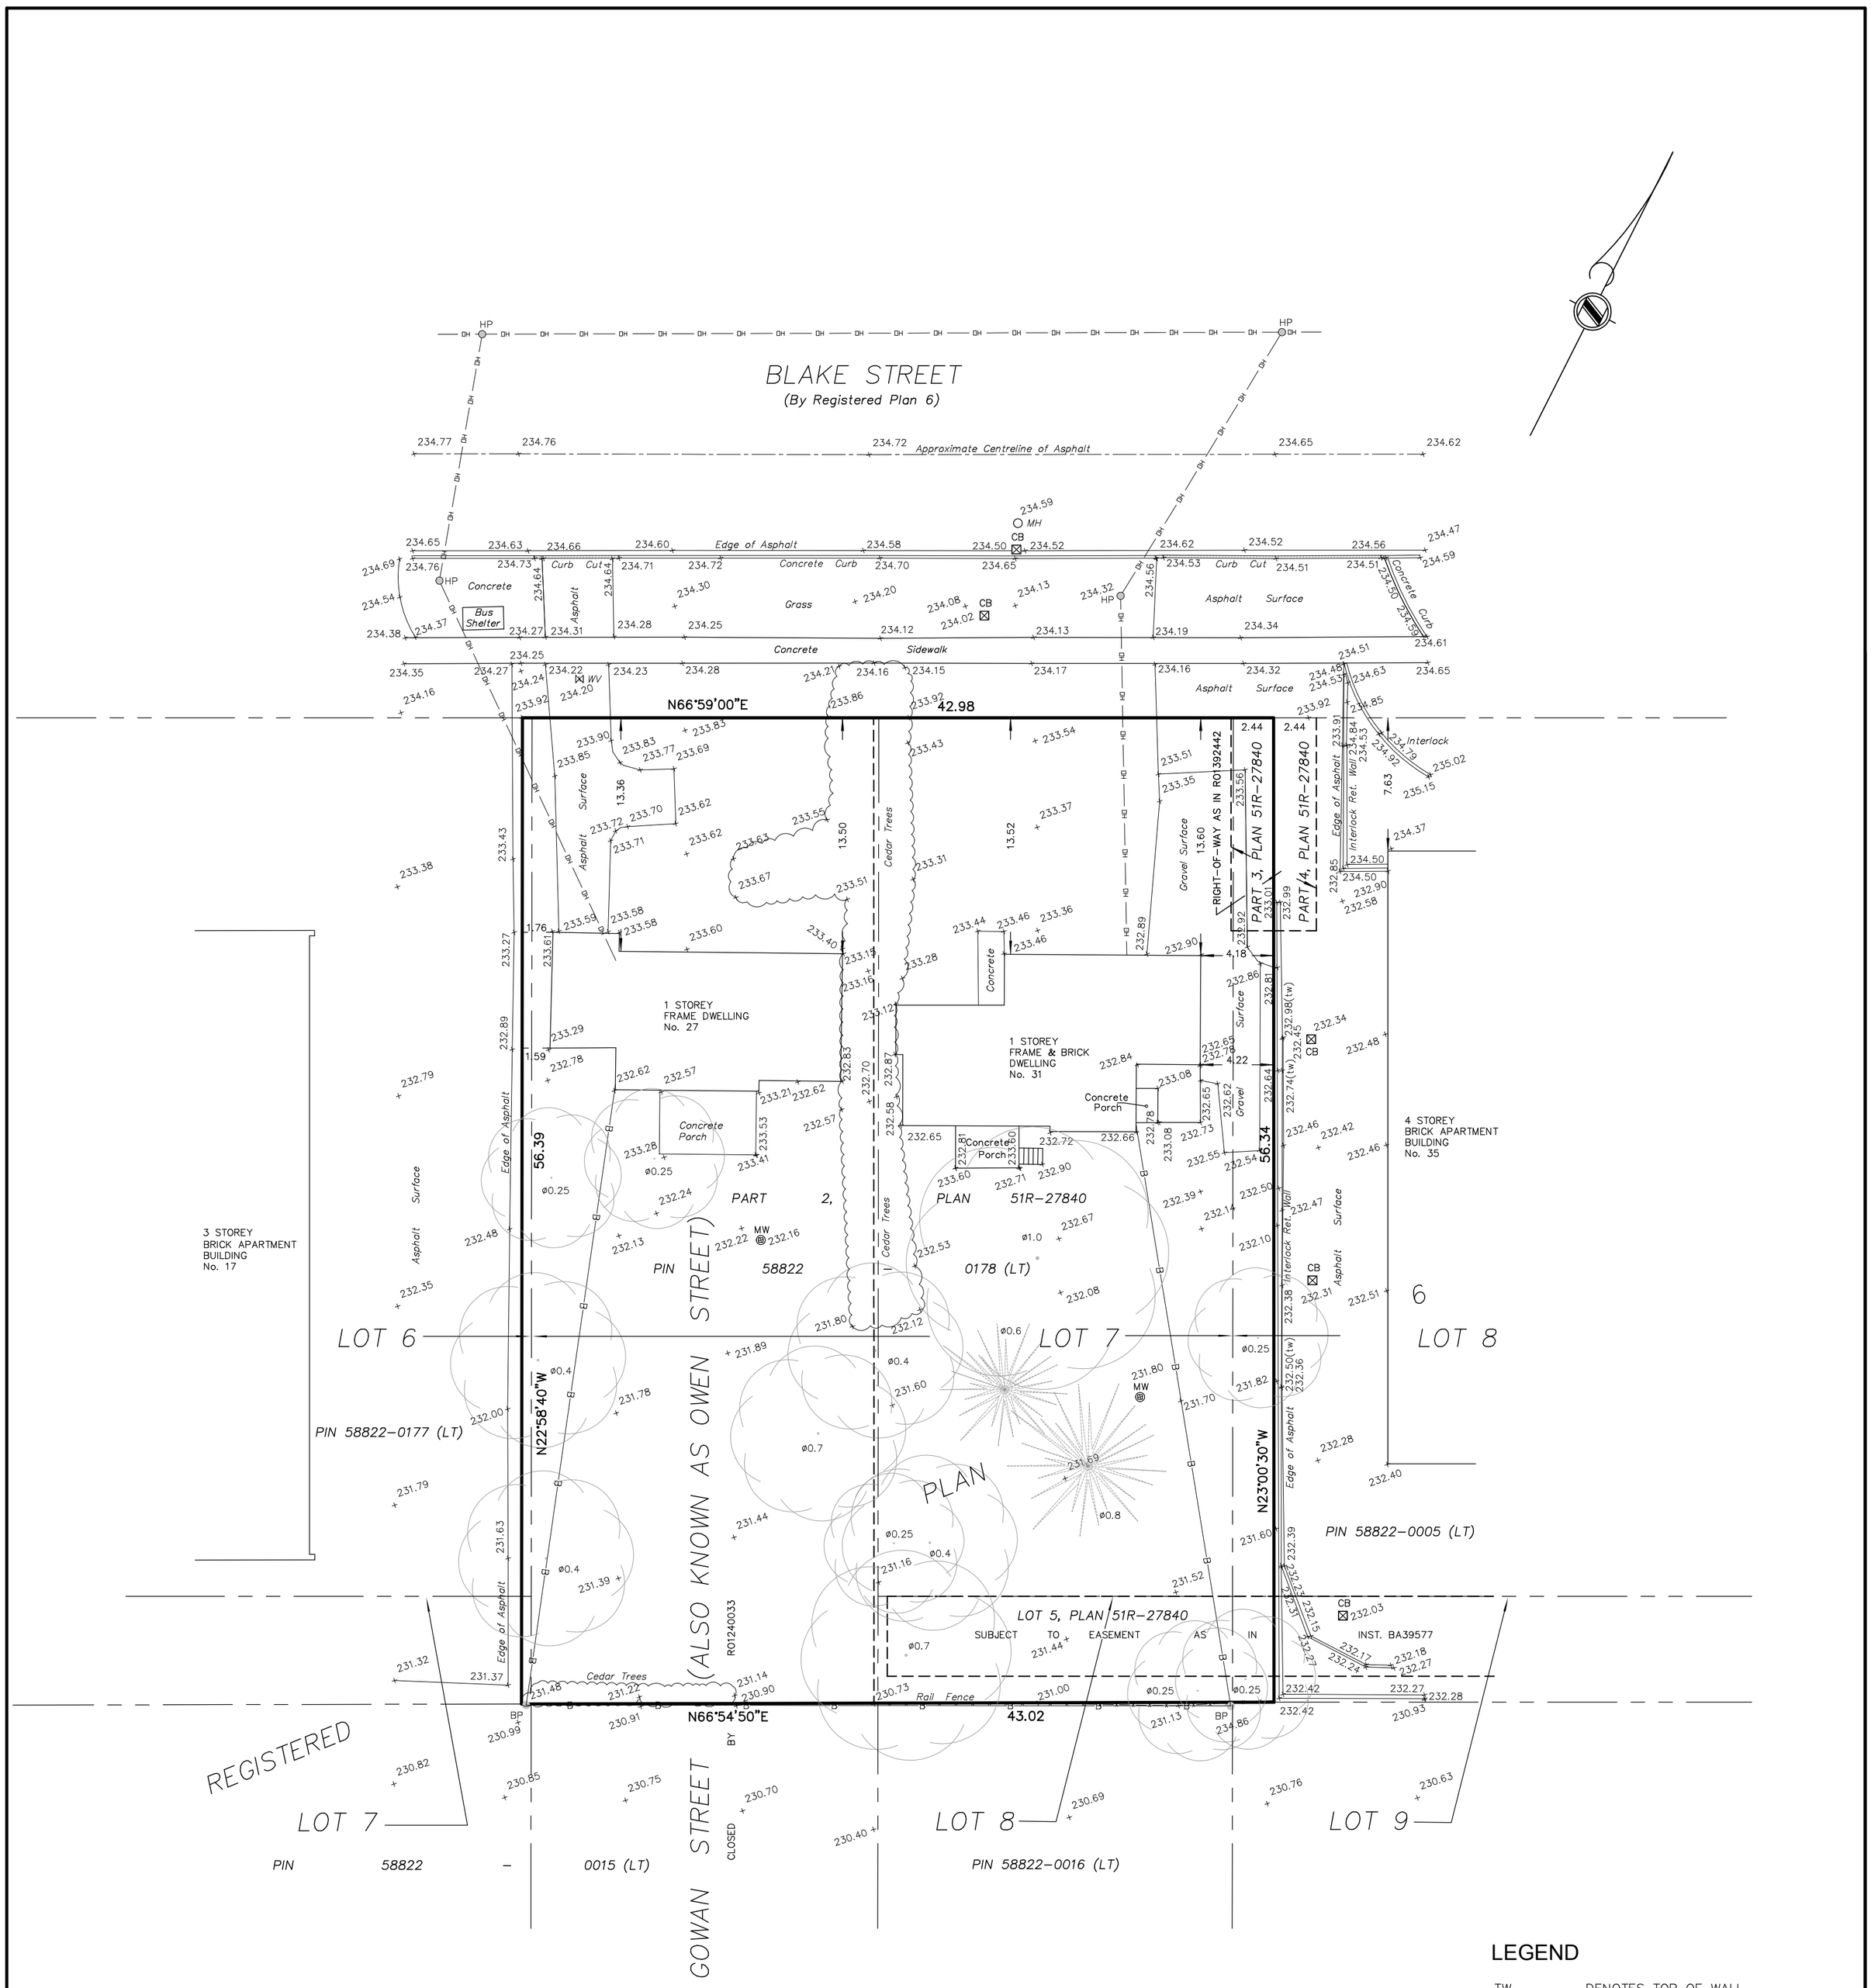

TOPOGRAPHIC PLAN OF
ALL OF LOT 7 AND PART OF LOTS 6 AND 8
SOUTH SIDE OF BLAKE STREET
PART OF LOTS 7, 8 AND 9
NORTH SIDE OF KEMPENFELT STREET
AND PART OF GOWAN STREET
(ALSO KNOWN AS OWEN STREET)
CLOSE BY RO1240033
REGISTERED PLAN 6
CITY OF BARRIE
COUNTY OF SIMCOE

NOTE

1) THIS IS NOT A PLAN OF SURVEY AND SHALL NOT BE USED FOR TRANSACTION OR MORTGAGE PURPOSES.
2) FIELD DATA ACQUIRED ON JULY 12, 2018
3) BOUNDARY INFORMATION DERIVED FROM PLAN 51R-27840.
4) UNDERGROUND UTILITIES HAVE NOT BEEN LOCATED. AND SHOULD BE VERIFIED PRIOR TO EXCAVATION.

ELEVATION NOTE

ELEVATIONS HEREON ARE GEODETIC IN ORIGIN AND ARE REFERRED TO BENCHMARK (CGVD-1928:1978 DATUM) # 03120030003 HAVING AN ELEVATION 241.011m.

SCALE 1:250
5 4 3 2 1 0 5 10 15 Metres

YOUNG & YOUNG SURVEYING INC.
ONTARIO LAND SURVEYORS
© 2018

YOUNG & YOUNG SURVEYING INC.
A Subsidiary of Mauro Group Inc.
2 HOLLAND DRIVE, UNIT 5, BOLTON, ONTARIO L7E 1E1
PHONE 905.951.6000 – FAX 905.857.4811
www.youngsurveying.ca – info@youngsurveying.ca

PARTY CHIEF: BP	DRAWN BY: IG	CHECKED BY: JFGY

CLIENT: LEATHERVILLE FASHIONS
PATH= F:\PROJECTS\2018\B7198\MSCAD\B7198_T.DWG

PROJECT No. 18-B7198